

CONSTRUCTION DOCUMENTS FOR:

Middle Fork Greenway Section 5- Boone Gorge Park

PROJECT DIRECTORY

DEVELOPER/OWNER
BLUE RIDGE CONSERVANCY
416 AHO ROAD
BLOWING ROCK, NC 28605
(828) 264-2511
CONTACT: WENDY PATOPRSTY

CIVIL ENGINEERING
WARREN CONSULTING AND DESIGN
(P-1005)
850 9TH AVE NW
HICKORY, NC 28601
(828) 493-6988
CONTACT: MR. J. PATRICK WARREN, PE

ENVIRONMENTAL CONSULTANT
INTERFACE ENVIRONMENTAL
CONSUTLING, LLC.
476 HIDDEN POND RD
BOONE, NC 28607
(919) 656-4543
CONTACT: CARRIE CAVIN7ESS, PHD



VICINITY MAP

SHEET INDEX

CS	COVER SHEET
X	OVERALL
C1.0-C1.1	TRAIL SECTION 1
C2.0-C2.5	TRAIL SECTION 2
C3.0-C3.11	TRAIL SECTION 3
C4.0-C4.4	TRAILHEAD DESIGN
C5.0-C5.3	STREAM RESTORATION DESIGN
C6.0-C6.12	CONSTRUCTION DETAILS
X1.0-X3.2	ESC PLANS
X4.0-X4.7	ESC DETAILS
L1.0-L1.1	LANDSCAPE PLANS

STRUCTURAL DESIGNS BY OTHERS	
ARETE:	PRJ4026-MIDDLE FORK GREENWAY-BOONE GORGE PARK BOARDWALK
ARETE:	PRJ3676-MIDDLE FORK GREENWAY-BOONE GORGE PARK BRIDGE 1 (UPSTREAM BRIDGE) ABUTMENT DESIGN
ARETE:	PRJ3676-MIDDLE FORK GREENWAY-BOONE GORGE PARK BRIDGE 2 (DOWNSTREAM BRIDGE) ABUTMENT DESIGN
DRYE-McGLAMERY:	PRJ2025045-NEW RESTROOMS
DRYE-McGLAMERY:	PRJ2025045-PAVILION



CONTACT: CARRIE CAVINESS
(919) 656-4543

INTERFACE ENVIRONMENTAL CONSULTING, LLC

REVISIONS:			
NO.	DESCRIPTION:	BY:	DATE:

LEGEND

TRAIL SECTION 1


TRAIL SECTION 2

TRAIL SECTION 3

PARCEL BOUNDARY (ASU)

PARCEL BOUNDARY (BRC)

AQUATIC FEATURES
EXTENT (TOB)

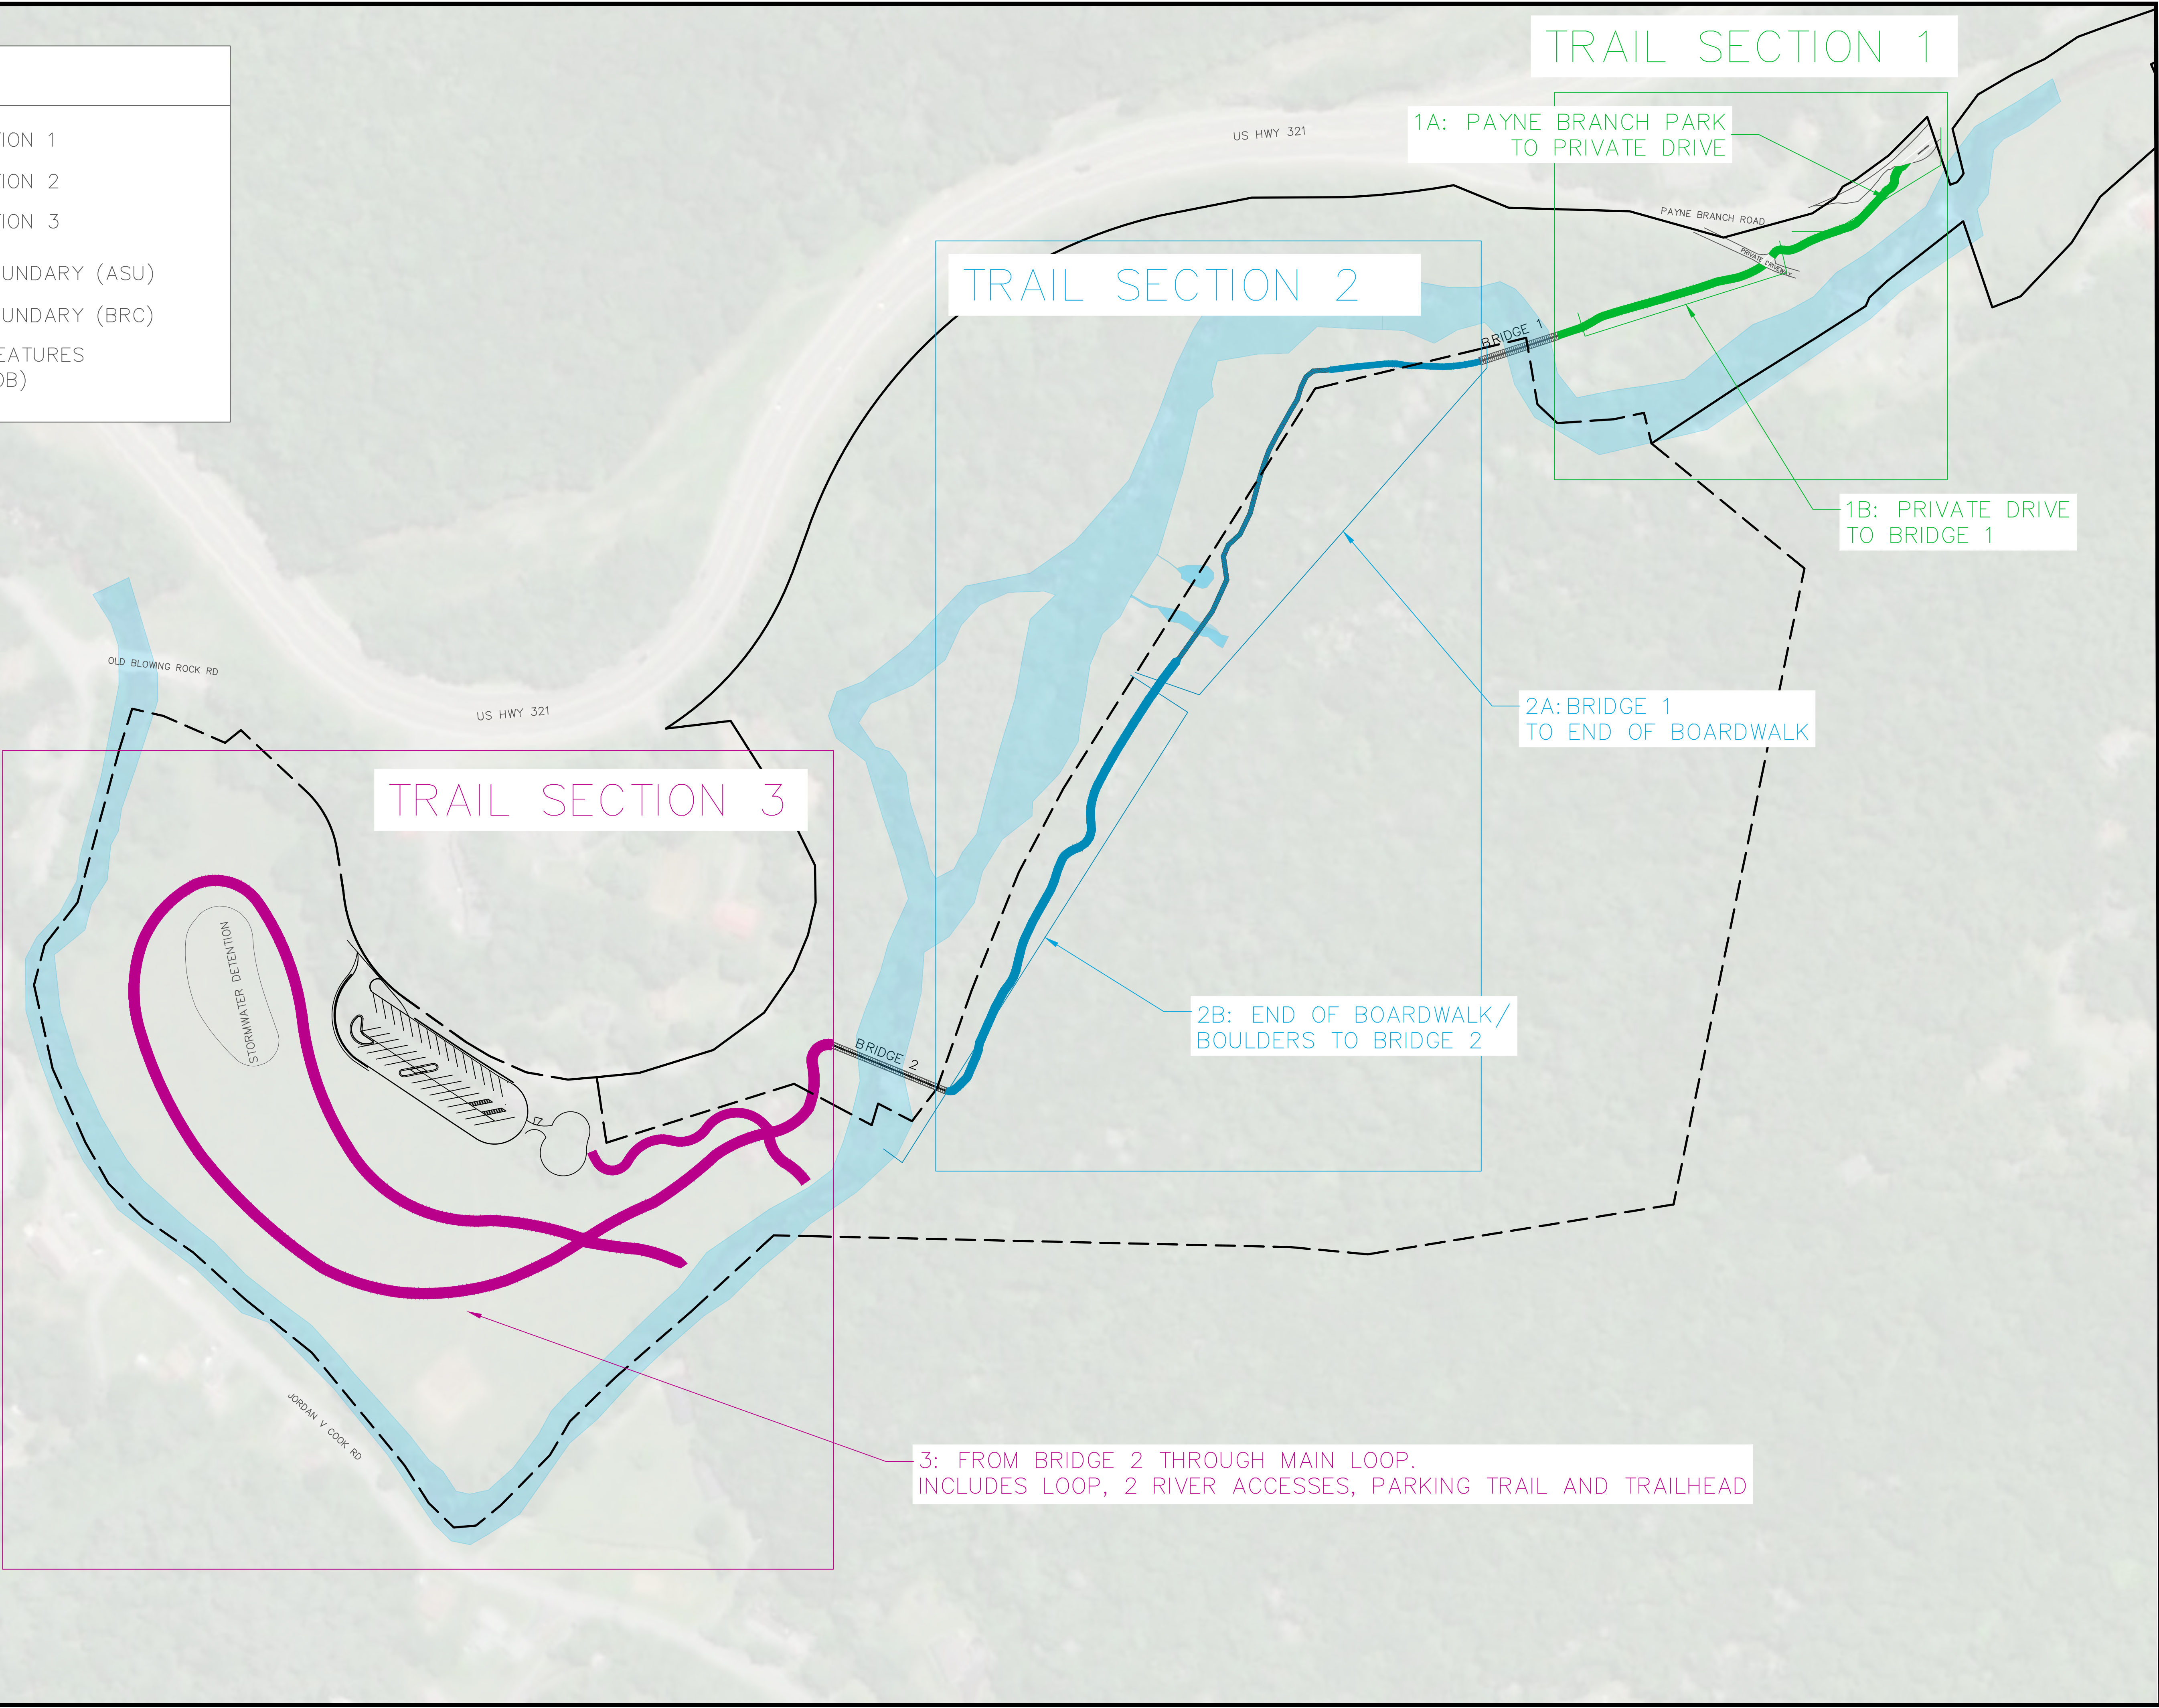

WARREN CONSULTING & DESIGN, PLLC
850 9th Ave NW HICKORY, NC P-1005

REVISIONS
DATE

PREPARED FOR: BLUE RIDGE CONSERVANCY


BOONE GORGE PARK SECTIONS – OVERALL

MIDDLE FORK GREENWAY

WATAUGA COUNTY, NC


SCALE: 1"=100'
0 100 200 Feet

SHEET
X

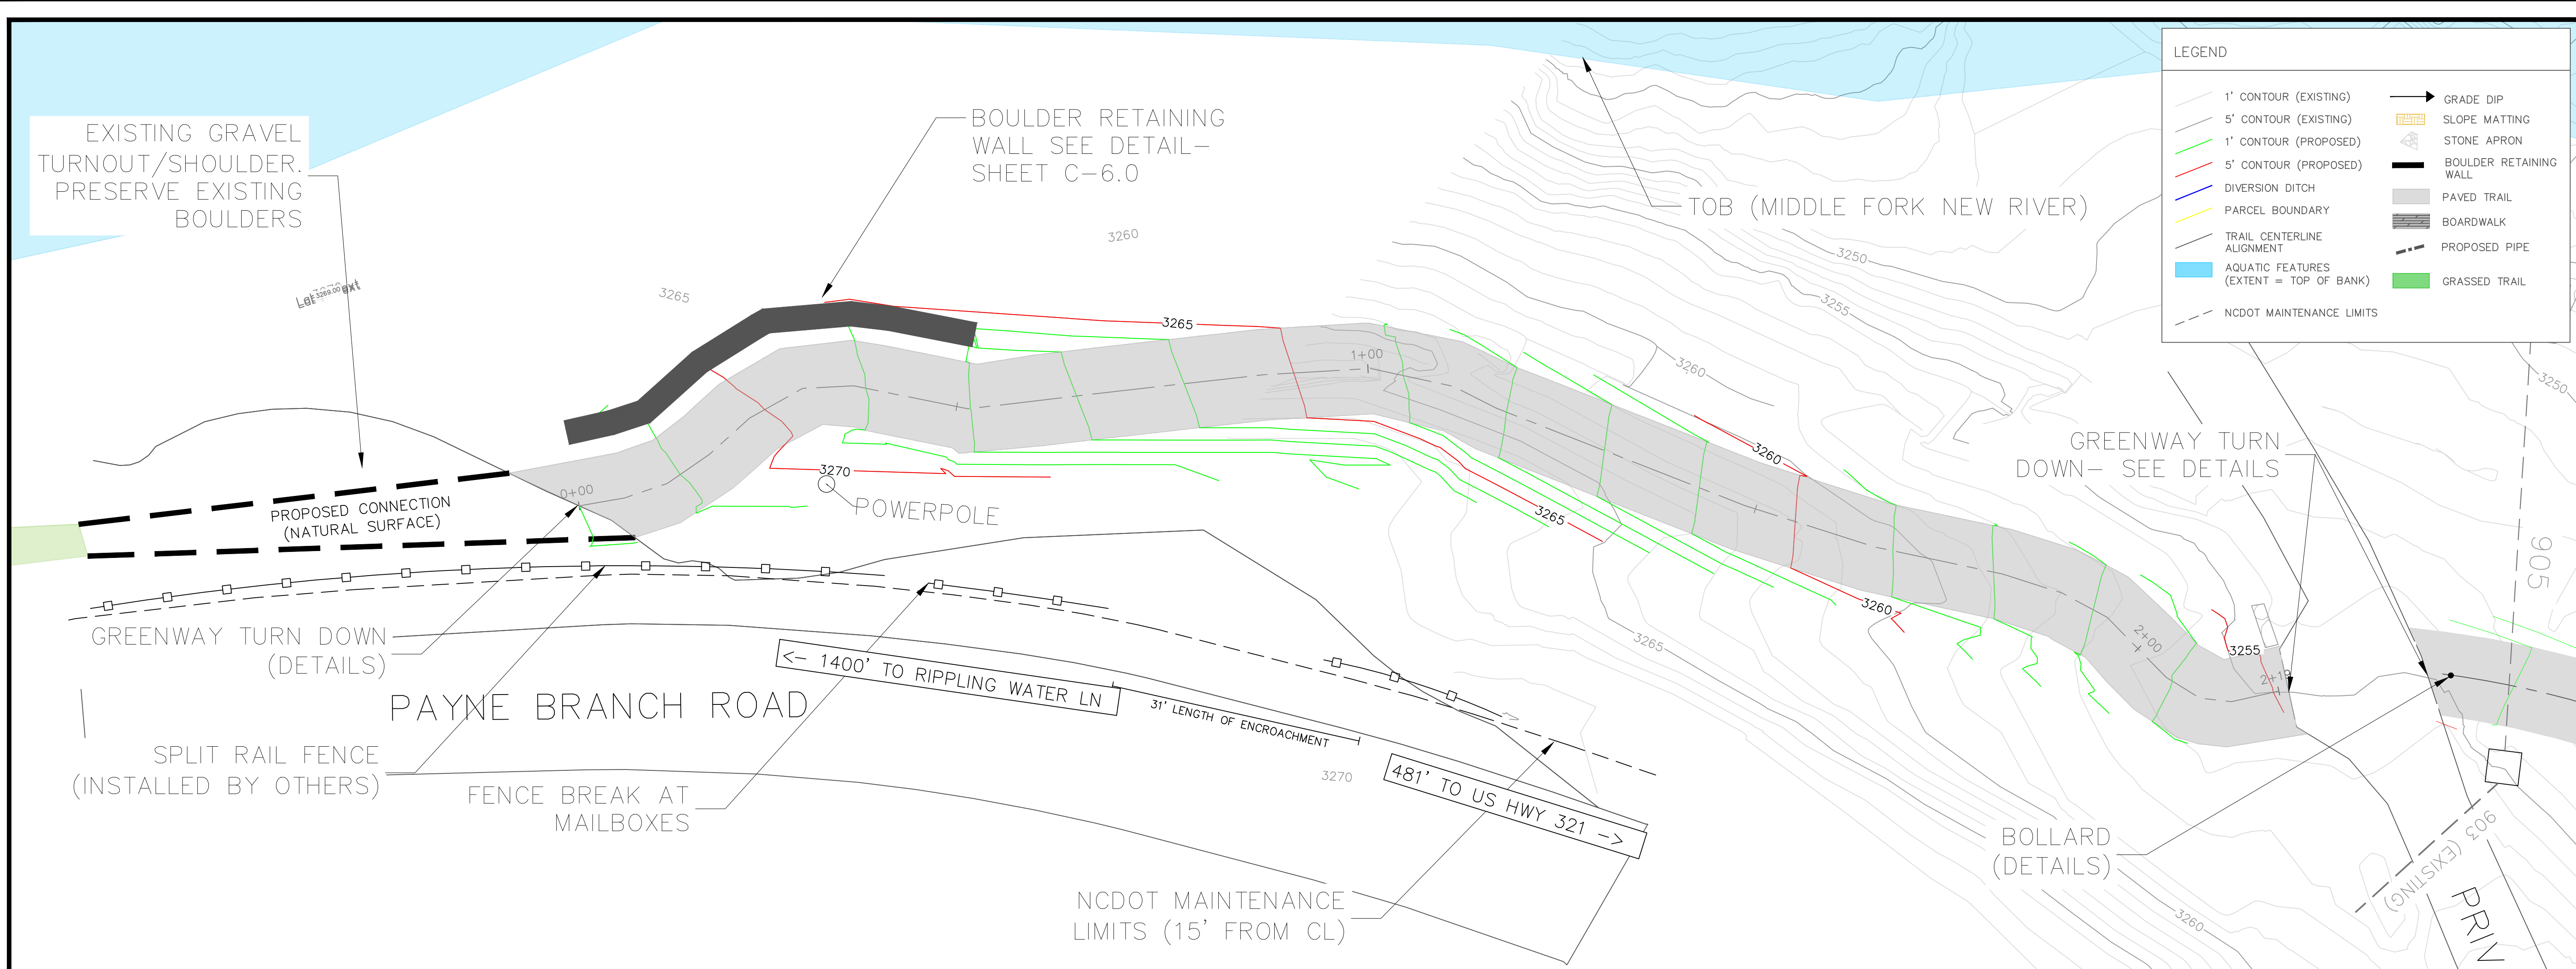

NOTES:
1. SEE DETAIL SHEET 6.1-6.5 FOR
PAVED TRAIL/SHOULDER/SLOPE
SPECIFICATIONS PER TRAIL
SECTION.

Trail Alignment 1A
STA 0+00-2+19.82

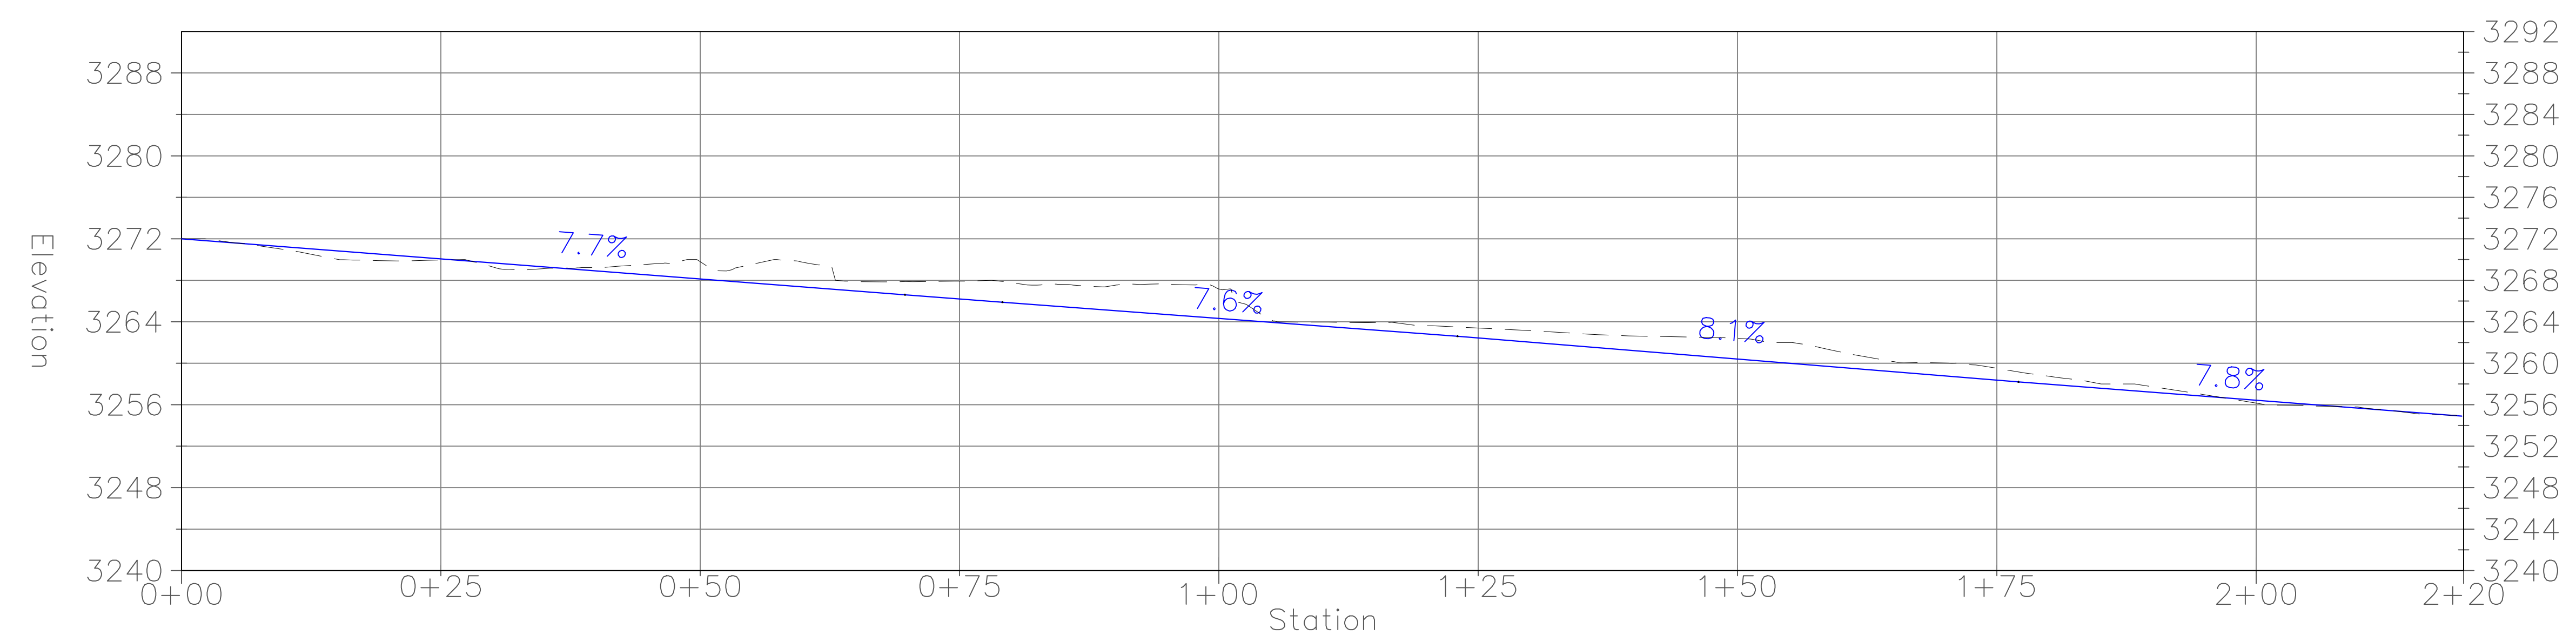

WARREN CONSULTING & DESIGN, PLLC
850 9th Ave NW HICKORY, NC P-1005

REVISIONS	DATE

PREPARED FOR: BLUE RIDGE CONSERVANCY

BOONE GORGE PARK

TRAIL SECTION 1A STA 0+00-2+20


MIDDLE FORK GREENWAY

WATAUGA COUNTY, NC

SCALE: 1"=10'


SHEET

C1.0

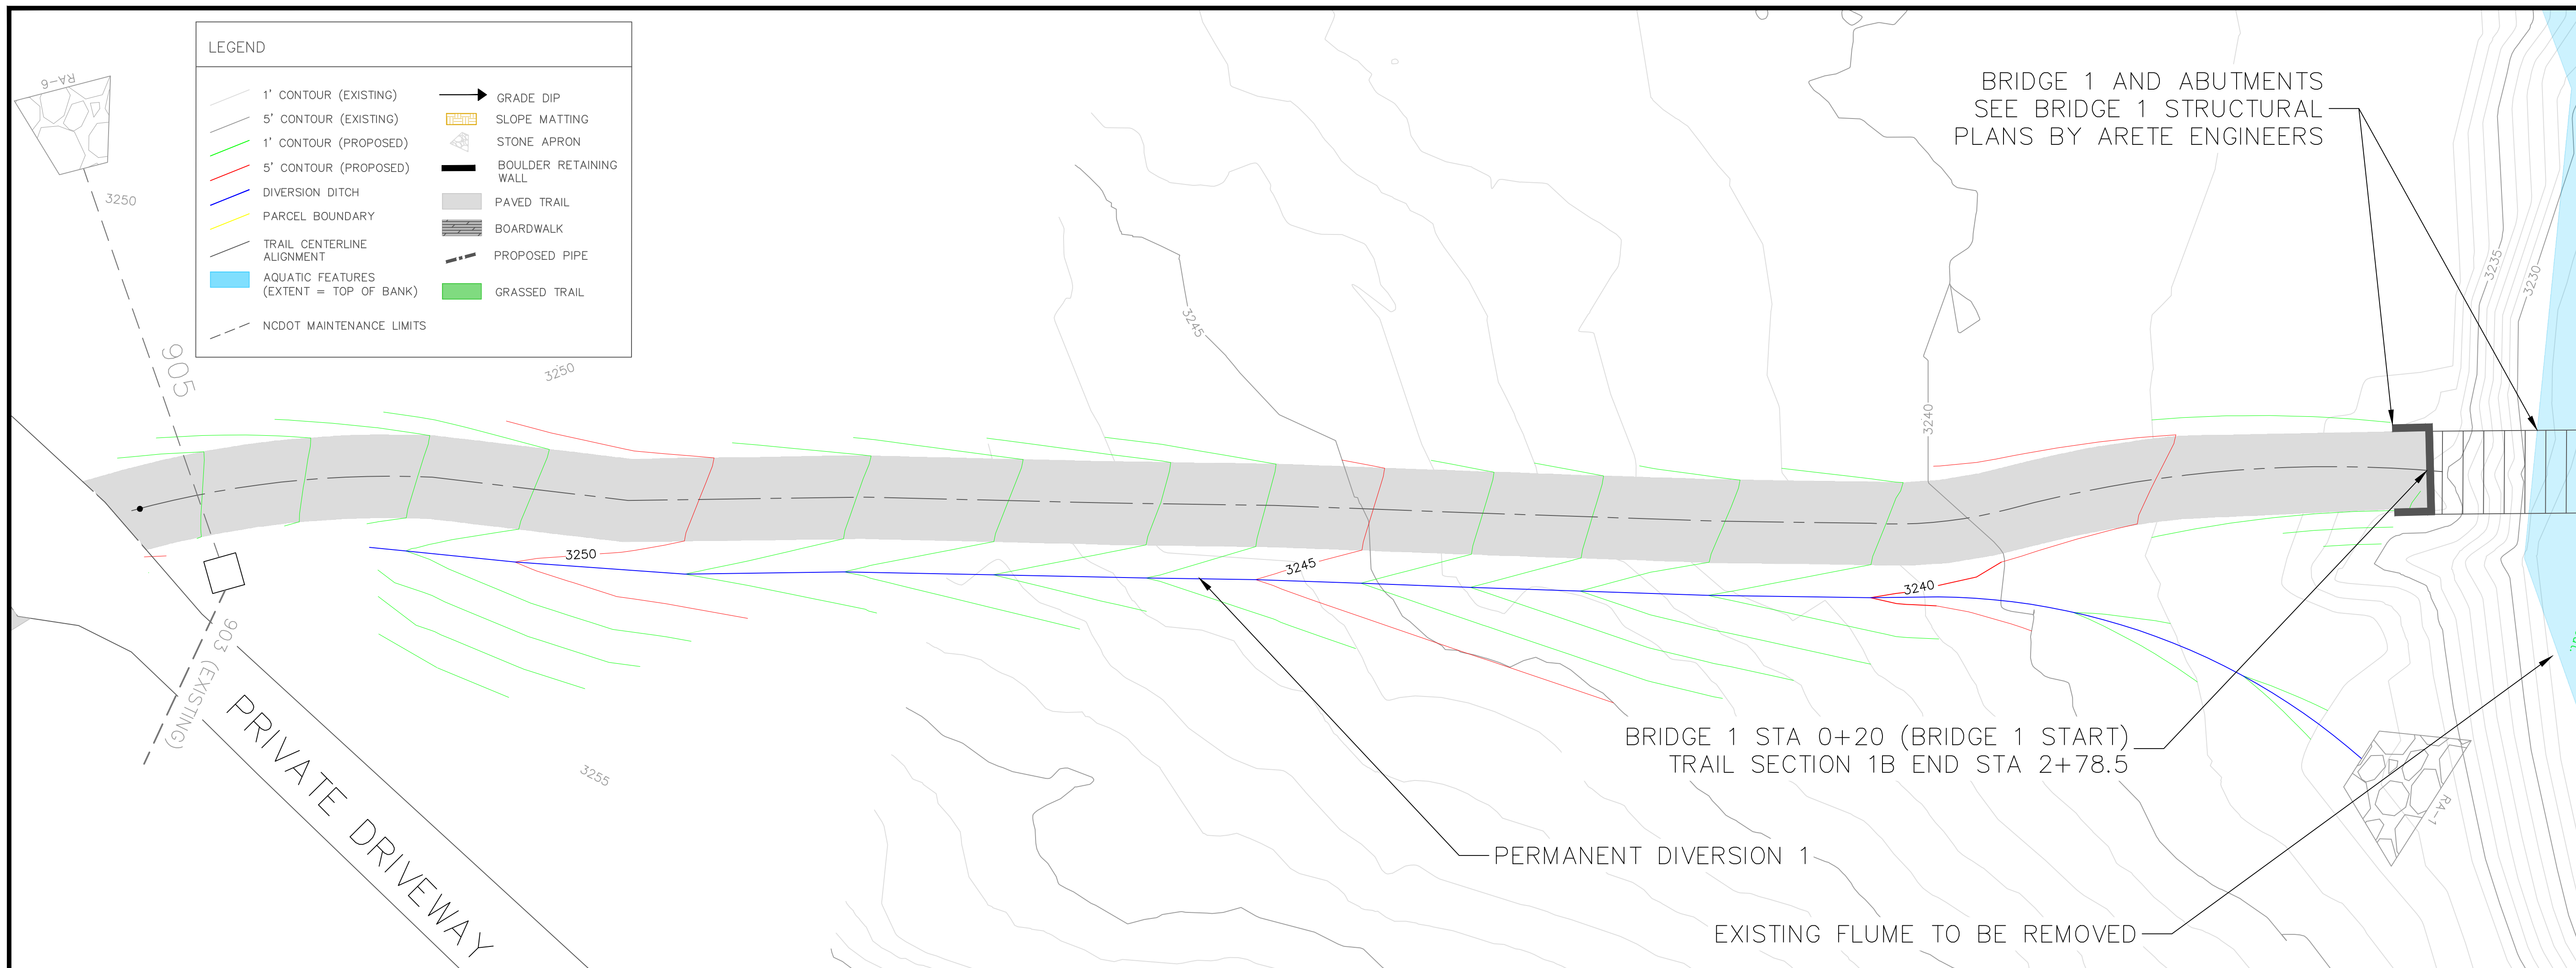

SEE BRIDGE 1 STRUCTURAL
PLANS BY ARETE ENGINEERS
FOR TIE-IN


Trail Alignment 1B STA 0+00-2+78.5

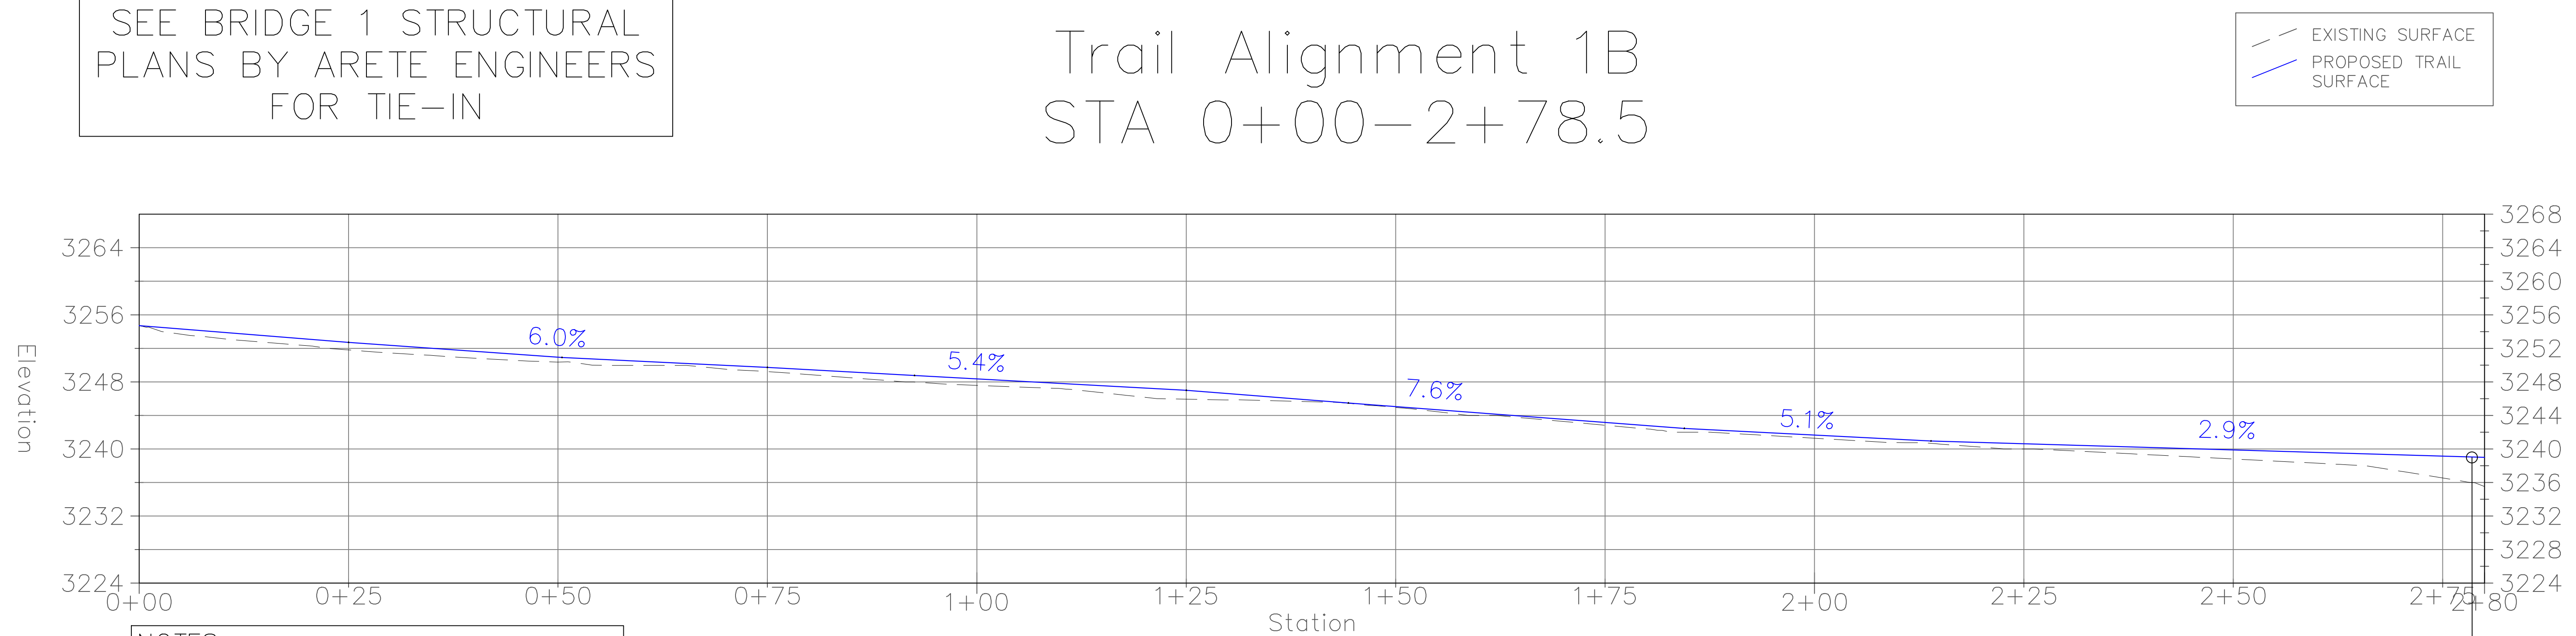

NOTES:
1. SEE DETAIL SHEET 6.1-6.5 FOR
PAVED TRAIL/SLOPE/SLOPE
SPECIFICATIONS PER TRAIL
SECTION.



WARREN CONSULTING & DESIGN, PLLC
850 9th Ave NW HICKORY, NC P-1005

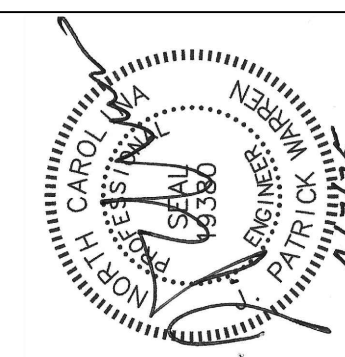


REVISIONS	DATE

PREPARED FOR: BLUE RIDGE CONSERVANCY


BOONE GORGE PARK

TRAIL SECTION 1B STA 0+00-2+78

MIDDLE FORK GREENWAY
WATAUGA COUNTY, NC

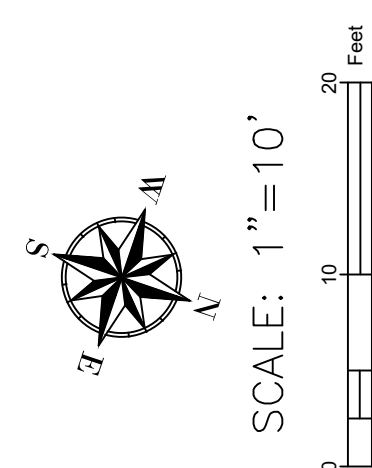


SHEET
C1.1

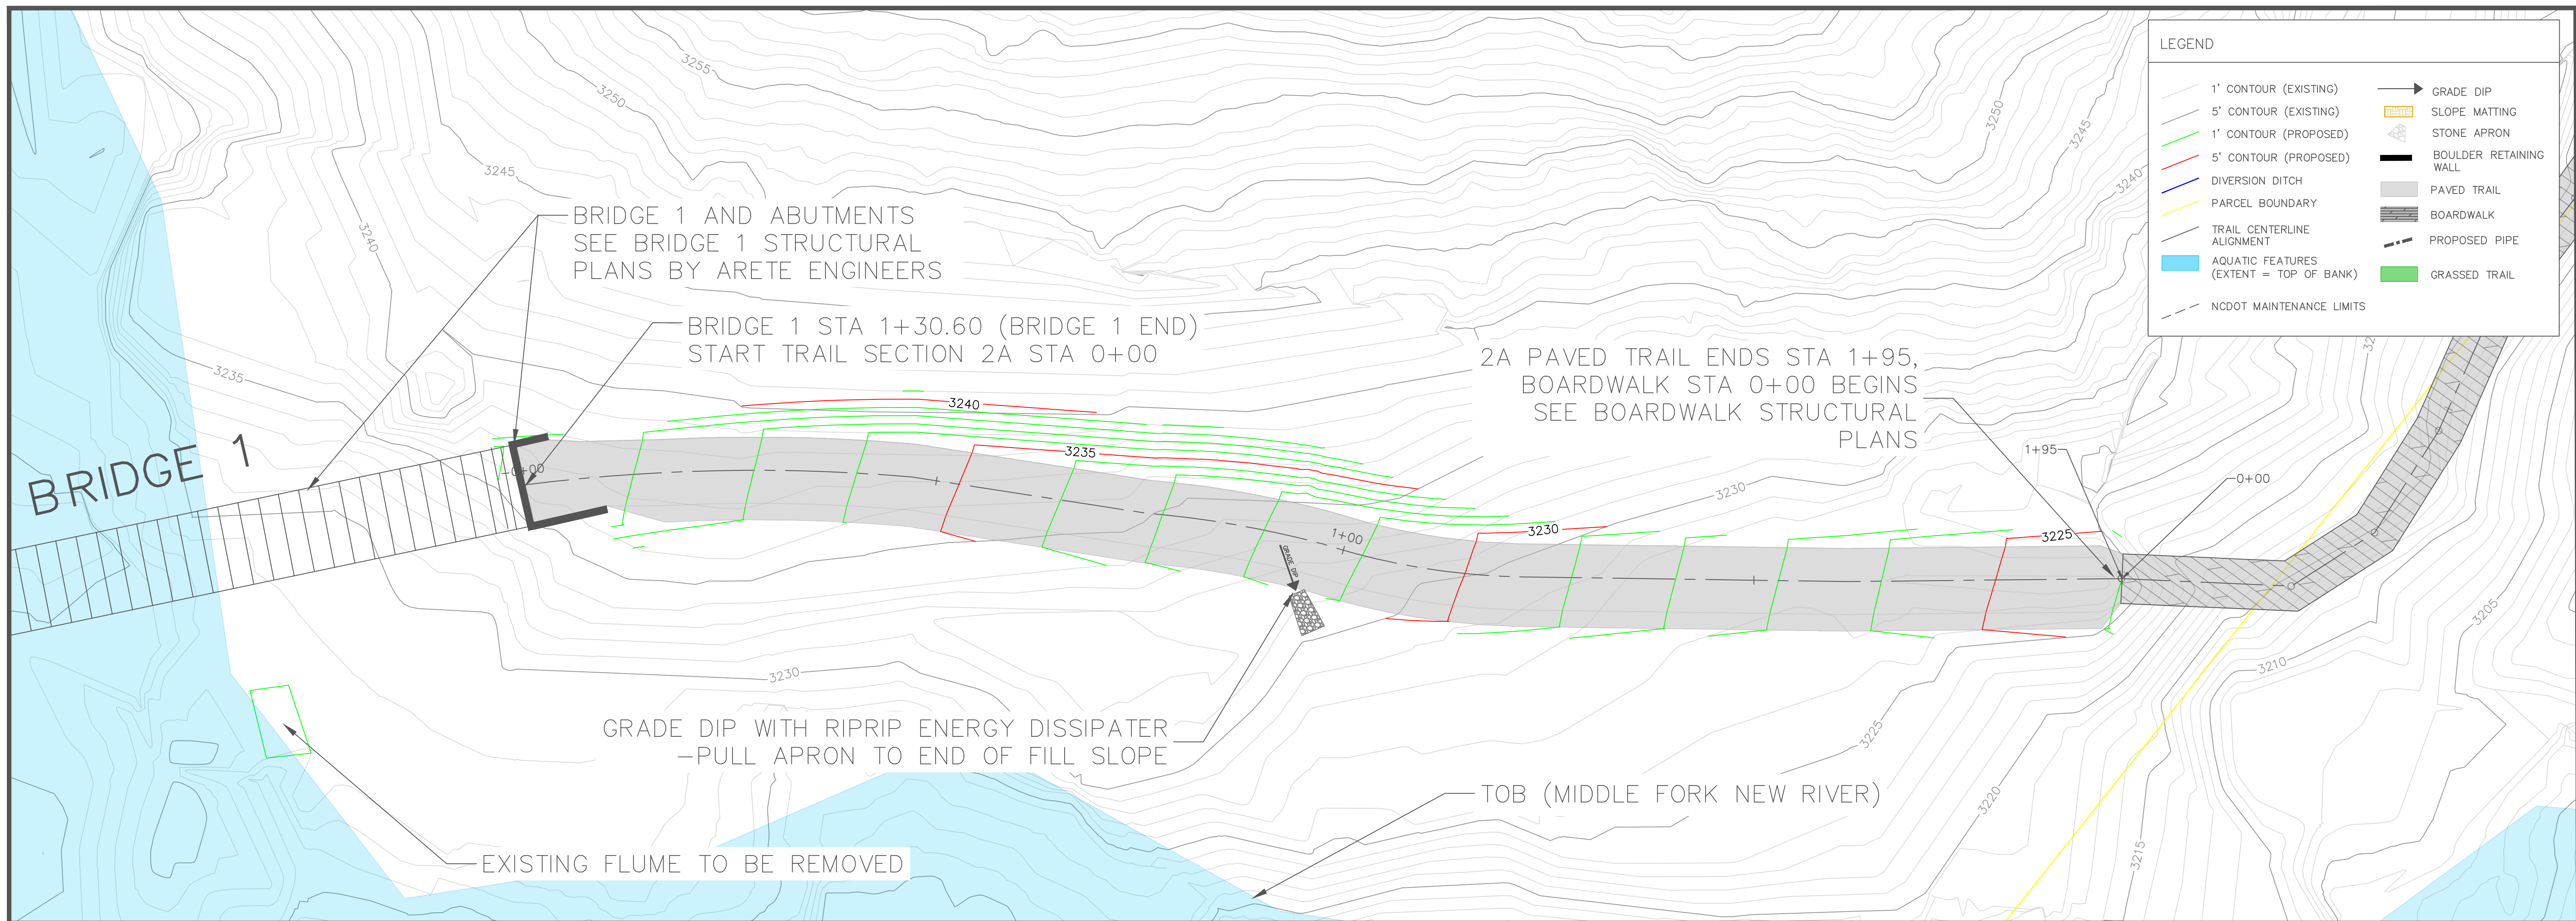


NOTES:
1. SEE DETAIL SHEET 6.1–6.5 FOR
PAVED TRAIL/SLOPE
SPECIFICATIONS PER TRAIL
SECTION.

TRAIL ALIGN 2A STA 0+00–1+95

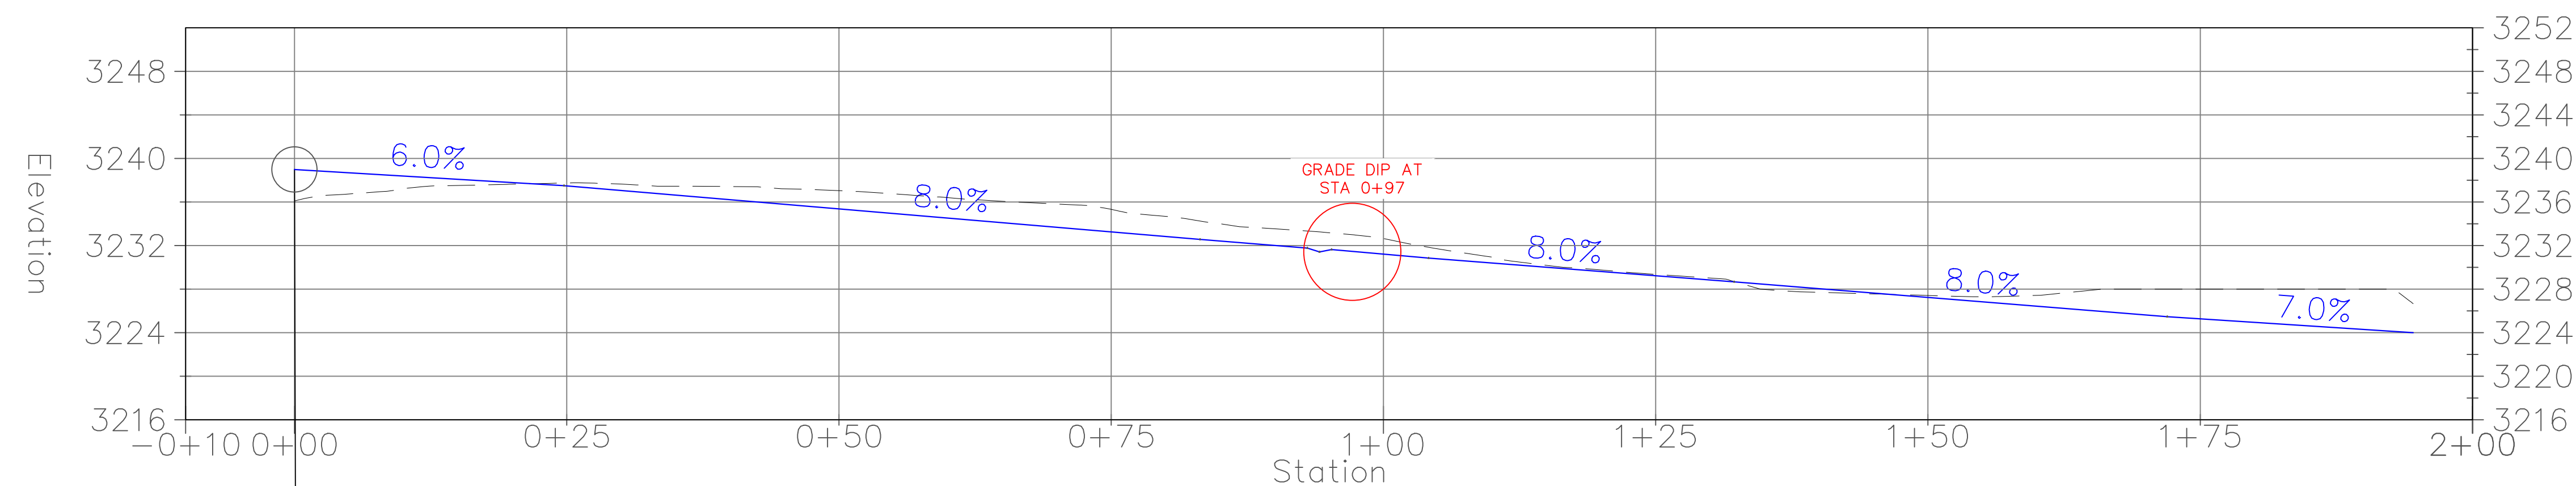


WARREN CONSULTING & DESIGN, PLLC
850 9th Ave NW HICKORY, NC P-1005

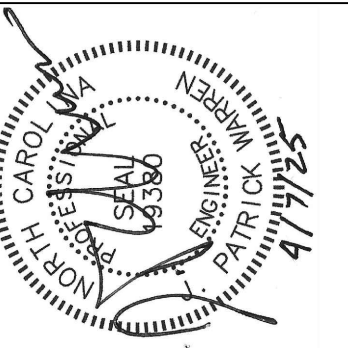


REVISIONS	DATE

PREPARED FOR: BLUE RIDGE CONSERVANCY

BOONE GORGE PARK
TRAIL SECTION 2A STA 0+00–1+98
MIDDLE FORK GREENWAY
WATAUGA COUNTY, NC

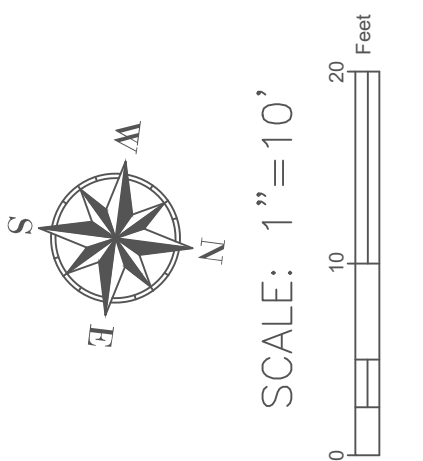


SHEET
C2.0

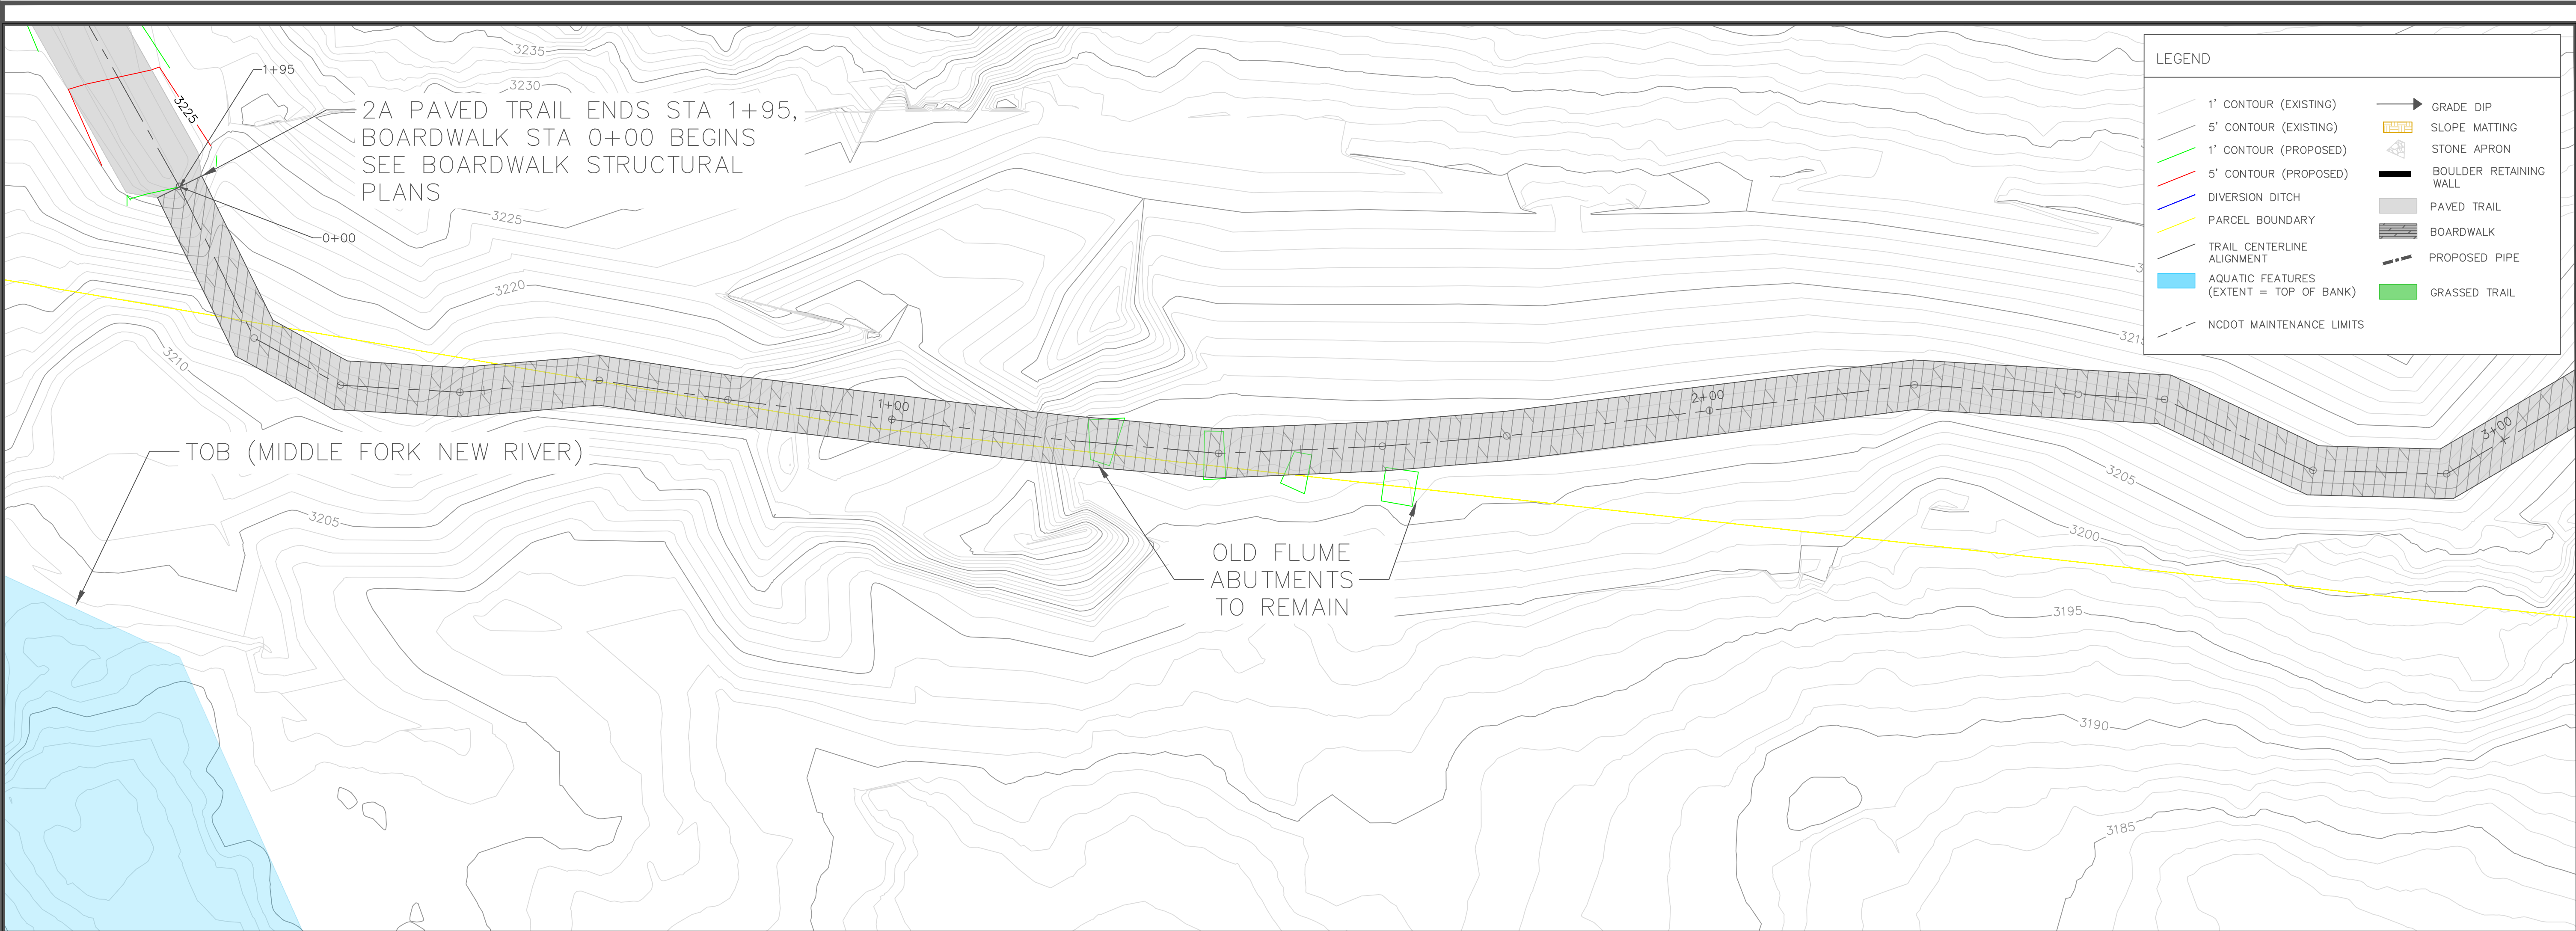

NOTES:
1. SEE DETAIL SHEET 6.1-6.5 FOR
PAVED TRAIL/SLOPE/SLOPE
SPECIFICATIONS PER TRAIL
SECTION.


TRAIL 2a BOARDWALK STA 0+00 - 3+00

EXISTING SURFACE
PROPOSED TRAIL
SURFACE

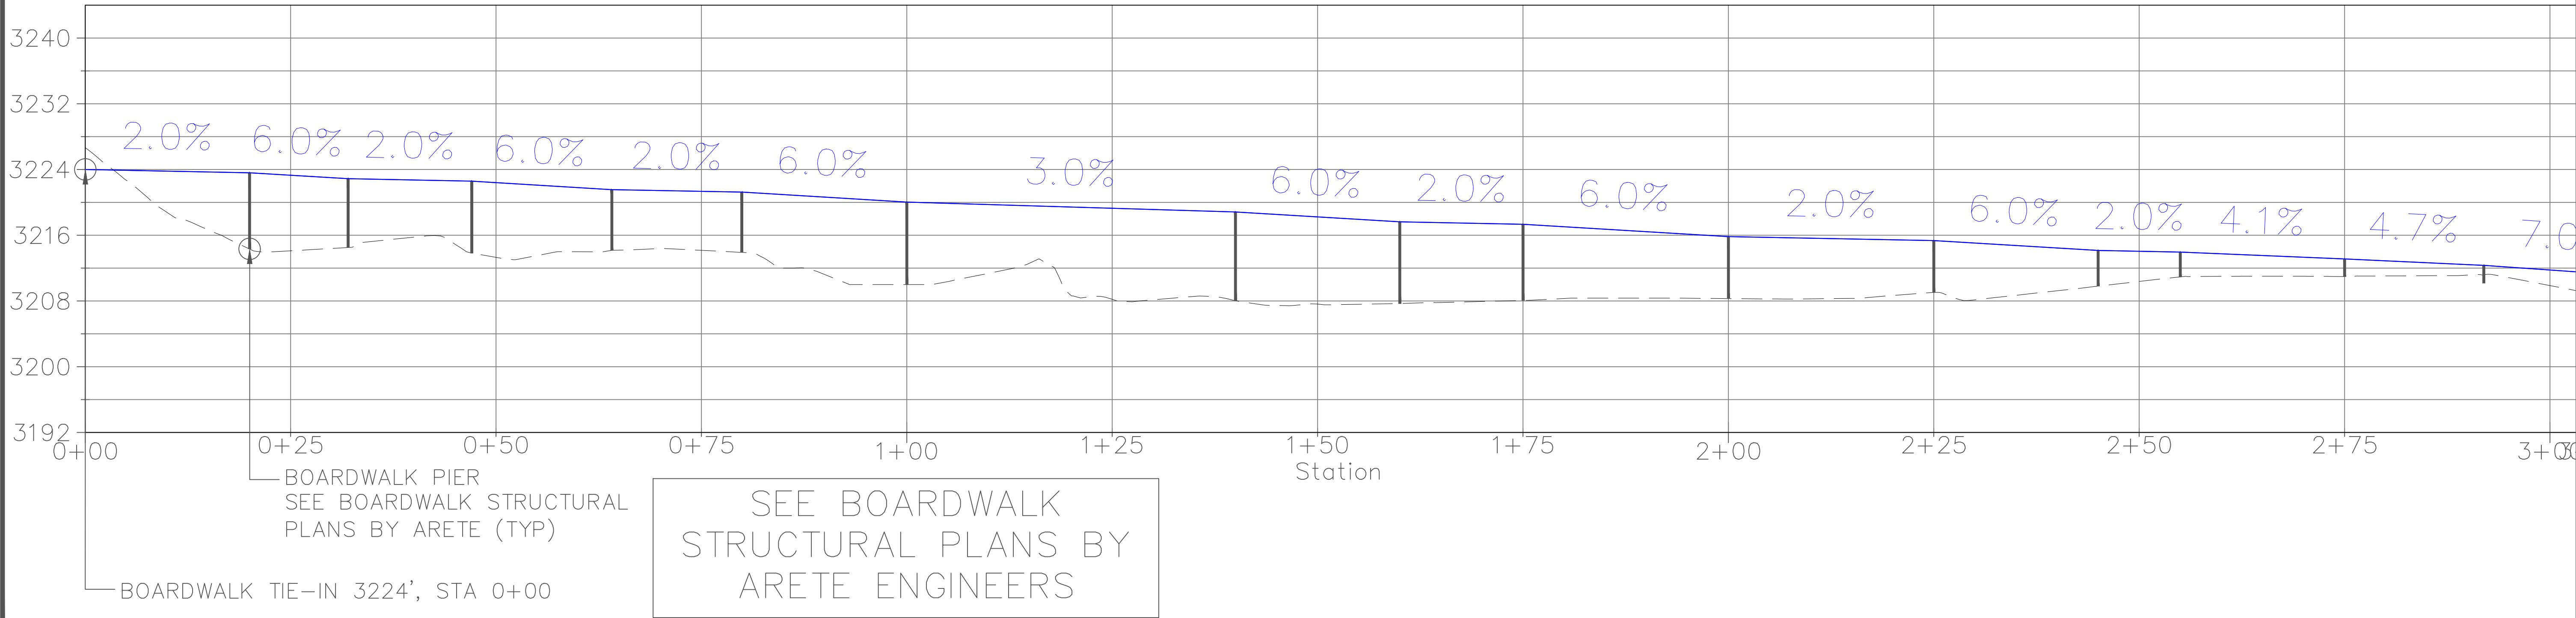




WARREN CONSULTING & DESIGN, PLLC
850 9th Ave NW HICKORY, NC P-1005

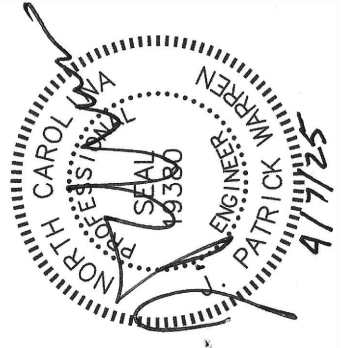


DATE
REVISIONS

PREPARED FOR: BLUE RIDGE CONSERVANCY
BOONE GORGE PARK
TRAIL SECTION 2A BOARDWALK STA 0+00-3+00
MIDDLE FORK GREENWAY
WATAUGA COUNTY, NC

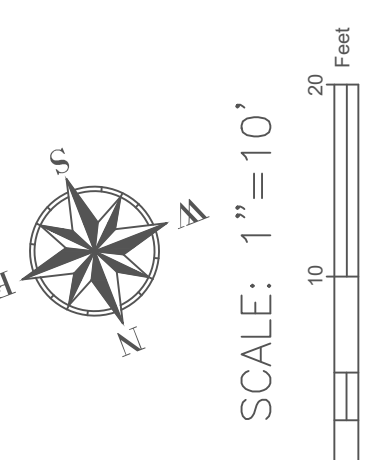


SHEET
C2.1

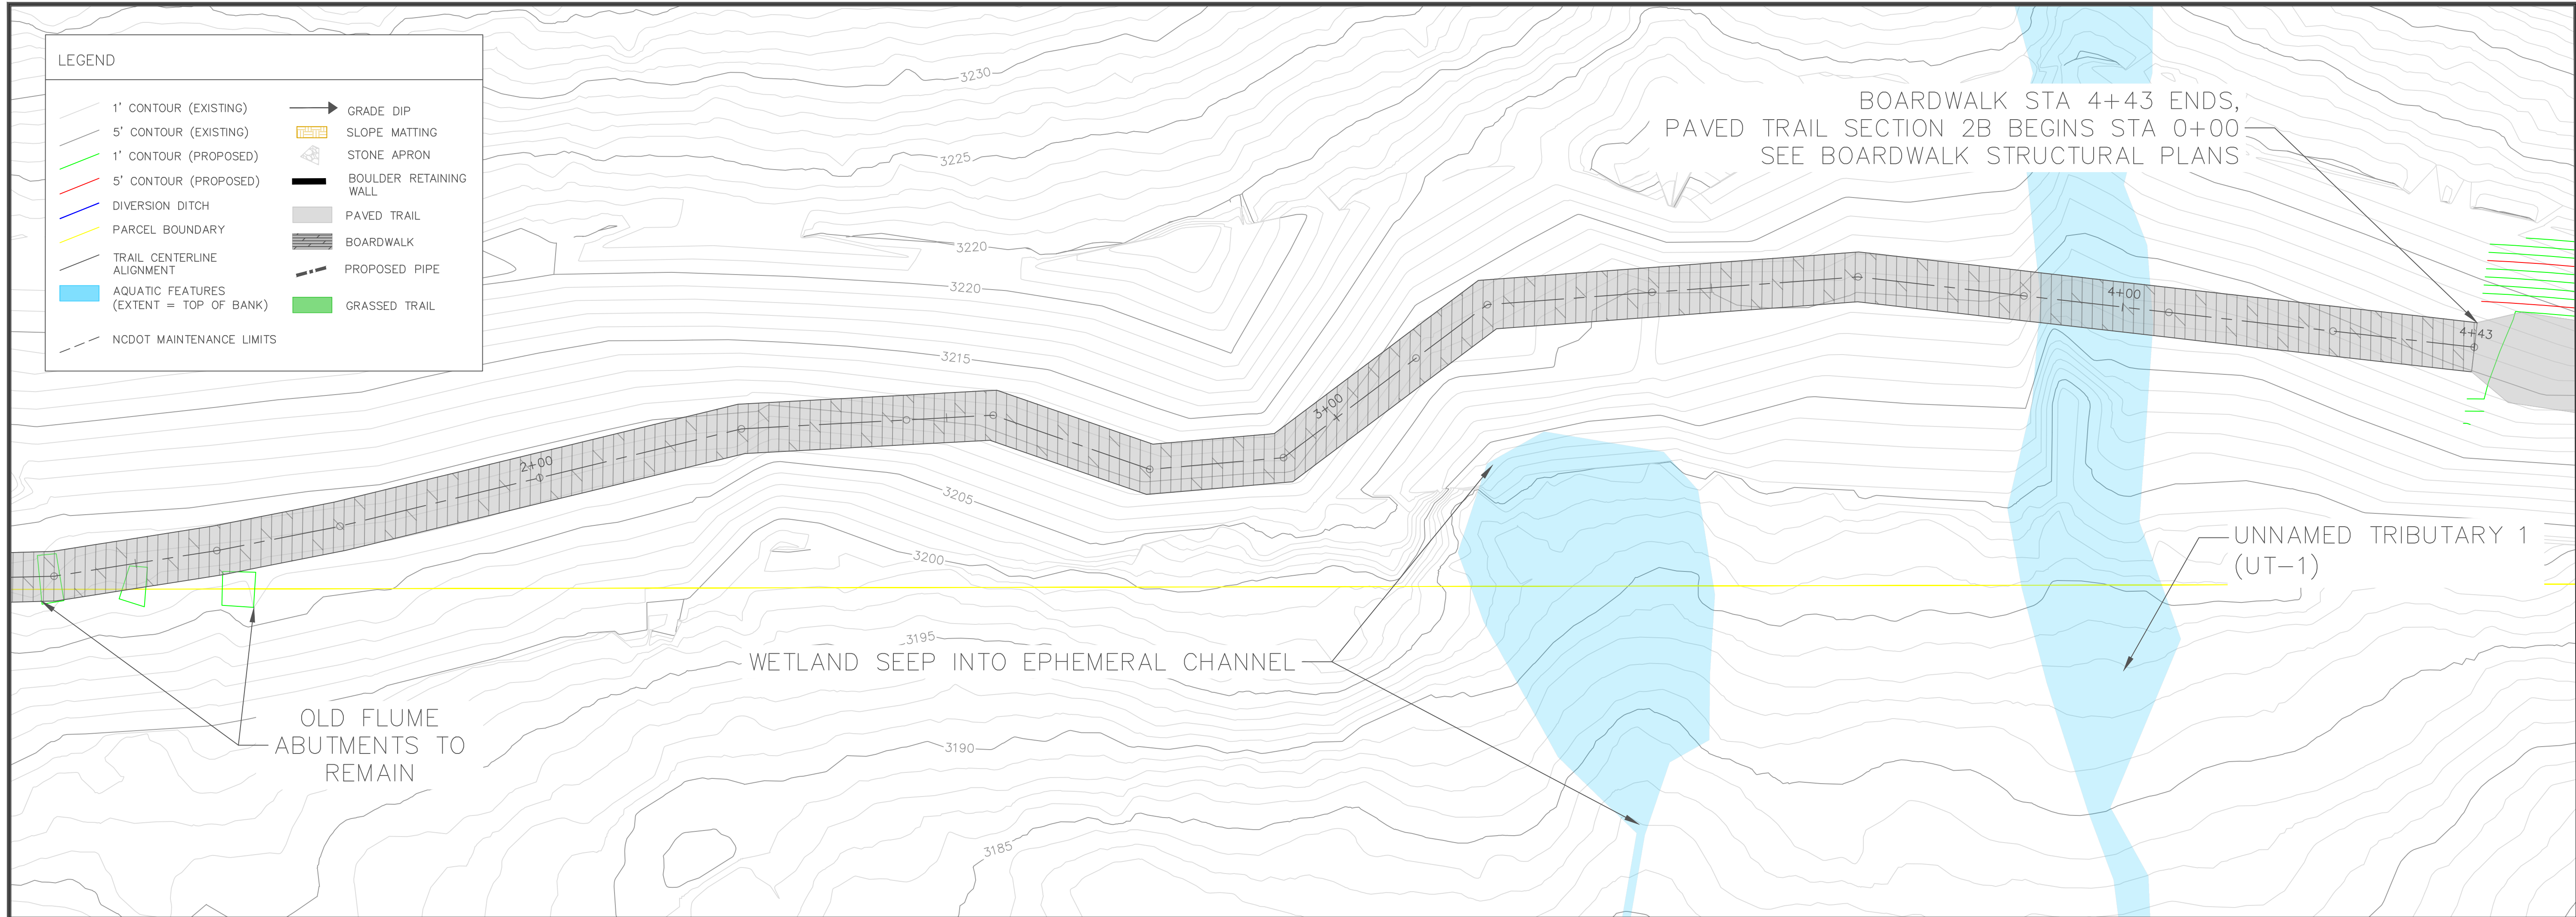


NOTES:
1. SEE DETAIL SHEET 6.1-6.5 FOR
PAVED TRAIL/SHOULDER/SLOPE
SPECIFICATIONS PER TRAIL
SECTION.

SEE BOARDWALK
STRUCTURAL PLANS BY
ARETE ENGINEERS

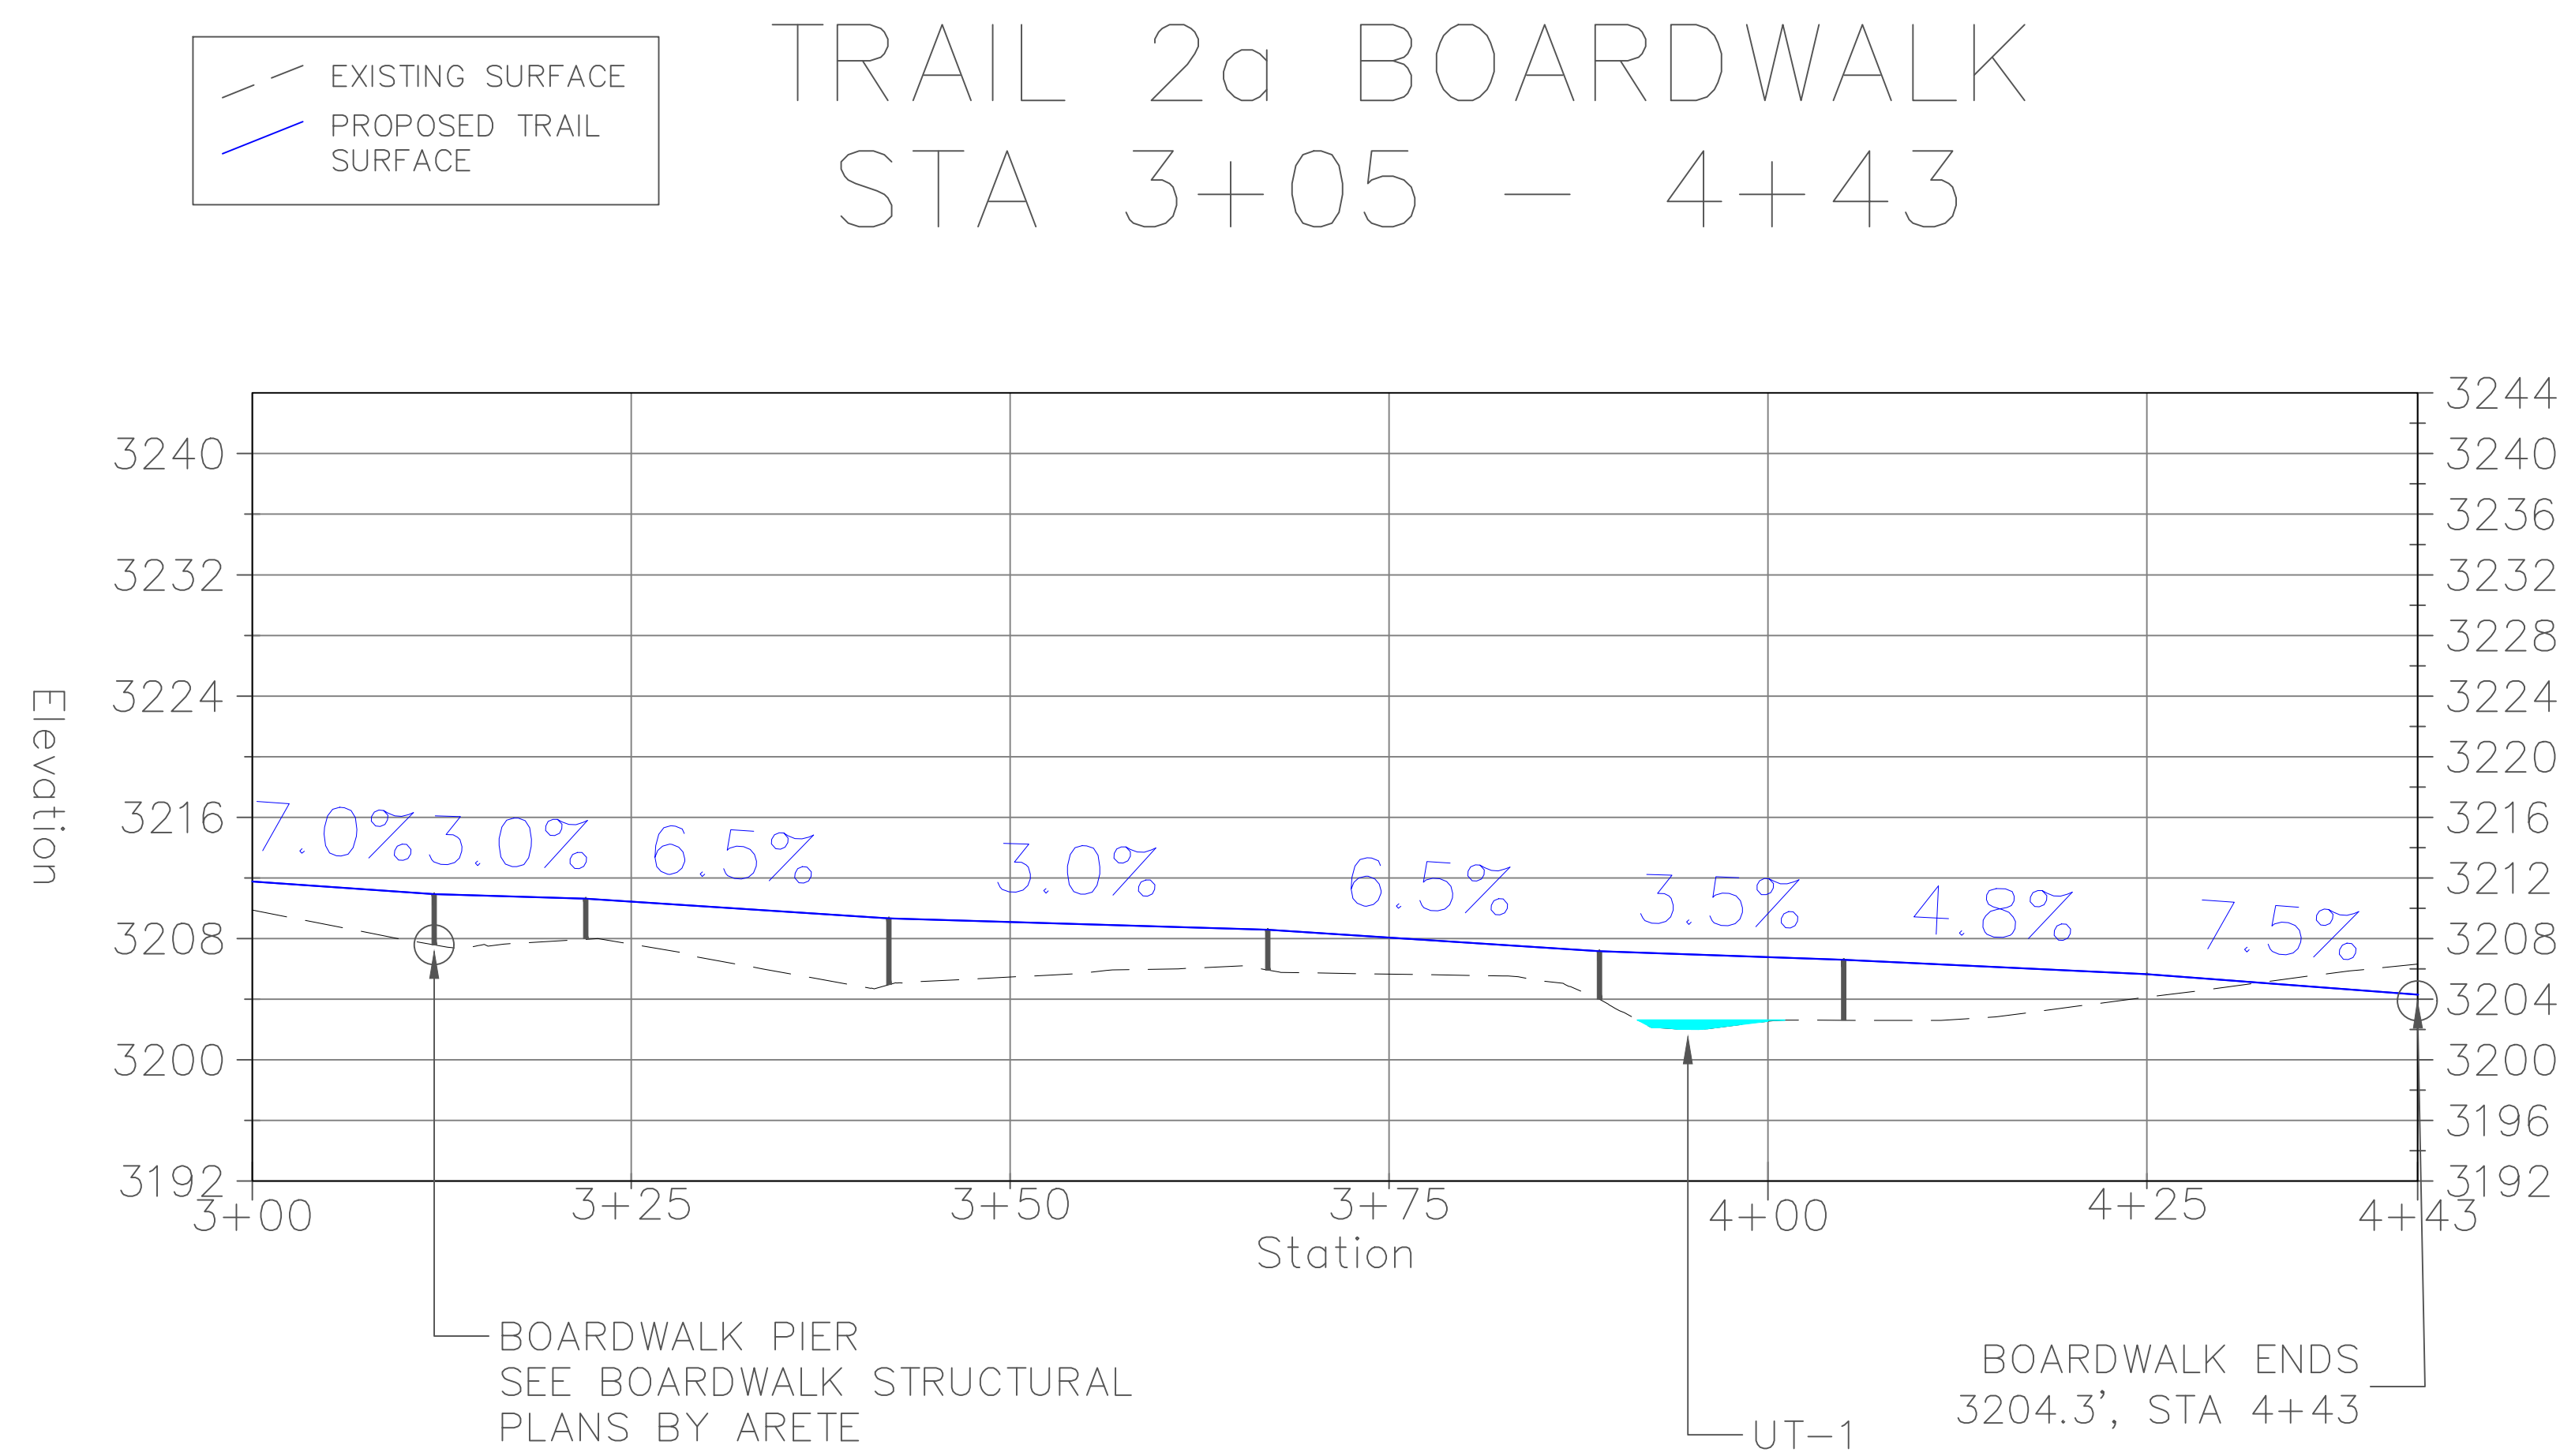

WARREN CONSULTING & DESIGN, PLLC
850 9th Ave NW HICKORY, NC P-1005

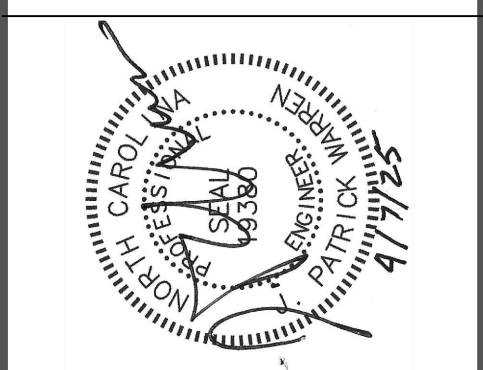

REVISIONS	DATE


PREPARED FOR: BLUE RIDGE CONSERVANCY

BOONE GORGE PARK


TRAIL SECTION 2A BOARDWALK STA 3+00-4+43

MIDDLE FORK GREENWAY

WATAUGA COUNTY, NC

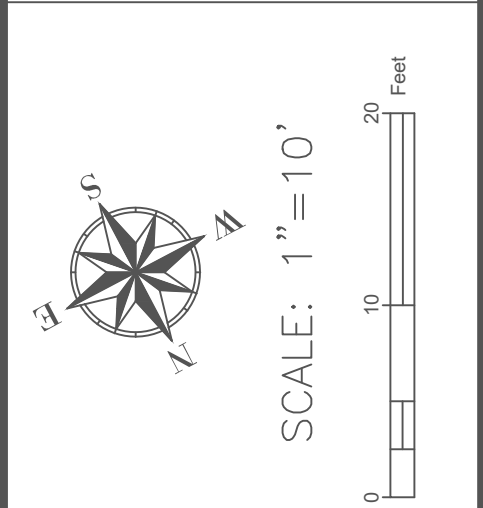


SHEET
C2.2

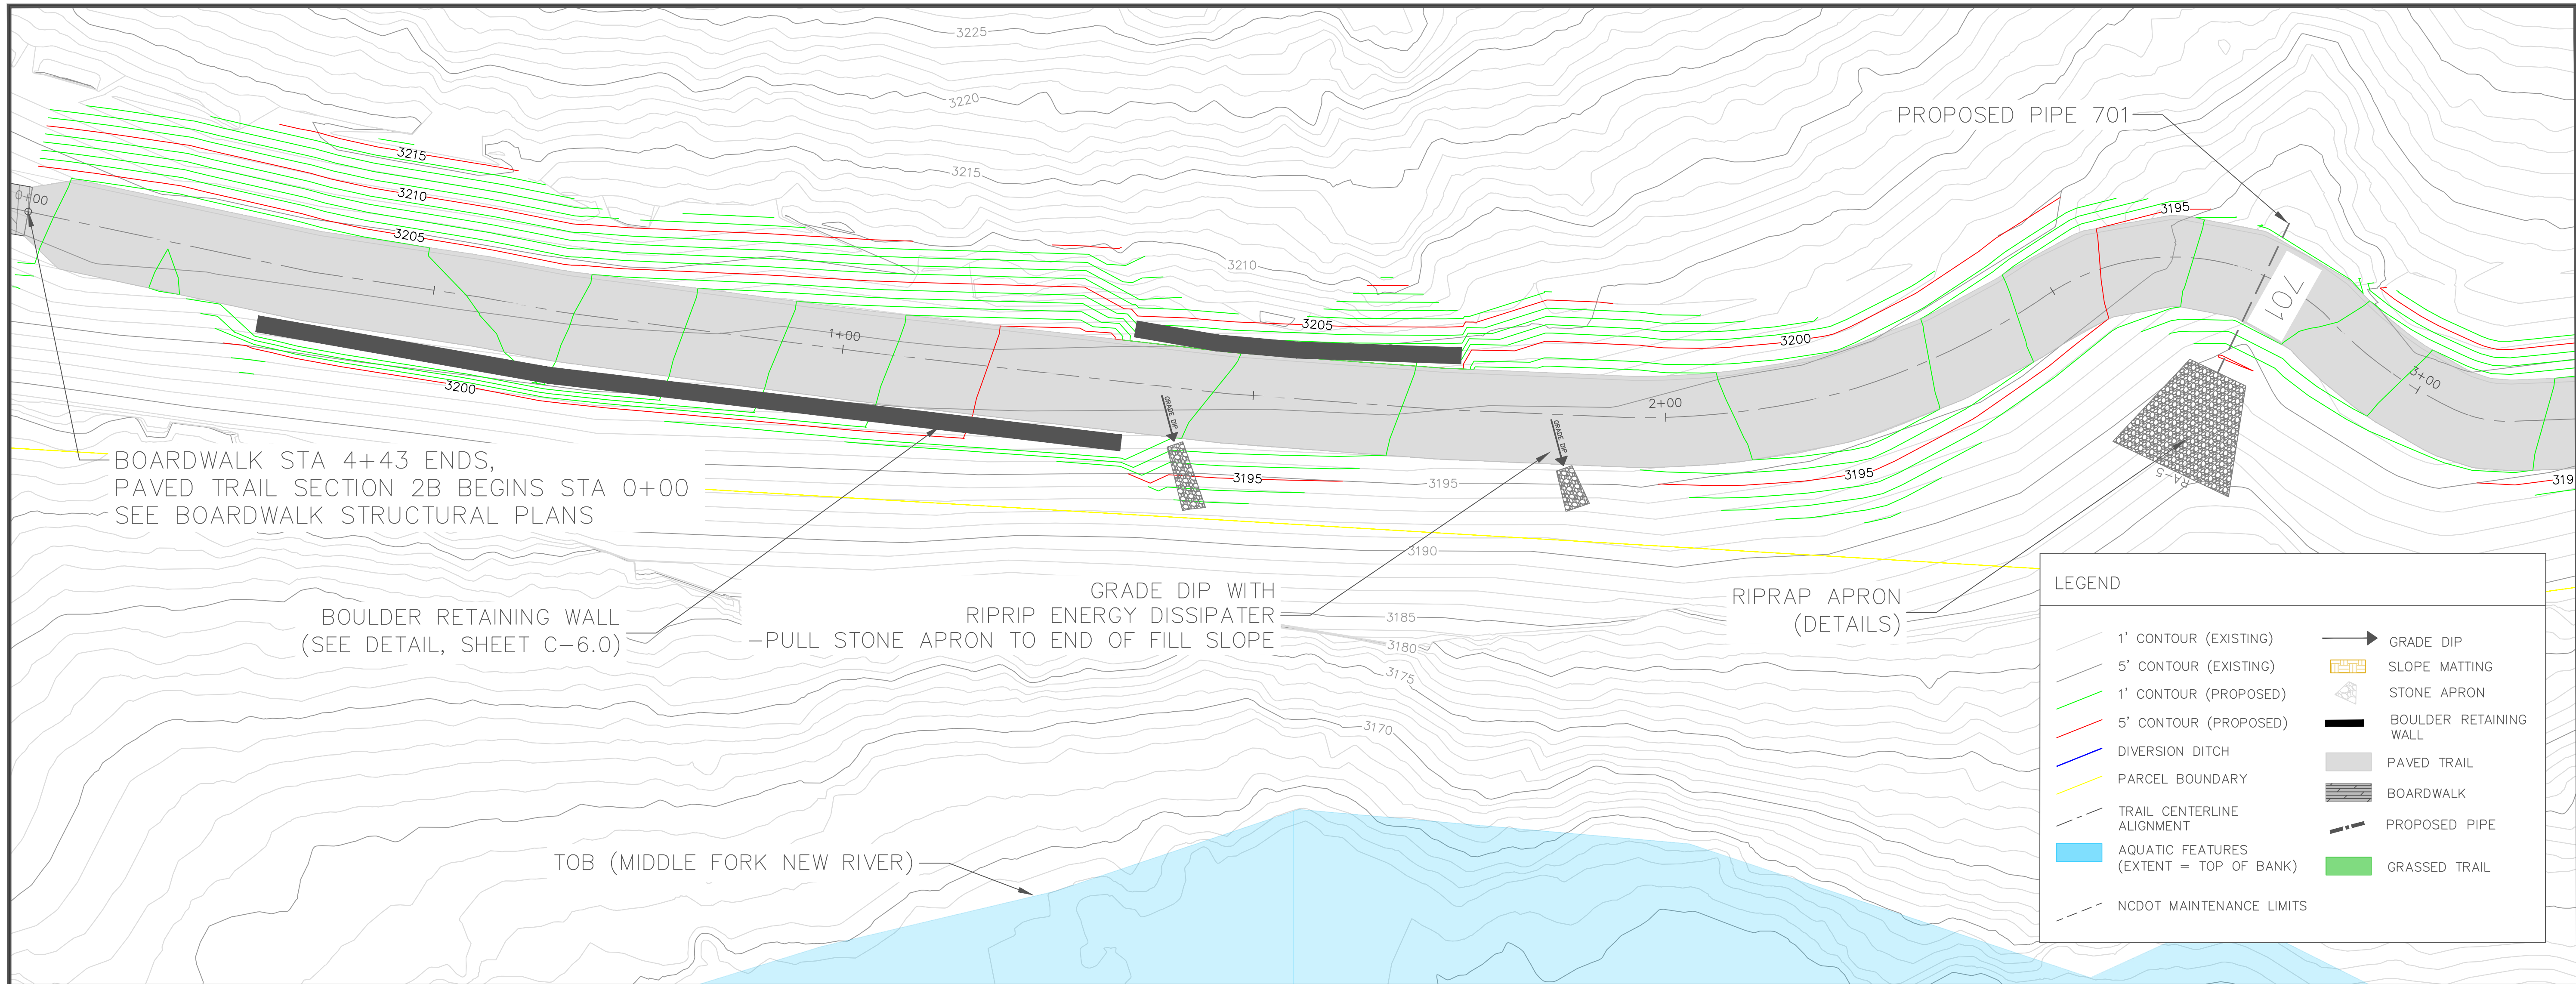


NOTES:
1. SEE DETAIL SHEET 6.1–6.5 FOR
PAVED TRAIL/SHOULDER/SLOPE
SPECIFICATIONS PER TRAIL
SECTION.

Trail Alignment 2B STA 0+00–3+01

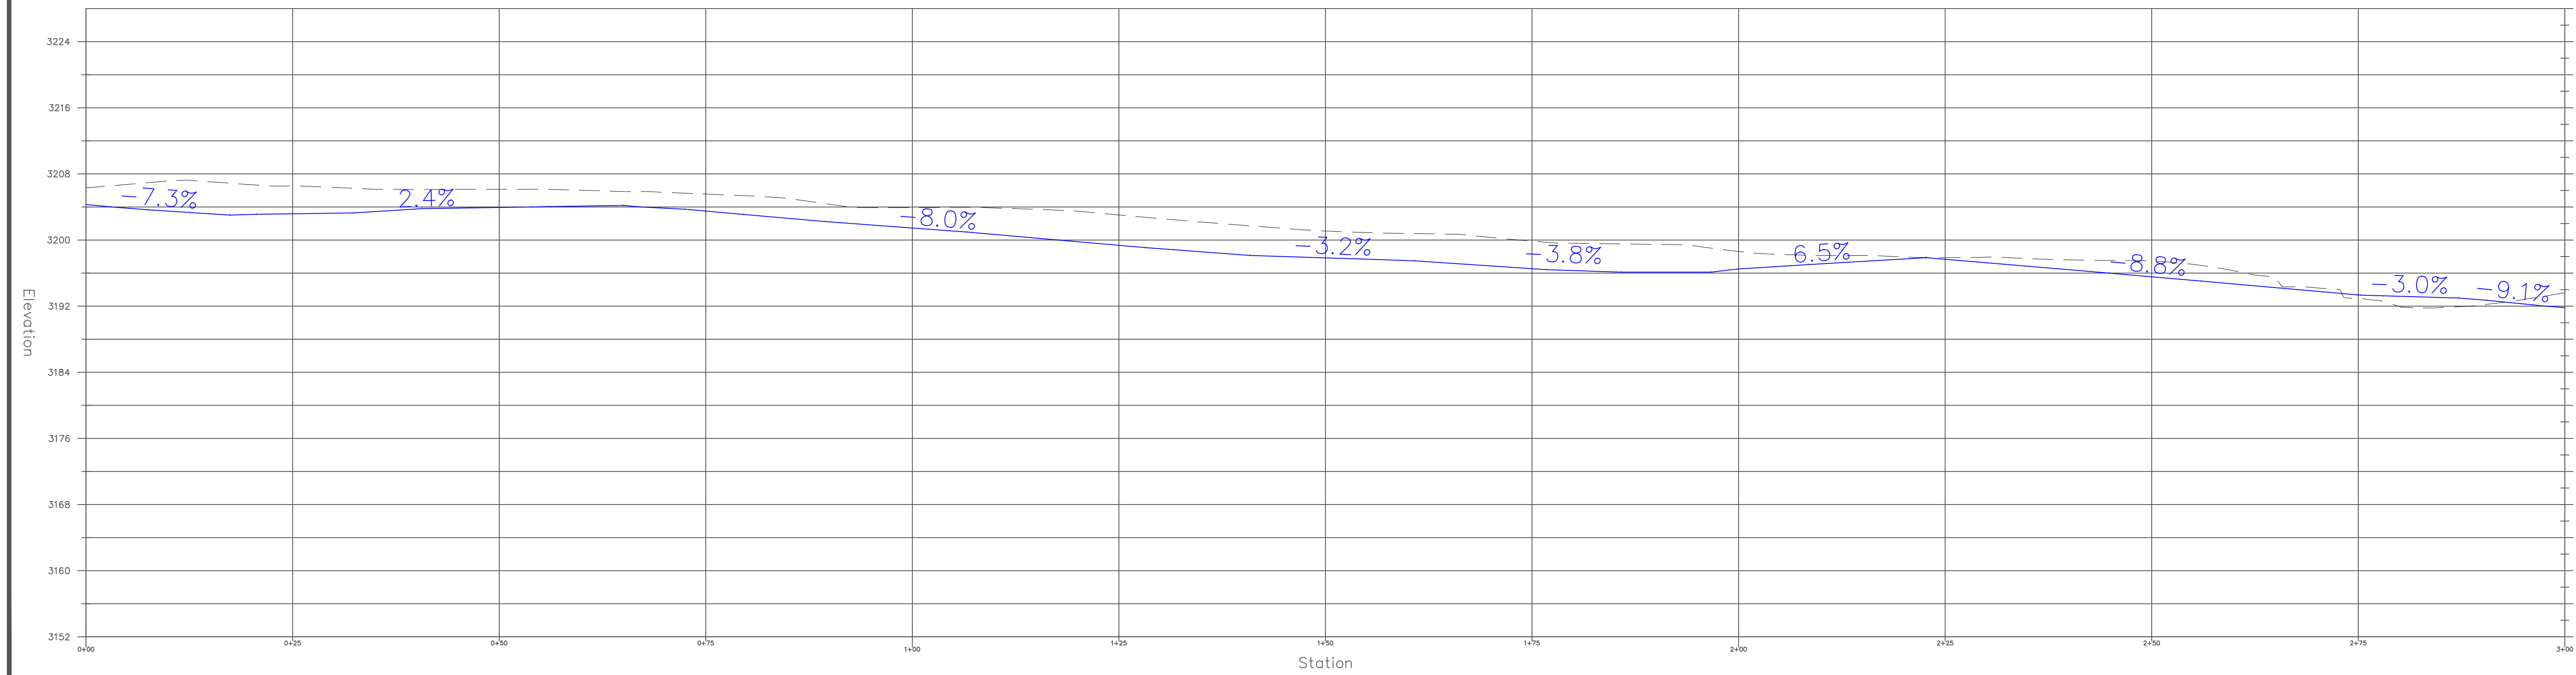


WARREN CONSULTING & DESIGN, PLLC
850 9th Ave NW HICKORY, NC P-1005

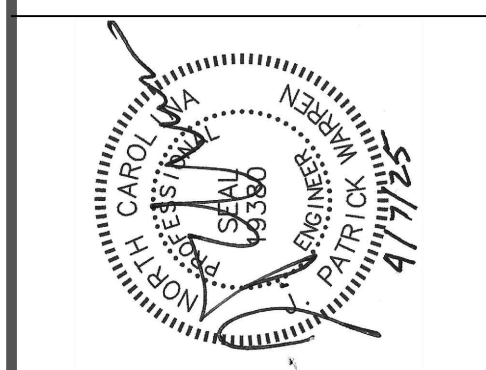


DATE	
REVISIONS	

PREPARED FOR: BLUE RIDGE CONSERVANCY
BOONE GORGE PARK
TRAIL SECTION 2B STA 0+00–3+00
MIDDLE FORK GREENWAY
WATAUGA COUNTY, NC

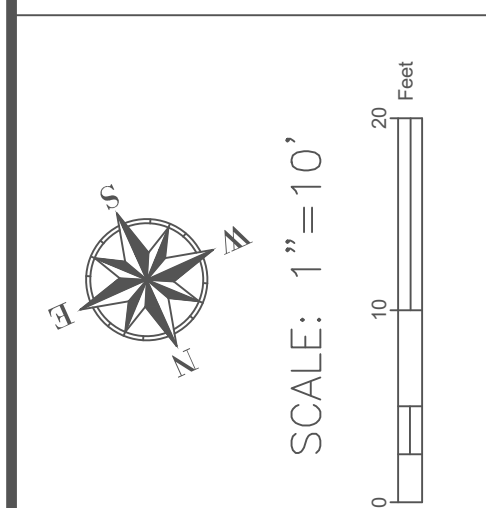

SHEET
C2.3

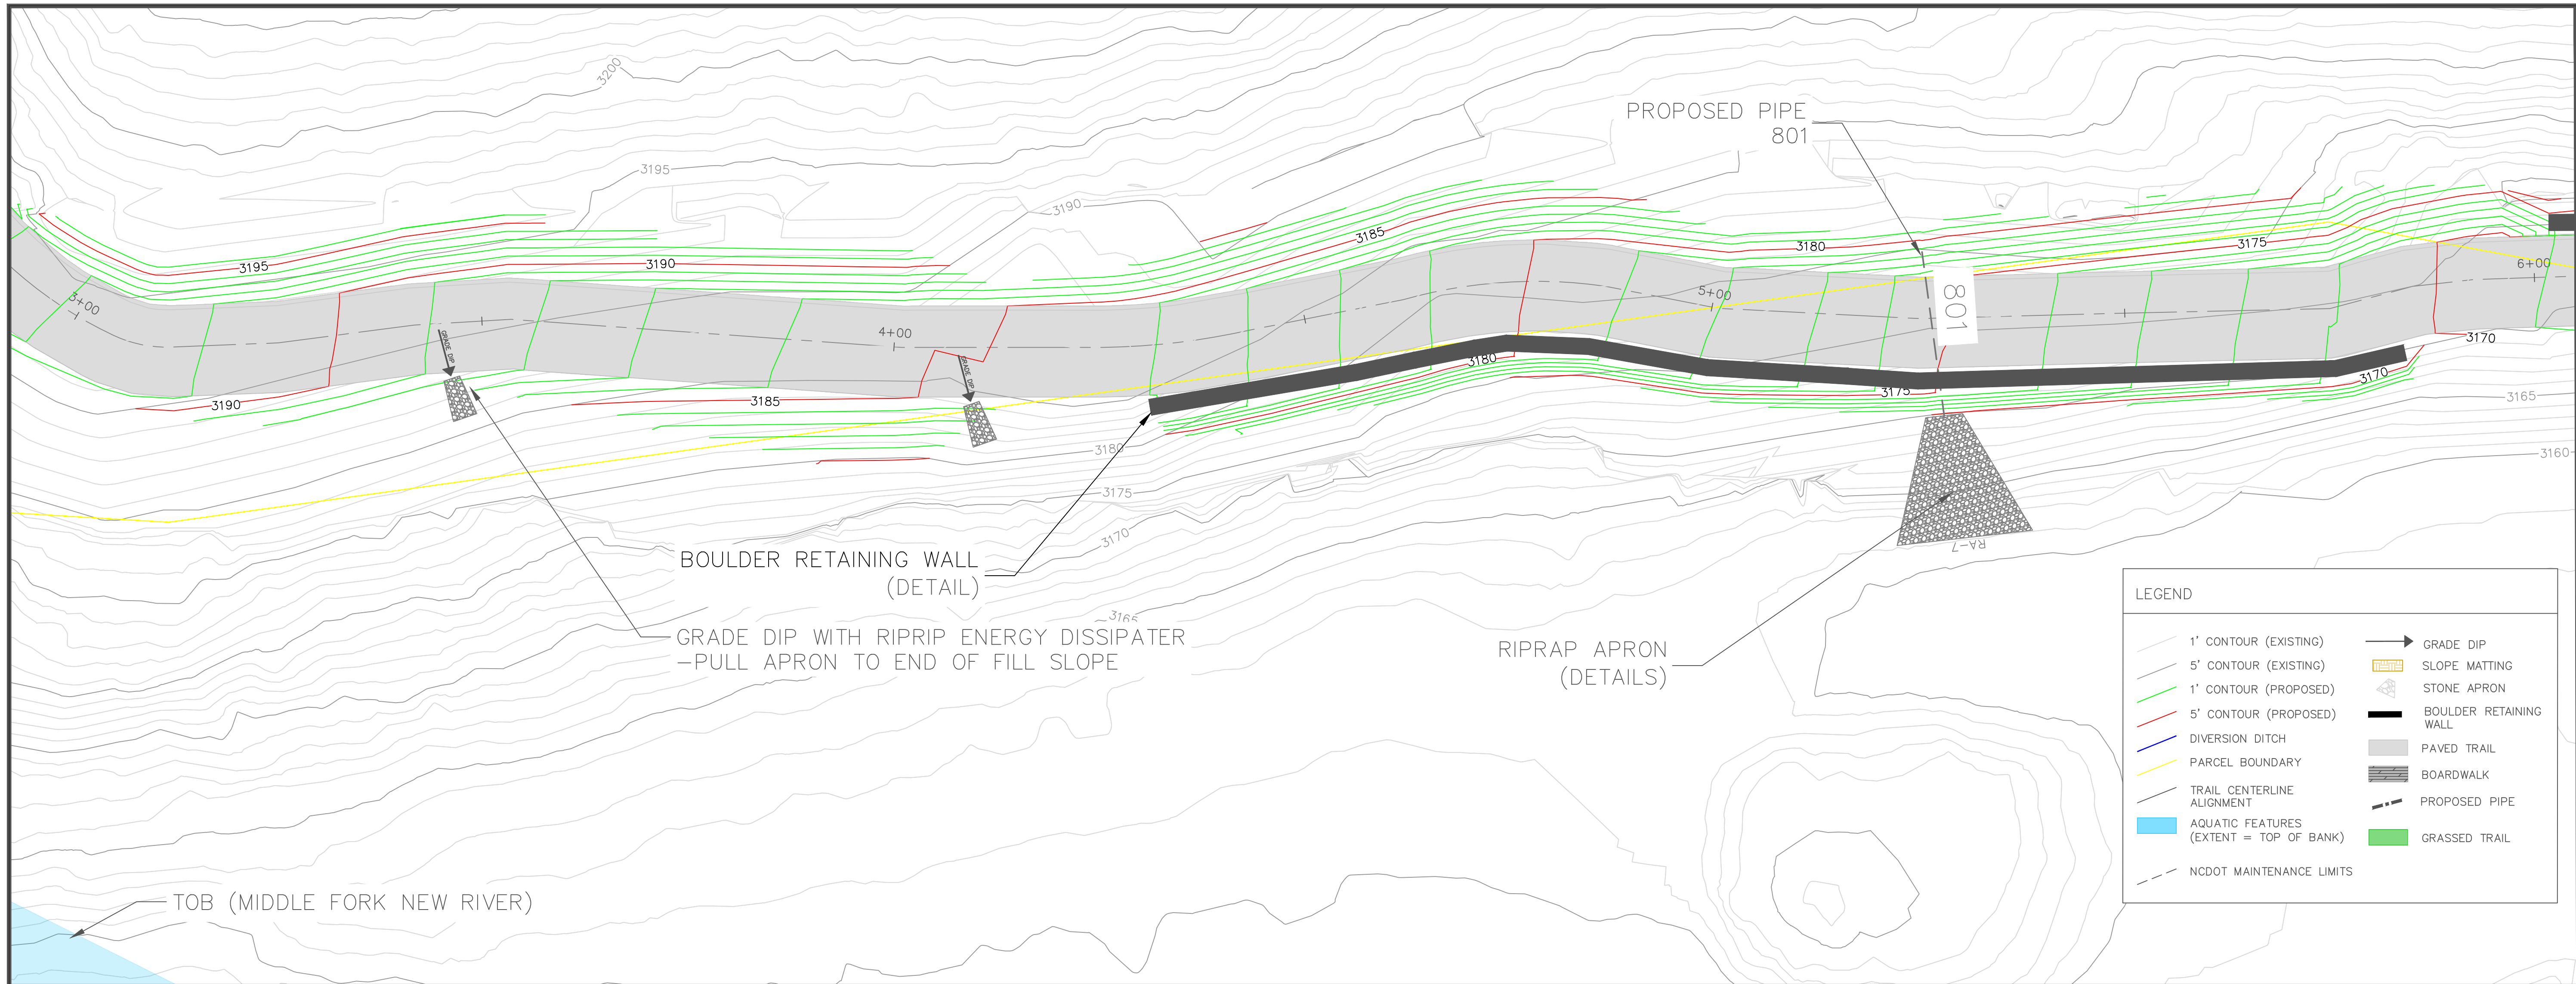


LEGEND

1' CONTOUR (EXISTING)	GRADE DIP
5' CONTOUR (EXISTING)	SLOPE MATTING
1' CONTOUR (PROPOSED)	STONE APRON
5' CONTOUR (PROPOSED)	BOULDER RETAINING WALL
DIVERSION DITCH	PAVED TRAIL
PARCEL BOUNDARY	BOARDWALK
TRAIL CENTERLINE ALIGNMENT	PROPOSED PIPE
AQUATIC FEATURES (EXTENT = TOP OF BANK)	GRASSED TRAIL
NCDOT MAINTENANCE LIMITS	


NOTES:
1. SEE DETAIL SHEET 6.1-6.5 FOR PAVED TRAIL/SLOPE SPECIFICATIONS PER TRAIL SECTION.

Trail Alignment 2B
STA 3+01-6+00

EXISTING SURFACE
PROPOSED TRAIL SURFACE

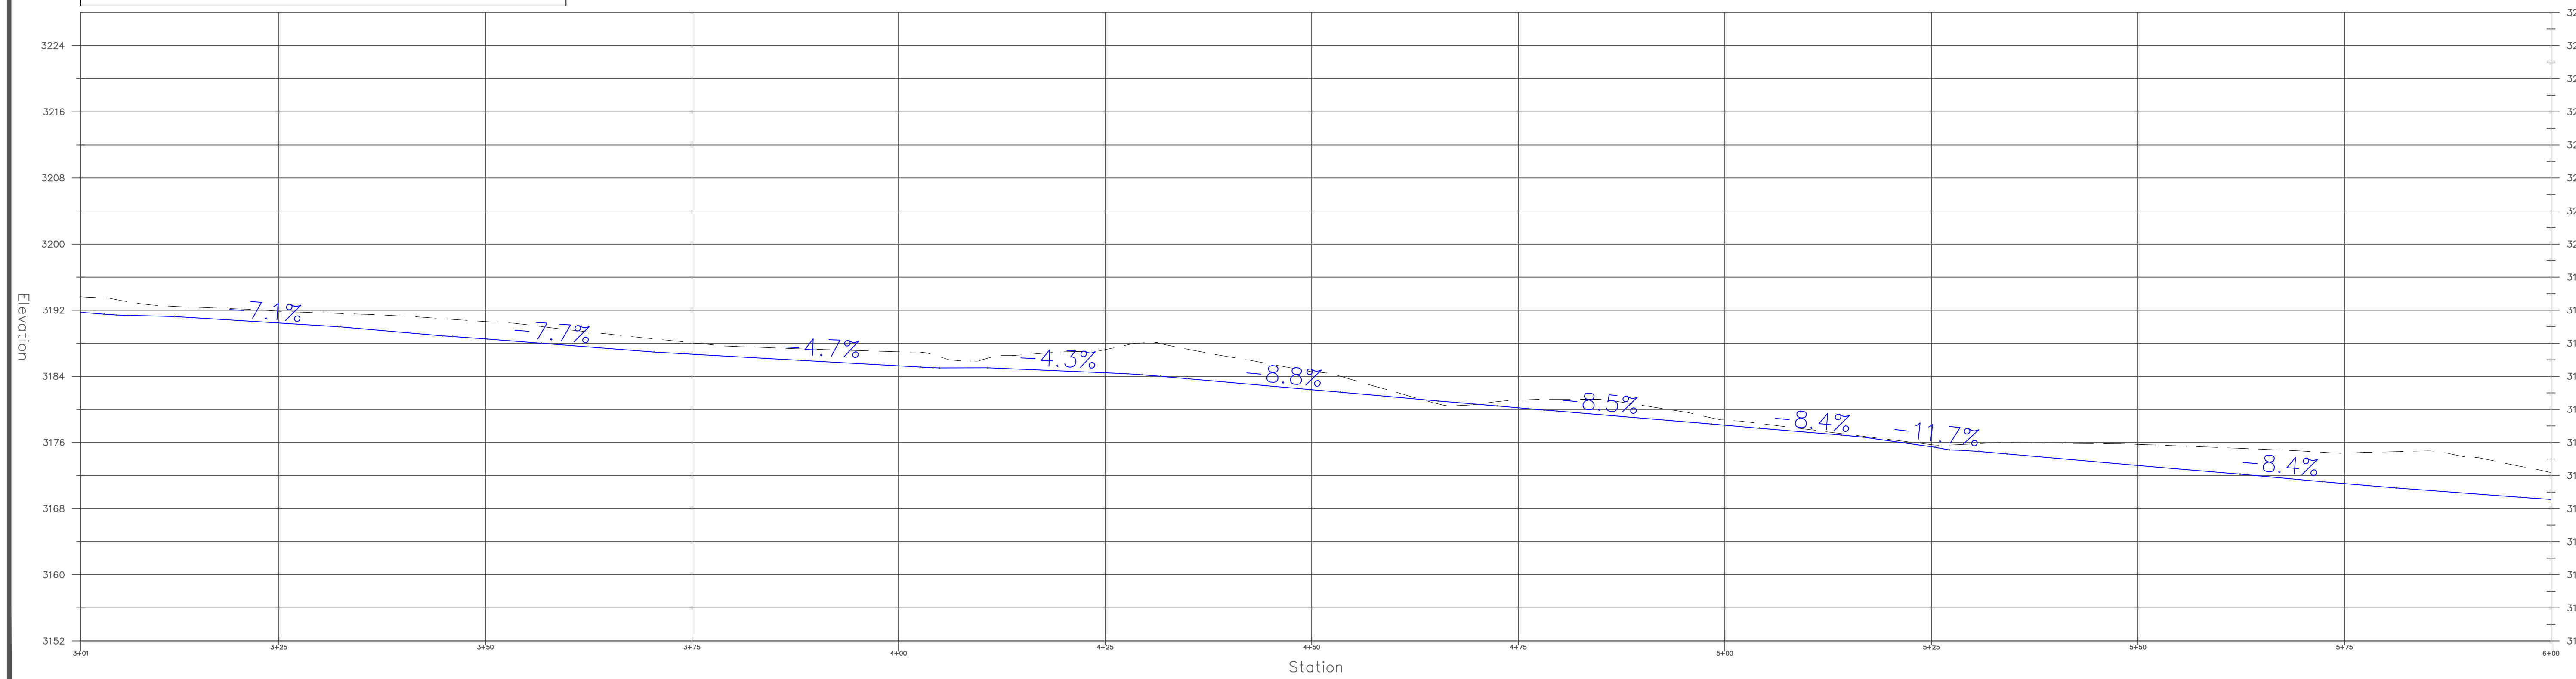

WARREN CONSULTING & DESIGN, PLLC
850 9th Ave NW HICKORY, NC P-1005

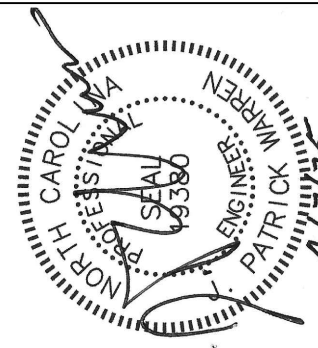

REVISIONS	DATE


PREPARED FOR: BLUE RIDGE CONSERVANCY

BOONE GORGE PARK

TRAIL SECTION 2B STA 3+01-6+00

MIDDLE FORK GREENWAY


WATAUGA COUNTY, NC

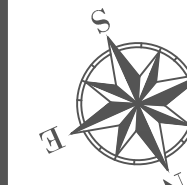

SCALE: 1"=10'




SHEET
C2.4

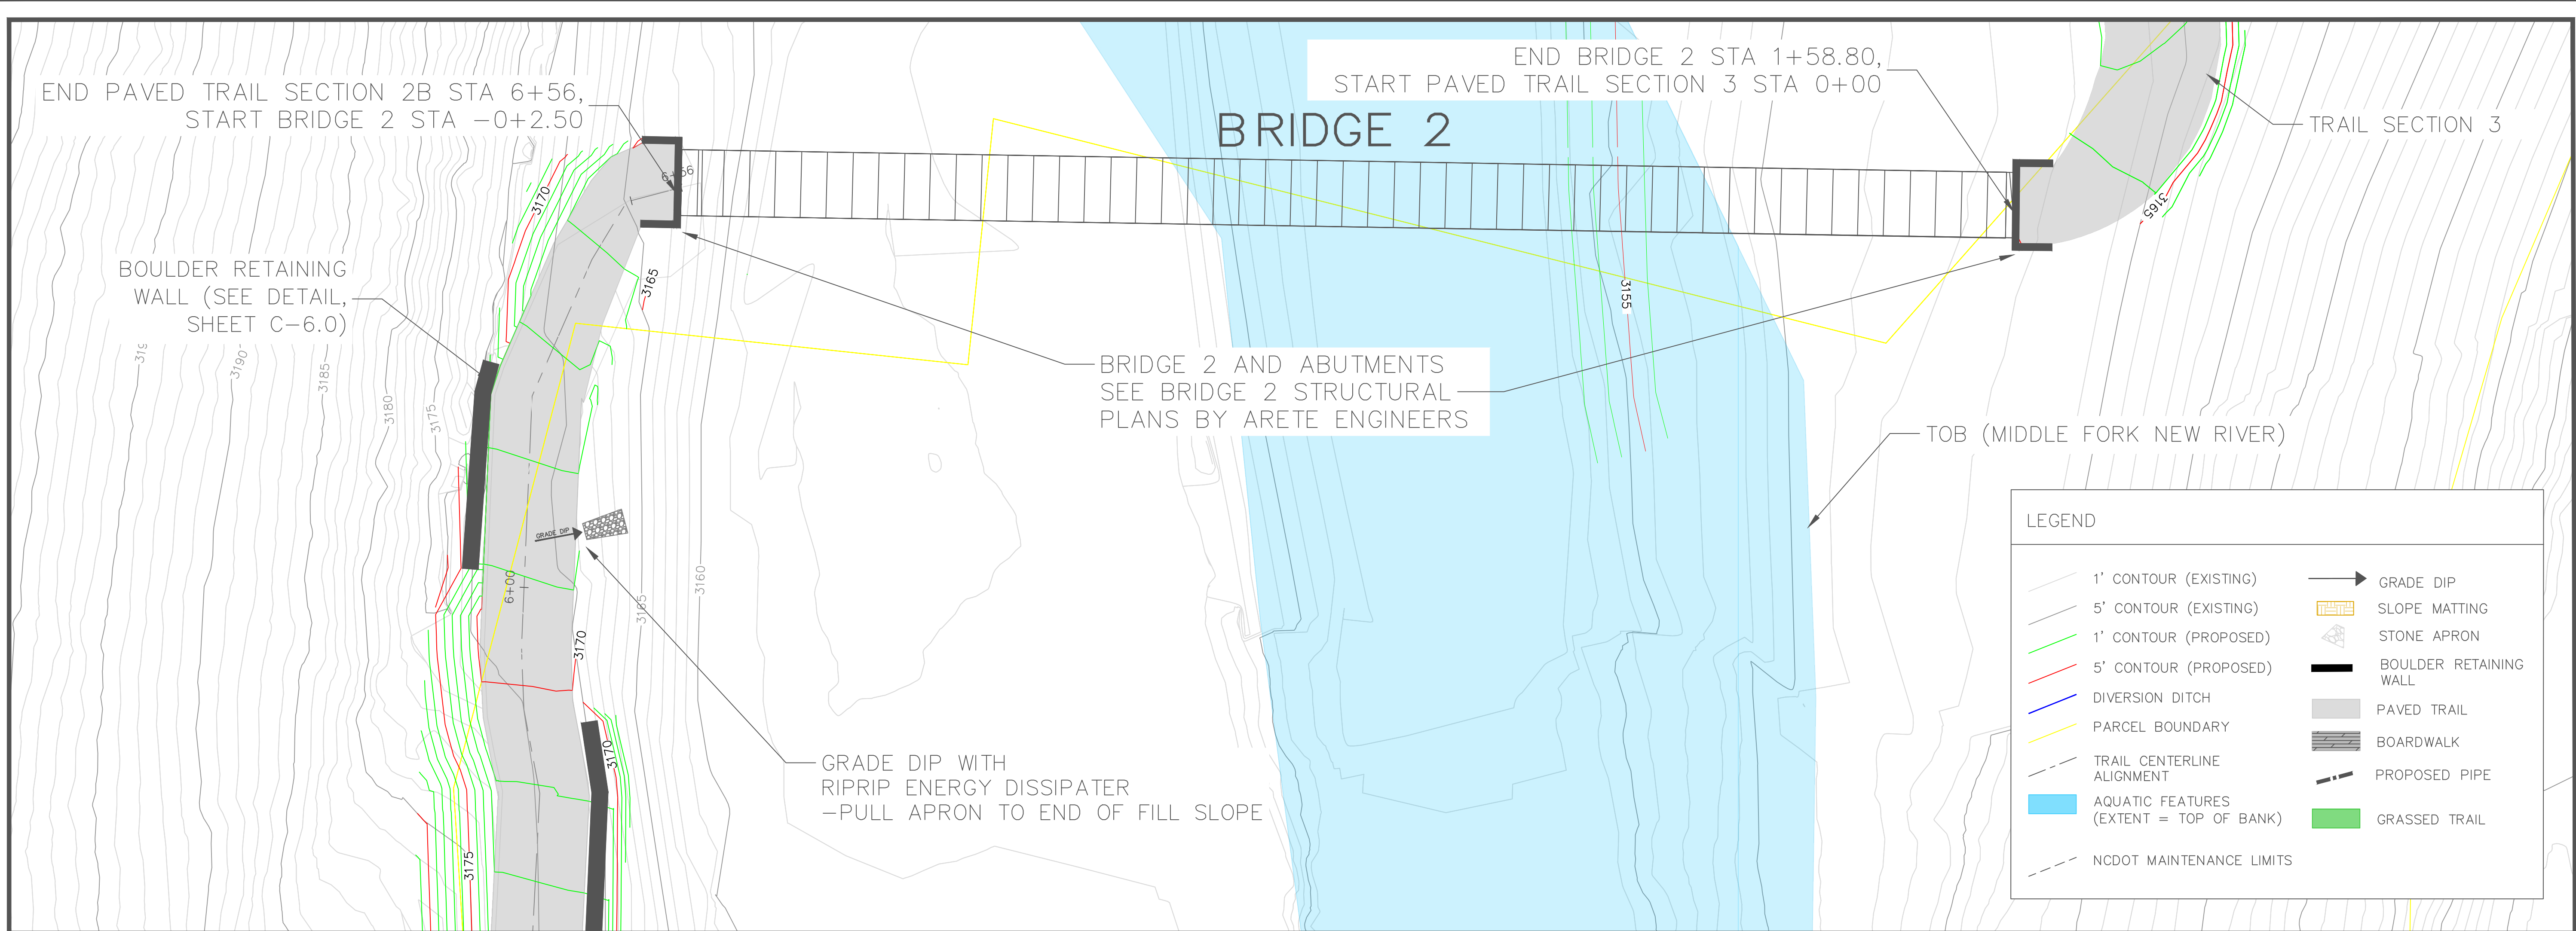

EXISTING SURFACE
PROPOSED TRAIL SURFACE

Trail Alignment 2B STA 6+01-6+56

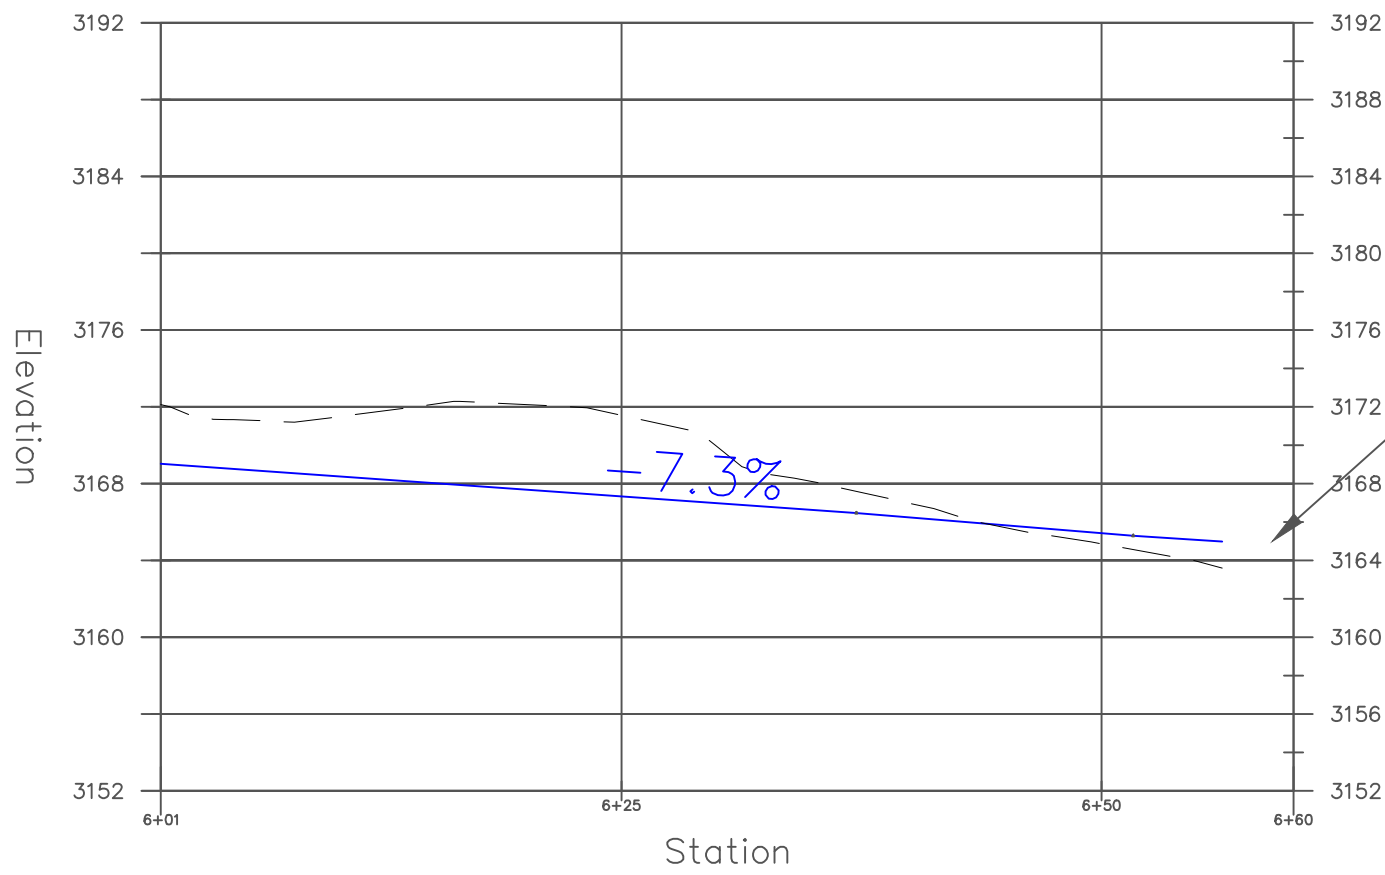

Asphalt Trail to Intercept
Bridge Deck at Pedestrian Bridge #2.
Deck Elevation 3165.09'.

NOTES:
1. SEE DETAIL SHEET 6.1-6.5 FOR
PAVED TRAIL/SLOPES/SLOPE
SPECIFICATIONS PER TRAIL
SECTION.

SEE BRIDGE 1 STRUCTURAL
PLANS BY ARETE ENGINEERS
FOR TIE-IN

WARREN CONSULTING & DESIGN, PLLC
850 9th Ave NW HICKORY, NC P-1005

REVISIONS	DATE

PREPARED FOR: BLUE RIDGE CONSERVANCY

BOONE GORGE PARK


TRAIL SECTION 2B STA 6+01-6+56

MIDDLE FORK GREENWAY

WATAUGA COUNTY, NC

SCALE: 1"=10'

SHEET
C2.5

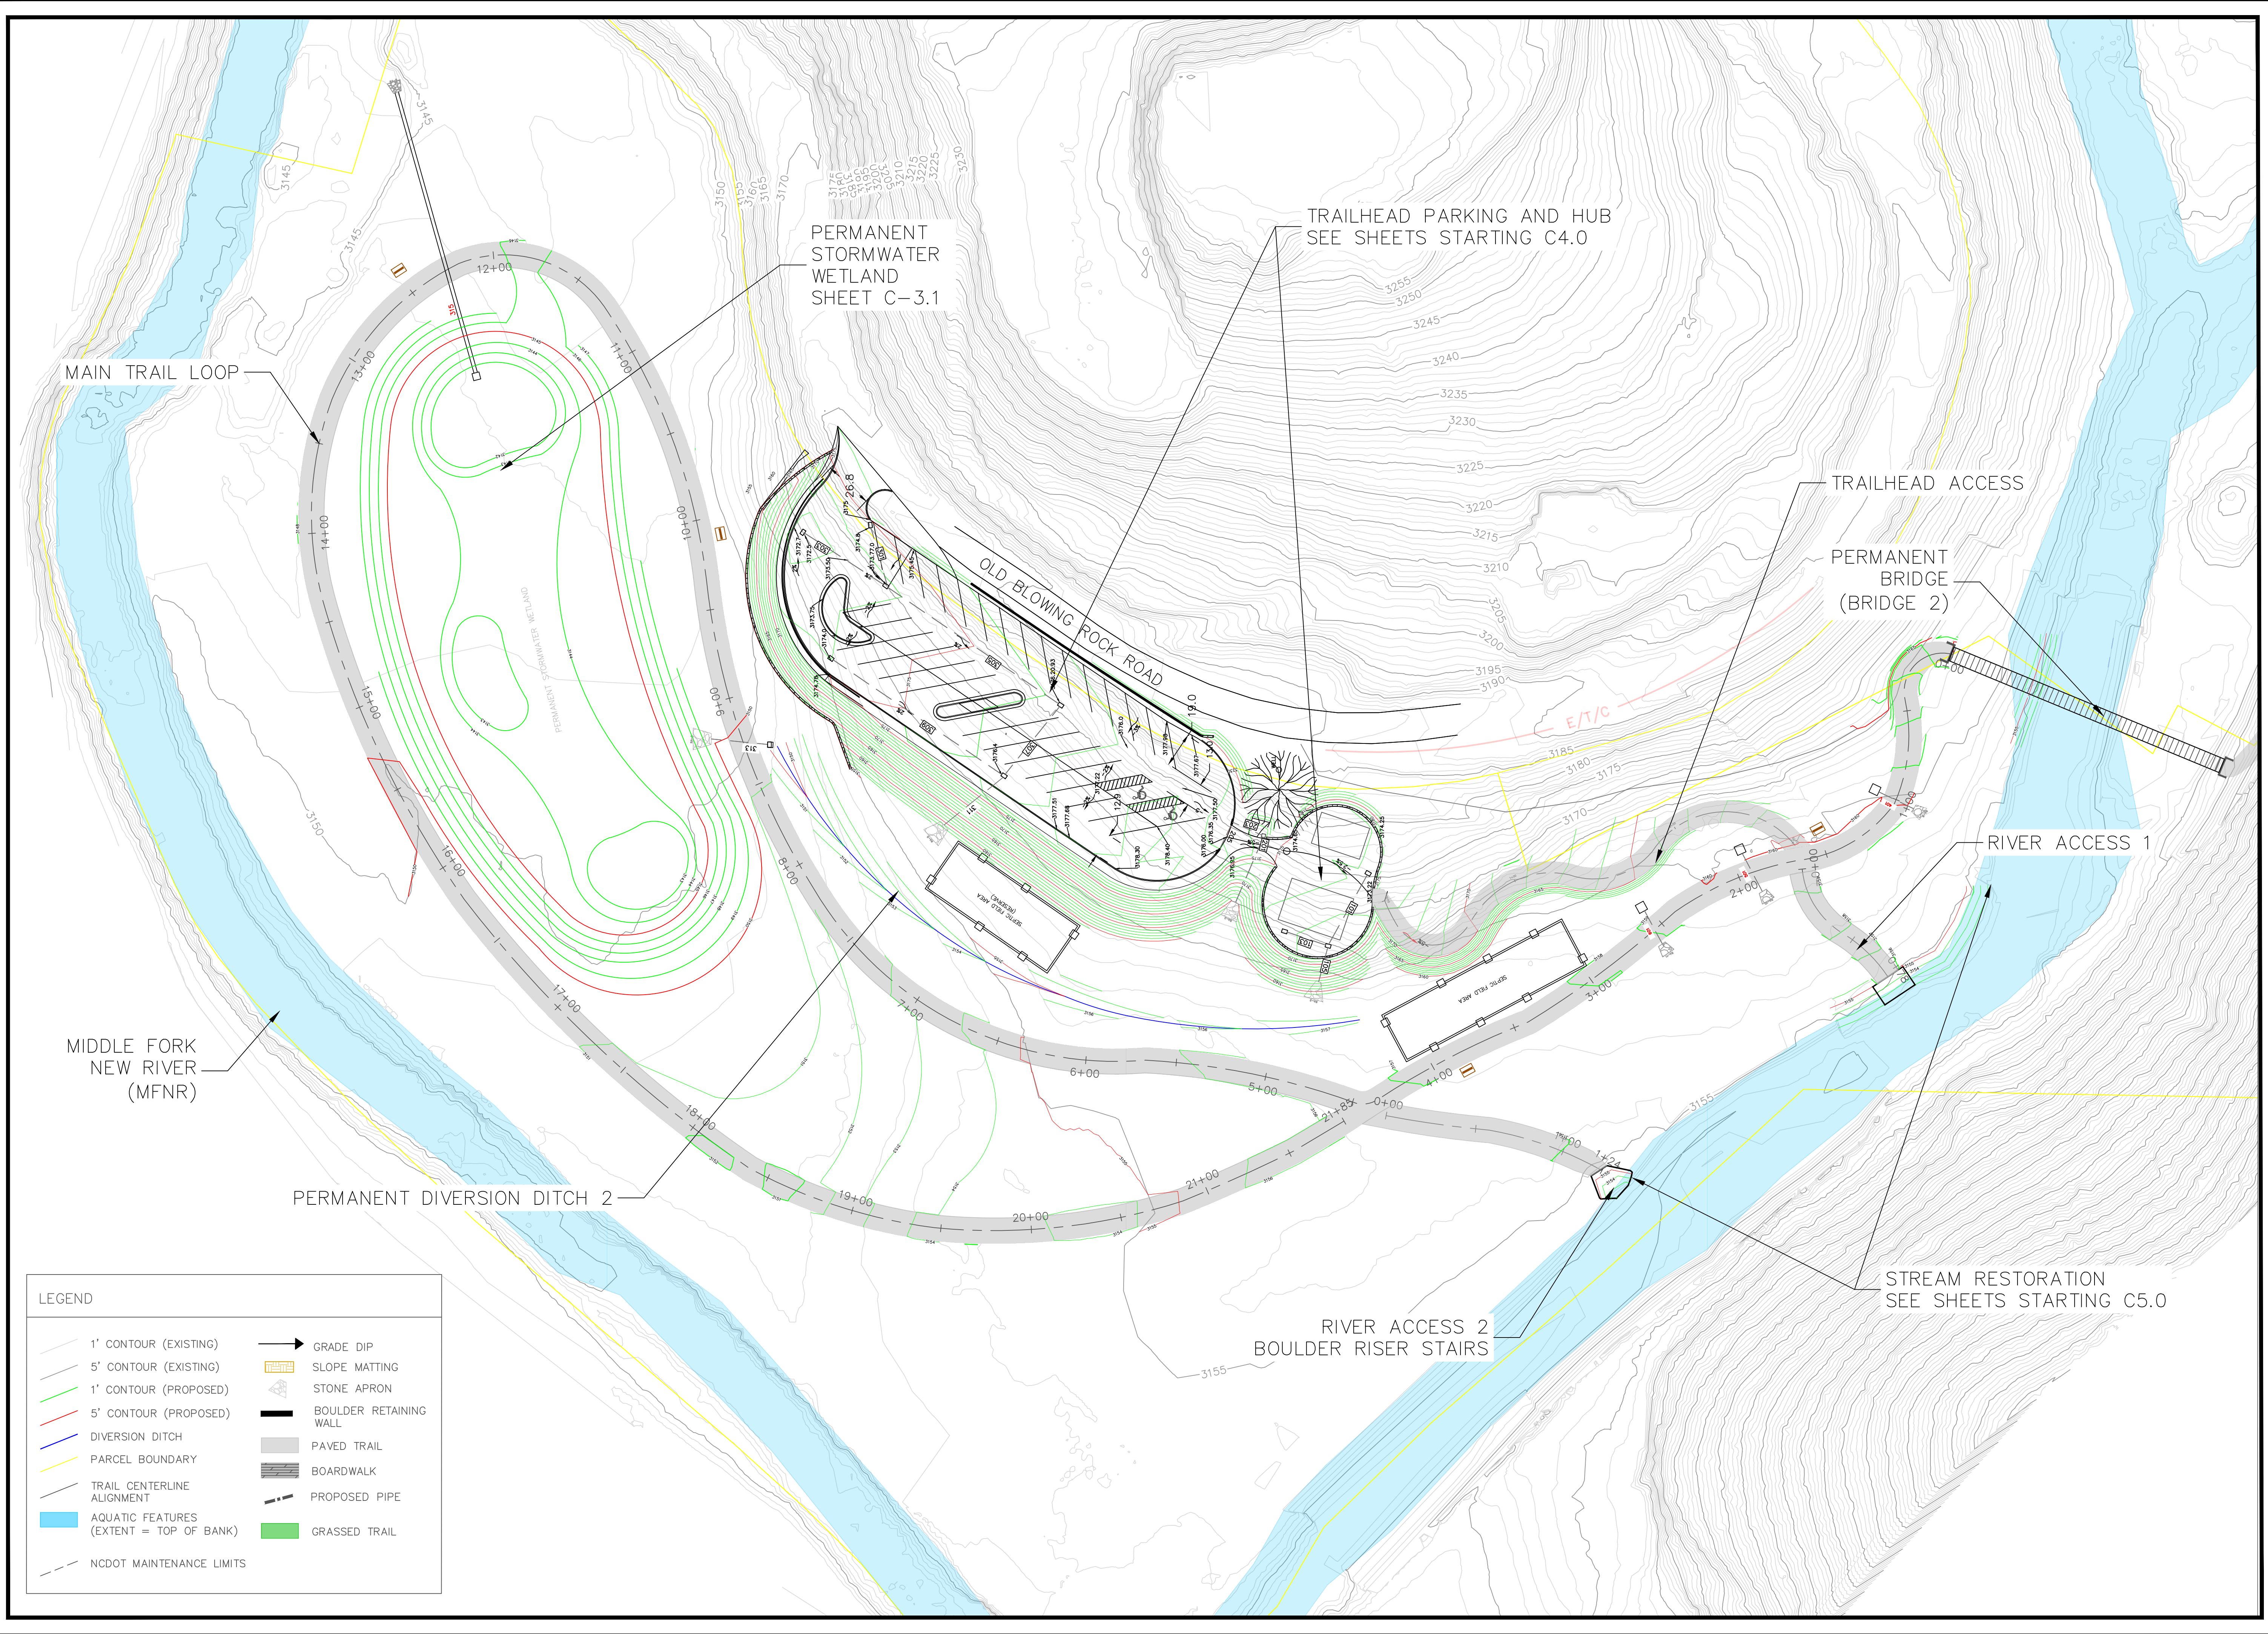

WARREN CONSULTING & DESIGN, PLLC
850 9th Ave NW HICKORY, NC P-1005

REVISIONS	DATE

PREPARED FOR: BLUE RIDGE CONSERVANCY

BOONE GORGE PARK

TRAIL SECTION 3 - OVERALL

MIDDLE FORK GREENWAY


WATAUGA COUNTY, NC

SCALE: 1"=40'

0 50 100 Feet

SHEET

C3.0

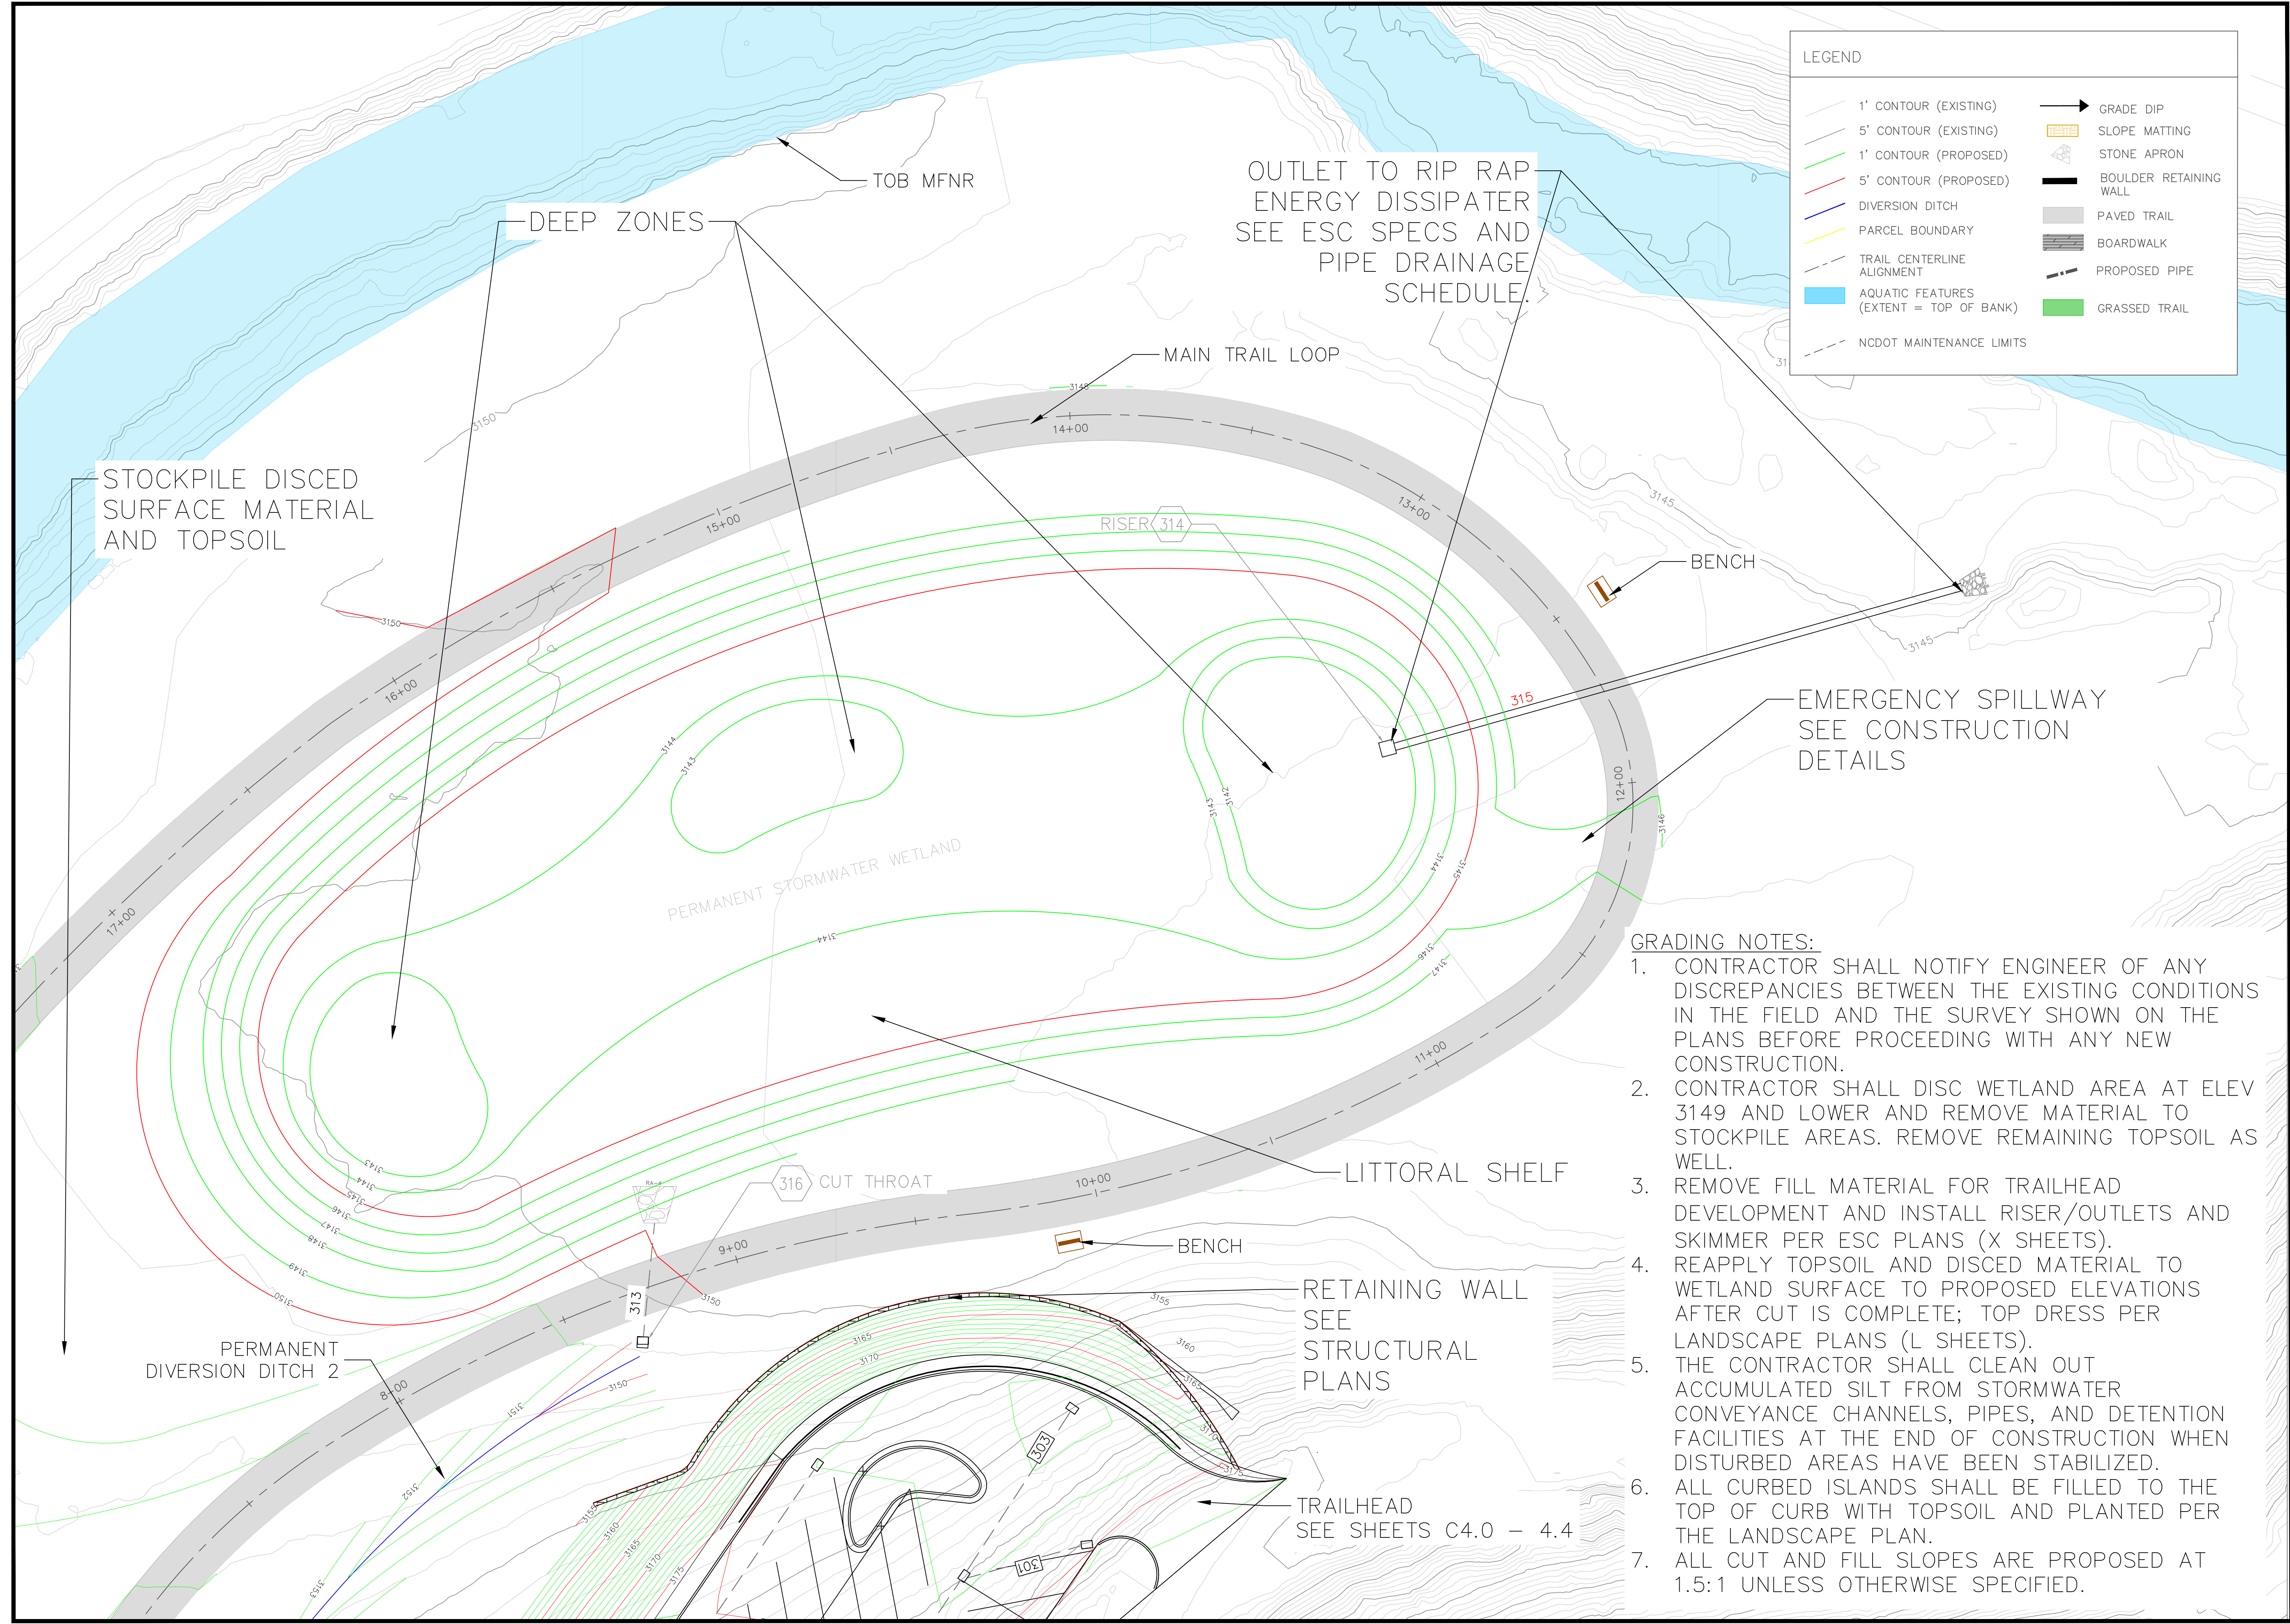

LEGEND

1' CONTOUR (EXISTING)	GRADE DIP
5' CONTOUR (EXISTING)	SLOPE MATTING
1' CONTOUR (PROPOSED)	STONE APRON
5' CONTOUR (PROPOSED)	BOULDER RETAINING WALL
DIVERSION DITCH	PAVED TRAIL
PARCEL BOUNDARY	BOARDWALK
TRAIL CENTERLINE ALIGNMENT	PROPOSED PIPE
AQUATIC FEATURES (EXTENT = TOP OF BANK)	GRASSED TRAIL
NCDOT MAINTENANCE LIMITS	

OUTLET TO RIP RAP
ENERGY DISSIPATER
SEE ESC SPECS AND
PIPE DRAINAGE
SCHEDULE.

STOCKPILE DISCED
SURFACE MATERIAL
AND TOPSOIL

DEEP ZONES

MAIN TRAIL LOOP

RISER 314

BENCH

EMERGENCY SPILLWAY
SEE CONSTRUCTION
DETAILS

GRADING NOTES:

1. CONTRACTOR SHALL NOTIFY ENGINEER OF ANY DISCREPANCIES BETWEEN THE EXISTING CONDITIONS IN THE FIELD AND THE SURVEY SHOWN ON THE PLANS BEFORE PROCEEDING WITH ANY NEW CONSTRUCTION.
2. CONTRACTOR SHALL DISC WETLAND AREA AT ELEV 3149 AND LOWER AND REMOVE MATERIAL TO STOCKPILE AREAS. REMOVE REMAINING TOPSOIL AS WELL.
3. REMOVE FILL MATERIAL FOR TRAILHEAD DEVELOPMENT AND INSTALL RISER/OUTLETS AND SKIMMER PER ESC PLANS (X SHEETS).
4. REAPPLY TOPSOIL AND DISCED MATERIAL TO WETLAND SURFACE TO PROPOSED ELEVATIONS AFTER CUT IS COMPLETE; TOP DRESS PER LANDSCAPE PLANS (L SHEETS).
5. THE CONTRACTOR SHALL CLEAN OUT ACCUMULATED SILT FROM STORMWATER CONVEYANCE CHANNELS, PIPES, AND DETENTION FACILITIES AT THE END OF CONSTRUCTION WHEN DISTURBED AREAS HAVE BEEN STABILIZED.
6. ALL CURBED ISLANDS SHALL BE FILLED TO THE TOP OF CURB WITH TOPSOIL AND PLANTED PER THE LANDSCAPE PLAN.
7. ALL CUT AND FILL SLOPES ARE PROPOSED AT 1.5:1 UNLESS OTHERWISE SPECIFIED.

LITTORAL SHELF

RETAINING WALL
SEE
STRUCTURAL
PLANS

TRAILHEAD
SEE SHEETS C4.0 - 4.4


BENCH

CUT THROAT

PERMANENT
DIVERSION DITCH 2



WARREN CONSULTING & DESIGN, PLLC
850 9th Ave NW HICKORY, NC P-1005

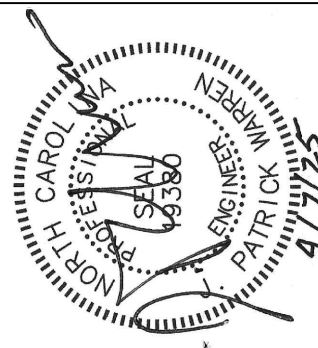


REVISIONS

DATE


PREPARED FOR: BLUE RIDGE CONSERVANCY

BOONE GORGE PARK
TRAIL SECTION 3 - POND
MIDDLE FORK GREENWAY
WATAUGA COUNTY, NC

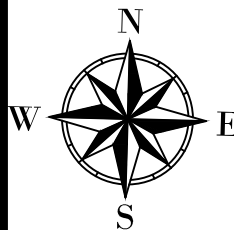

SCALE: 1"=20'


SHEET
C3.1

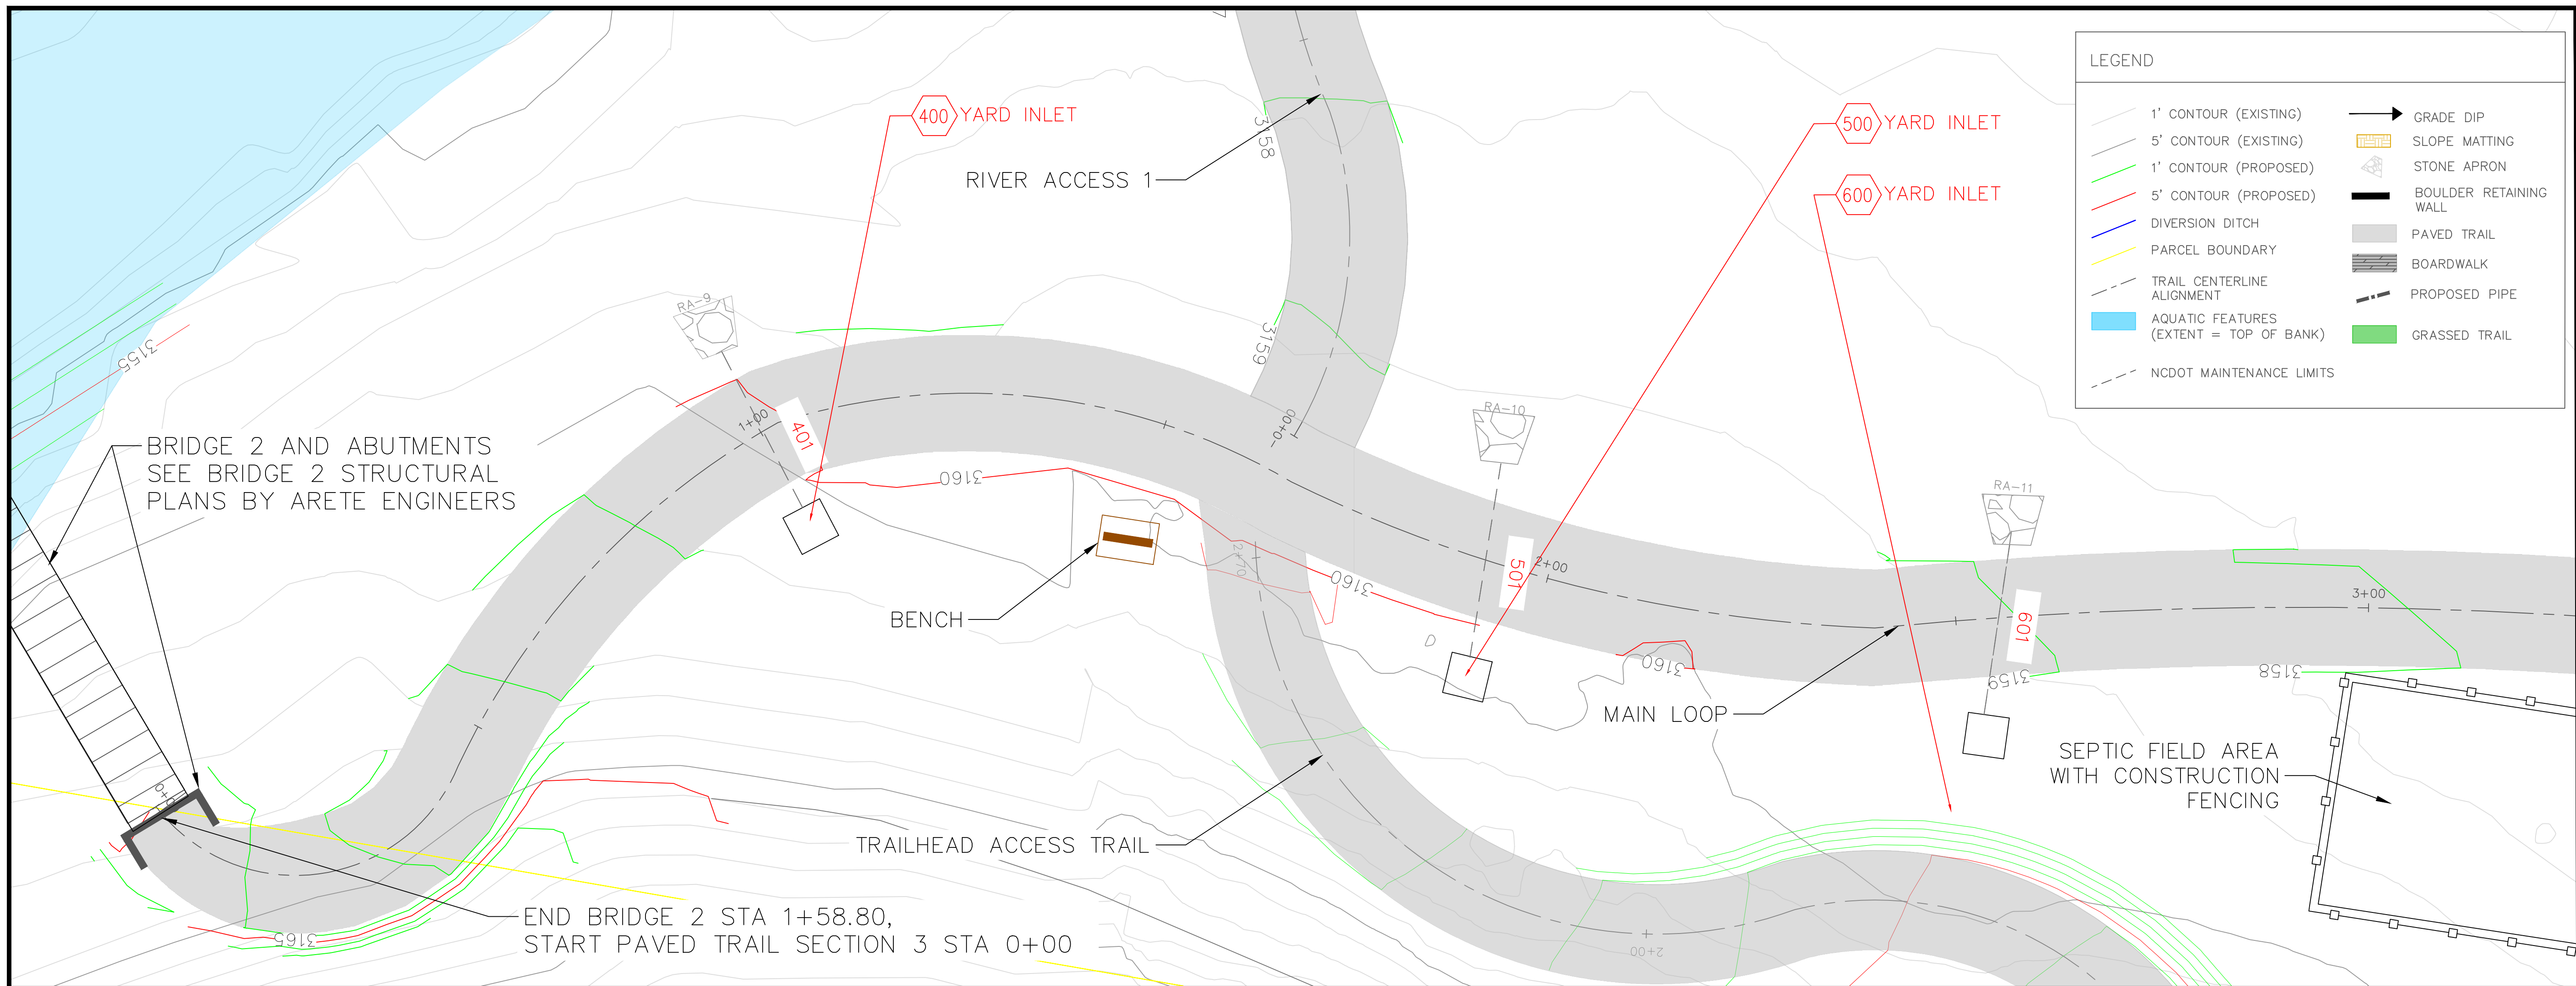

NOTES:
1. SEE DETAIL SHEET 6.1-6.5 FOR
PAVED TRAIL/SLOPE/SHOULDER
SPECIFICATIONS PER TRAIL
SECTION.

TRAIL ALIGNMENT 3 STA 0+00-3+00


EXISTING SURFACE
PROPOSED TRAIL
SURFACE

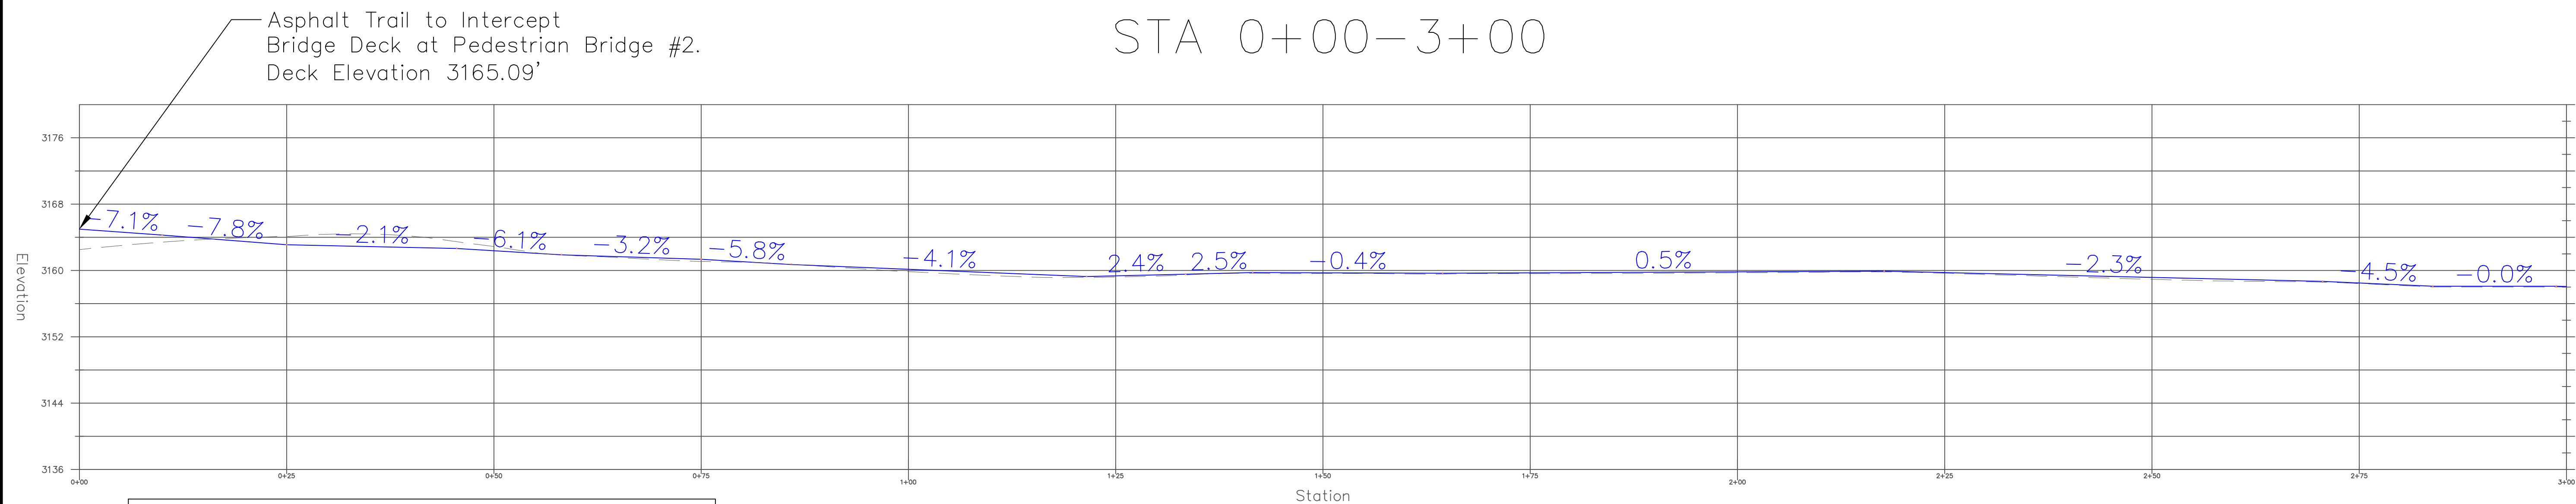

SEE BRIDGE 1 STRUCTURAL
PLANS BY ARETE ENGINEERS
FOR TIE-IN



WARREN CONSULTING & DESIGN, PLLC
850 9th Ave NW HICKORY, NC P-1005

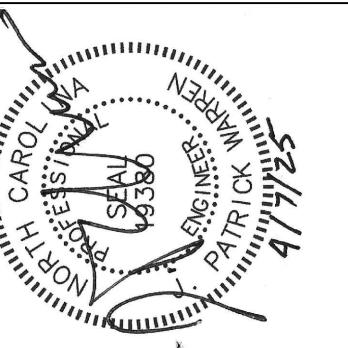


REVISIONS


DATE

PREPARED FOR: BLUE RIDGE CONSERVANCY


BOONE GORGE PARK
TRAIL SECTION 3 - MAIN LOOP
STA 0+00-3+00
MIDDLE FORK GREENWAY
WATAUGA COUNTY, NC

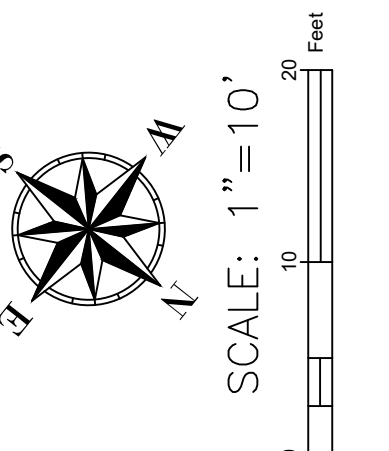


SHEET
C3.2

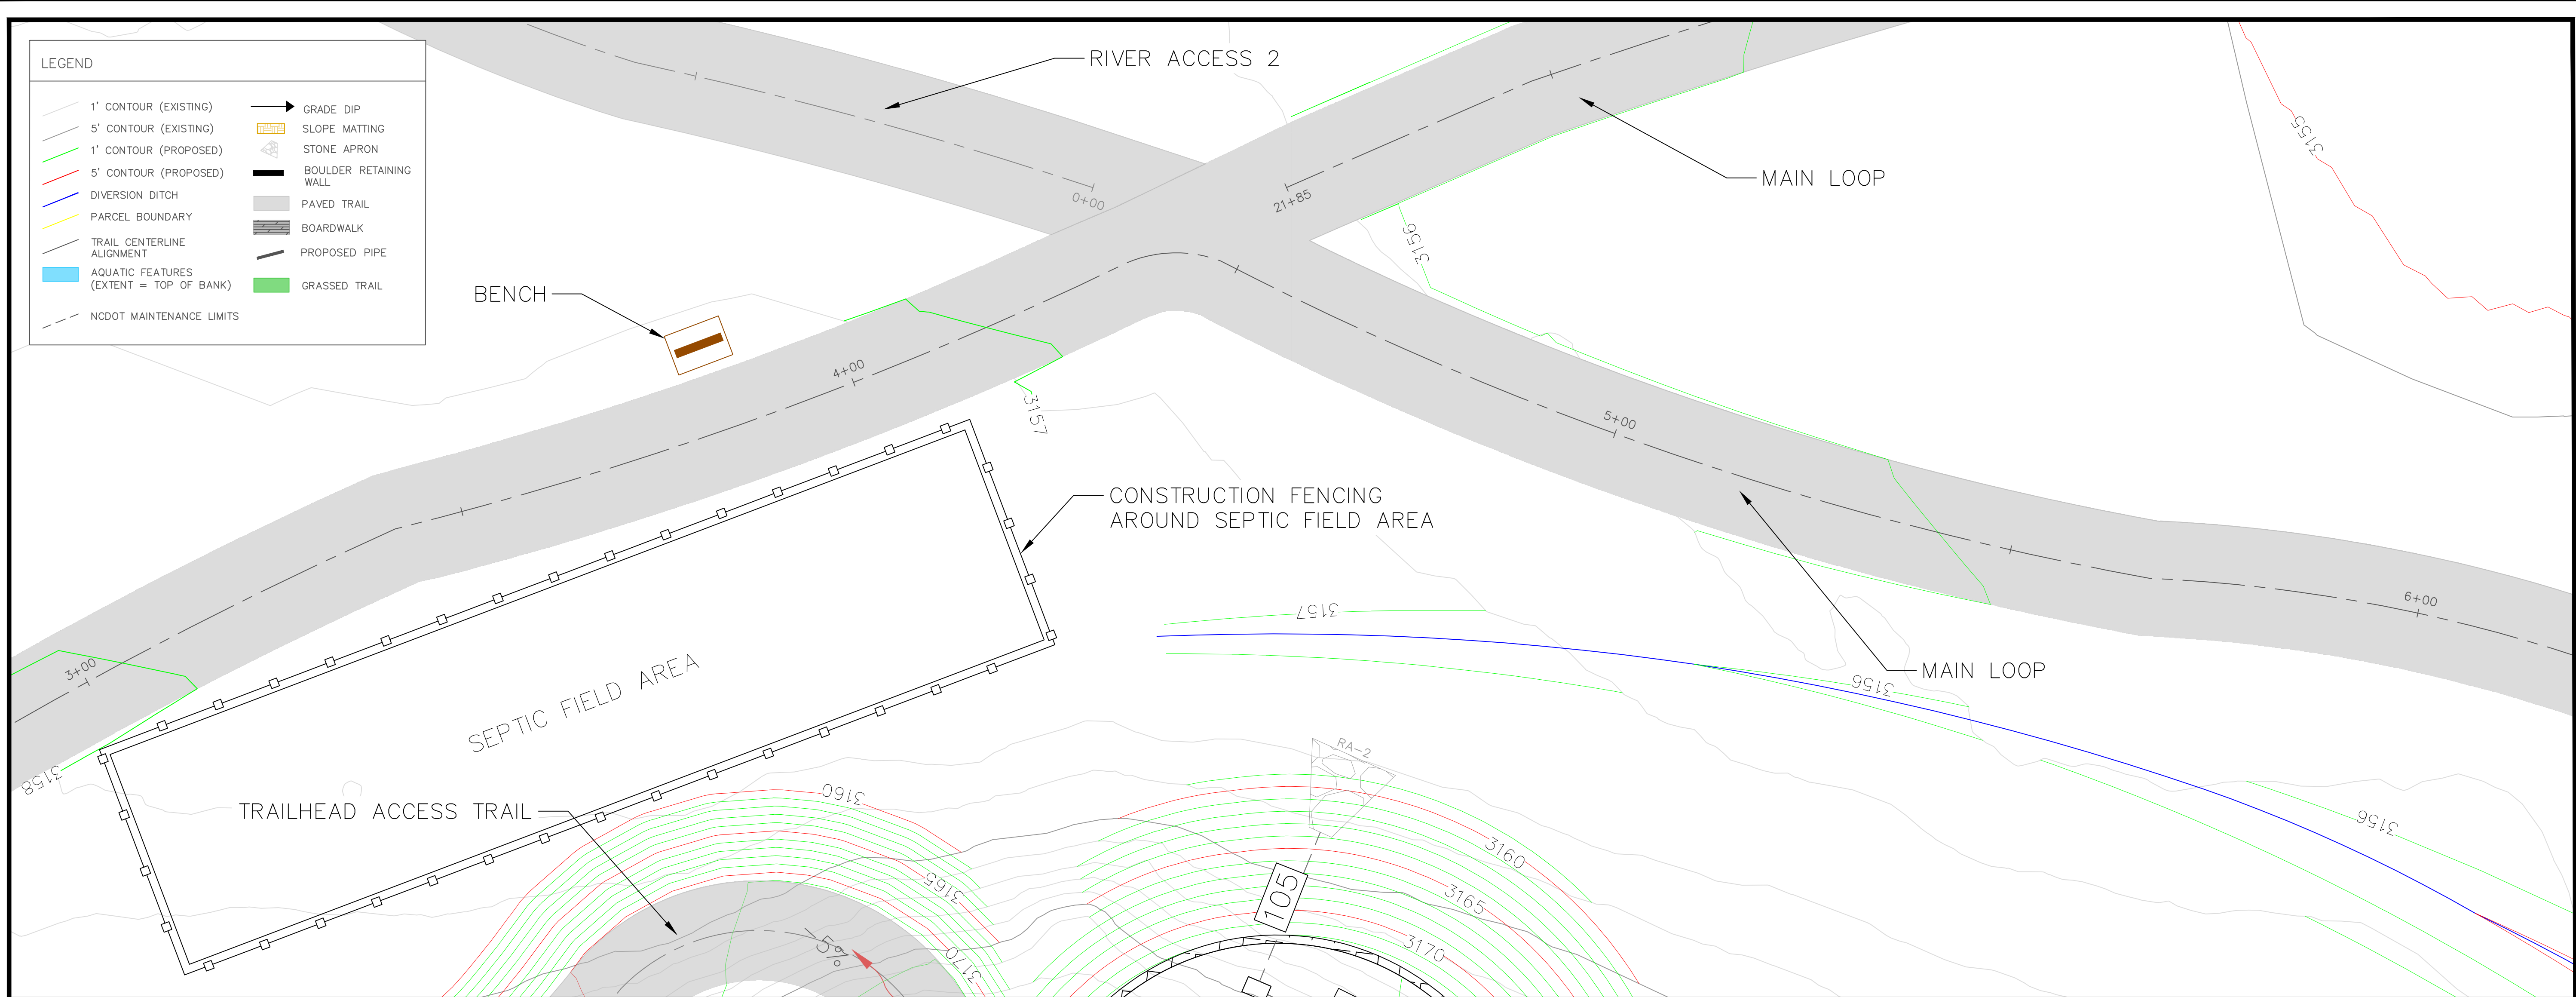

TRAIL ALIGNMENT 3 STA 3+01-6+00

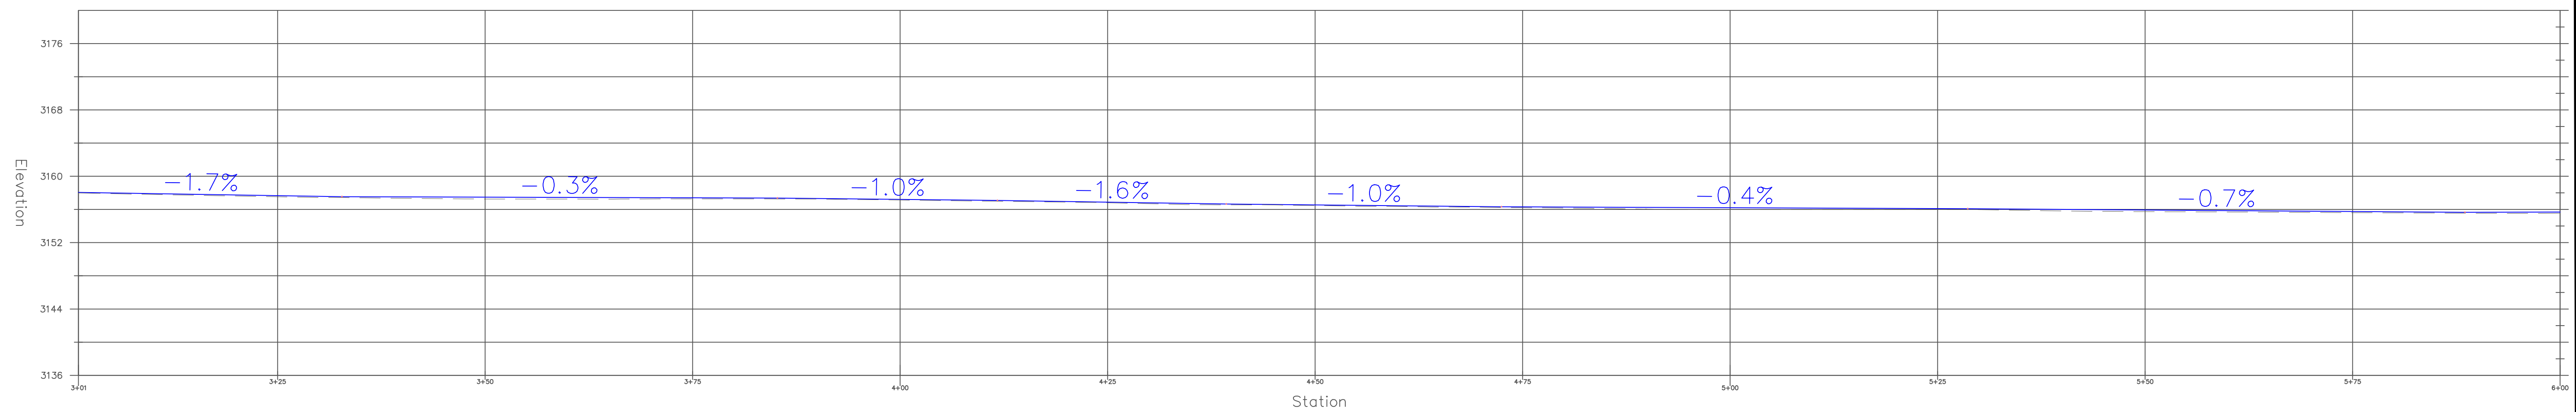



WARREN CONSULTING & DESIGN, PLLC
850 9th Ave NW HICKORY, NC P-1005

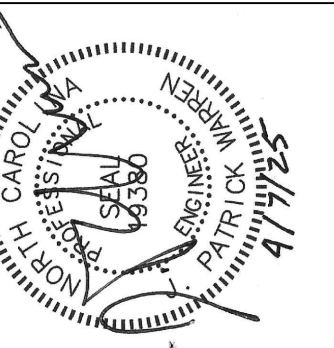



REVISIONS	DATE

PREPARED FOR: BLUE RIDGE CONSERVANCY

BOONE GORGE PARK
TRAIL SECTION 3 - MAIN LOOP
STA 3+01-6+00
MIDDLE FORK GREENWAY
WATAUGA COUNTY, NC

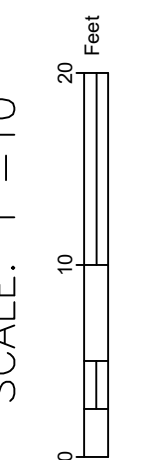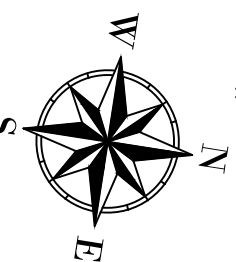

SHEET
C3.3

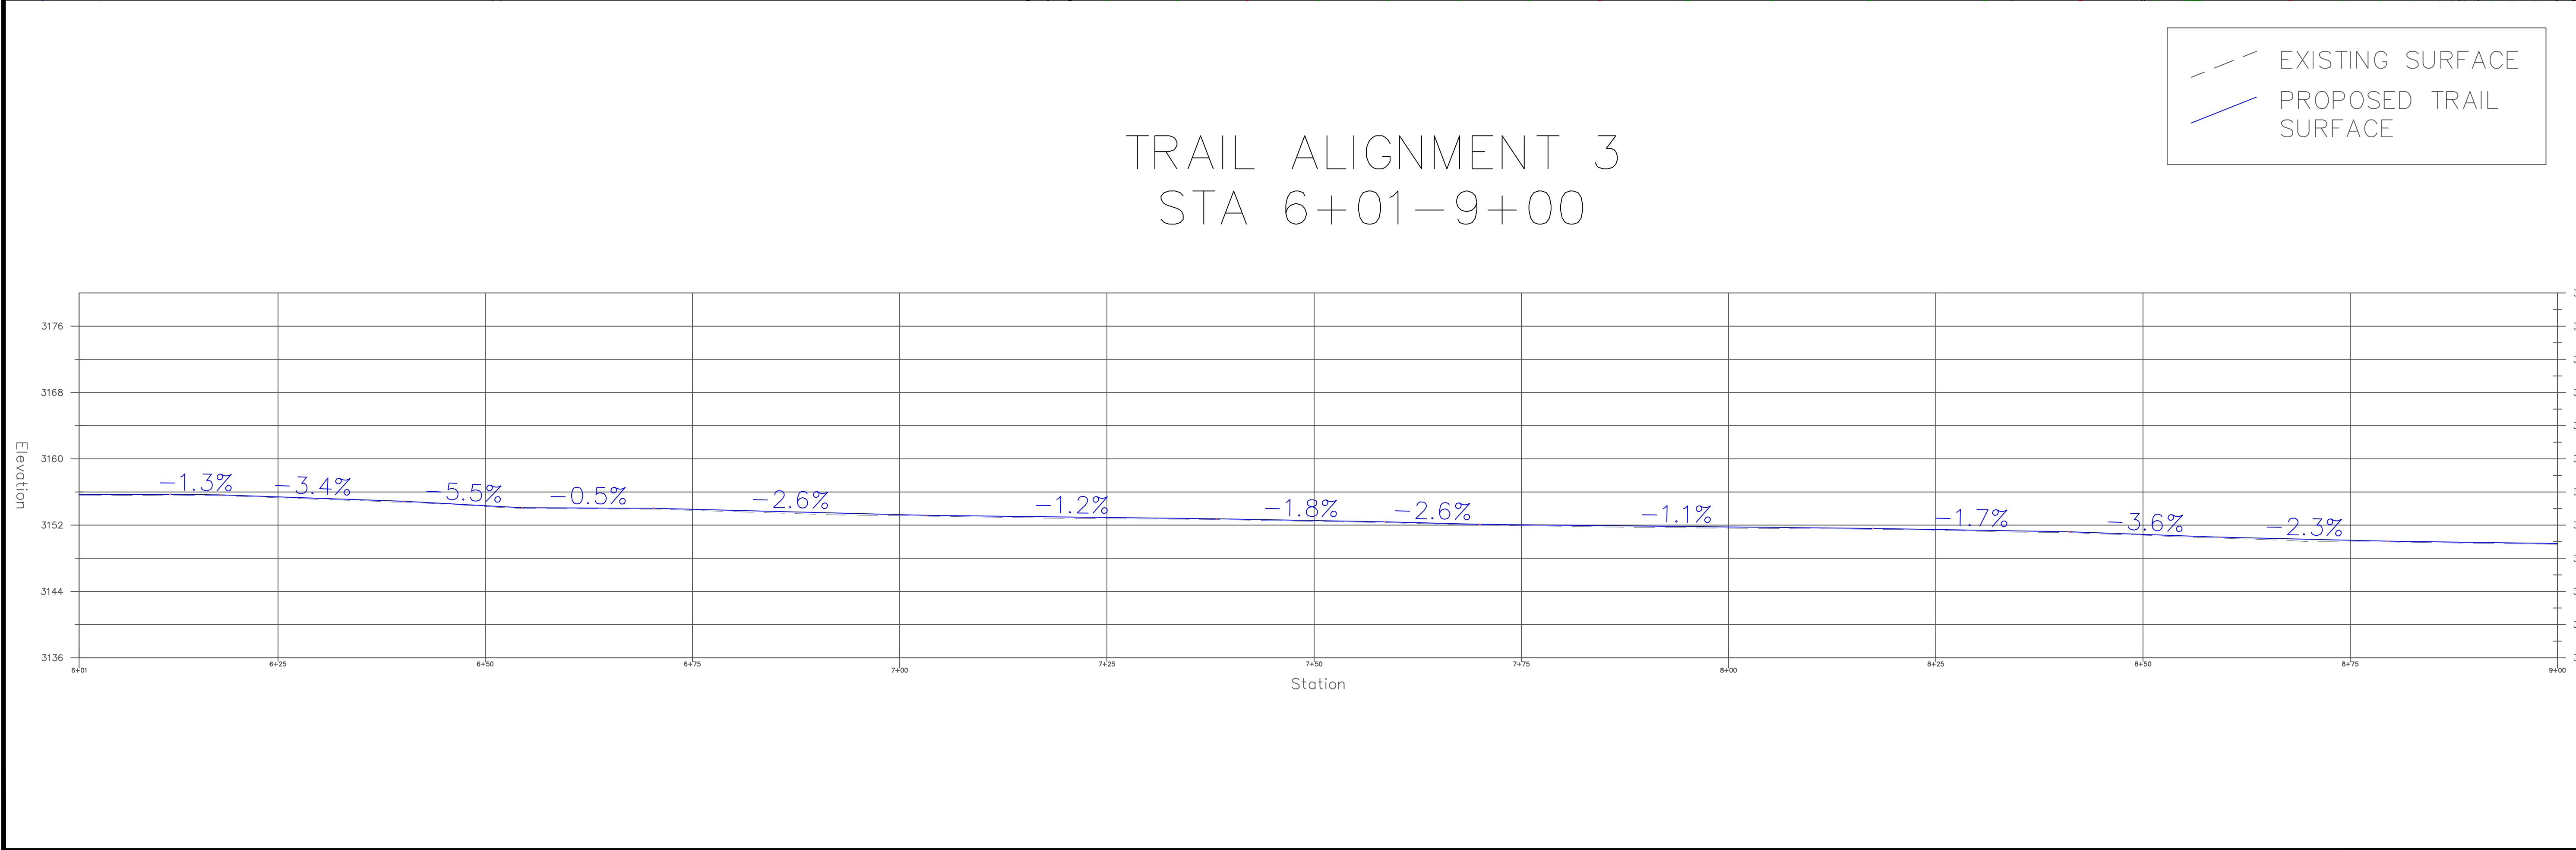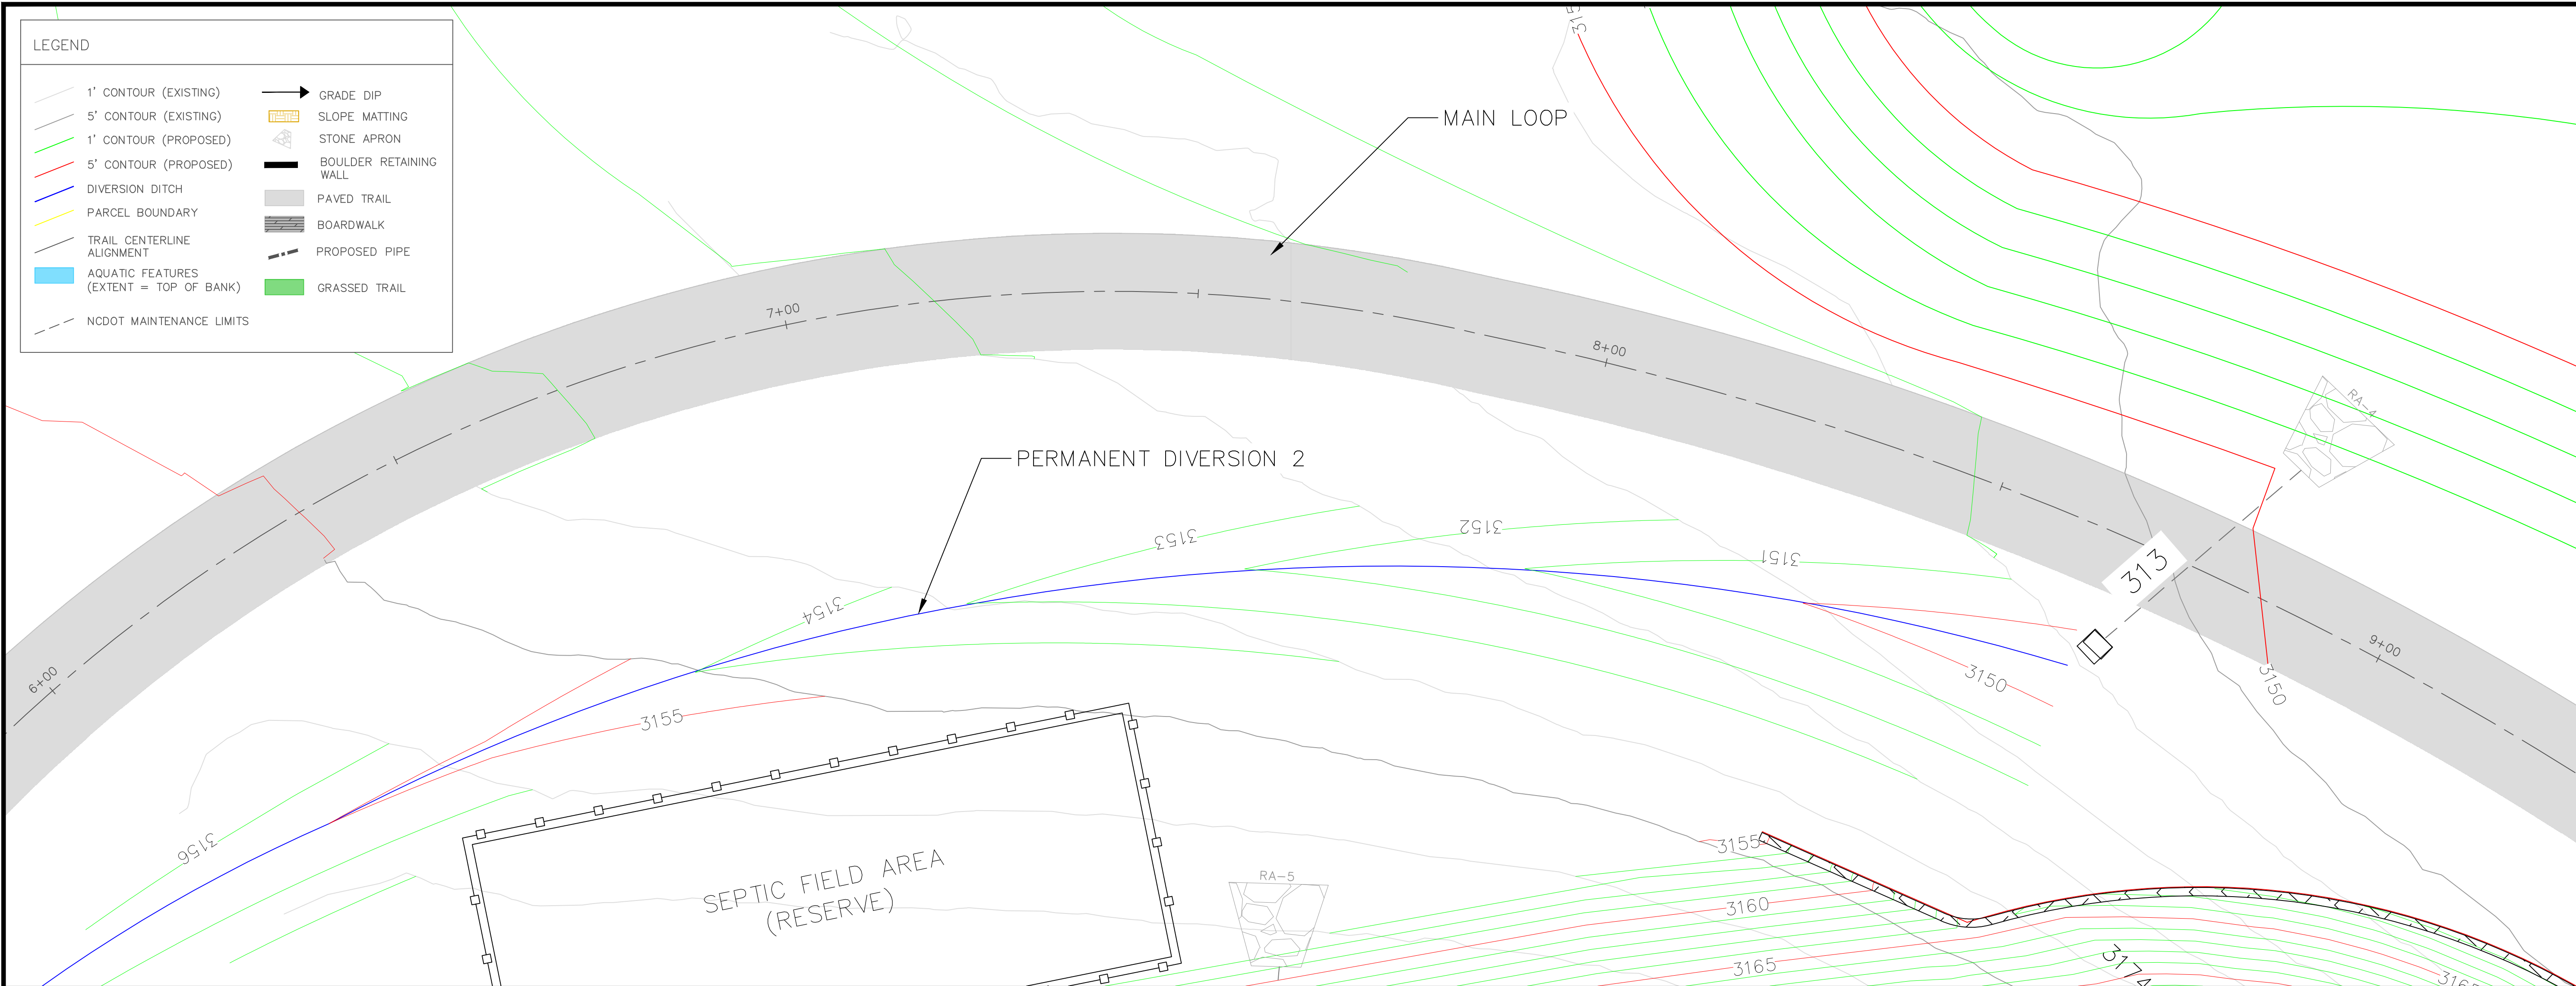

WARREN CONSULTING & DESIGN, PLLC
850 9th Ave NW HICKORY, NC P-1005


REVISIONS	DATE

PREPARED FOR: BLUE RIDGE CONSERVANCY

BOONE GORGE PARK
TRAIL SECTION 3 - MAIN LOOP
STA 6+01-9+00
MIDDLE FORK GREENWAY
WATAUGA COUNTY, NC

SCALE: 1"=10'
0 10 20 Feet

SHEET
C3.4

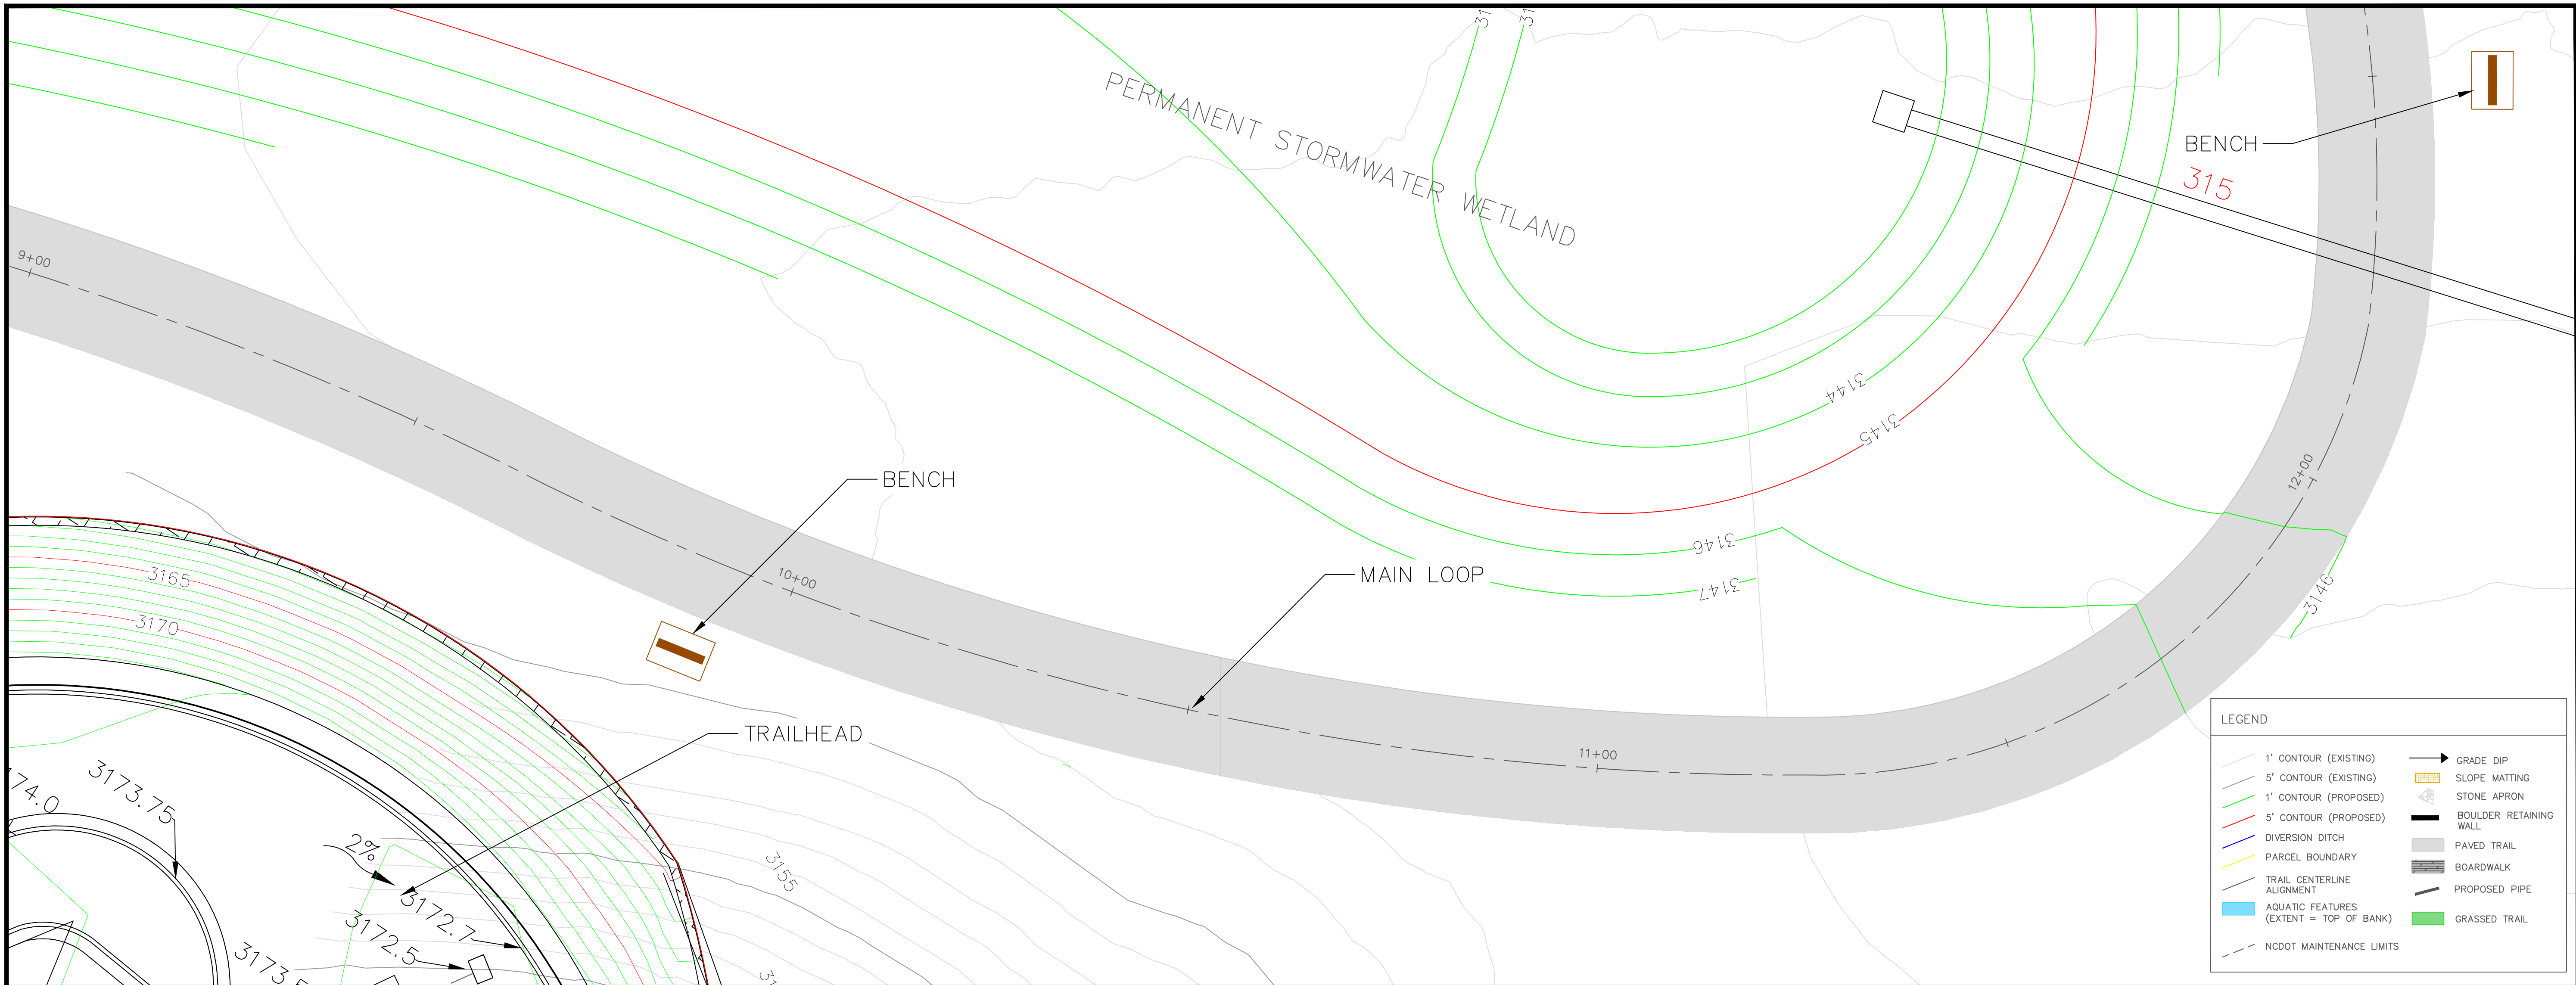


LEGEND


1' CONTOUR (EXISTING)	GRADE DIP
5' CONTOUR (EXISTING)	SLOPE MATTING
1' CONTOUR (PROPOSED)	STONE APRON
5' CONTOUR (PROPOSED)	BOULDER RETAINING WALL
DIVERSION DITCH	PAVED TRAIL
PARCEL BOUNDARY	BOARDWALK
TRAIL CENTERLINE ALIGNMENT	PROPOSED PIPE
AQUATIC FEATURES (EXTENT = TOP OF BANK)	GRASSED TRAIL
NCDOT MAINTENANCE LIMITS	

EXISTING SURFACE
PROPOSED TRAIL SURFACE

TRAIL ALIGNMENT 3
STA 9+01-12+25

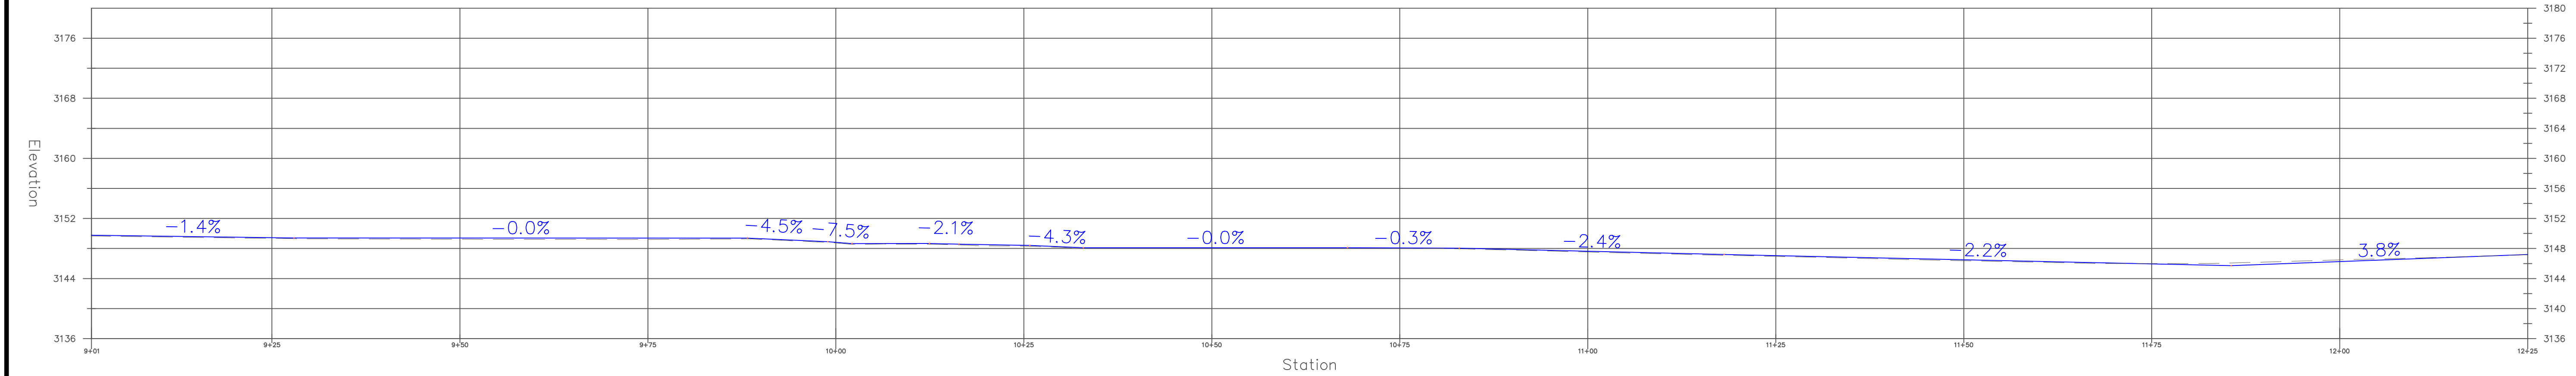

WARREN CONSULTING & DESIGN, PLLC
850 9th Ave NW HICKORY, NC P-1005

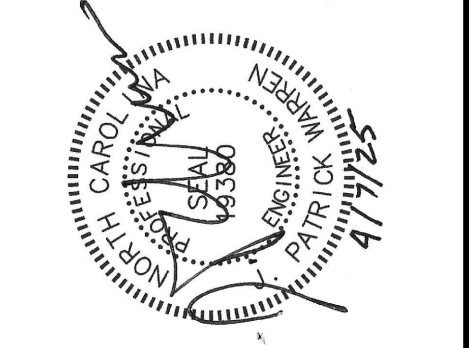


REVISIONS	DATE

PREPARED FOR: BLUE RIDGE CONSERVANCY
BOONE GORGE PARK
TRAIL SECTION 3 - MAIN LOOP
STA 9+01-12+25
MIDDLE FORK GREENWAY
WATAUGA COUNTY, NC

SCALE: 1"=10'
0 10 20 Feet

SHEET
C3.5

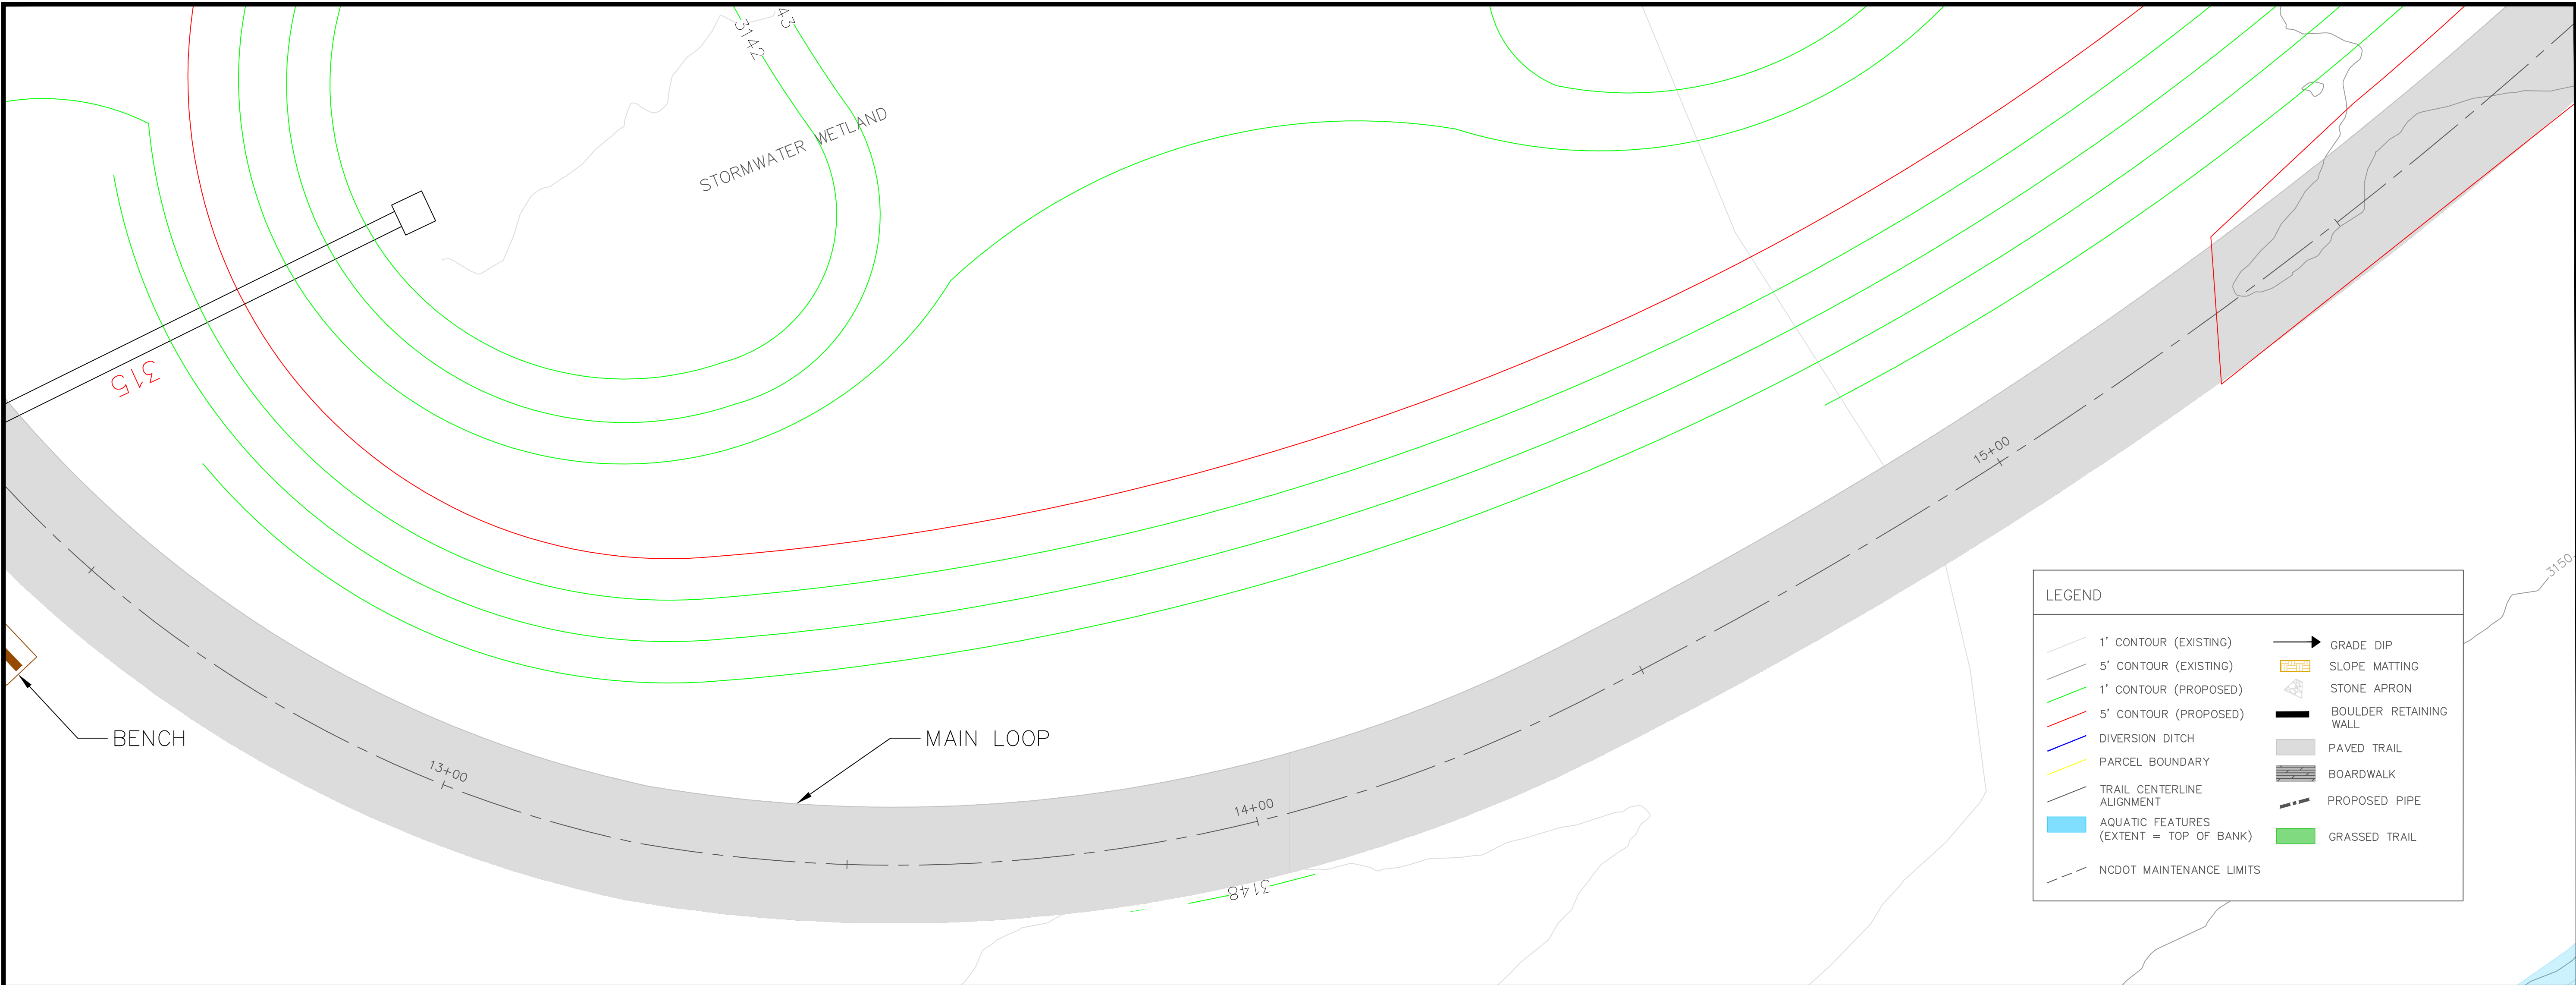


LEGEND


1' CONTOUR (EXISTING)	GRADE DIP
5' CONTOUR (EXISTING)	SLOPE MATTING
1' CONTOUR (PROPOSED)	STONE APRON
5' CONTOUR (PROPOSED)	BOULDER RETAINING WALL
DIVERSION DITCH	PAVED TRAIL
PARCEL BOUNDARY	BOARDWALK
TRAIL CENTERLINE ALIGNMENT	PROPOSED PIPE
AQUATIC FEATURES (EXTENT = TOP OF BANK)	GRASSED TRAIL
NCDOT MAINTENANCE LIMITS	

EXISTING SURFACE
PROPOSED TRAIL SURFACE

TRAIL ALIGNMENT 3 STA 12+26-15+50

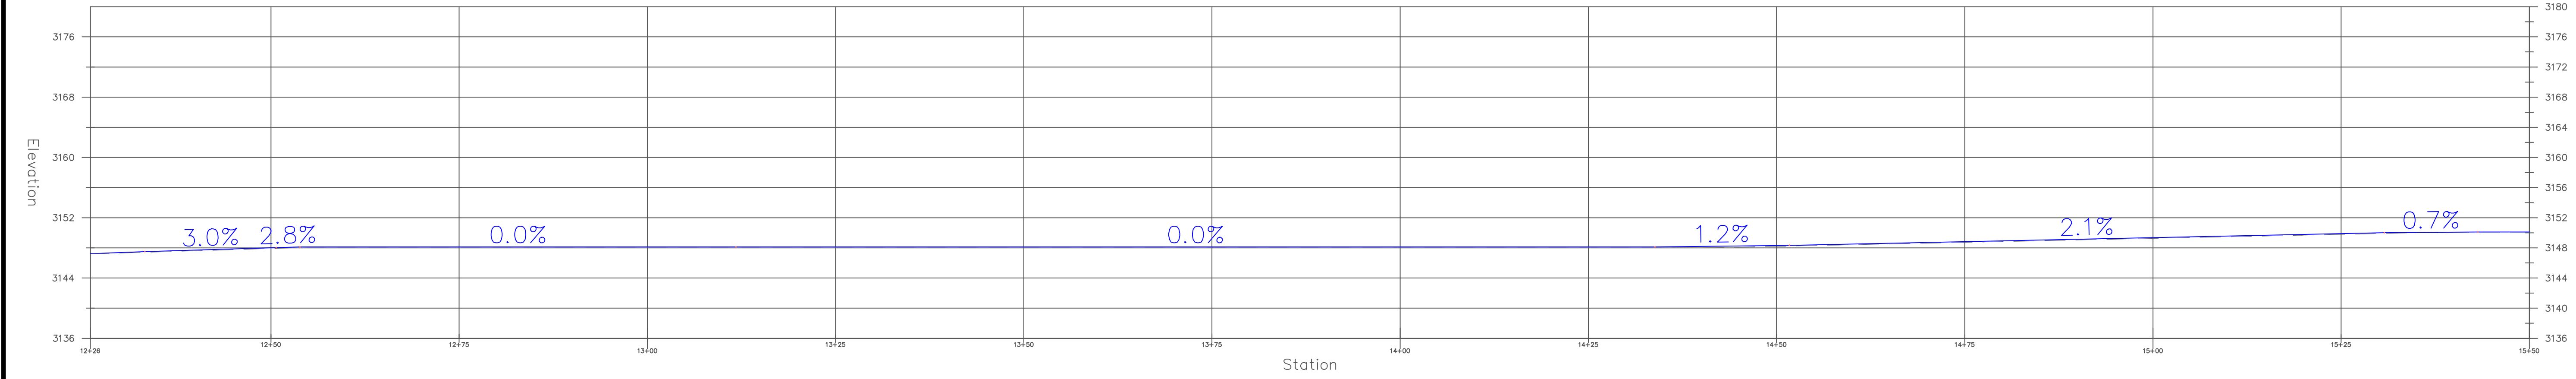

WARREN CONSULTING & DESIGN, PLLC
850 9th Ave NW HICKORY, NC P-1005

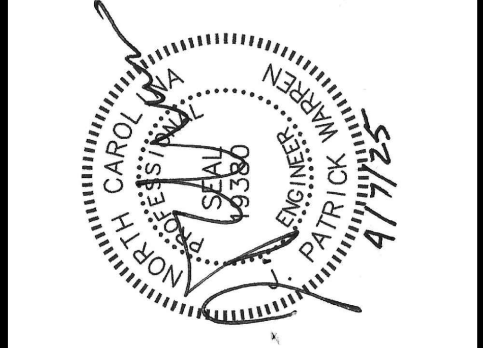

REVISIONS	DATE


PREPARED FOR: BLUE RIDGE CONSERVANCY
BOONE GORGE PARK
TRAIL SECTION 3 - MAIN LOOP
STA 12+26-15+50
MIDDLE FORK GREENWAY
WATAUGA COUNTY, NC

North arrow pointing up and slightly to the right.

SCALE: 1"=10'

Graphic scale bar showing 0, 10, and 20 feet.

SHEET
C3.6

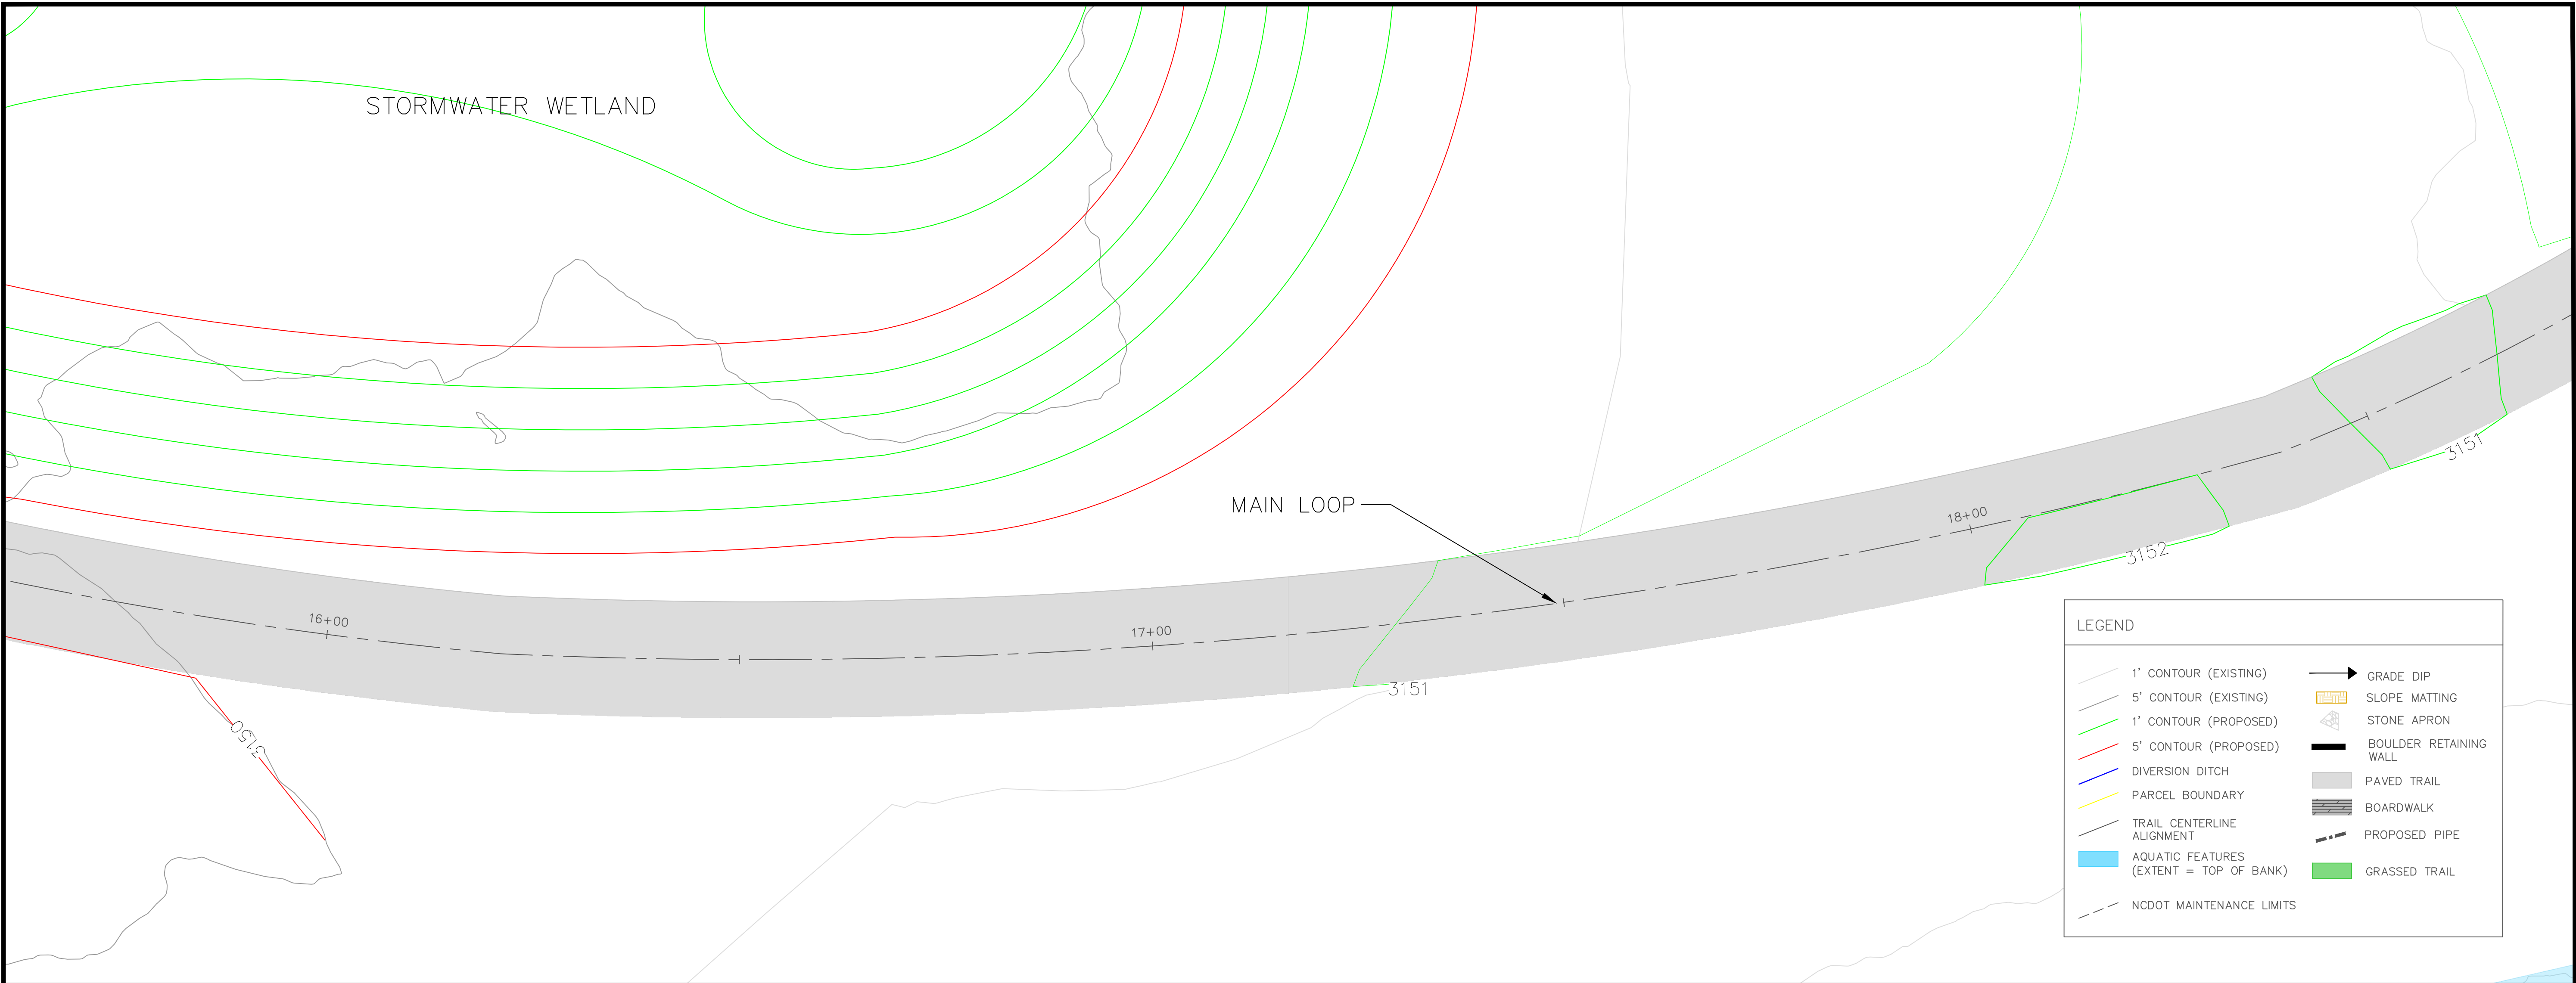


LEGEND

1' CONTOUR (EXISTING)	GRADE DIP
5' CONTOUR (EXISTING)	SLOPE MATTING
1' CONTOUR (PROPOSED)	STONE APRON
5' CONTOUR (PROPOSED)	BOULDER RETAINING WALL
DIVERSION DITCH	PAVED TRAIL
PARCEL BOUNDARY	BOARDWALK
TRAIL CENTERLINE ALIGNMENT	PROPOSED PIPE
AQUATIC FEATURES (EXTENT = TOP OF BANK)	GRASSED TRAIL
NCDOT MAINTENANCE LIMITS	


EXISTING SURFACE

PROPOSED TRAIL SURFACE

TRAIL ALIGNMENT 3 STA 15+51-18+50

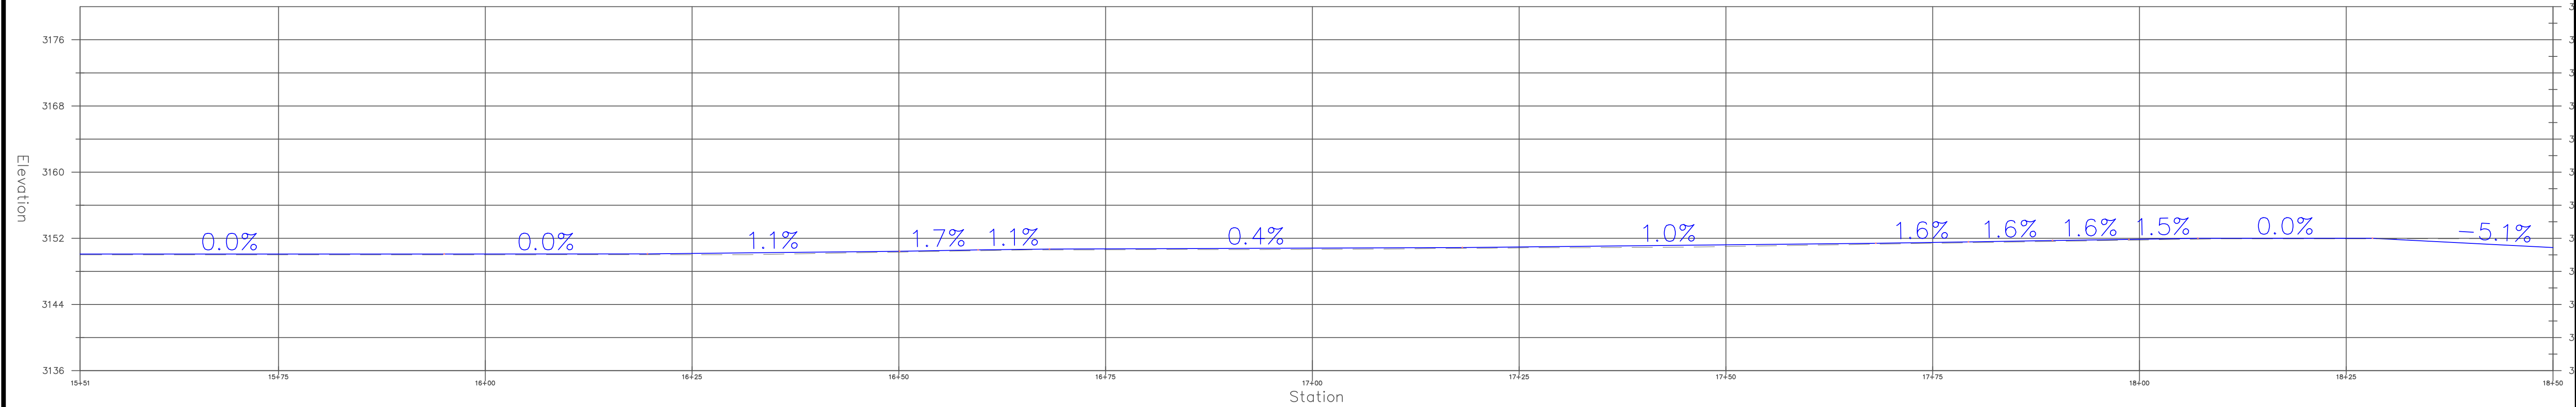

WARREN CONSULTING & DESIGN, PLLC
850 9th Ave NW HICKORY, NC P-1005

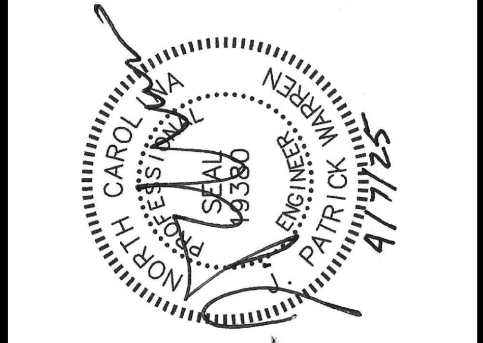

REVISIONS	DATE

PREPARED FOR: BLUE RIDGE CONSERVANCY


BOONE GORGE PARK

TRAIL SECTION 3 - MAIN LOOP

STA 15+51-18+50

MIDDLE FORK GREENWAY

WATAUGA COUNTY, NC

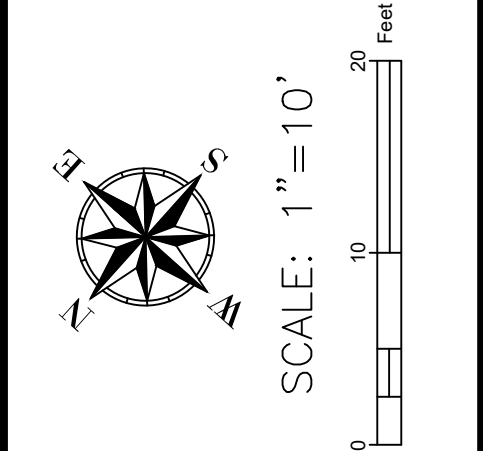

SHEET
C3.7



LEGEND

1' CONTOUR (EXISTING)

5' CONTOUR (EXISTING)

1' CONTOUR (PROPOSED)

5' CONTOUR (PROPOSED)

DIVERSION DITCH

PARCEL BOUNDARY

TRAIL CENTERLINE ALIGNMENT

AQUATIC FEATURES
(EXTENT = TOP OF BANK)

NCDOT MAINTENANCE LIMITS

GRADE DIP

SLOPE MATTING

STONE APRON

BOULDER RETAINING WALL

PAVED TRAIL

BOARDWALK

PROPOSED PIPE

GRASSED TRAIL

EXISTING SURFACE

PROPOSED TRAIL SURFACE

TRAIL ALIGNMENT 3

STA 18+51-21+67

WARREN CONSULTING & DESIGN, PLLC
850 9th Ave NW HICKORY, NC P-1005


REVISIONS	DATE

PREPARED FOR: BLUE RIDGE CONSERVANCY
BOONE GORGE PARK
TRAIL SECTION 3 - MAIN LOOP
STA 18+50-21+67
MIDDLE FORK GREENWAY
WATAUGA COUNTY, NC


N
W
E
S

SCALE: 1"=10'
0 10 20 Feet


SHEET
C3.8

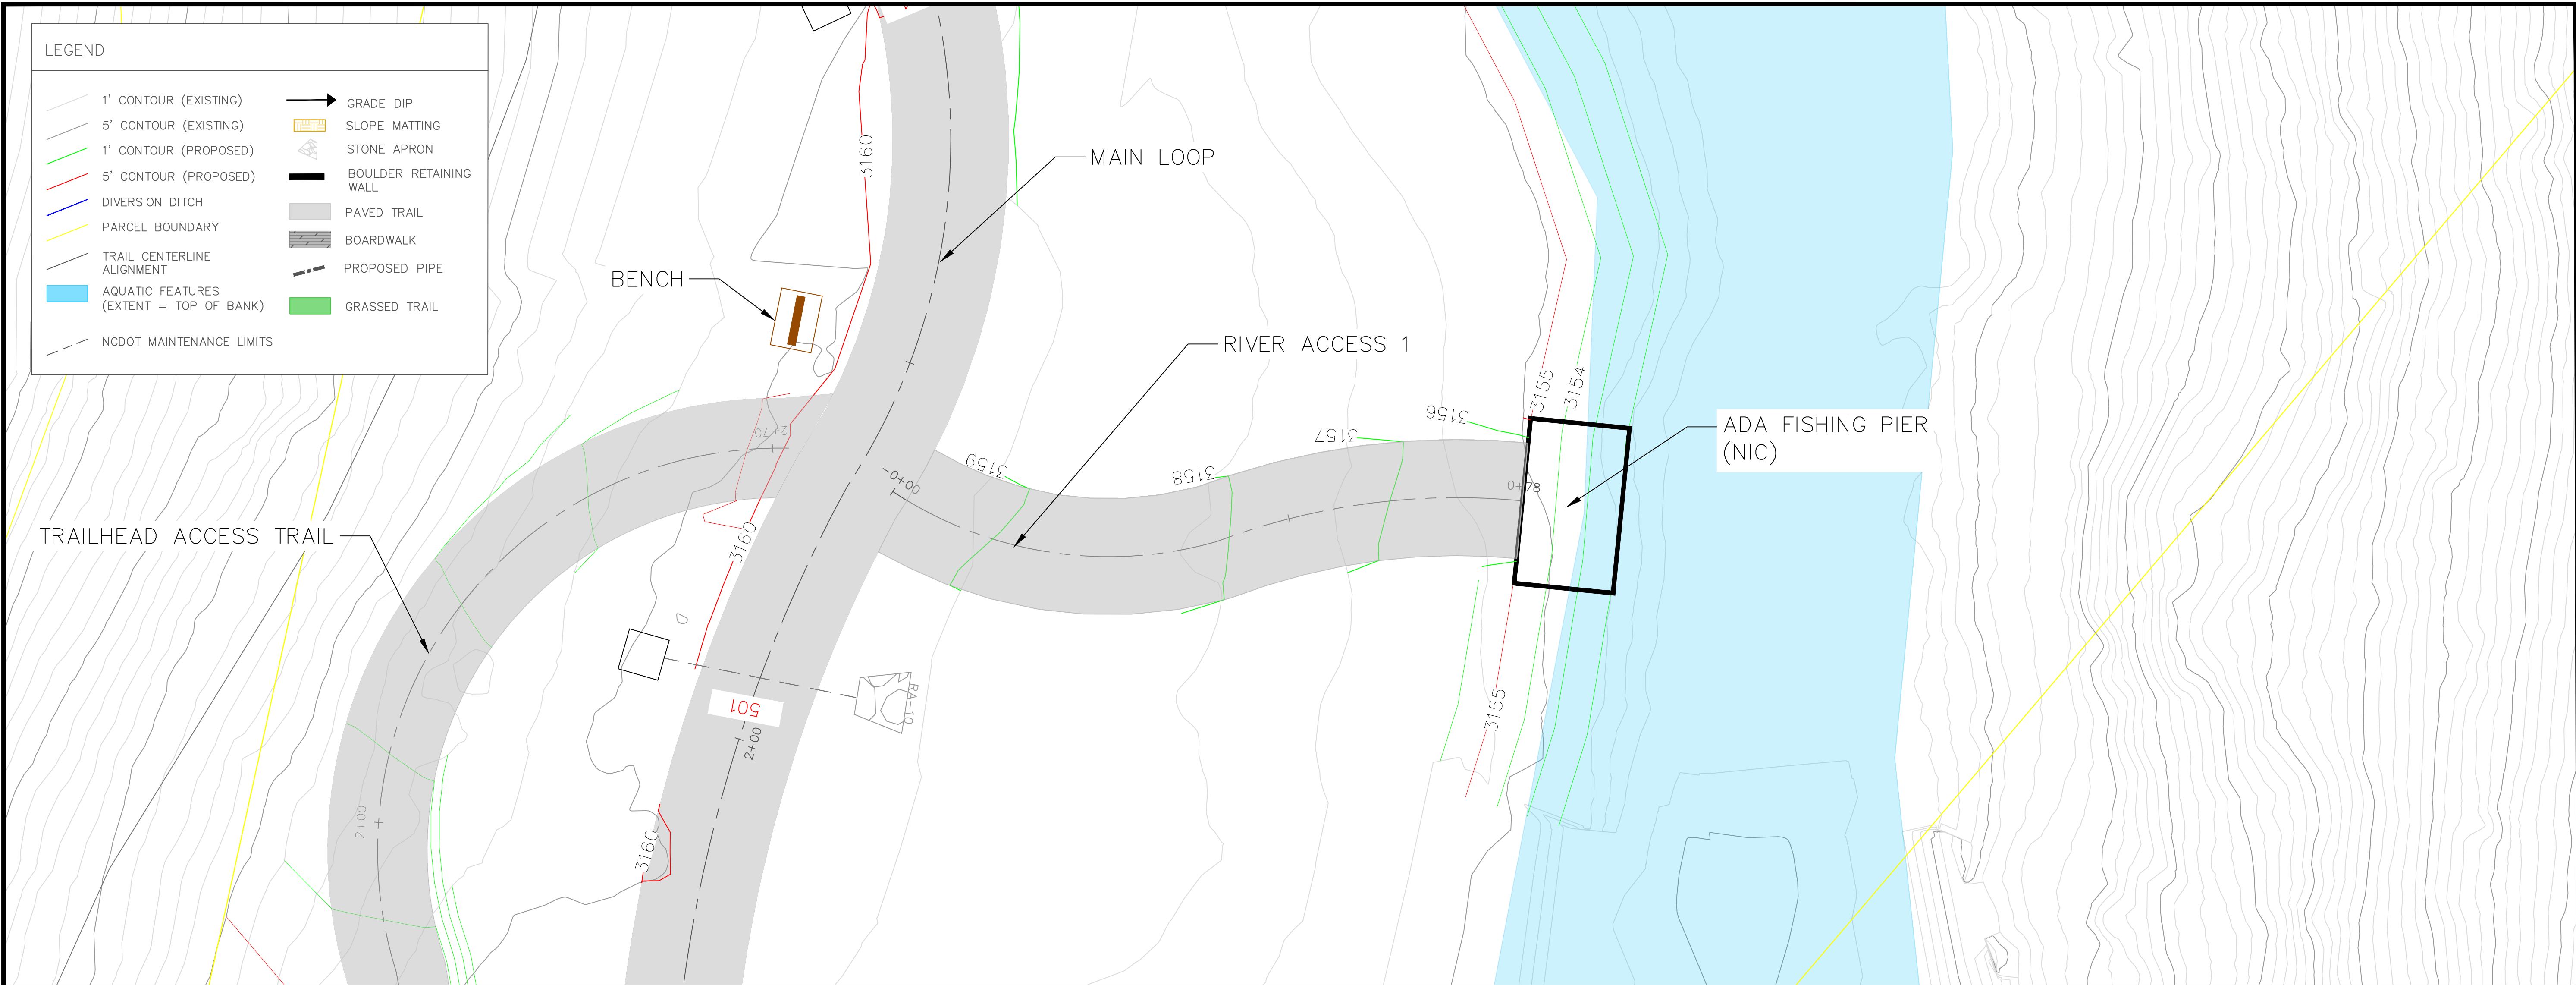

TRAIL ALIGNMENT – RIVER ACCESS 1
STA 0+00–0+78

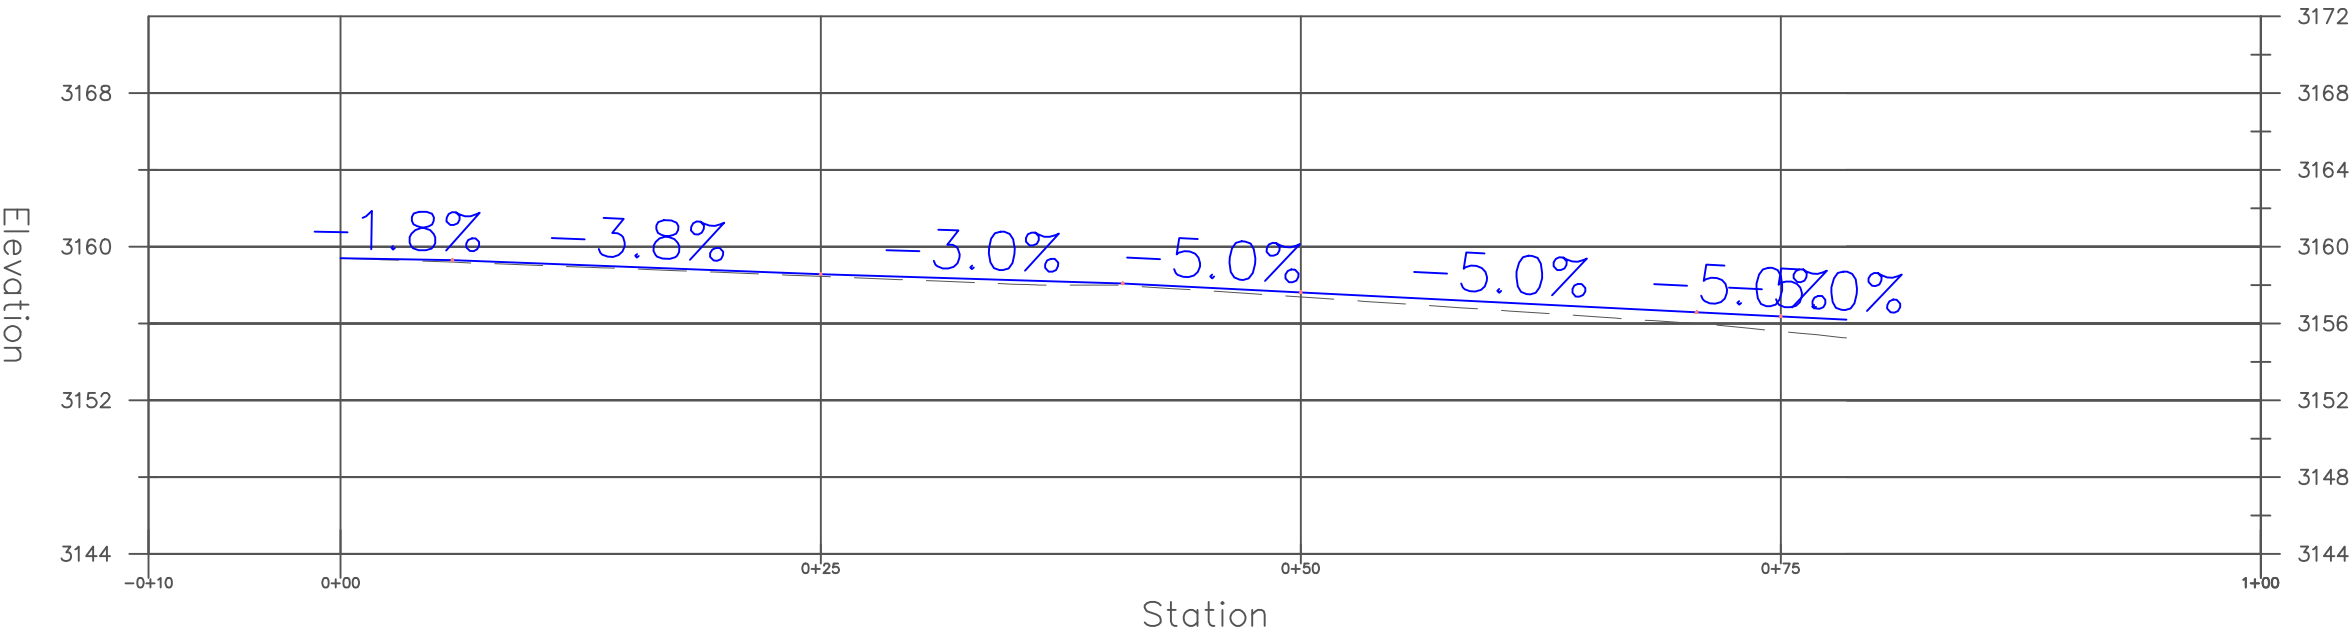


WARREN CONSULTING & DESIGN, PLLC
850 9th Ave NW HICKORY, NC P-1005


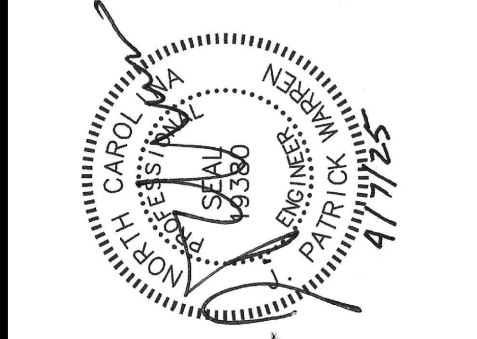


REVISIONS	DATE


PREPARED FOR: BLUE RIDGE CONSERVANCY
BOONE GORGE PARK
TRAIL SECTION 3 – RIVER ACCESS 1 TRAIL
STA 0+00–0+78
MIDDLE FORK GREENWAY
WATAUGA COUNTY, NC

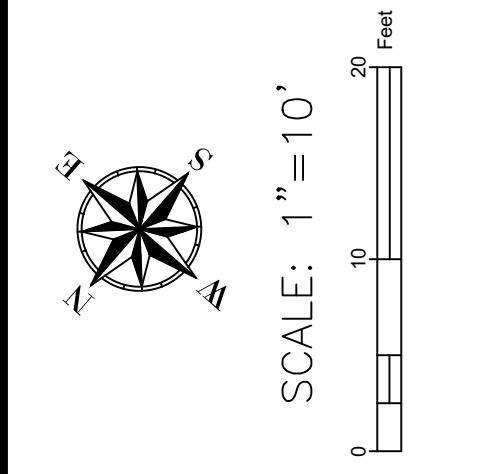


SHEET
C3.9

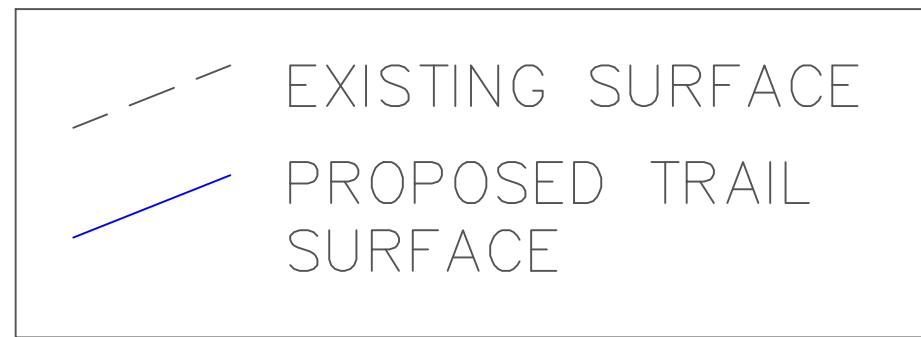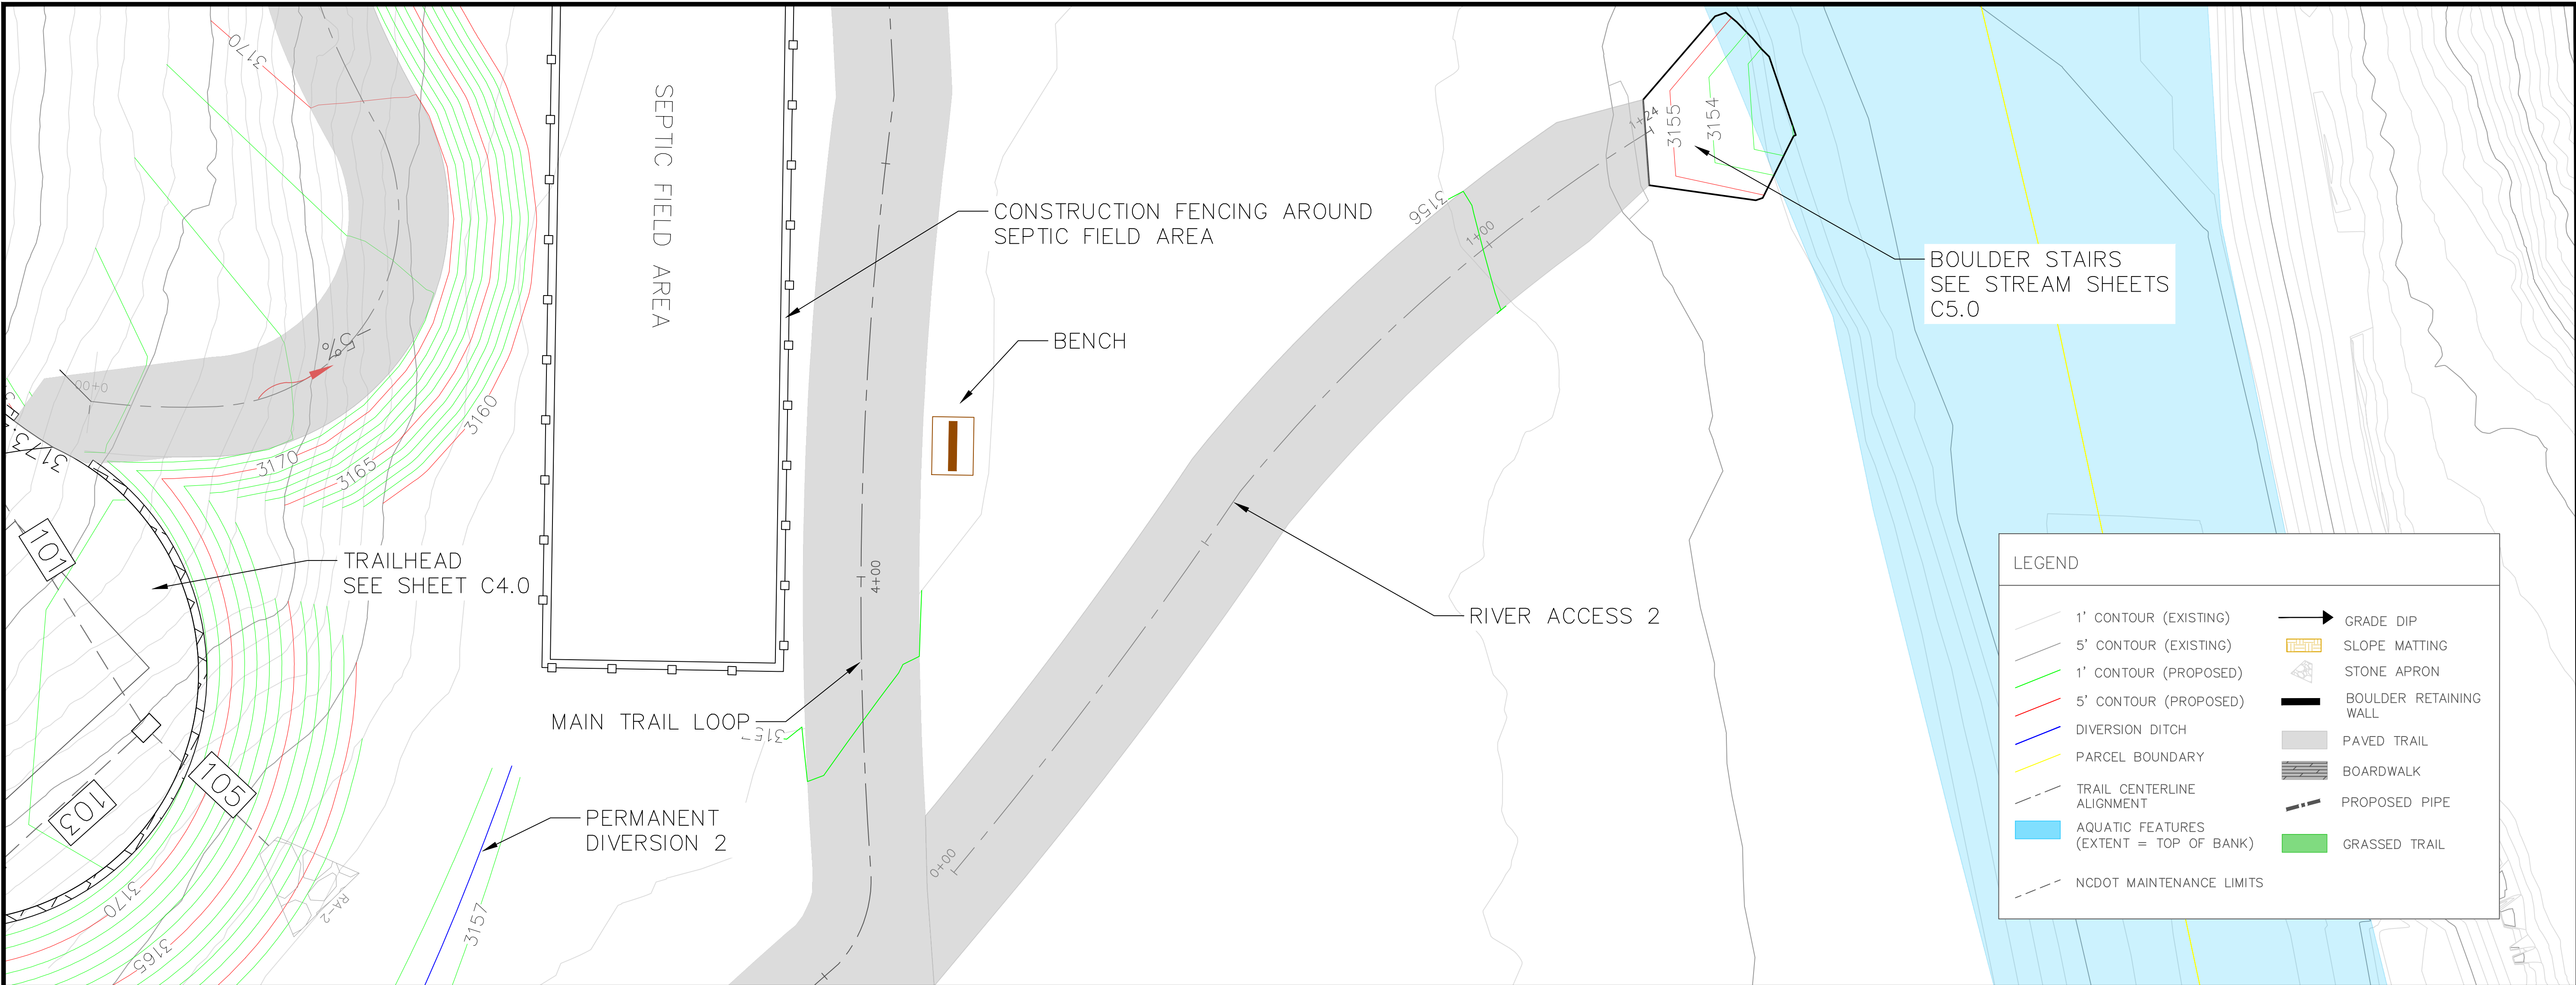

TRAIL ALIGNMENT—RIVER ACCESS 2 STA 0+00—1+24

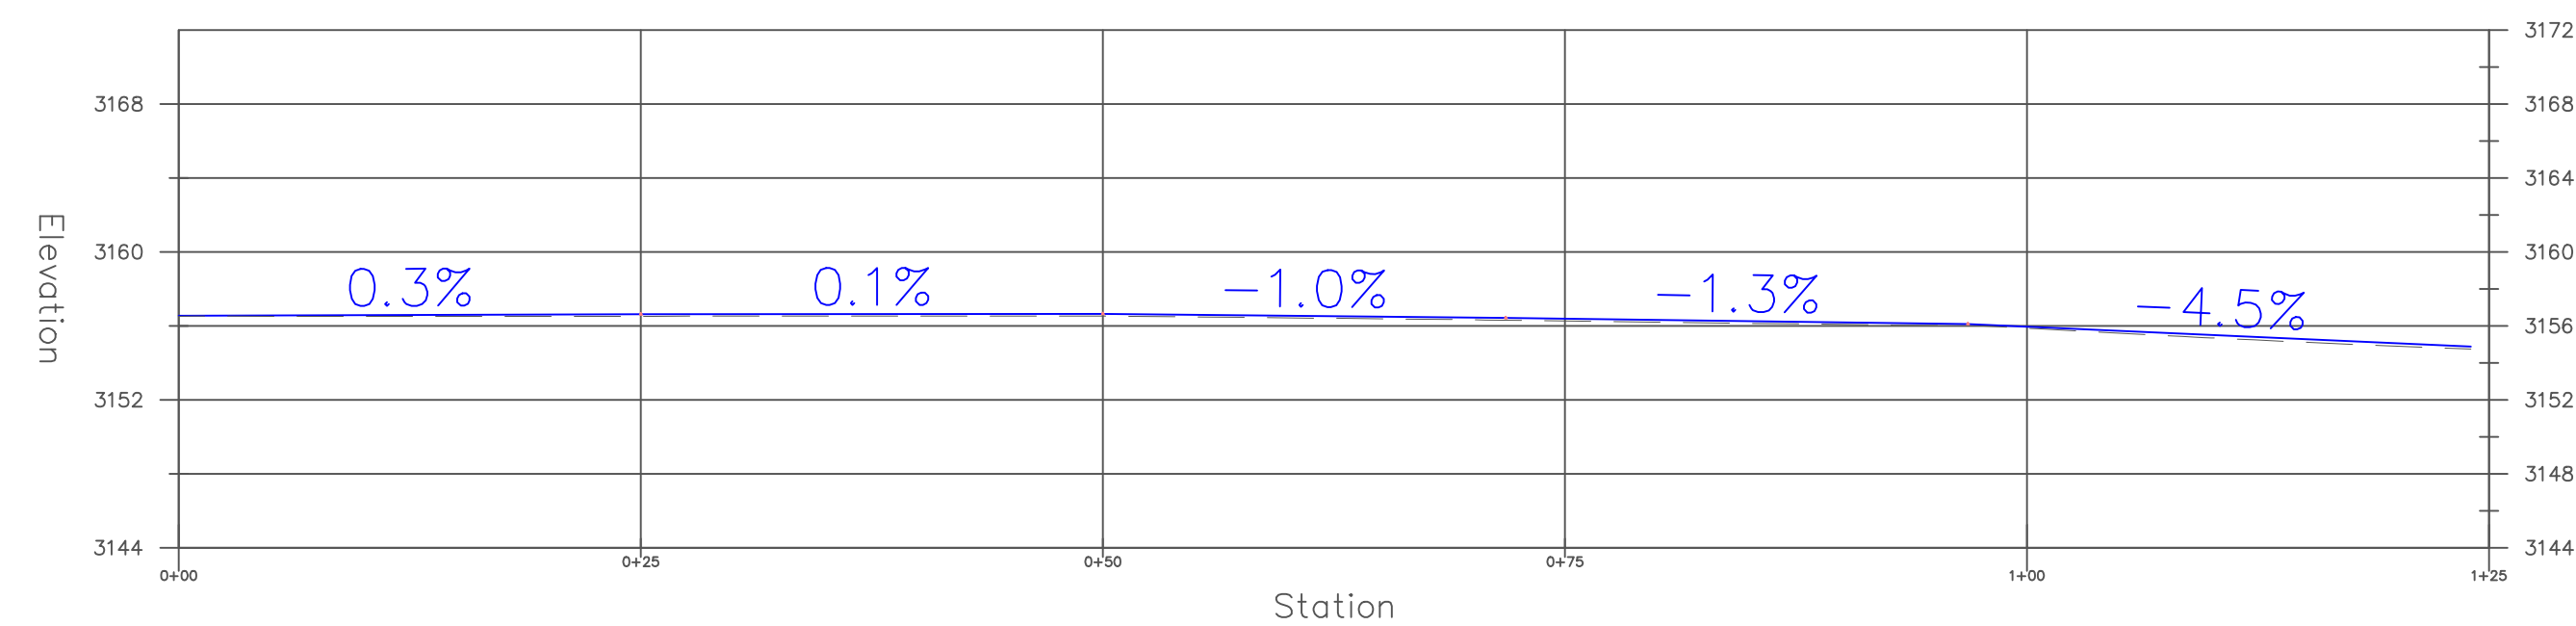

WARREN CONSULTING & DESIGN, PLLC
850 9th Ave NW HICKORY, NC P-1005

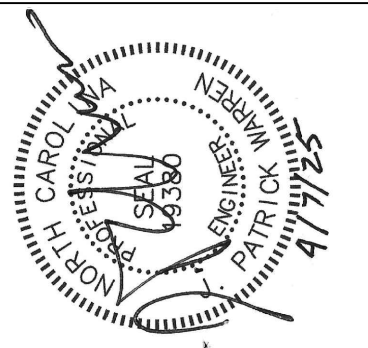

REVISIONS	DATE

PREPARED FOR: BLUE RIDGE CONSERVANCY


BOONE GORGE PARK

TRAIL SECTION 3 — RIVER ACCESS 1 TRAIL


STA 0+00—1+24

MIDDLE FORK GREENWAY

WATAUGA COUNTY, NC

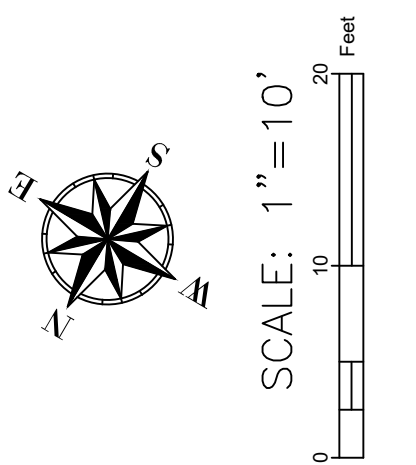

SHEET
C3.10

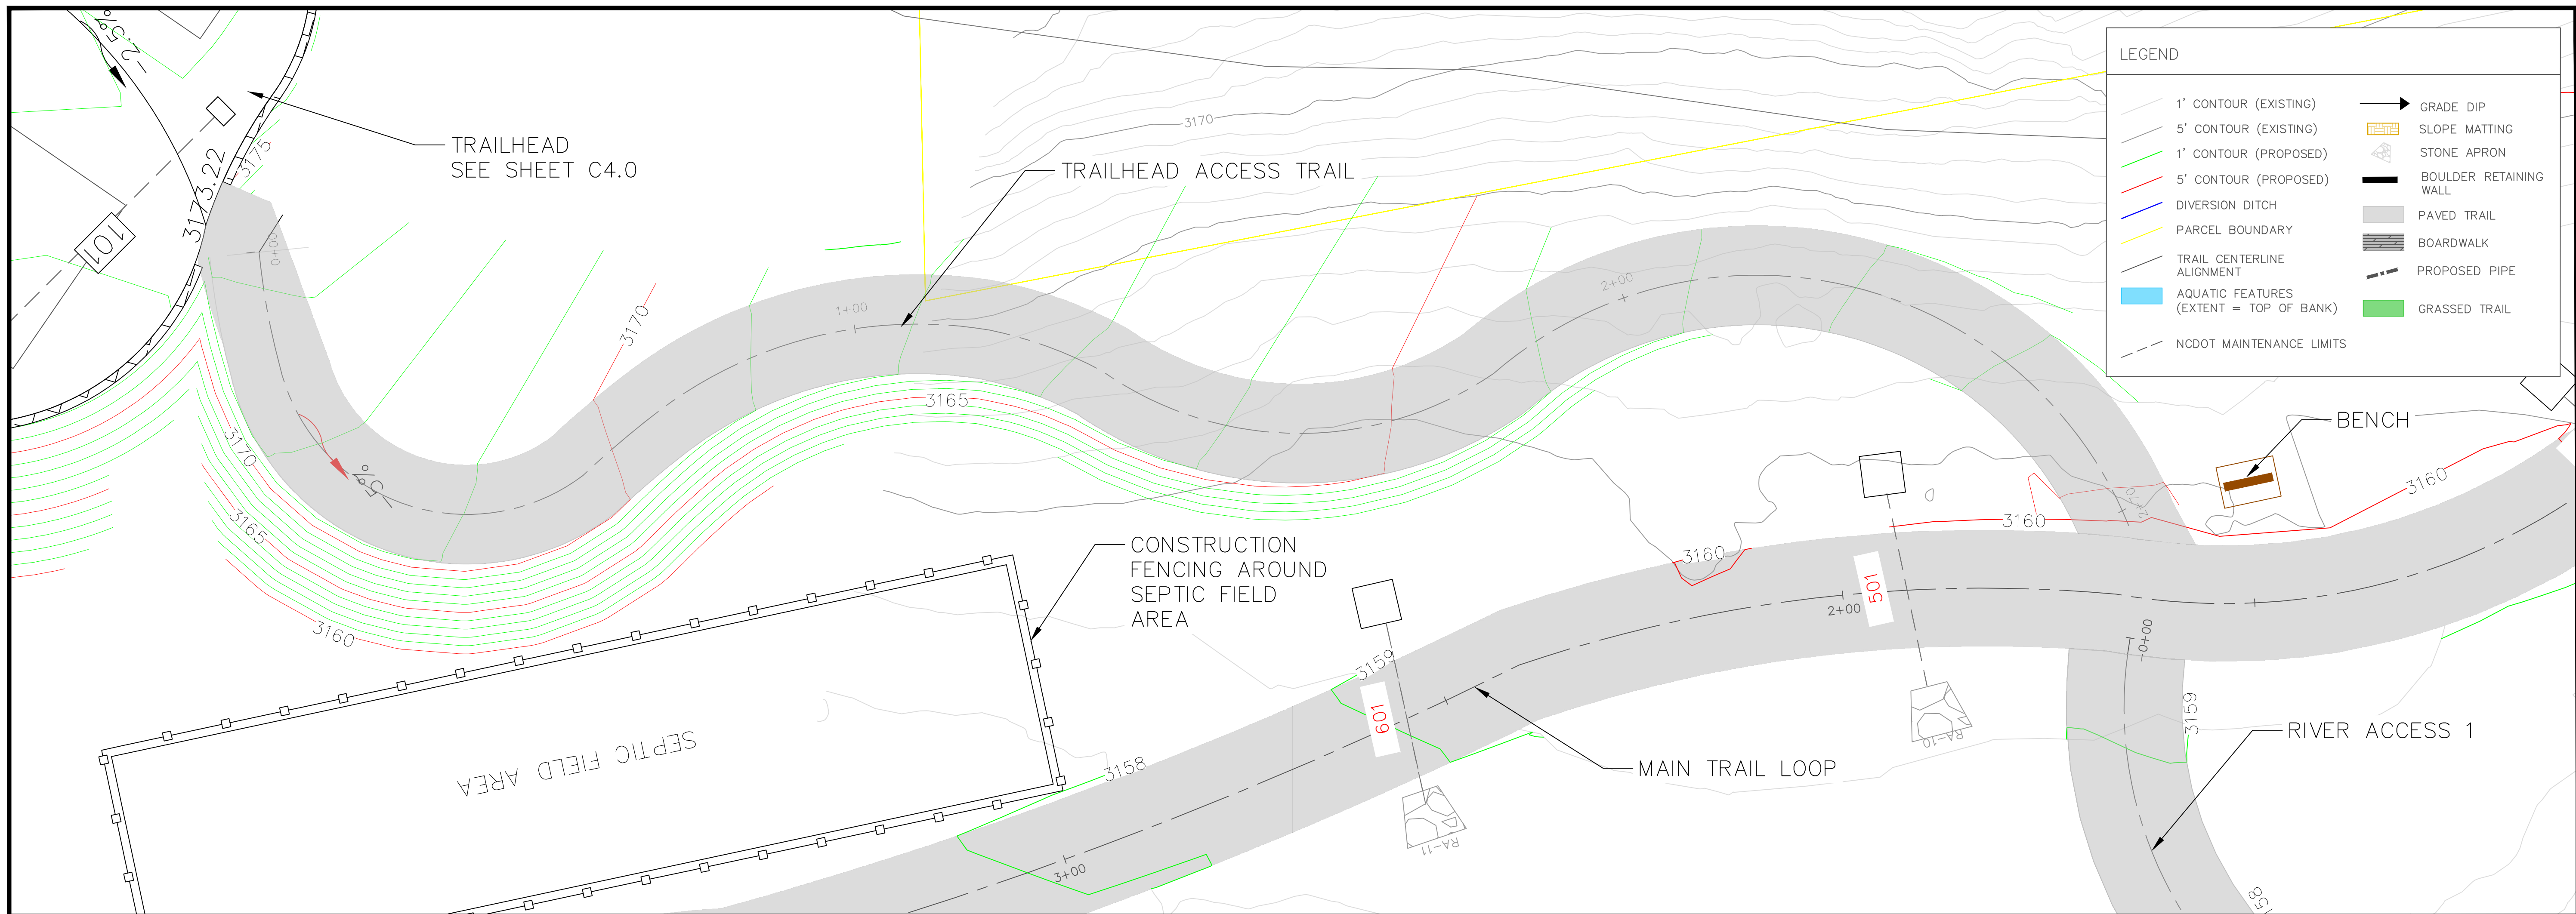


LEGEND


1' CONTOUR (EXISTING)	GRADE DIP
5' CONTOUR (EXISTING)	SLOPE MATTING
1' CONTOUR (PROPOSED)	STONE APRON
5' CONTOUR (PROPOSED)	BOULDER RETAINING WALL
DIVERSION DITCH	PAVED TRAIL
PARCEL BOUNDARY	BOARDWALK
TRAIL CENTERLINE ALIGNMENT	PROPOSED PIPE
AQUATIC FEATURES (EXTENT = TOP OF BANK)	GRASSED TRAIL
NCDOT MAINTENANCE LIMITS	

EXISTING SURFACE
PROPOSED TRAIL SURFACE

TRAIL ALIGNMENT – TRAILHEAD ACCESS
STA 0+00–2+72

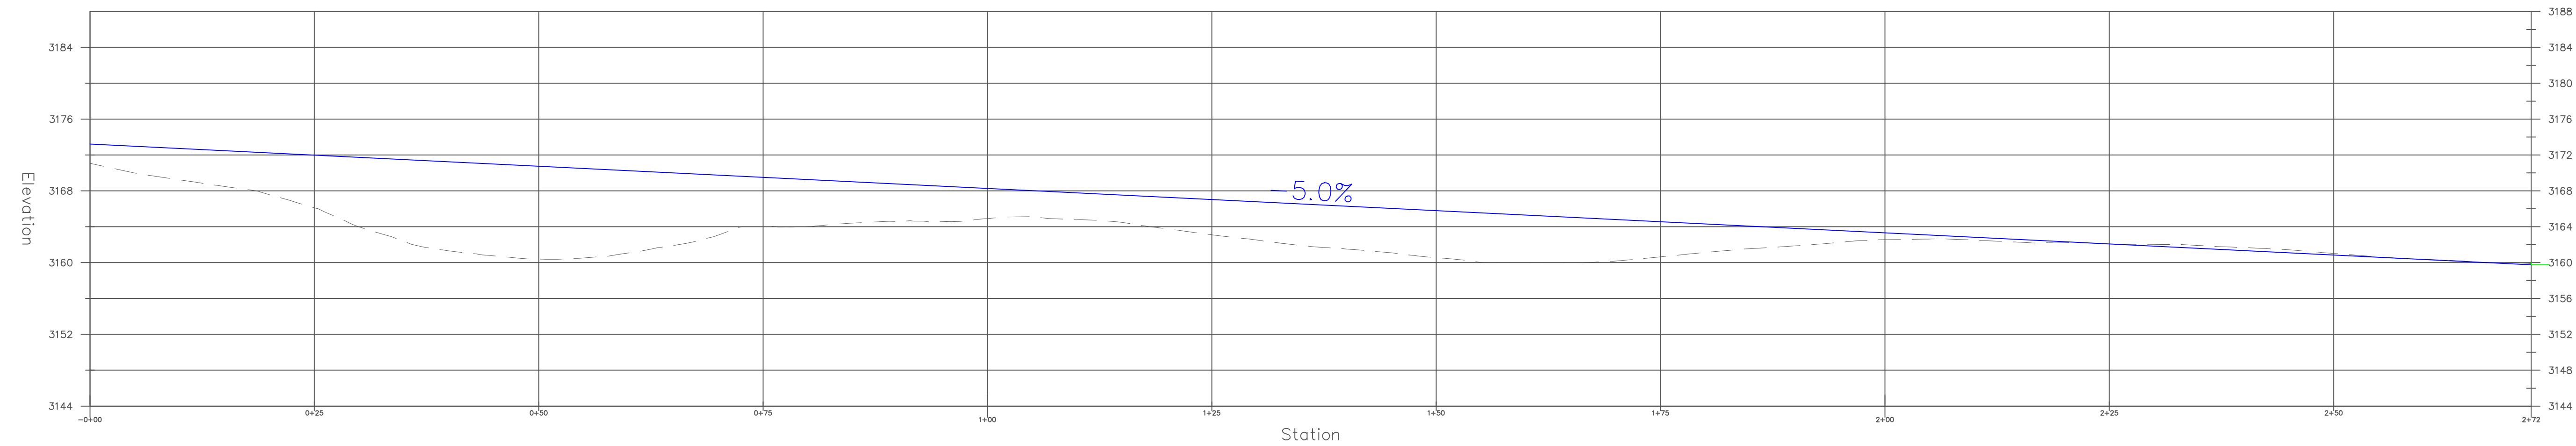

WARREN CONSULTING & DESIGN, PLLC
850 9th Ave NW HICKORY, NC P-1005

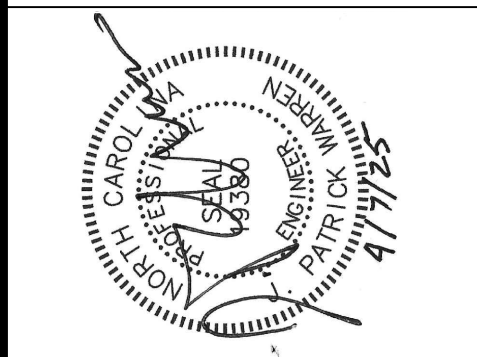


REVISIONS	DATE

PREPARED FOR: BLUE RIDGE CONSERVANCY
BOONE GORGE PARK
TRAIL SECTION 3 – TRAILHEAD ACCESS TRAIL
STA 0+00–2+71
MIDDLE FORK GREENWAY
WATAUGA COUNTY, NC

SCALE: 1"=10'
0 10 20 Feet

SHEET
C3.11

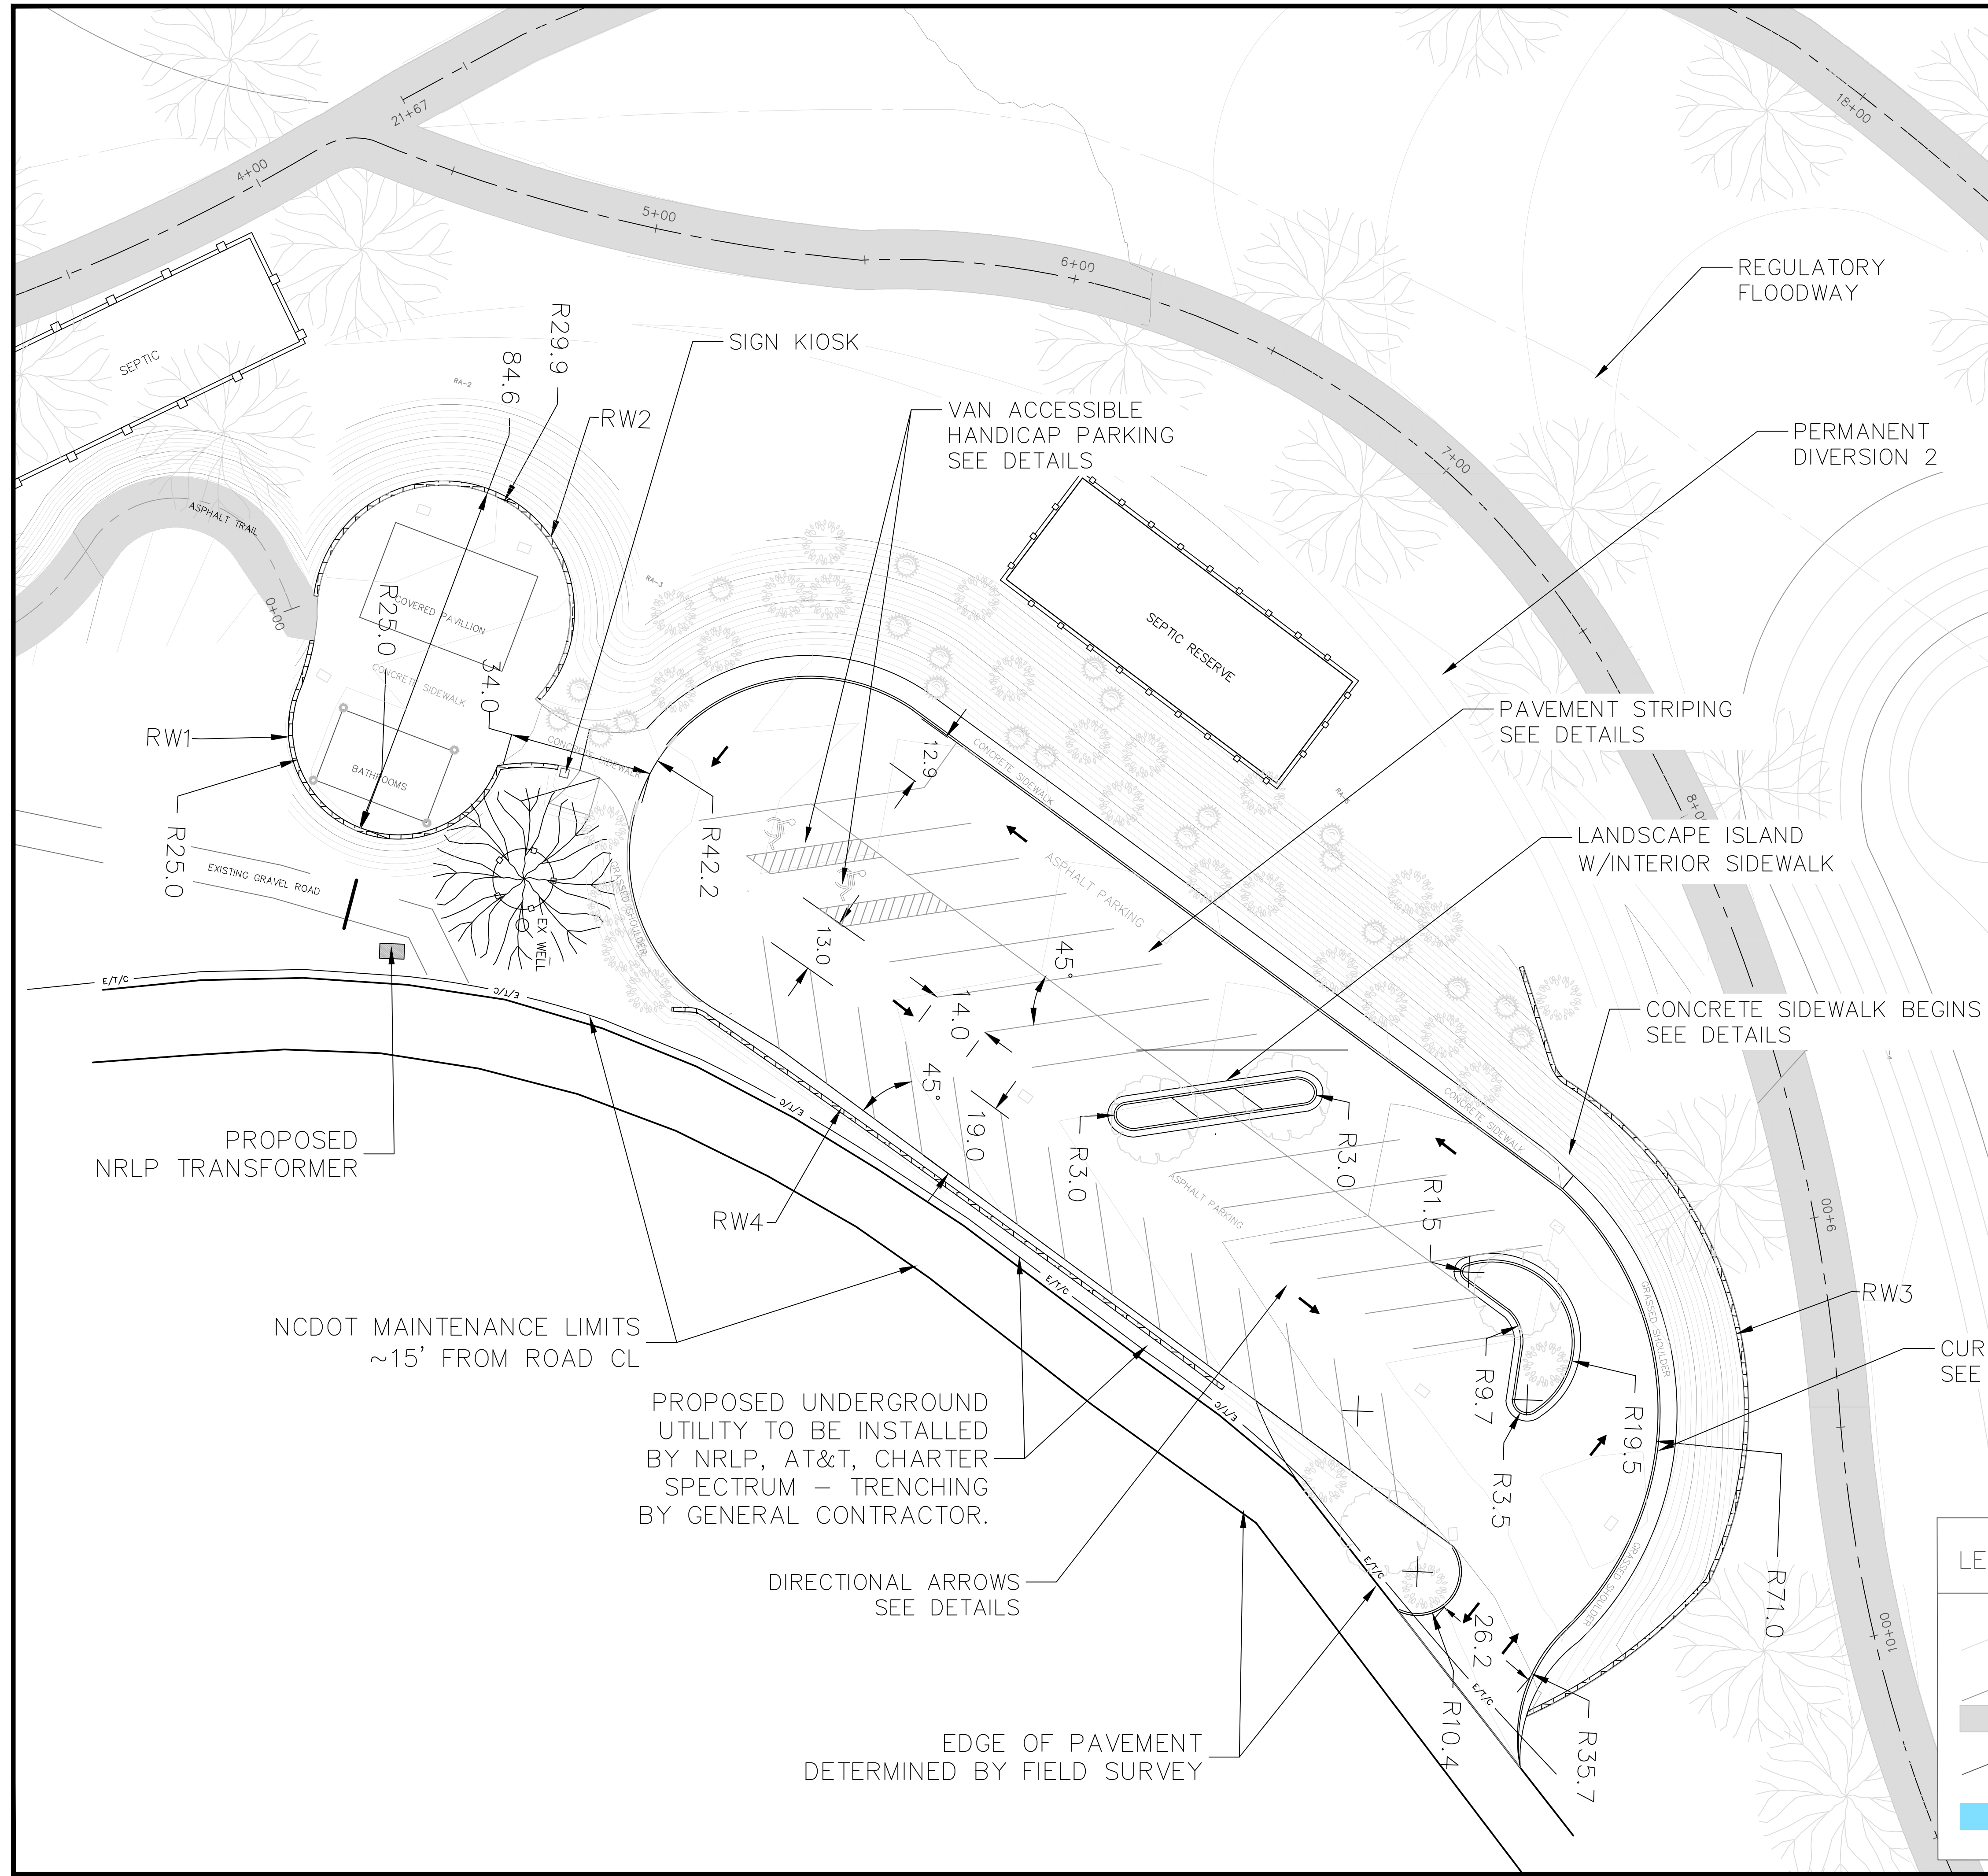

- GENERAL NOTES:
1. ALL PROPOSED DIMENSIONS USED TO SHOW THE GEOMETRIC LAYOUT OF THE PROPOSED PARKING LOT ARE SHOWN AT THE FACE OF CURB. ALL PROPOSED DIMENSIONS USED TO SHOW THE GEOMETRIC LAYOUT OF THE PROPOSED BUILDING LOCATION ARE GIVEN AT THE OUTSIDE FACE OF THE BUILDING CORNERS. ALL CURB RADII ARE GIVEN AT THE FACE OF CURB.
 2. CONTRACTOR SHALL NOTIFY ENGINEER OF ANY DISCREPANCIES BETWEEN THE EXISTING CONDITIONS IN THE FIELD AND THE SURVEY SHOWN ON THE PLANS BEFORE PROCEEDING WITH ANY NEW CONSTRUCTION.
 3. CONTRACTOR IS RESPONSIBLE FOR CORRECT HORIZONTAL AND VERTICAL ALIGNMENT OF ALL TIES BETWEEN PROPOSED AND EXISTING PAVEMENTS, CURB AND GUTTER, SIDEWALKS, WALLS, AND UTILITIES.


- SITE NOTES:
1. SEE ARCHITECTURAL PLANS FOR BUILDING FLOOR PLAN DIMENSIONS, DOOR LOCATIONS, AND OTHER ARCHITECTURAL DETAILS.
 2. ALL TREE SAVE AREAS AND UNDISTURBED AREAS SHALL BE CLEARLY IDENTIFIED BY FLAGGING AND/OR FENCING PRIOR TO COMMENCEMENT OF ANY LAND DISTURBANCE.
 3. ALL EROSION AND SEDIMENT CONTROL AND TREE PROTECTIONS MEASURES SHALL BE INSTALLED PRIOR TO ANY GRADING.
 4. THE OWNER IS SOLELY RESPONSIBLE FOR COMPLIANCE WITH THE AMERICANS WITH DISABILITIES ACT (ADA)

LEGEND

- | | |
|---|----------------|
| 1' CONTOUR (PROPOSED) | FLOODWAY |
| 5' CONTOUR (PROPOSED) | STONE APRON |
| PAVED TRAIL | RETAINING WALL |
| TRAIL CENTERLINE ALIGNMENT | UTILITY |
| AQUATIC FEATURES (EXTENT = TOP OF BANK) | |



WARREN CONSULTING & DESIGN, PLLC
850 9th Ave NW HICKORY, NC P-1005

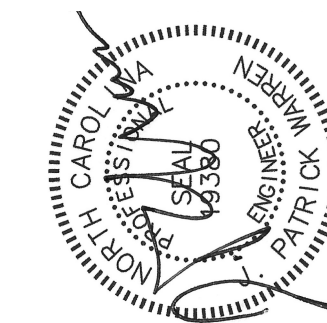


DATE

REVISIONS

PREPARED FOR: BLUE RIDGE CONSERVANCY


BOONE GORGE PARK
TRAILHEAD — DIMENSIONED SITE PLAN
MIDDLE FORK GREENWAY
WATAUGA COUNTY, NC

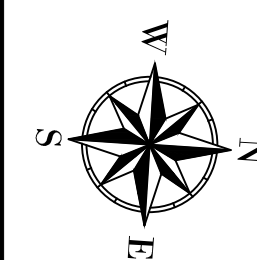

SCALE: 1"=20'



SHEET
C4.0

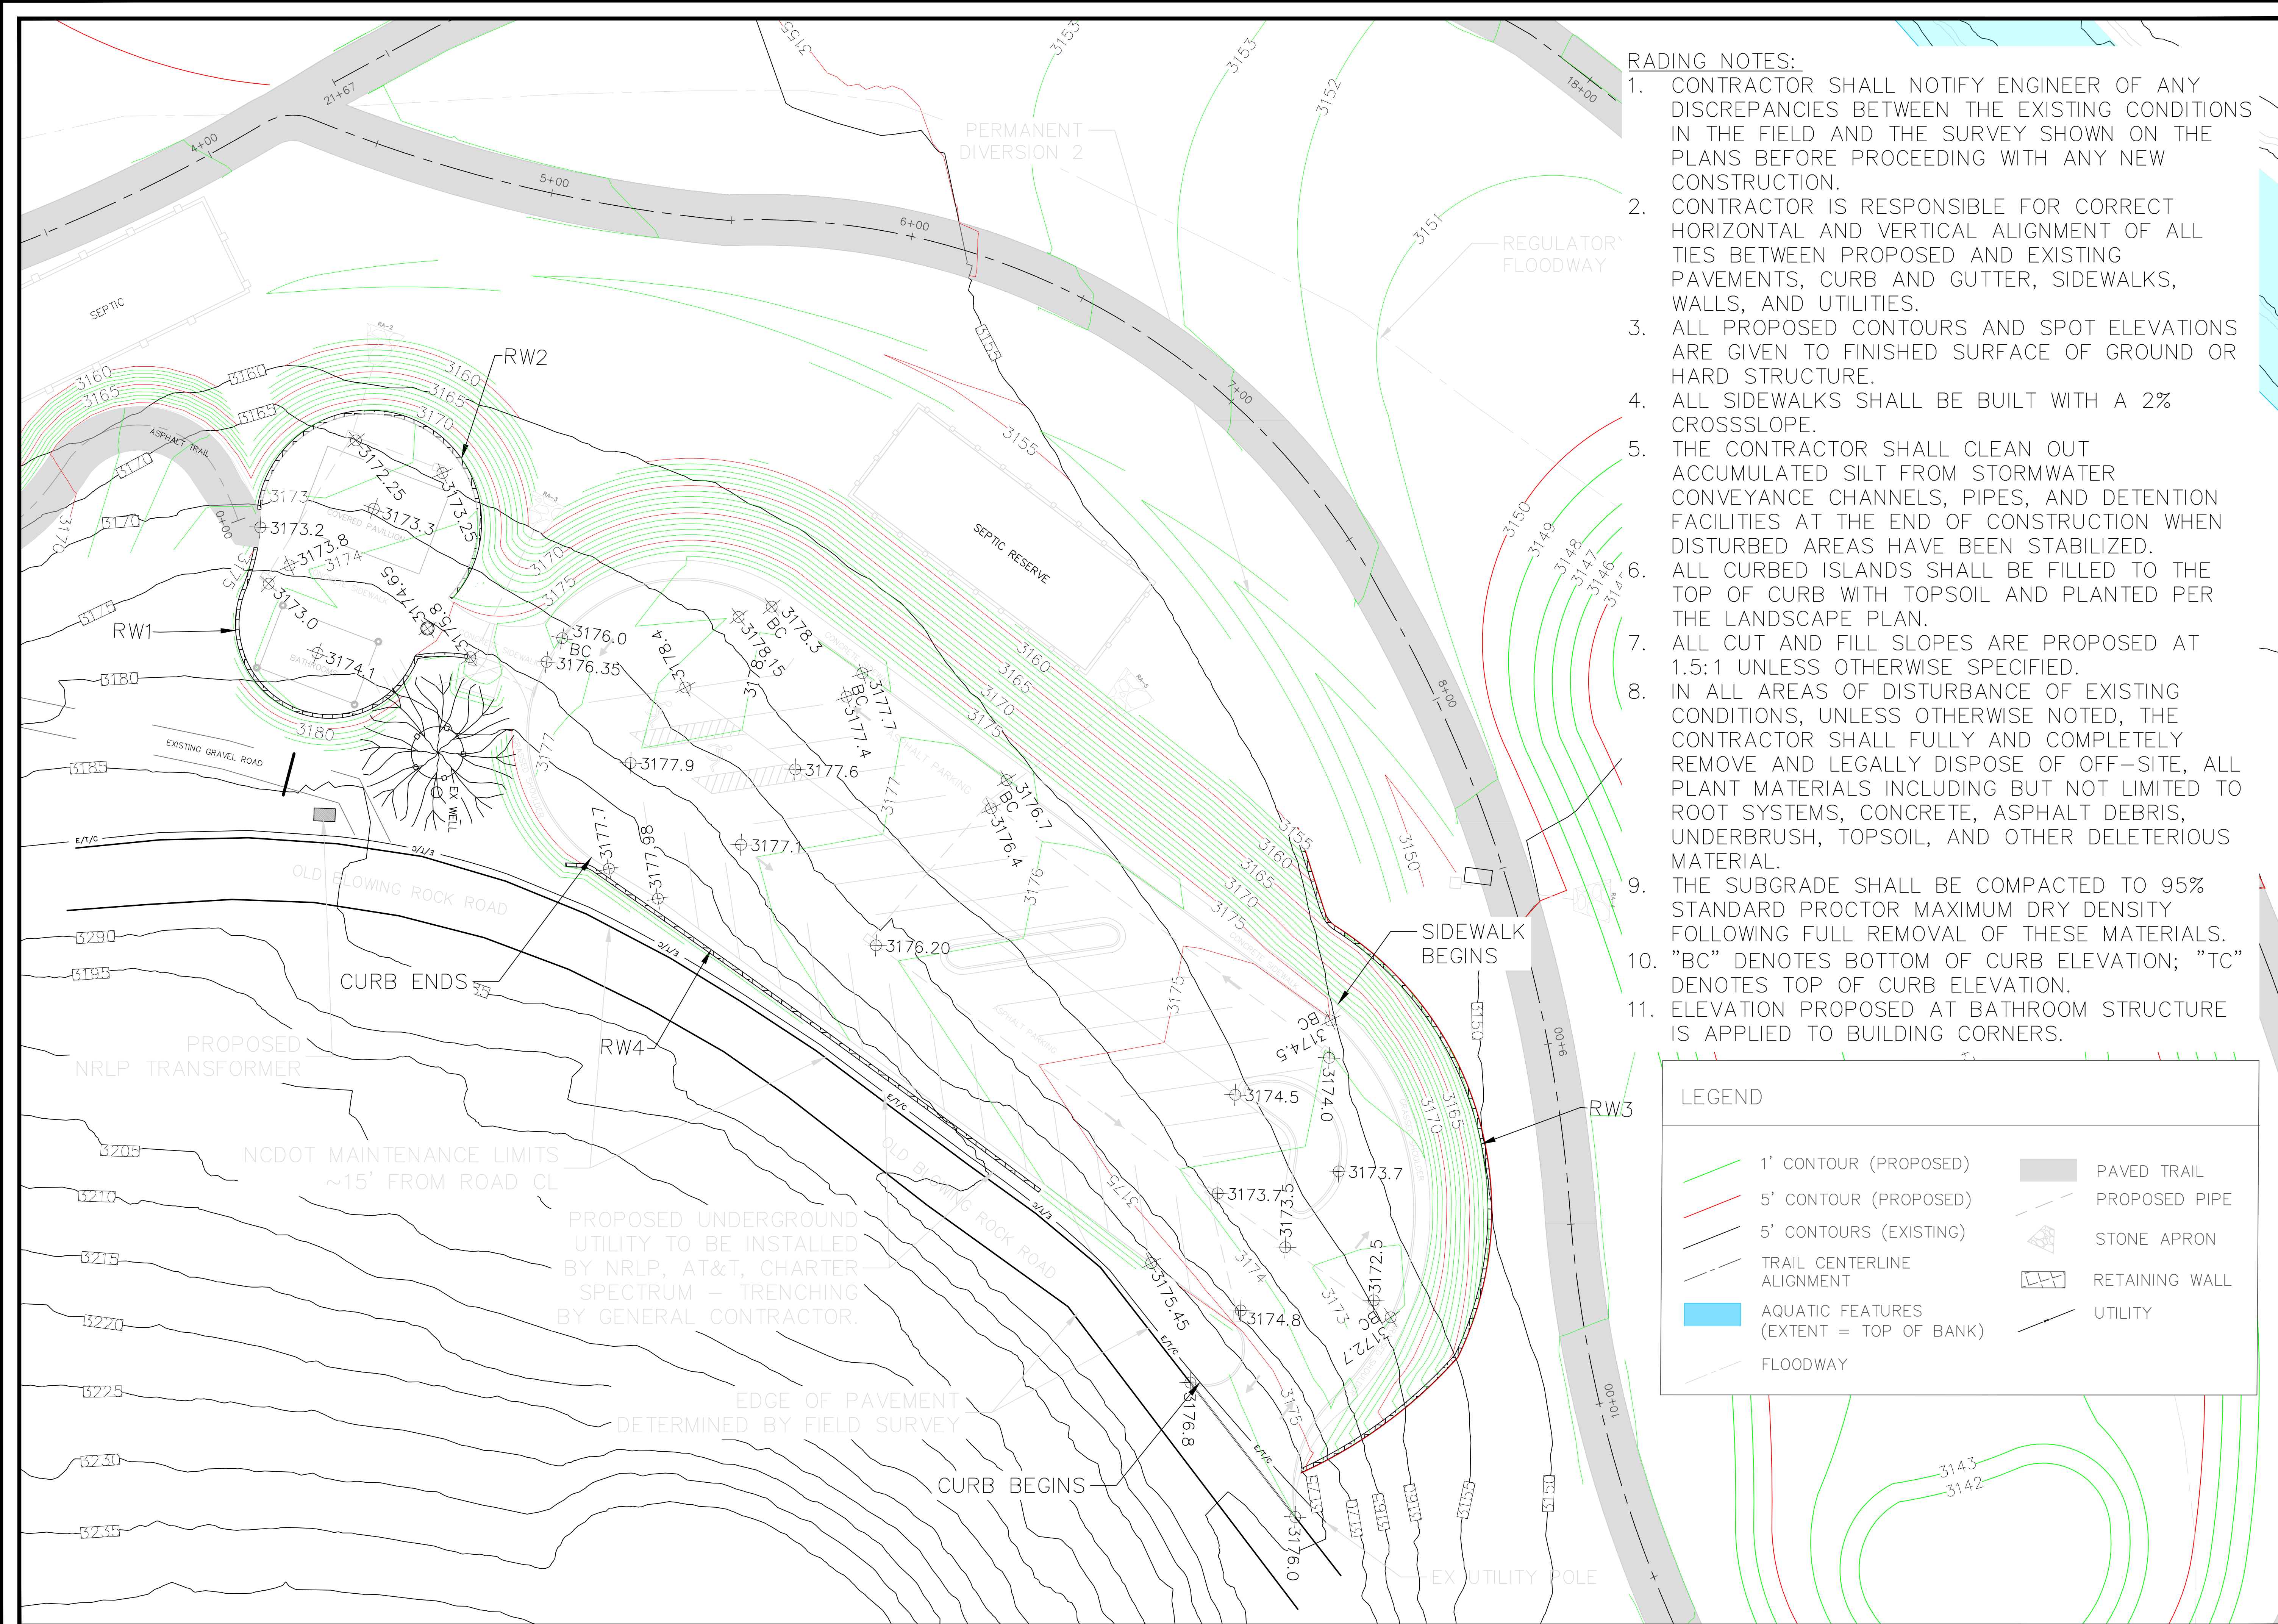

- GRADING NOTES:**
1. CONTRACTOR SHALL NOTIFY ENGINEER OF ANY DISCREPANCIES BETWEEN THE EXISTING CONDITIONS IN THE FIELD AND THE SURVEY SHOWN ON THE PLANS BEFORE PROCEEDING WITH ANY NEW CONSTRUCTION.
 2. CONTRACTOR IS RESPONSIBLE FOR CORRECT HORIZONTAL AND VERTICAL ALIGNMENT OF ALL TIES BETWEEN PROPOSED AND EXISTING PAVEMENTS, CURB AND GUTTER, SIDEWALKS, WALLS, AND UTILITIES.
 3. ALL PROPOSED CONTOURS AND SPOT ELEVATIONS ARE GIVEN TO FINISHED SURFACE OF GROUND OR HARD STRUCTURE.
 4. ALL SIDEWALKS SHALL BE BUILT WITH A 2% CROSSSLOPE.
 5. THE CONTRACTOR SHALL CLEAN OUT ACCUMULATED SILT FROM STORMWATER CONVEYANCE CHANNELS, PIPES, AND DETENTION FACILITIES AT THE END OF CONSTRUCTION WHEN DISTURBED AREAS HAVE BEEN STABILIZED.
 6. ALL CURBED ISLANDS SHALL BE FILLED TO THE TOP OF CURB WITH TOPSOIL AND PLANTED PER THE LANDSCAPE PLAN.
 7. ALL CUT AND FILL SLOPES ARE PROPOSED AT 1.5:1 UNLESS OTHERWISE SPECIFIED.
 8. IN ALL AREAS OF DISTURBANCE OF EXISTING CONDITIONS, UNLESS OTHERWISE NOTED, THE CONTRACTOR SHALL FULLY AND COMPLETELY REMOVE AND LEGALLY DISPOSE OF OFF-SITE, ALL PLANT MATERIALS INCLUDING BUT NOT LIMITED TO ROOT SYSTEMS, CONCRETE, ASPHALT DEBRIS, UNDERBRUSH, TOPSOIL, AND OTHER DELETERIOUS MATERIAL.
 9. THE SUBGRADE SHALL BE COMPACTED TO 95% STANDARD PROCTOR MAXIMUM DRY DENSITY FOLLOWING FULL REMOVAL OF THESE MATERIALS.
 10. "BC" DENOTES BOTTOM OF CURB ELEVATION; "TC" DENOTES TOP OF CURB ELEVATION.
 11. ELEVATION PROPOSED AT BATHROOM STRUCTURE IS APPLIED TO BUILDING CORNERS.

LEGEND

1' CONTOUR (PROPOSED)	PAVED TRAIL
5' CONTOUR (PROPOSED)	PROPOSED PIPE
5' CONTOURS (EXISTING)	STONE APRON
TRAIL CENTERLINE ALIGNMENT	RETAINING WALL
AQUATIC FEATURES (EXTENT = TOP OF BANK)	UTILITY
FLOODWAY	

WARREN CONSULTING & DESIGN, PLLC
850 9th Ave NW HICKORY, NC P-1005

DATE	REVISIONS

PREPARED FOR: BLUE RIDGE CONSERVANCY

BOONE GORGE PARK

TRAILHEAD - GRADING PLAN


MIDDLE FORK GREENWAY

WATAUGA COUNTY, NC

SCALE: 1"=20'

SHEET

C4.1

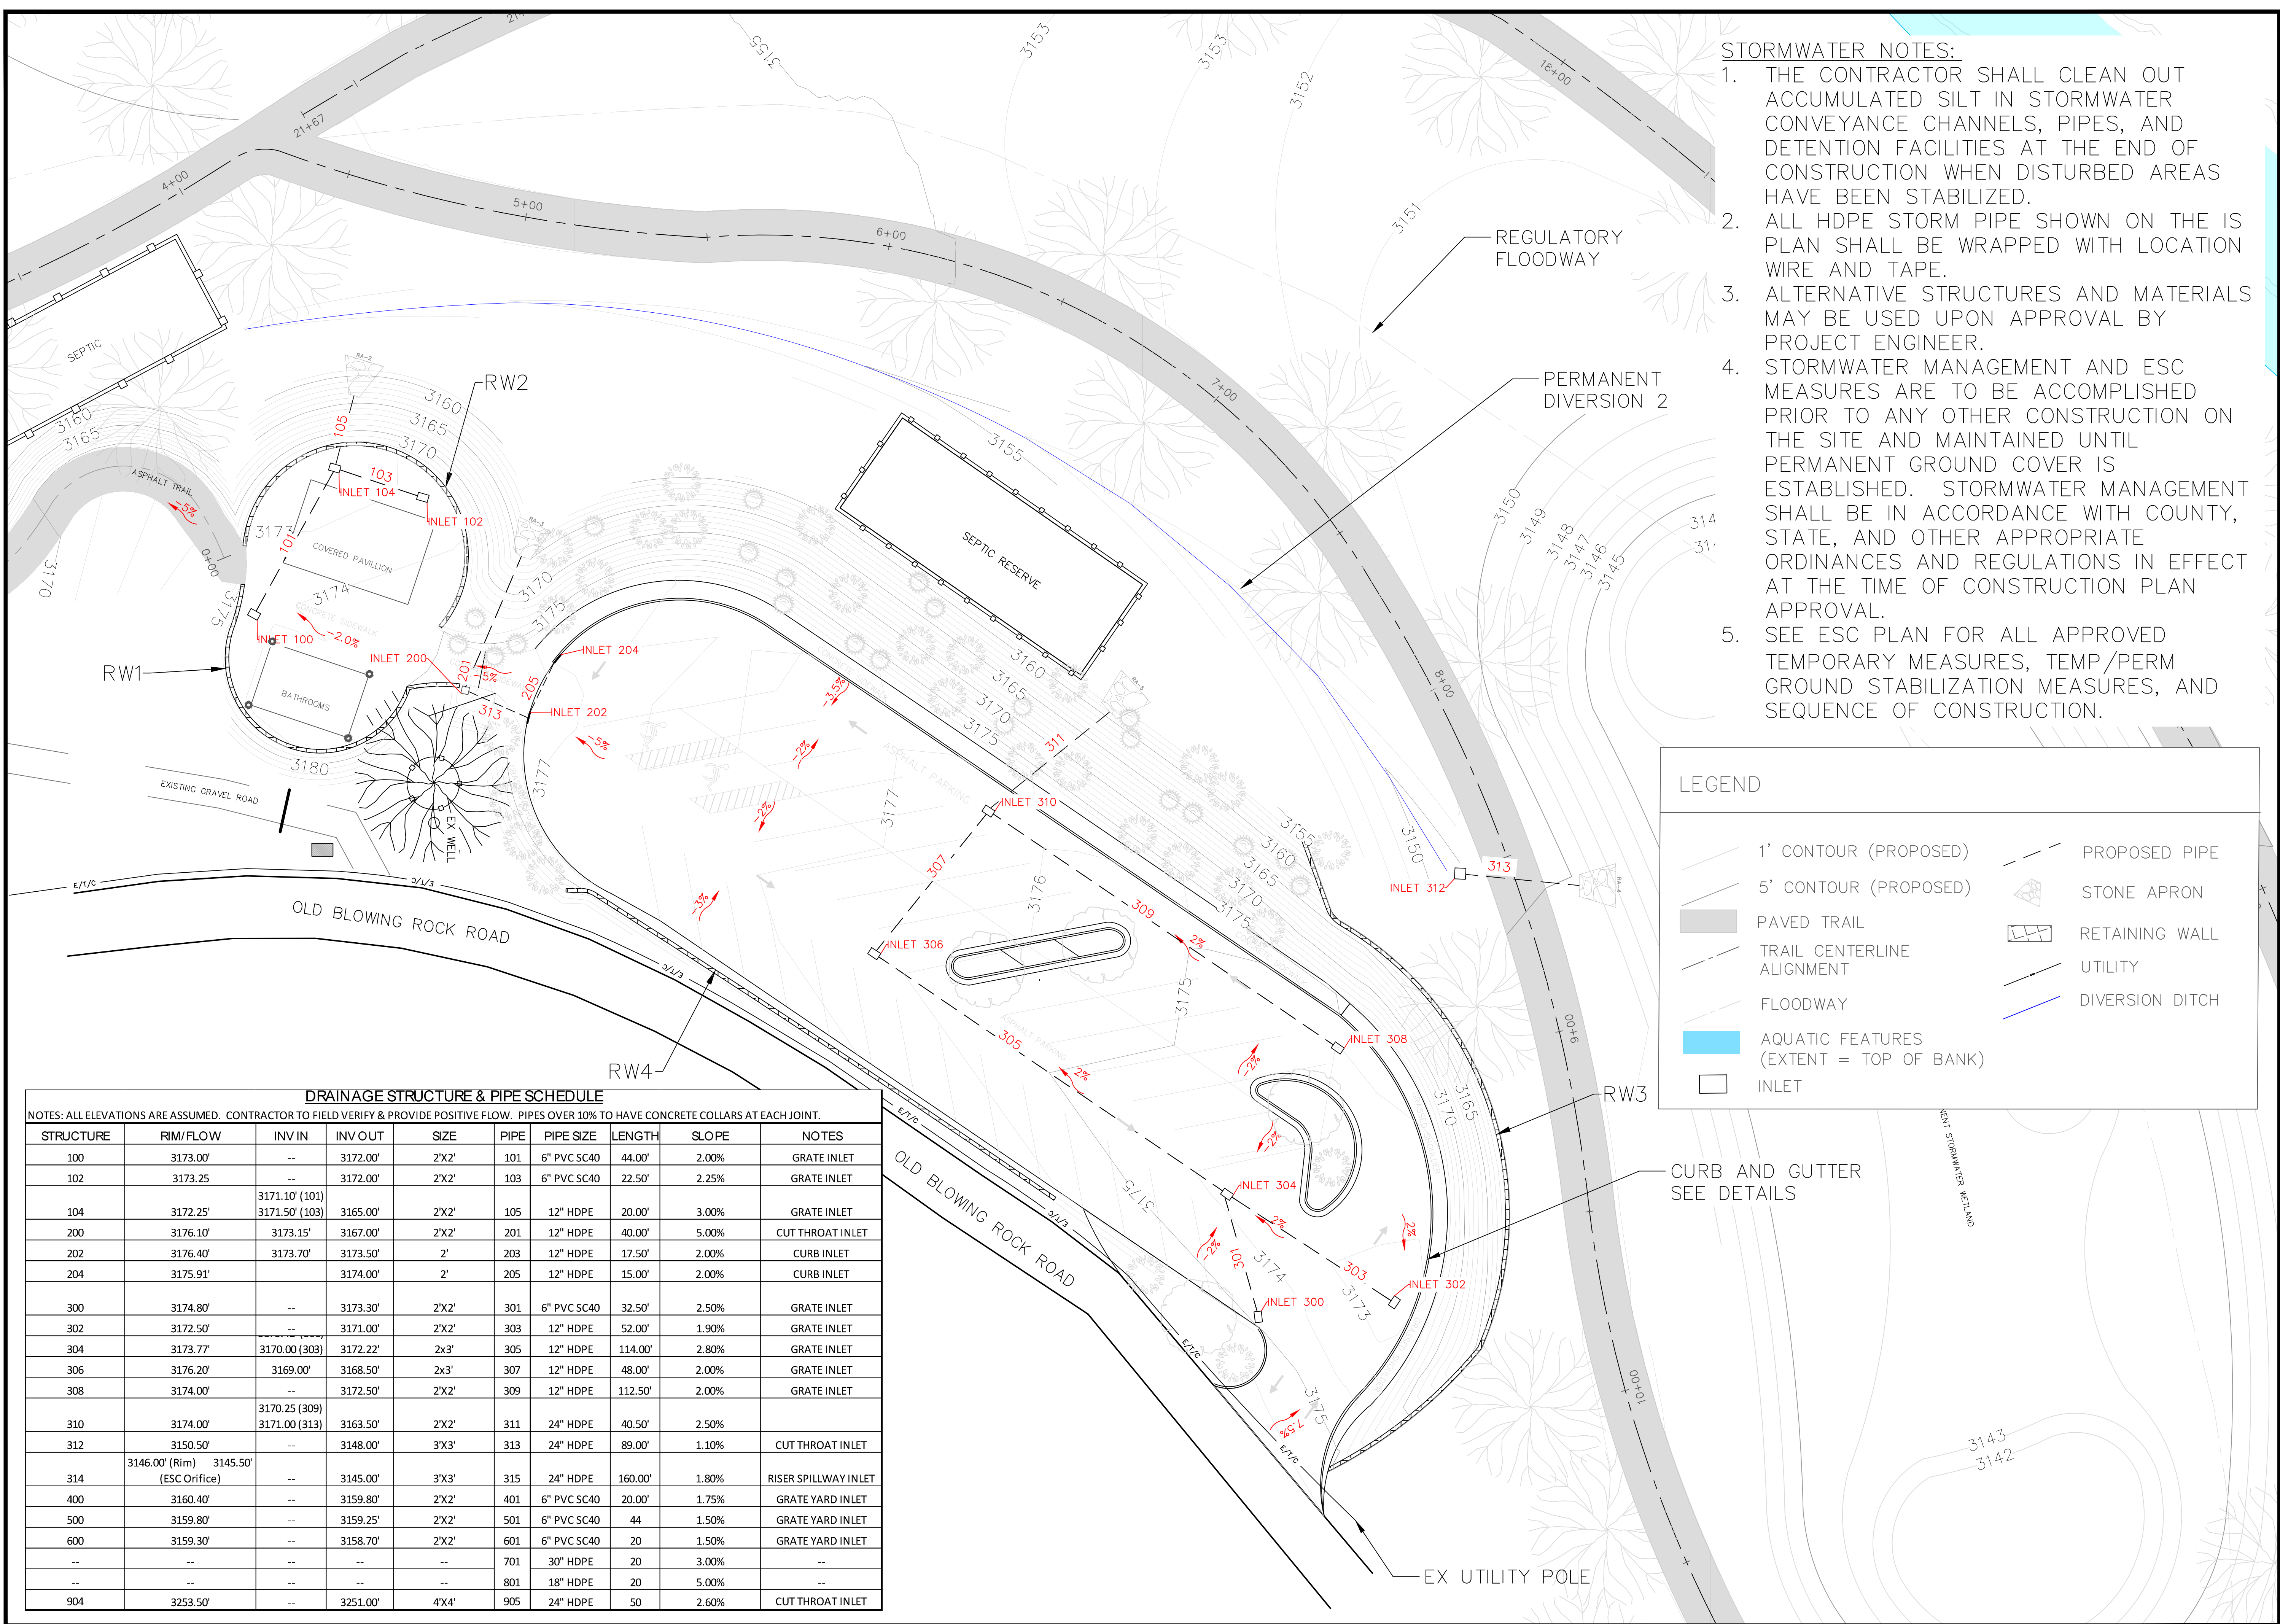


- STORMWATER NOTES:**
1. THE CONTRACTOR SHALL CLEAN OUT ACCUMULATED SILT IN STORMWATER CONVEYANCE CHANNELS, PIPES, AND DETENTION FACILITIES AT THE END OF CONSTRUCTION WHEN DISTURBED AREAS HAVE BEEN STABILIZED.
 2. ALL HDPE STORM PIPE SHOWN ON THE IS PLAN SHALL BE WRAPPED WITH LOCATION WIRE AND TAPE.
 3. ALTERNATIVE STRUCTURES AND MATERIALS MAY BE USED UPON APPROVAL BY PROJECT ENGINEER.
 4. STORMWATER MANAGEMENT AND ESC MEASURES ARE TO BE ACCOMPLISHED PRIOR TO ANY OTHER CONSTRUCTION ON THE SITE AND MAINTAINED UNTIL PERMANENT GROUND COVER IS ESTABLISHED. STORMWATER MANAGEMENT SHALL BE IN ACCORDANCE WITH COUNTY, STATE, AND OTHER APPROPRIATE ORDINANCES AND REGULATIONS IN EFFECT AT THE TIME OF CONSTRUCTION PLAN APPROVAL.
 5. SEE ESC PLAN FOR ALL APPROVED TEMPORARY MEASURES, TEMP/PERM GROUND STABILIZATION MEASURES, AND SEQUENCE OF CONSTRUCTION.


LEGEND

- | | |
|---|-----------------|
| 1' CONTOUR (PROPOSED) | PROPOSED PIPE |
| 5' CONTOUR (PROPOSED) | STONE APRON |
| PAVED TRAIL | RETAINING WALL |
| TRAIL CENTERLINE ALIGNMENT | UTILITY |
| FLOODWAY | DIVERSION DITCH |
| AQUATIC FEATURES (EXTENT = TOP OF BANK) | |
| INLET | |

DRAINAGE STRUCTURE & PIPE SCHEDULE									
NOTES: ALL ELEVATIONS ARE ASSUMED. CONTRACTOR TO FIELD VERIFY & PROVIDE POSITIVE FLOW. PIPES OVER 10% TO HAVE CONCRETE COLLARS AT EACH JOINT.									
STRUCTURE	RIM/FLOW	INV IN	INV OUT	SIZE	PIPE	PIPE SIZE	LENGTH	SLOPE	NOTES
100	3173.00'	--	3172.00'	2'X2'	101	6" PVC SC40	44.00'	2.00%	GRATE INLET
102	3173.25'	--	3172.00'	2'X2'	103	6" PVC SC40	22.50'	2.25%	GRATE INLET
104	3172.25'	3171.10' (101) 3171.50' (103)	3165.00'	2'X2'	105	12" HDPE	20.00'	3.00%	GRATE INLET
200	3176.10'	3173.15'	3167.00'	2'X2'	201	12" HDPE	40.00'	5.00%	CUT THROAT INLET
202	3176.40'	3173.70'	3173.50'	2'	203	12" HDPE	17.50'	2.00%	CURB INLET
204	3175.91'	--	3174.00'	2'	205	12" HDPE	15.00'	2.00%	CURB INLET
300	3174.80'	--	3173.30'	2'X2'	301	6" PVC SC40	32.50'	2.50%	GRATE INLET
302	3172.50'	--	3171.00'	2'X2'	303	12" HDPE	52.00'	1.90%	GRATE INLET
304	3173.77'	3170.00 (303)	3172.22'	2x3'	305	12" HDPE	114.00'	2.80%	GRATE INLET
306	3176.20'	3169.00'	3168.50'	2x3'	307	12" HDPE	48.00'	2.00%	GRATE INLET
308	3174.00'	--	3172.50'	2'X2'	309	12" HDPE	112.50'	2.00%	GRATE INLET
310	3174.00'	3170.25 (309) 3171.00 (313)	3163.50'	2'X2'	311	24" HDPE	40.50'	2.50%	
312	3150.50'	--	3148.00'	3'X3'	313	24" HDPE	89.00'	1.10%	CUT THROAT INLET
314	3146.00' (Rim) 3145.50' (ESC Orifice)	--	3145.00'	3'X3'	315	24" HDPE	160.00'	1.80%	RISER SPILLWAY INLET
400	3160.40'	--	3159.80'	2'X2'	401	6" PVC SC40	20.00'	1.75%	GRATE YARD INLET
500	3159.80'	--	3159.25'	2'X2'	501	6" PVC SC40	44'	1.50%	GRATE YARD INLET
600	3159.30'	--	3158.70'	2'X2'	601	6" PVC SC40	20'	1.50%	GRATE YARD INLET
--	--	--	--	--	701	30" HDPE	20'	3.00%	--
--	--	--	--	--	801	18" HDPE	20'	5.00%	--
904	3253.50'	--	3251.00'	4'X4'	905	24" HDPE	50'	2.60%	CUT THROAT INLET

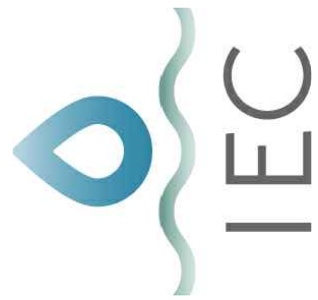

WARREN CONSULTING & DESIGN, PLLC
850 9th Ave NW HICKORY, NC P-1005

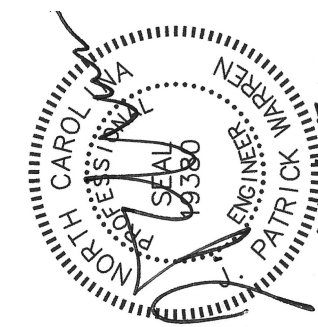

DATE

REVISIONS


PREPARED FOR: BLUE RIDGE CONSERVANCY

BOONE GORGE PARK


TRAILHEAD — DRAINAGE PLAN

MIDDLE FORK GREENWAY

WATAUGA COUNTY, NC

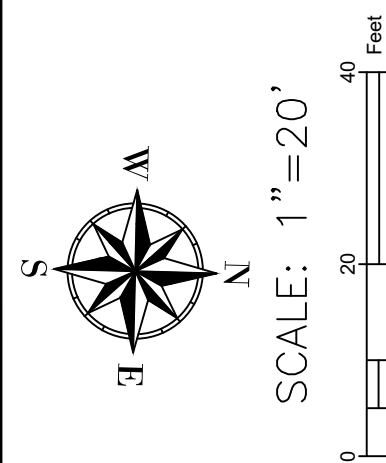


SHEET
C4.2

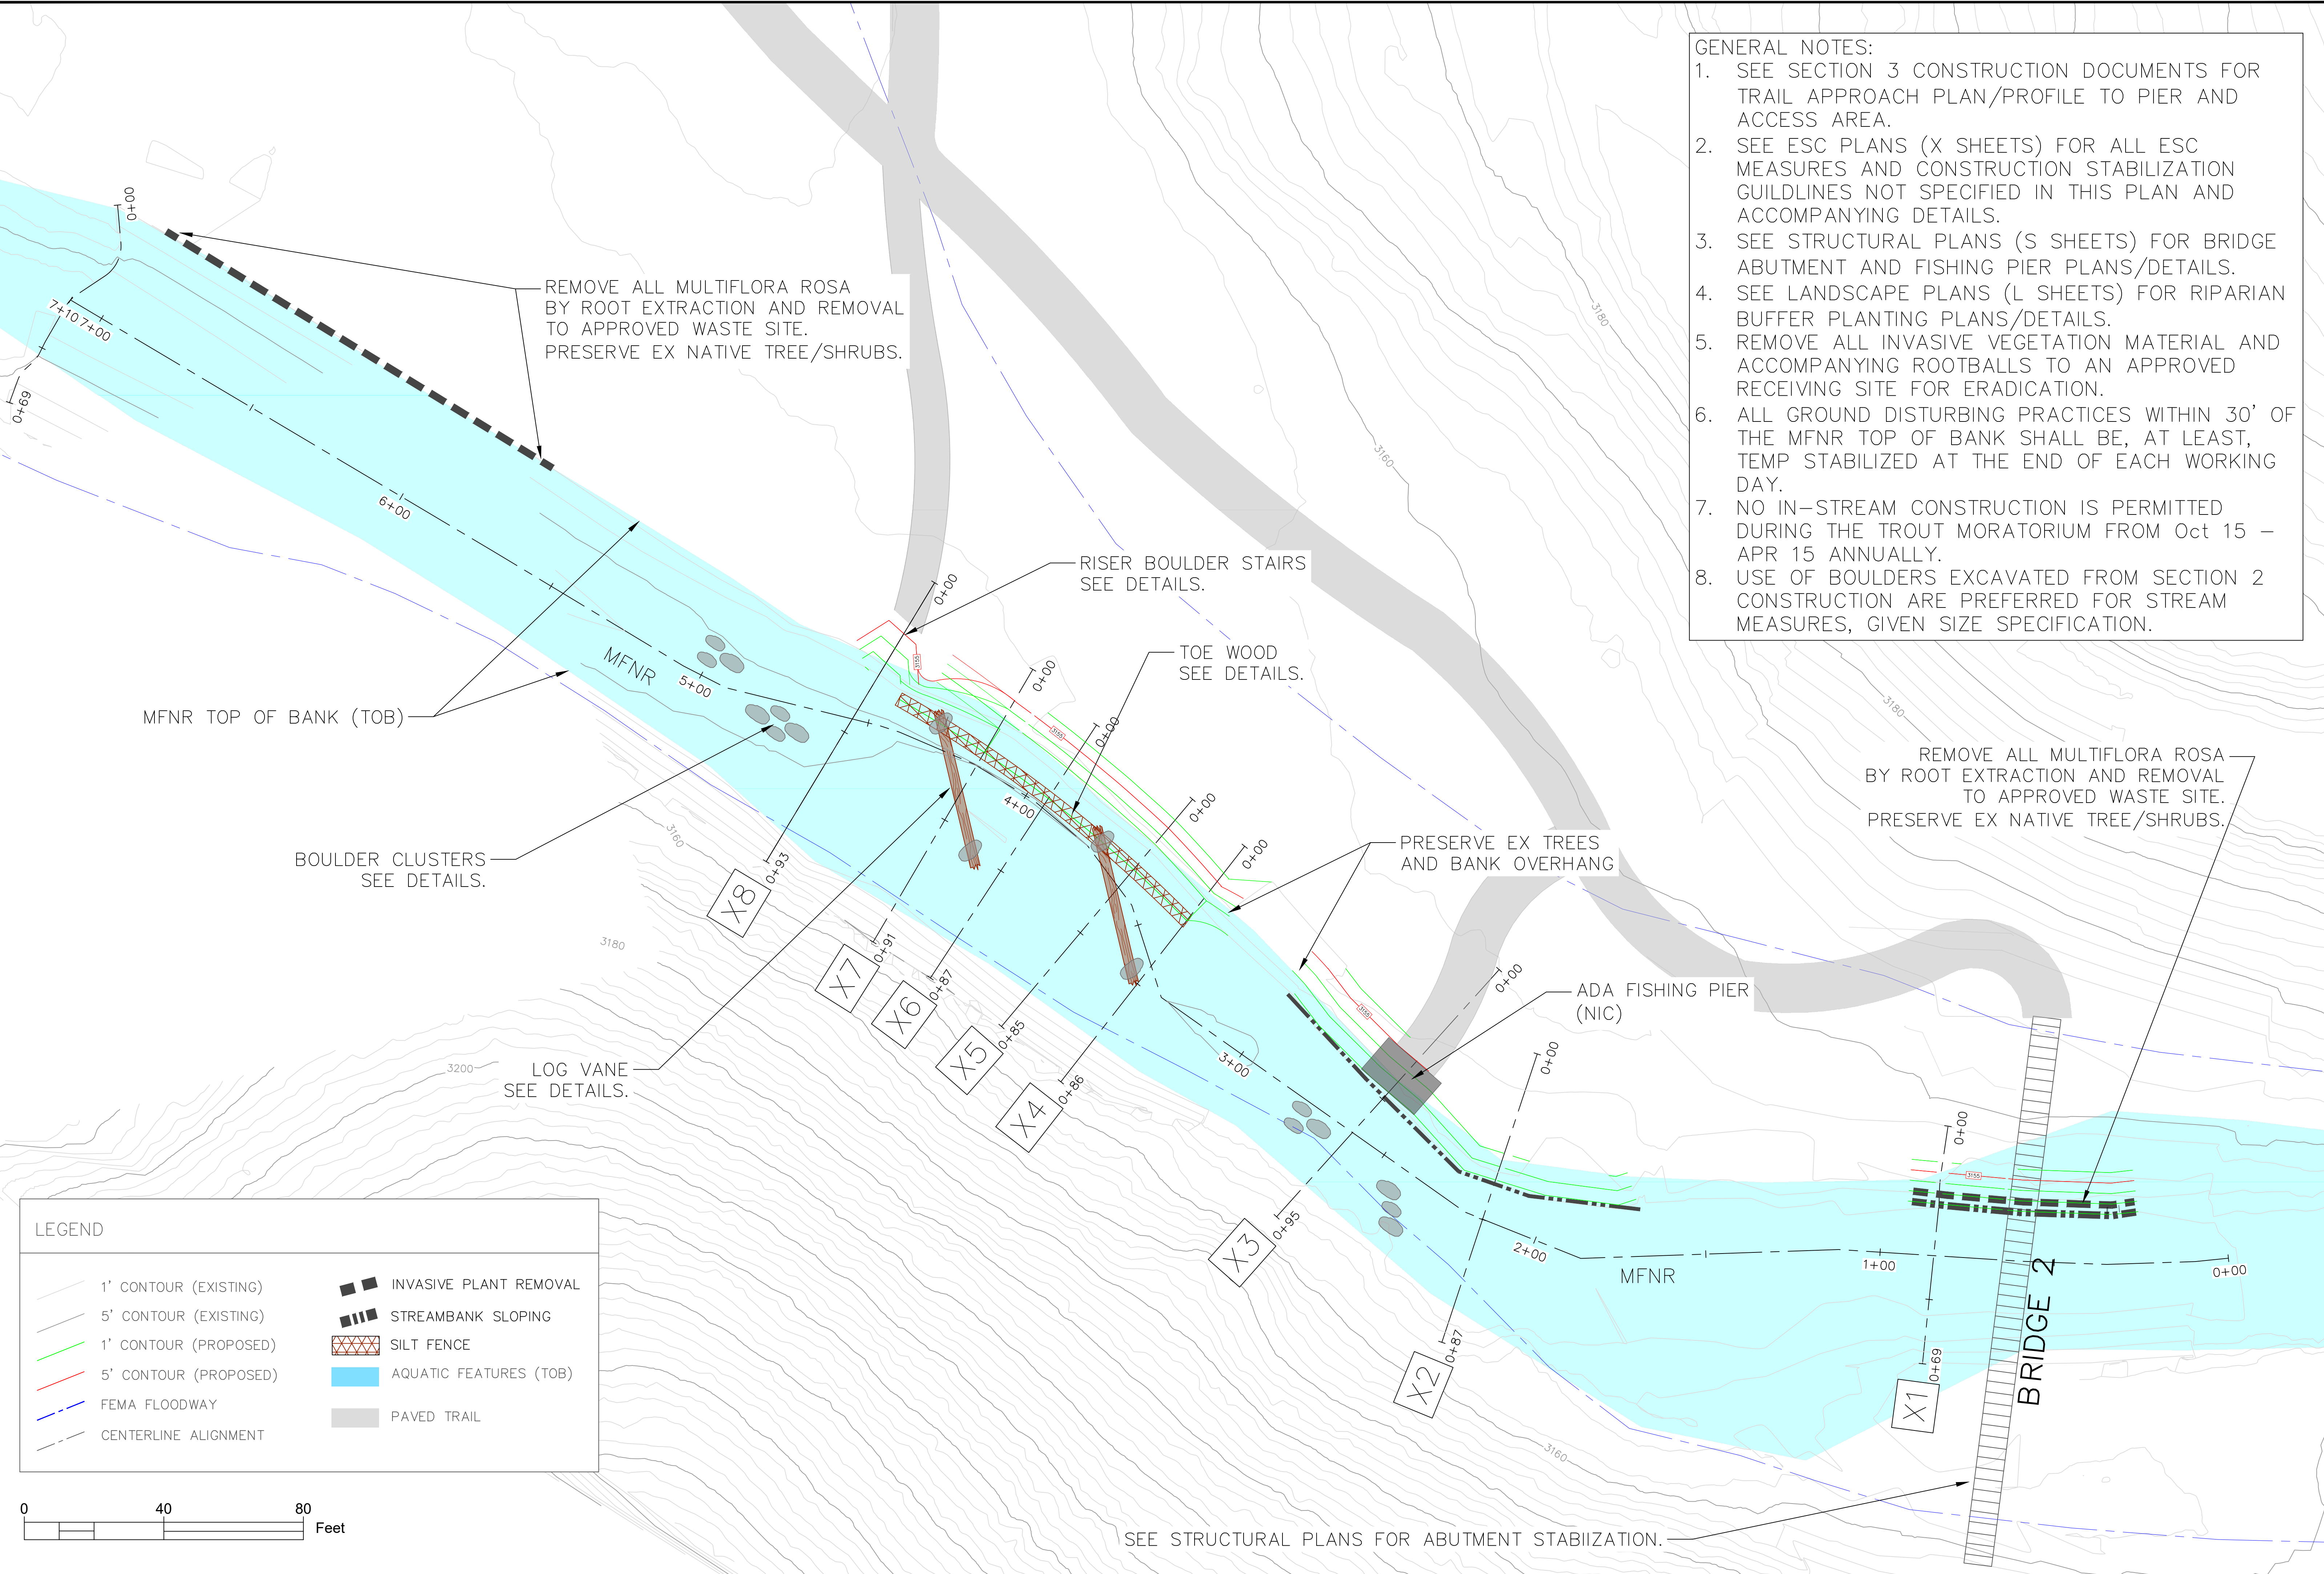

- GENERAL NOTES:
1. SEE SECTION 3 CONSTRUCTION DOCUMENTS FOR TRAIL APPROACH PLAN/PROFILE TO PIER AND ACCESS AREA.
 2. SEE ESC PLANS (X SHEETS) FOR ALL ESC MEASURES AND CONSTRUCTION STABILIZATION GUIDLINES NOT SPECIFIED IN THIS PLAN AND ACCOMPANYING DETAILS.
 3. SEE STRUCTURAL PLANS (S SHEETS) FOR BRIDGE ABUTMENT AND FISHING PIER PLANS/DETAILS.
 4. SEE LANDSCAPE PLANS (L SHEETS) FOR RIPARIAN BUFFER PLANTING PLANS/DETAILS.
 5. REMOVE ALL INVASIVE VEGETATION MATERIAL AND ACCOMPANYING ROOTBALLS TO AN APPROVED RECEIVING SITE FOR ERADICATION.
 6. ALL GROUND DISTURBING PRACTICES WITHIN 30' OF THE MFNR TOP OF BANK SHALL BE, AT LEAST, TEMP STABILIZED AT THE END OF EACH WORKING DAY.
 7. NO IN-STREAM CONSTRUCTION IS PERMITTED DURING THE TROUT MORATORIUM FROM Oct 15 - APR 15 ANNUALLY.
 8. USE OF BOULDERS EXCAVATED FROM SECTION 2 CONSTRUCTION ARE PREFERRED FOR STREAM MEASURES, GIVEN SIZE SPECIFICATION.


LEGEND

1' CONTOUR (EXISTING)	INVASIVE PLANT REMOVAL
5' CONTOUR (EXISTING)	STREAMBANK SLOPING
1' CONTOUR (PROPOSED)	SILT FENCE
5' CONTOUR (PROPOSED)	AQUATIC FEATURES (TOB)
FEMA FLOODWAY	PAVED TRAIL
CENTERLINE ALIGNMENT	

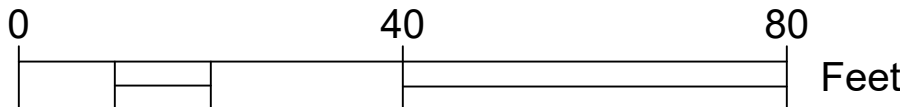




WARREN CONSULTING & DESIGN, PLLC
850 9th Ave NW HICKORY, NC P-1005

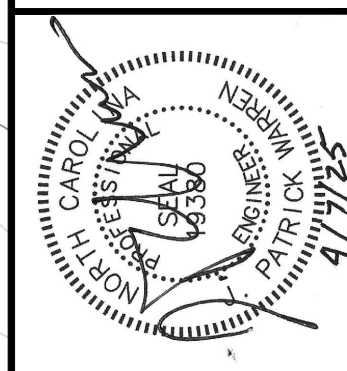










MIDDLE FORK GREENWAY
BOONE GORGE PARK & TRAIL
BLUE RIDGE CONSERVANCY
WATAUGA COUNTY, NORTH CAROLINA

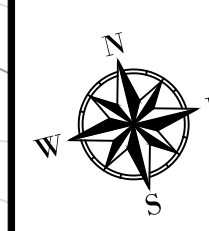


DATE: JUNE 2024
SCALE: 1" = 20'
REVISIONS:

STREAM RESTORATION
PLAN
STA 0+00-7+10

SHEET
C5.0

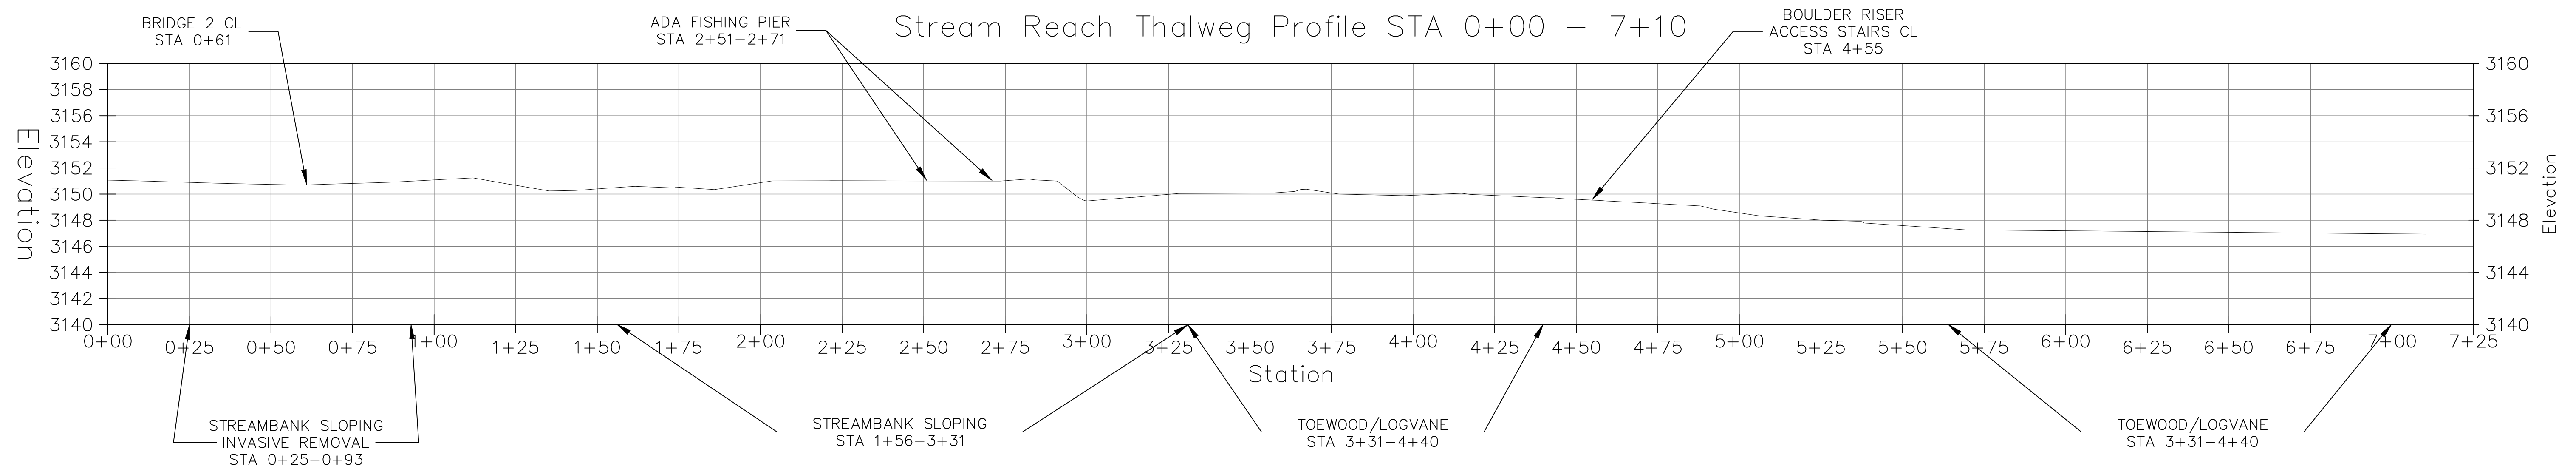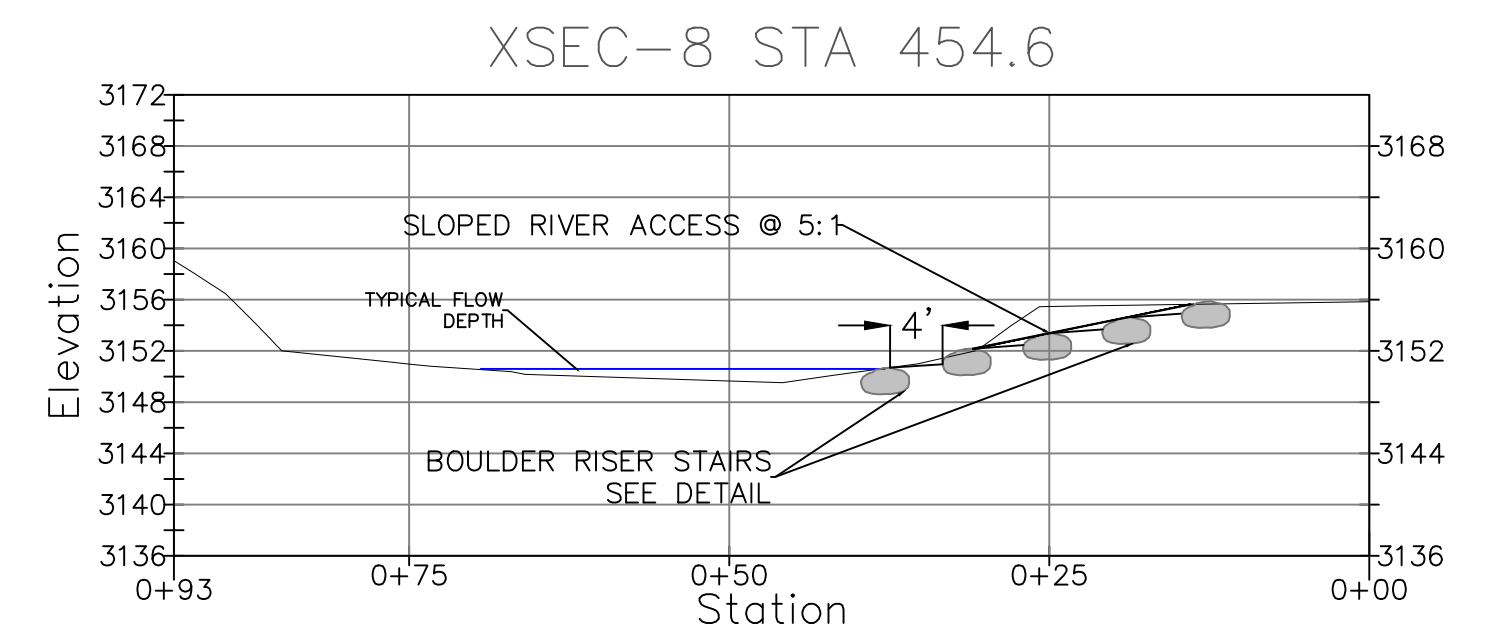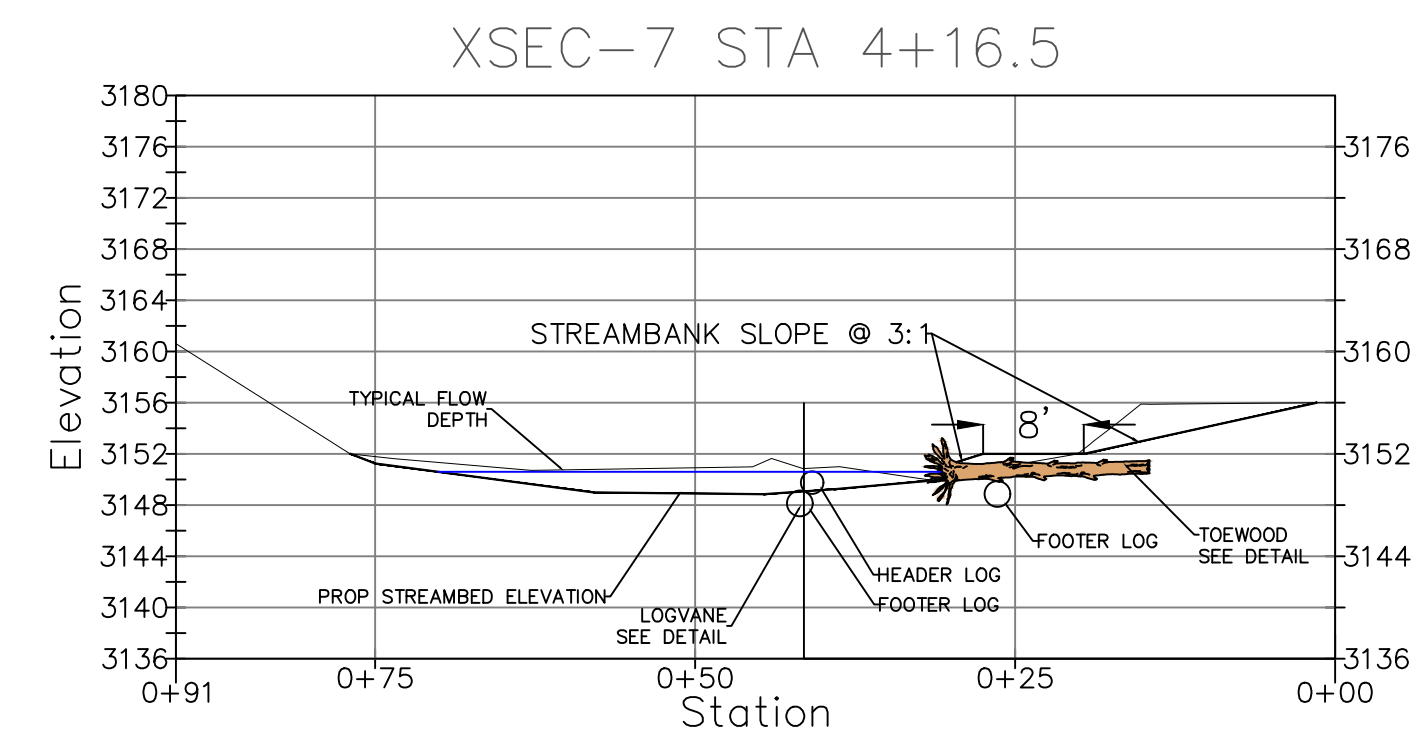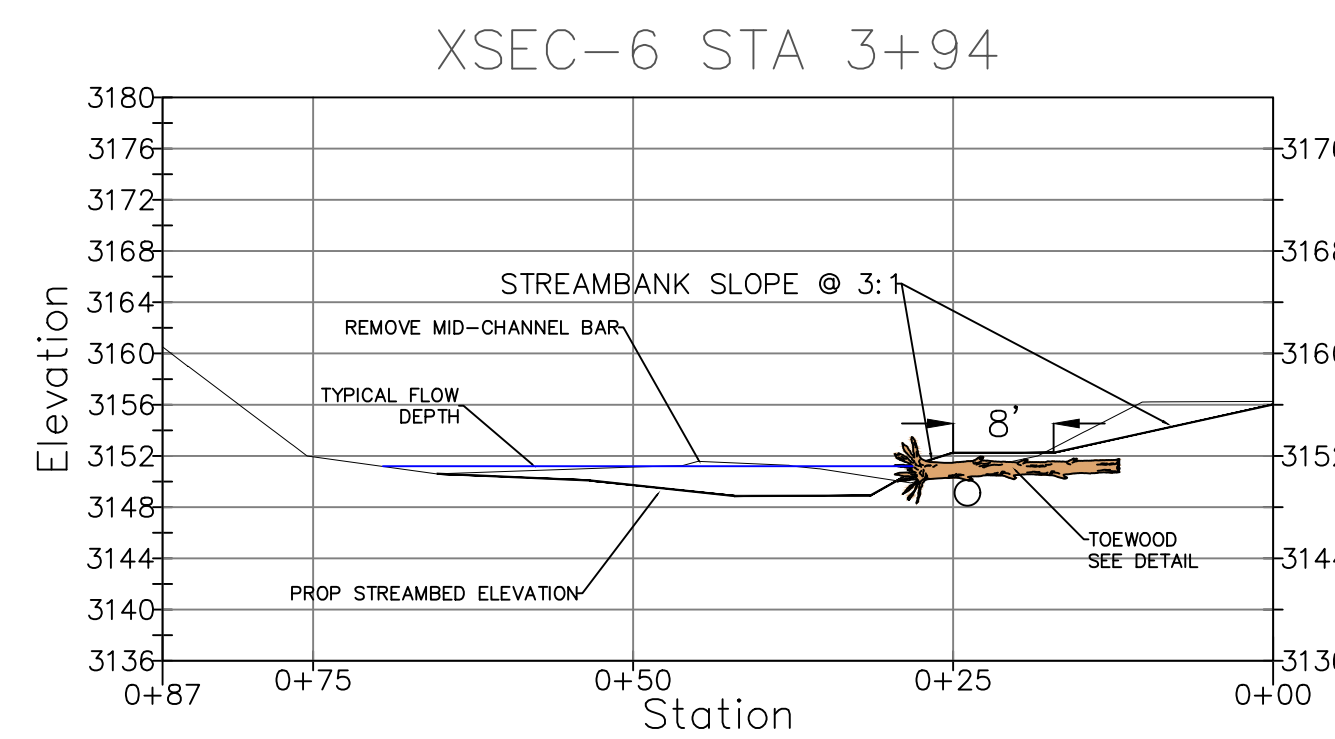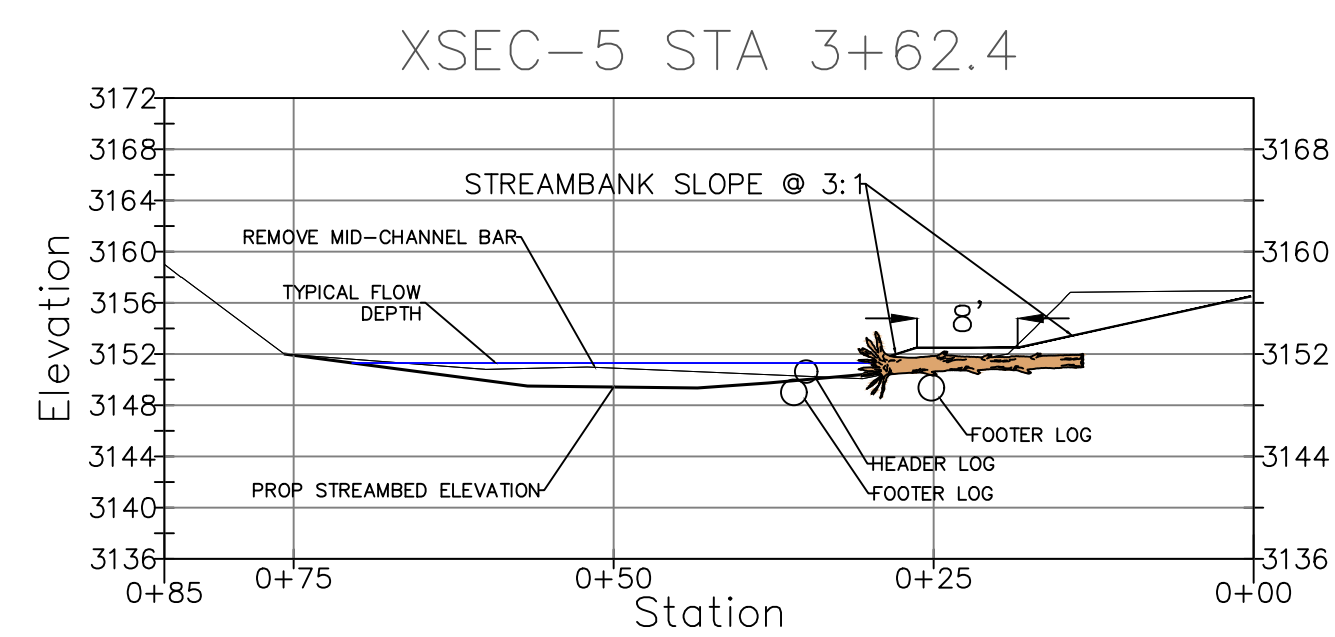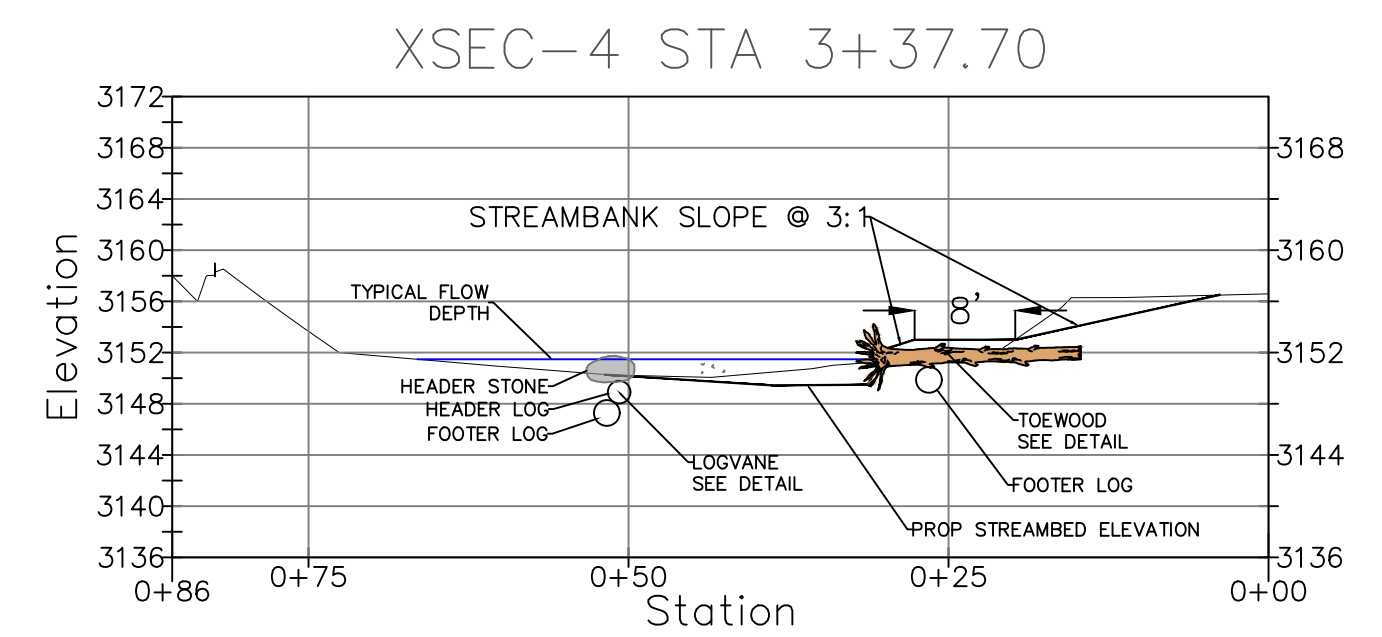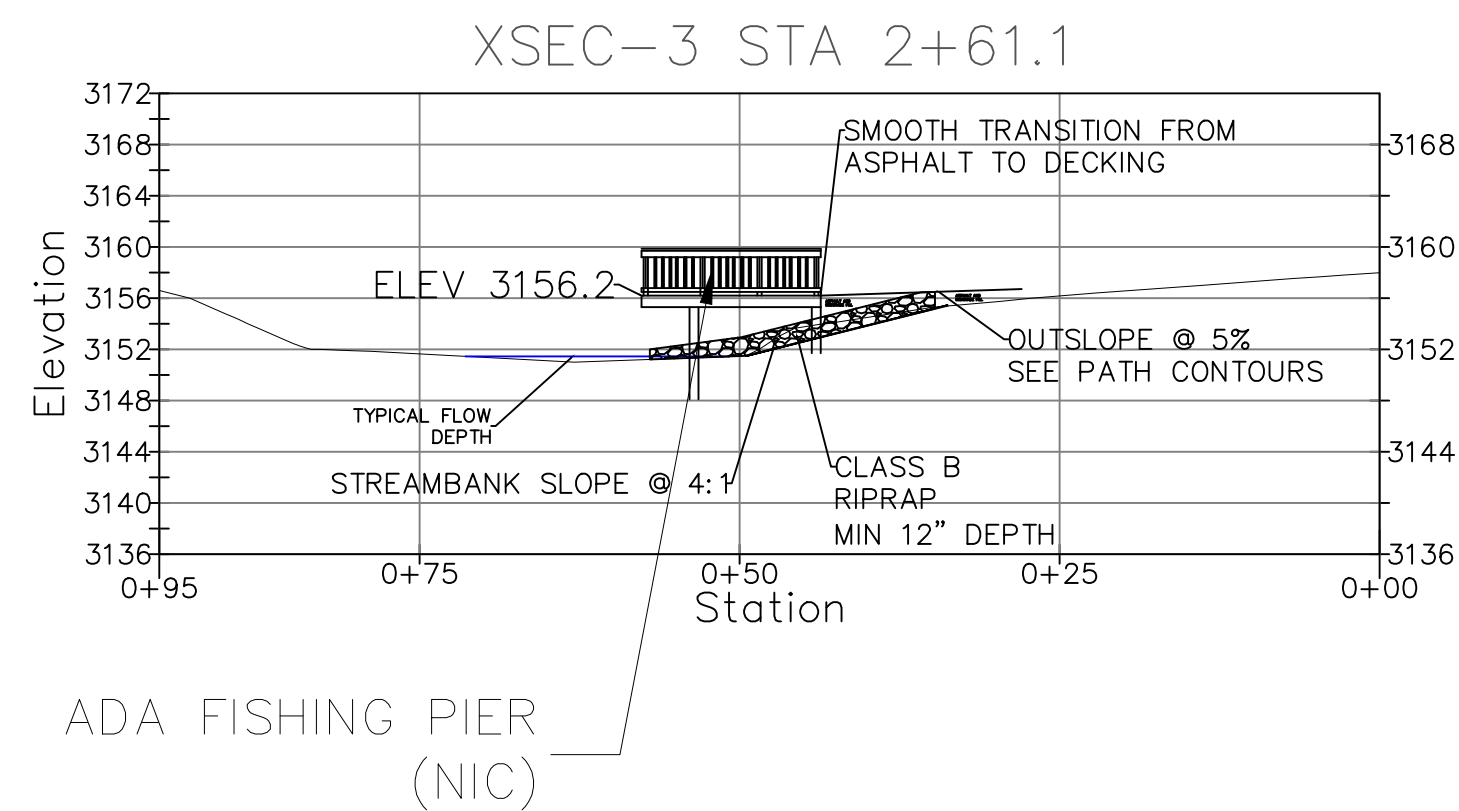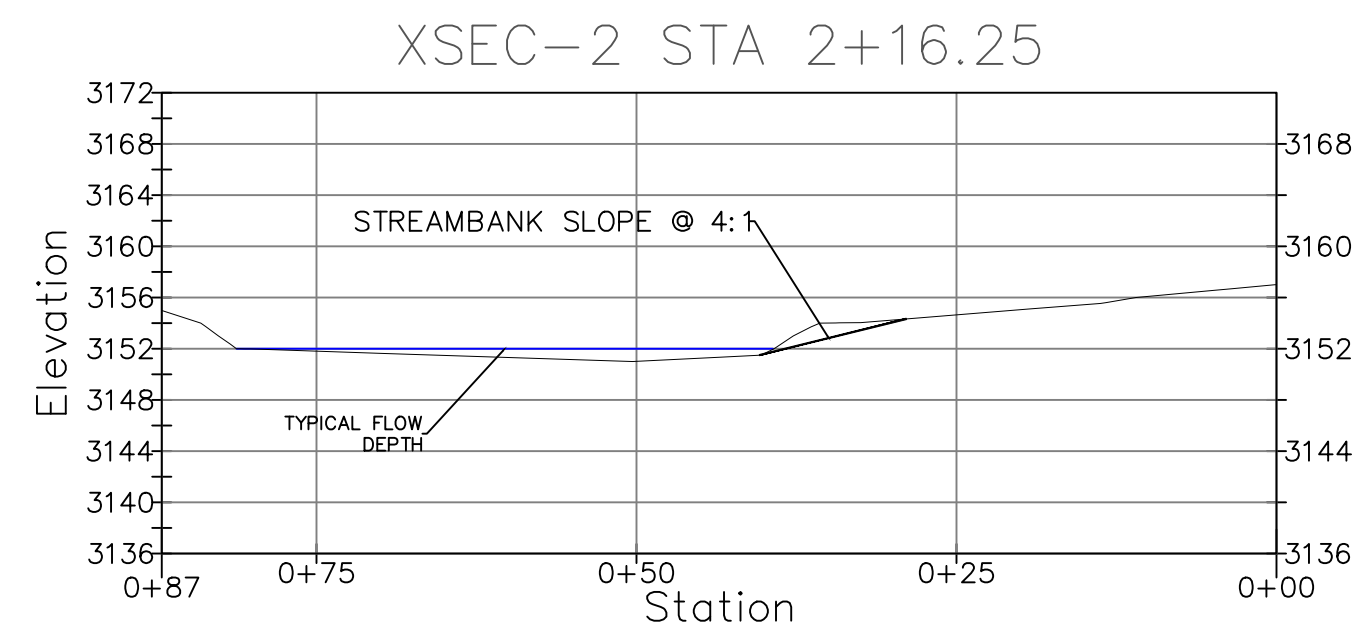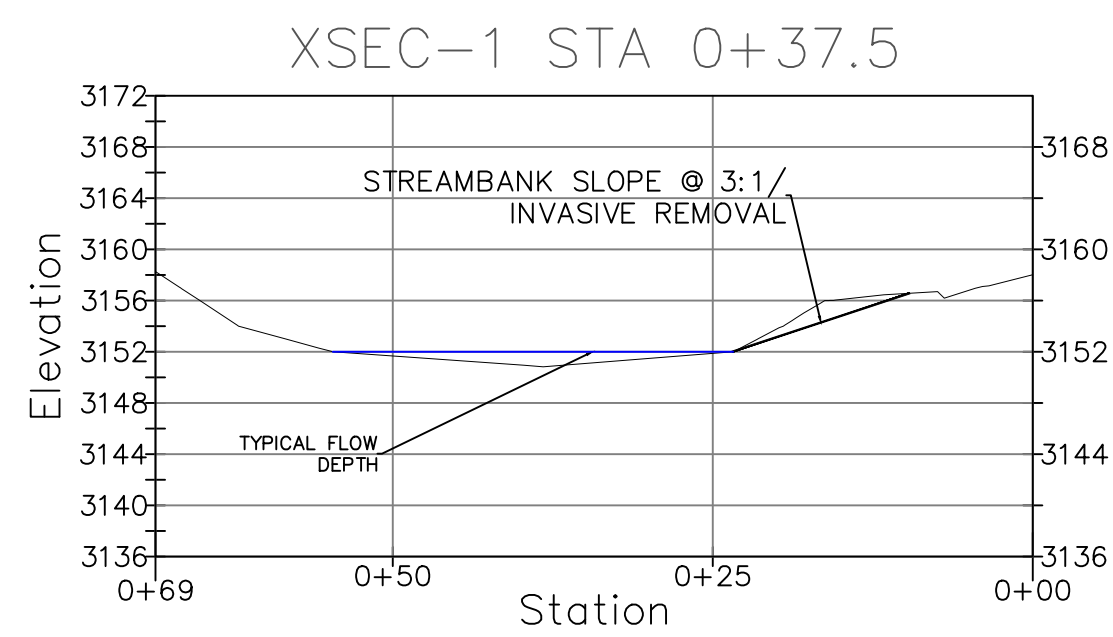

SCALE: 1" = 25'
HORIZONTAL: VERTICAL 1: 4

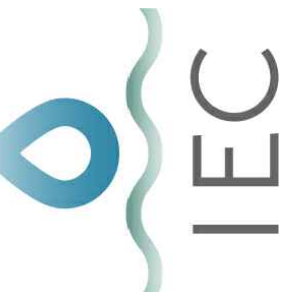

WARREN CONSULTING & DESIGN, PLLC
850 9th Ave NW HICKORY, NC P-1005



MIDDLE FORK GREENWAY
BOONE GORGE PARK & TRAIL
BLUE RIDGE CONSERVANCY
WATAUGA COUNTY, NORTH CAROLINA

DATE: JUNE 2024
SCALE: 1" = 30'
REVISIONS:

STREAM RESTORATION
PROFILE & CROSS SECTIONS
STA 0+00-7+10

SHEET
C5.1

- GENERAL NOTES:
1. LOG VANES WILL BE ANGLED @ 20-30° FROM STREAM BANK.
 2. LOG VANES SHALL BE LARGE ENOUGH TO OCCUPY 2/3 OF THE POOL MAXIMUM DEPTH.
 3. LOG VANE WILL BE SLOPED AT 2-7%
 4. SEED AND SOIL STABILIZATION MATTING WILL BE PLACED ALONG STREAMBANKS STABILIZATION PURPOSES WHERE DISTURBANCE HAS OCCURRED AS A RESULT OF EROSION OR INSULATION.
 5. DESIGN ENGINEER SHALL CONSIDER IMPLEMENTATION OF OTHER STREAMBANK PROTECTION MEASURES IN CONJUNCTION WITH LOG VANE STRUCTURE.

MATERIAL NOTES:

1. BOULDER W50 ~ 2000lb, D50 ~ 3ft. FLAT STACKING BOULDERS SHALL BE AT LEAST 4'-5" X 3' X 3' (LENGTH X WIDTH X THICKNESS). STONES SHOULD BE STACKABLE TO CREATE A UNIFORM SURFACE CONDITION THAT WILL RESIST SHEAR STRESS FORCES OF MOVEMENT DURING THE FULL RANGE OF FLOW EVENTS.
2. VANE LOGS SHALL BE AT LEAST 20" IN LENGTH AND HAVE A MINIMUM DIAMETER AT BREAST HEIGHT (DBH) OF 24". USE OAK OR CHERRY SPECIES FREE FROM DISEASE FROM ON-SITE CLEARING, NO EVERGREENS.
3. SOIL STABILIZATION MATTING SHALL BE BRISTLE COIR FIBER MATTING CONSISTING OF MACHINE TWISTED TWINES AND BE 100% BIODEGRADABLE. STABILIZATION MATTING SHALL BE RESISTANT TO THE TRACTIVE FORCES OF THE STREAM CHANNEL DURING HIGH FLOW EVENTS. STABILIZATION MATTING WHICH USES PLASTICS, METALS OR OTHER MAN-MADE MATERIALS IN THE CONSTRUCTION OF MATERIAL WILL NOT BE PERMITTED. APPARENT OPENING SIZE SHALL BE SUFFICIENT TO FOSTER THE SPROUTING OF STABILIZATION/RESTORATION SEED MIXES.


CONSTRUCTION GUIDELINES:

ALL EROSION AND SEDIMENT CONTROL DEVICES SHOULD BE INSTALLED IN ACCORDANCE WITH AN APPROVED EROSION AND SEDIMENT CONTROL PLAN (ESC).

1. FLOW FROM THE STREAM SHOULD BE DIVERTED AWAY FROM THE WORK AREA IN ACCORDANCE WITH THE APPROVED ESC AND SITE SHOULD BE DEWATERED.
2. LOG VANES SHOULD BE ANGLED 20-30 DEGREES FROM THE UPSTREAM BANK. LOG VANE ARMS SHOULD BE INSTALLED WITH A VERTICAL ANGLE ALONG THE VANE ARM RANGING FROM TWO TO SEVEN PERCENT. LOG VANES SHOULD SPAN APPROXIMATELY ONE-HALF TO TWO-THIRDS OF THE BANKFULL CHANNEL WIDTH.
3. EXCAVATE THE TRENCH AND PREPARE AREA ALONG THE STREAMBANK AND IN STREAMBED FOR PLACEMENT OF FOOTER LOGS. PLACE HEADER LOG ONTO FOOTER LOGS WITH SPECIFIED GEOTEXTILE FABRIC AND BACKFILL MATERIAL SUCH THAT THE LOG VANE ARM THAT TIES INTO THE STREAMBANK WILL BE INSTALLED INSTALLED AT THE BANKFULL ELEVATION AND THE OTHER END OF THE LOG VANE ARM WILL BE EMBEDDED INTO THE STREAMED AT THE THALWEG ELEVATION AND WILL BE LOCATED WITHIN THE MIDDLE THIRD OF THE BANKFULL CHANNEL WIDTH.
4. ANCHOR ROCKS SHOULD BE INSTALLED ON TOP OF BOTH ENDS OF THE HEADER LOG VANE. ANCHOR STONES IN THE STREAMBED WILL BE OFFSET TO UPSTREAM SIDE OF THE LOG VANE AND PLACED TO MINIMIZE ROLLING OF ANCHOR STONE AND WILL NOT PROTRUDE FROM THE STREAMED ELEVATION MORE THAN ONE-THIRD OF THE BANKFULL CHANNEL WIDTH.
5. THE LOG VANE ARM THAT TIES INTO THE STREAMBANK SHOULD EXTEND A MINIMUM OF 5'-6" INTO THE STREAMBANK. ADDITIONALLY, THE THALWEG END OF THE STRUCTURE SHOULD BE EMBEDDED A MINIMUM OF 2'-3". WHEN TWO OR MORE SMALLER LOGS ARE USED TO ACCOMPLISH THE DESIGN SPECIFICATIONS OF THE LOG VANE, THE LOGS SHOULD BE SECURED TOGETHER WITH CABLES OR REBAR MATERIAL BASED UPON MANUFACTURING SPECIFICATIONS, LOG VANES SHOULD BE ANCHORED INTO THE STREAMBED WITH SUPPORT PILINGS OR DUCKBILL ANCHORS WITH LENGTHS EXCEEDING THE POTENTIAL OF LONG-TERM BED DEGRADATION AND/OR SCOUR DEPTHS.
6. PLACEMENT OF SAVED STREAMBED MATERIAL OBTAINED DURING THE TRENCH EXCAVATION WILL BE PLACED ALONG THE UPSTREAM SIDE OF THE LOG VANE ARM AND BETWEEN THE STREAMBANK TO CREATE A UNIFORM SLOPE BETWEEN THE LOG VANE ARM AND STREAMBANK. AT A MINIMUM, STREAMBED GRAVEL WILL BE PLACED TO THE ELEVATION OF THE SLOPING LOG VANE ON THE UPSTREAM SIDE OF THE LOG VANE.
7. SOIL STABILIZATION MATTING WILL BE INSTALLED ALONG THE STREAMBANKS IN THE AREA OF DISTURBANCE AND SHOULD BE SEEDED, MULCHED, AND PLANTED WITH APPROVED LANDSCAPING.
8. REMOVE APPROVED ESC DEVICES UPON STABILIZATION OF THE CHANNEL IN ACCORDANCE WITH THE APPROVED PLAN.


LOG VANE

NTS

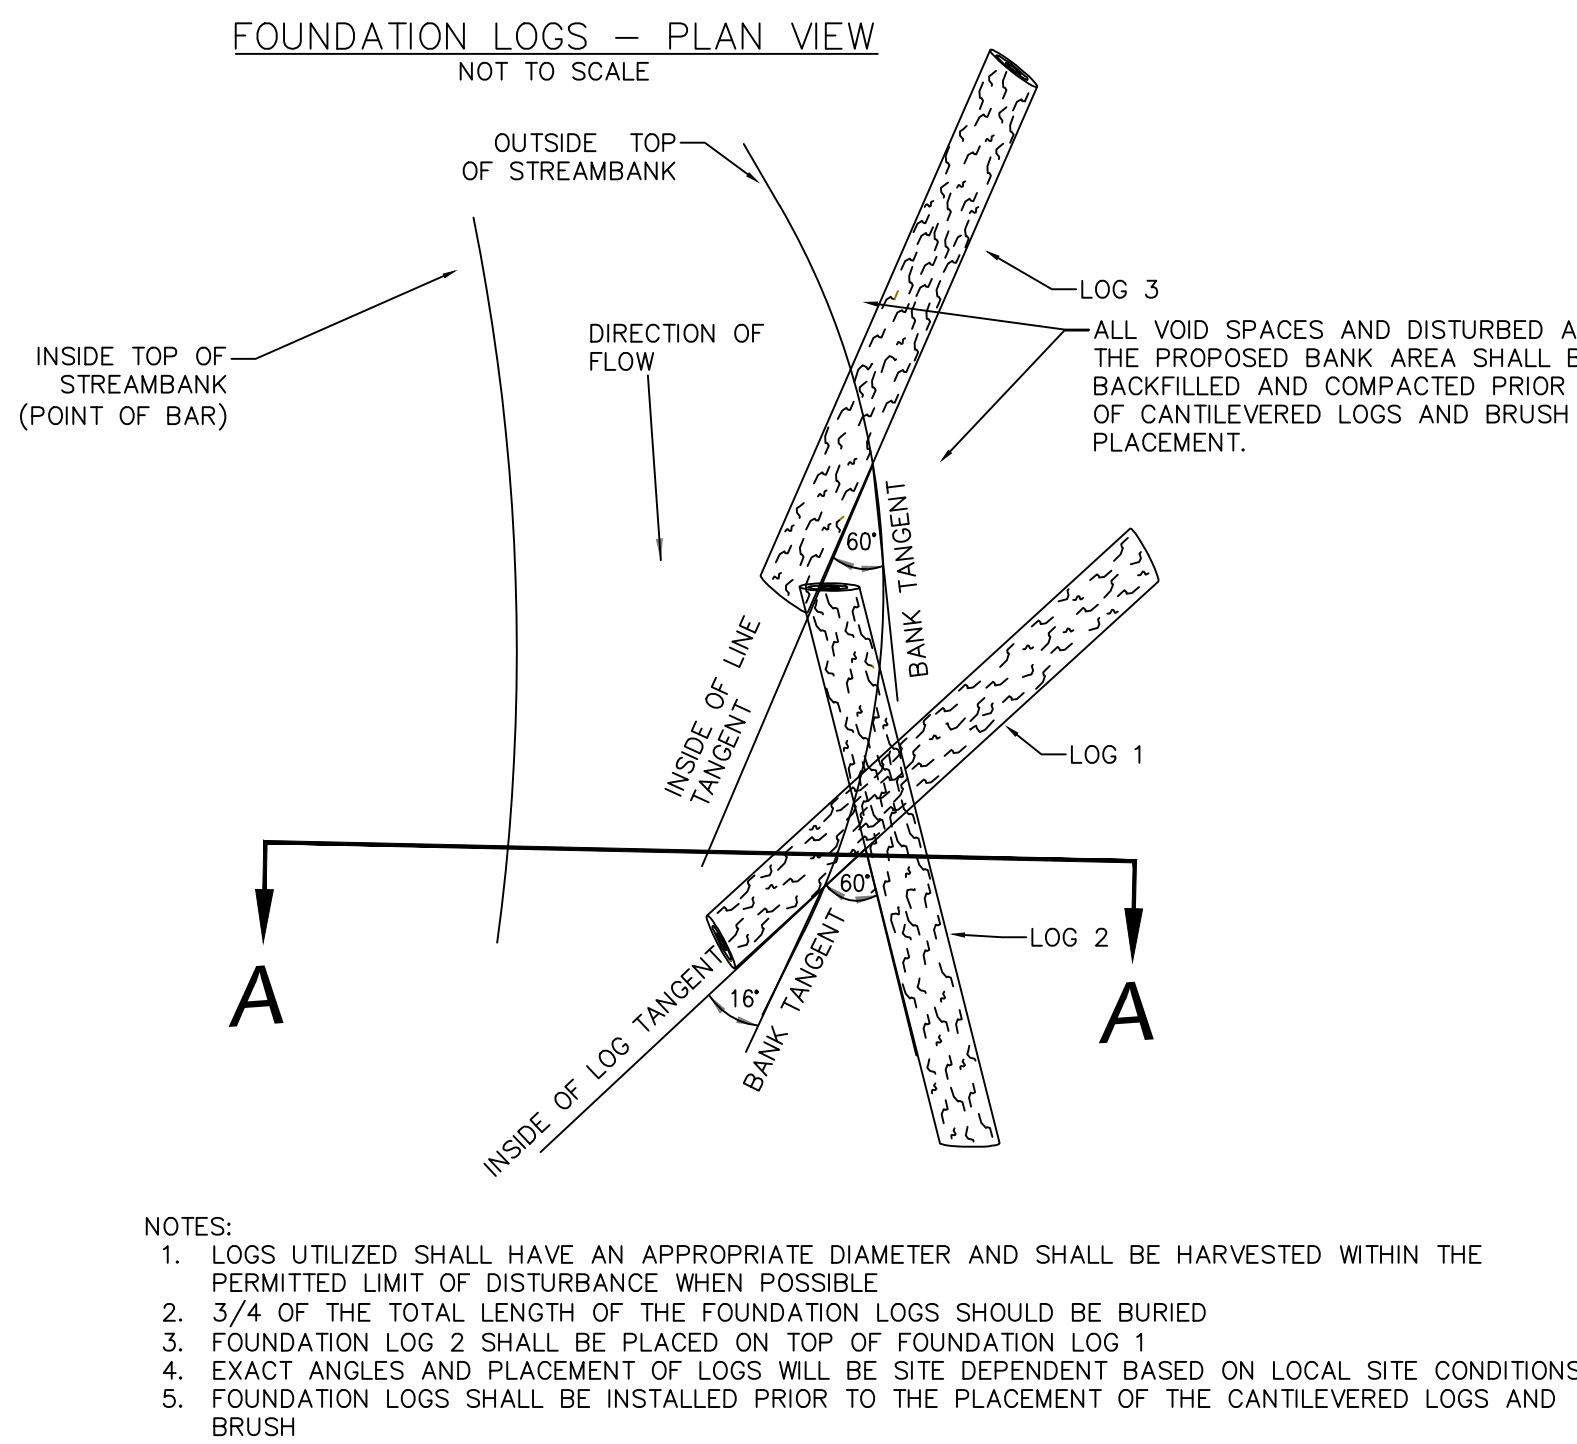

BACKFILL AND BIO-ENGINEERING MATERIAL – SECTIONAL VIEW

NOT TO SCALE

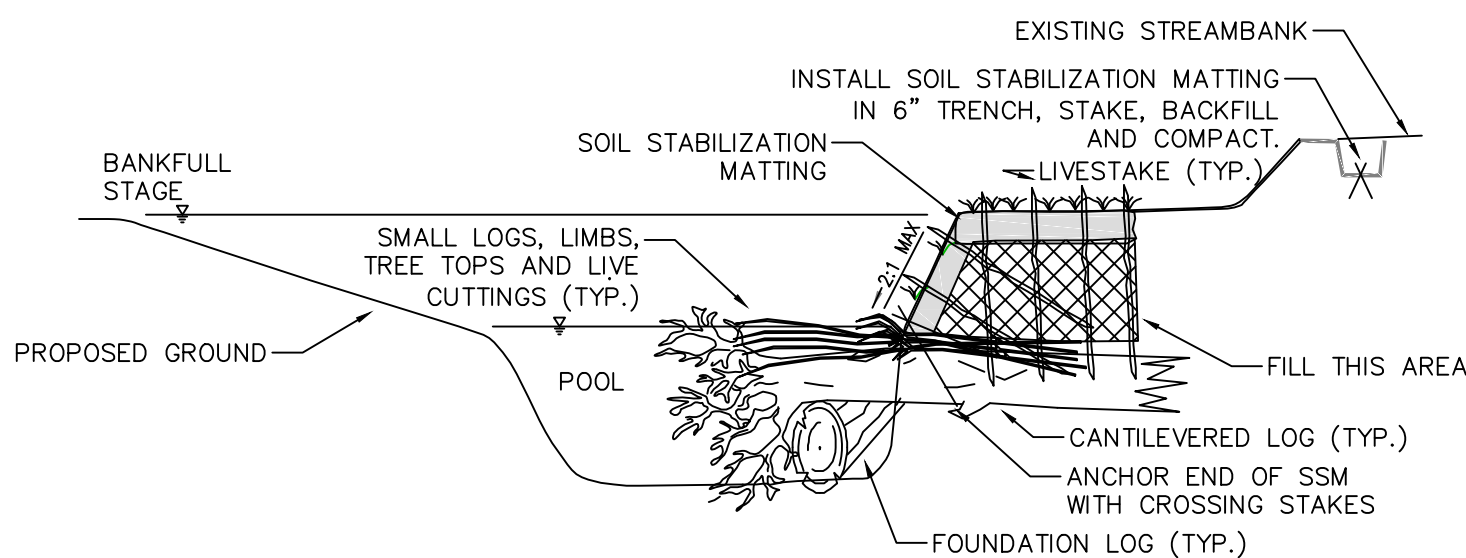


1. SOD MATS SHALL BE HARVESTED WITHIN THE PERMITTED LIMIT OF DISTURBANCE WHEN PERMITTED
2. FILL MATERIAL FOR THE TOWOOD STRUCTURES SHALL BE CONSTRUCTED IN 6" SOIL LIFTS WRAPPED
3. IN SOIL STABILIZATION MATTING.
4. SOIL STABILIZATION MATTING SHOULD BE PROPERLY ANCHORED ACCORDING TO MANUFACTURERS SPECIFICATIONS.
5. BACKFILL UTILIZED SHOULD BE CLEAN FILL OR TOPSOIL TO PROVIDE A GOOD GROWING MEDIUM
6. LIVE STAKES SHALL BE APPROPRIATE LENGTH TO EXTEND INTO THE WATER TABLE.

CANTILEVERED LOGS AND BRUSH PLACEMENT –

PLAN VIEW

NOT TO SCALE

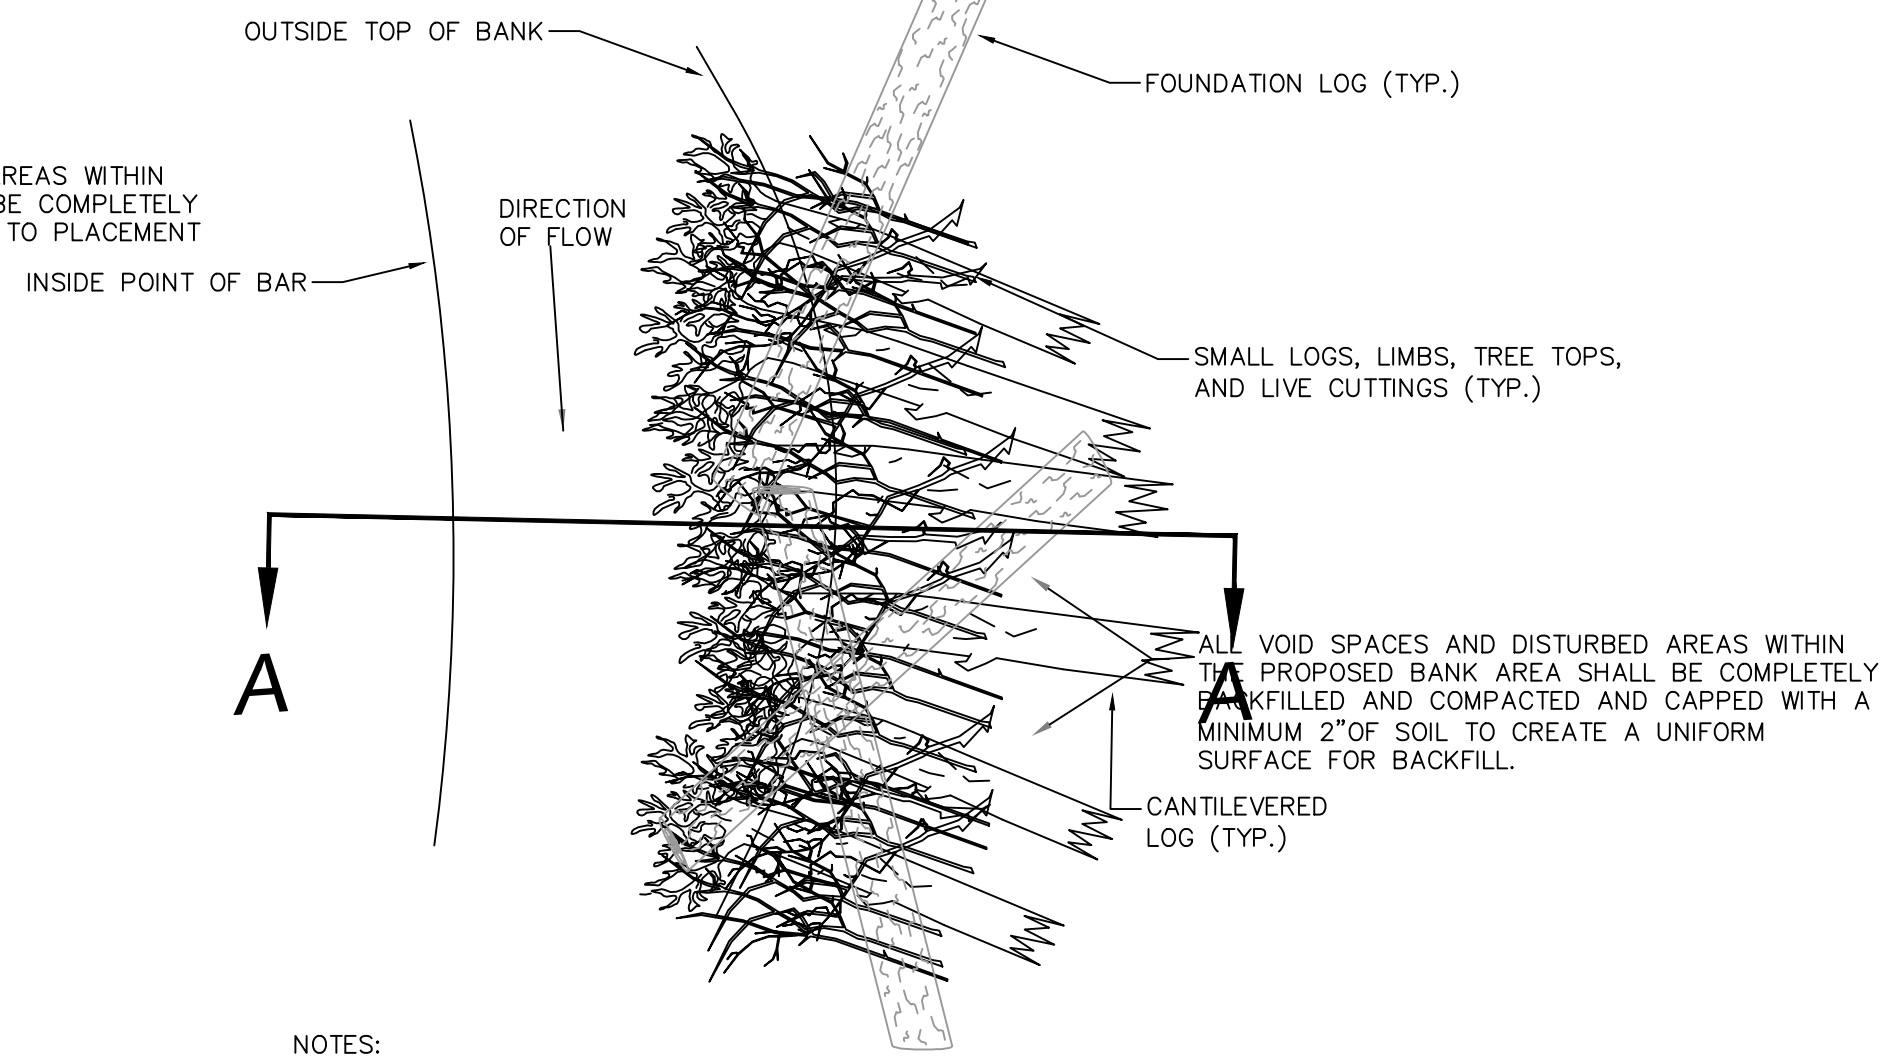

- NOTES:
1. CANTILEVERED LOGS UTILIZED SHALL HAVE AN APPROPRIATE DIAMETER AND SHALL BE HARVESTED WITHIN THE PERMITTED LIMIT OF DISTURBANCE WHEN POSSIBLE.
 2. CANTILEVERED LOGS SHALL BE PLACED ON TOP OF FOUNDATIONAL LOGS WITH 3/4 THE LENGTH OF THE CANTILEVERED LOG BURIED.
 3. MAIN LOGS, LIMBS, TREE TOPS AND LIVE CUTTINGS (BRUSH LAYER) SHALL BE PLACED IN BETWEEN AND PARALLEL TO CANTILEVERED LOGS TO FORM A DENSE WOODY MAT.
 4. ALL FOUNDATION AND CANTILEVERED LOGS AND BRUSH LAYER SHALL BE PLACED AT AN ELEVATION RELATIVE TO THE NORMAL DEPTH OF STREAM CHANNEL TO REMAIN PERMANENTLY SUBMERGED TO PREVENT WOOD DETEIORATION.
 5. FILL AND BRUSH SHALL BE PLACED OVER CANTILEVERED LOGS THEN PLACE A SHALLOW LAYER OF BACKFILL (APPROX 2") OVER PLACED BRUSH LAYER


MATERIAL NOTES:

1. ROOTWAD LOGS SHALL BE AT LEAST 20' IN LENGTH AND HAVE A MINIMUM DIAMETER AT BREAST HEIGHT (DBH) OF 24". USE OAK OR CHERRY SPECIES FROM ON-SITE CLEARING WITHIN APPROVED LIMITS OF DISTURBANCE IF POSSIBLE.. NO EVERGREENS.
2. SHALLOW-ROOTED RATHER THAN DEEP-ROOTED TREE SPECIES WITH RATIOS OF ROOT FAN DIAMETERS TO BOLE DIAMETERS OF 4.0 OR GREATER ARE PREFERRED; AVOID RATION BASED, FAN DIAMETER RATIOS LESS THAN 3.0.
3. LIVE CUTTINGS AND STAKES SHALL CONSIST OF SPECIES NATIVE TO THE AREA AND SHALL CONFORM TO THE STANDARDS OF THE CURRENT EDITION OF THE AMERICAN STANDARD OF NURSERY STOCK AS APPROVED BY THE AMERICAN STANDARDS INSTITUTE, INC. LIVE CUTTINGS AND LIVE STAKES SHALL BE OBTAINED FROM AN APPROVED NURSER, THAT MEETS OR EXCEEDS THESE STANDARDS.
4. SOIL STABILIZATION MATTING SHALL BE A CHAIN FIBER MATTING CONSISTING OF GALVANIZED, TWISTED TINNES AND BE 100% BIODEGRADABLE. SOIL STABILIZATION MATTING SHALL BE RESISTANT TO THE EFFECTS OF THE HIGH FLOW STREAM CHANNEL DURING HIGH FLOW EVENTS; SOIL STABILIZATION MATTING WHICH USES PLASTICS, METALS OR OTHER MAN-MADE MATERIALS IN THE CONSTRUCTION OF THE MATERIAL WILL NOT BE PERMITTED. APPARENT OPENING SIZE SHALL BE SUFFICIENT TO FOSTER THE SPROUTING OF STABILIZATION,RESTORATION SEED MIXES.
5. STAKES SHALL BE 100% BIODEGRADABLE MATERIAL AND SHALL BE DESIGNED TO SAFELY AND EFFECTIVELY SECURE EROSION CONTROL BLANKETS, COIR LOGS, FASCINES, AND OTHER BIOENGINEERED STRUCTURES FOR TEMPORARY OR PERMANENT APPLICATIONS.


CONSTRUCTION NOTES

ALL EROSION AND SEDIMENT CONTROL DEVICES SHOULD BE INSTALLED IN ACCORDANCE WITH AN APPROVED EROSION AND SEDIMENT CONTROL PLAN (ESC).

1. FLOW FROM THE STREAM SHOULD BE DIVERTED AWAY FROM THE WORK AREA IN ACCORDANCE WITH THE APPROVED ESC AND THE SITE SHOULD BE DEWATERED.
2. EXCAVATE OR RESHAPE THE CHANNEL TO ACCOMMODATE THE AREA WHERE THE TOE WOOD STRUCTURE IS TO BE PLACED.
3. PLACE THE FOUNDATION LOGS IN THE CONFIGURATION AND ANGLES ACCORDING TO THE PLAN VIEW. THE BOTTOM ELEVATION OF THE FOUNDATION LOGS SHALL BE EYAL TO THE PROPOSED/EXISTING STREAMBED ELEVATION, APPROXIMATELY 75% OF THE FOUNDATION LOGS WILL BE BURIED WITHIN THE STREAMBANK, THE OTHER 25% OF THE LOGS WILL BE EXPOSED IN THE CHANNEL, BELOW THE SURFACE OF THE WATER.
4. FILL ALL VOID SPACES AND DISTURBED AREAS WITHIN THE STREAMBANK AREA AND COMPACT THE SOIL PRIOR TO THE PLACEMENT OF THE CANTILEVERED LOGS.
5. PLACE CANTILEVERED LOGS ON TOP OF THE FOUNDATION LOGS IN A TIGHT FORMATION PERPENDICULAR TO THE ANGLE OF THE STREAMBANK ACCORDING TO THE PLAN VIEW.
6. WHEN PROPERLY PLACED, APPROXIMATELY 75% OF THE CANTILEVERED LOGS WILL BE BURIED WITHIN THE STREAMBANK., LEAVING ENDS WITH ROOTS, LIMBS, BRANCHES AND SNAGS EXPOSED IN FRONT OF THE STREAMBANK. THE OTHER 25% OF THE LOGS WILL BE EXPOSED IN THE CHANNEL, BELOW THE SURFACE OF THE WATER.
7. FILL ALL VOID SPACES BETWEEN AND AROUND THE CANTILEVERED LOGS TO THE TOP ELEVATION OF THE LOGS AND COMPACT THE SOIL.
8. PLACE BRUSH CONSISTING OF SMALLER BRANCHES, LIMBS AND TREE TOPS ALONG WITH LIVE CUTTINGS FROM WOODY PLANT SPECIES ADJACENT TO AT WET HYDROLOGY IN A DENSE LAYER PERPENDICULAR TO THE STREAMBANK ON TOP OF THE FILLED AND COMPACTED CANTILEVERED LOGS. THE ENDS OF THE BRUSH AND LIVE CUTTINGS SHALL BE EXPOSED BELOW THE SURFACE OF THE WATER EQUAL TO THE CANTILEVERED LOGS.
9. PLACE A SHALLOW LAYER OF BACKFILL (APPROXIMATELY 2" OF NATIVE SOIL OR APPROVED TOPSOIL) ON TOP OF THE BRUSH LAYER AND LIVE CUTTINGS THAT WILL BE BURIED WITHIN THE STREAMBANK.
10. ONCE THE SHALLOW LAYER OF BACKFILL IS COMPACTED, PLACE NATIVE SOIL OR APPROVED TOPSOIL TO THE LINES AND GRADES OF THE TOP OF STREAMBANK.
11. FILL MATERIAL FOR THE TOW WOOD STRUCTURE SHALL BE CONSTRUCTED IN 6" SOIL LIFTS WRAPPED IN SOIL STABILIZATION MATTING, PLACE AND ANCHOR SOIL STABILIZATION MATTING ACCORDING TO THE MANUFACTURER'S SPECIFICATIONS. USE HARDWOOD CROSSING STAKES DRIVEN INTO THE BANK AS SHOWN ON THE PLAN VIEW. THE OTHER END OF THE SOIL STABILIZATION MATTING SHOULD BE PROPERLY TRENCHED INTO THE SOIL.
12. REMOVE APPROVED ESC DEVICES UPON STABILIZATION OF THE CHANNEL IN ACCORDANCE WITH THE APPROVED PLAN.

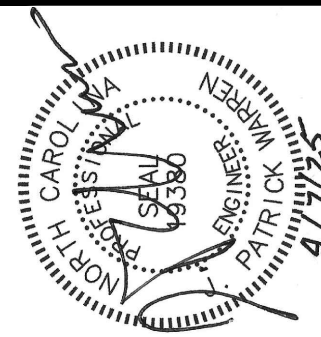

NTS

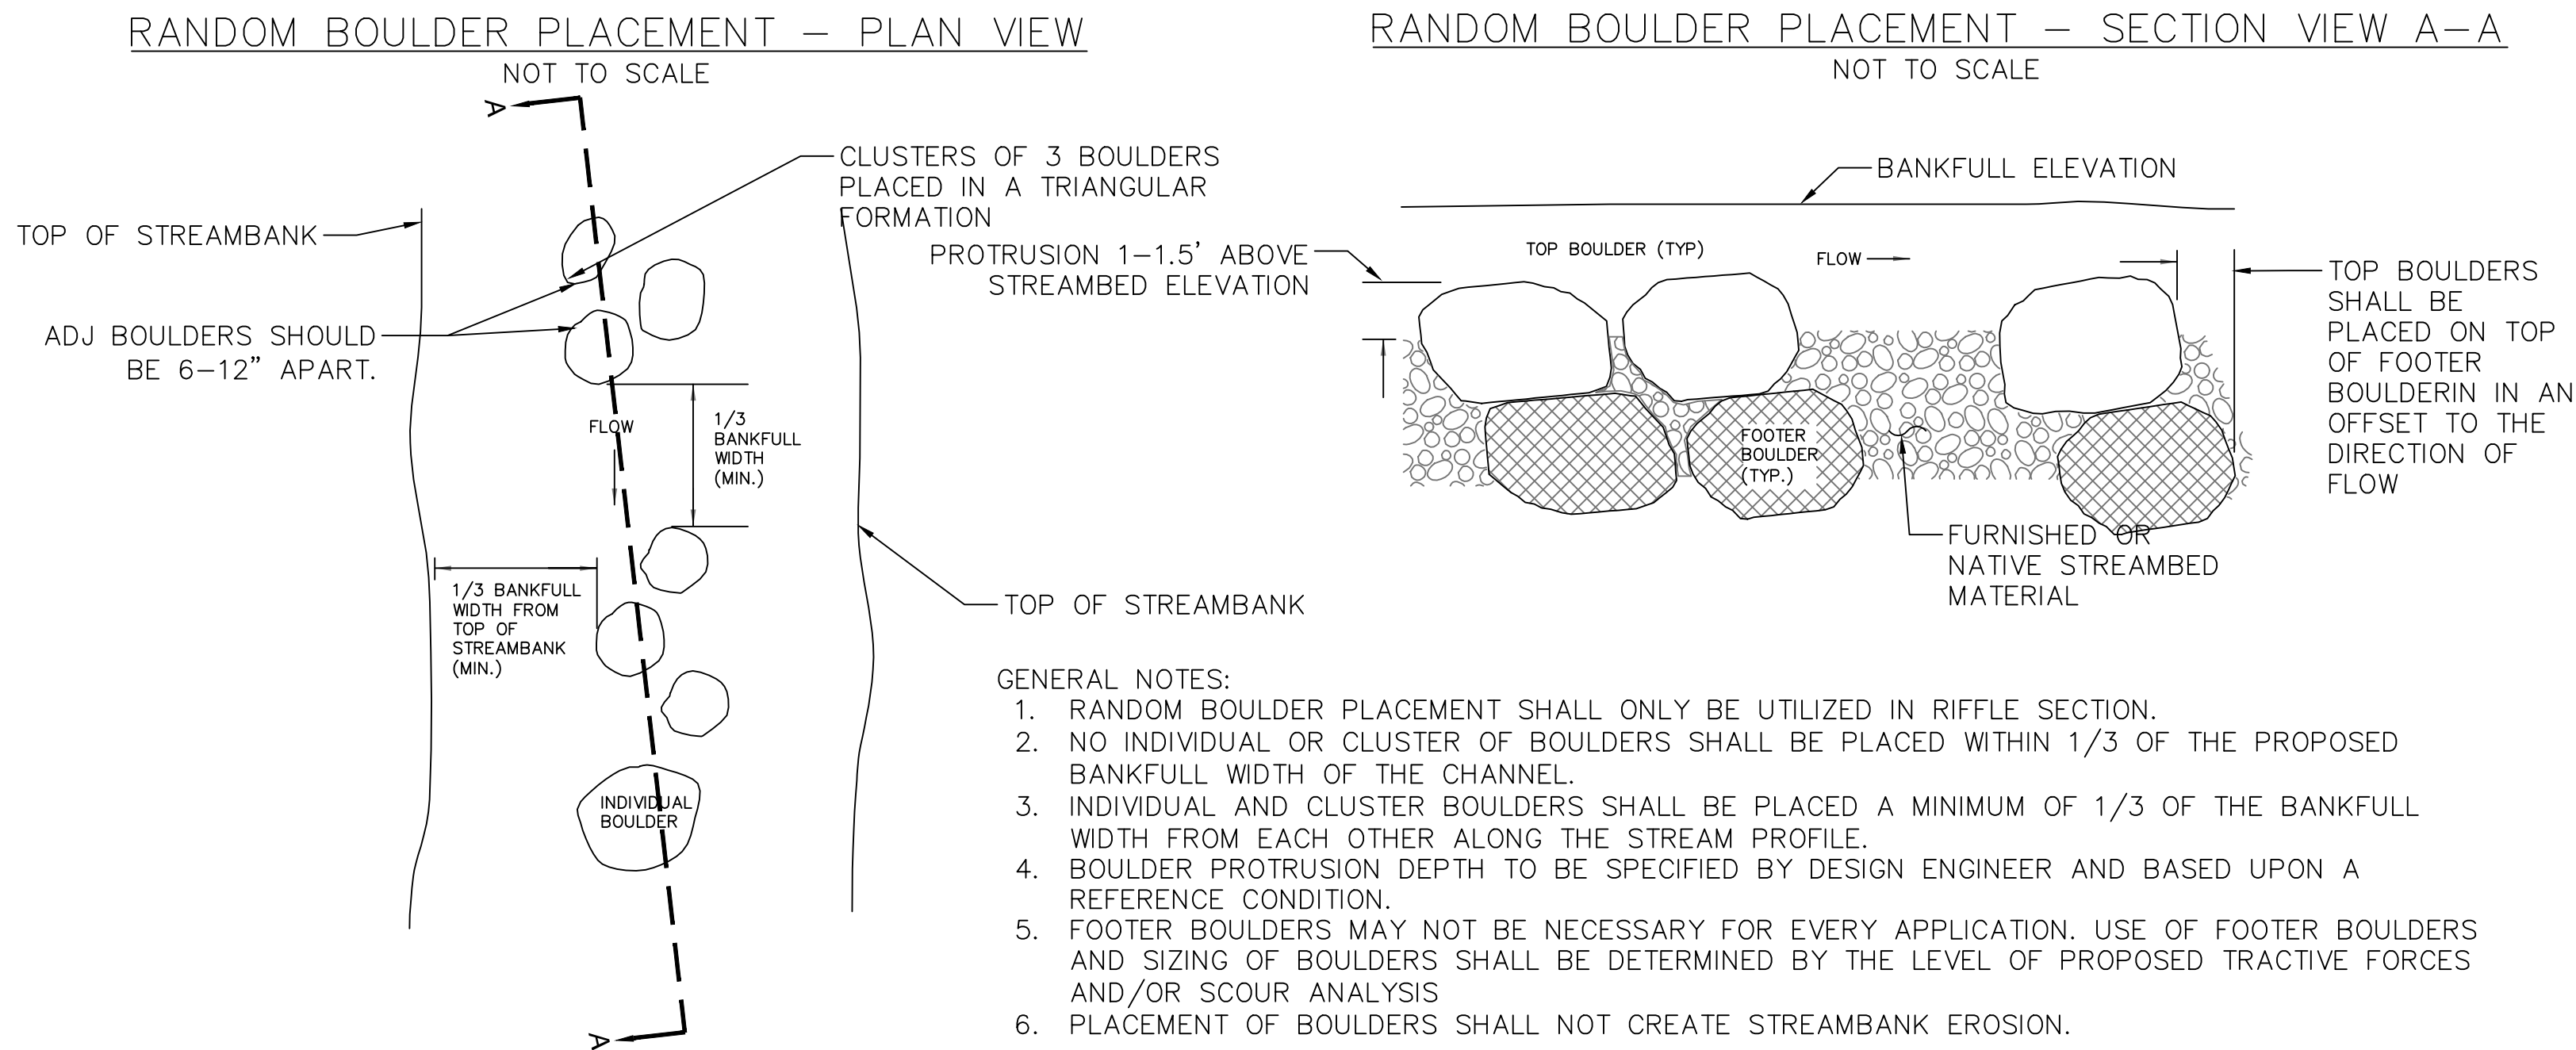

CONSTRUCTION GUIDELINES

- ALL EROSION AND SEDIMENT CONTROL DEVICES SHOULD BE INSTALLED IN ACCORDANCE WITH AN APPROVED EROSION AND SEDIMENT CONTROL PLAN (ESC)
1. FLOW FROM THE STREAM SHOULD BE DIVERTED AWAY FROM THE WORK AREA IN ACCORDANCE WITH THE APPROVED ESC AND THE SITE SHOULD BE DEWATERED.
 2. CALCULATIONS OF BOULDER SIZING SHOULD BE PROVIDED WHICH VALIDATE THE MATERIALS ARE ABLE TO RESIST TRACTIVE FORCES OF THE 100– YEAR DESIGN STORM.
 3. IT IS RECOMMENDED THAT THE INSTALLATION OF THE BOULDERS OCCUR DURING A PERIOD OF DRY WEATHER AND LOW FLOW CONDITIONS TO ENSURE THAT STREAMED MATERIALS PROPERLY SETTLE AROUND THE BOULDERS.
 4. IF FOOTER BOULDERS ARE REQUIRED DUE TO DEPTH OF ANTICIPATED SCOUR OR LONG–TERM POTENTIAL FOR VERTICAL DEGRADATION OF THE STREAMBED, THEN THE RIO OF BOULDER SHALL BE PLACED IN AN OFFSET DIRECTION TO UPSTREAM FLOW AS INDICATED ON THE DETAILS.
 5. NO BOULDER SHALL PROTRUDE MORE THAN THIRTY PERCENT OF THE BANKFULL STREAM DEPTH ABOVE THE STREAMBED ELEVATION.
 6. BOULDER CLUSTERS MAY CONSIST OF 3 TO 5 BOULDERS ARRANGED IN A TRIANGULAR FORMATION IN CLOSE PROXIMITY TO ONE ANOTHER WITH NO BOULDER HAVING 1/3 OF THE CHANNEL.
 7. NO INDIVIDUAL BOULDER CLUSTER SHALL BE PLACED WITHIN 1/3 OF THE BANKFULL WIDTH FROM ONE ANOTHER ALONG THE LONGITUDINAL LENGHT OF THE CHANNEL.
 8. REMOVE APPROVED ESC DEVICES UPON STABILIZATION OF THE CHANNEL IN ACCORDANCE WITH THE APPROVED PLAN.


MATERIAL NOTES:

1. BOULDER W50 ~ 2000lb, D50 ~ 3ft. FLAT STACKING BOULDERS SHALL BE AT LEAST 4–5' X 3' X 3' (LENGTH X WIDTH X THICKNESS). STONES SHOULD BE STACKABLE TO CREATE A UNIFORM SURFACE CONDITION THAT WILL RESIST SHEAR STRESS FORCES OF MOVEMENT DURING THE FULL RANGE OF FLOW EVENTS.

BOULDER CLUSTER

NTS

BOULDER STAIRS – PROFILE VIEW
NOT TO SCALE

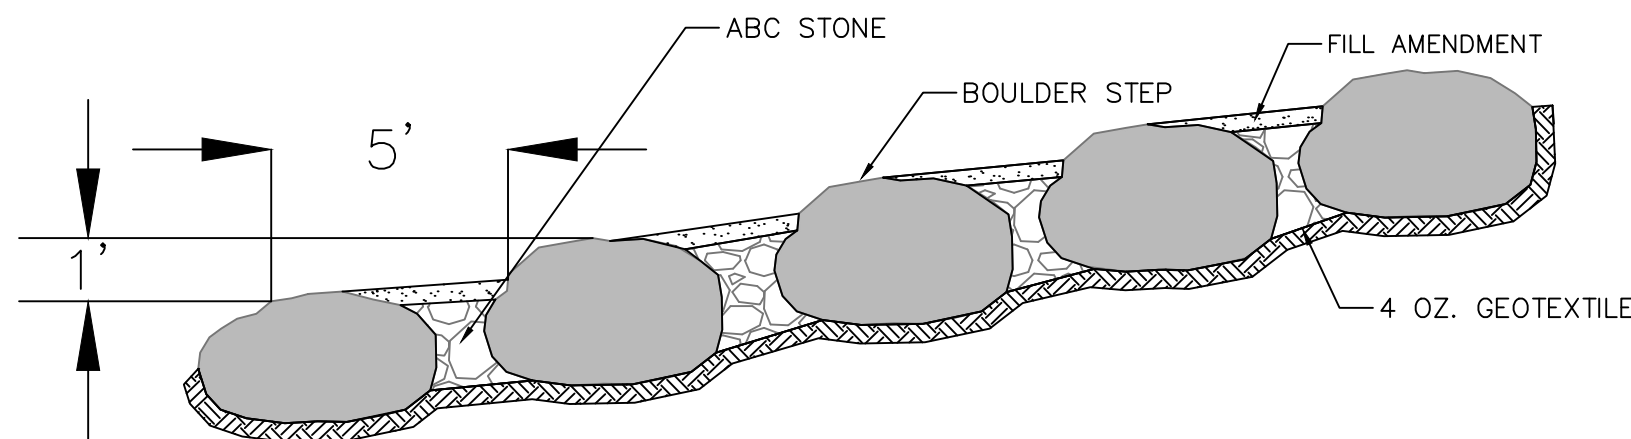

MATERIAL NOTES:

1. BOULDER W50 ~ 2000lb, D50 ~ 3ft. FLAT STACKING BOULDERS SHALL BE AT LEAST 3–5' X 2–3' X 2' (LENGTH X WIDTH X THICKNESS)
2. ROCK SHALL BE NATIVE STONE HARVESTED LOCALLY OR FROM EXISTING STREAM WHEN POSSIBLE.
3. THE ROCKS SHOULD BE RECTANGULAR OR NEARLY SO AT THE ROCK TO ROCK CONTACT. THE ROCK TO ROCK CONTACT SHOULD BE SOLID.

CONSTRUCTION NOTES:

1. CONSTRUCTION SHOULD BEGIN AT LOWEST POINT OF SLOPE.
2. EXCAVATE THE MINIMUM AMOUNT OF MATERIAL TO PROVIDE SUITABLE RECESS.
3. NON–WOVEN 4 OZ. GEOTEXTILE SHALL BE PLACE BEHIND ALL BOULDER LAYERS BEFORE NATIVE STONE BACKFILL IS PLACED BEHIND THE BOULDER.
4. WHEN ENDING/BEGINNING TOE NON–ADJACENT TO AN EXISTING SLOPE; PROVIDE A CARRIAGE ROCK AT LEAST AS THICK AS THE BOTTOM 2–3 LAYERS AND AT LEAST AS WIDE AS THE TOP BOULDER LAYER TO HELP PREVENT FILL AND BOULDER MOVEMENT.

BOULDER STAIRS

NTS

STABILIZATION NOTES

STABILIZE ALL DISTURBED AREAS WITHIN A 25' BUFFER OF THE TOP OF BANK AT THE END OF EACH WORKING DAY. TEMPORARY MATTING CAN BE LAID OVER AND TEMPORARY ANCHORED AT AREAS WHERE WORK WILL COMMENCE THE FOLLOWING DAY. COMPLETE ENTIRETY OF INDIVIDUAL STRUCTURES WITHIN THE WORKING DAY.

REUSE TREES AND BOULDERS HARVESTED IN TRAIL SECTION 2A/2B FOR USE IN STREAM RESTORATION ACTIVITIES TO THE GREATEST EXTENT PRACTICABLE GIVEN TECHNICAL SPECIFICATIONS.

SEE LANDSCAPE PLAN (L SHEETS) FOR SEEDING AND RIPARIAN BUFFER RESTORATION.


MATTING SPECIFICATIONS


USE COIR FIBER OR "JUTE" MATTING ON ALL "ZONE A" AREAS REFERRING TO INSTALLATION AND STAPLE GUIDLINES PROVIDED BELOW. ZONE A AREAS INCLUDE 3:1 SLOPES FROM THE EOW TO BENCH AND THE ENTIRETY OF THE BENCH AREA.

AREAS ABOVE THE BENCH SHALL BE HYDROSEEDED WITH SEED, AMENDMANT, AND STABILIZATION TACKIFIER OR ELSE MATTED WITH NAG DS150 (DOUBLE NET) MATTING OR EQUIVALENT AFTER SEED/AMEND APPLICATION.

Instructions

1. Prepare soil before installing rolled erosion control products (RECPs), including any necessary application of lime, fertilizer, and seed. Ground surface must be free of debris, rocks, clay clods and raked smooth sufficient to allow intimate contact of the RECP with the soil over the entirety of the installation.
2. Begin at the top of the slope by anchoring the RECPs in a 6" (15 cm) deep X 6" (15 cm) wide trench. Anchor the RECPs with a row of staples/stakes/pins spaced at S_T apart in the bottom of the trench. Backfill and compact the trench after stapling and fold the roll over downslope. Secure RECPs over compacted soil with a row of staples/stakes/pins spaced at S_T apart across the width of the RECPs.
3. Roll the RECPs (A) down or (B) horizontally across the slope. RECPs will unroll with appropriate side against the soil surface. All RECPs must be securely fastened to soil surface by placing staples/stakes/pins in appropriate locations as shown in the staple pattern guide. Consecutive RECPs spliced down the slope must overlapped with the upstream mat atop the downstream mat (shingle style). At the terminal end, secure each mat across the width with a row of staples/stakes/pins.
4. Fasteners should provide a minimum of twenty pounds of pullout resistance. Six–inch (10 cm) X one–inch (2.5 cm) eleven gauge staples are typically adequate. In loose soils, longer staples may be necessary, twist pins can provide the greatest pullout resistance.

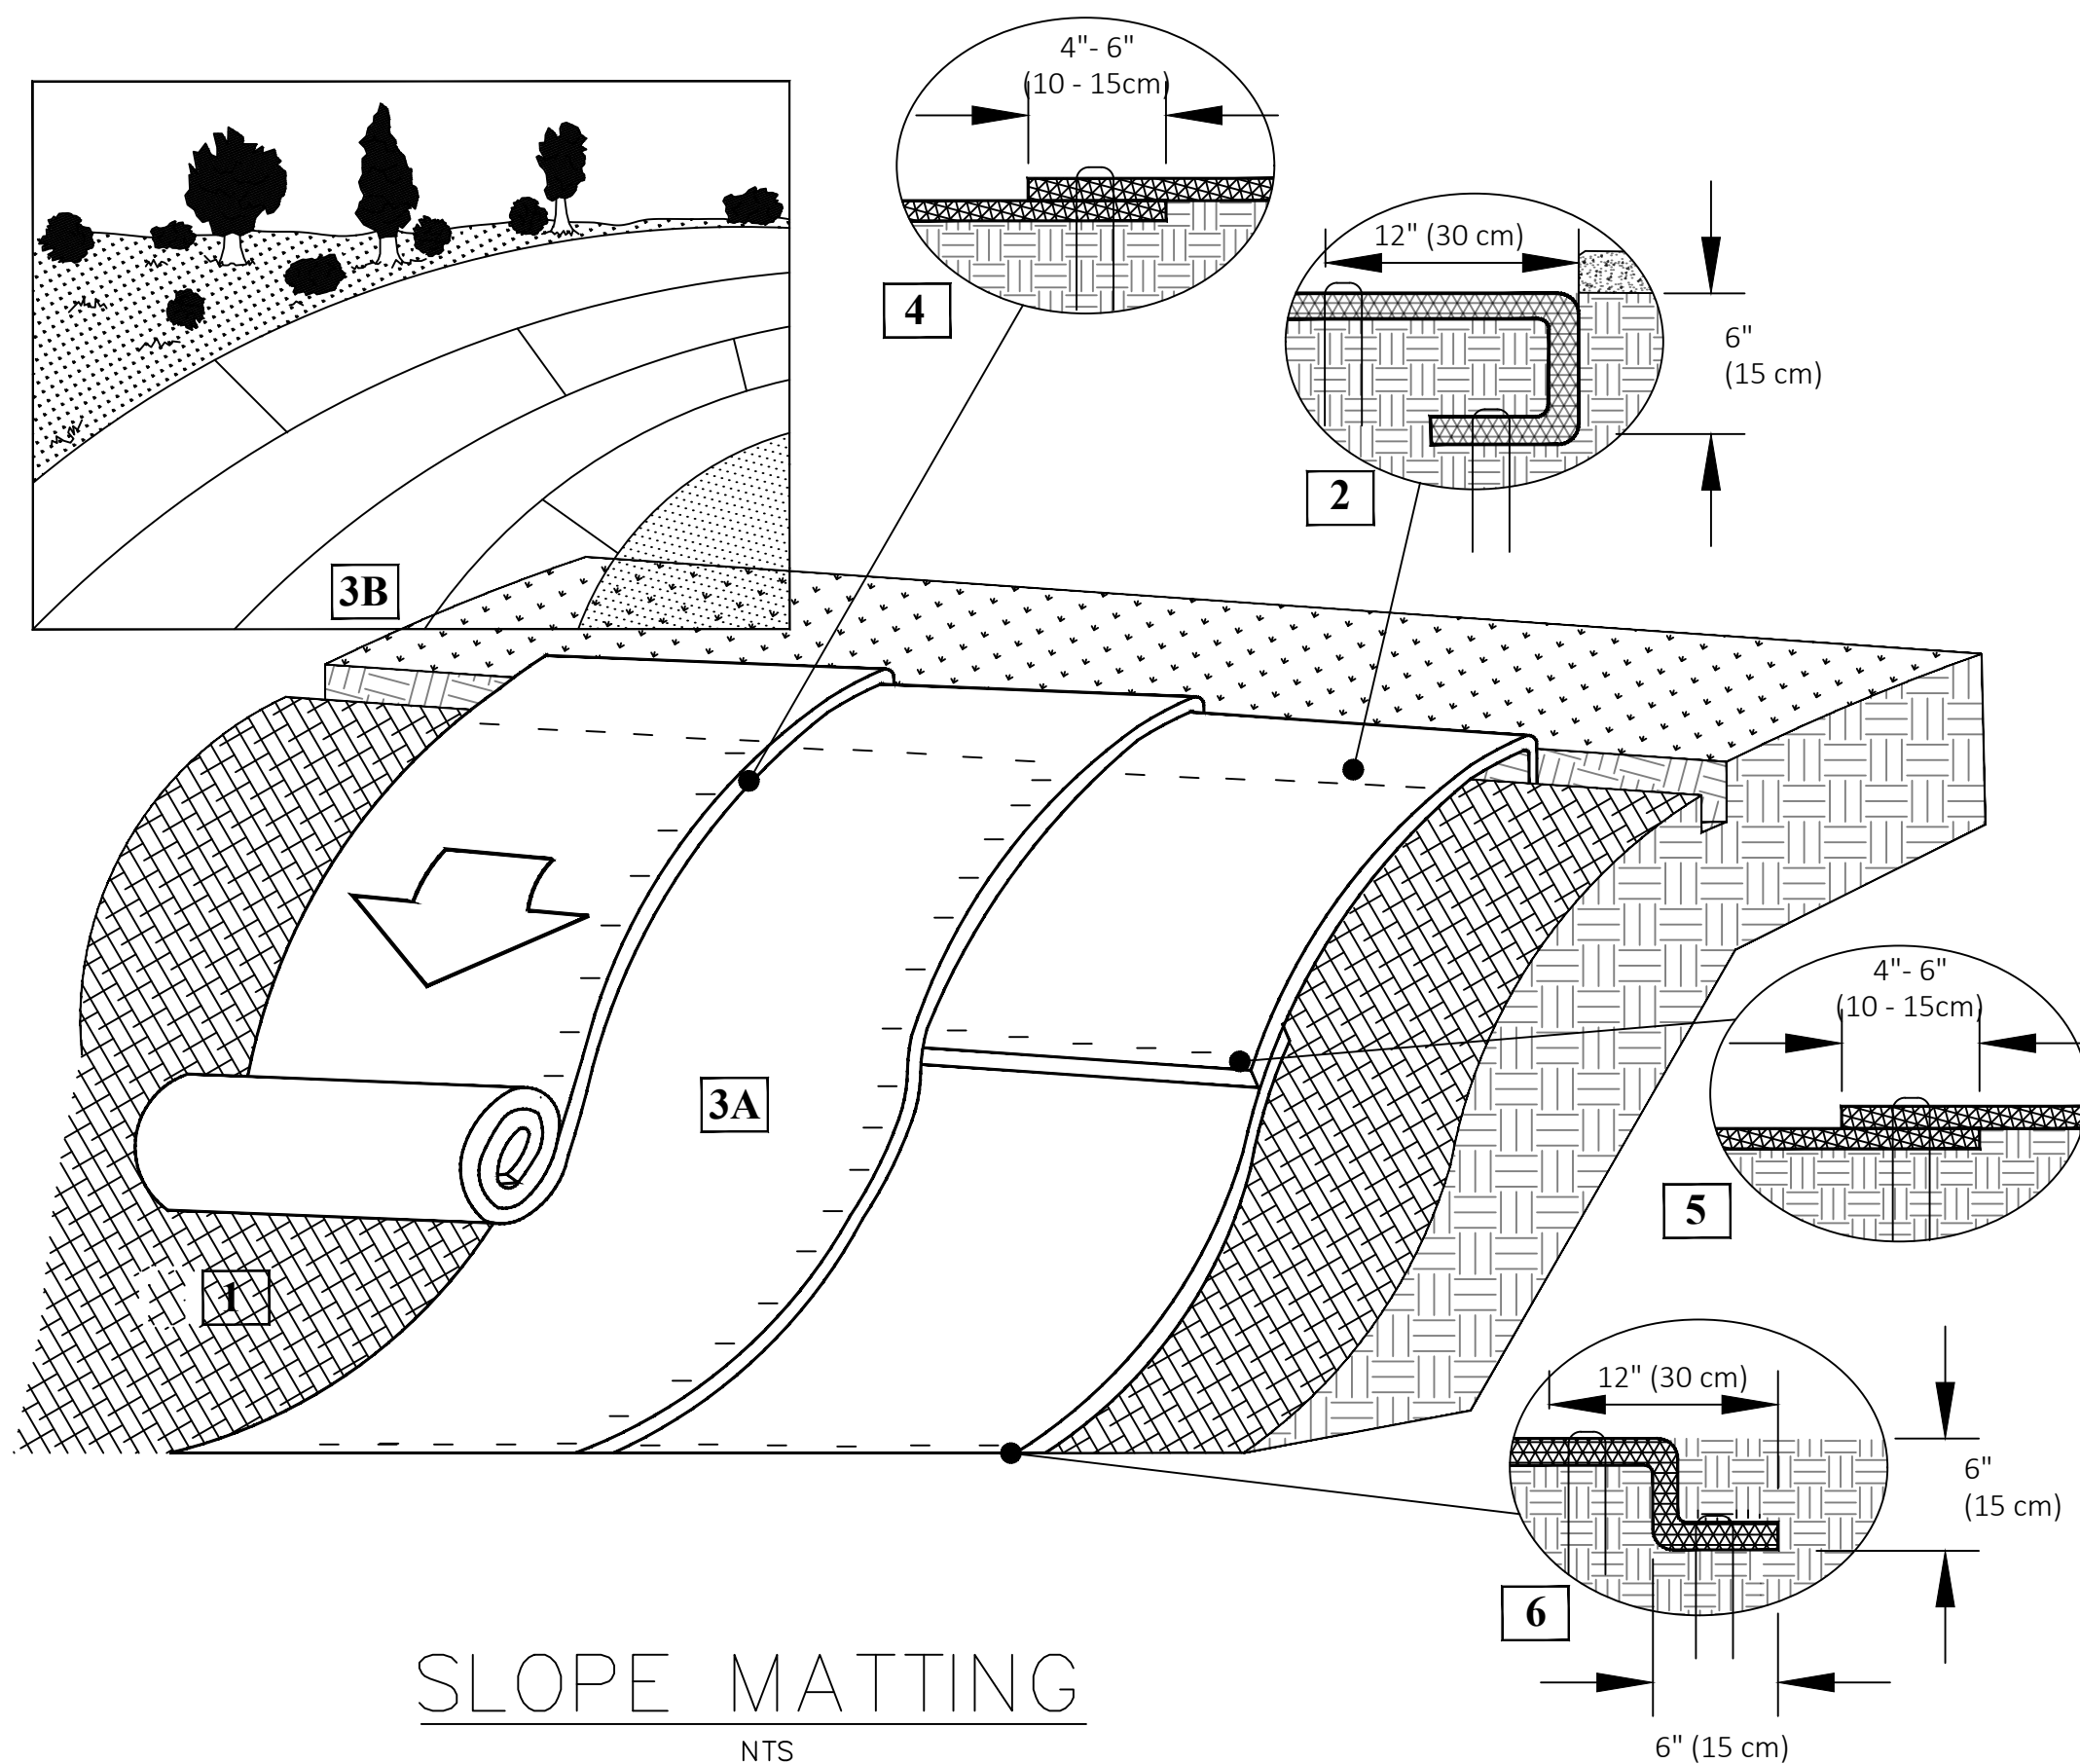

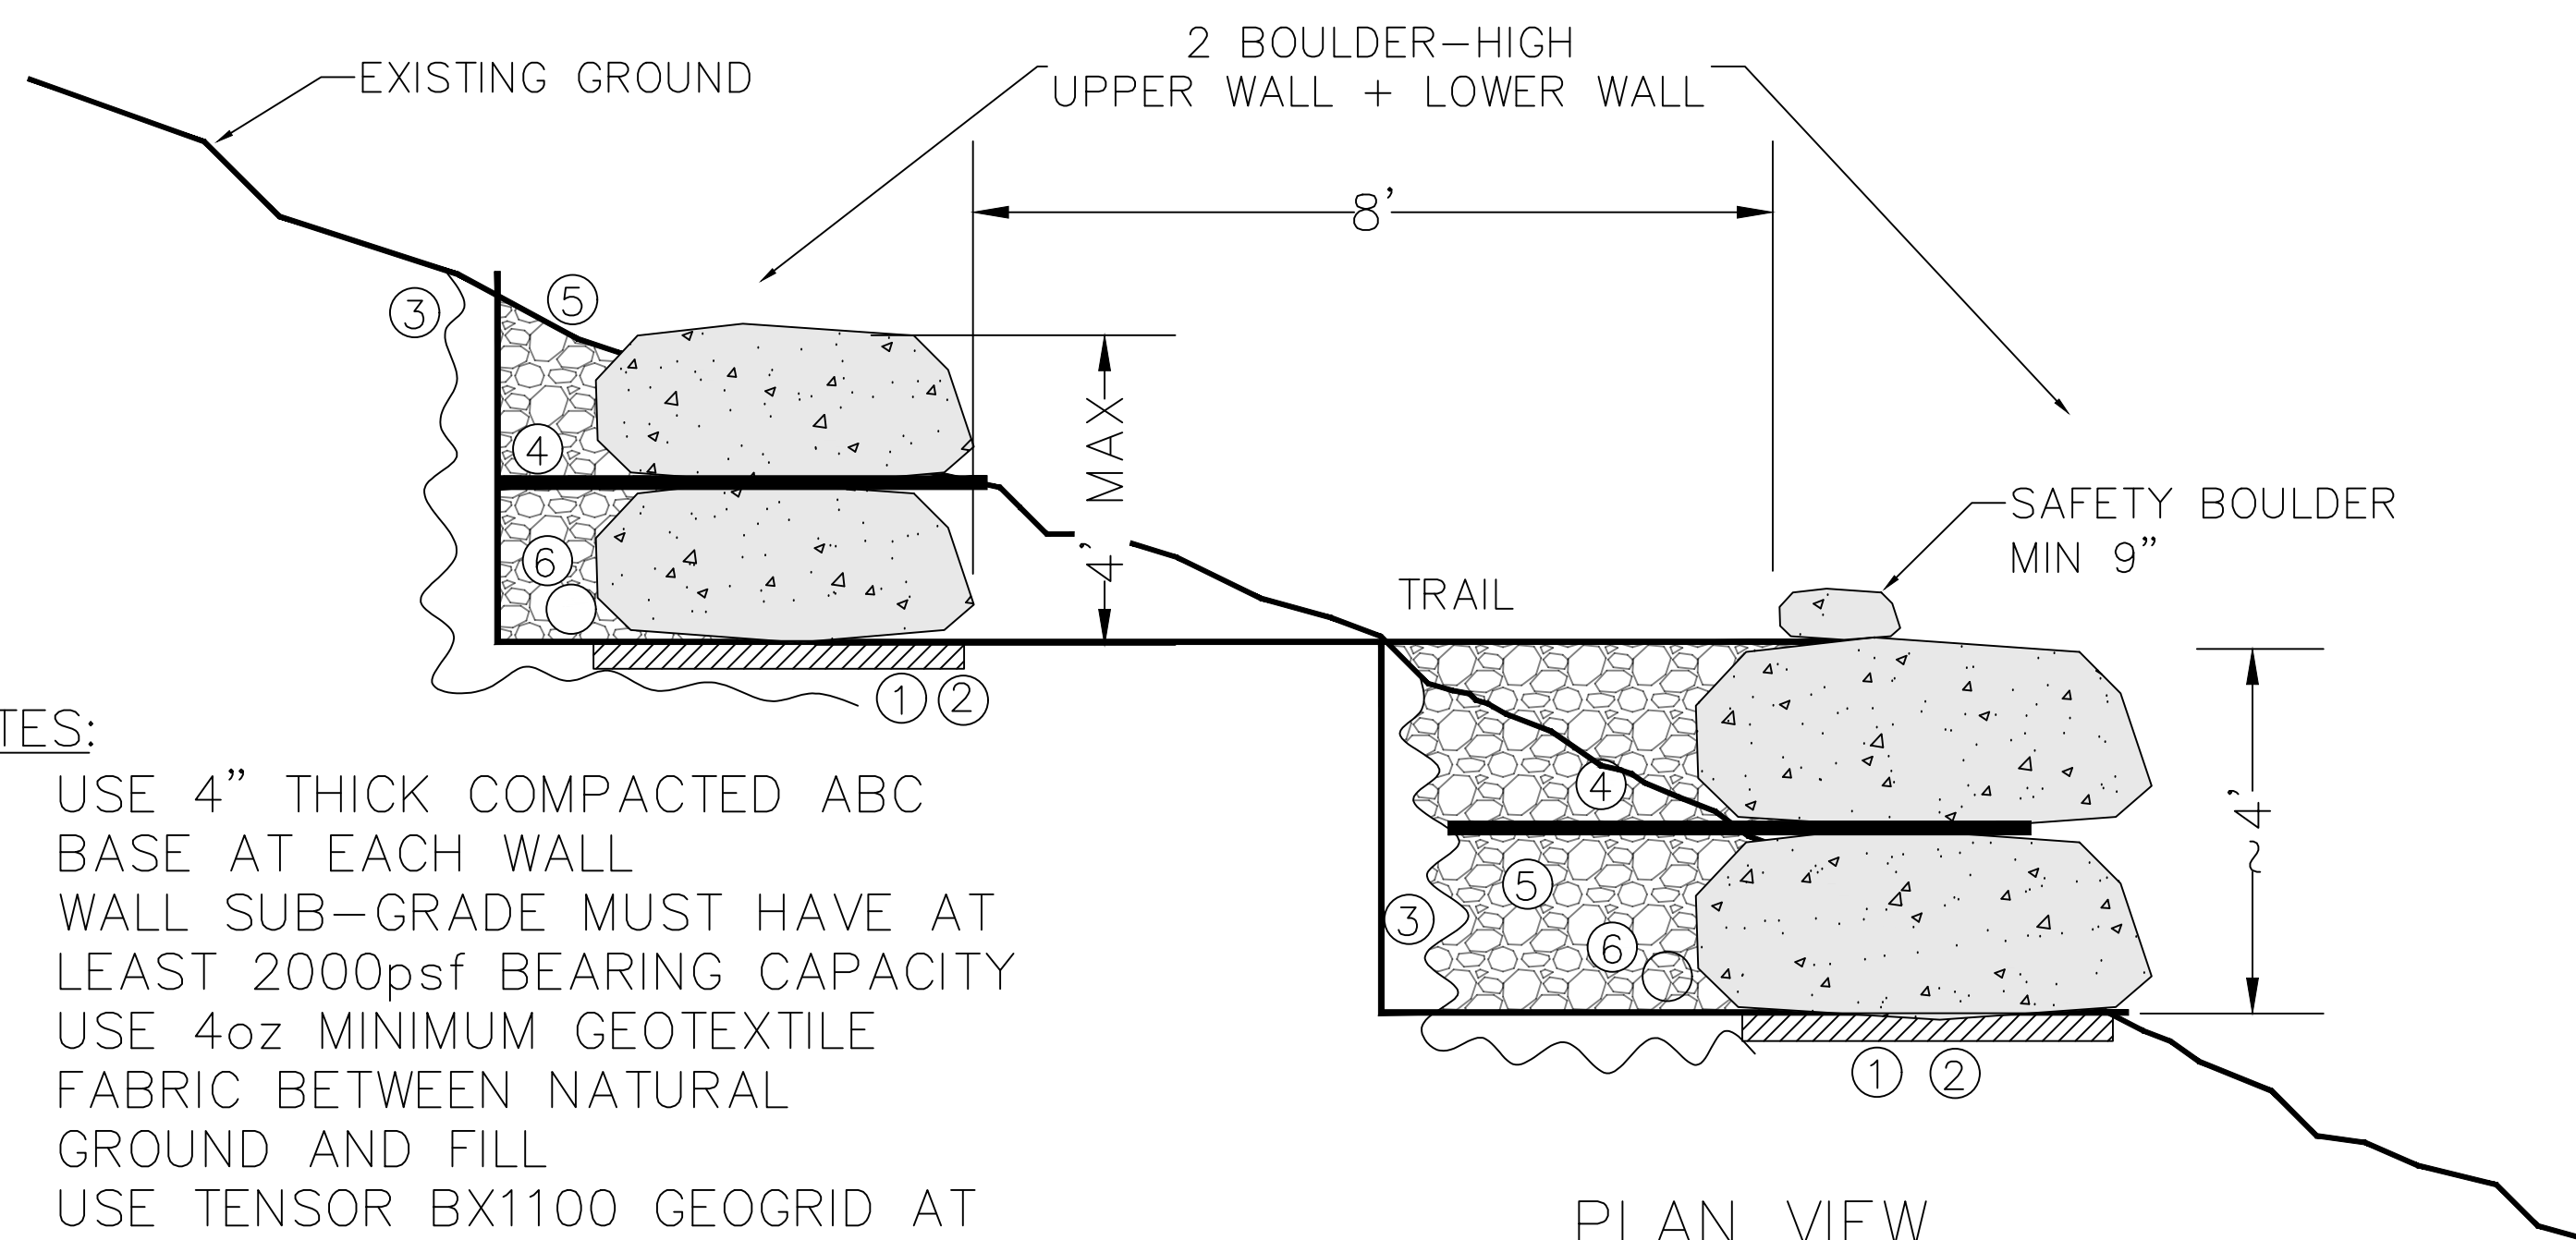


NOTES:


1. USE 4" THICK COMPACTED ABC BASE AT EACH WALL
2. WALL SUB-GRADE MUST HAVE AT LEAST 2000psf BEARING CAPACITY
3. USE 4oz MINIMUM GEOTEXTILE FABRIC BETWEEN NATURAL GROUND AND FILL
4. USE TENSOR BX1100 GEOGRID AT LOWER WALL AND UPPER WALL
5. USE COMPACTED #57 GRAVEL AS BACKFILL
6. USE 4" DRAIN PIPE BEHIND EACH BOULDER WALL WITH OUTLET EVERY 100ft

TRAIL BOULDER RETAINING WALL DETAIL (UPPER AND LOWER)

NOT TO SCALE

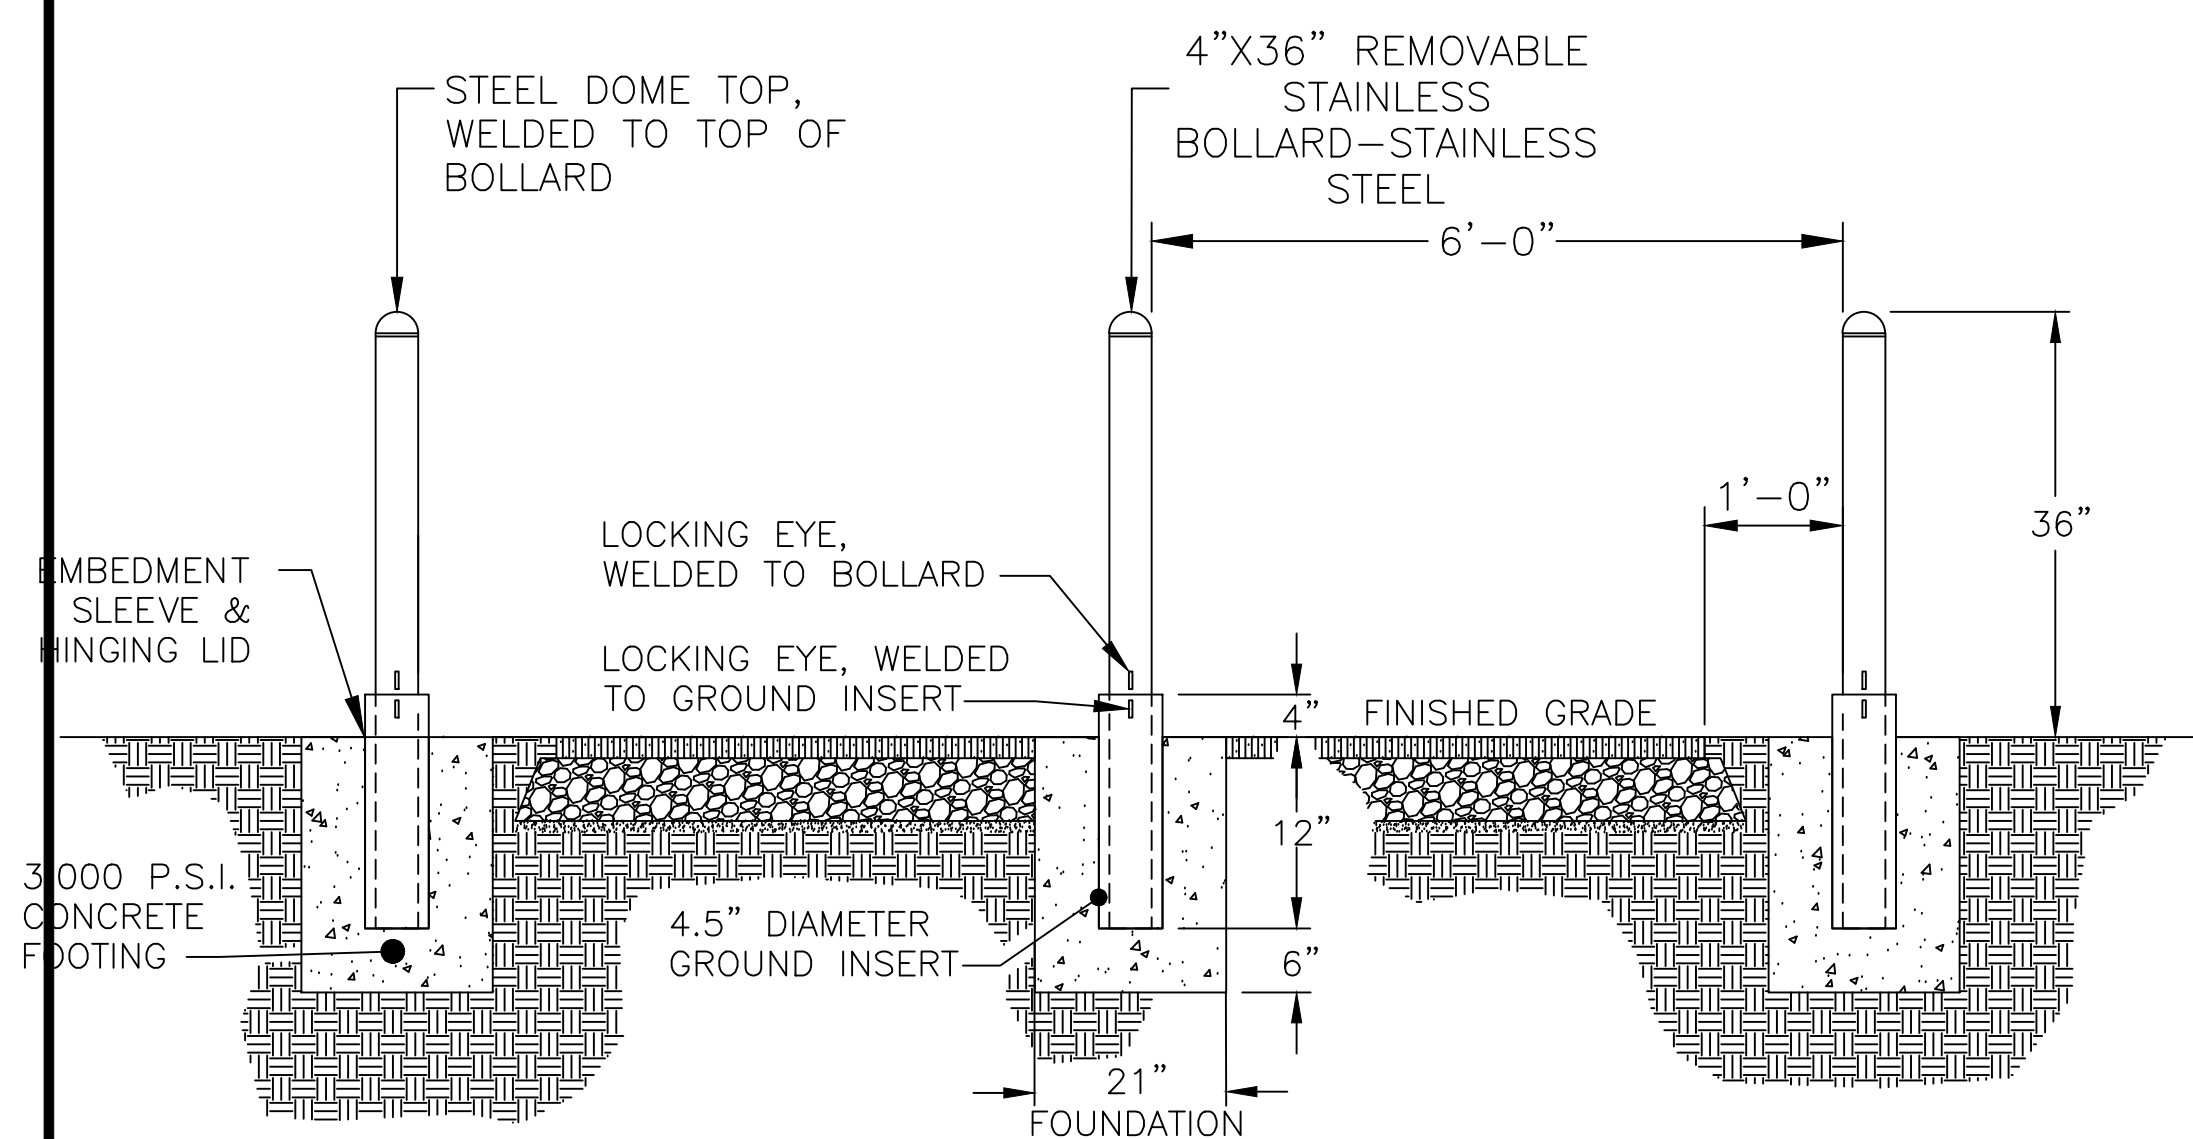

FRONT VIEW

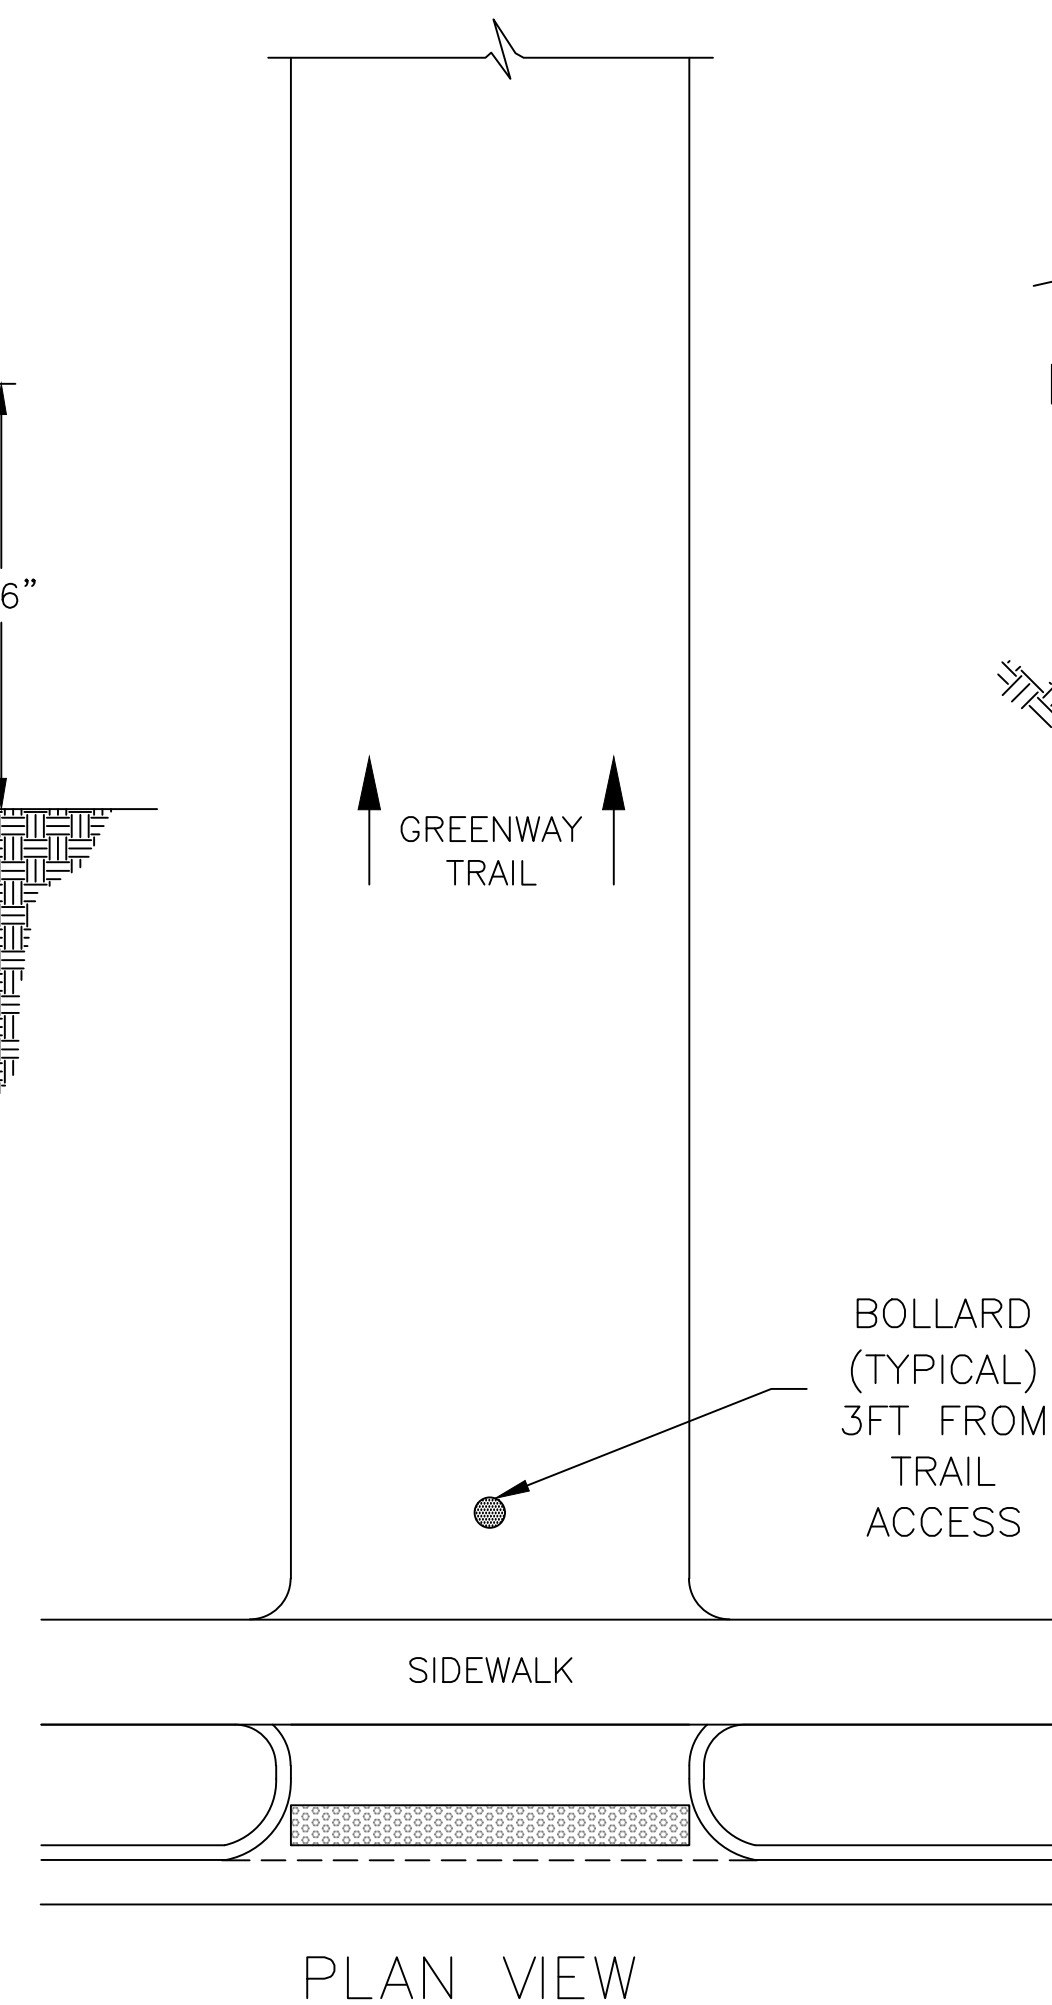



PLAN VIEW

NOTES:

1. ALIGN BOLLARD PIPE & GROUND INSERT SO EYES ARE LOCATED AT BACK & FRONT OF BOLLARD, NOT STICKING OUT INTO TRAVEL WAY.
2. ALL METAL SHALL BE GALVANIZED


4\"X36\" REMOVABLE BOLLARD

NOT TO SCALE

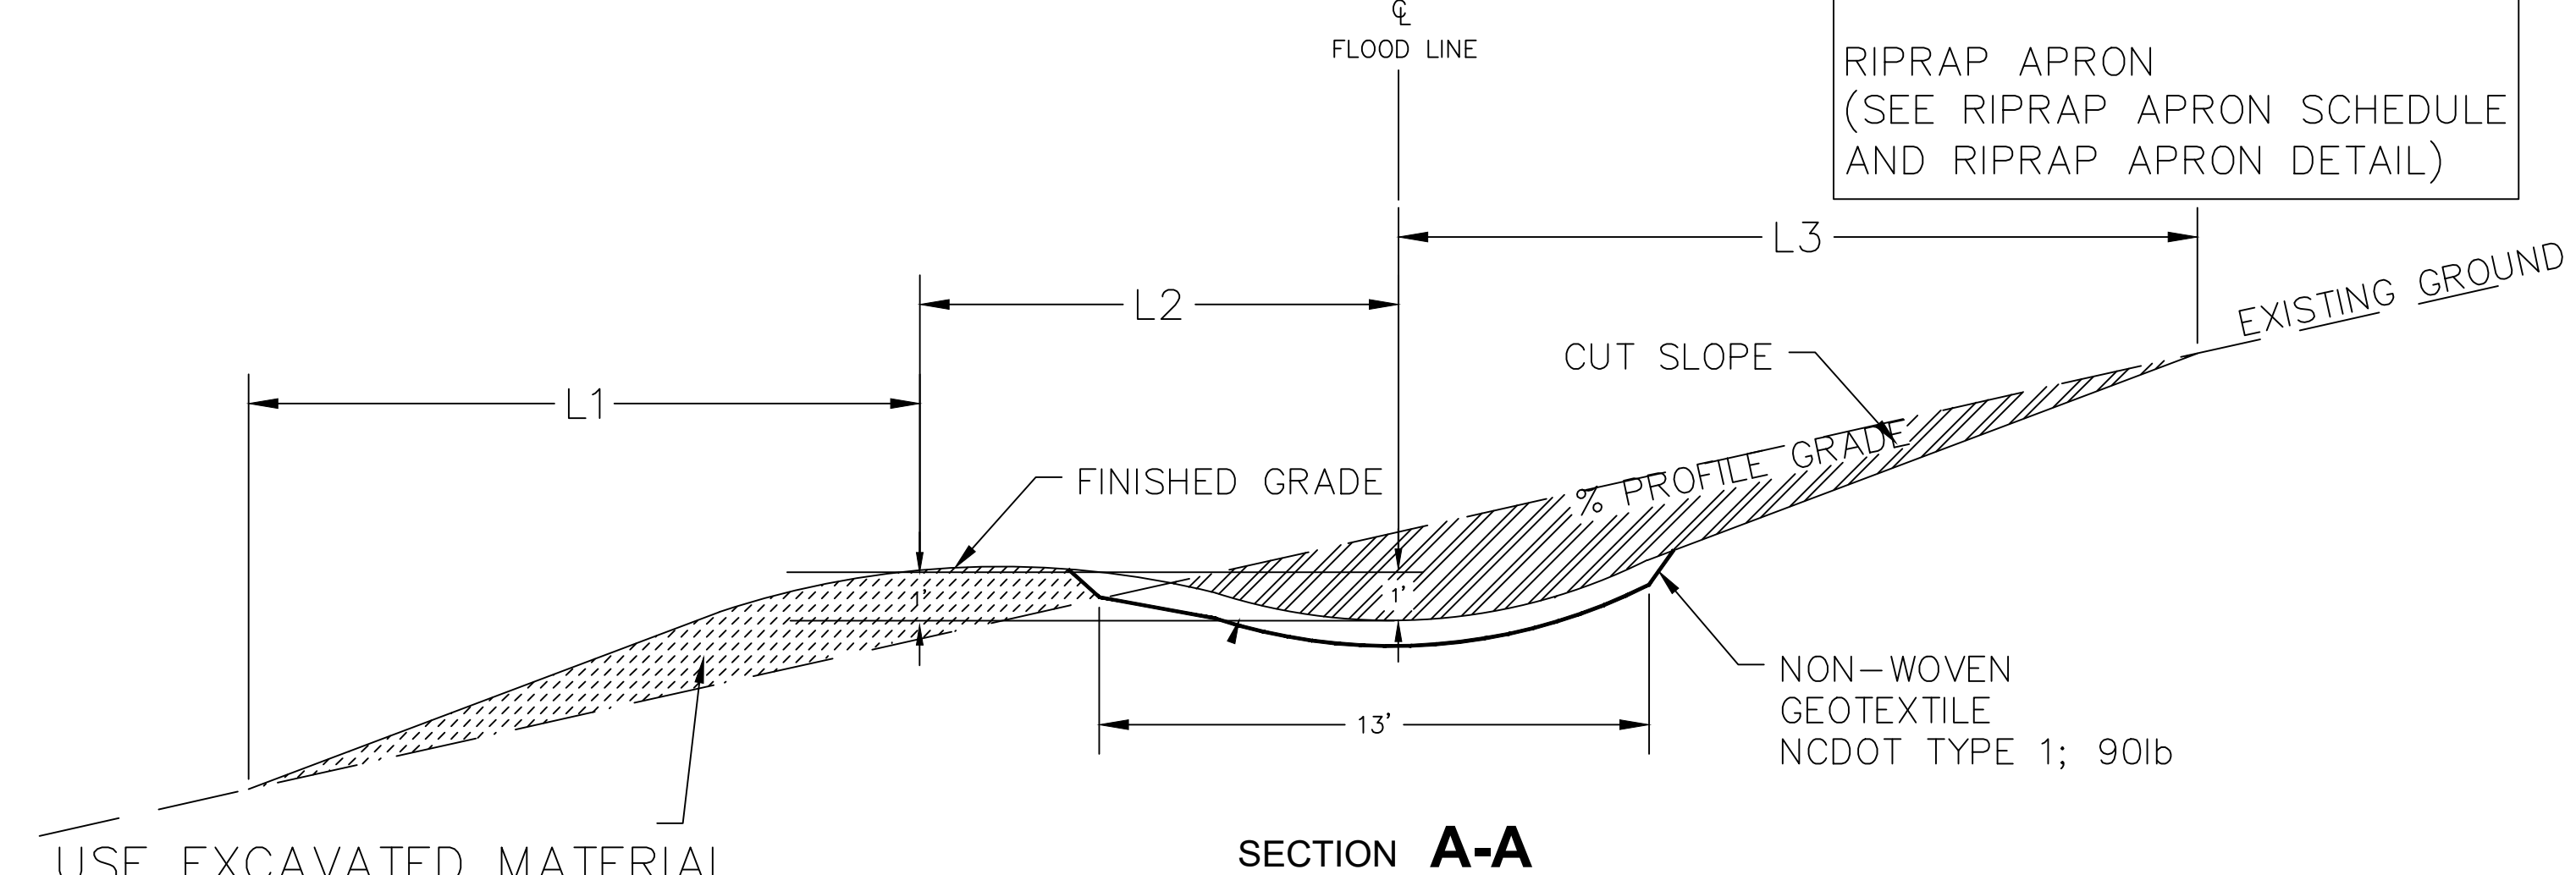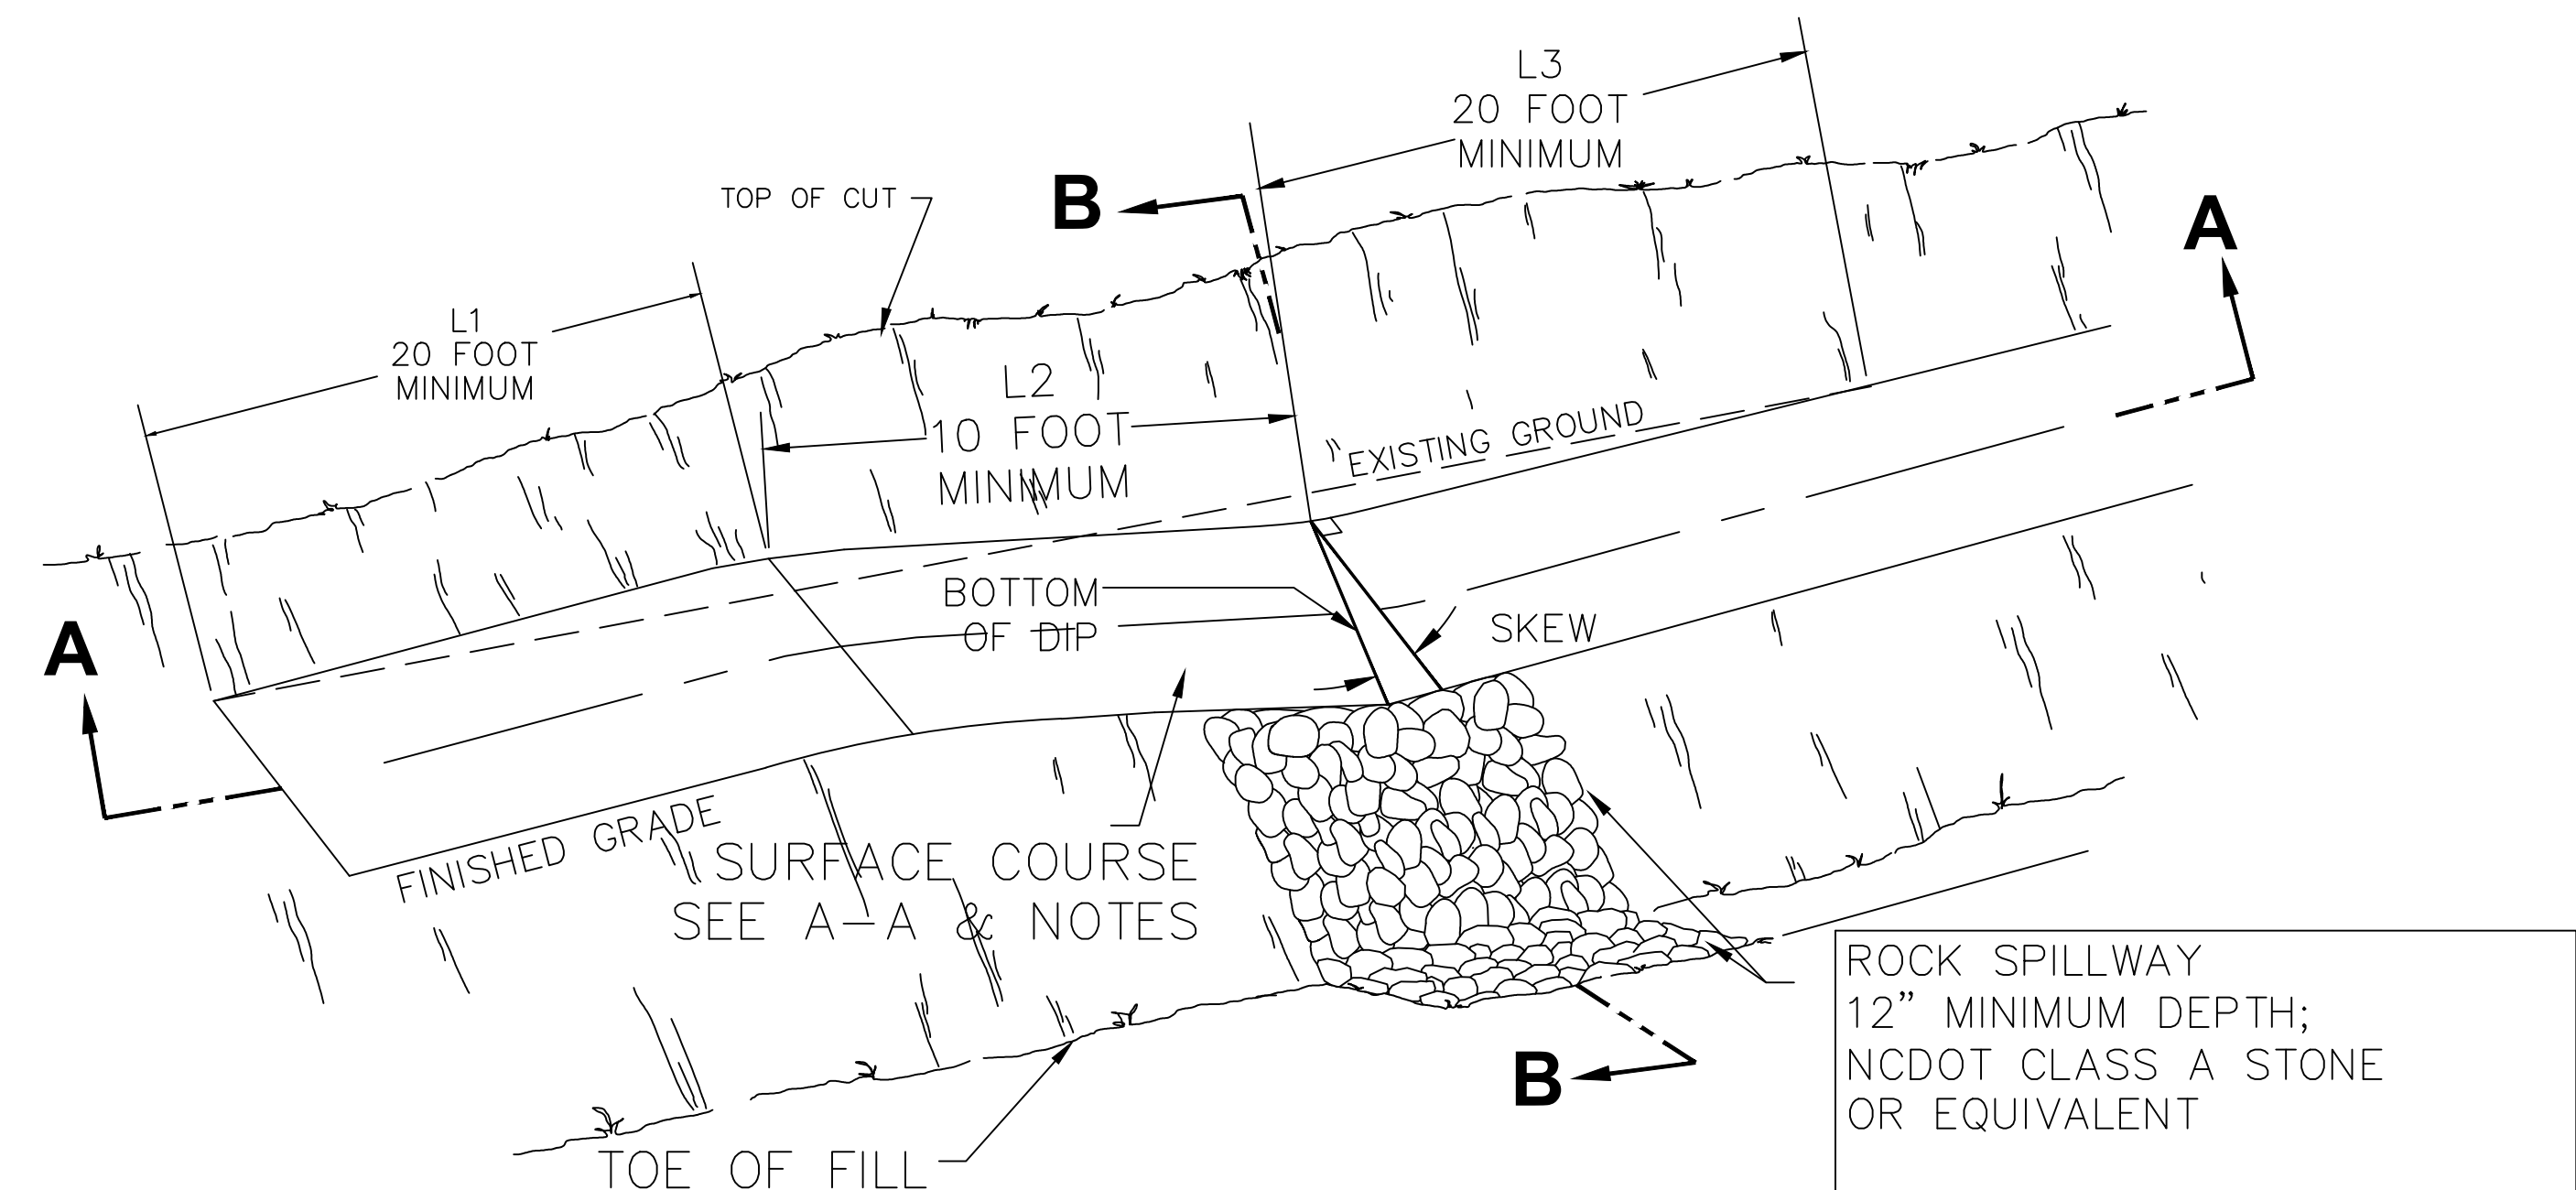


SECTION A-A

USE EXCAVATED MATERIAL FOR BERM; COMPACT WITH TRACKS OR BUCKET 6 INCH MINIMUM SURFACE COURSE; 3\" SURGE STONE TOPPED W/ CRUSHED CONCRETE.

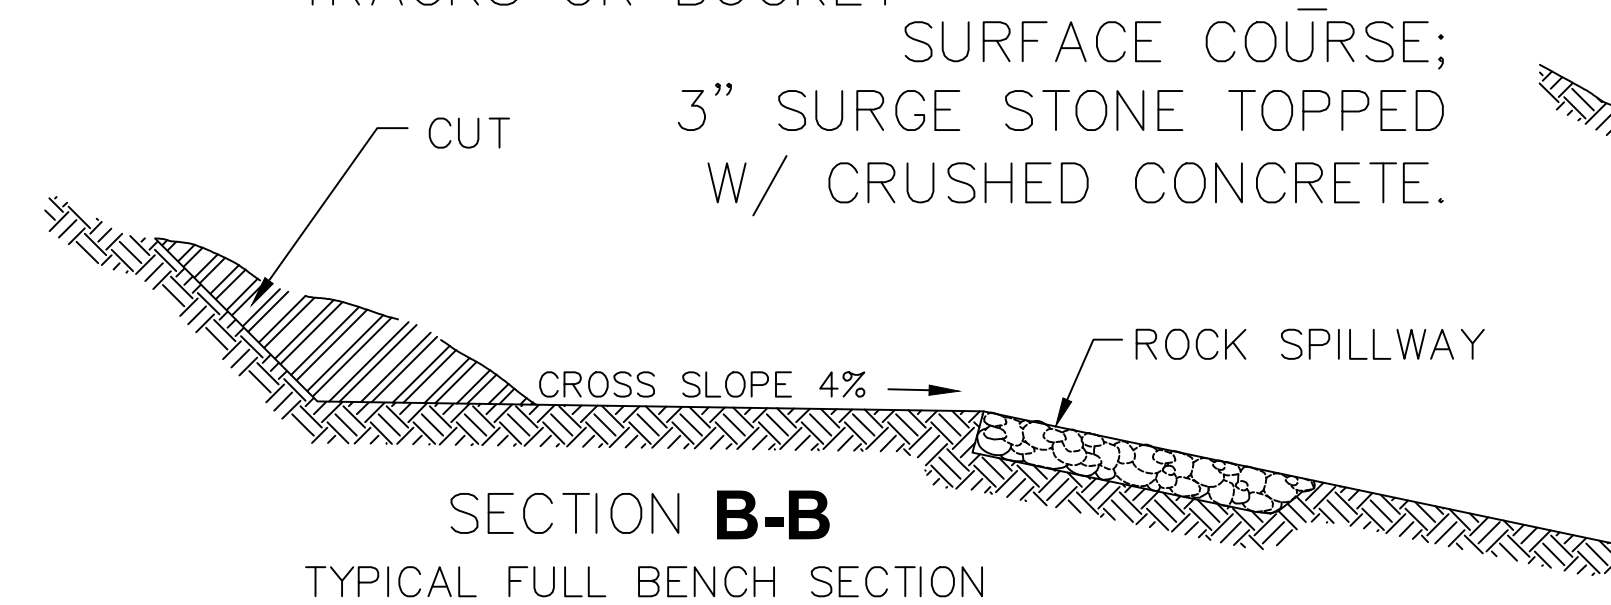

SECTION B-B

TYPICAL FULL BENCH SECTION

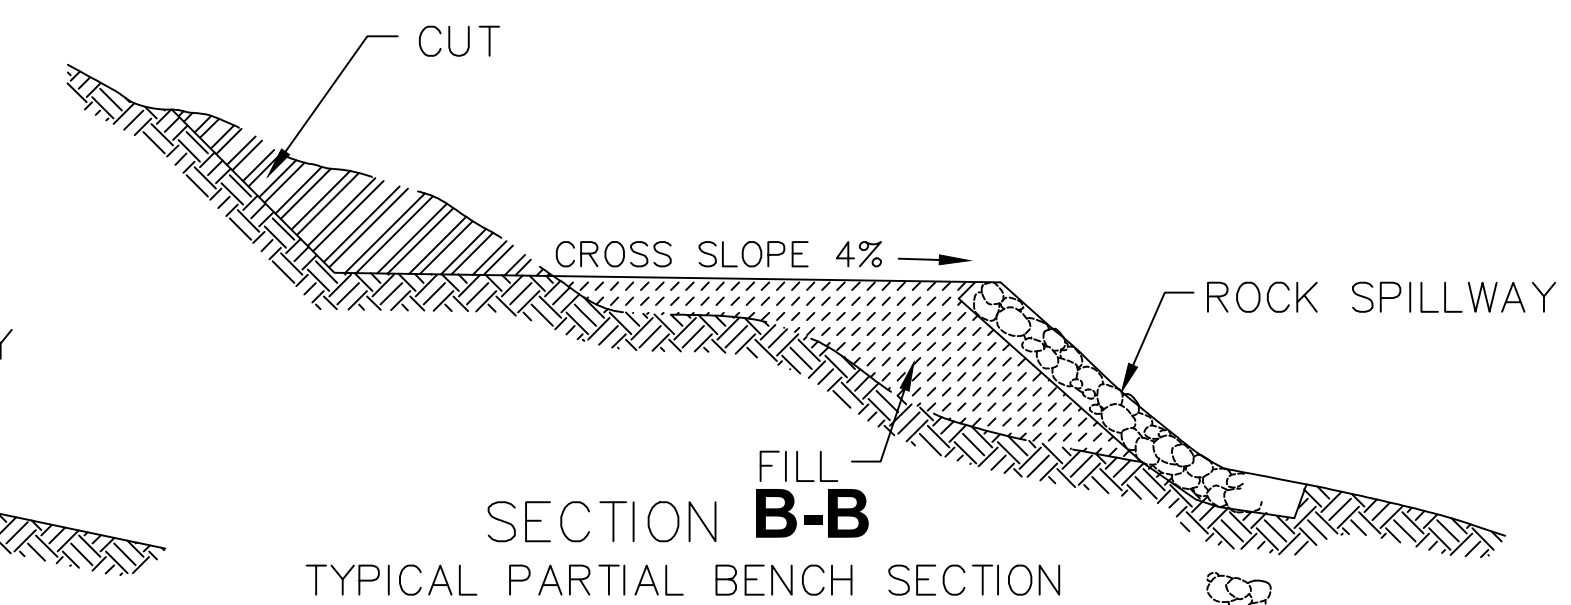

SECTION B-B

TYPICAL PARTIAL BENCH SECTION

NOTES:


1. DRAIN DIPS WILL BE STAKED IN THE FIELD AND LOCATIONS ADJUSTED AS NECESSARY TO ENSURE ADEQUATE TRAIL SLOPES AND DOWNSLOPE PROTECTION.
2. ROCK SPILLWAY SLOPE SHALL BE THE SAME AS THE NATURAL GROUND SLOPE OR CONSTRUCTED FILL SLOPE.
3. APPLY SURFACE COARSE WHEN CONSTRUCTING IN PARTIAL BENCH OR FULL BENCH SOFT SOILS.
4. ROCK SPILLWAY SHALL EXTEND A MIN. 6' FROM EDGE OF TRAIL IN FULL BENCH CUT; SPILLWAY SHALL EXTEND 2' PAST FILL SLOPE IN PARTIAL BENCH CUT.
5. USE NATIVE STONE FROM GRADING WHENEVER POSSIBLE, OTHERWISE USE CLASS A STONE OR EQUIVALENT.

TRAIL GRADE DIP ADAPTED FROM USFS STD 927-01/02

NOT TO SCALE



WARREN CONSULTING & DESIGN, PLLC
850 9th Ave NW HICKORY, NC P-1005

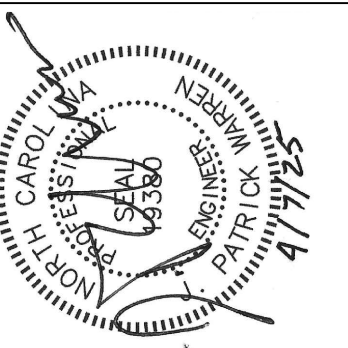


DATE

REVISIONS

PREPARED FOR: BLUE RIDGE CONSERVANCY


BOONE GORGE PARK
CONSTRUCTION DETAILS
MIDDLE FORK GREENWAY
WATAUGA COUNTY, NC

SHEET
C6.0

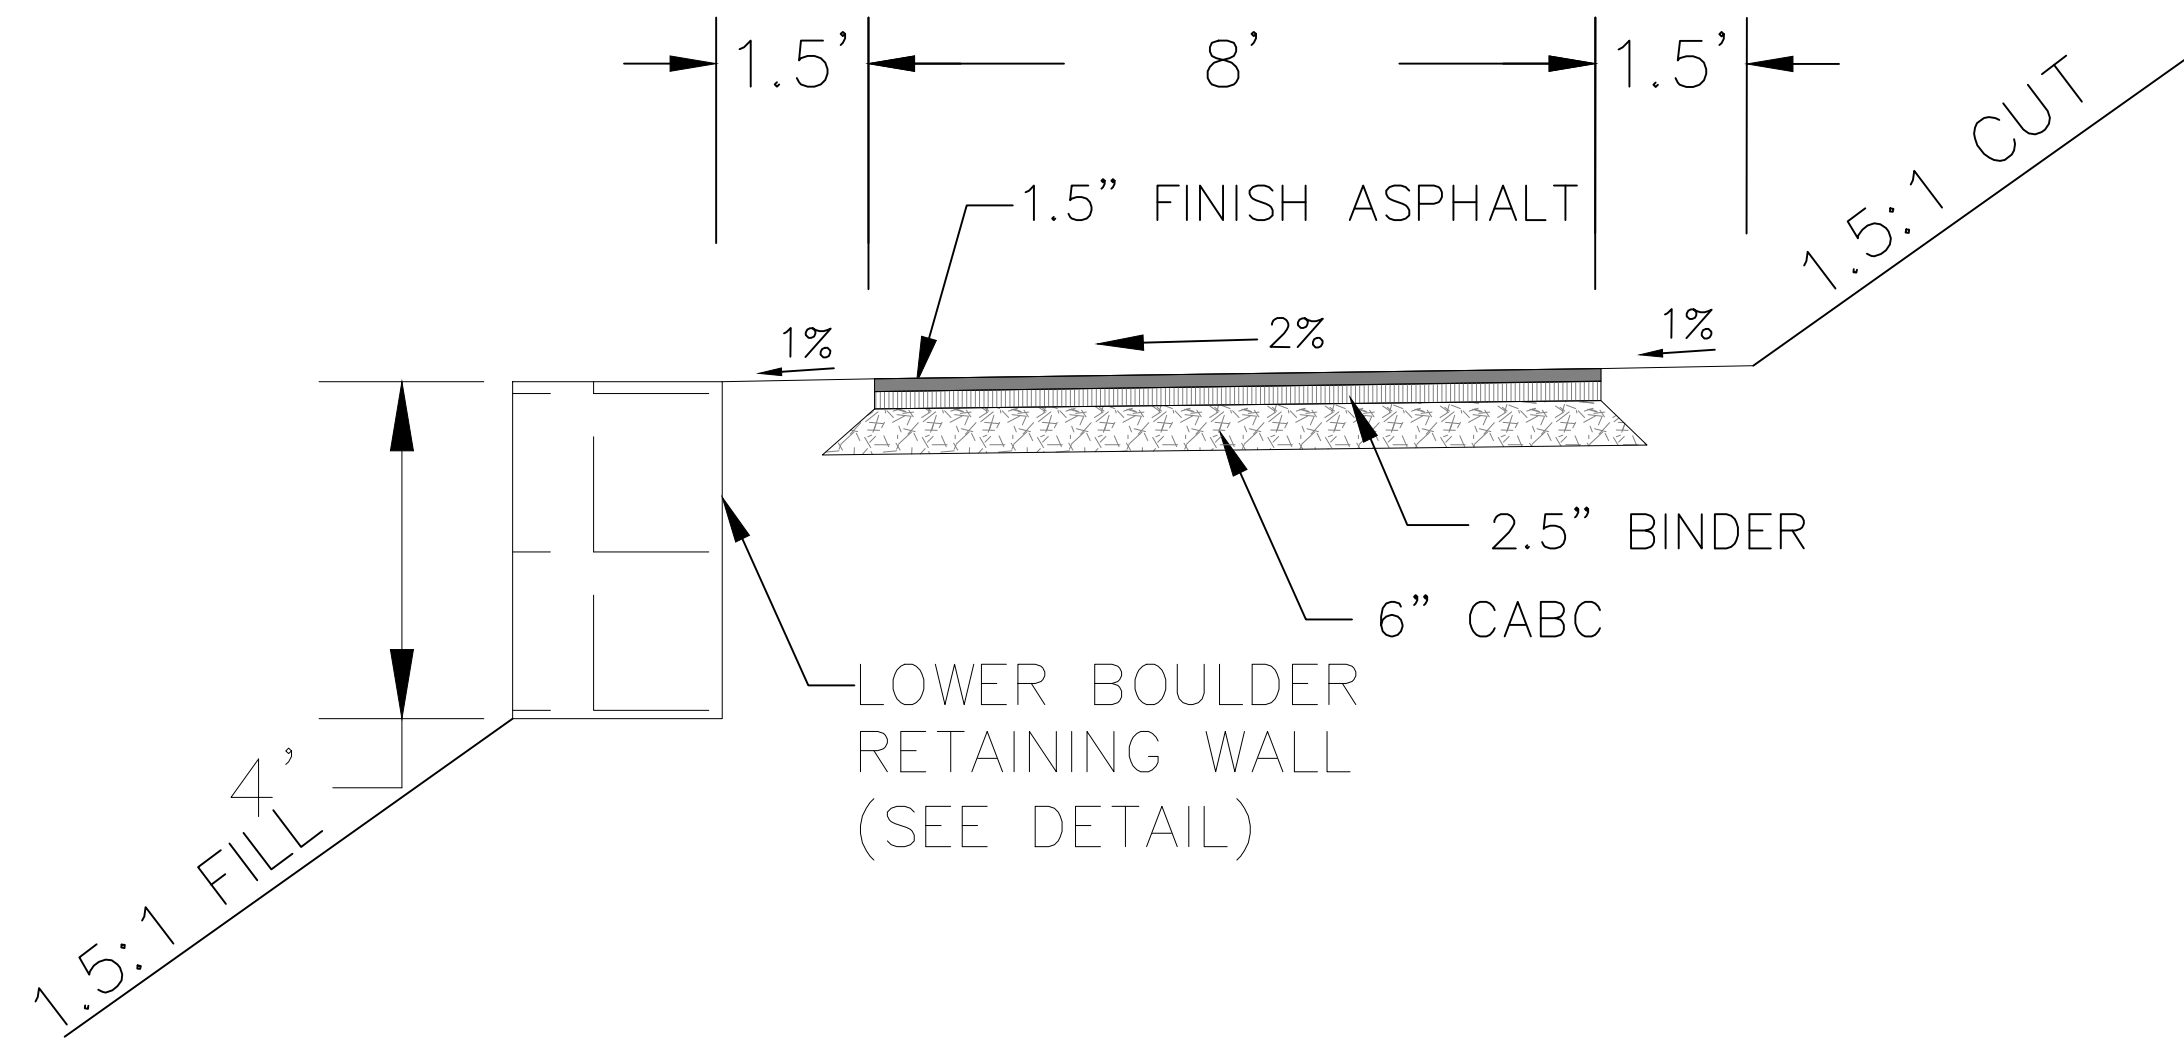


SECTION 1A - STA 0+00-0+50.48

NOT TO SCALE

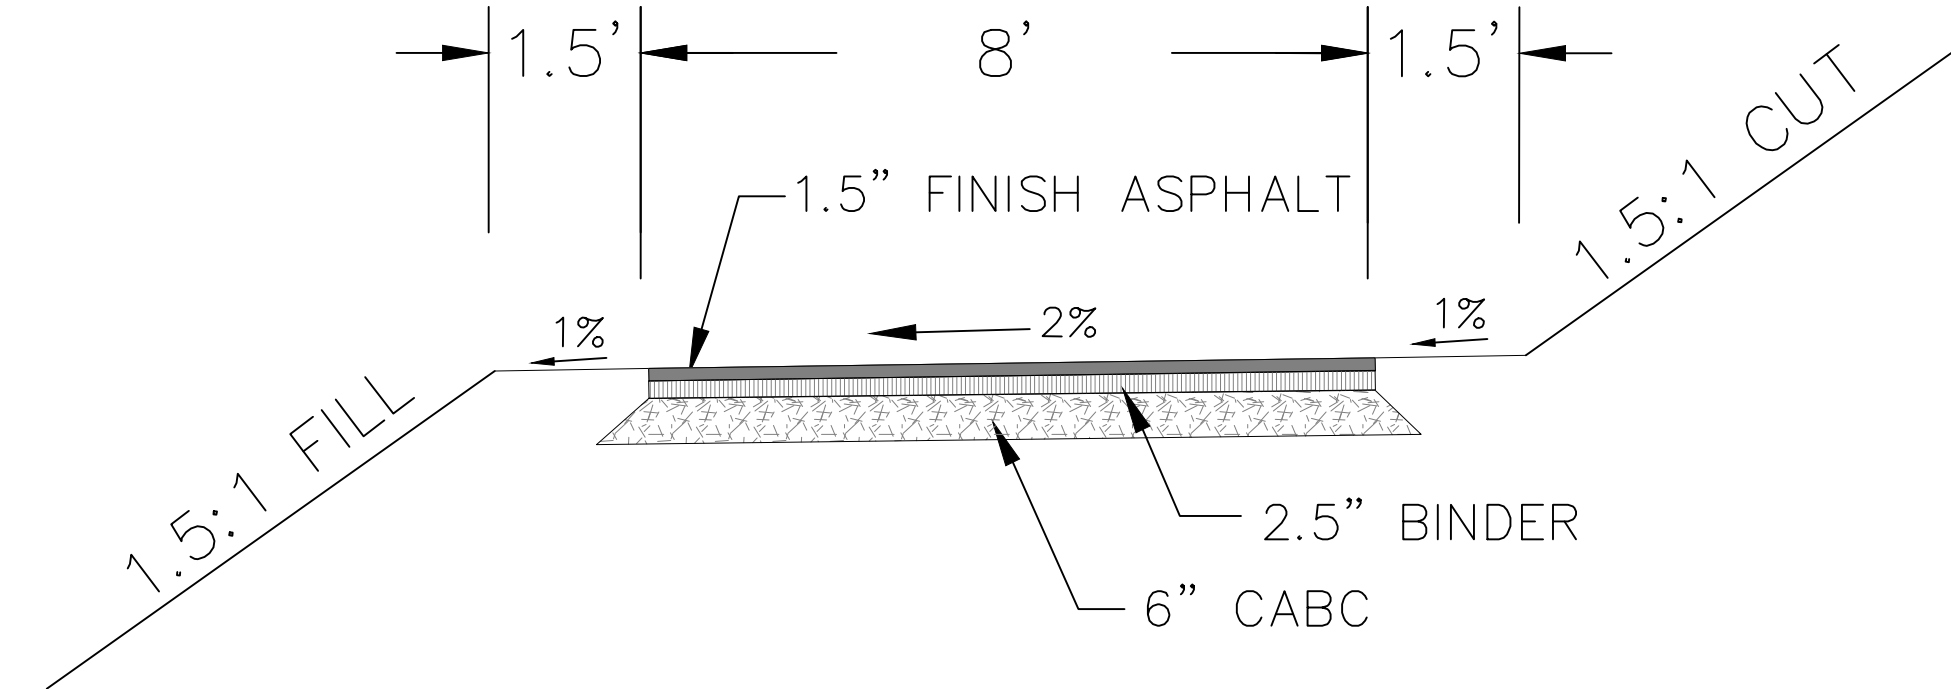


SECTION 1A - STA 50.48 - 219.35

NOT TO SCALE

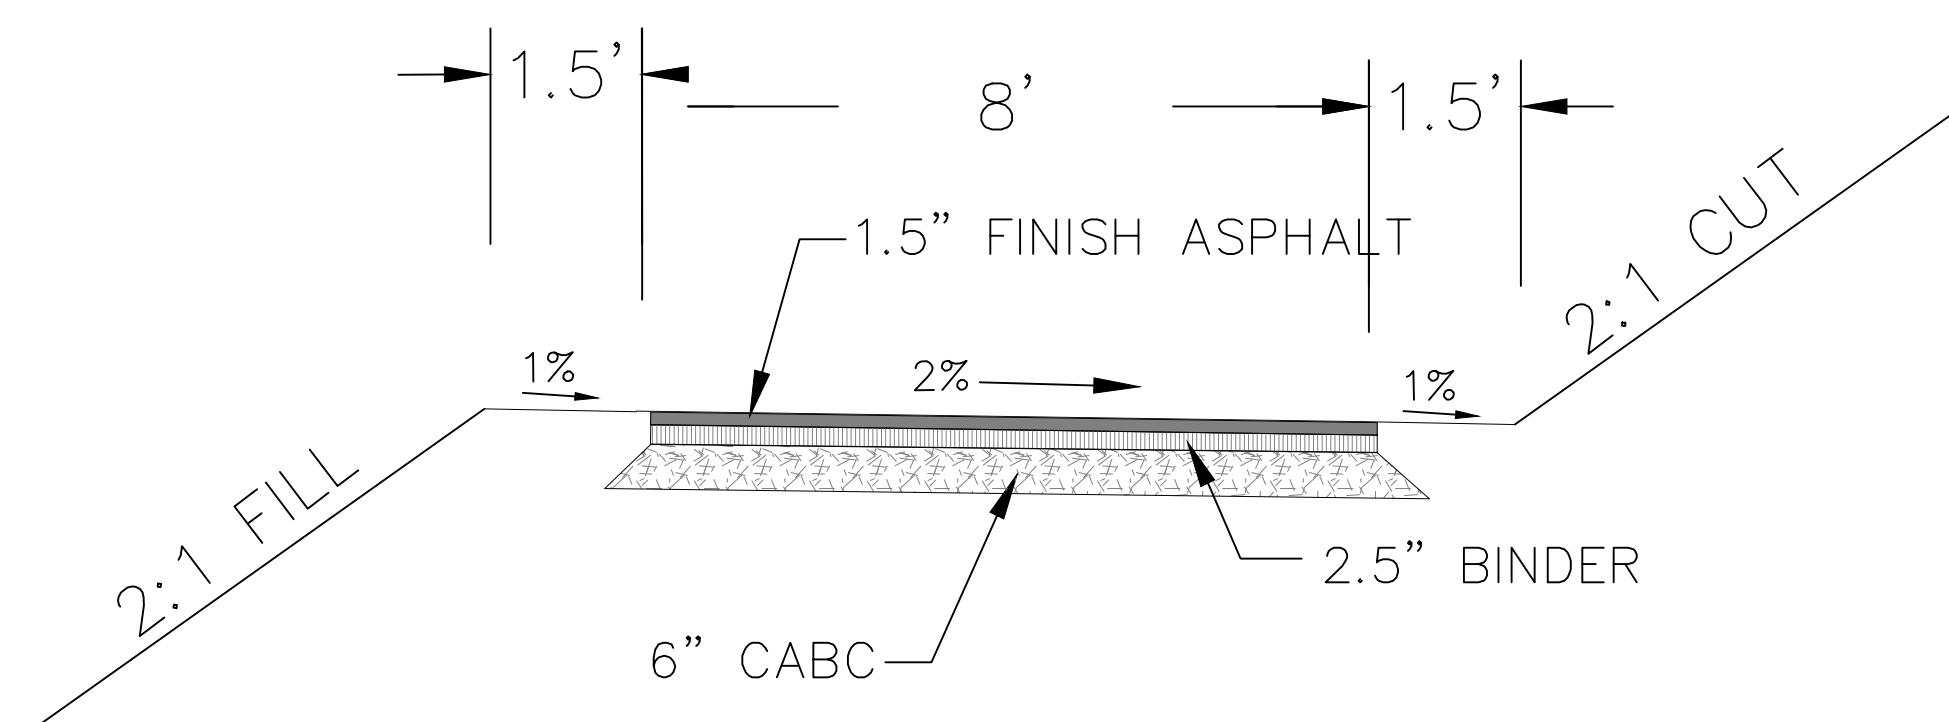

SECTION 1B - STA 0+00 - 0+30.00

NOT TO SCALE

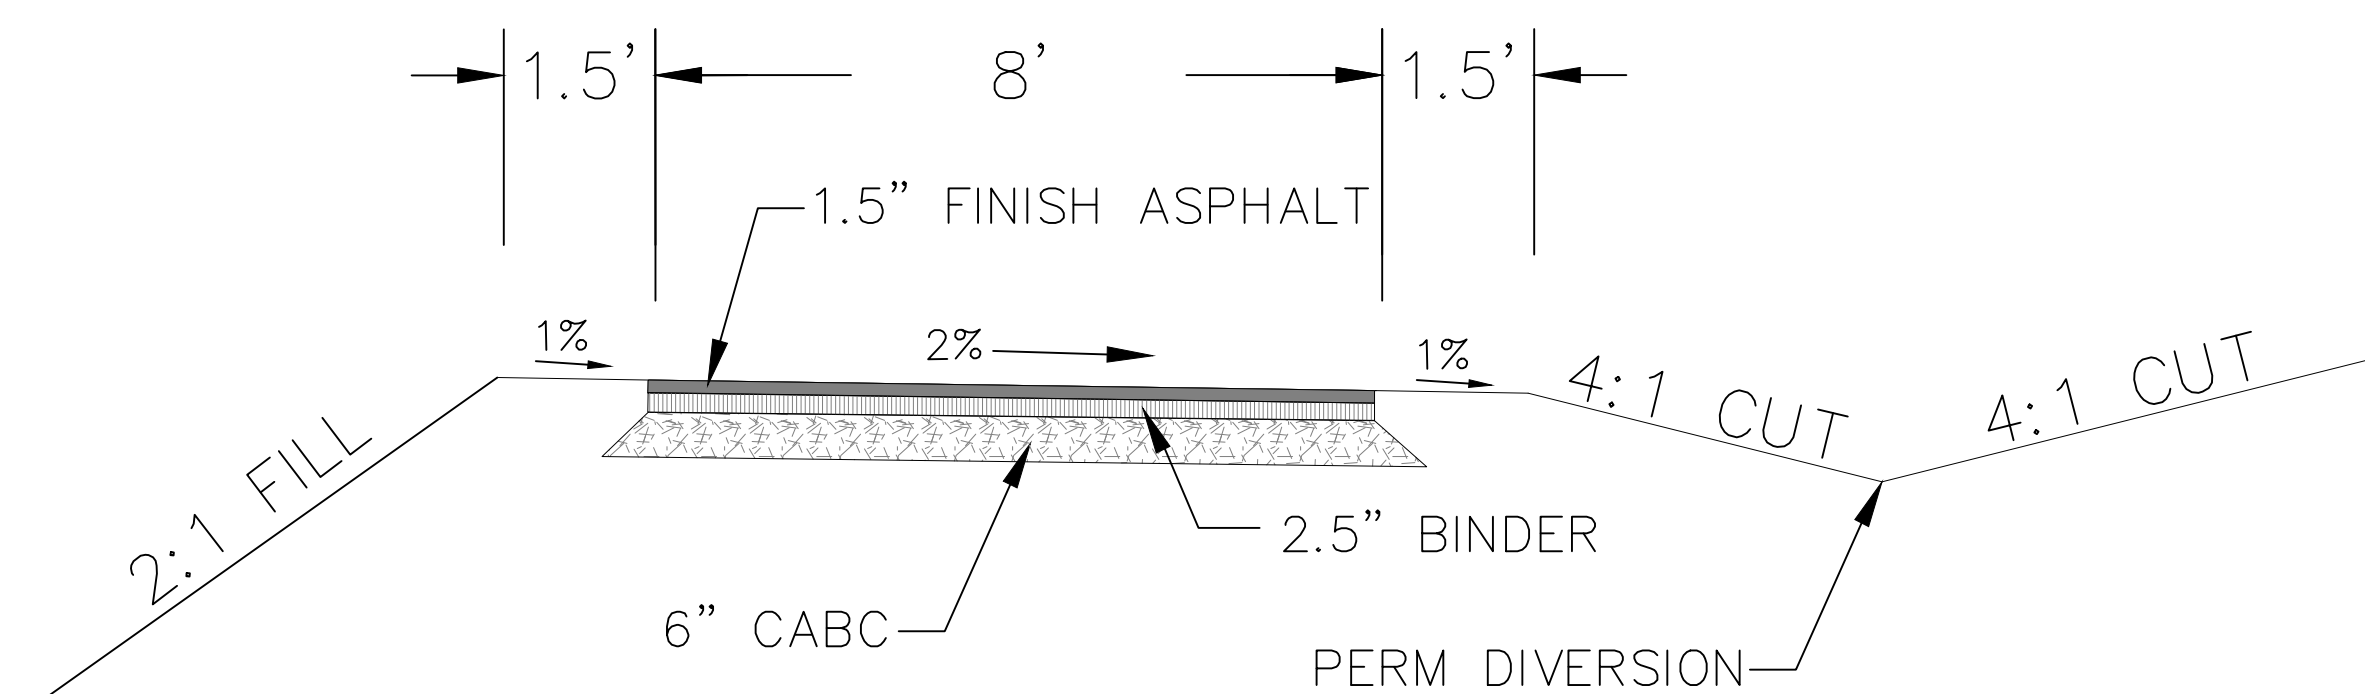


SECTION 1B - STA 0+30.00 - 2+18.00

NOT TO SCALE




WARREN CONSULTING & DESIGN, PLLC
850 9th Ave NW HICKORY, NC P-1005

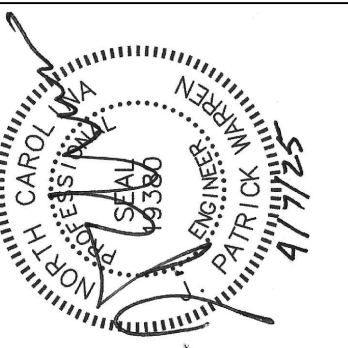

REVISIONS DATE


PREPARED FOR: BLUE RIDGE CONSERVANCY
BOONE GORGE PARK
CONSTRUCTION DETAILS
MIDDLE FORK GREENWAY
WATAUGA COUNTY, NC

SHEET
C6.1

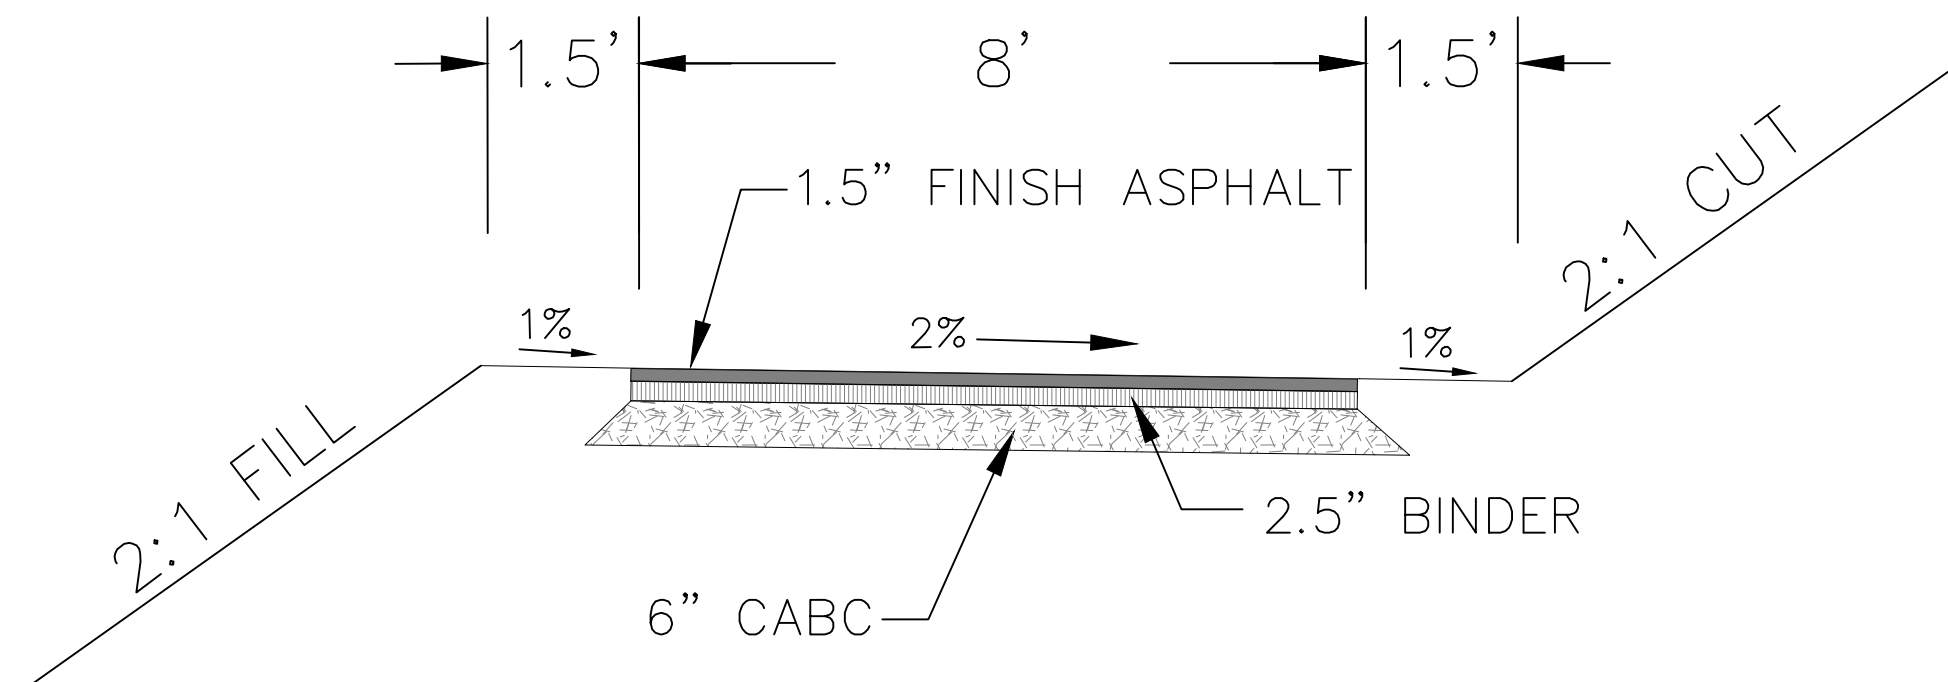


SECTION 1B - STA 2+18.00 - 2+80.62

NOT TO SCALE

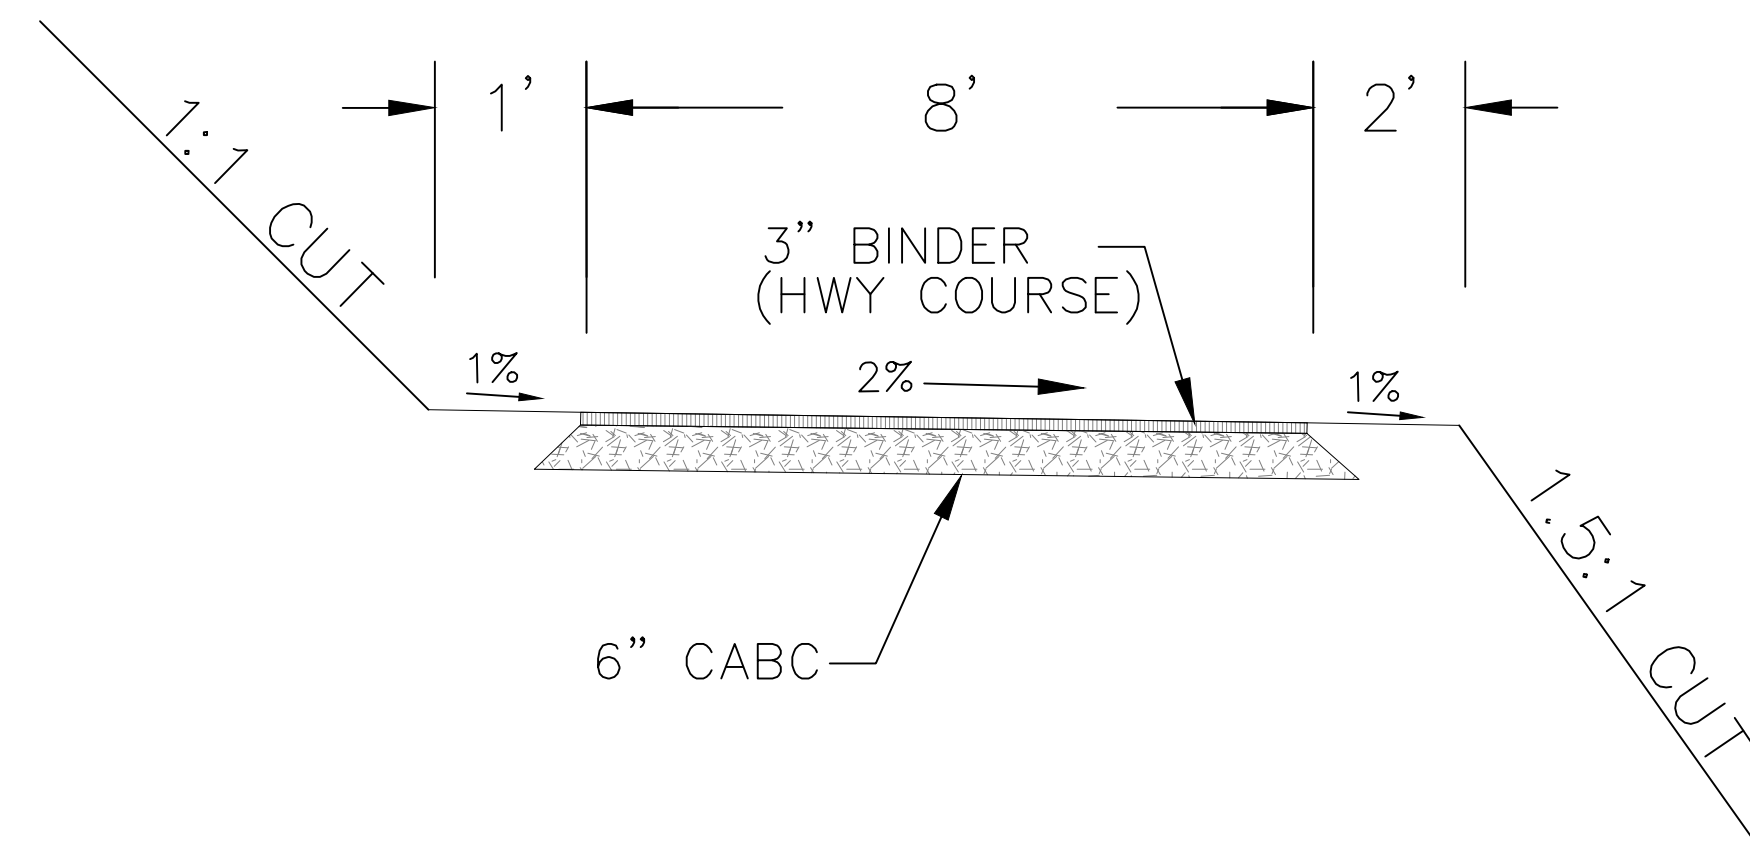


SECTION 2A - STA 0+00 - 1+97.58

NOT TO SCALE

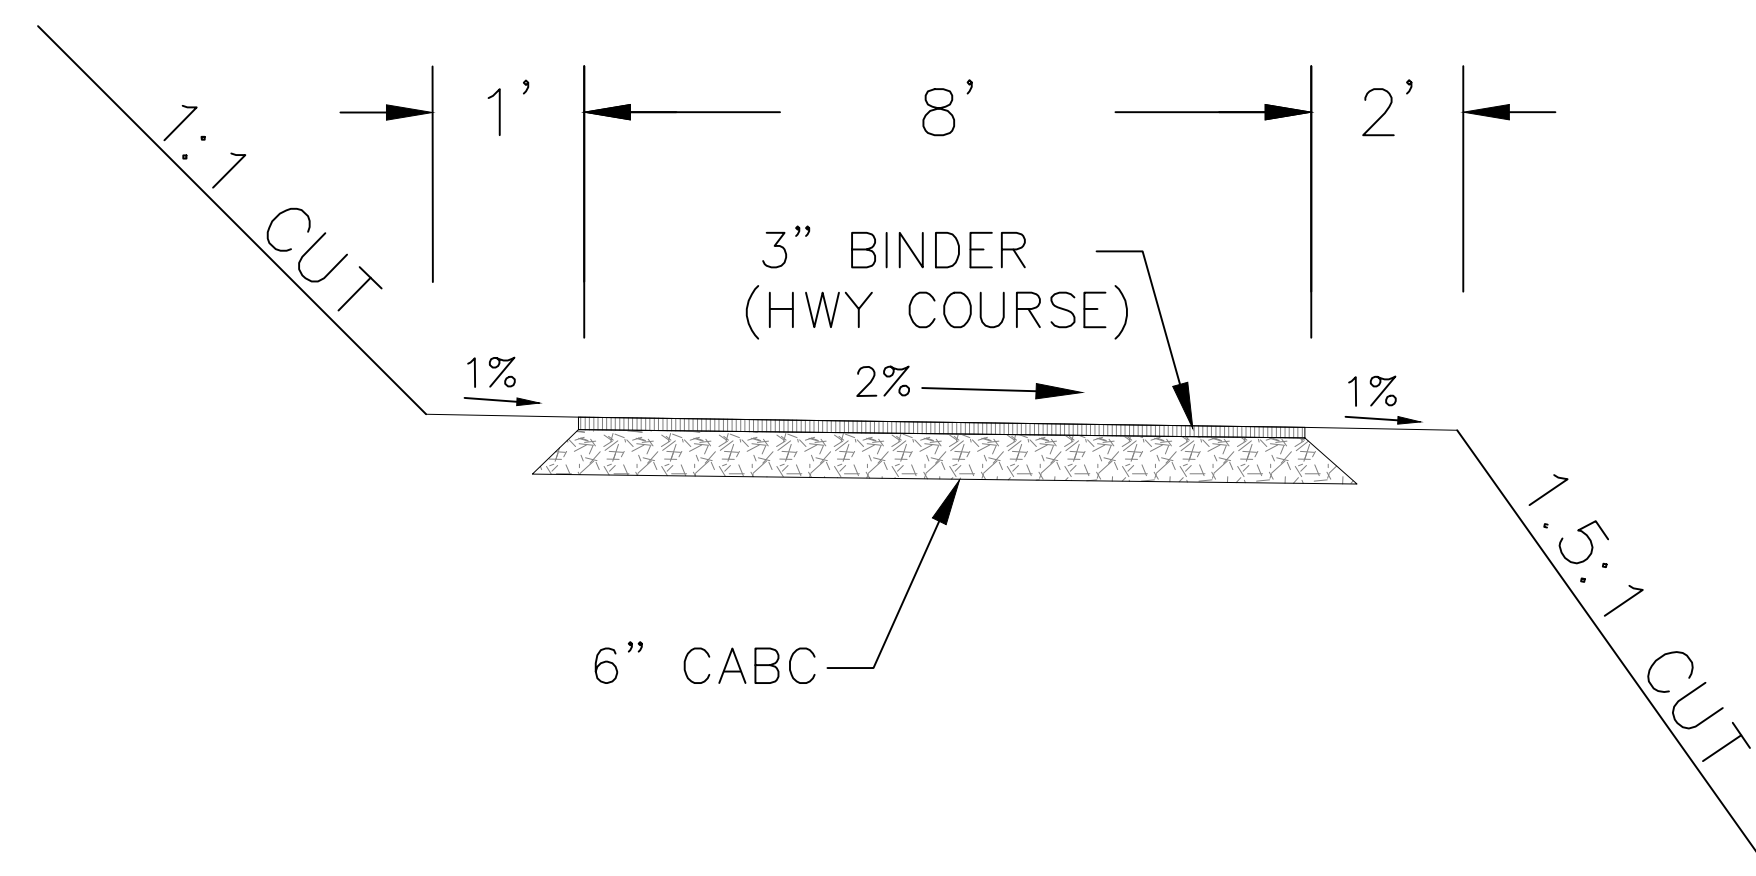

SECTION 2B - STA 0+00 - 0+30.00

NOT TO SCALE

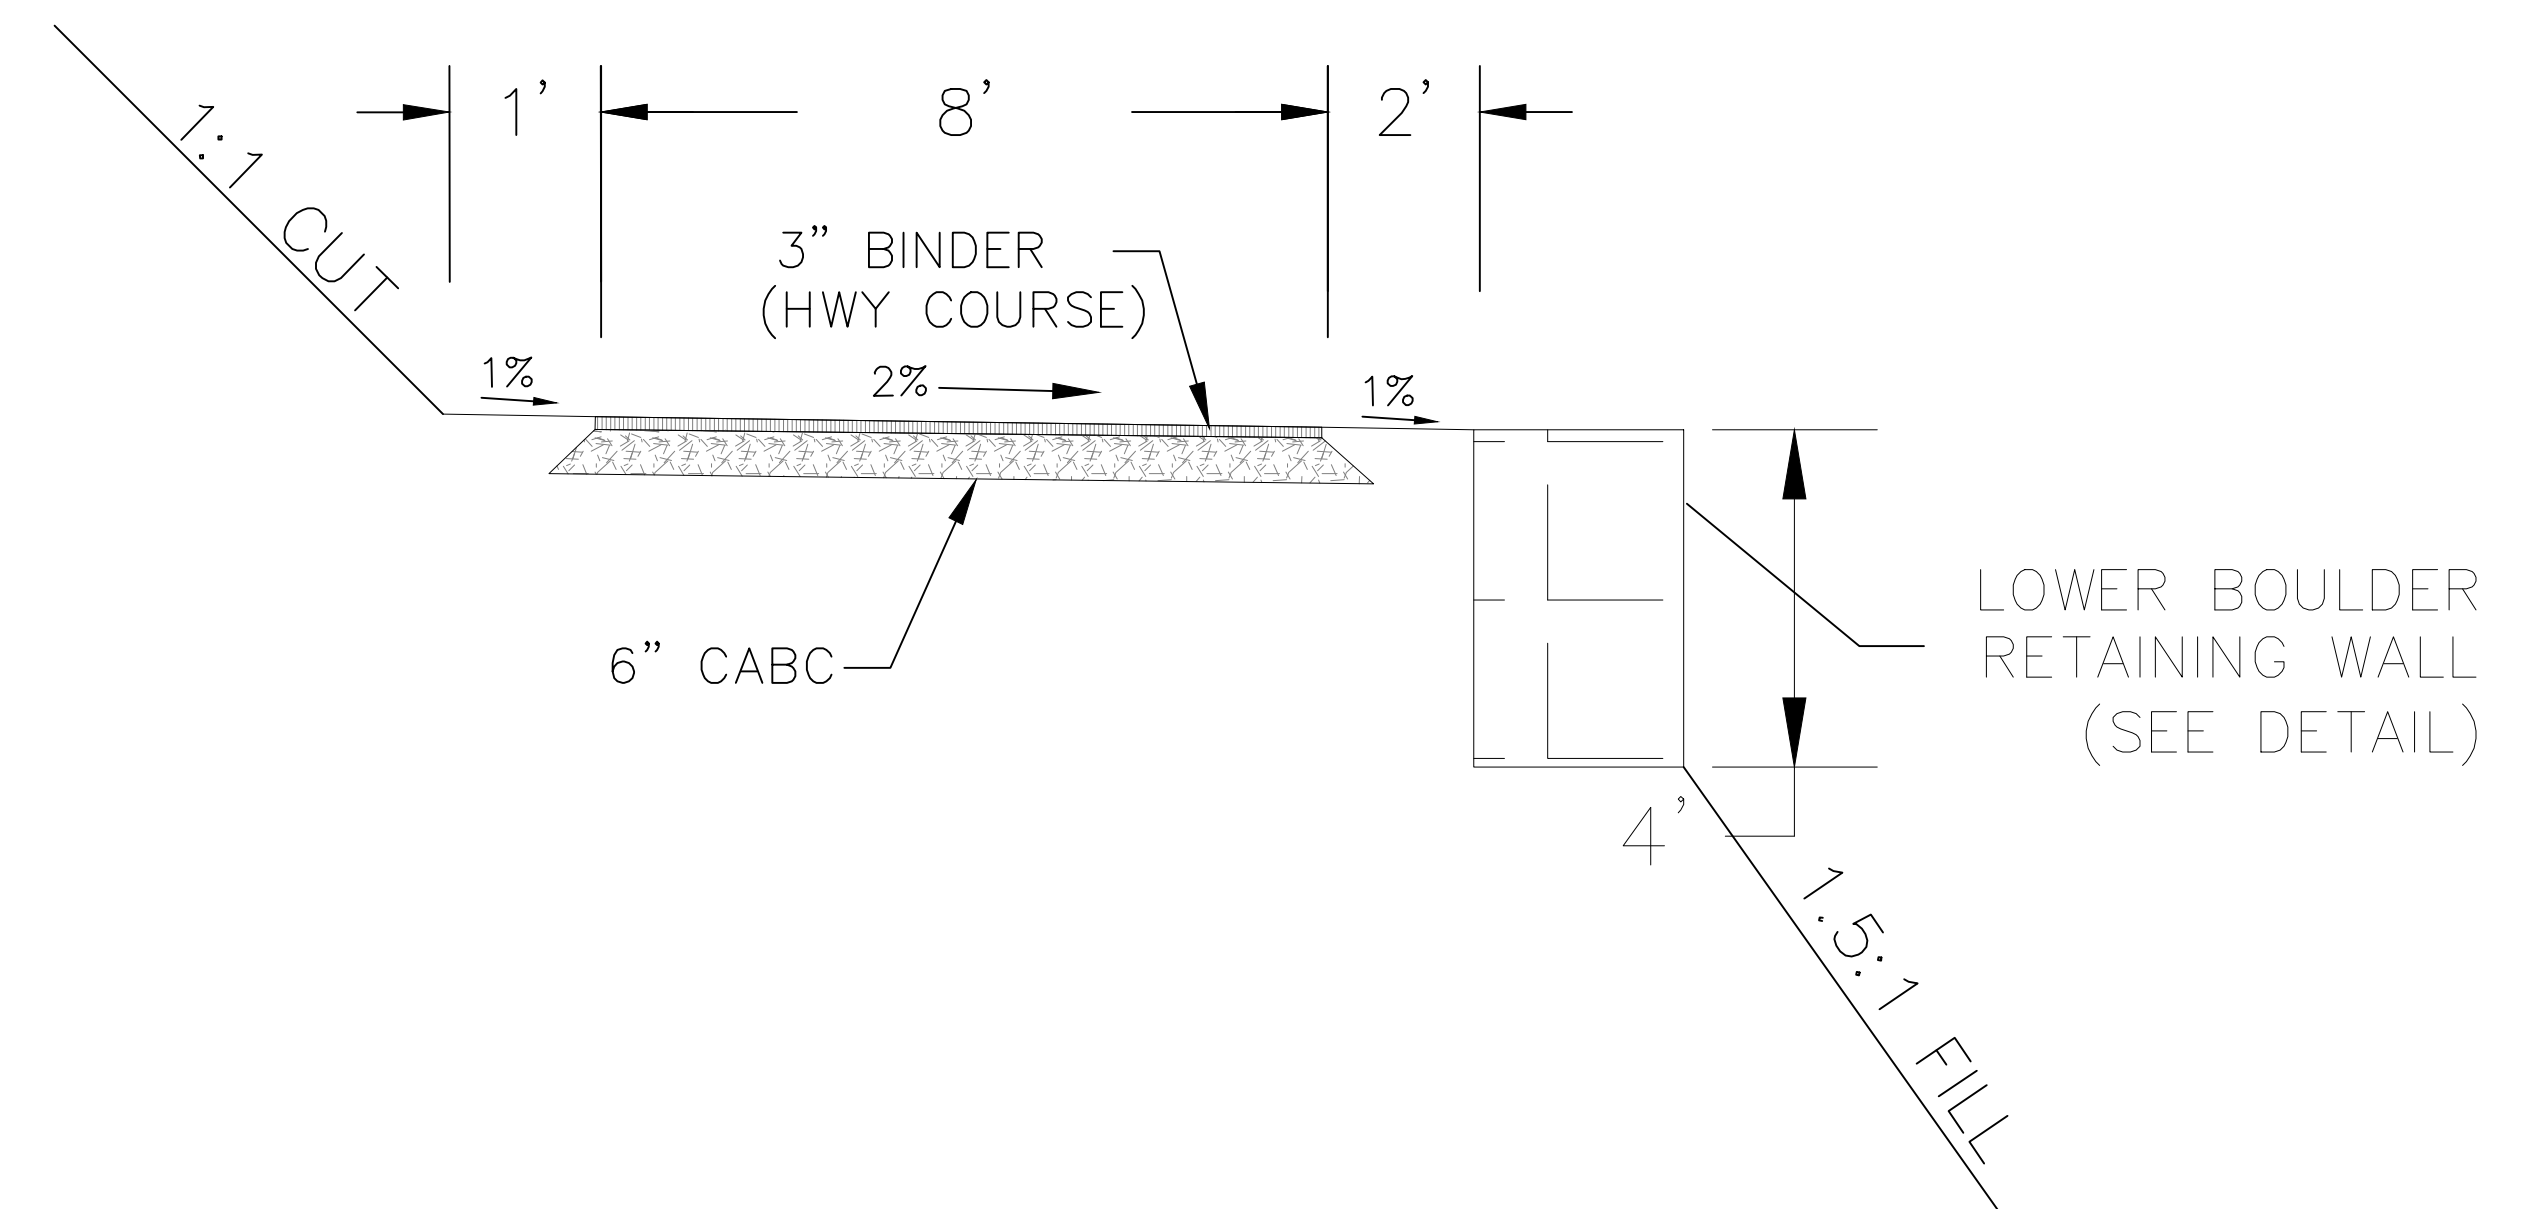


SECTION 2B - STA 0+30 - 1+35.00

NOT TO SCALE



WARREN CONSULTING & DESIGN, PLLC
850 9th Ave NW HICKORY, NC P-1005

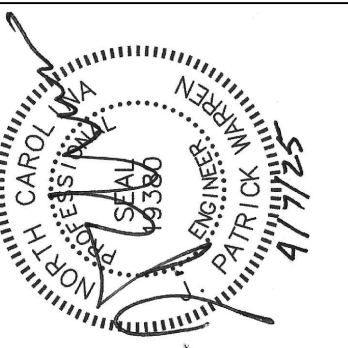


REVISIONS DATE

PREPARED FOR: BLUE RIDGE CONSERVANCY


BOONE GORGE PARK
CONSTRUCTION DETAILS
MIDDLE FORK GREENWAY
WATAUGA COUNTY, NC

SHEET
C6.2

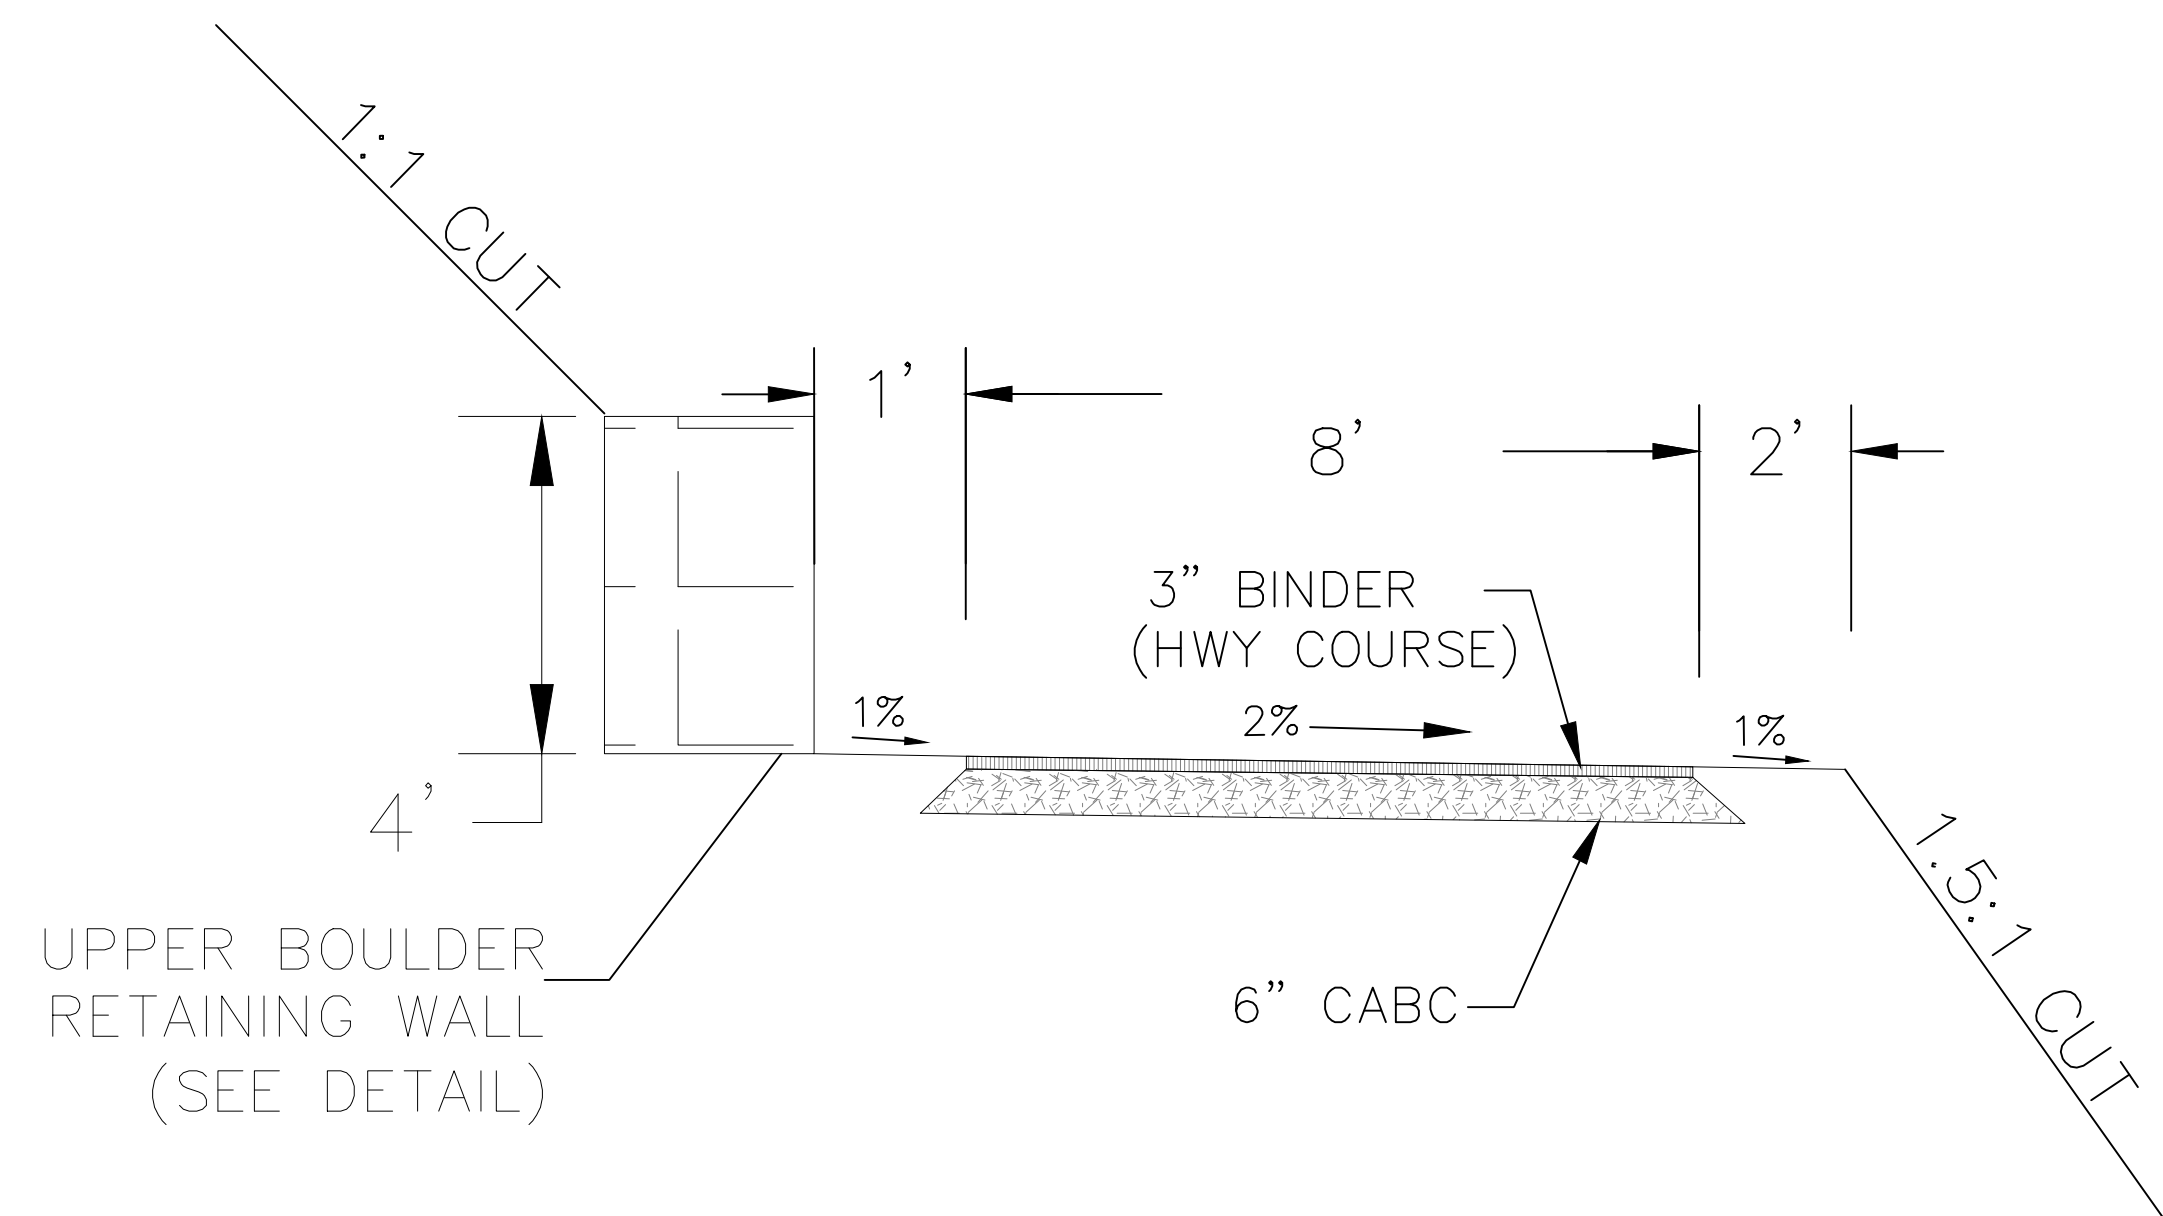


SECTION 2B - STA 1+35 - 1+75.00

NOT TO SCALE

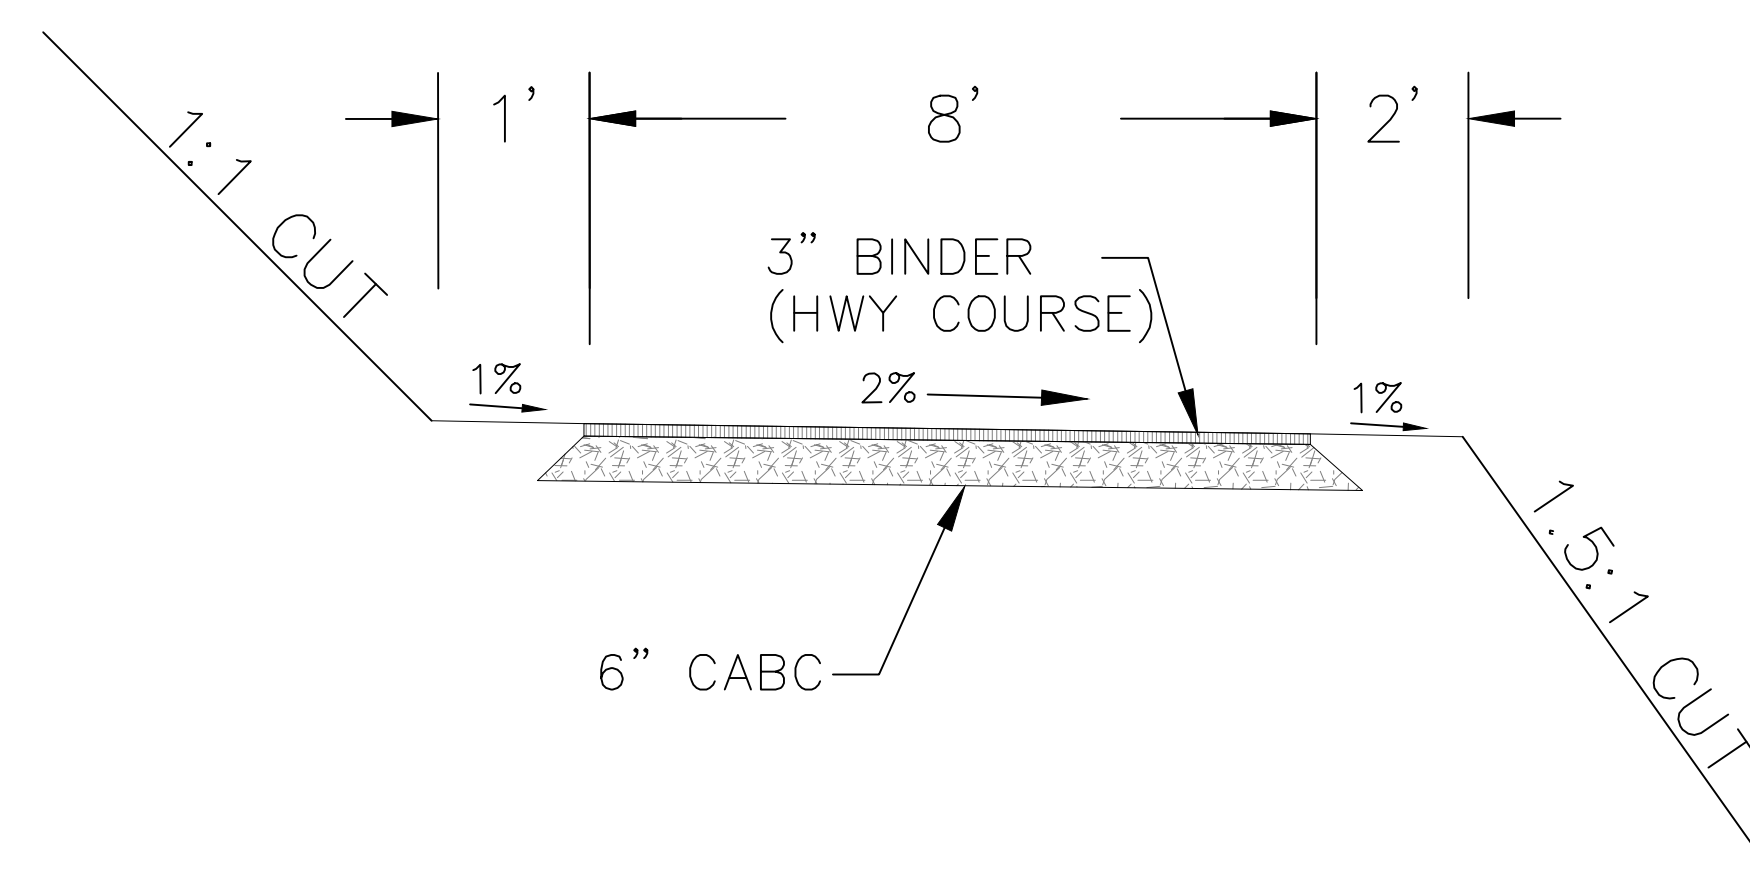


SECTION 2B - STA 1+75 - 4+30.00

NOT TO SCALE

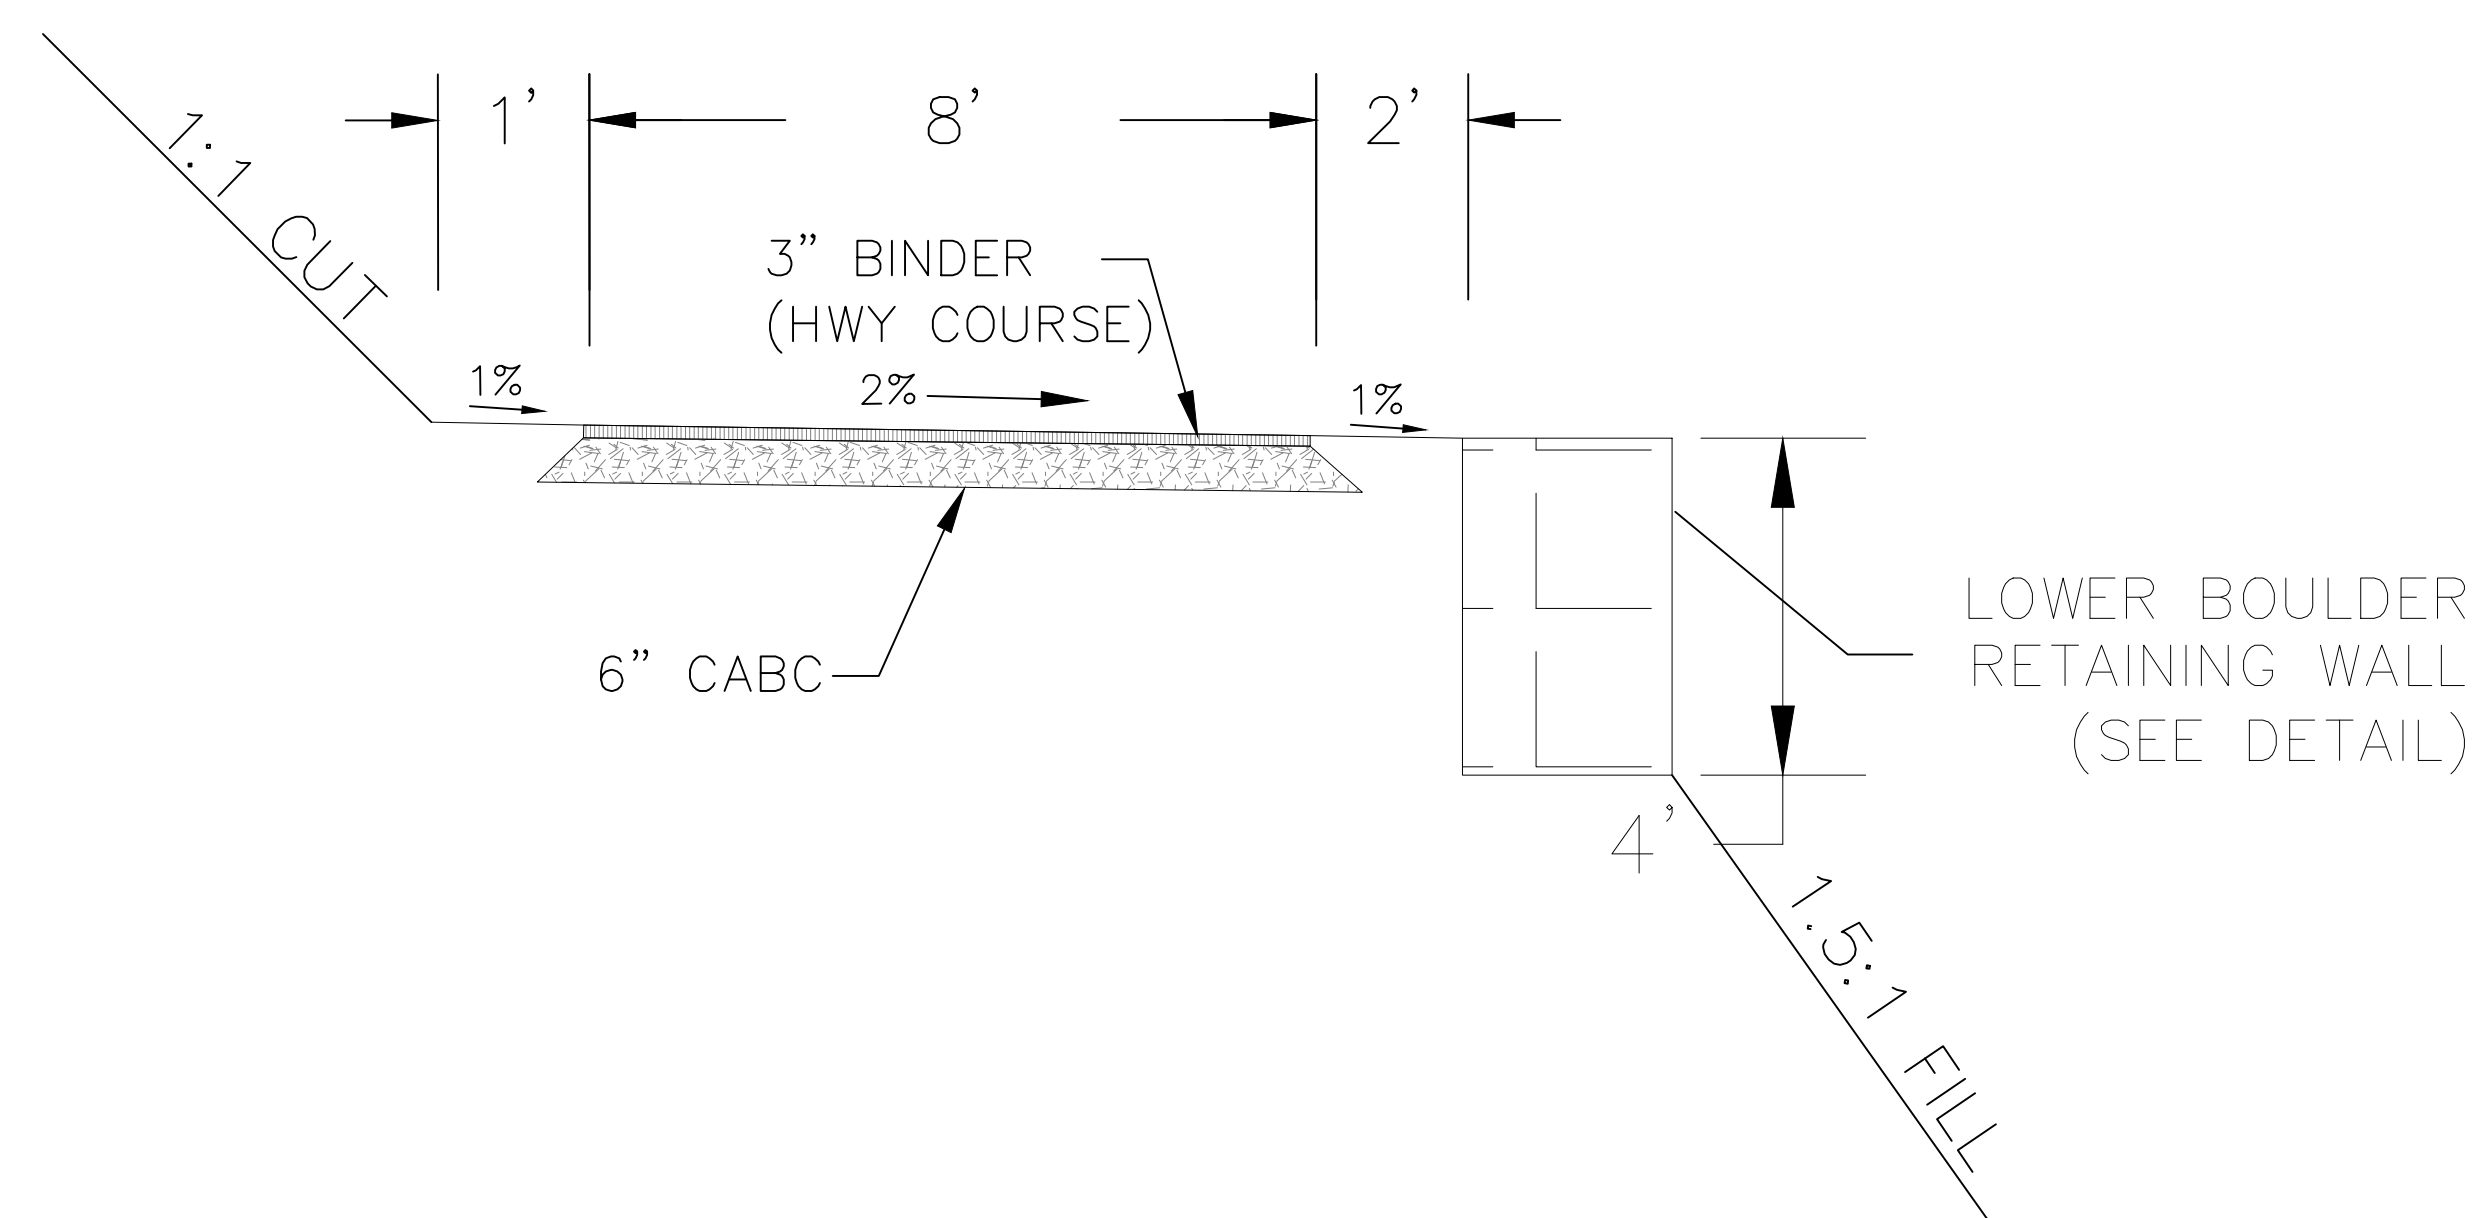

SECTION 2B - STA 4+30 - 582.00

NOT TO SCALE

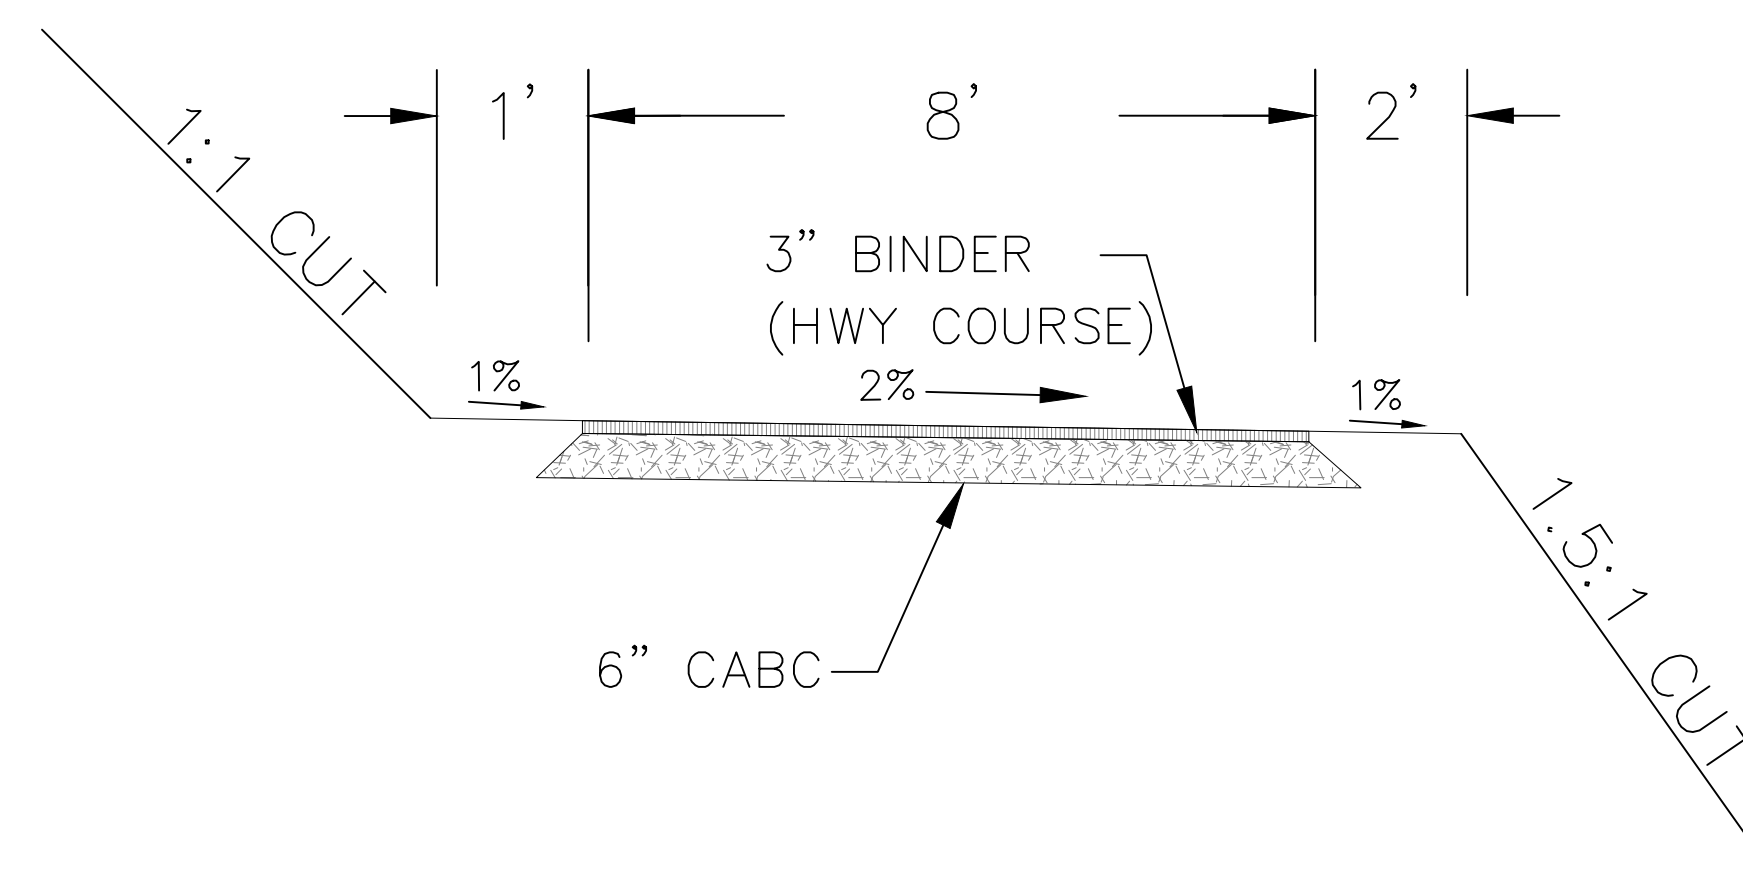


SECTION 2B - STA 5+82 - 6+02.00

NOT TO SCALE



WARREN CONSULTING & DESIGN, PLLC
850 9th Ave NW HICKORY, NC P-1005

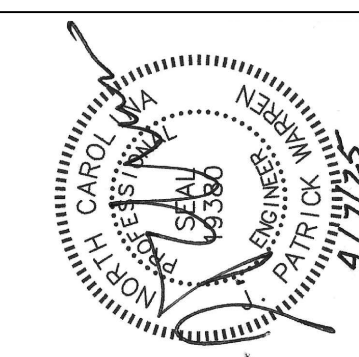

REVISIONS	DATE


PREPARED FOR: BLUE RIDGE CONSERVANCY
BOONE GORGE PARK
CONSTRUCTION DETAILS
MIDDLE FORK GREENWAY
WATAUGA COUNTY, NC

SHEET
C6.3

REVISIONS	DATE


PREPARED FOR: BLUE RIDGE CONSERVANCY

BOONE GORGE PARK
CONSTRUCTION DETAILS
MIDDLE FORK GREENWAY
WATAUGA COUNTY, NC

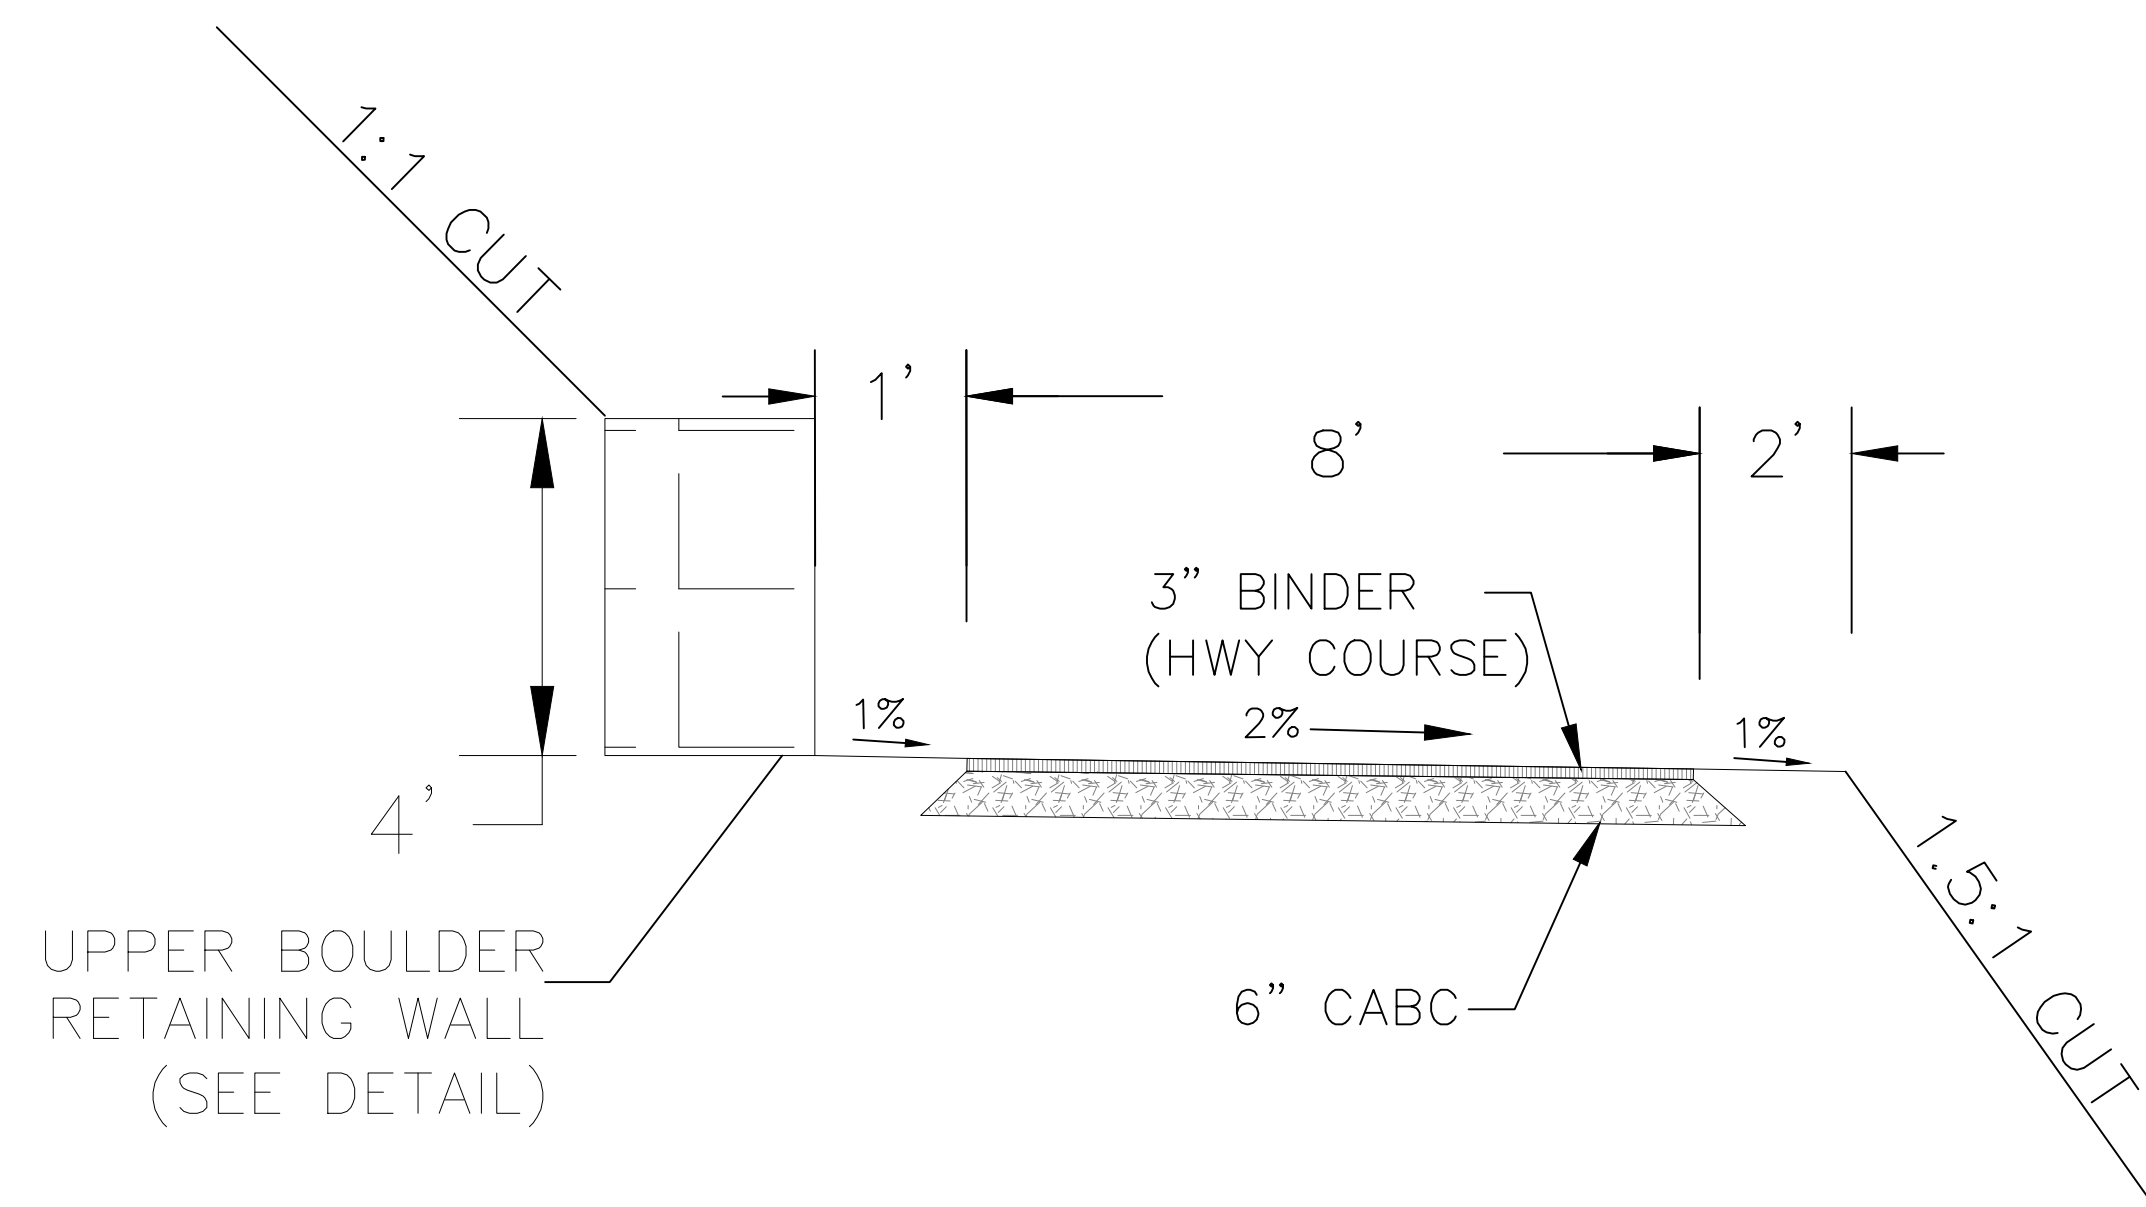


SECTION 2B - STA 6+02 - 6+25.00

NOT TO SCALE

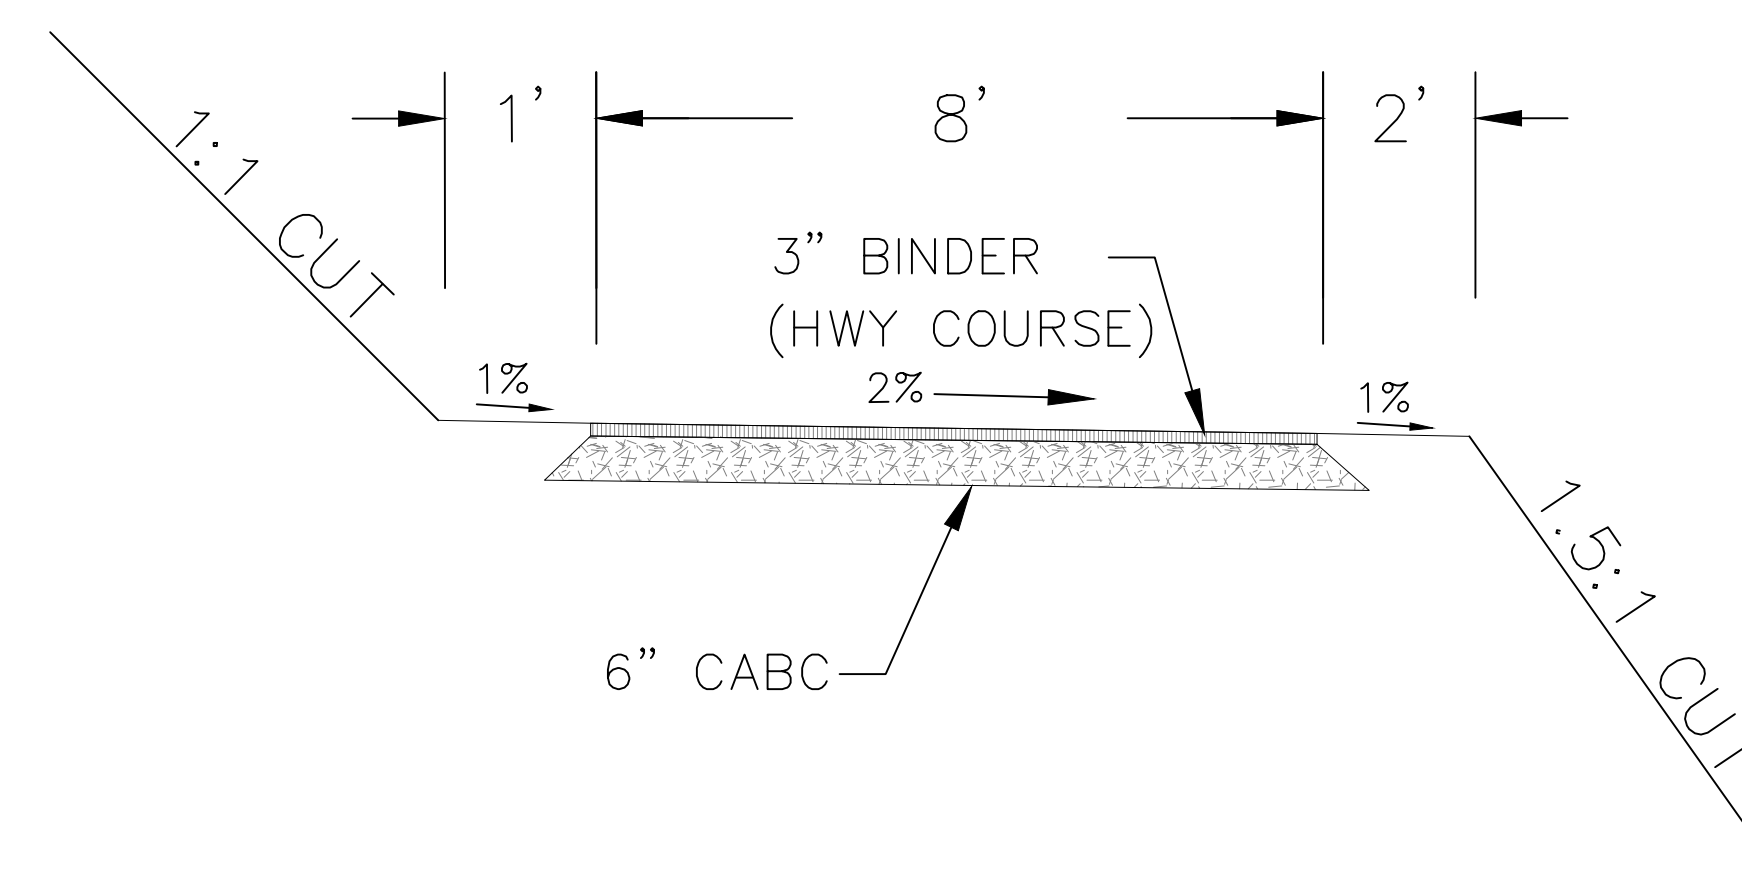


SECTION 2B - STA 6+25 - 6+58.87

NOT TO SCALE

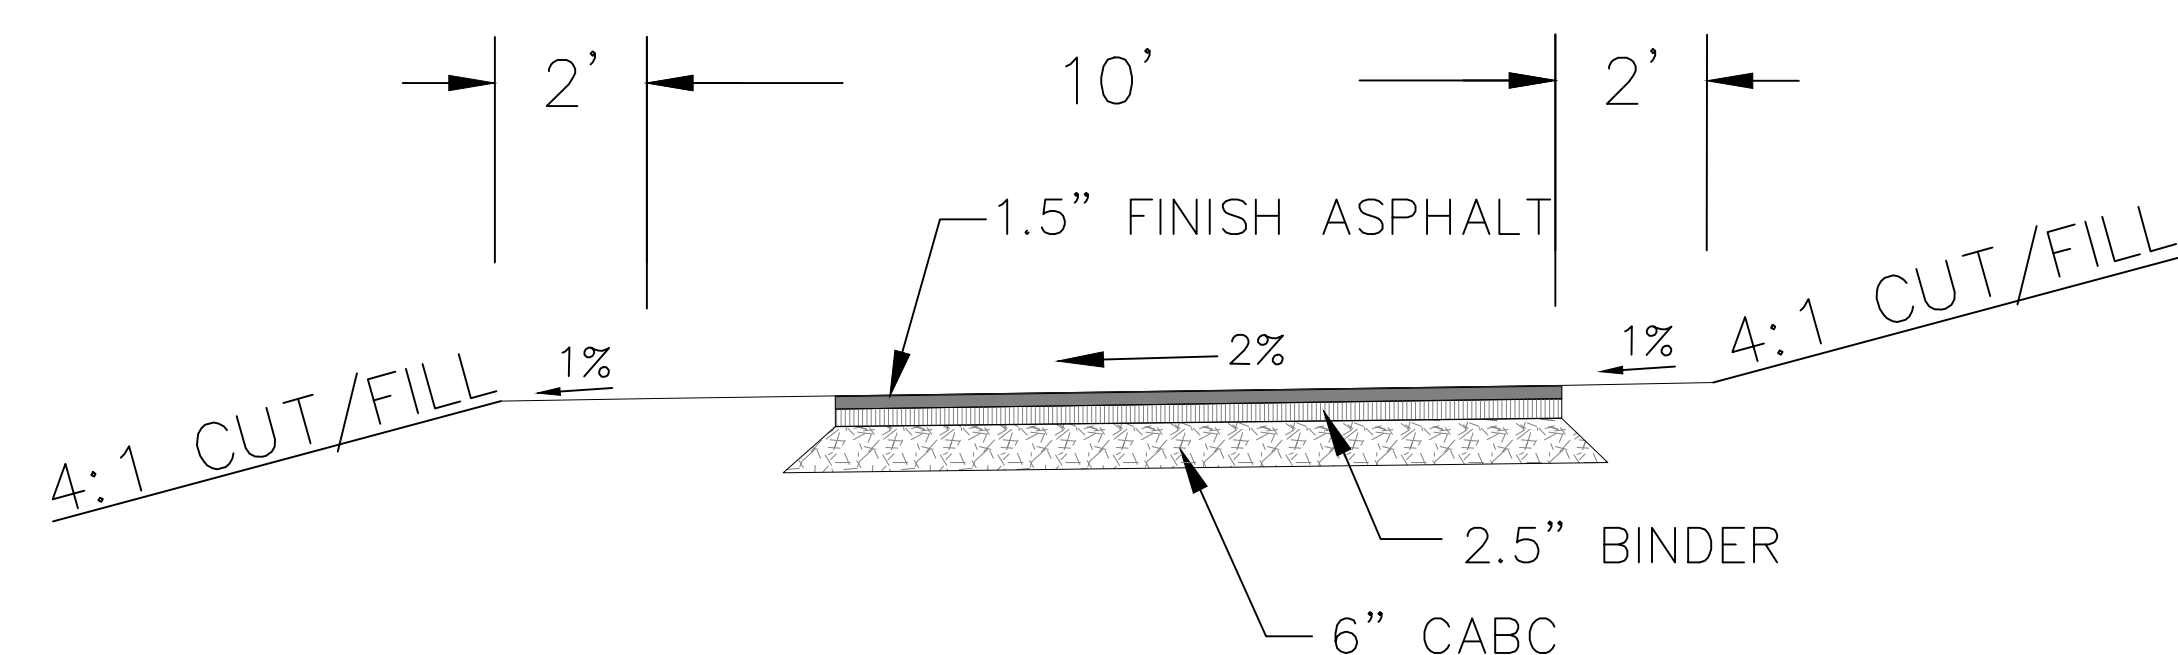

SECTION 3 MAIN TRAIL LOOP - STA 0+00 - 11+18.13

NOT TO SCALE

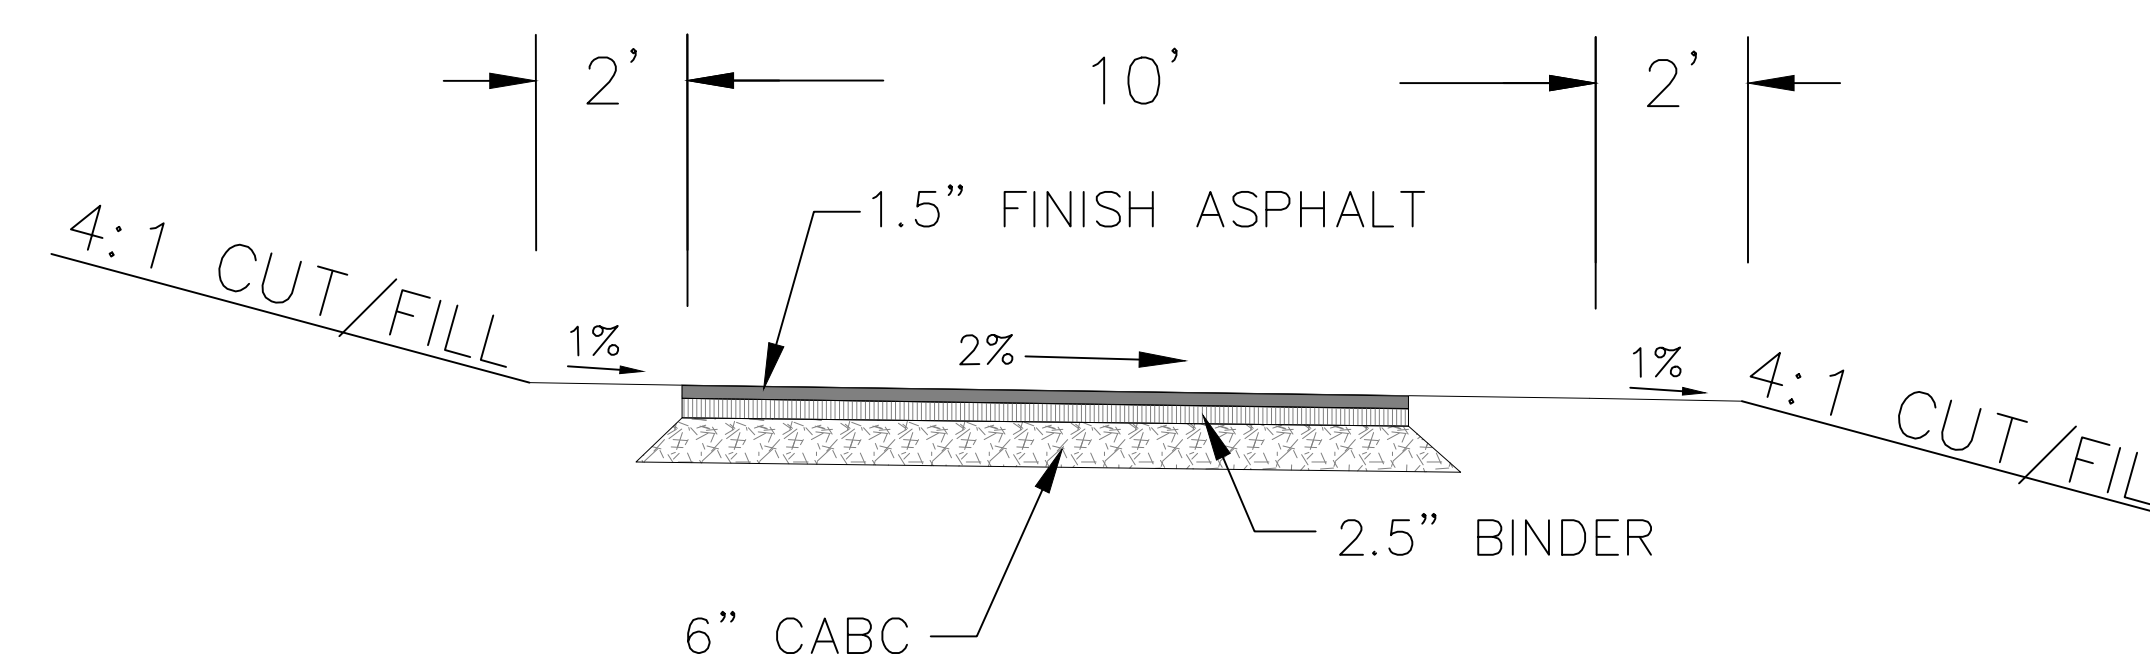


SECTION 3 MAIN TRAIL LOOP - STA 11+18.13 - 12+18.76

NOT TO SCALE




WARREN CONSULTING & DESIGN, PLLC
850 9th Ave NW HICKORY, NC P-1005

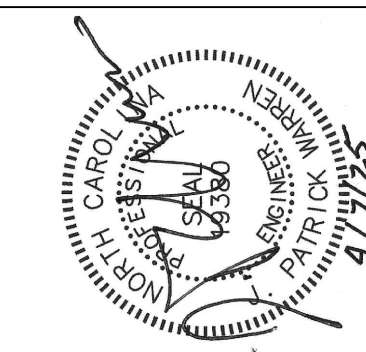

REVISIONS	DATE


PREPARED FOR: BLUE RIDGE CONSERVANCY
BOONE GORGE PARK
CONSTRUCTION DETAILS
MIDDLE FORK GREENWAY
WATAUGA COUNTY, NC

SHEET
C6.5

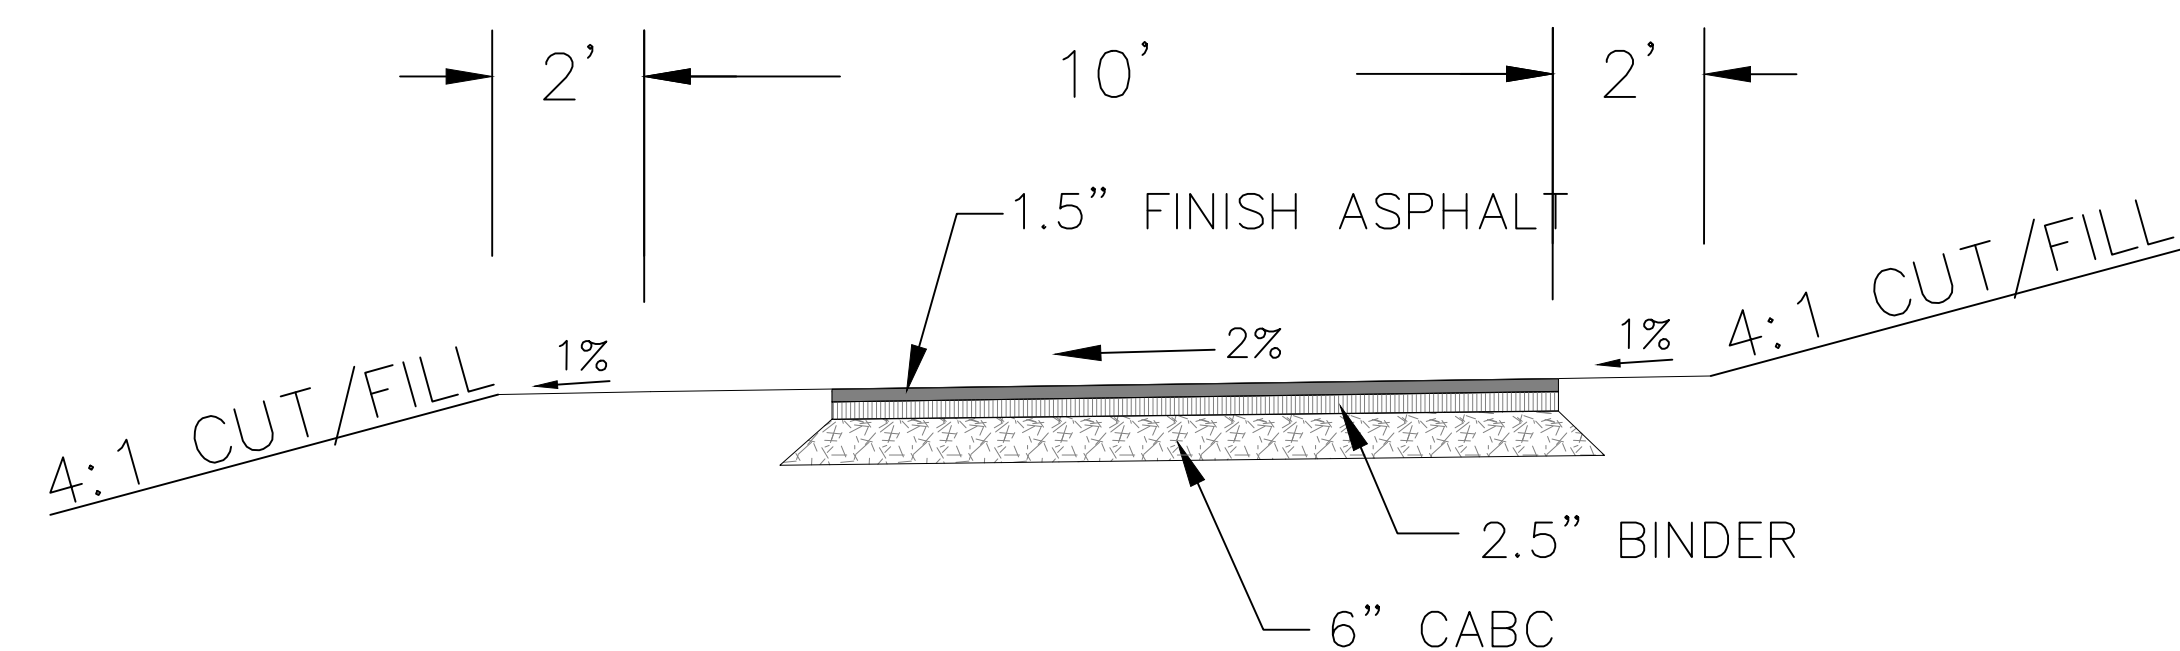


SECTION 3 MAIN TRAIL LOOP - STA 12+18.76 - 21.84.89

NOT TO SCALE

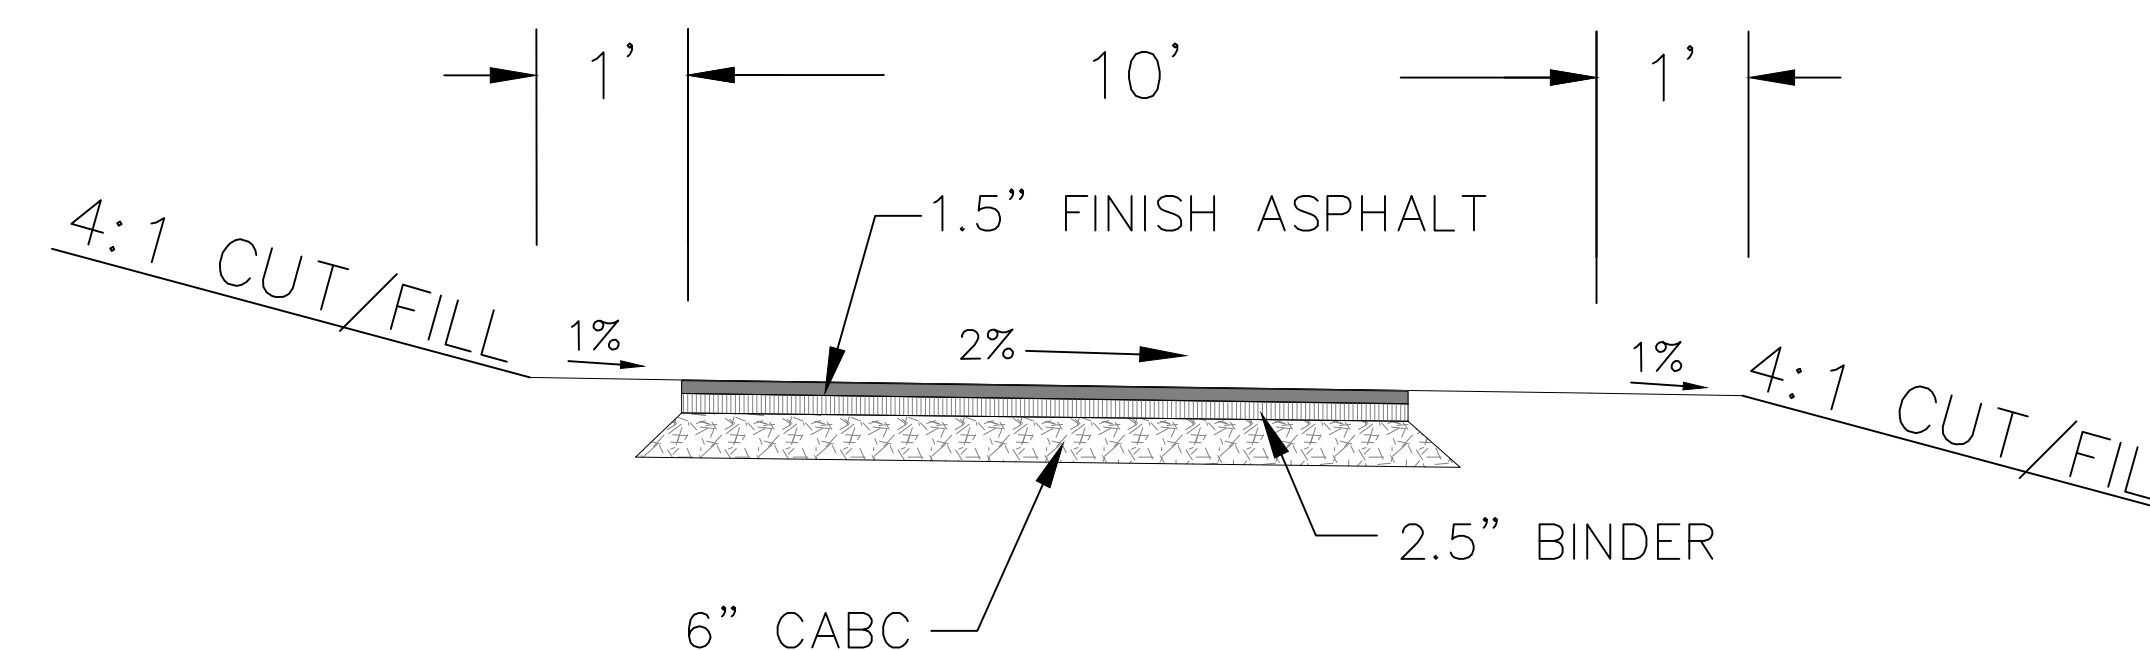


SECTION 3 TRAILHEAD ACCESS - STA 0+00 - 272.01

NOT TO SCALE

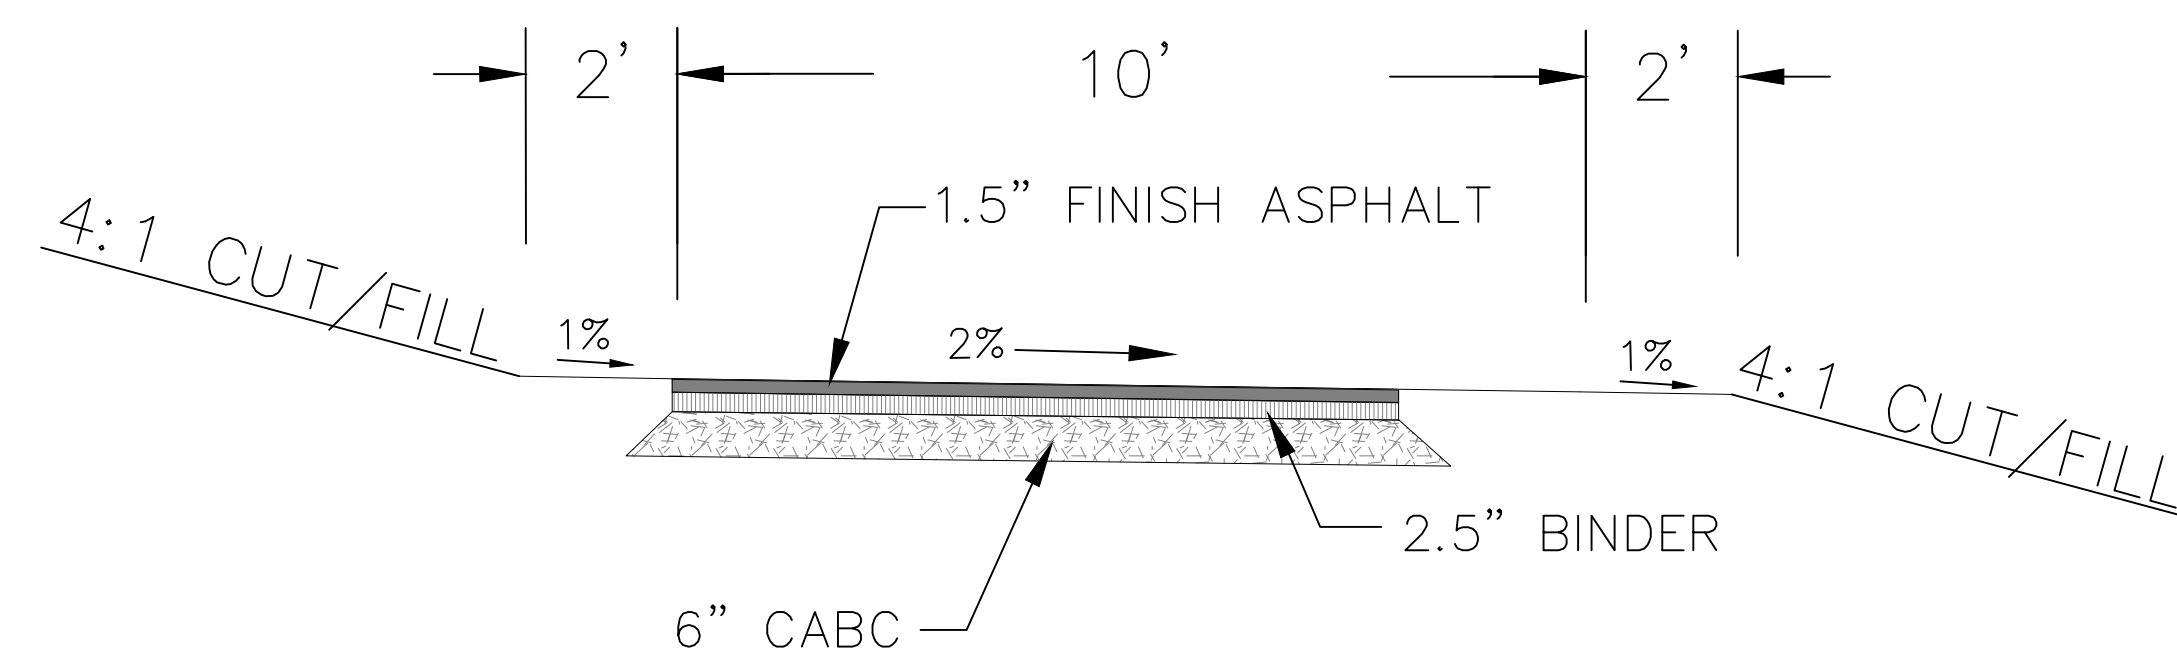


SECTION 3 RIVER ACCESS 1 - STA 0+00 - 0+78.42

NOT TO SCALE

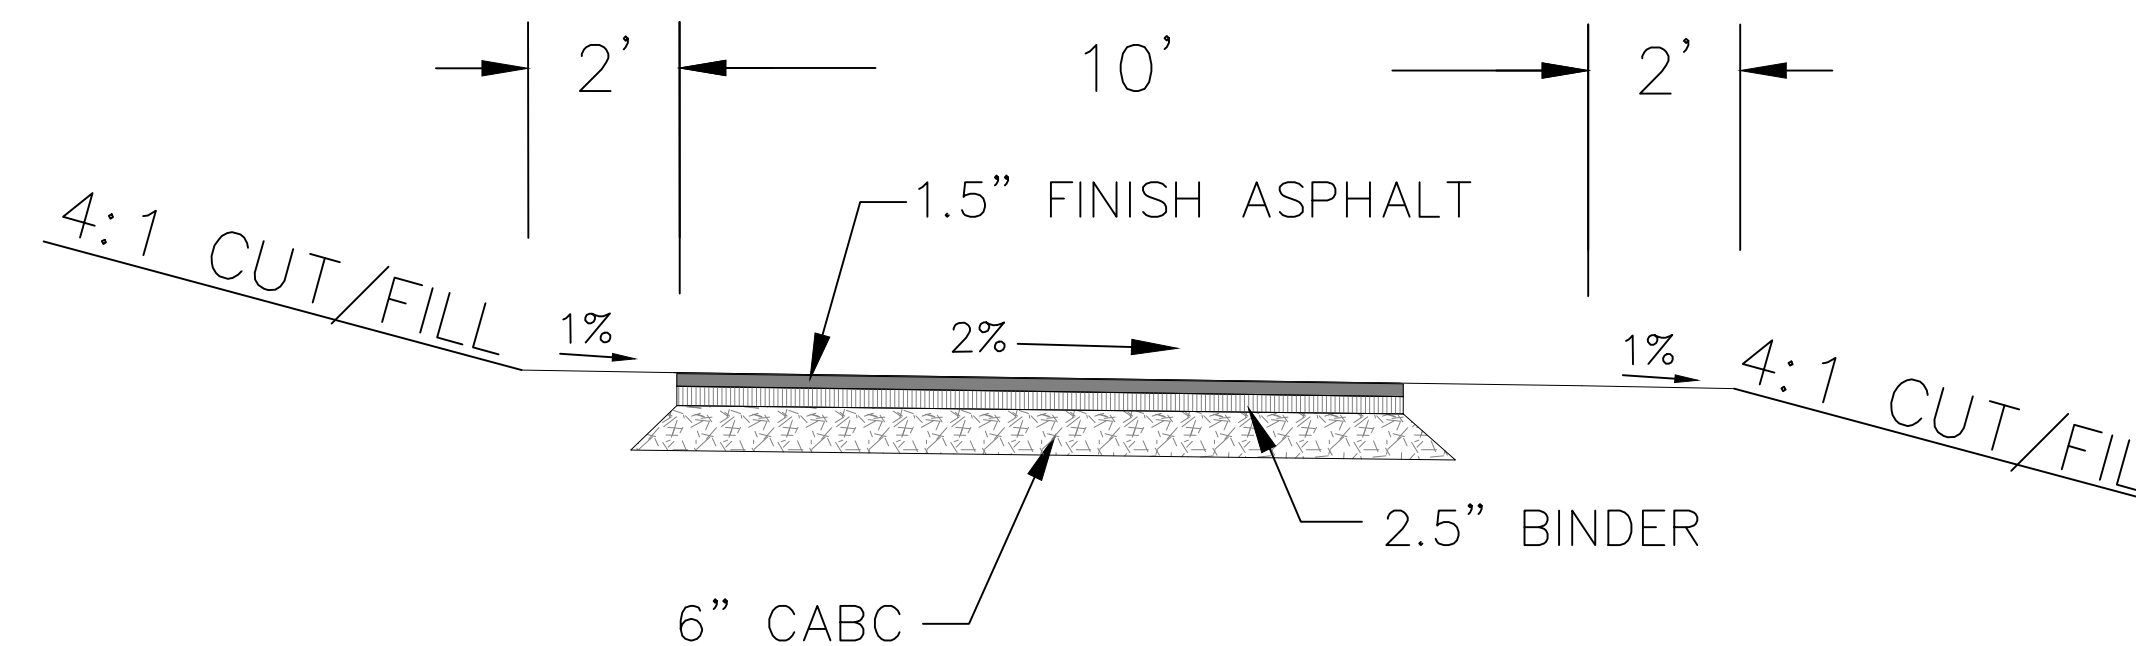

SECTION 3 RIVER ACCESS 2 - STA 0+00 - 1+24.00



NOT TO SCALE

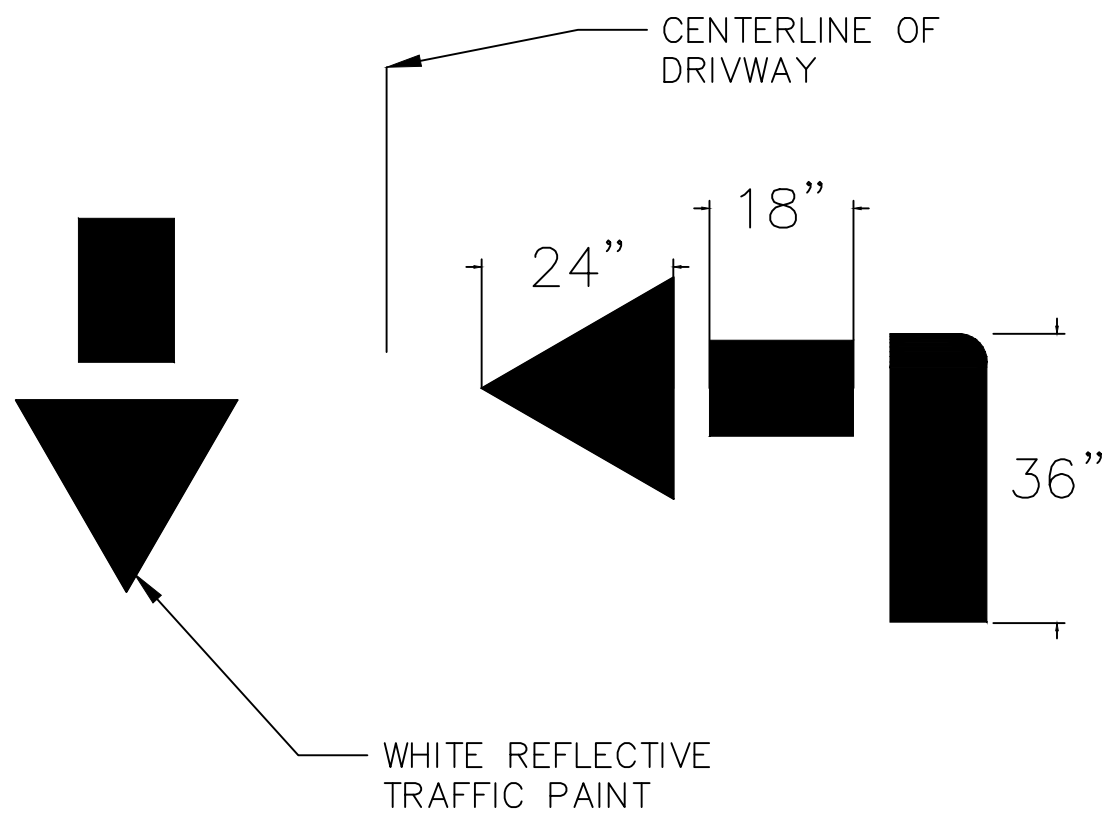

NOTES:
USE THIS DETAIL FOR INTERNAL PARKING AREA CIRCULATION CONTROL. PAVEMENT MARKINGS ADJACENT TO THE RIGHT OF WAY OR WITHIN A RIGHT OF WAY SHALL MEET THE LOCAL JURISDICTIONAL CRITERIA.

DRIVEWAY TRAFFIC FLOW
DIRECTIONAL ARROW

NOT TO SCALE

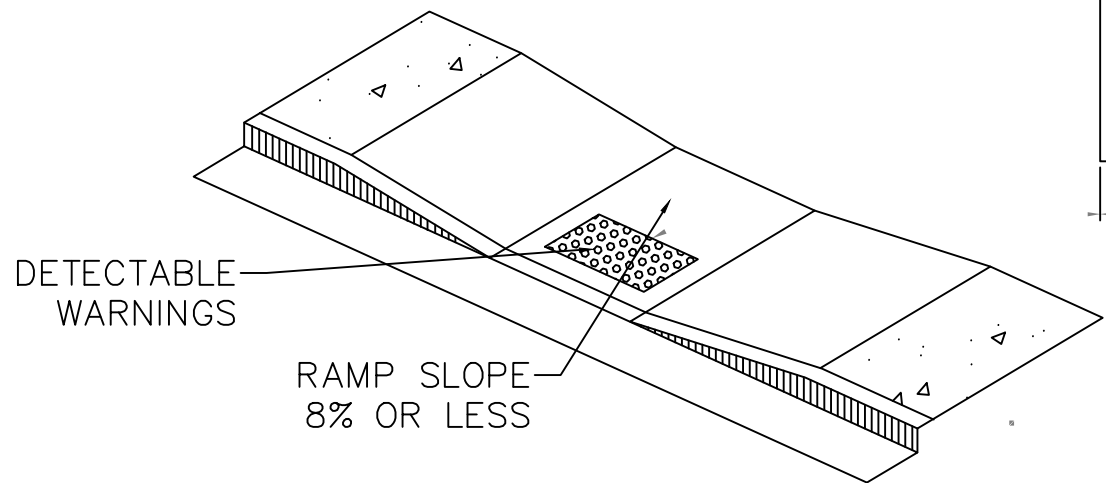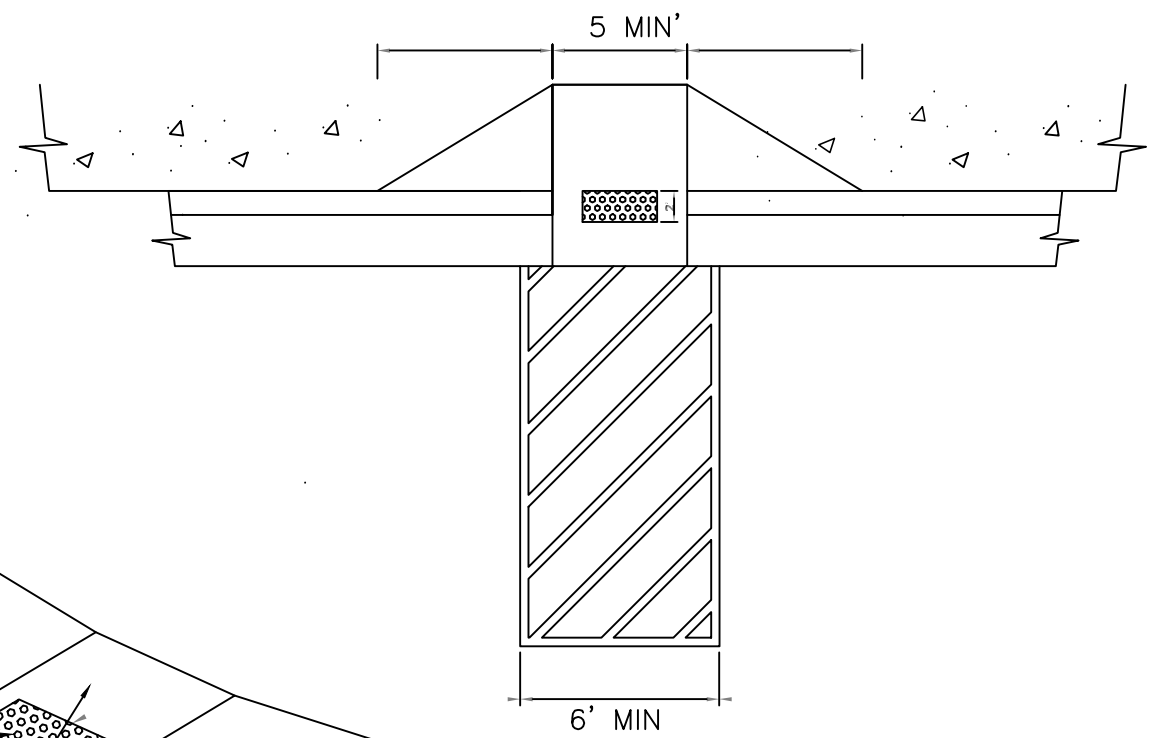

ACCESS RAMP ENTRANCE

NOT TO SCALE



12"x6"



12"x18"



12"x9"


- NOTES:
1. SIGN TO BE MOUNTED A MIN. 7' FROM GRADE IF ADJACENT TO PEDESTRIAN PATH ON CHanneled STEEL POST.
 2. PROVIDE CONCRETE FOOTING AT 2-6" BY 1' FOR POST. FOOTING BEGINS MIN. 6" BELOW POST END.

TYPICAL COLOR SCHEME
BACKGROUND - WHITE
LETTERING/BORDER - GREEN
ARROW - GREEN
SYMBOL - WHITE ON BLUE FIELD

CORNER RADIUS = 1-1/2" (TYP.)

HANDICAP SIGN DETAIL

NOT TO SCALE

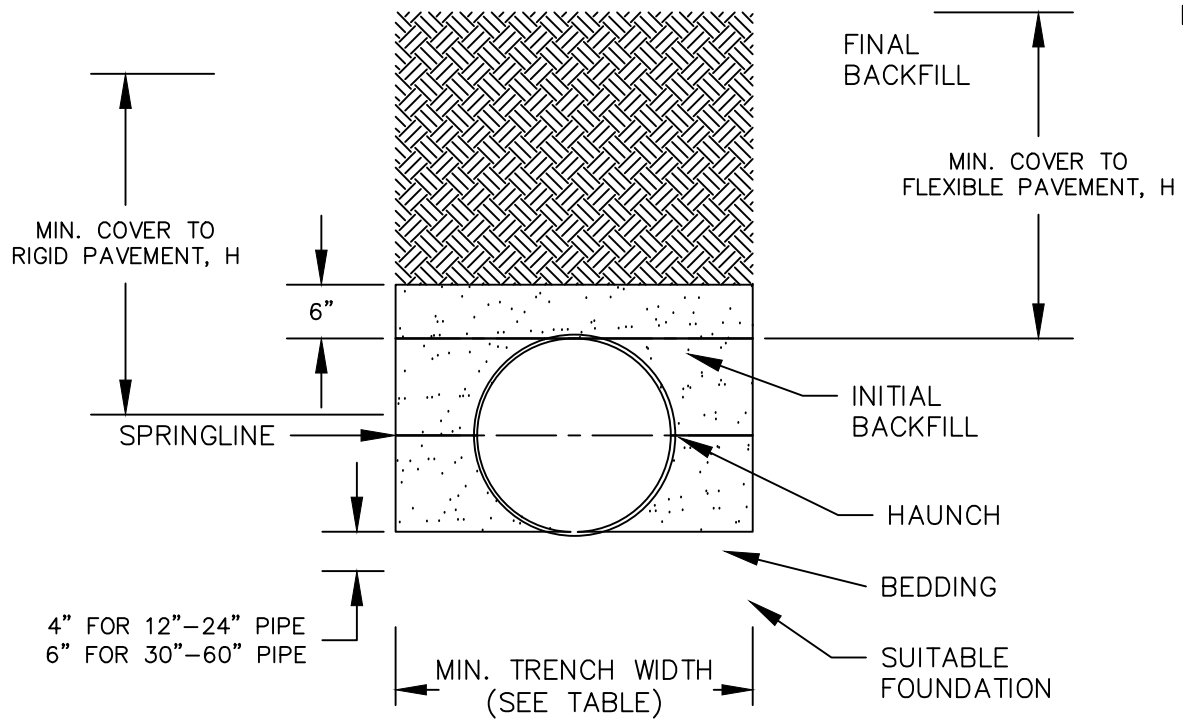

MINIMUM RECOMMENDED COVER BASED ON LOADING CONDITIONS

PIPE DIAM.	SURFACE LIVE LOADING CONDITION	
	H-25	HEAVY CONSTRUCTION (75T AXLE LOAD) *
12" - 48"	12"	48"
54" - 60"	24"	60"


* VEHICLES IN EXCESS OF 75T MAY REQUIRE ADDITIONAL COVER

NOTES:

1. ALL PIPE SYSTEMS SHALL BE INSTALLED IN ACCORDANCE WITH ASTM D2321, "STANDARD PRACTICE FOR UNDERGROUND INSTALLATION OF THERMOPLASTIC PIPE FOR SEWERS AND OTHER GRAVITY FLOW APPLICATIONS", LATEST ADDITION
2. MEASURES SHOULD BE TAKEN TO PREVENT MIGRATION OF NATIVE FINES INTO BACKFILL MATERIAL, WHEN REQUIRED.
3. FOUNDATION: WHERE THE TRENCH BOTTOM IS UNSTABLE, THE CONTRACTOR SHALL EXCAVATE TO A DEPTH REQUIRED BY THE ENGINEER AND REPLACE WITH SUITABLE MATERIAL AS SPECIFIED BY THE ENGINEER. AS AN ALTERNATIVE AND AT THE DISCRETION OF THE DESIGN ENGINEER, THE TRENCH BOTTOM MAY BE STABILIZED USING A GEOTEXTILE MATERIAL.
4. BEDDING: SUITABLE MATERIAL SHALL BE CLASS I, II OR III. THE CONTRACTOR SHALL PROVIDE DOCUMENTATION FOR MATERIAL SPECIFICATION TO ENGINEER. UNLESS OTHERWISE NOTED BY THE ENGINEER, MINIMUM BEDDING THICKNESS SHALL BE 4" (100mm) FOR 4"-24" (100mm-600mm); 6" (150mm) FOR 30"-60" (750mm-900mm).
5. INITIAL BACKFILL: SUITABLE MATERIAL SHALL BE CLASS I, II OR III IN THE PIPE ZONE EXTENDING NOT LESS THAN 6" ABOVE CROWN OF PIPE. THE CONTRACTOR SHALL PROVIDE DOCUMENTATION FOR MATERIAL SPECIFICATION TO ENGINEER. MATERIAL SHALL BE INSTALLED AS REQUIRED IN ASTM D2321, LATEST EDITION.
6. MINIMUM COVER: MINIMUM COVER, H, IN NON-TRAFFIC APPLICATIONS (GRASS OR LANDSCAPE AREAS) IS 12" FROM THE TOP OF PIPE TO GROUND SURFACE. ADDITIONAL COVER MAY BE REQUIRED TO PREVENT FLOATATION. FOR TRAFFIC APPLICATIONS, MINIMUM COVER, H, IS 12" UP TO 48" DIAMETER PIPE AND 24" OF COVER FOR 54"-60" DIAMETER PIPE, MEASURED FROM TOP OF PIPE TO BOTTOM OF FLEXIBLE PAVEMENT OR TO TOP OF RIGID PAVEMENT.

HDPE PIPE INSTALLATION

NOT TO SCALE

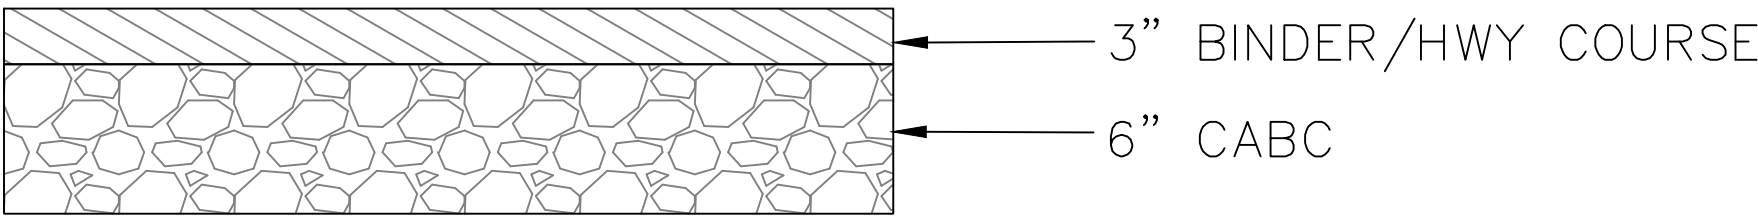


LIGHT DUTY

- NOTES:
1. COMPACT GRADED AGGREGATE BASE TO AT LEAST 100% MODIFIED PROCTOR MAX DRY DENSITY.
 2. TOP 12" OF EXISTING SUB GRADE COMPACTED TO 98% STANDARD PROCTOR PROOFROLLING SHALL BE PERFORMED WITH AN AXLE OF NO LESS THAN 10 TONS.

PAVEMENT DETAIL SECTIONS 2A, 2B

NOT TO SCALE

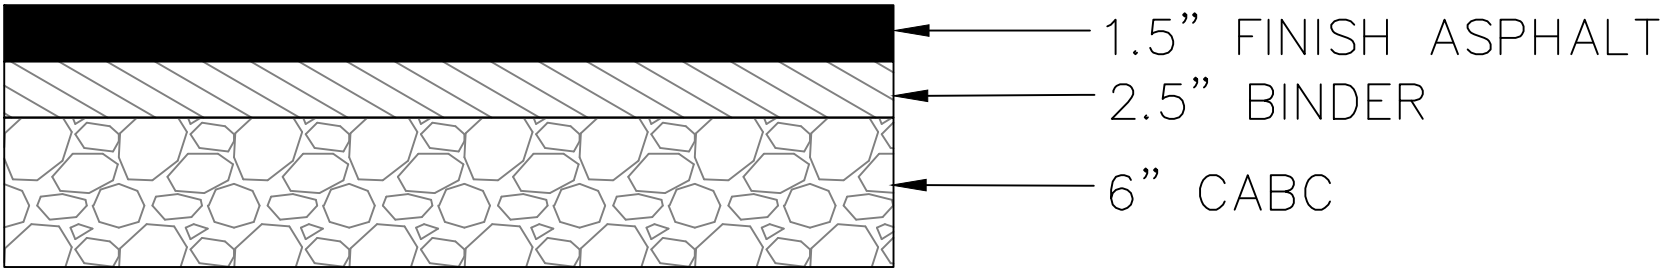


HEAVY DUTY

- NOTES:
1. TACK COAT BETWEEN SURFACE AND BINDER COURSES OF FINISH ASPHALT.
 2. COMPACT GRADED AGGREGATE BASE TO AT LEAST 100% MODIFIED PROCTOR MAX DRY DENSITY.
 3. TOP 12" OF EXISTING SUB GRADE COMPACTED TO 98% STANDARD PROCTOR PROOFROLLING SHALL BE PERFORMED WITH AN AXLE OF NO LESS THAN 10 TONS.

PAVEMENT DETAIL SECTIONS 1A, 1B, 3

NOT TO SCALE

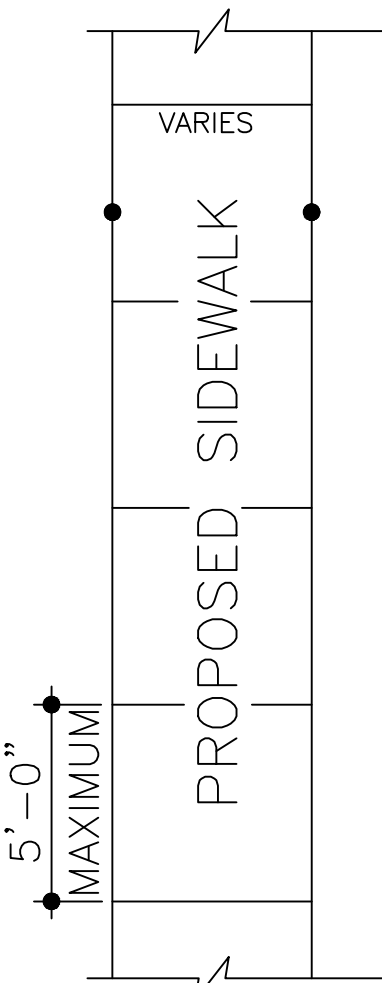


NOTES:


1. TRANSVERSE EXPANSION JOINTS TO BE A MAXIMUM OF 50 FEET.
2. ALL CONCRETE TO BE FINISHED WITH CURING COMPOUND.
3. A 6 INCH DEPTH IS REQUIRED AT LOCATIONS OF DRIVEWAY CROSSINGS, AT STREET INTERSECTIONS (ALONG THE LENGTH OF RADIUS CURB RETURNS), AND IN THE HANDICAP RAMPS.

STANDARD SIDEWALK DETAIL


NOT TO SCALE

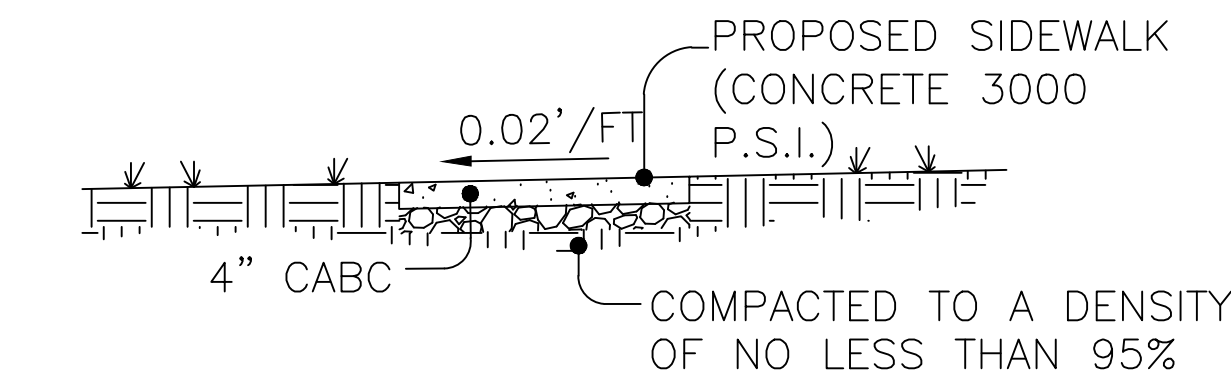

TYPICAL SECTION

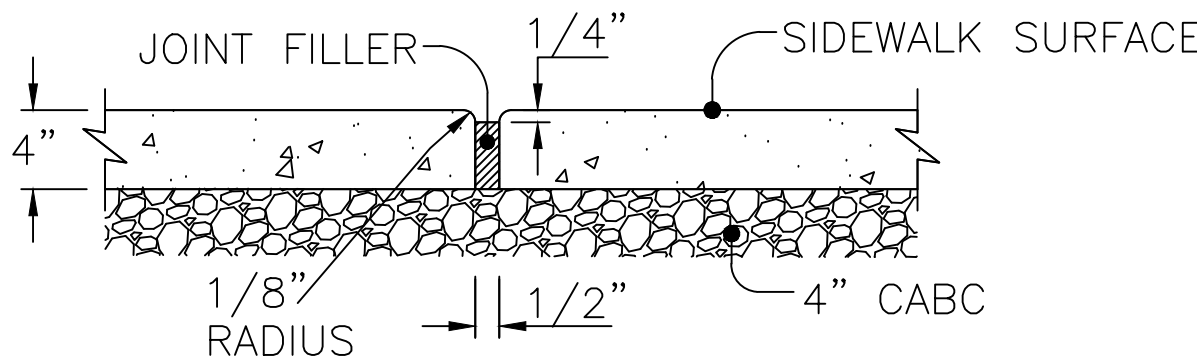

TRANSVERSE EXPANSION
JOINT

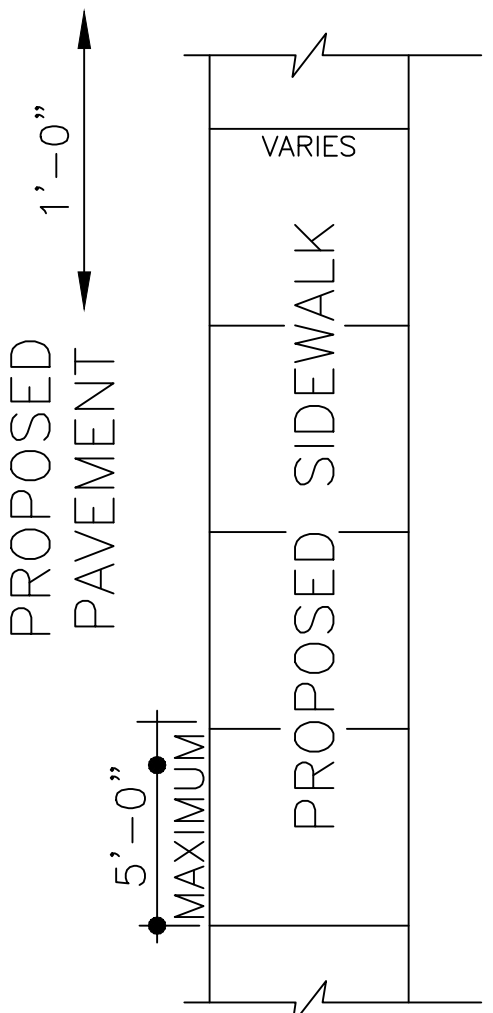

PLAN VIEW

NOTES:


1. TRANSVERSE EXPANSION JOINTS TO BE A MAXIMUM OF 50 FEET.
2. ALL CONCRETE TO BE FINISHED WITH CURING COMPOUND.
3. A 6 INCH DEPTH IS REQUIRED AT LOCATIONS OF DRIVEWAY CROSSINGS, AT STREET INTERSECTIONS (ALONG THE LENGTH OF RADIUS CURB RETURNS), AND IN THE HANDICAP RAMPS.
4. CONCRETE SHALL BE 3000 PSI.

TURNDOWN SIDEWALK DETAIL

NOT TO SCALE



WARREN CONSULTING & DESIGN, PLLC
850 9th Ave NW HICKORY, NC P-1005

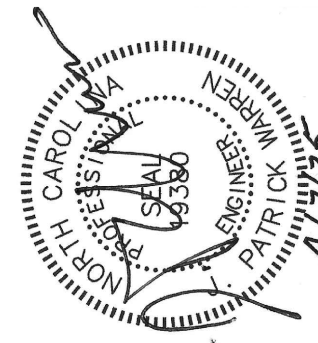

DATE

REVISIONS

PREPARED FOR: BLUE RIDGE CONSERVANCY


BOONE GORGE PARK
CONSTRUCTION DETAILS
MIDDLE FORK GREENWAY
WATAUGA COUNTY, NC

SHEET
C6.6

REVISIONS	DATE

PREPARED FOR: BLUE RIDGE CONSERVANCY
BOONE GORGE PARK
CONSTRUCTION DETAILS
MIDDLE FORK GREENWAY
WATAUGA COUNTY, NC

JOINT FILLER
NOTE: MAINTAIN 50' MAX BETWEEN
JOINTS OR AT ALL RIGID OBJECTS.

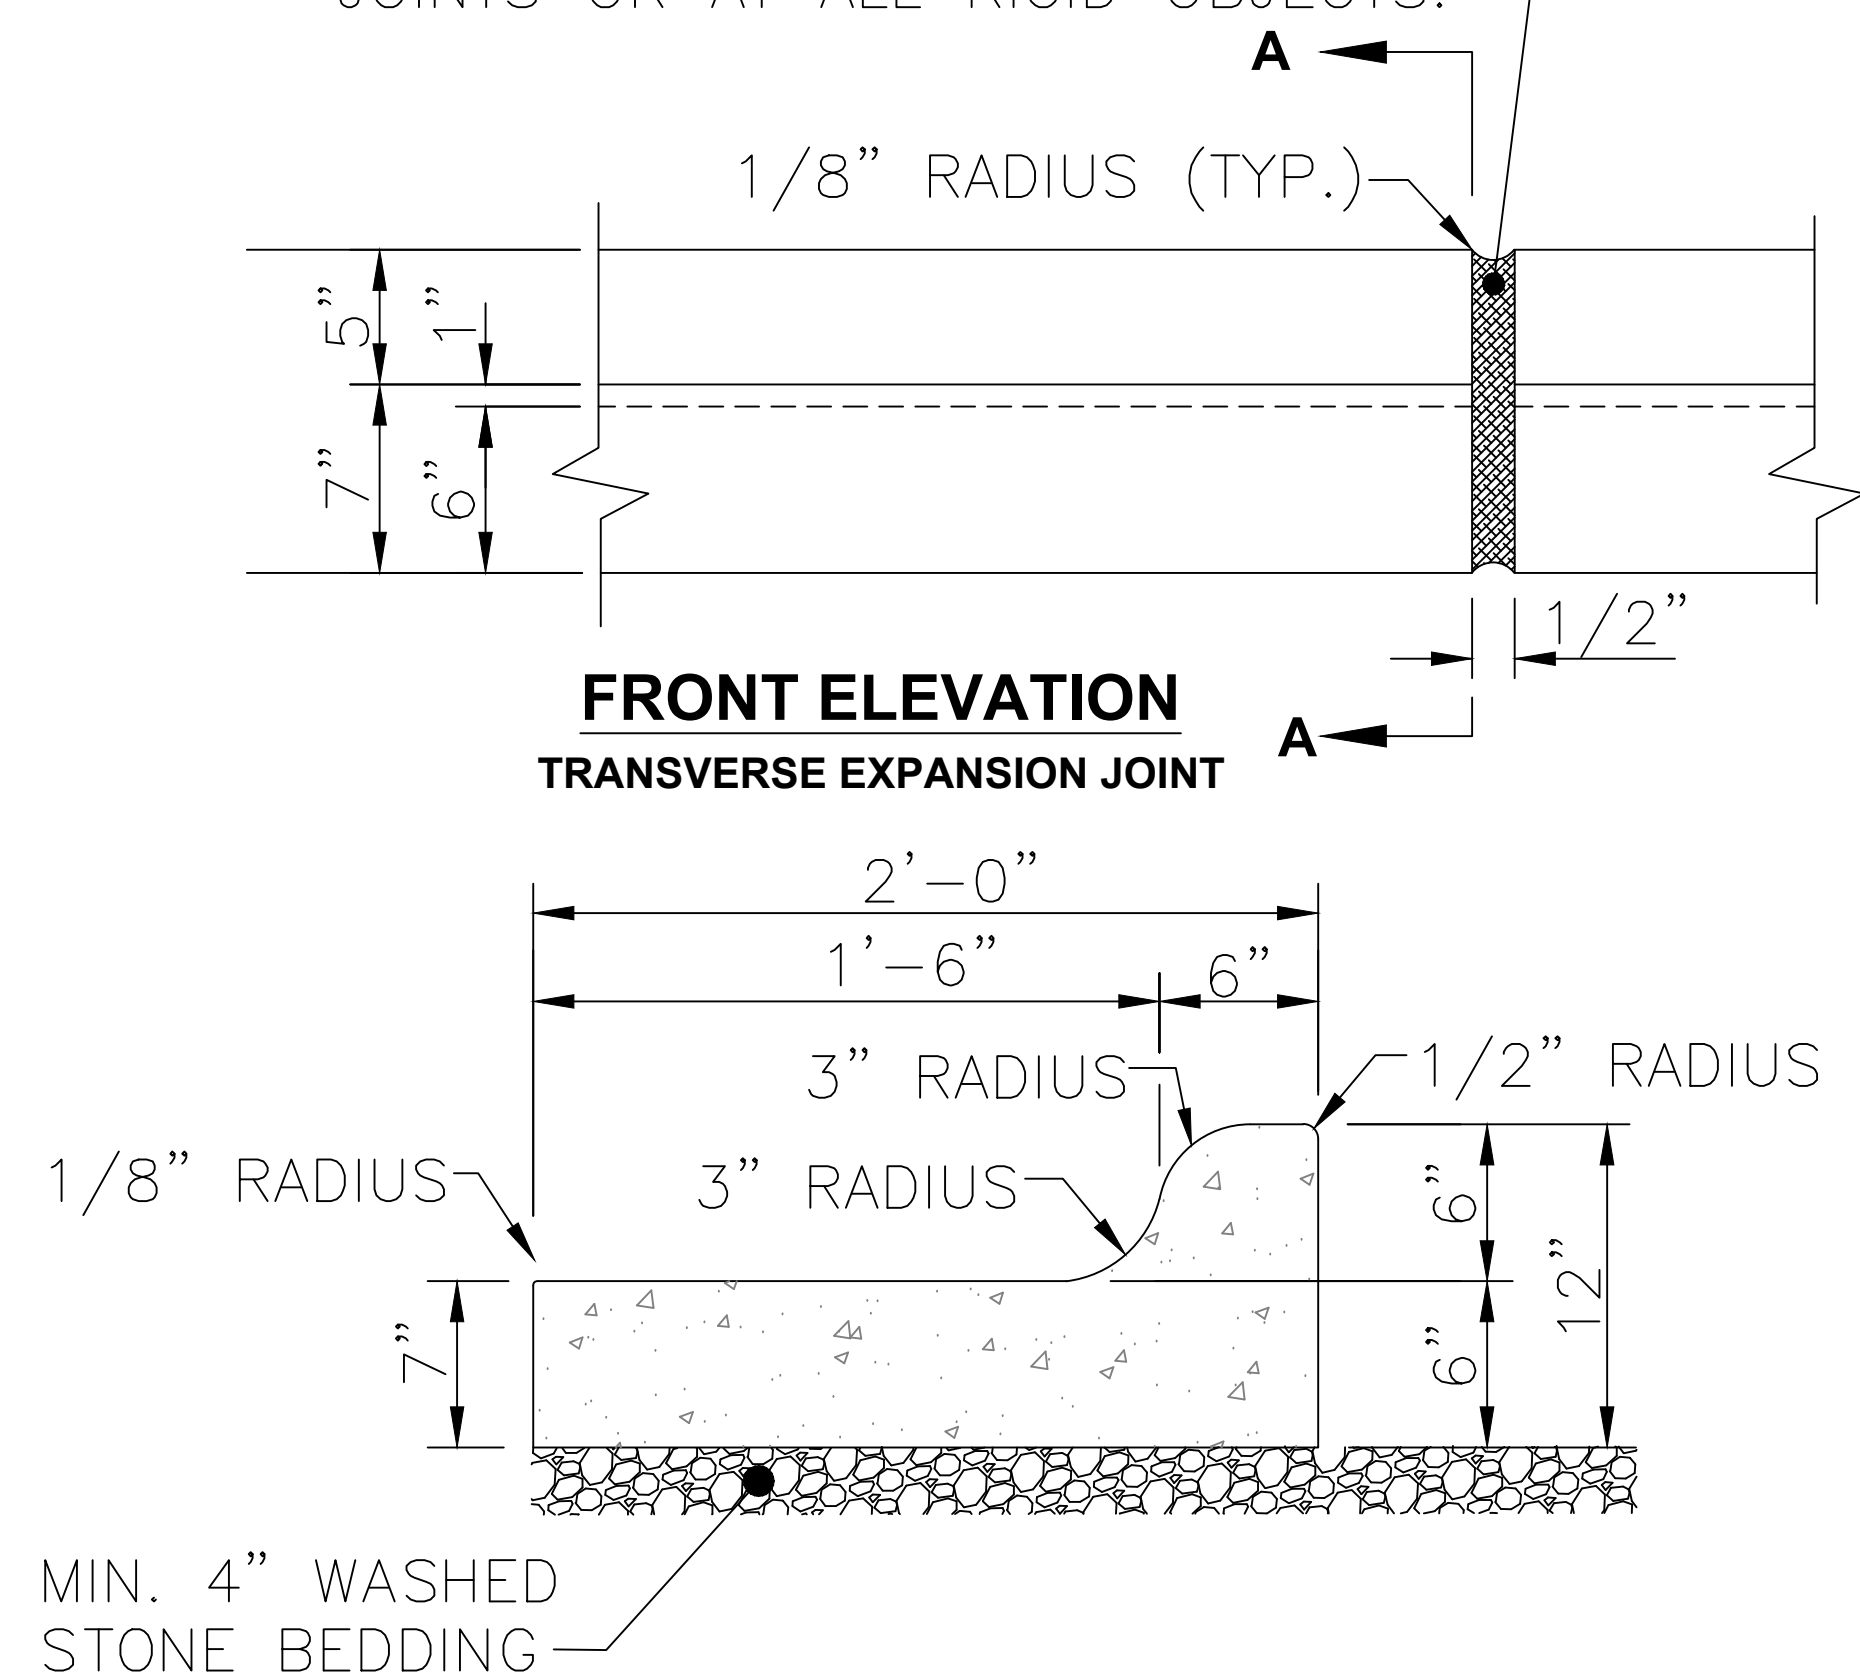

SECTION A-A
SIDE ELEVATION

NOTES:


1. CONCRETE SHALL BE 3,000 P.S.I.
2. CONTRACTION JOINTS SHALL BE SPACED AT 10' INTERVALS.
(A 15' SPACING WILL BE ALLOWED WHEN A MACHINE IS USED.)
3. FINISH ALL CONCRETE WITH CURING COMPOUND.

24" CURB AND GUTTER DETAIL


NOT TO SCALE

INTERMEDIATE TYPE (4'X4')

(5 FEET TO 20 FEET IN DEPTH)

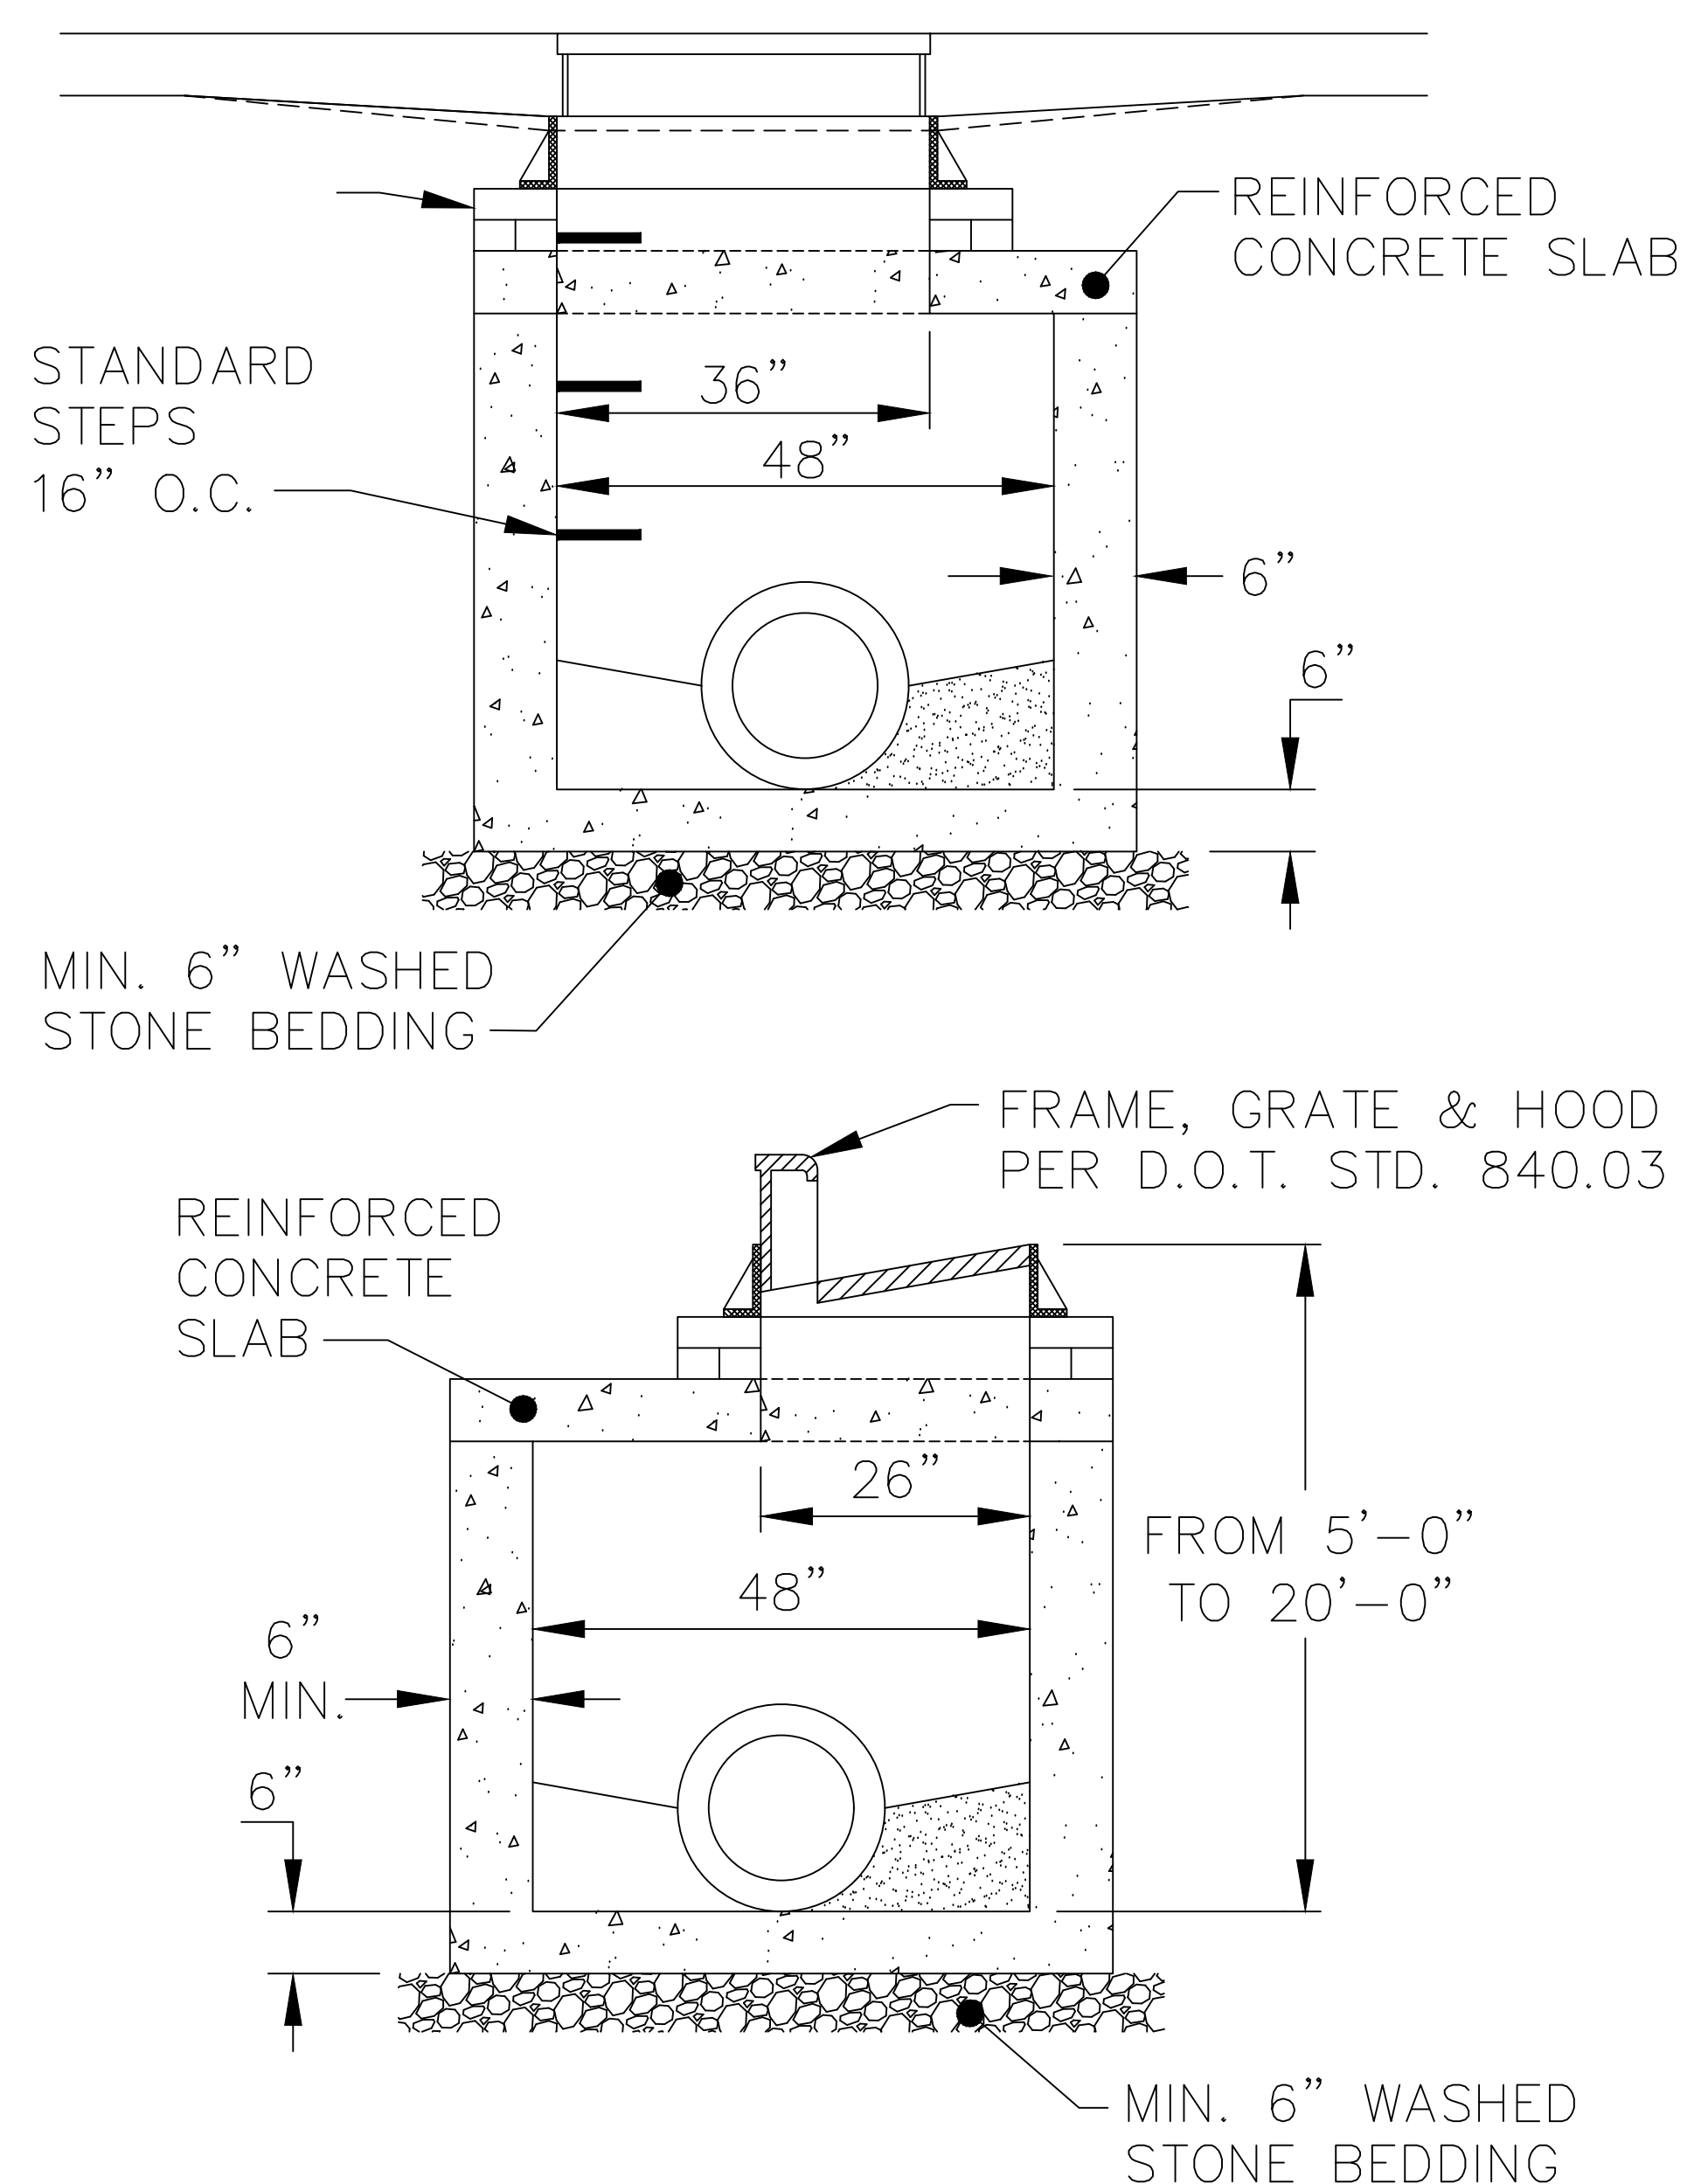


SLAB DETAIL

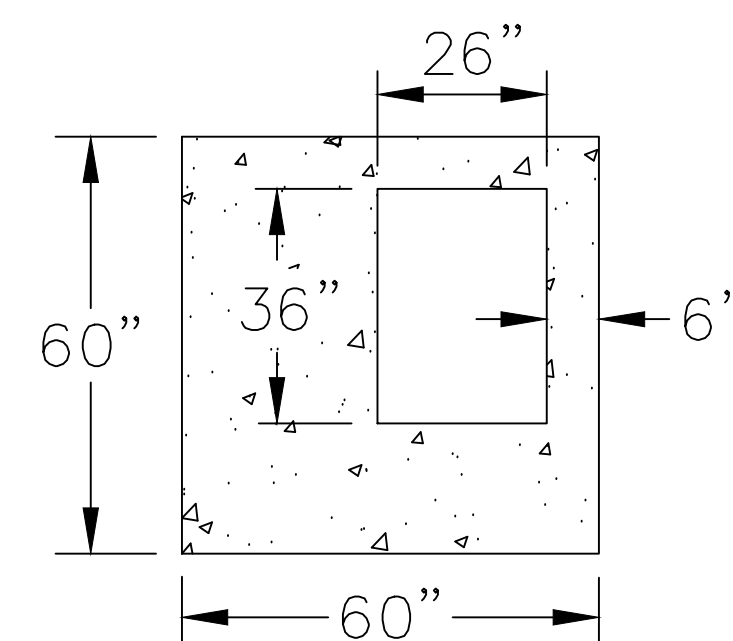

SLAB THICKNESS AND
REINFORCEMENT FOR
SOIL AND TRAFFIC
LOADING BY AN
ENGINEER

SHALLOW TYPE

(5 FEET OR LESS IN DEPTH)

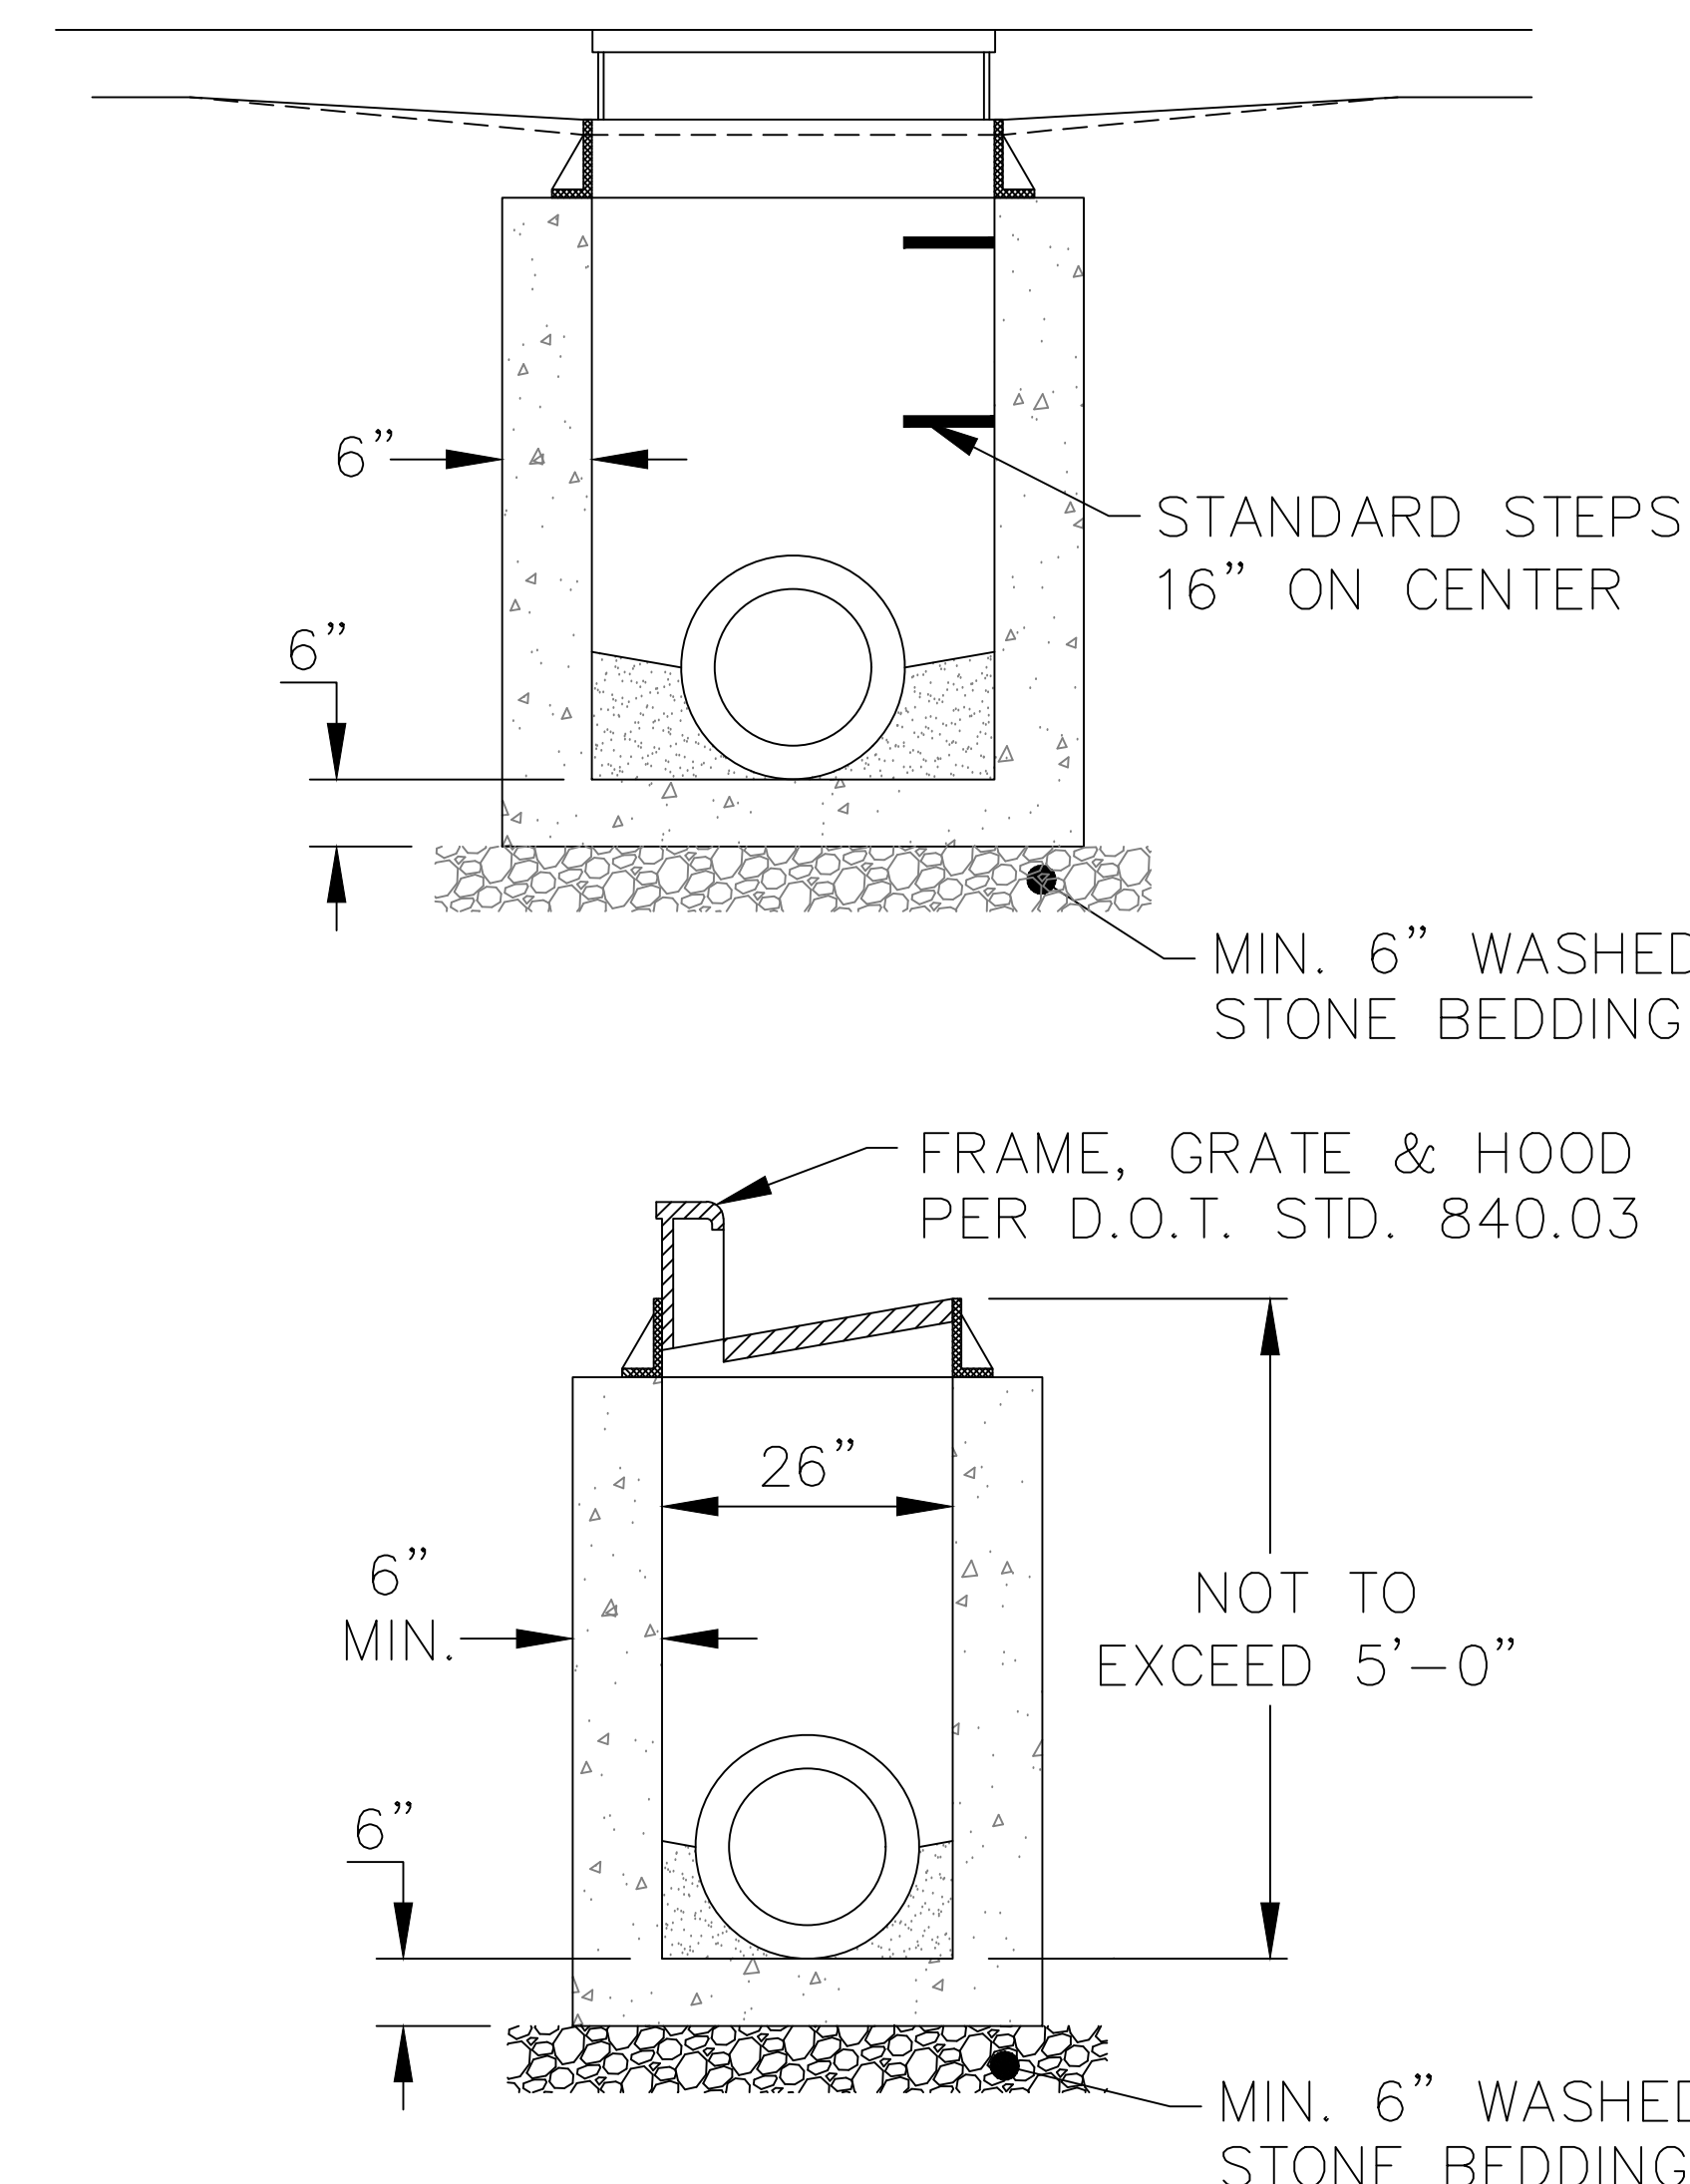


NOTES:

1. CONCRETE SHALL BE 4000 P.S.I. MINIMUM FOR ALL PRECAST CONCRETE CATCH BASINS.
2. PRECAST CONCRETE STRUCTURES MAY ONLY BE INSTALLED TO DEPTHS CERTIFIED AS ACCEPTABLE BY THE MANUFACTURER.
3. "WAFFLE" BOXES ARE ACCEPTABLE FOR SHALLOW TYPE CATCH BASINS.
4. BRICK MAY BE USED TO ADJUST FRAME, GRATE & HOOD TO SURFACE ELEVATION A MAXIMUM OF 12 INCHES.


STANDARD CATCH BASIN

NOT TO SCALE

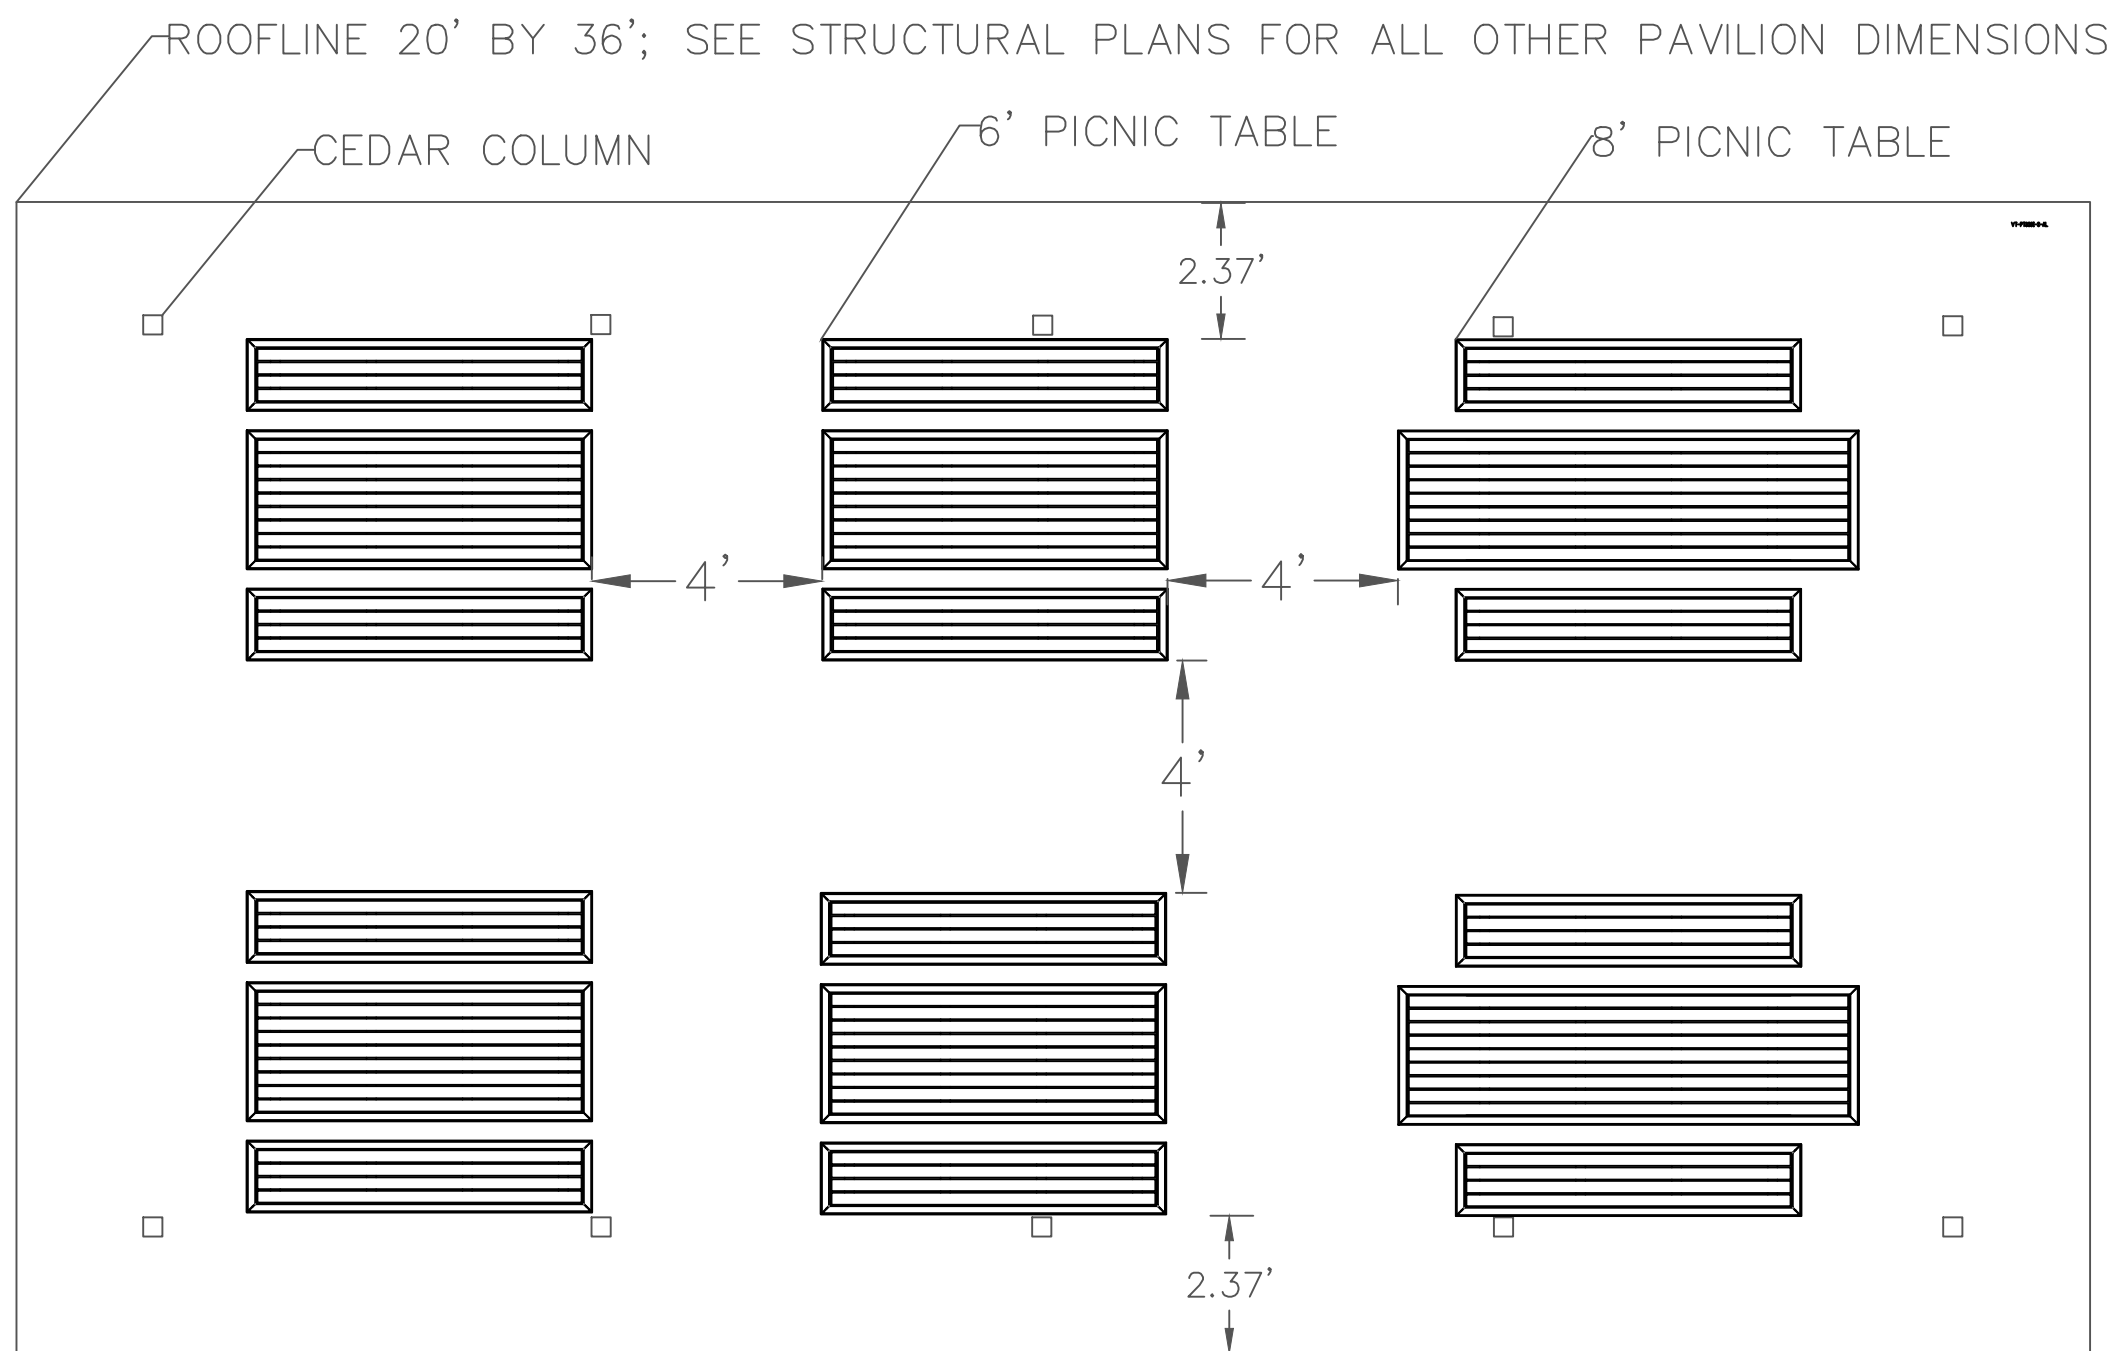

AMENITY LAYOUT AT PAVILION


NOT TO SCALE

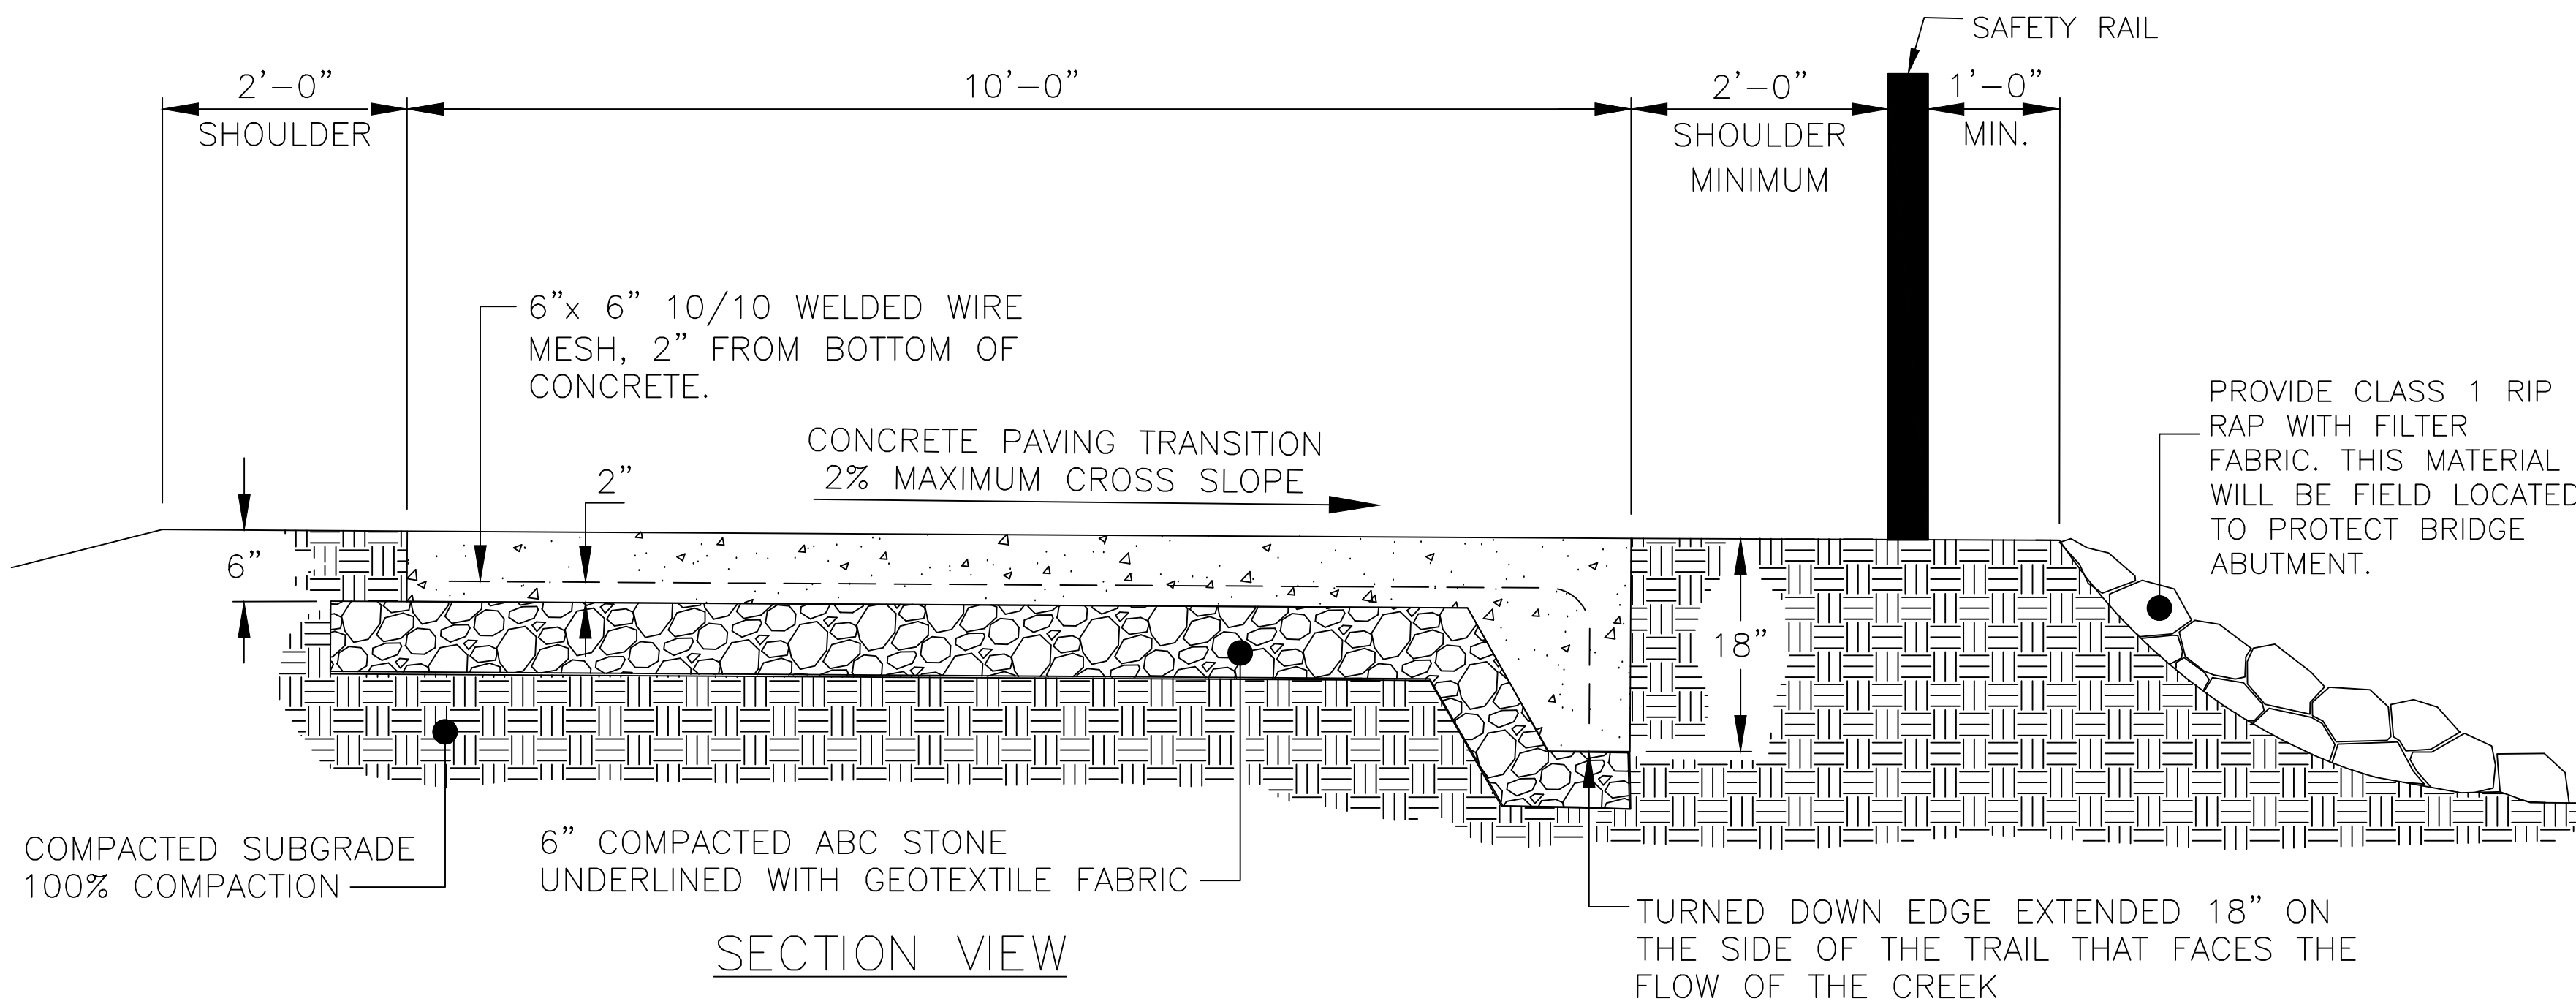

SECTION VIEW

STANDARD GREENWAY TURNDOWN EDGE


NOT TO SCALE

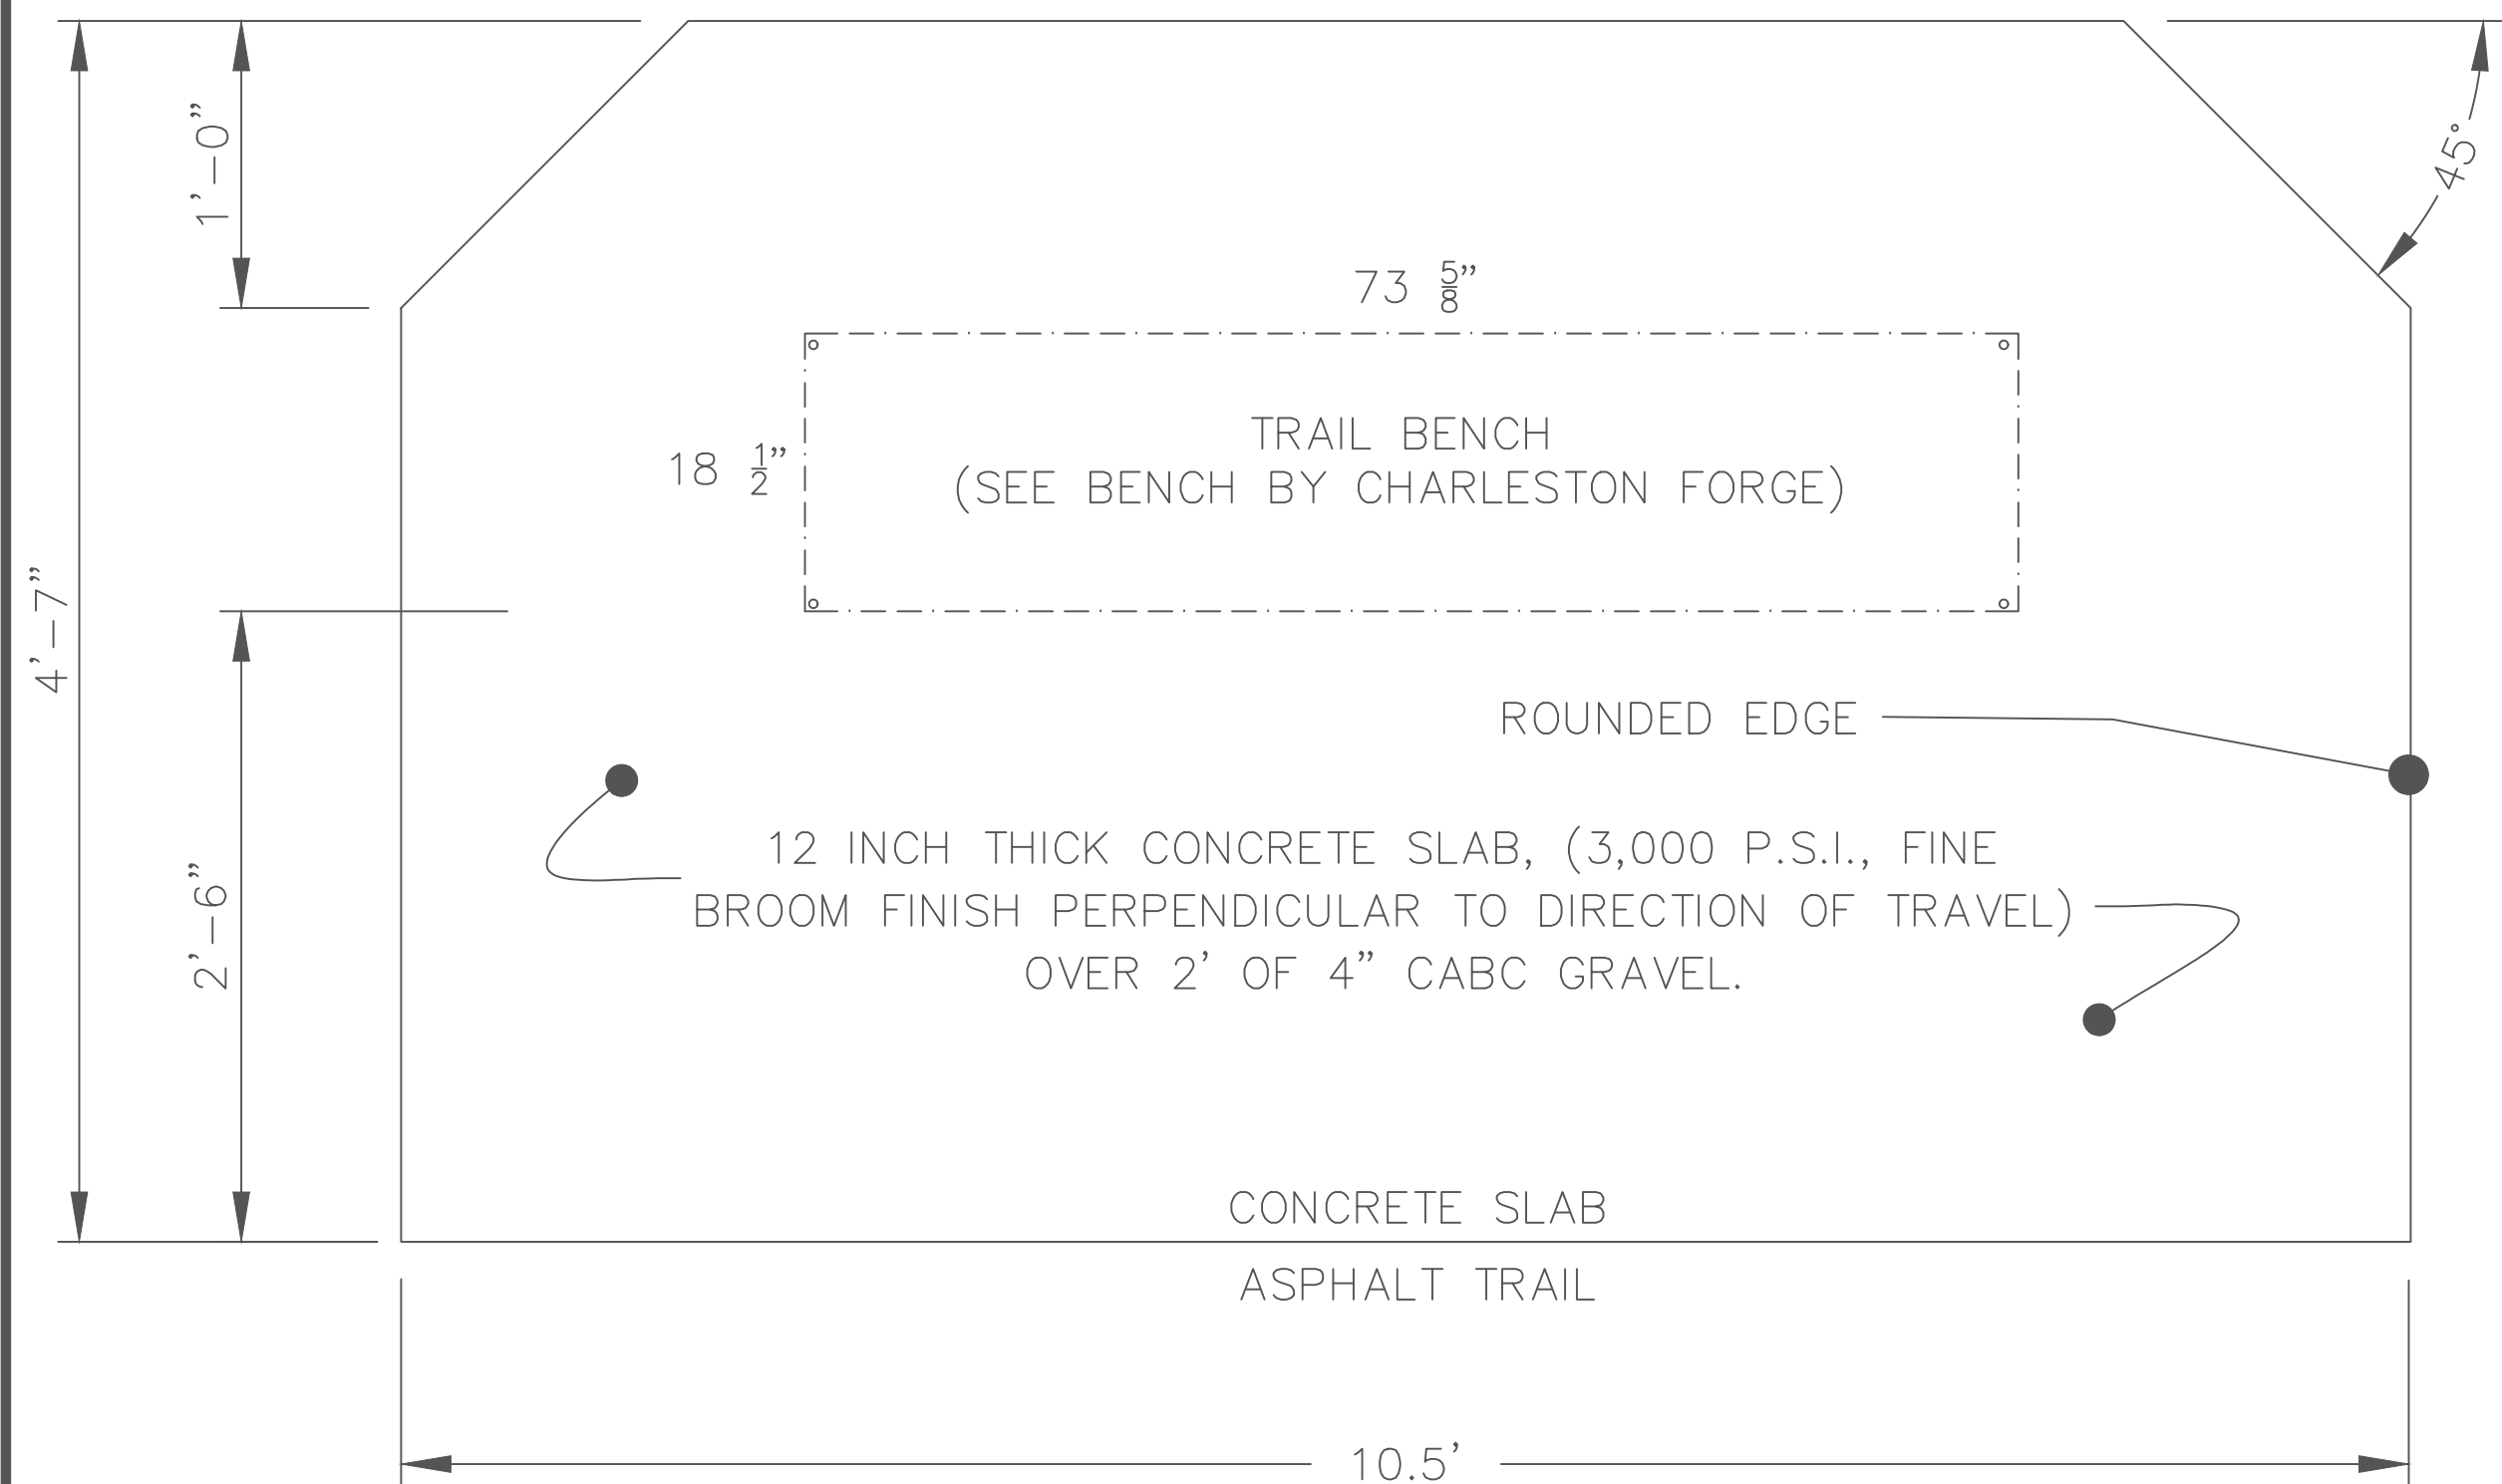

PLAN VIEW

STANDARD CONCRETE SLAB FOR TRAIL BENCH

NOT TO SCALE

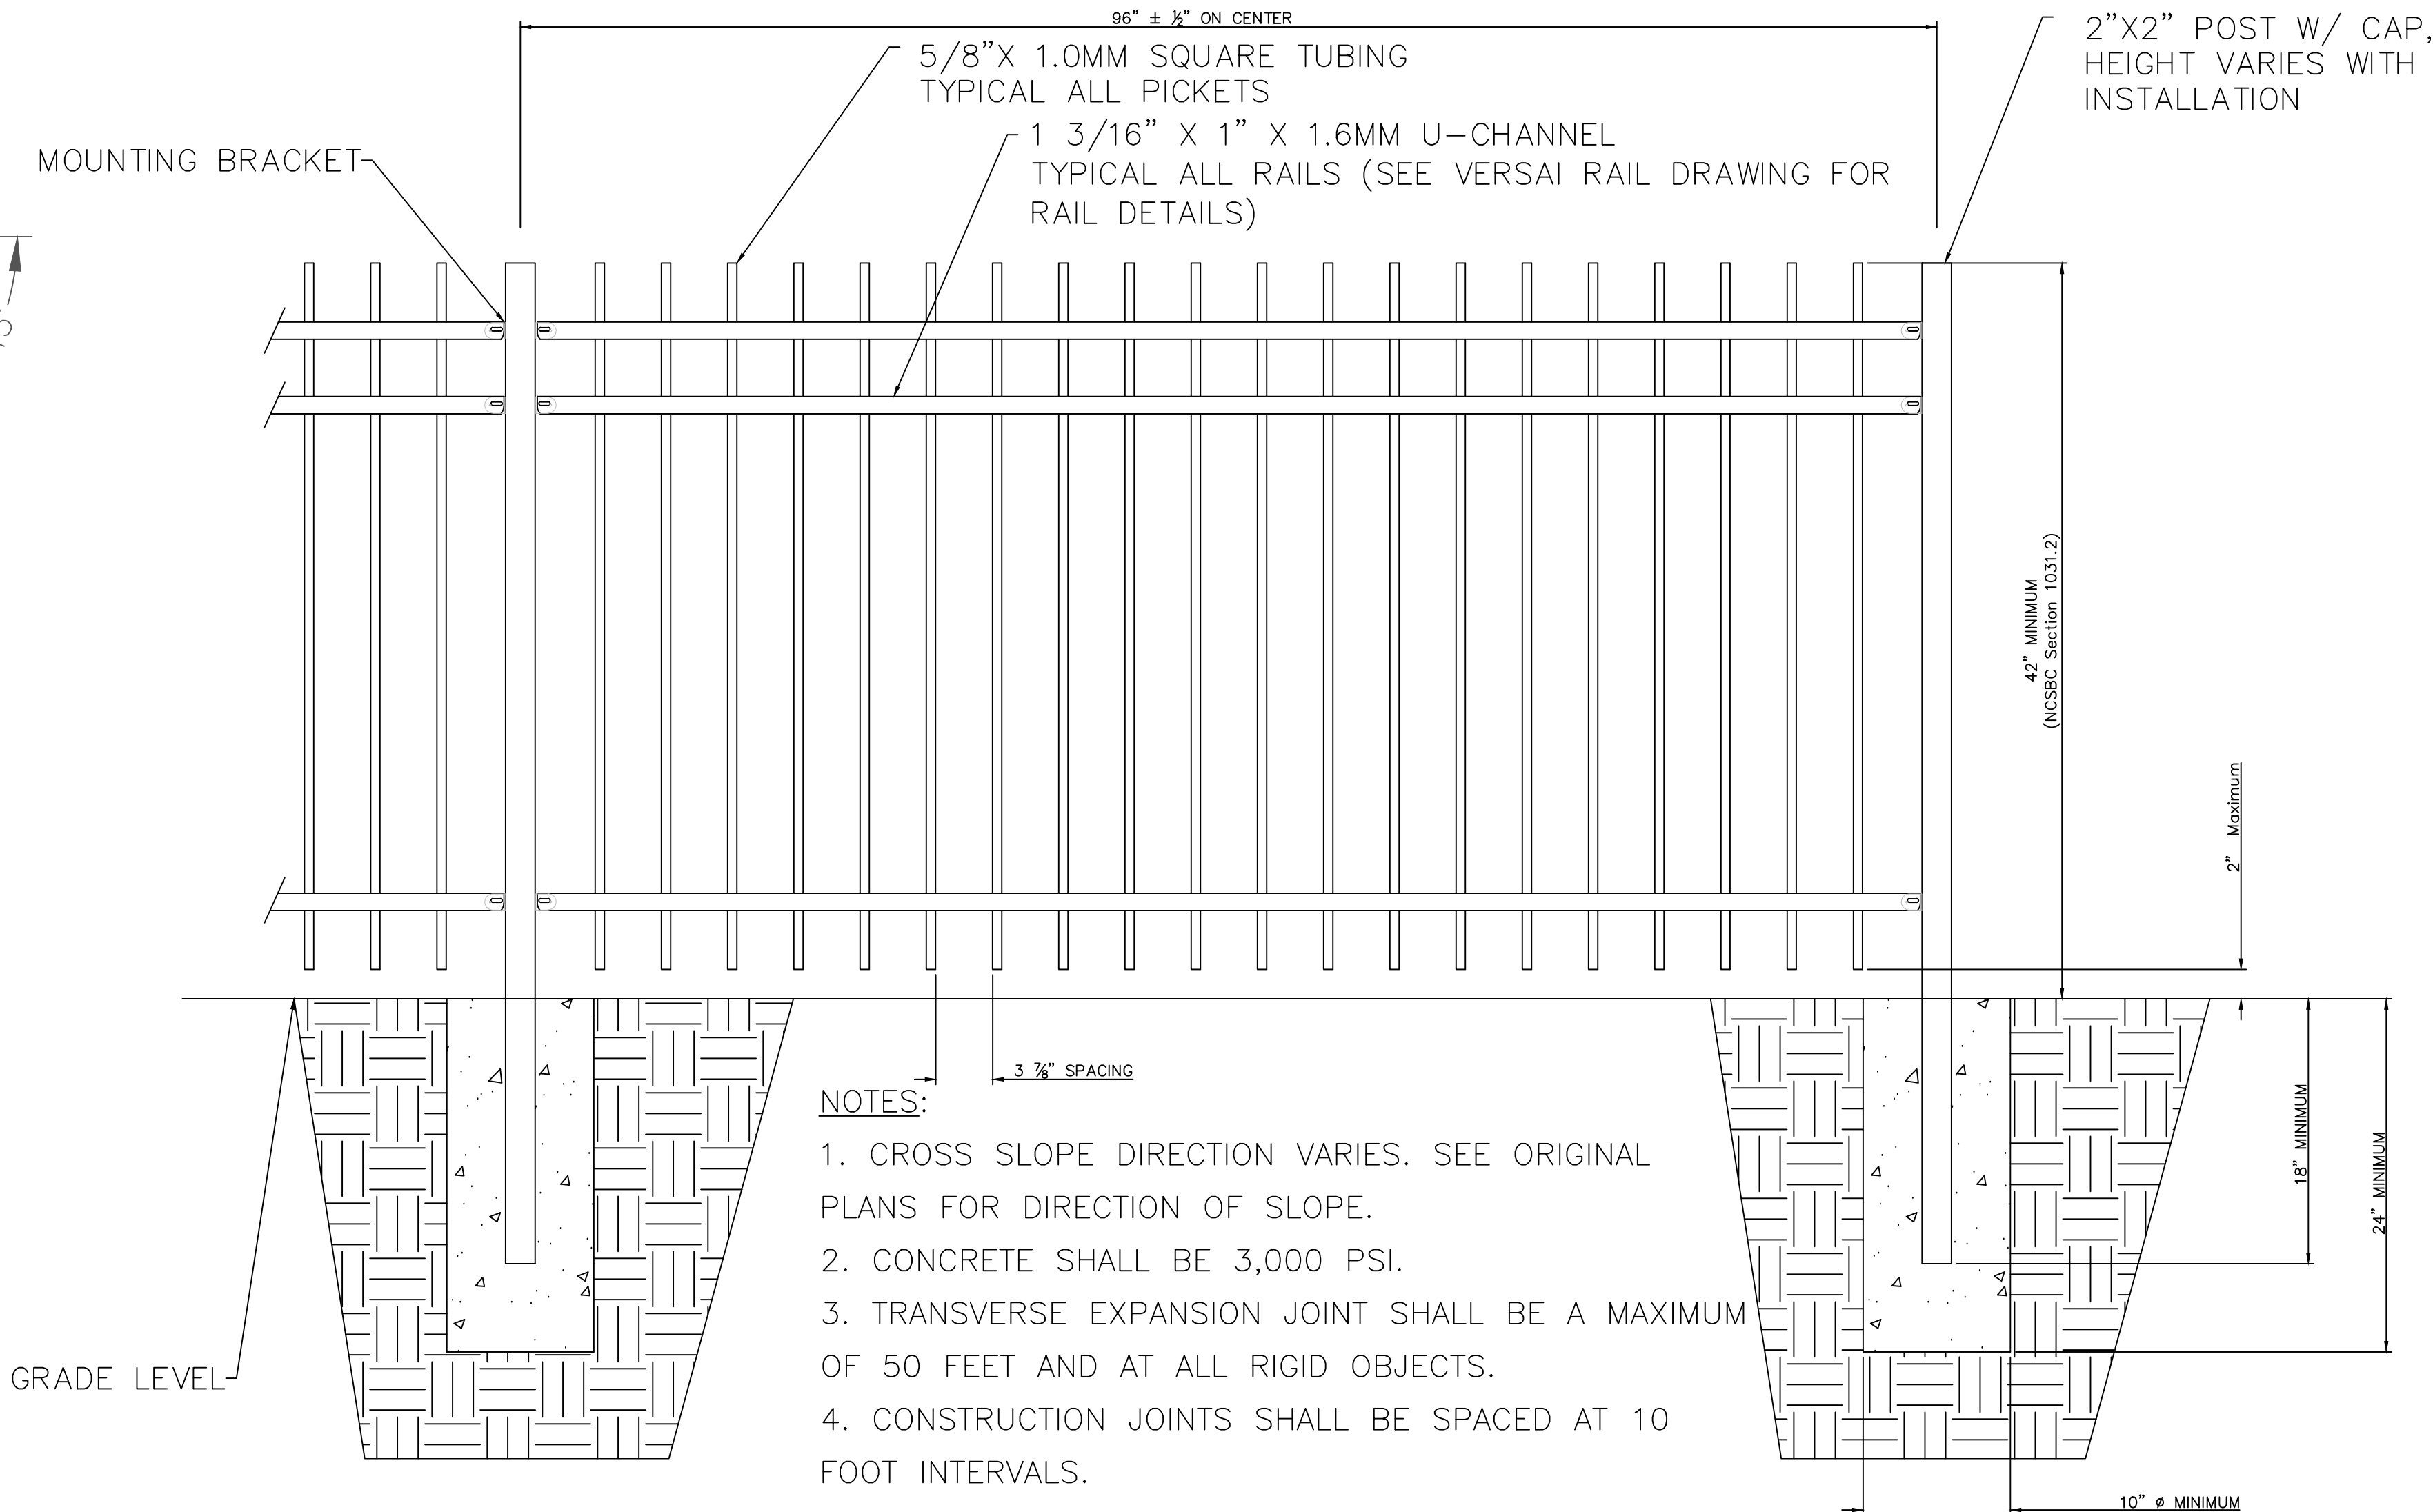

NOTES:


1. CROSS SLOPE DIRECTION VARIES. SEE ORIGINAL PLANS FOR DIRECTION OF SLOPE.
2. CONCRETE SHALL BE 3,000 PSI.
3. TRANSVERSE EXPANSION JOINT SHALL BE A MAXIMUM OF 50 FEET AND AT ALL RIGID OBJECTS.
4. CONSTRUCTION JOINTS SHALL BE SPACED AT 10 FOOT INTERVALS.

SECURITY FENCE

NOT TO SCALE



WARREN CONSULTING & DESIGN, PLLC
850 9th Ave NW HICKORY, NC P-1005

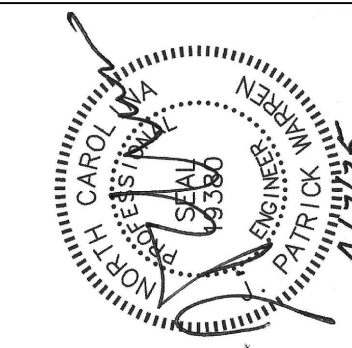


REVISIONS	DATE

PREPARED FOR: BLUE RIDGE CONSERVANCY



BOONE GORGE PARK
CONSTRUCTION DETAILS
MIDDLE FORK GREENWAY
WATAUGA COUNTY, NC

SHEET
C6.8

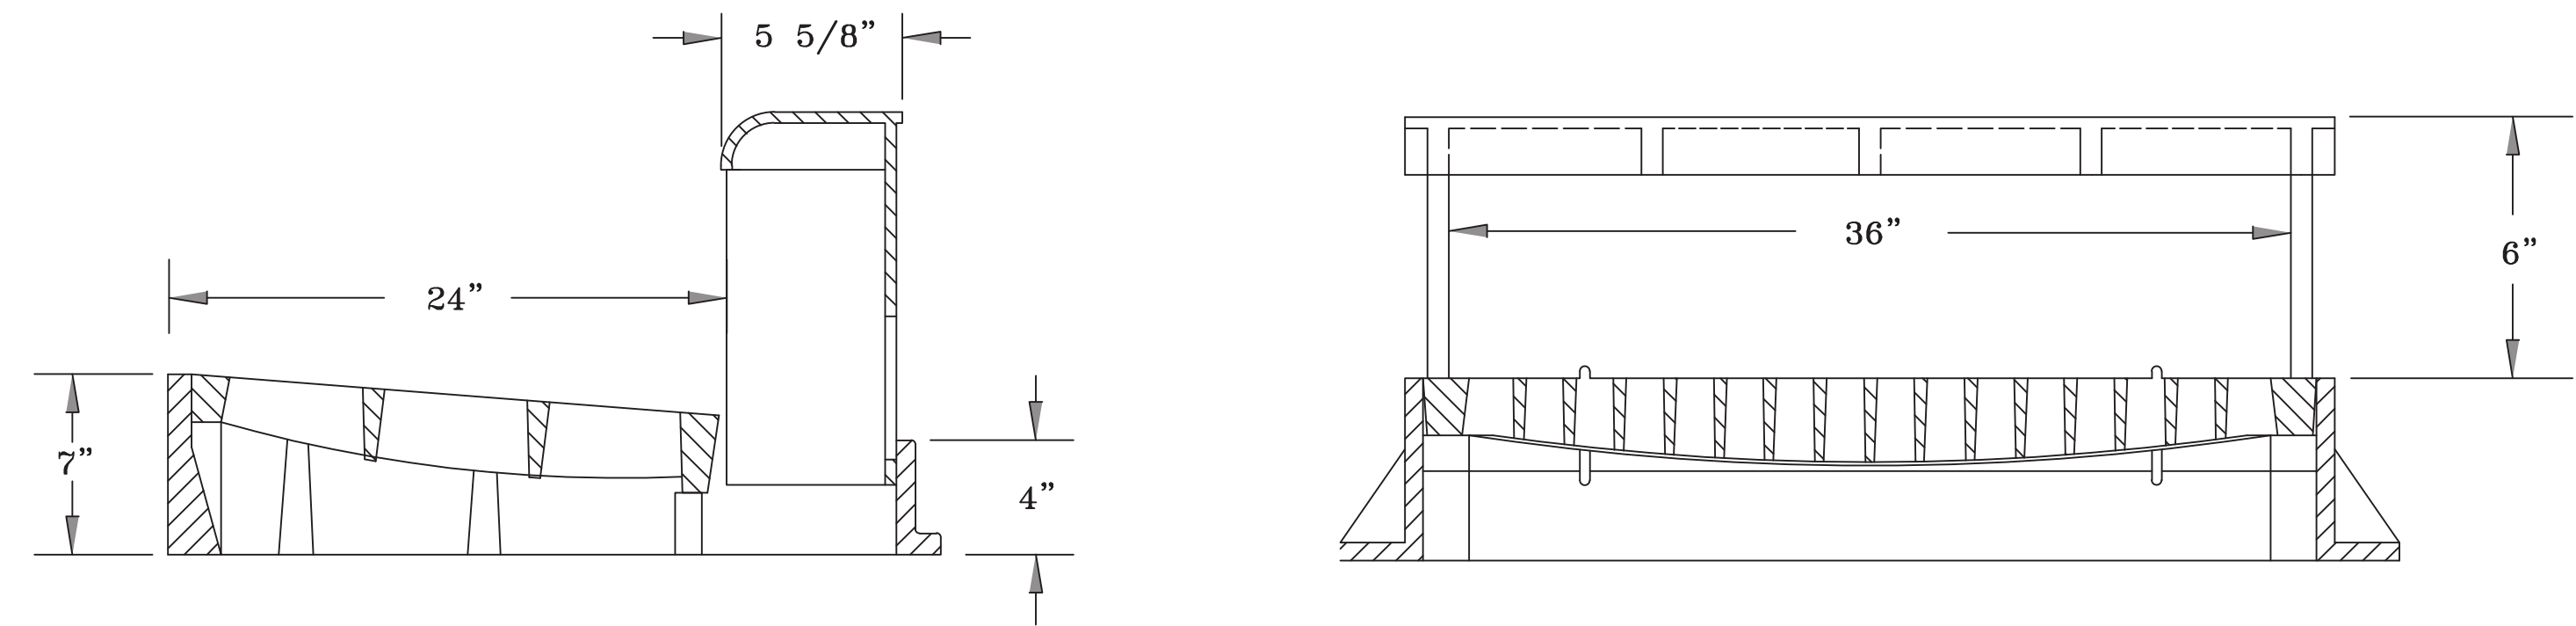

4. U.S FOUNDRY CURB HOOD, FRAME, AND GRATE #5181-6420, 6425, or 6430 or APPROVED EQUAL.

NOT TO SCALE

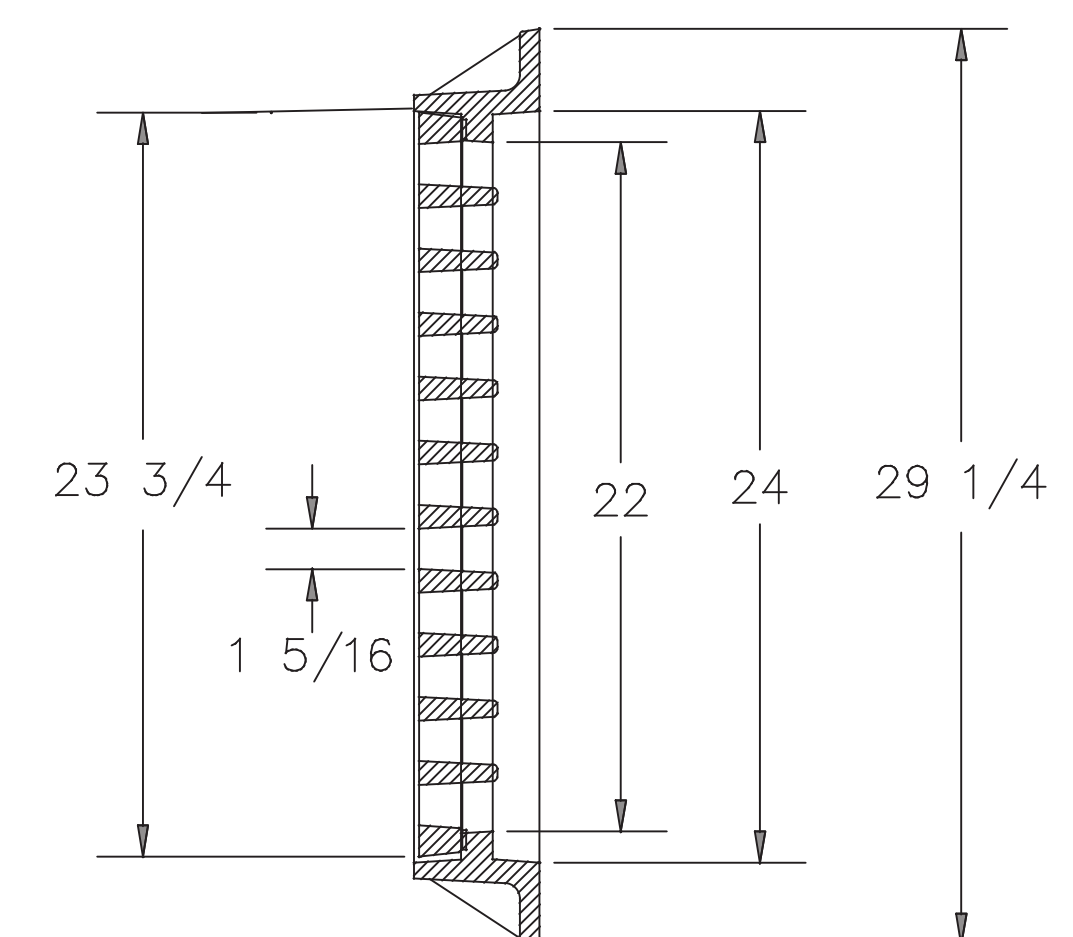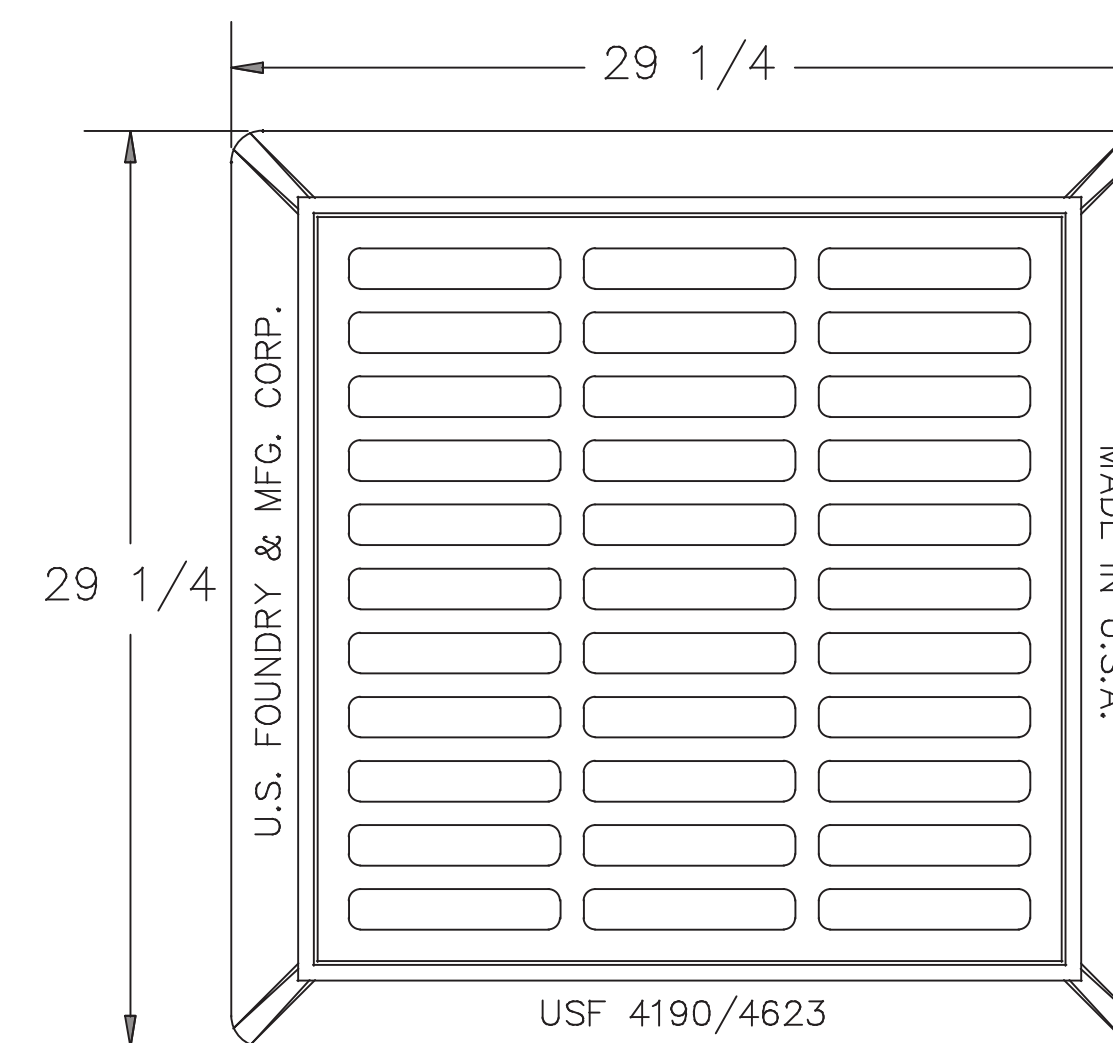


1- MATERIAL: ASTM-A48
CLASS 35B GRAY IRON.
2- FRAME WT: 125 LBS. APP.
3- GRATE WT: 115 LBS. APP.

USF 4190 FRAME & 6259 GRATE
OR APPROVED EQUAL

NOT TO SCALE



NOT TO SCALE

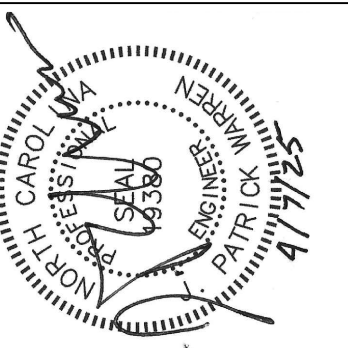

REVISIONS


PREPARED FOR: BLUE RIDGE CONSERVANCY

BOONE GORGE PARK
TRAIL SECTION 3 – LANDSCAPE
MIDDLE FORK GREENWAY
WATAUGA COUNTY, NC

SHELF C6.10




WARREN CONSULTING & DESIGN, PLLC
850 9th Ave NW HICKORY, NC P-1005

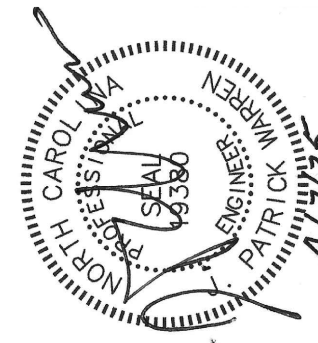

REVISIONS	DATE


PREPARED FOR: BLUE RIDGE CONSERVANCY
BOONE GORGE PARK
CONSTRUCTION DETAILS
MIDDLE FORK GREENWAY
WATAUGA COUNTY, NC

SHEET
C6.11

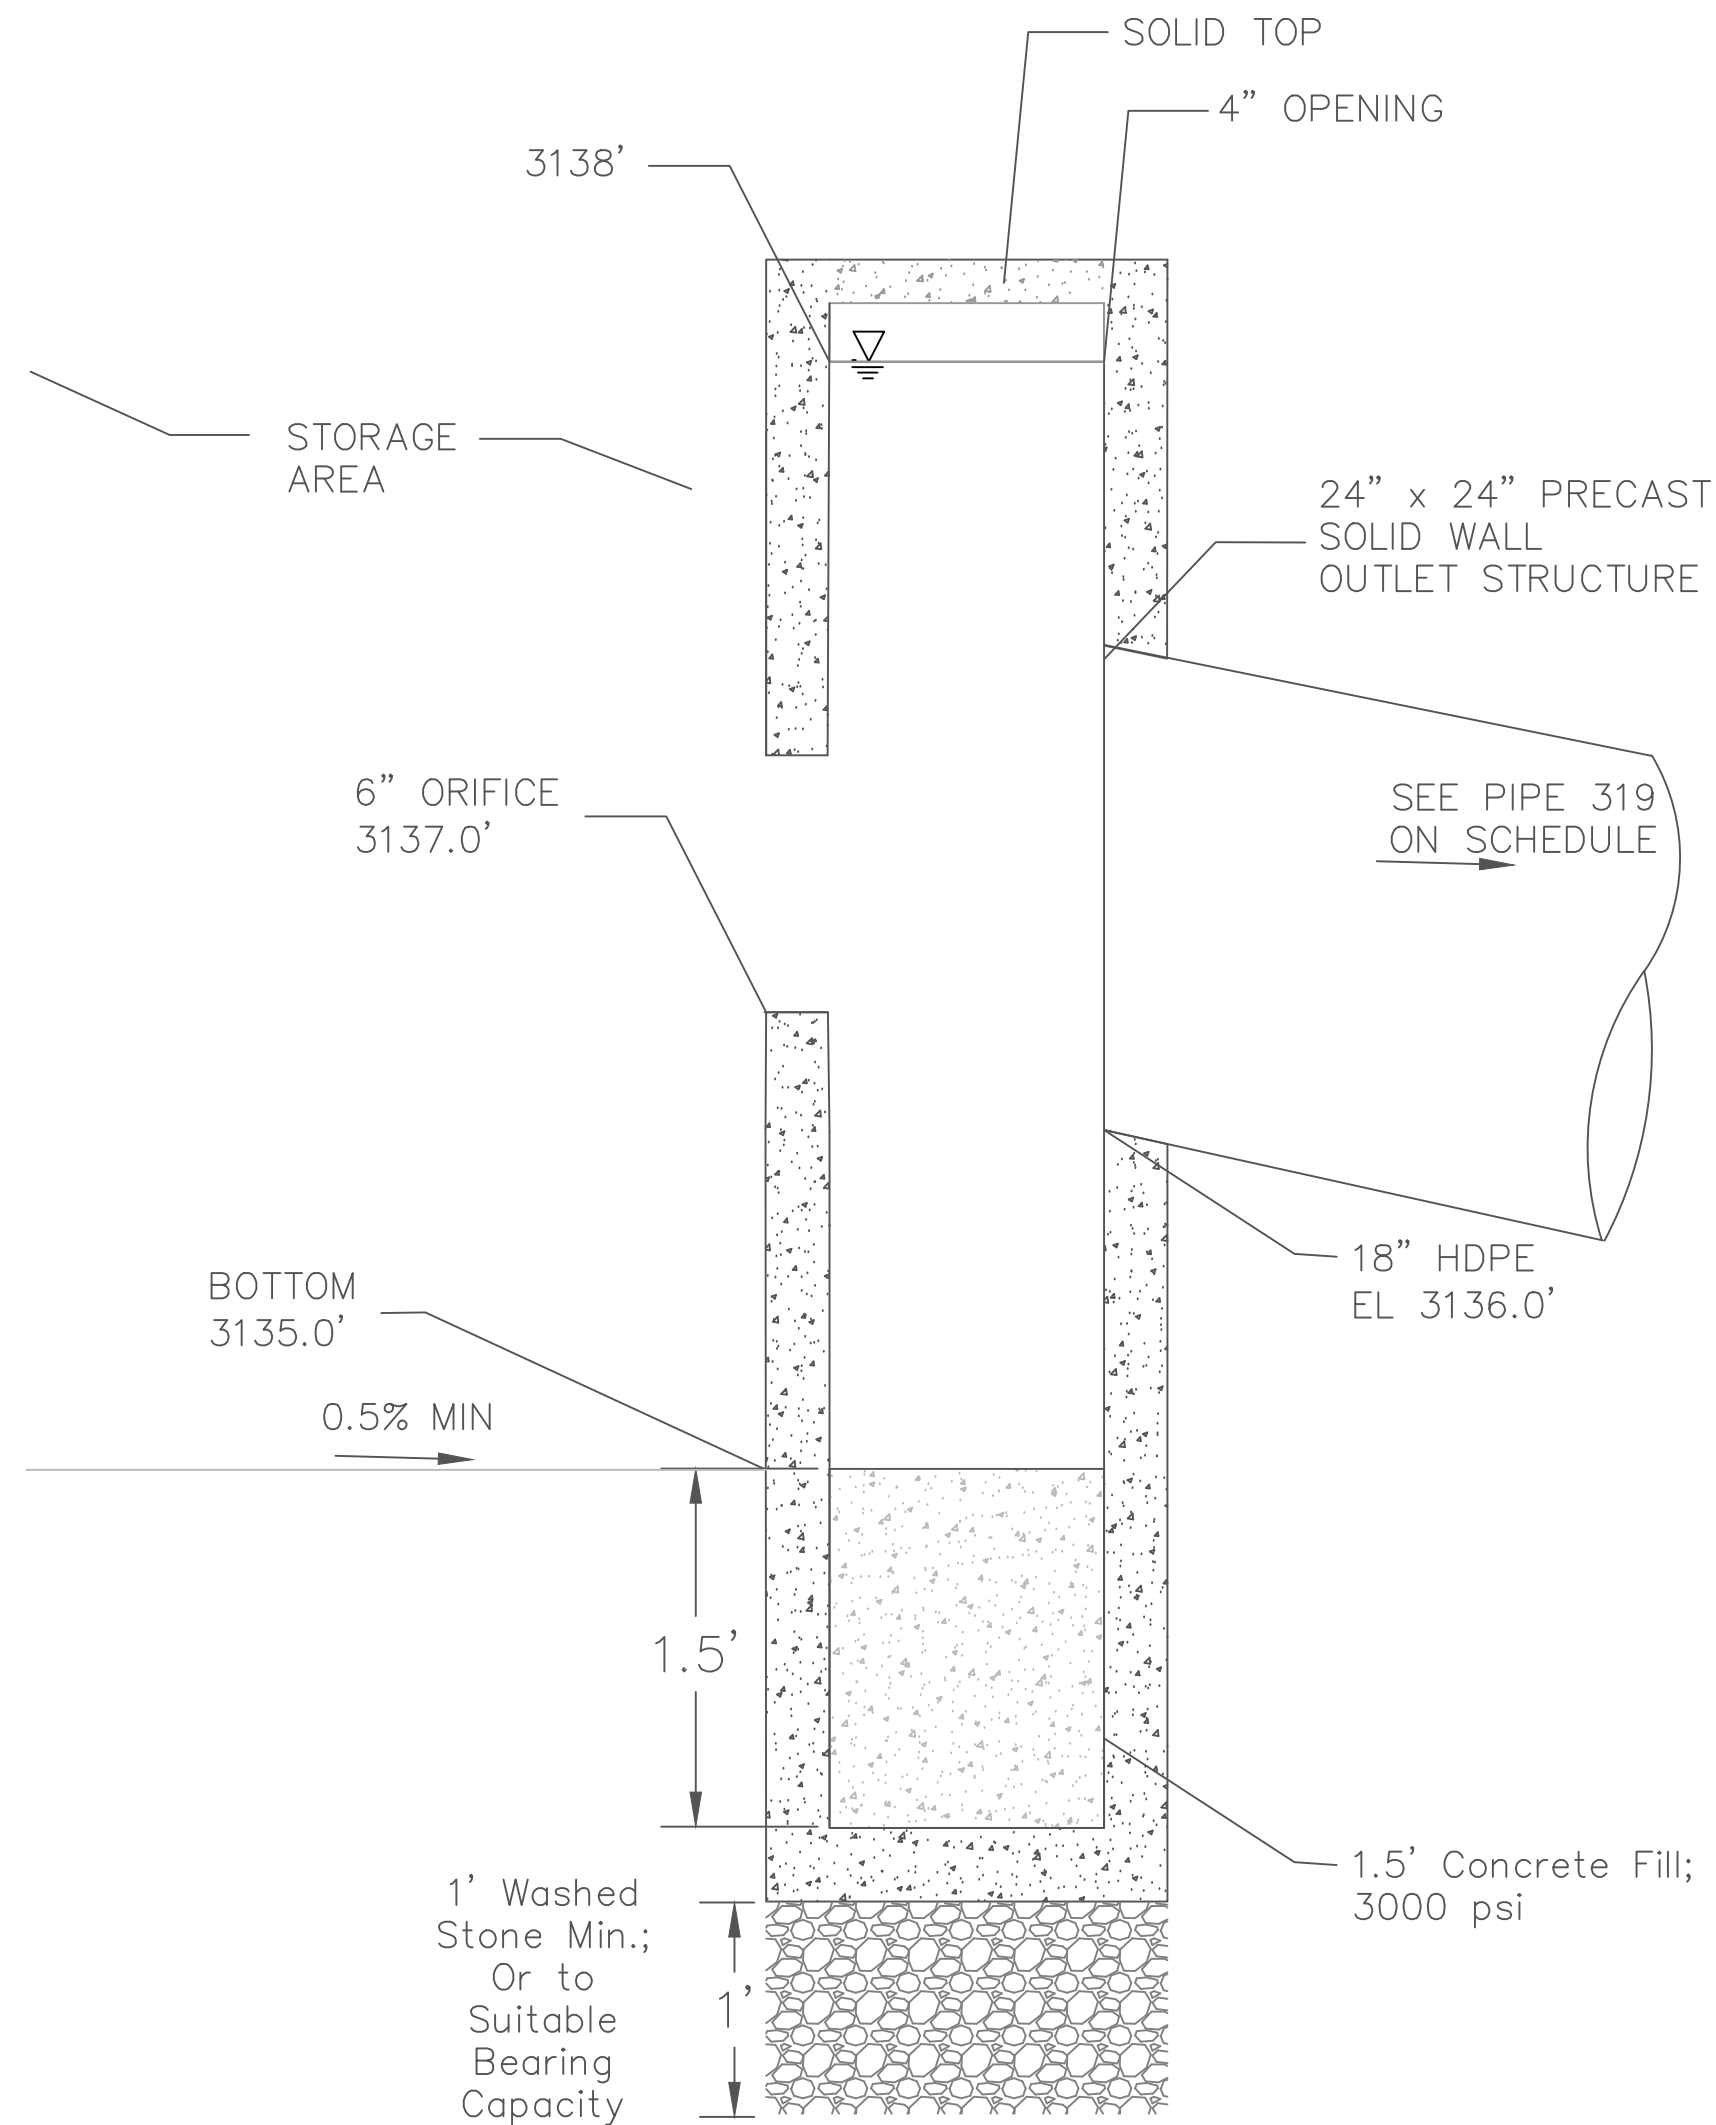

PERM WETLAND OUTLET STRUCTURE

DRAINAGE STRUCTURE & PIPE SCHEDULE									
NOTES: ALL ELEVATIONS ARE ASSUMED. CONTRACTOR TO FIELD VERIFY & PROVIDE POSITIVE FLOW. PIPES OVER 10% TO HAVE CONCRETE COLLARS AT EACH JOINT.									
STRUCTURE	RIM/FLOW	INV IN	INV OUT	SIZE	PIPE	PIPE SIZE	LENGTH	SLOPE	NOTES
100	3173.00'	--	3172.00'	2'X2'	101	6" PVC SC40	44.00'	2.00%	GRATE INLET
102	3173.25	--	3172.00'	2'X2'	103	6" PVC SC40	22.50'	2.25%	GRATE INLET
104	3172.25'	3171.10' (101) 3171.50' (103)	3165.00'	2'X2'	105	12" HDPE	20.00'	3.00%	GRATE INLET
200	3176.10'	3173.15'	3167.00'	2'X2'	201	12" HDPE	40.00'	5.00%	CUT THROAT INLET
202	3176.40'	3173.70'	3173.50'	2'	203	12" HDPE	17.50'	2.00%	CURB INLET
204	3175.91'	--	3174.00'	2'	205	12" HDPE	15.00'	2.00%	CURB INLET
300	3174.80'	--	3173.30'	2'X2'	301	6" PVC SC40	32.50'	2.50%	GRATE INLET
302	3172.50'	--	3171.00'	2'X2'	303	12" HDPE	52.00'	1.90%	GRATE INLET
304	3173.77'	3170.00 (303)	3172.22'	2x3'	305	12" HDPE	114.00'	2.80%	GRATE INLET
306	3176.20'	3169.00'	3168.50'	2x3'	307	12" HDPE	48.00'	2.00%	GRATE INLET
308	3174.00'	--	3172.50'	2'X2'	309	12" HDPE	112.50'	2.00%	GRATE INLET
310	3174.00'	3170.25 (309) 3171.00 (313)	3163.50'	2'X2'	311	24" HDPE	40.50'	2.50%	
312	3150.50'	--	3148.00'	3'X3'	313	24" HDPE	89.00'	1.10%	CUT THROAT INLET
314	3146.00' (Rim) 3145.50' (ESC Orifice)	--	3145.00'	3'X3'	315	24" HDPE	160.00'	1.80%	RISER SPILLWAY INLET
400	3160.40'	--	3159.80'	2'X2'	401	6" PVC SC40	20.00'	1.75%	GRATE YARD INLET
500	3159.80'	--	3159.25'	2'X2'	501	6" PVC SC40	44	1.50%	GRATE YARD INLET
600	3159.30'	--	3158.70'	2'X2'	601	6" PVC SC40	20	1.50%	GRATE YARD INLET
--	--	--	--	--	701	30" HDPE	20	3.00%	--
--	--	--	--	--	801	18" HDPE	20	5.00%	--
904	3253.50'	--	3251.00'	4'X4'	905	24" HDPE	50	2.60%	CUT THROAT INLET

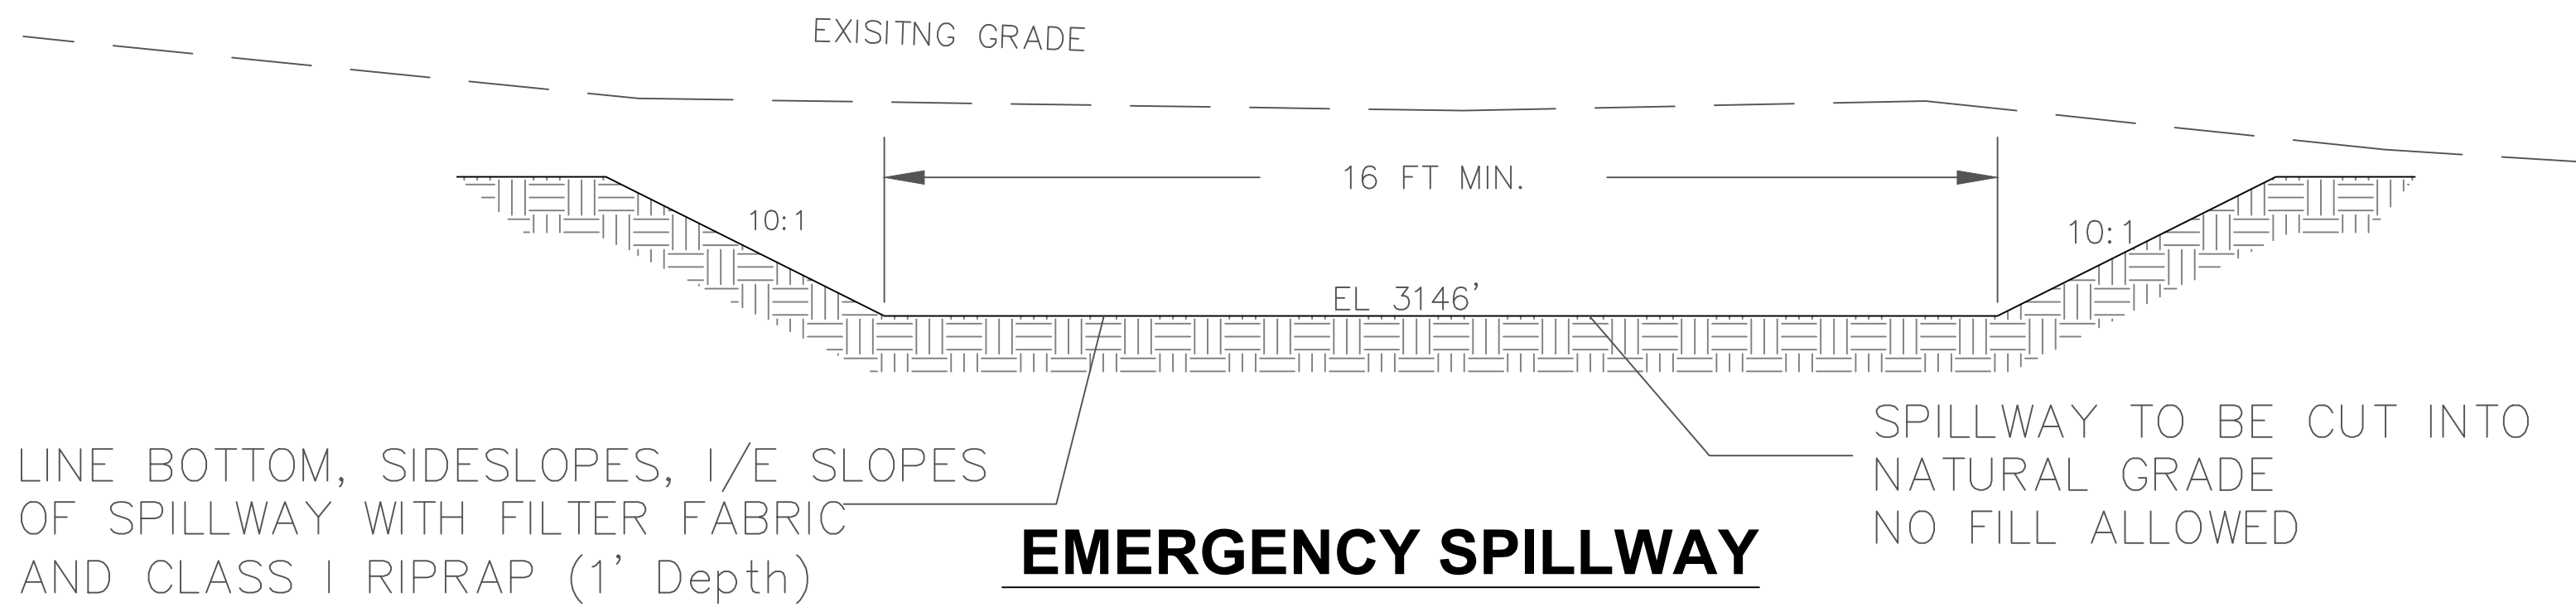

EMERGENCY SPILLWAY

SELECT FILL SOIL
COMPACTED TO A
MINIMUM OF 95% MDD
PER ASTM D698

TENSAR BX1100
GEOGRID

FILL SLOPE

CAP BLOCK

STANDARD
BLOCKS


HEIGHT (H)

USE WIDER
BLOCKS FOR
FIRST 4
COURSES

BOTTOM OF FIRST
BLOCK TO BE 12"
BELOW GRADE AND
BEARING CAPACITY
MUST BE A MINIMUM
OF 2500psf. TO BE
VERIFIED BY
ENGINEER.


12" COMPACTED ABC
GRAVEL BASE (GEOGRID
IF NEEDED)

GEOGRID TO
EXTEND 1.5 *
HEIGHT BACK
BEHIND BLOCKS

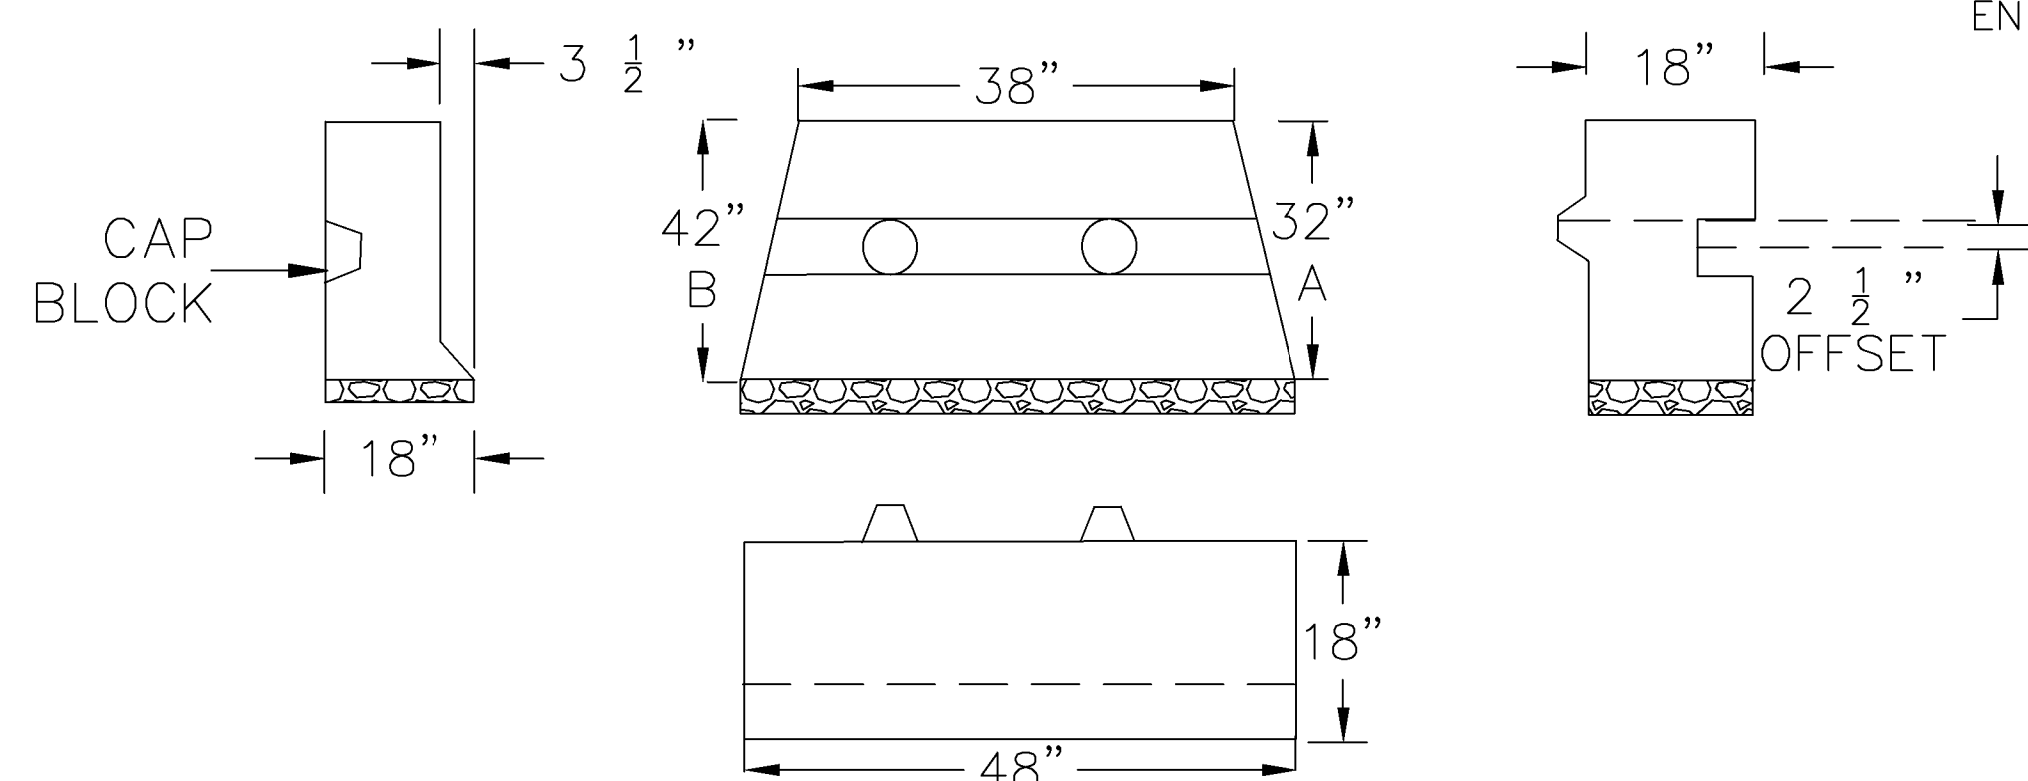

TYPICAL LOVEN-BLOCK RETAINING WALL DETAIL

NTS

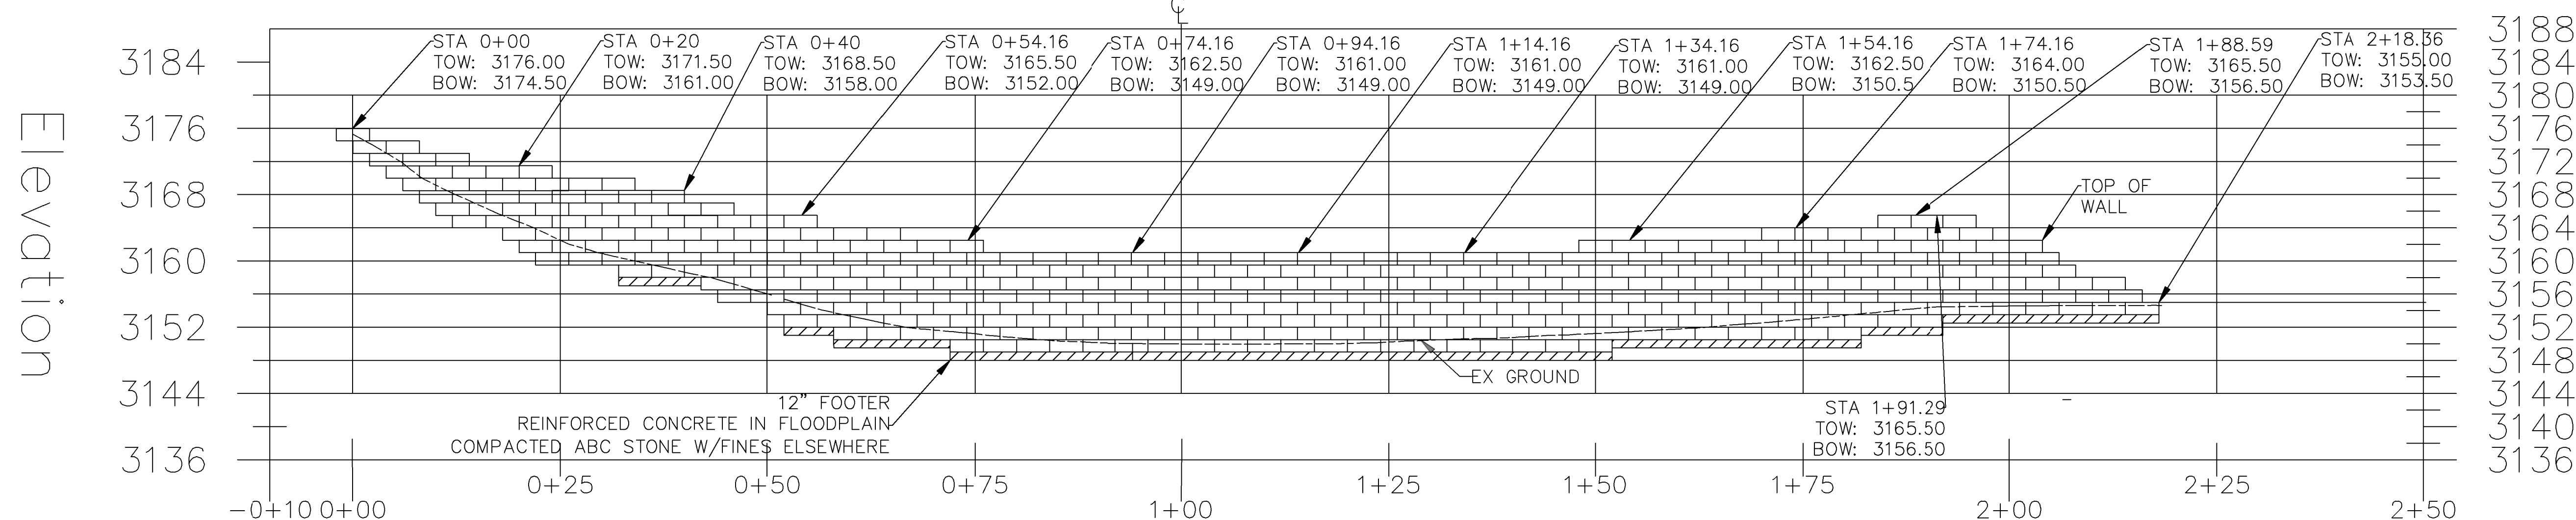

Station
RETAINING WALL #3 - PROFILE

Elevation

PAVED PARKING LOT

6" CONCRETE CURB

4' GRASSED SHLDR, 2% OUTSLOPE

1:1 SLOPE APPROX

12" WIDE ZONE OF
TENSAR BX1100 GEOGRID
PLACED EVERY 2' IN ELEVATION

3.0'

18.0'

TOW, 3160.28'

EG, 3150.28'

BOW, 3149.78'

EX GROUND

Station

TYPICAL LOVEN BLOCK w/REINFORCED SLOPE
RETAINING WALL #3, STA 0+94.16

NOTES:

1. USE 12" OF COMPACTED ABC GRAVEL FOR A BASE; SUBGRADE MUST HAVE A MINIMUM OF 2,500psf BEARING CAPACITY
2. BOTTOM OF FIRST BLOCK TO BE 12" BELOW GRADE
3. USE WIDER BLOCKS FOR THE FIRST 4 COURSES
4. USE CAP BLOCK FOR TOP COURSE
5. GEOGRID LENGTH TO BE 1.5 x WALL HEIGHT
6. START FILL SLOPE 12" DOWN FROM THE BACK OF CAP BLOCK



Solid Rock Engineering, PLLC.
577 George Wilson Rd, Suite 5
Boone, NC 28607 P-1523




REVISIONS	DATE

PREPARED FOR: BLUE RIDGE CONSERVANCY



BOONE GORGE PARK
CONSTRUCTION DETAILS
MIDDLE FORK GREENWAY
WATAUGA COUNTY, NC

SHEET
C6.12

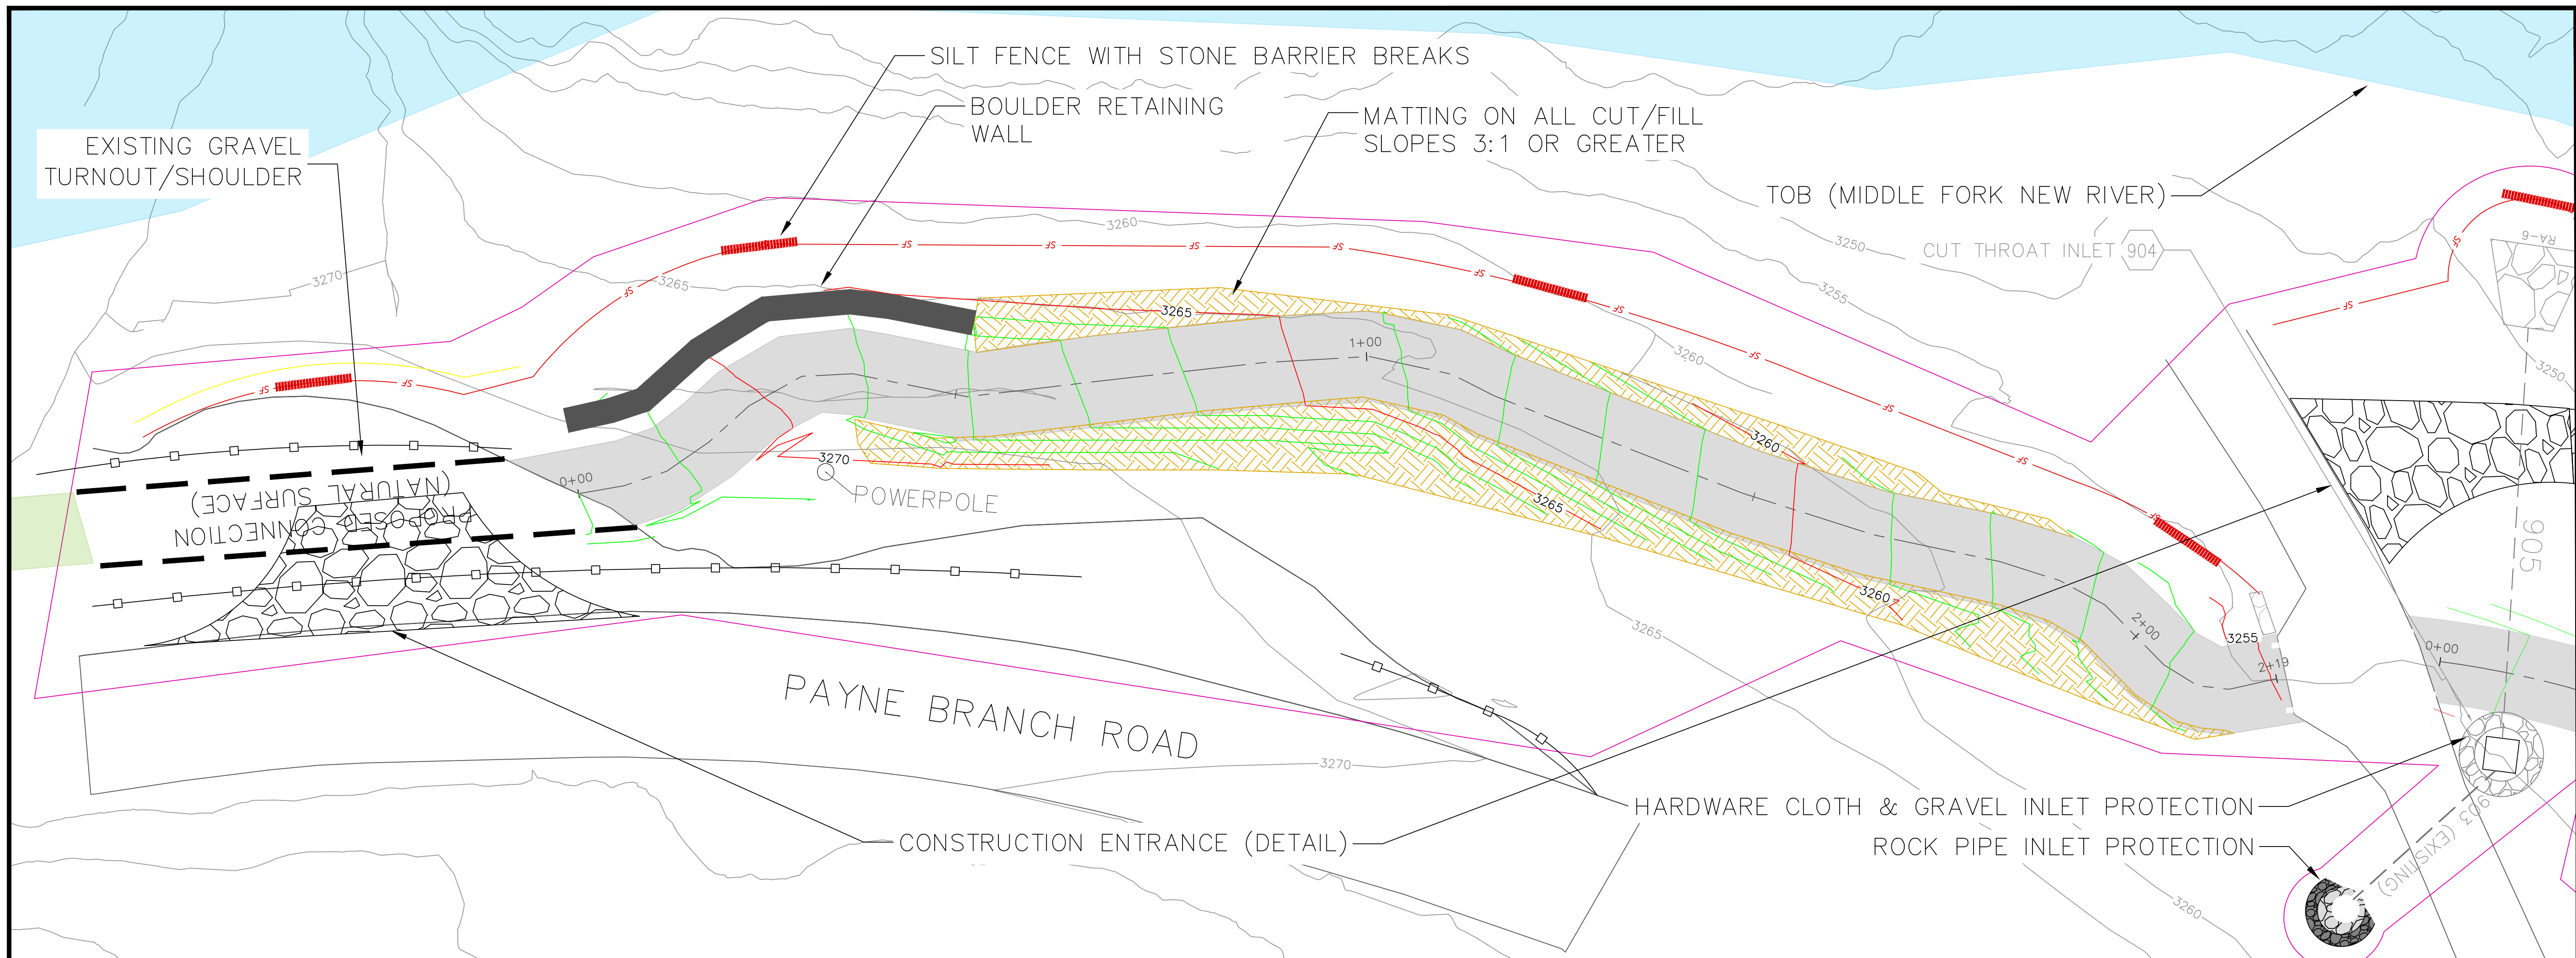

SEQUENCE OF CONSTRUCTION – SECTION 1 (A,B) TRAIL

1. OBTAIN APPROVAL OF EROSION CONTROL PLAN FROM NCDEQ LAND QUALITY SECTION, WINSTON SALEM REGIONAL OFFICE.
2. NOTIFY THE NCDEQ LAND QUALITY INSPECTOR AT LEAST 48 HOURS BEFORE PROJECT STARTS.
3. NO MAJOR GRADING ACTIVITIES OR BASIN CONSTRUCTION ARE TO TAKE PLACE DURING WET WEATHER OR PERIODS OF PREDICTED WET WEATHER.
4. MARK ALL EXISTING UTILITIES AT THE PROJECT SITE. MAINTAIN MARKINGS FOR THE DURATION OF CONSTRUCTION.
5. ESTABLISH CONSTRUCTION ENTRANCE AT EXISTING EDGE OF PAVEMENT ALONG PAYNE BRANCH ROAD. INSTALL ALL SILT FENCING AND STONE BARRIER BREAKS FOR THE SECTION 1 PROJECT AREA. ESTABLISH CONSTRUCTION ENTRANCE AND ROAD FROM THE PRIVATE DRIVEWAY TO STAGING AND STOCKPILE AREAS.
6. INSTALL ROCK PIPE INLET PROTECTION AT PIPE 903, INSTALL CUT THROAT INLET 904 WITH HARDWARE CLOTH AND GRAVEL PROTECTION, AND PIPE 905 WITH THE CORRESPONDING RIPRAP APRON.
6. ROUGH GRADE TRAIL SECTION 1B: STA 0+00 – 2+81 AND INSTALL THE ADJACENT PERMANENT DIVERSION 1 (PD-1) W/ STABILIZATION MATTING/SEED AND CORRESPONDING RIPRAP APRON.
7. USE CONSTRUCTION ACCESS FROM PRIVATE DRIVEWAY FOR CRANE AND CONCRETE TRUCK TO BRIDGE 1 SITE. SAW CUT TO REMOVE EXISTING PEDESTALS AND METAL FLUME.
8. INSTALL TEMPORARY STREAM CROSSING (FORD– SEE DETAIL), AS PERMITTED BY 401/404, AT THE SITE OF BRIDGE 1. THIS ACCESS IS TO BE USED TO TRANSPORT MATERIALS FOR, AND TO INSTALL THE ABUTMENT FOR BRIDGE 1 ON RIVER LEFT (ASIDE FROM CONCRETE POUR). NO CONSTRUCTION EQUIPMENT IS ALLOWED IN THE STREAMBED ASIDE FROM DESIGNATED TEMPORARY STREAM CROSSING (FORD).
9. INSTALL CONCRETE ABUTMENTS FOR BRIDGE 1 WITH ADJACENT WATTLE BARRIER PROTECTION IN PLACE PRIOR TO FORM AND POUR. CONCRETE SHALL BE POURED FOR THE RIVER LEFT ABUTMENT USING A PUMP ARM FROM THE RIVER RIGHT STREAM BANK.
10. DECOMMISSION STREAM CROSSING (FORD) ONCE ABUTMENTS ARE INSTALLED. INSTALL BRIDGE 1 VIA CRANE.
11. MAKE ANY REPAIRS NECESSARY TO ROUGH GRADING OF SECTION 1B. ROUGH GRADE SECTION 1A: STA 0+00 – 2+19. PAVE SECTIONS 1A AND 1B. STABILIZE ALL DISTURBED AREAS WITH TEMPORARY/PERMANENT SEEDING AND MATTING AS SPECIFIED WITHIN ESC TIMELINES.
12. STOCKPILE SOIL/TOPSOIL ON-SITE AS NECESSARY AND/OR REMOVE OFF-SITE TO APPROVED SITE (SEE MATERIAL NOTES).
13. ALL EROSION CONTROL MEASURES TO BE MAINTAINED DURING THE CONSTRUCTION PERIOD. MAKE NECESSARY REPAIRS AS REQUIRED AND/OR AS DIRECTED BY THE ENGINEER.

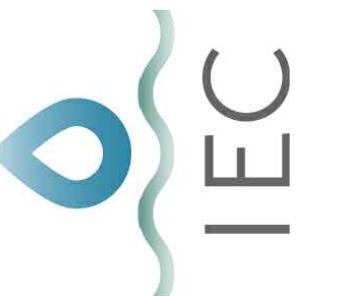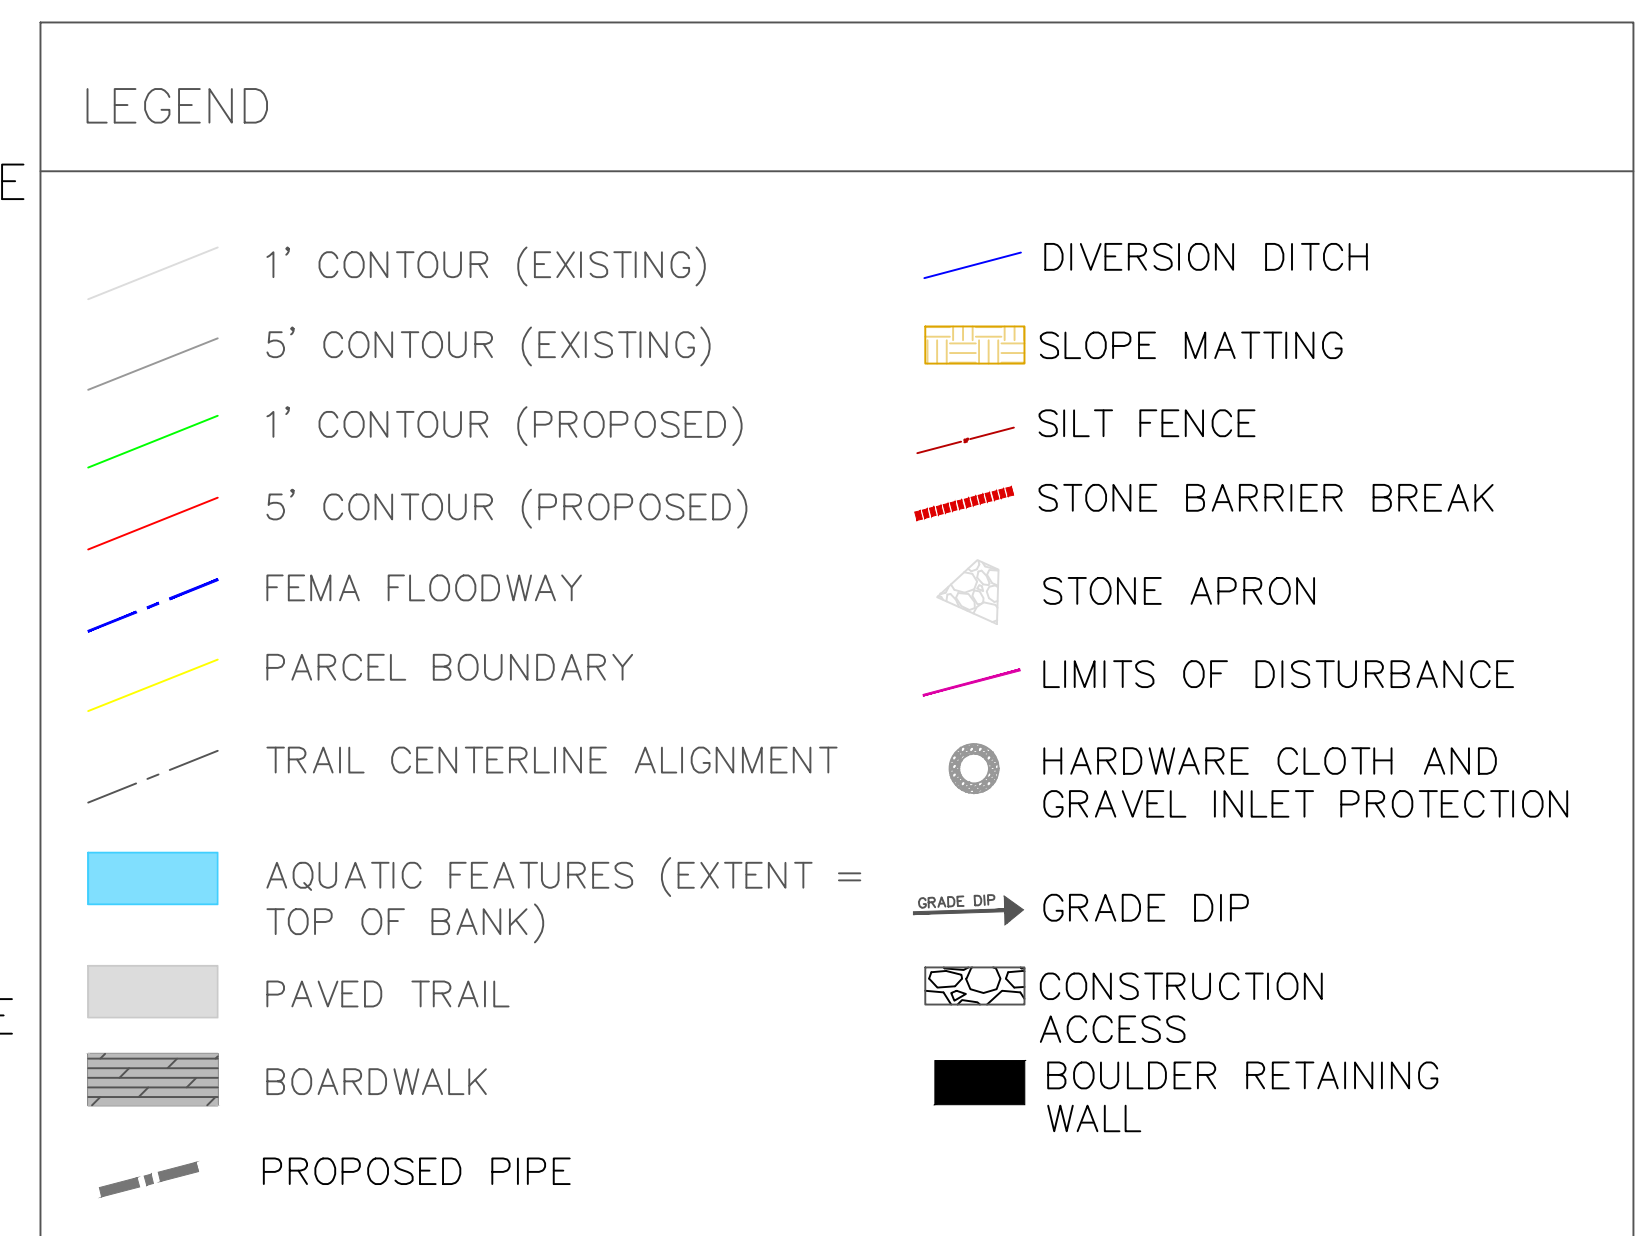

PREPARED BY:
INTERFACE ENVIRONMENTAL
CONSULTING, LLC

476 HIDDEN POND ROAD
BOONE, NC 28607
919-656-4543


DATE

REVISIONS


PREPARED FOR: BLUE RIDGE CONSERVANCY

BOONE GORGE PARK ESC

TRAIL SECTION 1A
MIDDLE FORK GREENWAY
WATAUGA COUNTY, NC

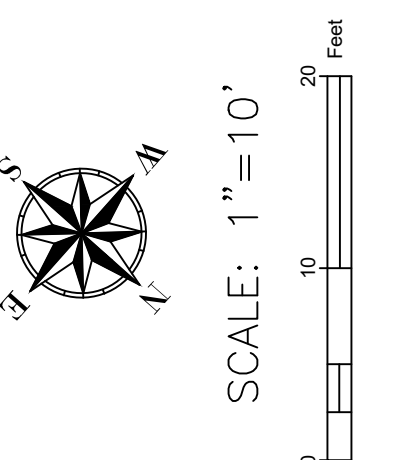

SHEET
X1.0

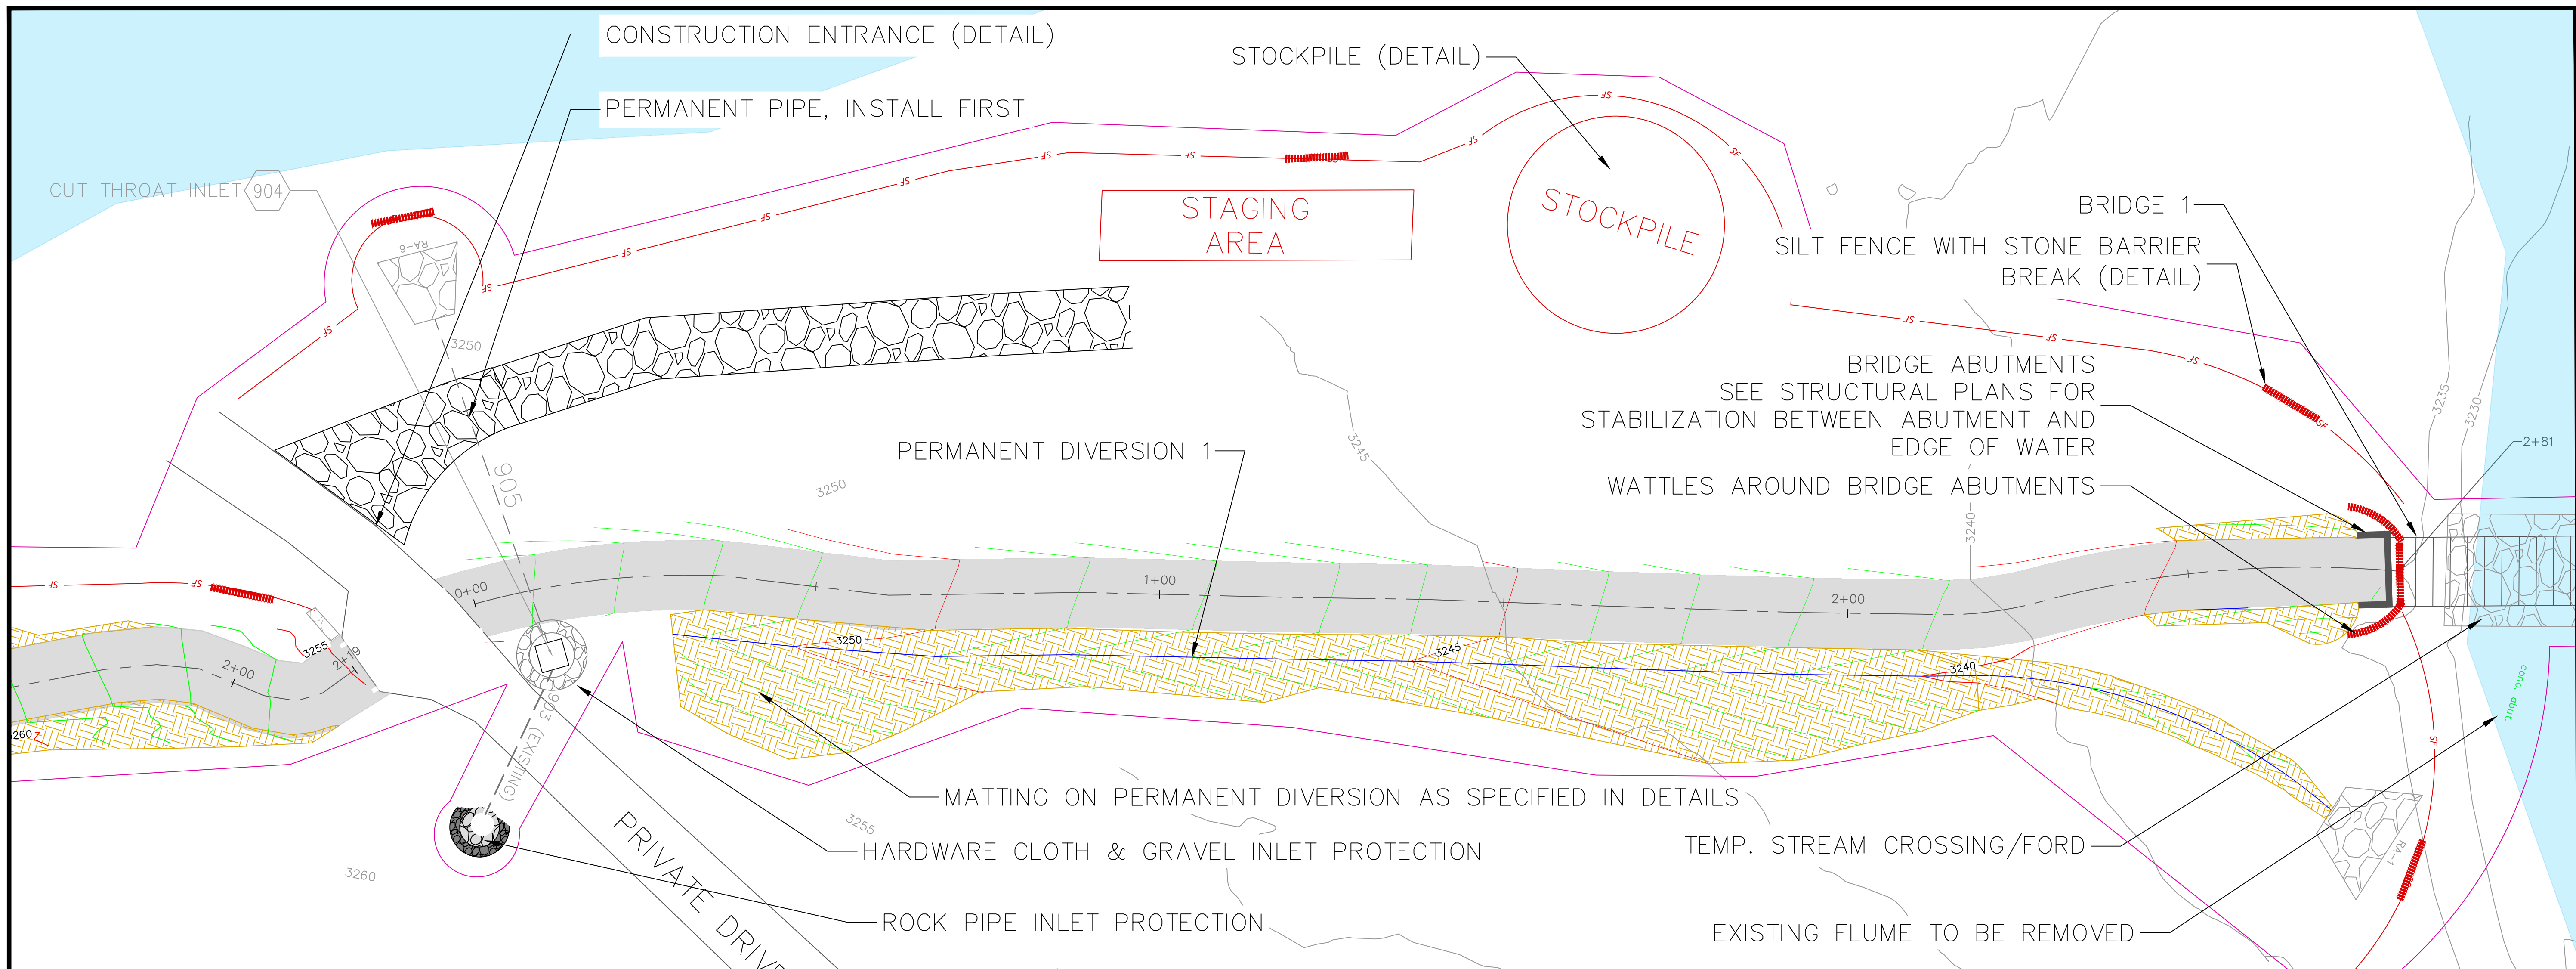


SEQUENCE OF CONSTRUCTION – SECTION 1 (A,B) TRAIL

1. OBTAIN APPROVAL OF EROSION CONTROL PLAN FROM NCDEQ LAND QUALITY SECTION, WINSTON SALEM REGIONAL OFFICE.
2. NOTIFY THE NCDEQ LAND QUALITY INSPECTOR AT LEAST 48 HOURS BEFORE PROJECT STARTS.
3. NO MAJOR GRADING ACTIVITIES OR BASIN CONSTRUCTION ARE TO TAKE PLACE DURING WET WEATHER OR PERIODS OF PREDICTED WET WEATHER.
4. MARK ALL EXISTING UTILITIES AT THE PROJECT SITE. MAINTAIN MARKINGS FOR THE DURATION OF CONSTRUCTION.
5. ESTABLISH CONSTRUCTION ENTRANCE AT EXISTING EDGE OF PAVEMENT ALONG PAYNE BRANCH ROAD. INSTALL ALL SILT FENCING AND STONE BARRIER BREAKS FOR THE SECTION 1 PROJECT AREA. ESTABLISH CONSTRUCTION ENTRANCE AND ROAD FROM THE PRIVATE DRIVEWAY TO STAGING AND STOCKPILE AREAS.
6. INSTALL ROCK PIPE INLET PROTECTION AT PIPE 903, INSTALL CUT THROAT INLET 904 WITH HARDWARE CLOTH AND GRAVEL PROTECTION, AND PIPE 905 WITH THE CORRESPONDING RIPRAP APRON.
6. ROUGH GRADE TRAIL SECTION 1B: STA 0+00 – 2+81 AND INSTALL THE ADJACENT PERMANENT DIVERSION 1 (PD-1) W/ STABILIZATION MATTING/SEED AND CORRESPONDING RIPRAP APRON.
7. USE CONSTRUCTION ACCESS FROM PRIVATE DRIVEWAY FOR CRANE AND CONCRETE TRUCK TO BRIDGE 1 SITE. SAW CUT TO REMOVE EXISTING PEDESTALS AND METAL FLUME.
8. INSTALL TEMPORARY STREAM CROSSING (FORD– SEE DETAIL), AS PERMITTED BY 401/404, AT THE SITE OF BRIDGE 1. THIS ACCESS IS TO BE USED TO TRANSPORT MATERIALS FOR, AND TO INSTALL THE ABUTMENT FOR BRIDGE 1 ON RIVER LEFT (ASIDE FROM CONCRETE POUR). NO CONSTRUCTION EQUIPMENT IS ALLOWED IN THE STREAMBED ASIDE FROM DESIGNATED TEMPORARY STREAM CROSSING (FORD).
9. INSTALL CONCRETE ABUTMENTS FOR BRIDGE 1 WITH ADJACENT WATTLE BARRIER PROTECTION IN PLACE PRIOR TO FORM AND POUR. CONCRETE SHALL BE POURED FOR THE RIVER LEFT ABUTMENT USING A PUMP ARM FROM THE RIVER RIGHT STREAM BANK.
10. DECOMMISSION STREAM CROSSING (FORD) ONCE ABUTMENTS ARE INSTALLED. INSTALL BRIDGE 1 VIA CRANE.
11. MAKE ANY REPAIRS NECESSARY TO ROUGH GRADING OF SECTION 1B. ROUGH GRADE SECTION 1A: STA 0+00 – 2+19. PAVE SECTIONS 1A AND 1B. STABILIZE ALL DISTURBED AREAS WITH TEMPORARY/PERMANENT SEEDING AND MATTING AS SPECIFIED WITHIN ESC TIMELINES.
12. STOCKPILE SOIL/TOPSOIL ON-SITE AS NECESSARY AND/OR REMOVE OFF-SITE TO APPROVED SITE (SEE MATERIAL NOTES).
13. ALL EROSION CONTROL MEASURES TO BE MAINTAINED DURING THE CONSTRUCTION PERIOD. MAKE NECESSARY REPAIRS AS REQUIRED AND/OR AS DIRECTED BY THE ENGINEER.

LEGEND


1' CONTOUR (EXISTING)	DIVERSION DITCH
5' CONTOUR (EXISTING)	SLOPE MATTING
1' CONTOUR (PROPOSED)	SILT FENCE
5' CONTOUR (PROPOSED)	STONE BARRIER BREAK
FEMA FLOODWAY	STONE APRON
PARCEL BOUNDARY	LIMITS OF DISTURBANCE
TRAIL CENTERLINE ALIGNMENT	HARDWARE CLOTH AND GRAVEL INLET PROTECTION
AQUATIC FEATURES (EXTENT = TOP OF BANK)	GRADE DIP
PAVED TRAIL	CONSTRUCTION ACCESS
BOARDWALK	BOULDER RETAINING WALL
PROPOSED PIPE	

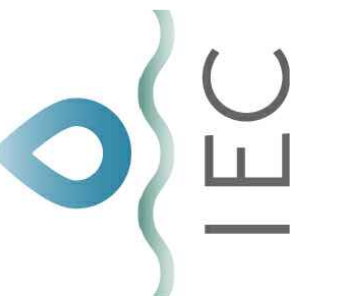


PREPARED BY:
INTERFACE ENVIRONMENTAL
CONSULTING, LLC
476 HIDDEN POND ROAD
BOONE, NC 28607
919-656-4543

DATE	REVISIONS

PREPARED FOR: BLUE RIDGE CONSERVANCY
BOONE GORGE PARK ESC
TRAIL SECTION 1B
MIDDLE FORK GREENWAY
WATAUGA COUNTY, NC

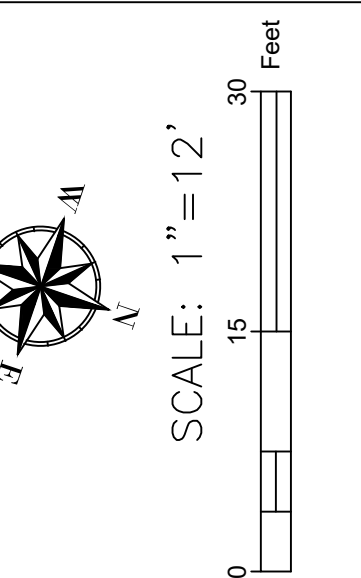

SHEET
X1.1

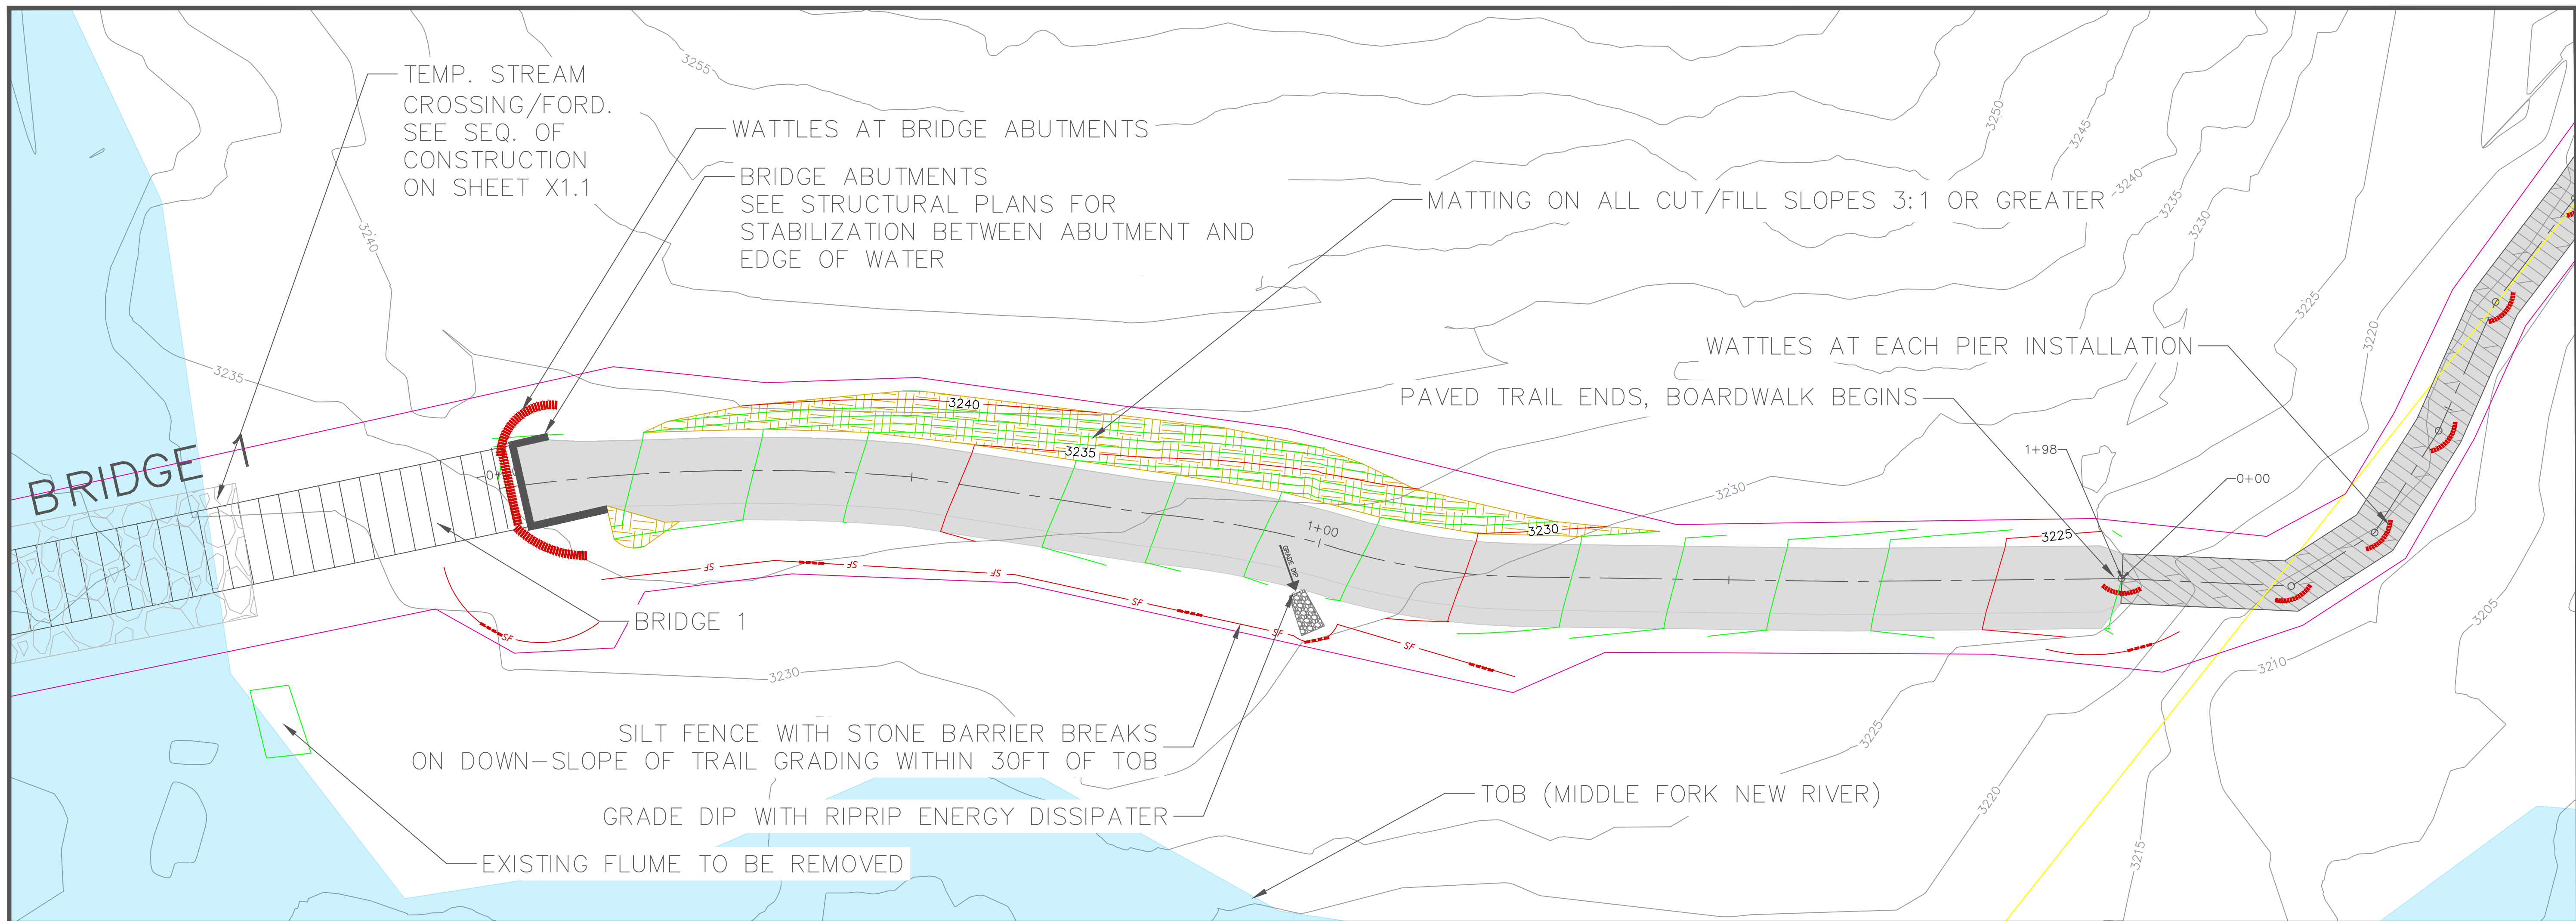

SEQUENCE OF CONSTRUCTION – SECTION 2A TRAIL & BOARDWALK

1. NO MAJOR GRADING ACTIVITIES ARE TO TAKE PLACE DURING WET WEATHER OR PERIODS OF PREDICTED WET WEATHER.
2. USE BRIDGE 1 (NOTE CAPACITY ON STRUCTURAL PLANS) TO ACCESS SECTION 2A TRAIL CONSTRUCTION. THE EXISTING ABUTMENTS FROM THE HISTORICAL FLUME (REMOVED IN SECTION 1B) CAN BE USED TO SUPPORT A TEMPORARY ELEVATED CROSSING (METAL/TIMBER) ABOVE THE WATER SURFACE FOR ADDITIONAL ACCESS AT THE CONTRACTORS' DISCRETION.
3. INSTALL SILT FENCE WITH STONE BARRIER BREAKS FOR SECTION 2A TRAIL STATION 0+00 – 1+97.98. ROUGH GRADE TRAIL, INSTALL GRADE DIP WITH CORRESPONDING STONE APRON AND CURLEX. STABILIZE ALL CUT AND FILL SLOPES WITH SEEDING/MATTING WITHIN SPECIFIED TIMELINES.
4. INSTALL BASE LAYER STONE ALONG SECTION 2A TRAIL. USE BRIDGE 1 AND SECTION 2A TRAIL FOR INSTALLATION OF SECTION 2B BOARDWALK.
5. INSTALL SILT FENCE WITH STONE BARRIERS WHERE SPECIFIED AND WATTLE BARRIERS AT EACH BOARDWALK PIER SET AS CONSTRUCTION PROCEEDS. STABILIZE ANY DISTURBED AREAS WITH MATTING AND TEMPORARY SEED AT THE END OF EACH WORKING DAY.
6. REMOVE FOUR (4) EXISTING CONCRETE PILLARS AT SECTION 2A –BOARDWALK STATION 1+50.
7. REMOVE CURLEX FABRIC AND ACCUMULATED SEDIMENT FROM THE ONE (1) GRADE DIP AND DISPOSE OF OFF-SITE.
8. ALL EROSION CONTROL MEASURES TO BE MAINTAINED DURING THE CONSTRUCTION PERIOD. MAKE NECESSARY REPAIRS AS REQUIRED AND/OR AS DIRECTED BY THE ENGINEER.

LEGEND	
	1' CONTOUR (EXISTING)
	5' CONTOUR (EXISTING)
	1' CONTOUR (PROPOSED)
	5' CONTOUR (PROPOSED)
	FEMA FLOODWAY
	PARCEL BOUNDARY
	TRAIL CENTERLINE ALIGNMENT
	AQUATIC FEATURES (EXTENT = TOP OF BANK)
	PAVED TRAIL
	BOARDWALK
	PROPOSED PIPE
	DIVERSION DITCH
	SLOPE MATTING
	SILT FENCE
	STONE BARRIER BREAK
	STONE APRON
	LIMITS OF DISTURBANCE
	HARDWARE CLOTH AND GRAVEL INLET PROTECTION
	GRADE DIP
	CONSTRUCTION ACCESS
	BOULDER RETAINING WALL

PREPARED BY:
INTERFACE ENVIRONMENTAL
CONSULTING, LLC
476 HIDDEN POND ROAD
BOONE, NC 28607
919-656-4543

DATE


REVISIONS

PREPARED FOR: BLUE RIDGE CONSERVANCY

BOONE GORGE PARK ESC
TRAIL SECTION 2A
MIDDLE FORK GREENWAY
WATAUGA COUNTY, NC

SCALE: 1"=10'
0 10 20 Feet


SHEET
X2.0

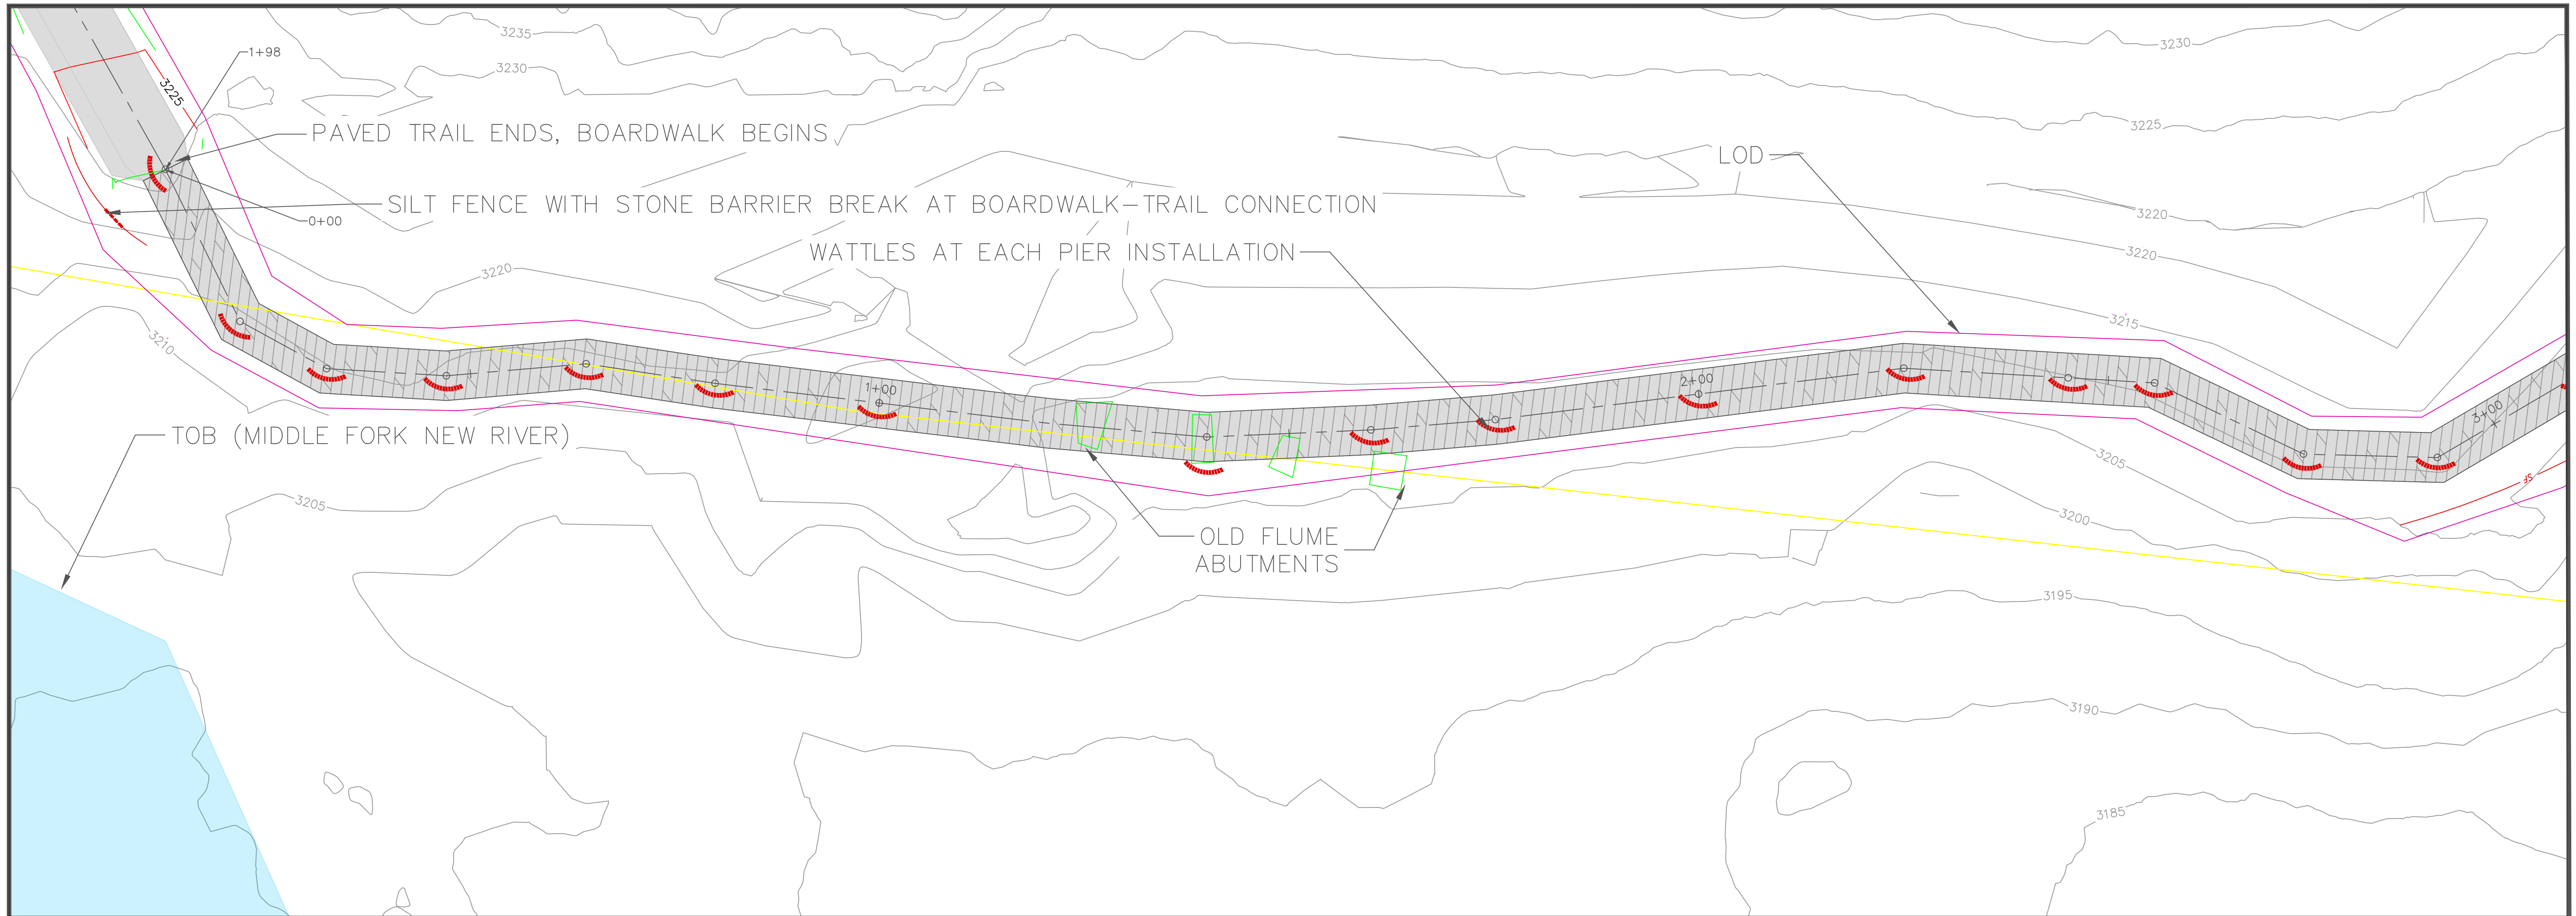

SEQUENCE OF CONSTRUCTION – SECTION 2A TRAIL & BOARDWALK

1. NO MAJOR GRADING ACTIVITIES ARE TO TAKE PLACE DURING WET WEATHER OR PERIODS OF PREDICTED WET WEATHER.
2. USE BRIDGE 1 (NOTE CAPACITY ON STRUCTURAL PLANS) TO ACCESS SECTION 2A TRAIL CONSTRUCTION. THE EXISTING ABUTMENTS FROM THE HISTORICAL FLUME (REMOVED IN SECTION 1B) CAN BE USED TO SUPPORT A TEMPORARY ELEVATED CROSSING (METAL/TIMBER) ABOVE THE WATER SURFACE FOR ADDITIONAL ACCESS AT THE CONTRACTORS' DISCRETION.
3. INSTALL SILT FENCE WITH STONE BARRIER BREAKS FOR SECTION 2A TRAIL STATION 0+00 – 1+97.98. ROUGH GRADE TRAIL, INSTALL GRADE DIP WITH CORRESPONDING STONE APRON AND CURLEX. STABILIZE ALL CUT AND FILL SLOPES WITH SEEDING/MATTING WITHIN SPECIFIED TIMELINES.
4. INSTALL BASE LAYER STONE ALONG SECTION 2A TRAIL. USE BRIDGE 1 AND SECTION 2A TRAIL FOR INSTALLATION OF SECTION 2B BOARDWALK.
5. INSTALL SILT FENCE WITH STONE BARRIERS WHERE SPECIFIED AND WATTLE BARRIERS AT EACH BOARDWALK PIER SET AS CONSTRUCTION PROCEEDS. STABILIZE ANY DISTURBED AREAS WITH MATTING AND TEMPORARY SEED AT THE END OF EACH WORKING DAY.
6. REMOVE FOUR (4) EXISTING CONCRETE PILLARS AT SECTION 2A –BOARDWALK STATION 1+50.
7. REMOVE CURLEX FABRIC AND ACCUMULATED SEDIMENT FROM THE ONE (1) GRADE DIP AND DISPOSE OF OFF-SITE.
8. ALL EROSION CONTROL MEASURES TO BE MAINTAINED DURING THE CONSTRUCTION PERIOD. MAKE NECESSARY REPAIRS AS REQUIRED AND/OR AS DIRECTED BY THE ENGINEER.

LEGEND	
	1' CONTOUR (EXISTING)
	5' CONTOUR (EXISTING)
	1' CONTOUR (PROPOSED)
	5' CONTOUR (PROPOSED)
	FEMA FLOODWAY
	PARCEL BOUNDARY
	TRAIL CENTERLINE ALIGNMENT
	AQUATIC FEATURES (EXTENT = TOP OF BANK)
	PAVED TRAIL
	BOARDWALK
	PROPOSED PIPE
	DIVERSION DITCH
	SLOPE MATTING
	SILT FENCE
	STONE BARRIER BREAK
	STONE APRON
	LIMITS OF DISTURBANCE
	HARDWARE CLOTH AND GRAVEL INLET PROTECTION
	GRADE DIP
	CONSTRUCTION ACCESS
	BOULDER RETAINING WALL

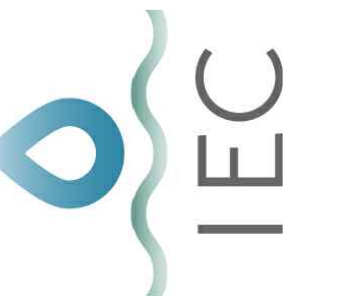

PREPARED BY:
INTERFACE ENVIRONMENTAL
CONSULTING, LLC

476 HIDDEN POND ROAD
BOONE, NC 28607
919-656-4543

REVISIONS

DATE


PREPARED FOR: BLUE RIDGE CONSERVANCY

BOONE GORGE PARK ESC


TRAIL SECTION 2A

MIDDLE FORK GREENWAY

WATAUGA COUNTY, NC

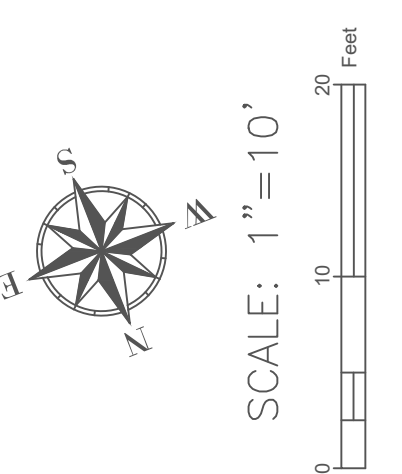


SHEET
X2.1

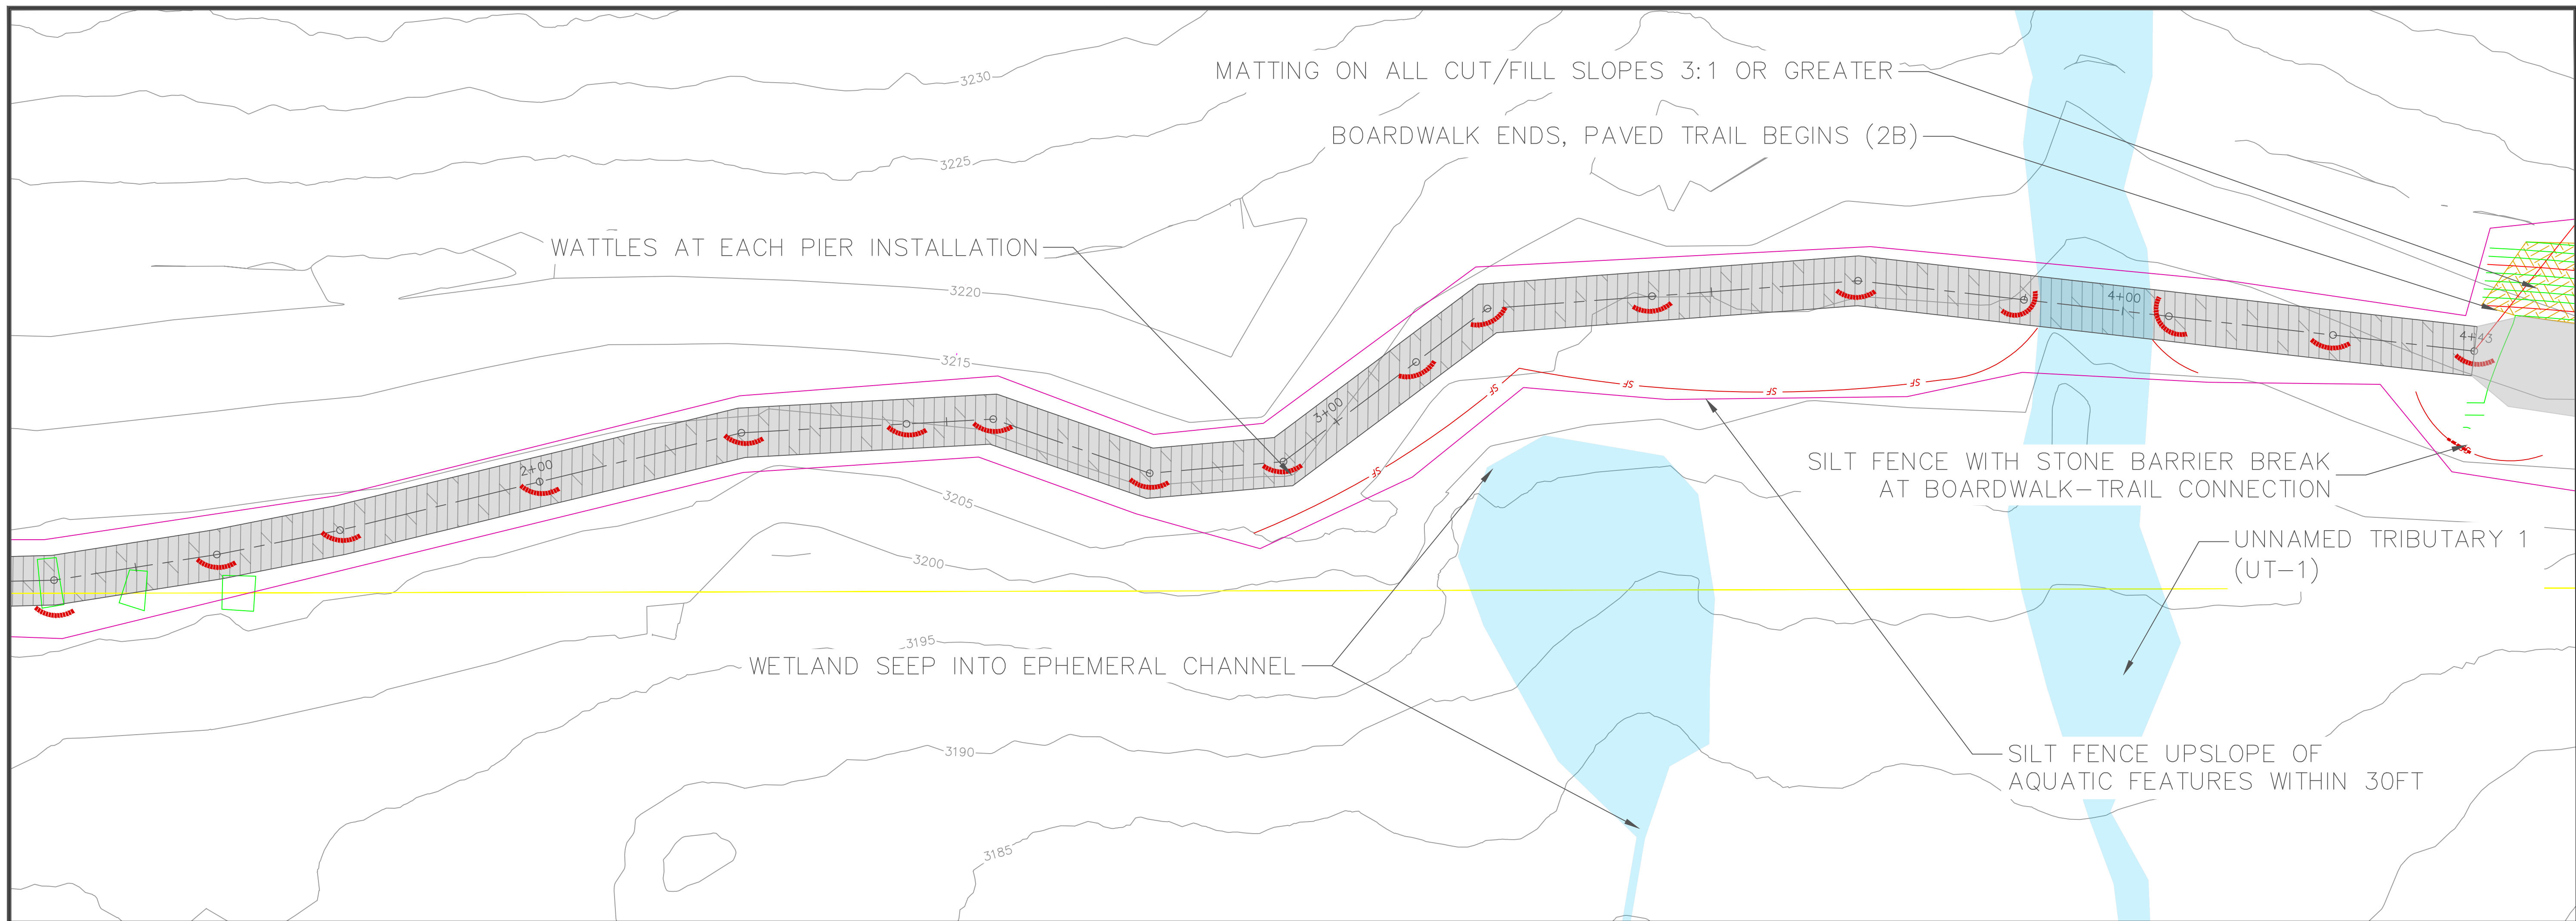

SEQUENCE OF CONSTRUCTION – SECTION 2A TRAIL & BOARDWALK

1. NO MAJOR GRADING ACTIVITIES ARE TO TAKE PLACE DURING WET WEATHER OR PERIODS OF PREDICTED WET WEATHER.
2. USE BRIDGE 1 (NOTE CAPACITY ON STRUCTURAL PLANS) TO ACCESS SECTION 2A TRAIL CONSTRUCTION. THE EXISTING ABUTMENTS FROM THE HISTORICAL FLUME (REMOVED IN SECTION 1B) CAN BE USED TO SUPPORT A TEMPORARY ELEVATED CROSSING (METAL/TIMBER) ABOVE THE WATER SURFACE FOR ADDITIONAL ACCESS AT THE CONTRACTORS' DISCRETION.
3. INSTALL SILT FENCE WITH STONE BARRIER BREAKS FOR SECTION 2A TRAIL STATION 0+00 – 1+97.98. ROUGH GRADE TRAIL, INSTALL GRADE DIP WITH CORRESPONDING STONE APRON AND CURLEX. STABILIZE ALL CUT AND FILL SLOPES WITH SEEDING/MATting WITHIN SPECIFIED TIMELINES.
4. INSTALL BASE LAYER STONE ALONG SECTION 2A TRAIL. USE BRIDGE 1 AND SECTION 2A TRAIL FOR INSTALLATION OF SECTION 2B BOARDWALK.
5. INSTALL SILT FENCE WITH STONE BARRIERS WHERE SPECIFIED AND WATTLE BARRIERS AT EACH BOARDWALK PIER SET AS CONSTRUCTION PROCEEDS. STABILIZE ANY DISTURBED AREAS WITH MATting AND TEMPORARY SEED AT THE END OF EACH WORKING DAY.
6. REMOVE FOUR (4) EXISTING CONCRETE PILLARS AT SECTION 2A –BOARDWALK STATION 1+50.
7. REMOVE CURLEX FABRIC AND ACCUMULATED SEDIMENT FROM THE ONE (1) GRADE DIP AND DISPOSE OF OFF-SITE.
8. ALL EROSION CONTROL MEASURES TO BE MAINTAINED DURING THE CONSTRUCTION PERIOD. MAKE NECESSARY REPAIRS AS REQUIRED AND/OR AS DIRECTED BY THE ENGINEER.


LEGEND	
	1' CONTOUR (EXISTING)
	5' CONTOUR (EXISTING)
	1' CONTOUR (PROPOSED)
	5' CONTOUR (PROPOSED)
	FEMA FLOODWAY
	PARCEL BOUNDARY
	TRAIL CENTERLINE ALIGNMENT
	AQUATIC FEATURES (EXTENT = TOP OF BANK)
	PAVED TRAIL
	BOARDWALK
	PROPOSED PIPE
	DIVERSION DITCH
	SLOPE MATTING
	SILT FENCE
	STONE BARRIER BREAK
	STONE APRON
	LIMITS OF DISTURBANCE
	HARDWARE CLOTH AND GRAVEL INLET PROTECTION
	GRADE DIP
	CONSTRUCTION ACCESS
	BOULDER RETAINING WALL

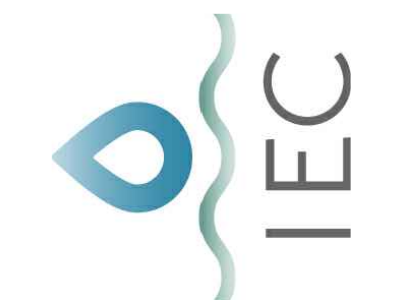


PREPARED BY:
INTERFACE ENVIRONMENTAL
CONSULTING, LLC
476 HIDDEN POND ROAD
BOONE, NC 28607
919-656-4543

REVISIONS	DATE

PREPARED FOR: BLUE RIDGE CONSERVANCY
BOONE GORGE PARK ESC
TRAIL SECTION 2A
MIDDLE FORK GREENWAY
WATAUGA COUNTY, NC

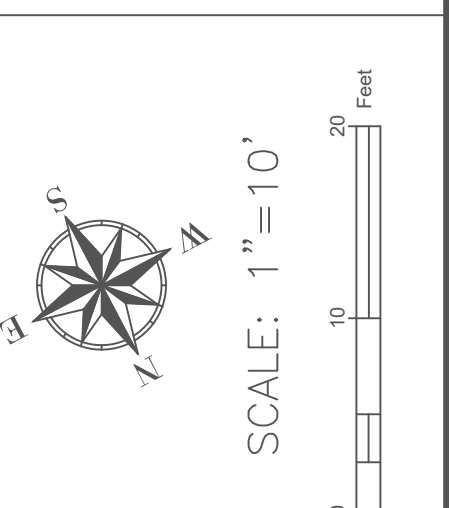

SHEET
X2.2

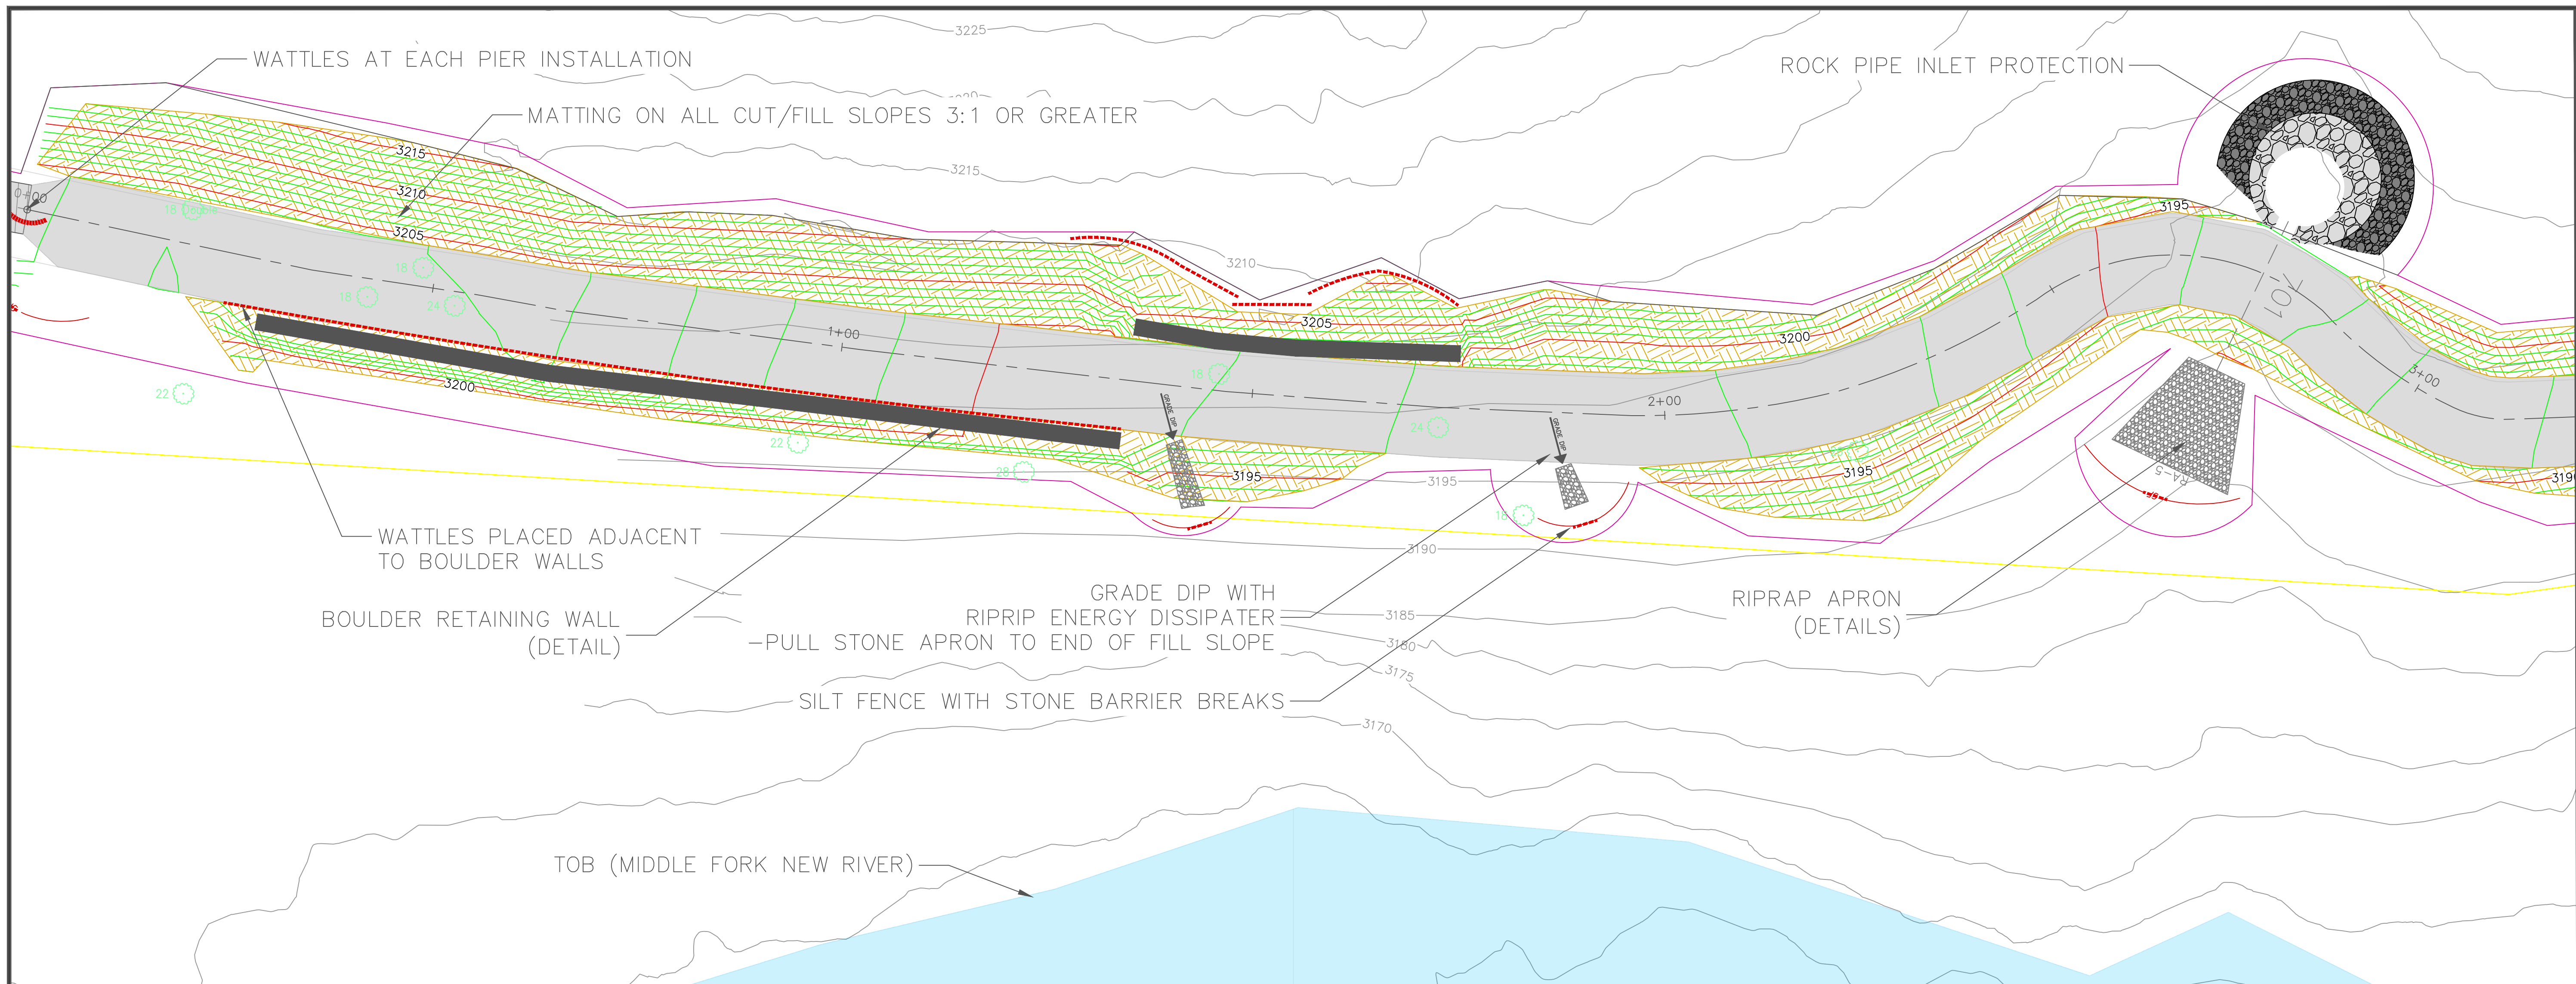

SEQUENCE OF CONSTRUCTION – SECTION 2B TRAIL & BOARDWALK

1. NO MAJOR GRADING ACTIVITIES ARE TO TAKE PLACE DURING WET WEATHER OR PERIODS OF PREDICTED WET WEATHER.
2. ESTABLISH CONSTRUCTION ENTRANCE AND ACCESS ROAD AT EXISTING EDGE OF PAVEMENT ALONG OLD BLOWING ROCK ROAD USING THE EXISTING DIRT ROAD AS THE FOOTPRINT FOR IMPROVING TO THE ACCESS ROAD STANDARD.
3. INSTALL TEMPORARY BRIDGE AND REMAINING CONSTRUCTION ACCESS ROAD ON RIVER LEFT PER ESC DETAILS. MINOR SLOPING FOR INSTALLATION IS APPROVED AND 404/401 PERMITTED. STABILIZE ANY DISTURBED AREAS AT THE END OF THE WORKING DAY.
4. INSTALL SILT FENCE W/ STONE BARRIER BREAKS AS SPECIFIED ALONG THE SECTION 2B TRAIL. BEGIN ROUGH GRADING AT SECTION 2B – STATION 0+00. WATTLES MUST BE PLACED UPSLOPE OF BOULDER WALLS DURING CONSTRUCTION OF BOULDER RETAINING WALLS. STABILIZE CUT AND FILL SLOPES WITH MATTING EVERY 200 LINEAR FEET OF TRAIL.
5. INSTALL PIPE 701 AND 703 WITH CORRESPONDING ROCK PIPE INLET PROTECTION AND RIPRAP APRON AS GRADING PROCEEDS ALONG THE CORRIDOR. PAVE SECTION 2B TRAIL.
6. INSTALL CONCRETE ABUTMENTS FOR BRIDGE 2 WITH ADJACENT WATTLE BARRIER PROTECTION IN PLACE PRIOR TO FORM AND POUR. INSTALL BRIDGE 2 VIA CRANE.
7. REMOVE CURLEX FABRIC AND ACCUMULATED SEDIMENT FROM GRADE DIPS AND DISPOSE OF OFF-SITE.
8. MAINTAIN TEMPORARY BRIDGE UNTIL SECTION 2B TRAIL HAS BEEN INSPECTED BY ENGINEER AND PROJECT MANAGER.
9. ALL EROSION CONTROL MEASURES TO BE MAINTAINED DURING THE CONSTRUCTION PERIOD. MAKE NECESSARY REPAIRS AS REQUIRED AND/OR AS DIRECTED BY THE ENGINEER.


LEGEND	
	1' CONTOUR (EXISTING)
	5' CONTOUR (EXISTING)
	1' CONTOUR (PROPOSED)
	5' CONTOUR (PROPOSED)
	FEMA FLOODWAY
	PARCEL BOUNDARY
	TRAIL CENTERLINE ALIGNMENT
	AQUATIC FEATURES (EXTENT = TOP OF BANK)
	PAVED TRAIL
	BOARDWALK
	PROPOSED PIPE
	DIVERSION DITCH
	SLOPE MATTING
	SILT FENCE
	STONE BARRIER BREAK
	STONE APRON
	LIMITS OF DISTURBANCE
	HARDWARE CLOTH AND GRAVEL INLET PROTECTION
	GRADE DIP
	CONSTRUCTION ACCESS
	BOULDER RETAINING WALL




PREPARED BY:
INTERFACE ENVIRONMENTAL
CONSULTING, LLC
476 HIDDEN POND ROAD
BOONE, NC 28607
919-656-4543

REVISIONS	DATE

PREPARED FOR: BLUE RIDGE CONSERVANCY
BOONE GORGE PARK ESC
TRAIL SECTION 2B
MIDDLE FORK GREENWAY
WATAUGA COUNTY, NC

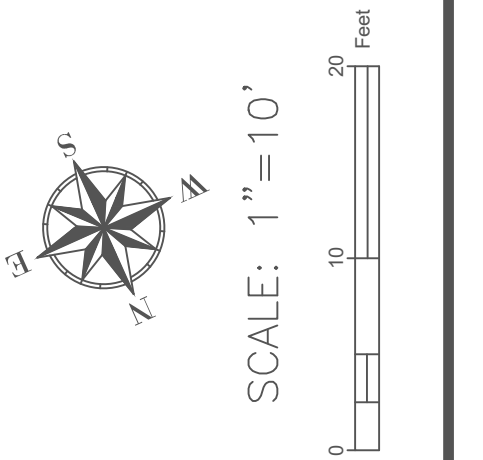

SHEET
X2.3

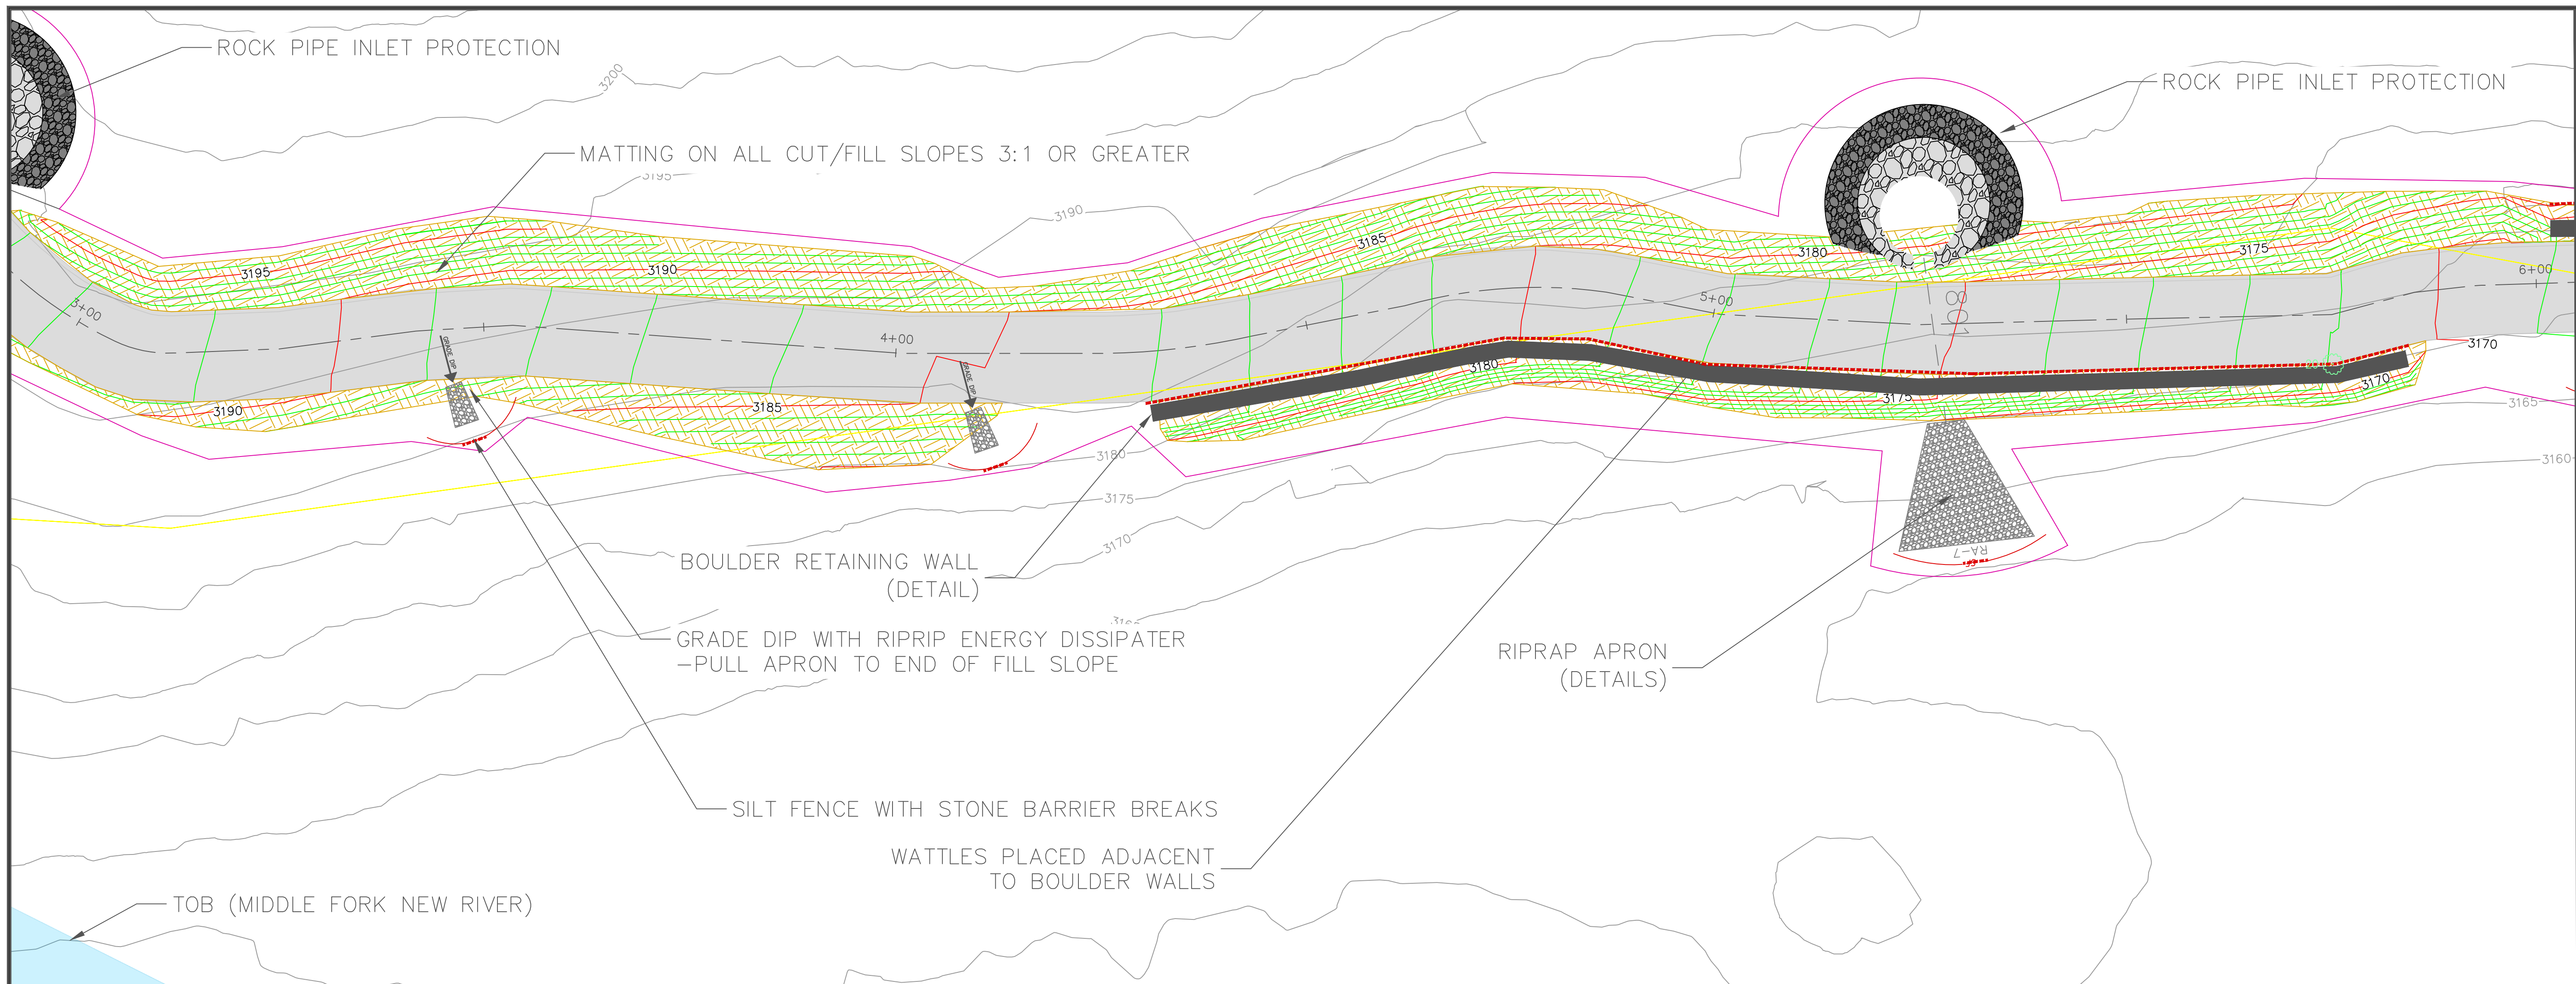



SEQUENCE OF CONSTRUCTION – SECTION 2B TRAIL & BOARDWALK

1. NO MAJOR GRADING ACTIVITIES ARE TO TAKE PLACE DURING WET WEATHER OR PERIODS OF PREDICTED WET WEATHER.
2. ESTABLISH CONSTRUCTION ENTRANCE AND ACCESS ROAD AT EXISTING EDGE OF PAVEMENT ALONG OLD BLOWING ROCK ROAD USING THE EXISTING DIRT ROAD AS THE FOOTPRINT FOR IMPROVING TO THE ACCESS ROAD STANDARD.
3. INSTALL TEMPORARY BRIDGE AND REMAINING CONSTRUCTION ACCESS ROAD ON RIVER LEFT PER ESC DETAILS. MINOR SLOPING FOR INSTALLATION IS APPROVED AND 404/401 PERMITTED. STABILIZE ANY DISTURBED AREAS AT THE END OF THE WORKING DAY.
4. INSTALL SILT FENCE W/ STONE BARRIER BREAKS AS SPECIFIED ALONG THE SECTION 2B TRAIL. BEGIN ROUGH GRADING AT SECTION 2B – STATION 0+00. WATTLES MUST BE PLACED UPSLOPE OF BOULDER WALLS DURING CONSTRUCTION OF BOULDER RETAINING WALLS. STABILIZE CUT AND FILL SLOPES WITH MATTING EVERY 200 LINEAR FEET OF TRAIL.
5. INSTALL PIPE 701 AND 703 WITH CORRESPONDING ROCK PIPE INLET PROTECTION AND RIPRAP APRON AS GRADING PROCEEDS ALONG THE CORRIDOR. PAVE SECTION 2B TRAIL.
6. INSTALL CONCRETE ABUTMENTS FOR BRIDGE 2 WITH ADJACENT WATTLE BARRIER PROTECTION IN PLACE PRIOR TO FORM AND POUR. INSTALL BRIDGE 2 VIA CRANE.
7. REMOVE CURLEX FABRIC AND ACCUMULATED SEDIMENT FROM GRADE DIPS AND DISPOSE OF OFF-SITE.
8. MAINTAIN TEMPORARY BRIDGE UNTIL SECTION 2B TRAIL HAS BEEN INSPECTED BY ENGINEER AND PROJECT MANAGER.
9. ALL EROSION CONTROL MEASURES TO BE MAINTAINED DURING THE CONSTRUCTION PERIOD. MAKE NECESSARY REPAIRS AS REQUIRED AND/OR AS DIRECTED BY THE ENGINEER.

LEGEND	
	1' CONTOUR (EXISTING)
	5' CONTOUR (EXISTING)
	1' CONTOUR (PROPOSED)
	5' CONTOUR (PROPOSED)
	FEMA FLOODWAY
	PARCEL BOUNDARY
	TRAIL CENTERLINE ALIGNMENT
	AQUATIC FEATURES (EXTENT = TOP OF BANK)
	PAVED TRAIL
	BOARDWALK
	PROPOSED PIPE
	DIVERSION DITCH
	SLOPE MATTING
	SILT FENCE
	STONE BARRIER BREAK
	STONE APRON
	LIMITS OF DISTURBANCE
	HARDWARE CLOTH AND GRAVEL INLET PROTECTION
	GRADE DIP
	CONSTRUCTION ACCESS
	BOULDER RETAINING WALL

REVISIONS	DATE

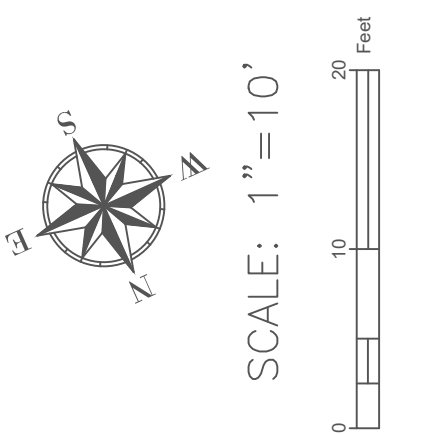

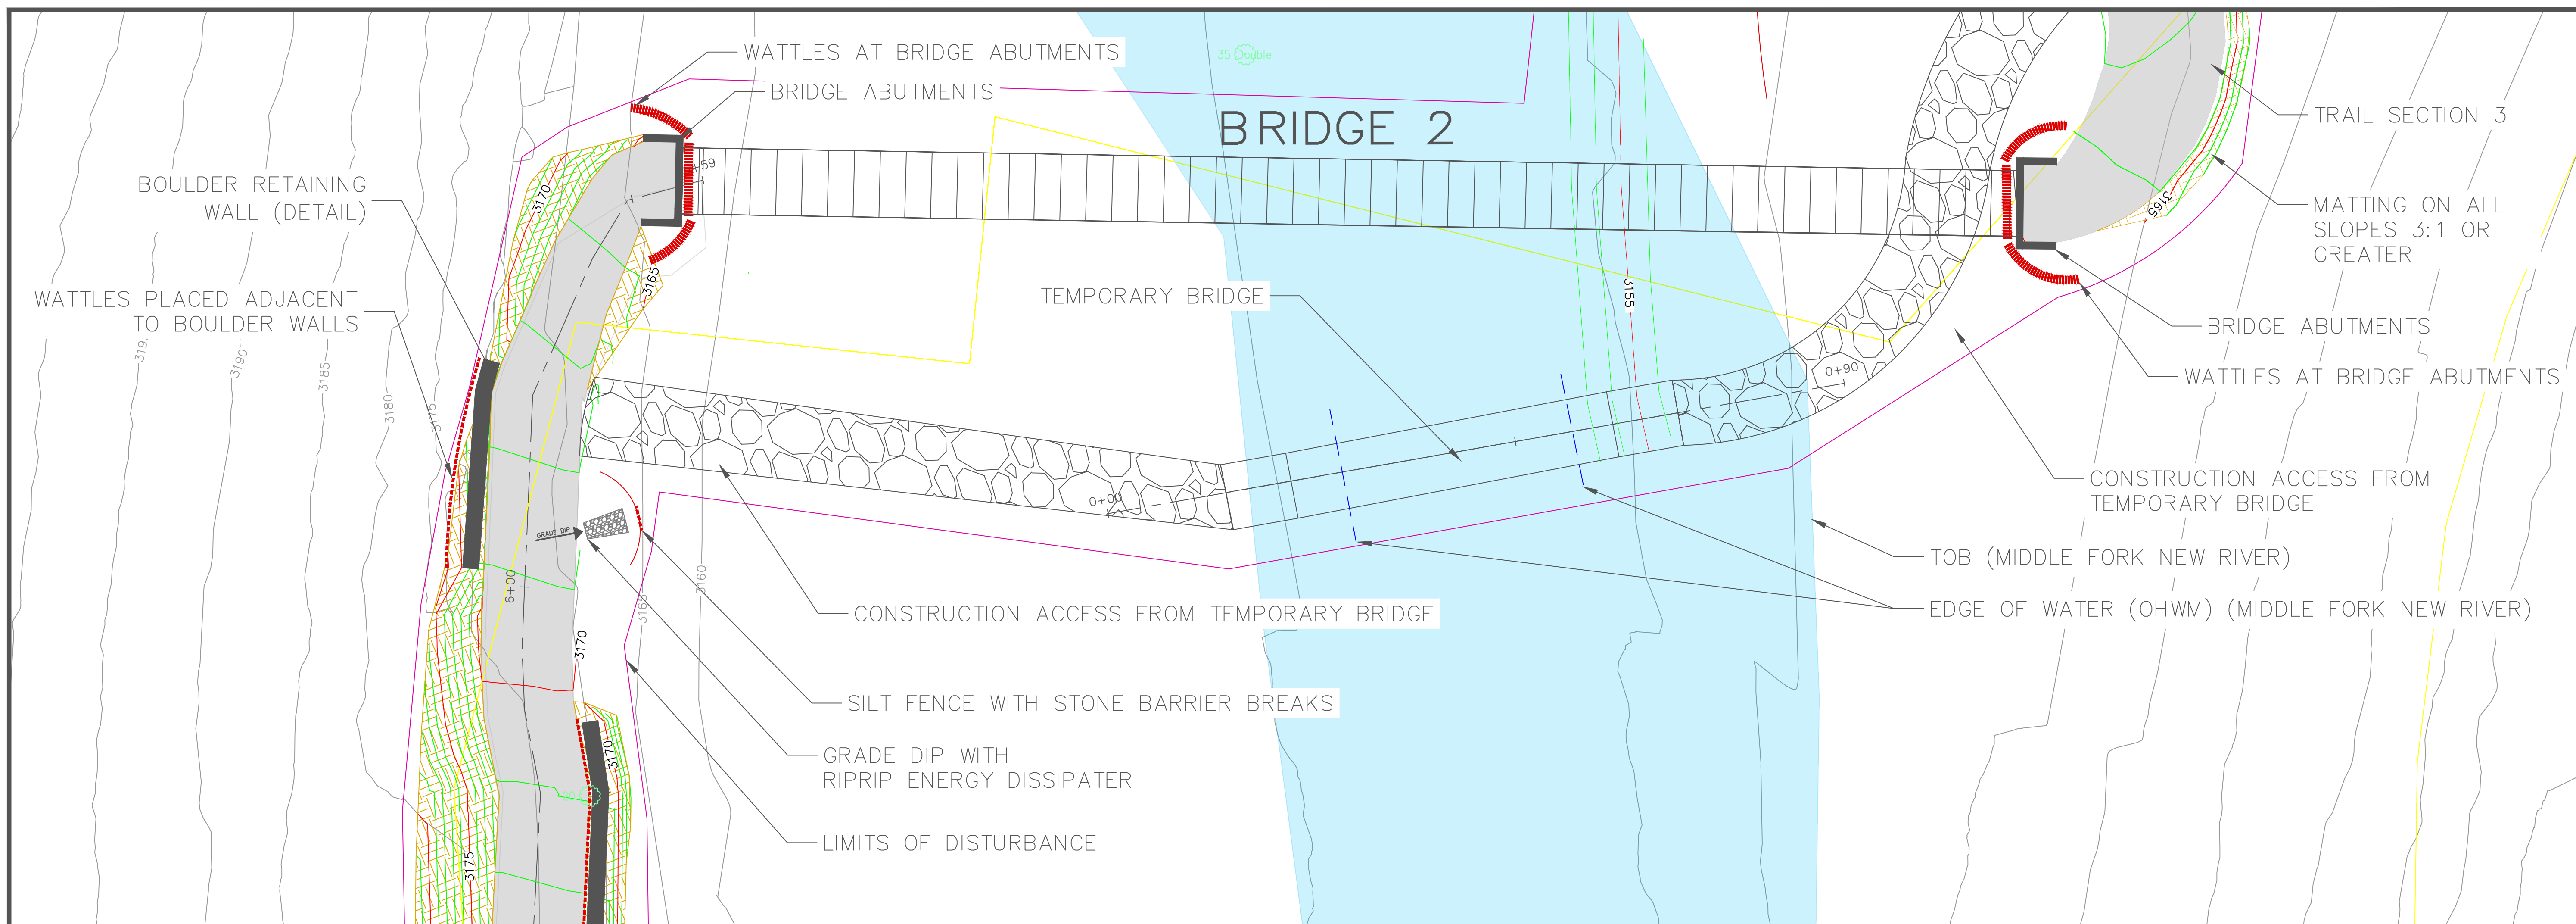

SEQUENCE OF CONSTRUCTION – SECTION 2B TRAIL & BOARDWALK

1. NO MAJOR GRADING ACTIVITIES ARE TO TAKE PLACE DURING WET WEATHER OR PERIODS OF PREDICTED WET WEATHER.
2. ESTABLISH CONSTRUCTION ENTRANCE AND ACCESS ROAD AT EXISTING EDGE OF PAVEMENT ALONG OLD BLOWING ROCK ROAD USING THE EXISTING DIRT ROAD AS THE FOOTPRINT FOR IMPROVING TO THE ACCESS ROAD STANDARD.
3. INSTALL TEMPORARY BRIDGE AND REMAINING CONSTRUCTION ACCESS ROAD ON RIVER LEFT PER ESC DETAILS. MINOR SLOPING FOR INSTALLATION IS APPROVED AND 404/401 PERMITTED. STABILIZE ANY DISTURBED AREAS AT THE END OF THE WORKING DAY.
4. INSTALL SILT FENCE W/ STONE BARRIER BREAKS AS SPECIFIED ALONG THE SECTION 2B TRAIL. BEGIN ROUGH GRADING AT SECTION 2B – STATION 0+00. WATTLES MUST BE PLACED UPSLOPE OF BOULDER WALLS DURING CONSTRUCTION OF BOULDER RETAINING WALLS. STABILIZE CUT AND FILL SLOPES WITH MATTING EVERY 200 LINEAR FEET OF TRAIL.
5. INSTALL PIPE 701 AND 703 WITH CORRESPONDING ROCK PIPE INLET PROTECTION AND RIPRAP APRON AS GRADING PROCEEDS ALONG THE CORRIDOR. PAVE SECTION 2B TRAIL.
6. INSTALL CONCRETE ABUTMENTS FOR BRIDGE 2 WITH ADJACENT WATTLE BARRIER PROTECTION IN PLACE PRIOR TO FORM AND POUR. INSTALL BRIDGE 2 VIA CRANE.
7. REMOVE CURLEX FABRIC AND ACCUMULATED SEDIMENT FROM GRADE DIPS AND DISPOSE OF OFF-SITE.
8. MAINTAIN TEMPORARY BRIDGE UNTIL SECTION 2B TRAIL HAS BEEN INSPECTED BY ENGINEER AND PROJECT MANAGER.
9. ALL EROSION CONTROL MEASURES TO BE MAINTAINED DURING THE CONSTRUCTION PERIOD. MAKE NECESSARY REPAIRS AS REQUIRED AND/OR AS DIRECTED BY THE ENGINEER.

LEGEND

	1' CONTOUR (EXISTING)		DIVERSION DITCH
	5' CONTOUR (EXISTING)		SLOPE MATTING
	1' CONTOUR (PROPOSED)		SILT FENCE
	5' CONTOUR (PROPOSED)		STONE BARRIER BREAK
	FEMA FLOODWAY		STONE APRON
	PARCEL BOUNDARY		LIMITS OF DISTURBANCE
	TRAIL CENTERLINE ALIGNMENT		HARDWARE CLOTH AND GRAVEL INLET PROTECTION
	AQUATIC FEATURES (EXTENT = TOP OF BANK)		GRADE DIP
	PAVED TRAIL		CONSTRUCTION ACCESS
	BOARDWALK		BOULDER RETAINING WALL
	PROPOSED PIPE		

PREPARED BY:
INTERFACE ENVIRONMENTAL
CONSULTING, LLC
476 HIDDEN POND ROAD
BOONE, NC 28607
919-656-4543

DATE

REVISIONS

PREPARED FOR: BLUE RIDGE CONSERVANCY

BOONE GORGE PARK ESC
TRAIL SECTION 2B
MIDDLE FORK GREENWAY
WATAUGA COUNTY, NC

SCALE: 1"=10'

SHEET
X2.5

LEGEND

1' CONTOUR (EXISTING)

5' CONTOUR (EXISTING)

1' CONTOUR (PROPOSED)

5' CONTOUR (PROPOSED)

FEMA FLOODWAY

PARCEL BOUNDARY

TRAIL CENTERLINE ALIGNMENT

AQUATIC FEATURES (EXTENT = TOP OF BANK)

PAVED TRAIL

BOARDWALK

PROPOSED PIPE

DIVERSION DITCH

SLOPE MATTING

SILT FENCE

STONE BARRIER BREAK

STONE APRON


LIMITS OF DISTURBANCE

HARDWARE CLOTH AND GRAVEL INLET PROTECTION

GRADE DIP

CONSTRUCTION ACCESS

BOULDER RETAINING WALL

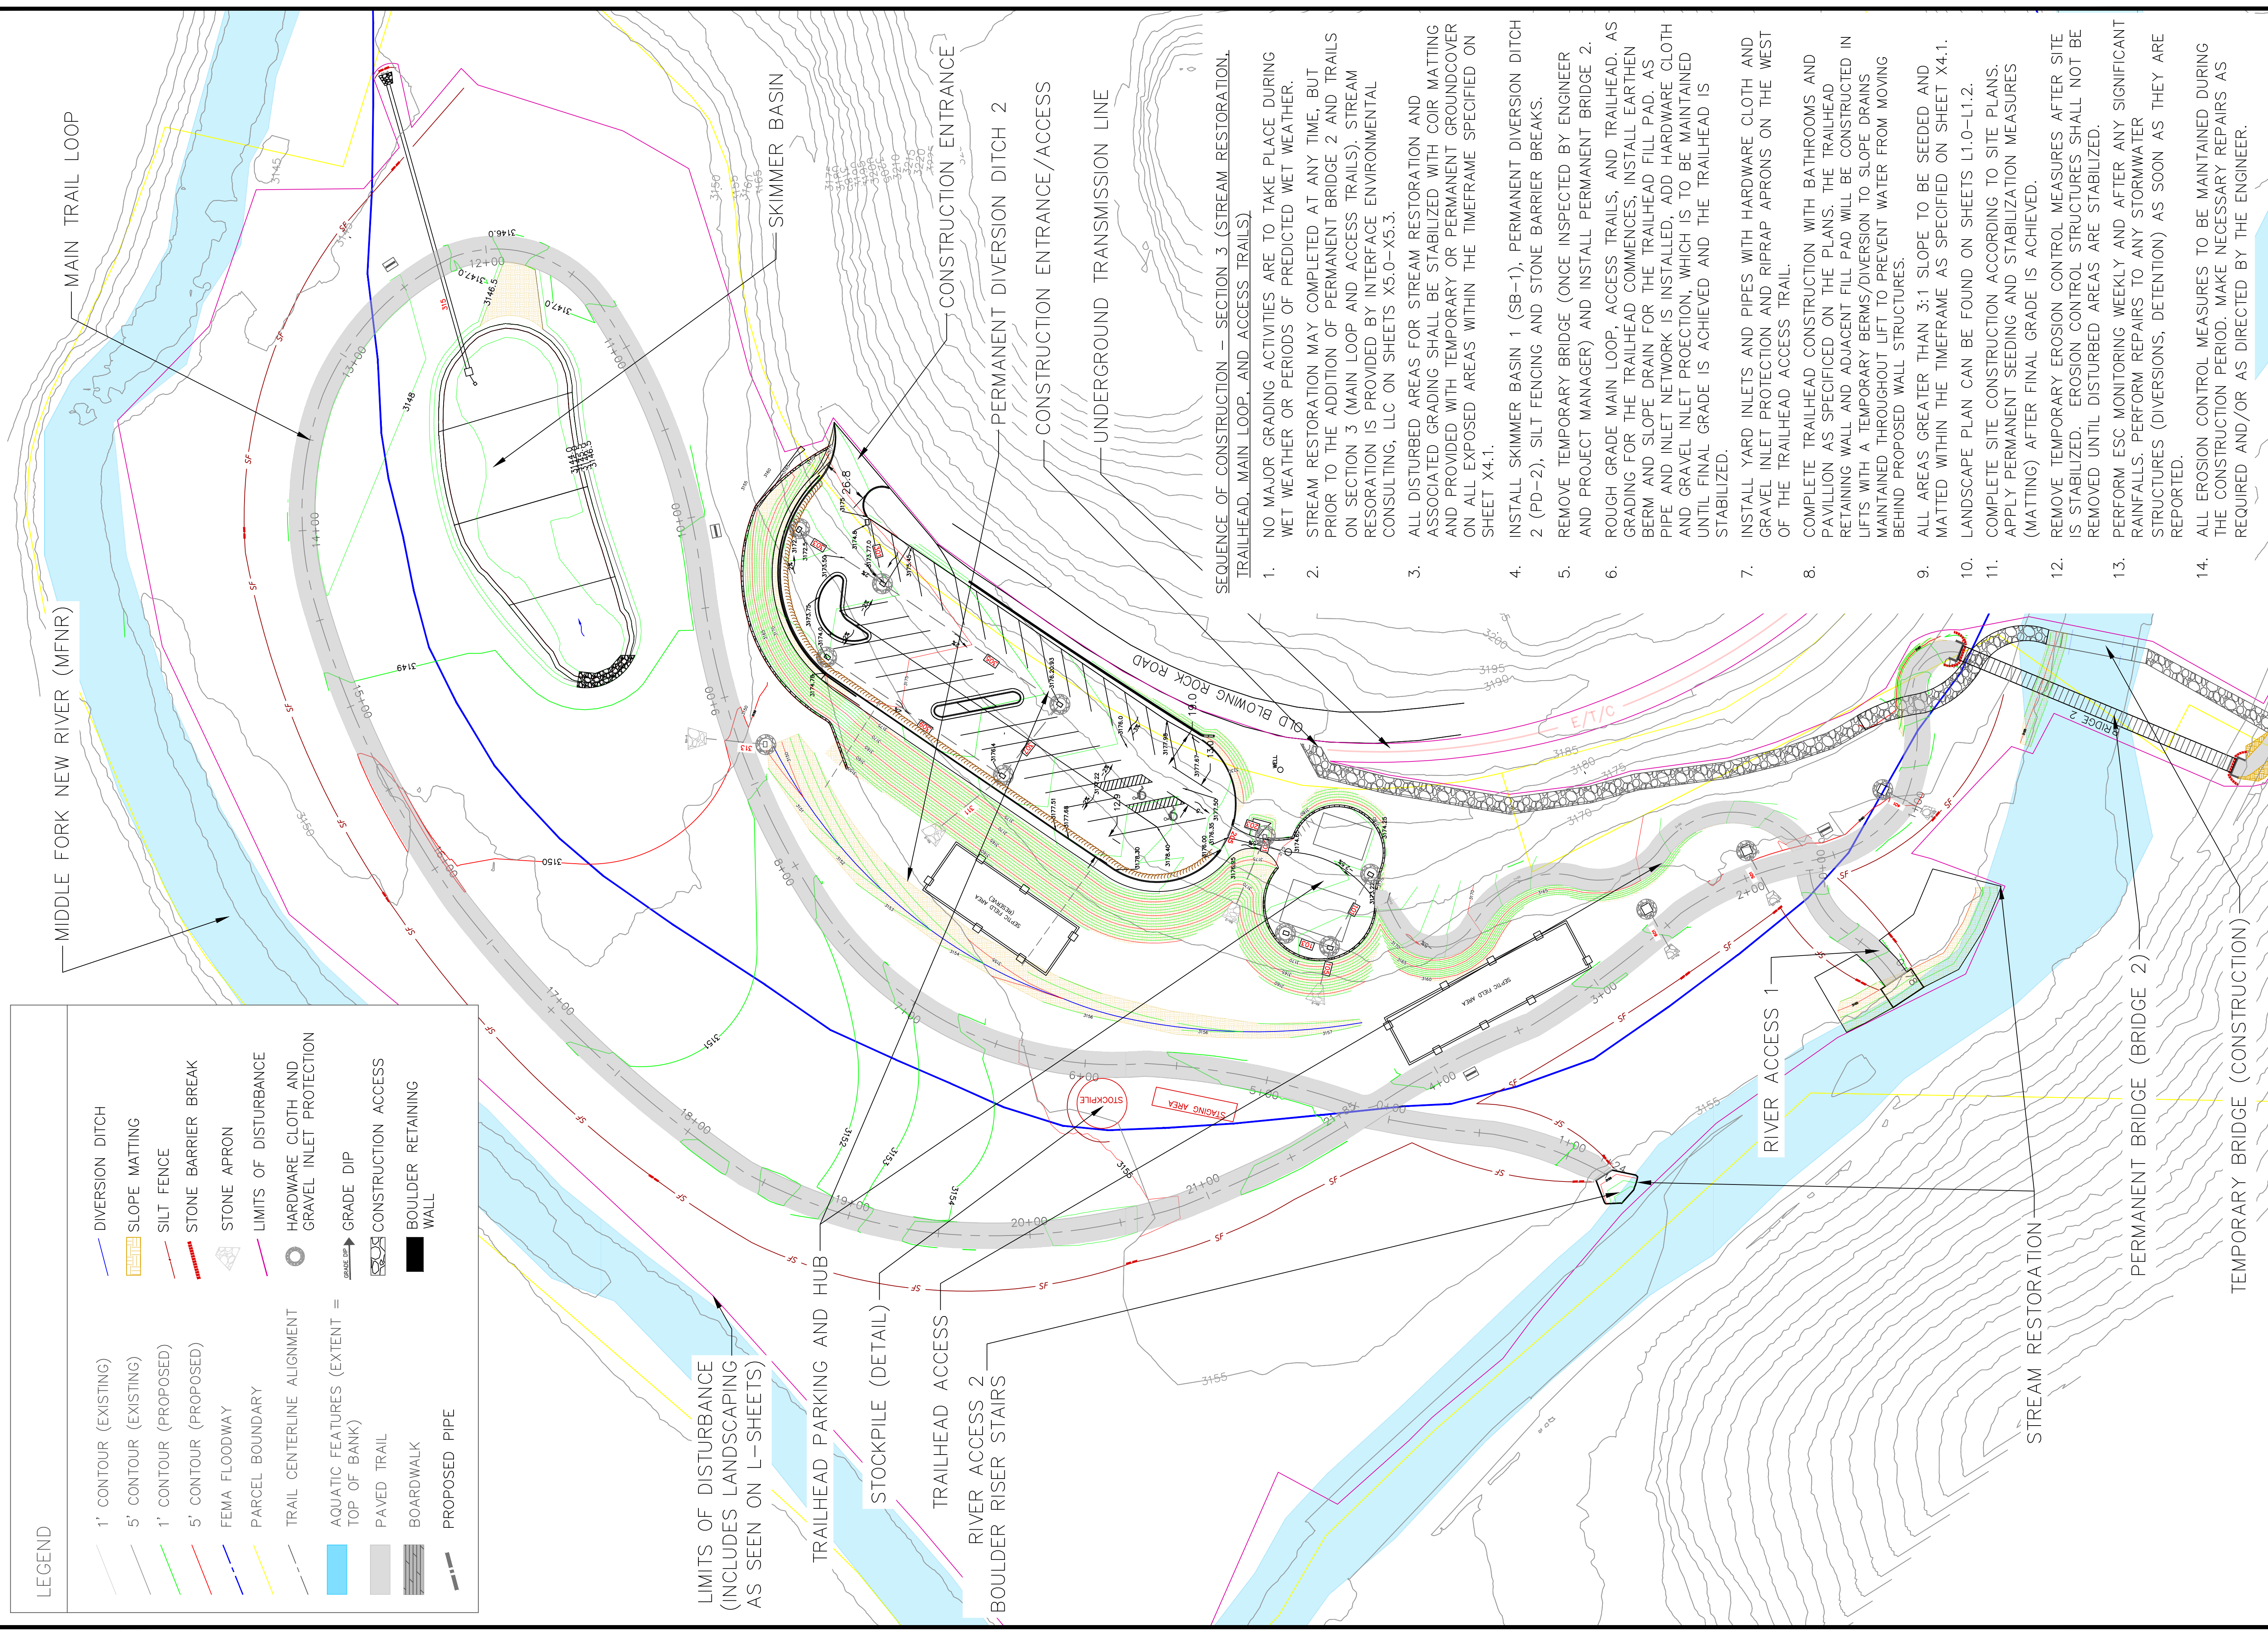

- SEQUENCE OF CONSTRUCTION – SECTION 3 (STREAM RESTORATION, TRAILHEAD, MAIN LOOP, AND ACCESS TRAILS).
1. NO MAJOR GRADING ACTIVITIES ARE TO TAKE PLACE DURING WET WEATHER OR PERIODS OF PREDICTED WET WEATHER.
 2. STREAM RESTORATION MAY COMPLETED AT ANY TIME, BUT PRIOR TO THE ADDITION OF PERMANENT BRIDGE 2 AND TRAILS ON SECTION 3 (MAIN LOOP AND ACCESS TRAILS). STREAM RESTORATION IS PROVIDED BY INTERFACE ENVIRONMENTAL CONSULTING, LLC ON SHEETS X5.0–X5.3.
 3. ALL DISTURBED AREAS FOR STREAM RESTORATION AND ASSOCIATED GRADING SHALL BE STABILIZED WITH COIR MATTING AND PROVIDED WITH TEMPORARY OR PERMANENT GROUND COVER ON ALL EXPOSED AREAS WITHIN THE TIMEFRAME SPECIFIED ON SHEET X4.1.
 4. INSTALL SKIMMER BASIN 1 (SB-1), PERMANENT DIVERSION DITCH 2 (PD-2), SILT FENCING AND STONE BARRIER BREAKS.
 5. REMOVE TEMPORARY BRIDGE (ONCE INSPECTED BY ENGINEER AND PROJECT MANAGER) AND INSTALL PERMANENT BRIDGE 2.
 6. ROUGH GRADE MAIN LOOP, ACCESS TRAILS, AND TRAILHEAD. AS GRADING FOR THE TRAILHEAD COMMENCES, INSTALL EARTHEN BERM AND SLOPE DRAIN FOR THE TRAILHEAD FILL PAD. AS PIPE AND INLET NETWORK IS INSTALLED, ADD HARDWARE CLOTH AND GRAVEL INLET PROTECTION, WHICH IS TO BE MAINTAINED UNTIL FINAL GRADE IS ACHIEVED AND THE TRAILHEAD IS STABILIZED.
 7. INSTALL YARD INLETS AND PIPES WITH HARDWARE CLOTH AND GRAVEL INLET PROTECTION AND RIPRAP APRONS ON THE WEST OF THE TRAILHEAD ACCESS TRAIL.
 8. COMPLETE TRAILHEAD CONSTRUCTION WITH BATHROOMS AND PAVILION AS SPECIFIED ON THE PLANS. THE TRAILHEAD RETAINING WALL AND ADJACENT FILL PAD WILL BE CONSTRUCTED IN LIFTS WITH A TEMPORARY BERMS/DIVERSION TO SLOPE DRAINS MAINTAINED THROUGHOUT LIFT TO PREVENT WATER FROM MOVING BEHIND PROPOSED WALL STRUCTURES.
 9. ALL AREAS GREATER THAN 3:1 SLOPE TO BE SEEDED AND MATTED WITHIN THE TIMEFRAME AS SPECIFIED ON SHEET X4.1.
 10. LANDSCAPE PLAN CAN BE FOUND ON SHEETS L1.0–L1.2.
 11. COMPLETE SITE CONSTRUCTION ACCORDING TO SITE PLANS. APPLY PERMANENT SEEDING AND STABILIZATION MEASURES (MATTING) AFTER FINAL GRADE IS ACHIEVED.
 12. REMOVE TEMPORARY EROSION CONTROL MEASURES AFTER SITE IS STABILIZED. EROSION CONTROL STRUCTURES SHALL NOT BE REMOVED UNTIL DISTURBED AREAS ARE STABILIZED.
 13. PERFORM ESC MONITORING WEEKLY AND AFTER ANY SIGNIFICANT RAINFALLS. PERFORM REPAIRS TO ANY STORMWATER STRUCTURES (DIVERSIONS, DETENTION) AS SOON AS THEY ARE REPORTED.
 14. ALL EROSION CONTROL MEASURES TO BE MAINTAINED DURING THE CONSTRUCTION PERIOD. MAKE NECESSARY REPAIRS AS REQUIRED AND/OR AS DIRECTED BY THE ENGINEER.

SHEET
X3.0

N

W

E

S

SCALE: 1"=40'

0 50 100 Feet


PREPARED FOR: BLUE RIDGE CONSERVANCY
BOONE GORGE PARK
TRAIL SECTION 3 – OVERALL
MIDDLE FORK GREENWAY
WATAUGA COUNTY, NC

REVISIONS	DATE

PREPARED BY:

INTERFACE ENVIRONMENTAL
CONSULTING, LLC

476 HIDDEN POND ROAD
BOONE, NC 28607
919-656-4543

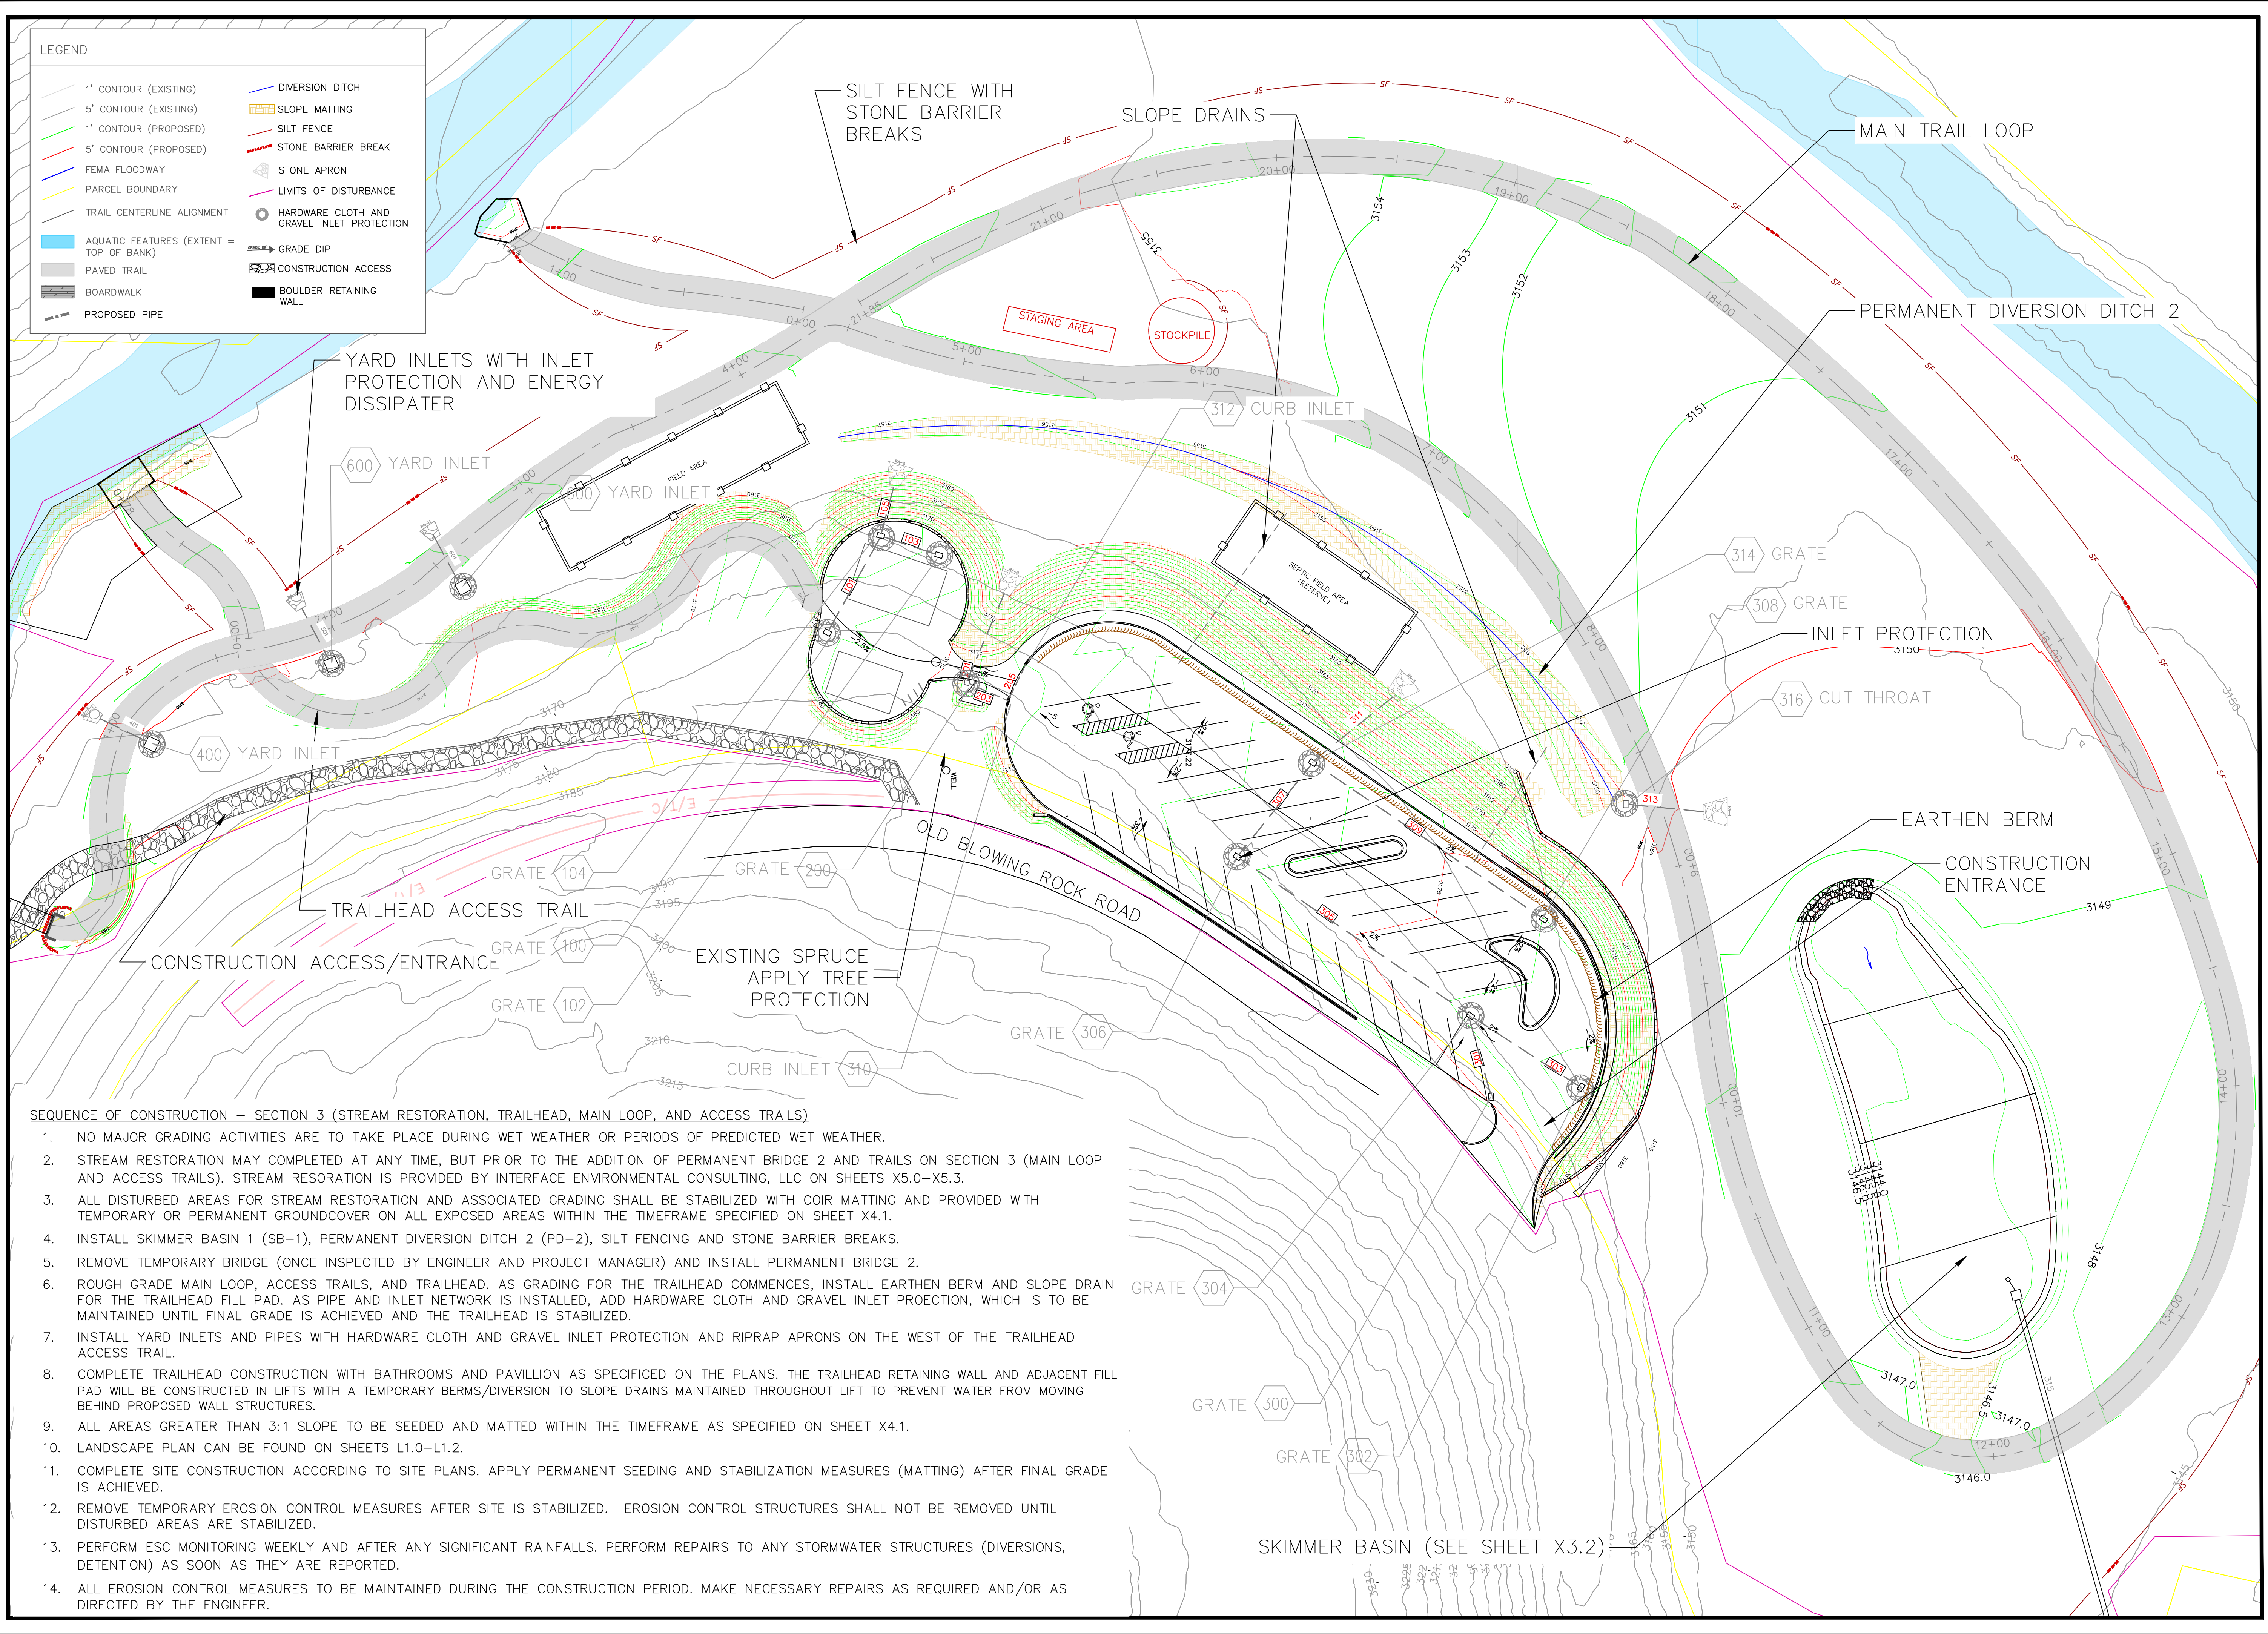

LEGEND

1' CONTOUR (EXISTING)	DIVERSION DITCH
5' CONTOUR (EXISTING)	SLOPE MATTING
1' CONTOUR (PROPOSED)	SILT FENCE
5' CONTOUR (PROPOSED)	STONE BARRIER BREAK
FEMA FLOODWAY	STONE APRON
PARCEL BOUNDARY	LIMITS OF DISTURBANCE
TRAIL CENTERLINE ALIGNMENT	HARDWARE CLOTH AND GRAVEL INLET PROTECTION
AQUATIC FEATURES (EXTENT = TOP OF BANK)	GRADE DIP
PAVED TRAIL	CONSTRUCTION ACCESS
BOARDWALK	BOULDER RETAINING WALL
PROPOSED PIPE	

- SEQUENCE OF CONSTRUCTION – SECTION 3 (STREAM RESTORATION, TRAILHEAD, MAIN LOOP, AND ACCESS TRAILS)**
1. NO MAJOR GRADING ACTIVITIES ARE TO TAKE PLACE DURING WET WEATHER OR PERIODS OF PREDICTED WET WEATHER.
 2. STREAM RESTORATION MAY COMPLETED AT ANY TIME, BUT PRIOR TO THE ADDITION OF PERMANENT BRIDGE 2 AND TRAILS ON SECTION 3 (MAIN LOOP AND ACCESS TRAILS). STREAM RESTORATION IS PROVIDED BY INTERFACE ENVIRONMENTAL CONSULTING, LLC ON SHEETS X5.0–X5.3.
 3. ALL DISTURBED AREAS FOR STREAM RESTORATION AND ASSOCIATED GRADING SHALL BE STABILIZED WITH COIR MATTING AND PROVIDED WITH TEMPORARY OR PERMANENT GROUND COVER ON ALL EXPOSED AREAS WITHIN THE TIMEFRAME SPECIFIED ON SHEET X4.1.
 4. INSTALL SKIMMER BASIN 1 (SB-1), PERMANENT DIVERSION DITCH 2 (PD-2), SILT FENCING AND STONE BARRIER BREAKS.
 5. REMOVE TEMPORARY BRIDGE (ONCE INSPECTED BY ENGINEER AND PROJECT MANAGER) AND INSTALL PERMANENT BRIDGE 2.
 6. ROUGH GRADE MAIN LOOP, ACCESS TRAILS, AND TRAILHEAD. AS GRADING FOR THE TRAILHEAD COMMENCES, INSTALL EARTHEN BERM AND SLOPE DRAIN FOR THE TRAILHEAD FILL PAD. AS PIPE AND INLET NETWORK IS INSTALLED, ADD HARDWARE CLOTH AND GRAVEL INLET PROTECTION, WHICH IS TO BE MAINTAINED UNTIL FINAL GRADE IS ACHIEVED AND THE TRAILHEAD IS STABILIZED.
 7. INSTALL YARD INLETS AND PIPES WITH HARDWARE CLOTH AND GRAVEL INLET PROTECTION AND RIPRAP APRONS ON THE WEST OF THE TRAILHEAD ACCESS TRAIL.
 8. COMPLETE TRAILHEAD CONSTRUCTION WITH BATHROOMS AND PAVILLION AS SPECIFIED ON THE PLANS. THE TRAILHEAD RETAINING WALL AND ADJACENT FILL PAD WILL BE CONSTRUCTED IN LIFTS WITH A TEMPORARY BERMS/DIVERSION TO SLOPE DRAINS MAINTAINED THROUGHOUT LIFT TO PREVENT WATER FROM MOVING BEHIND PROPOSED WALL STRUCTURES.
 9. ALL AREAS GREATER THAN 3:1 SLOPE TO BE SEEDED AND MATTED WITHIN THE TIMEFRAME AS SPECIFIED ON SHEET X4.1.
 10. LANDSCAPE PLAN CAN BE FOUND ON SHEETS L1.0–L1.2.
 11. COMPLETE SITE CONSTRUCTION ACCORDING TO SITE PLANS. APPLY PERMANENT SEEDING AND STABILIZATION MEASURES (MATTING) AFTER FINAL GRADE IS ACHIEVED.
 12. REMOVE TEMPORARY EROSION CONTROL MEASURES AFTER SITE IS STABILIZED. EROSION CONTROL STRUCTURES SHALL NOT BE REMOVED UNTIL DISTURBED AREAS ARE STABILIZED.
 13. PERFORM ESC MONITORING WEEKLY AND AFTER ANY SIGNIFICANT RAINFALLS. PERFORM REPAIRS TO ANY STORMWATER STRUCTURES (DIVERSIONS, DETENTION) AS SOON AS THEY ARE REPORTED.
 14. ALL EROSION CONTROL MEASURES TO BE MAINTAINED DURING THE CONSTRUCTION PERIOD. MAKE NECESSARY REPAIRS AS REQUIRED AND/OR AS DIRECTED BY THE ENGINEER.

PREPARED BY:

INTERFACE ENVIRONMENTAL CONSULTING, LLC

476 HIDDEN POND ROAD
BOONE, NC 28607
919-656-4543

REVISIONS	DATE

PREPARED FOR: BLUE RIDGE CONSERVANCY

BOONE GORGE PARK
TRAIL SECTION 3 – TRAILHEAD
MIDDLE FORK GREENWAY
WATAUGA COUNTY, NC

SHEET X3.1


SCALE: 1"=30'

0 30 60 Feet

W
N
E
S

SEQUENCE OF CONSTRUCTION — SECTION 3 (STREAM RESTORATION, TRAILHEAD, MAIN LOOP, AND ACCESS TRAILS)

1. NO MAJOR GRADING ACTIVITIES ARE TO TAKE PLACE DURING WET WEATHER OR PERIODS OF PREDICTED WET WEATHER.
2. STREAM RESTORATION MAY COMPLETED AT ANY TIME, BUT PRIOR TO THE ADDITION OF PERMANENT BRIDGE 2 AND TRAILS ON SECTION 3 (MAIN LOOP AND ACCESS TRAILS). STREAM RESTORATION IS PROVIDED BY INTERFACE ENVIRONMENTAL CONSULTING, LLC ON SHEETS X5.0–X5.3.
3. ALL DISTURBED AREAS FOR STREAM RESTORATION AND ASSOCIATED GRADING SHALL BE STABILIZED WITH COIR MATTING AND PROVIDED WITH TEMPORARY OR PERMANENT GROUNDCOVER ON ALL EXPOSED AREAS WITHIN THE TIMEFRAME SPECIFIED ON SHEET X4.1.
4. INSTALL SKIMMER BASIN 1 (SB-1), PERMANENT DIVERSION DITCH 2 (PD-2), SILT FENCING AND STONE BARRIER BREAKS.
5. REMOVE TEMPORARY BRIDGE (ONCE INSPECTED BY ENGINEER AND PROJECT MANAGER) AND INSTALL PERMANENT BRIDGE 2.
6. ROUGH GRADE MAIN LOOP, ACCESS TRAILS, AND TRAILHEAD. AS GRADING FOR THE TRAILHEAD COMMENCES, INSTALL EARTHEN BERM AND SLOPE DRAIN FOR THE TRAILHEAD FILL PAD. AS PIPE AND INLET NETWORK IS INSTALLED, ADD HARDWARE CLOTH AND GRAVEL INLET PROTECTION, WHICH IS TO BE MAINTAINED UNTIL FINAL GRADE IS ACHIEVED AND THE TRAILHEAD IS STABILIZED.
7. INSTALL YARD INLETS AND PIPES WITH HARDWARE CLOTH AND GRAVEL INLET PROTECTION AND RIPRAP APRONS ON THE WEST OF THE TRAILHEAD ACCESS TRAIL.
8. COMPLETE TRAILHEAD CONSTRUCTION WITH BATHROOMS AND PAVILLION AS SPECIFIED ON THE PLANS. THE TRAILHEAD RETAINING WALL AND ADJACENT FILL PAD WILL BE CONSTRUCTED IN LIFTS WITH A TEMPORARY BERMS/DIVERSION TO SLOPE DRAINS MAINTAINED THROUGHOUT LIFT TO PREVENT WATER FROM MOVING BEHIND PROPOSED WALL STRUCTURES.
9. ALL AREAS GREATER THAN 3:1 SLOPE TO BE SEEDED AND MATTED WITHIN THE TIMEFRAME AS SPECIFIED ON SHEET X4.1.
10. LANDSCAPE PLAN CAN BE FOUND ON SHEETS L1.0–L1.2.
11. COMPLETE SITE CONSTRUCTION ACCORDING TO SITE PLANS. APPLY PERMANENT SEEDING AND STABILIZATION MEASURES (MATTING) AFTER FINAL GRADE IS ACHIEVED.
12. REMOVE TEMPORARY EROSION CONTROL MEASURES AFTER SITE IS STABILIZED. EROSION CONTROL STRUCTURES SHALL NOT BE REMOVED UNTIL DISTURBED AREAS ARE STABILIZED.
13. PERFORM ESC MONITORING WEEKLY AND AFTER ANY SIGNIFICANT RAINFALLS. PERFORM REPAIRS TO ANY STORMWATER STRUCTURES (DIVERSIONS, DETENTION) AS SOON AS THEY ARE REPORTED.
14. ALL EROSION CONTROL MEASURES TO BE MAINTAINED DURING THE CONSTRUCTION PERIOD. MAKE NECESSARY REPAIRS AS REQUIRED AND/OR AS DIRECTED BY THE ENGINEER.

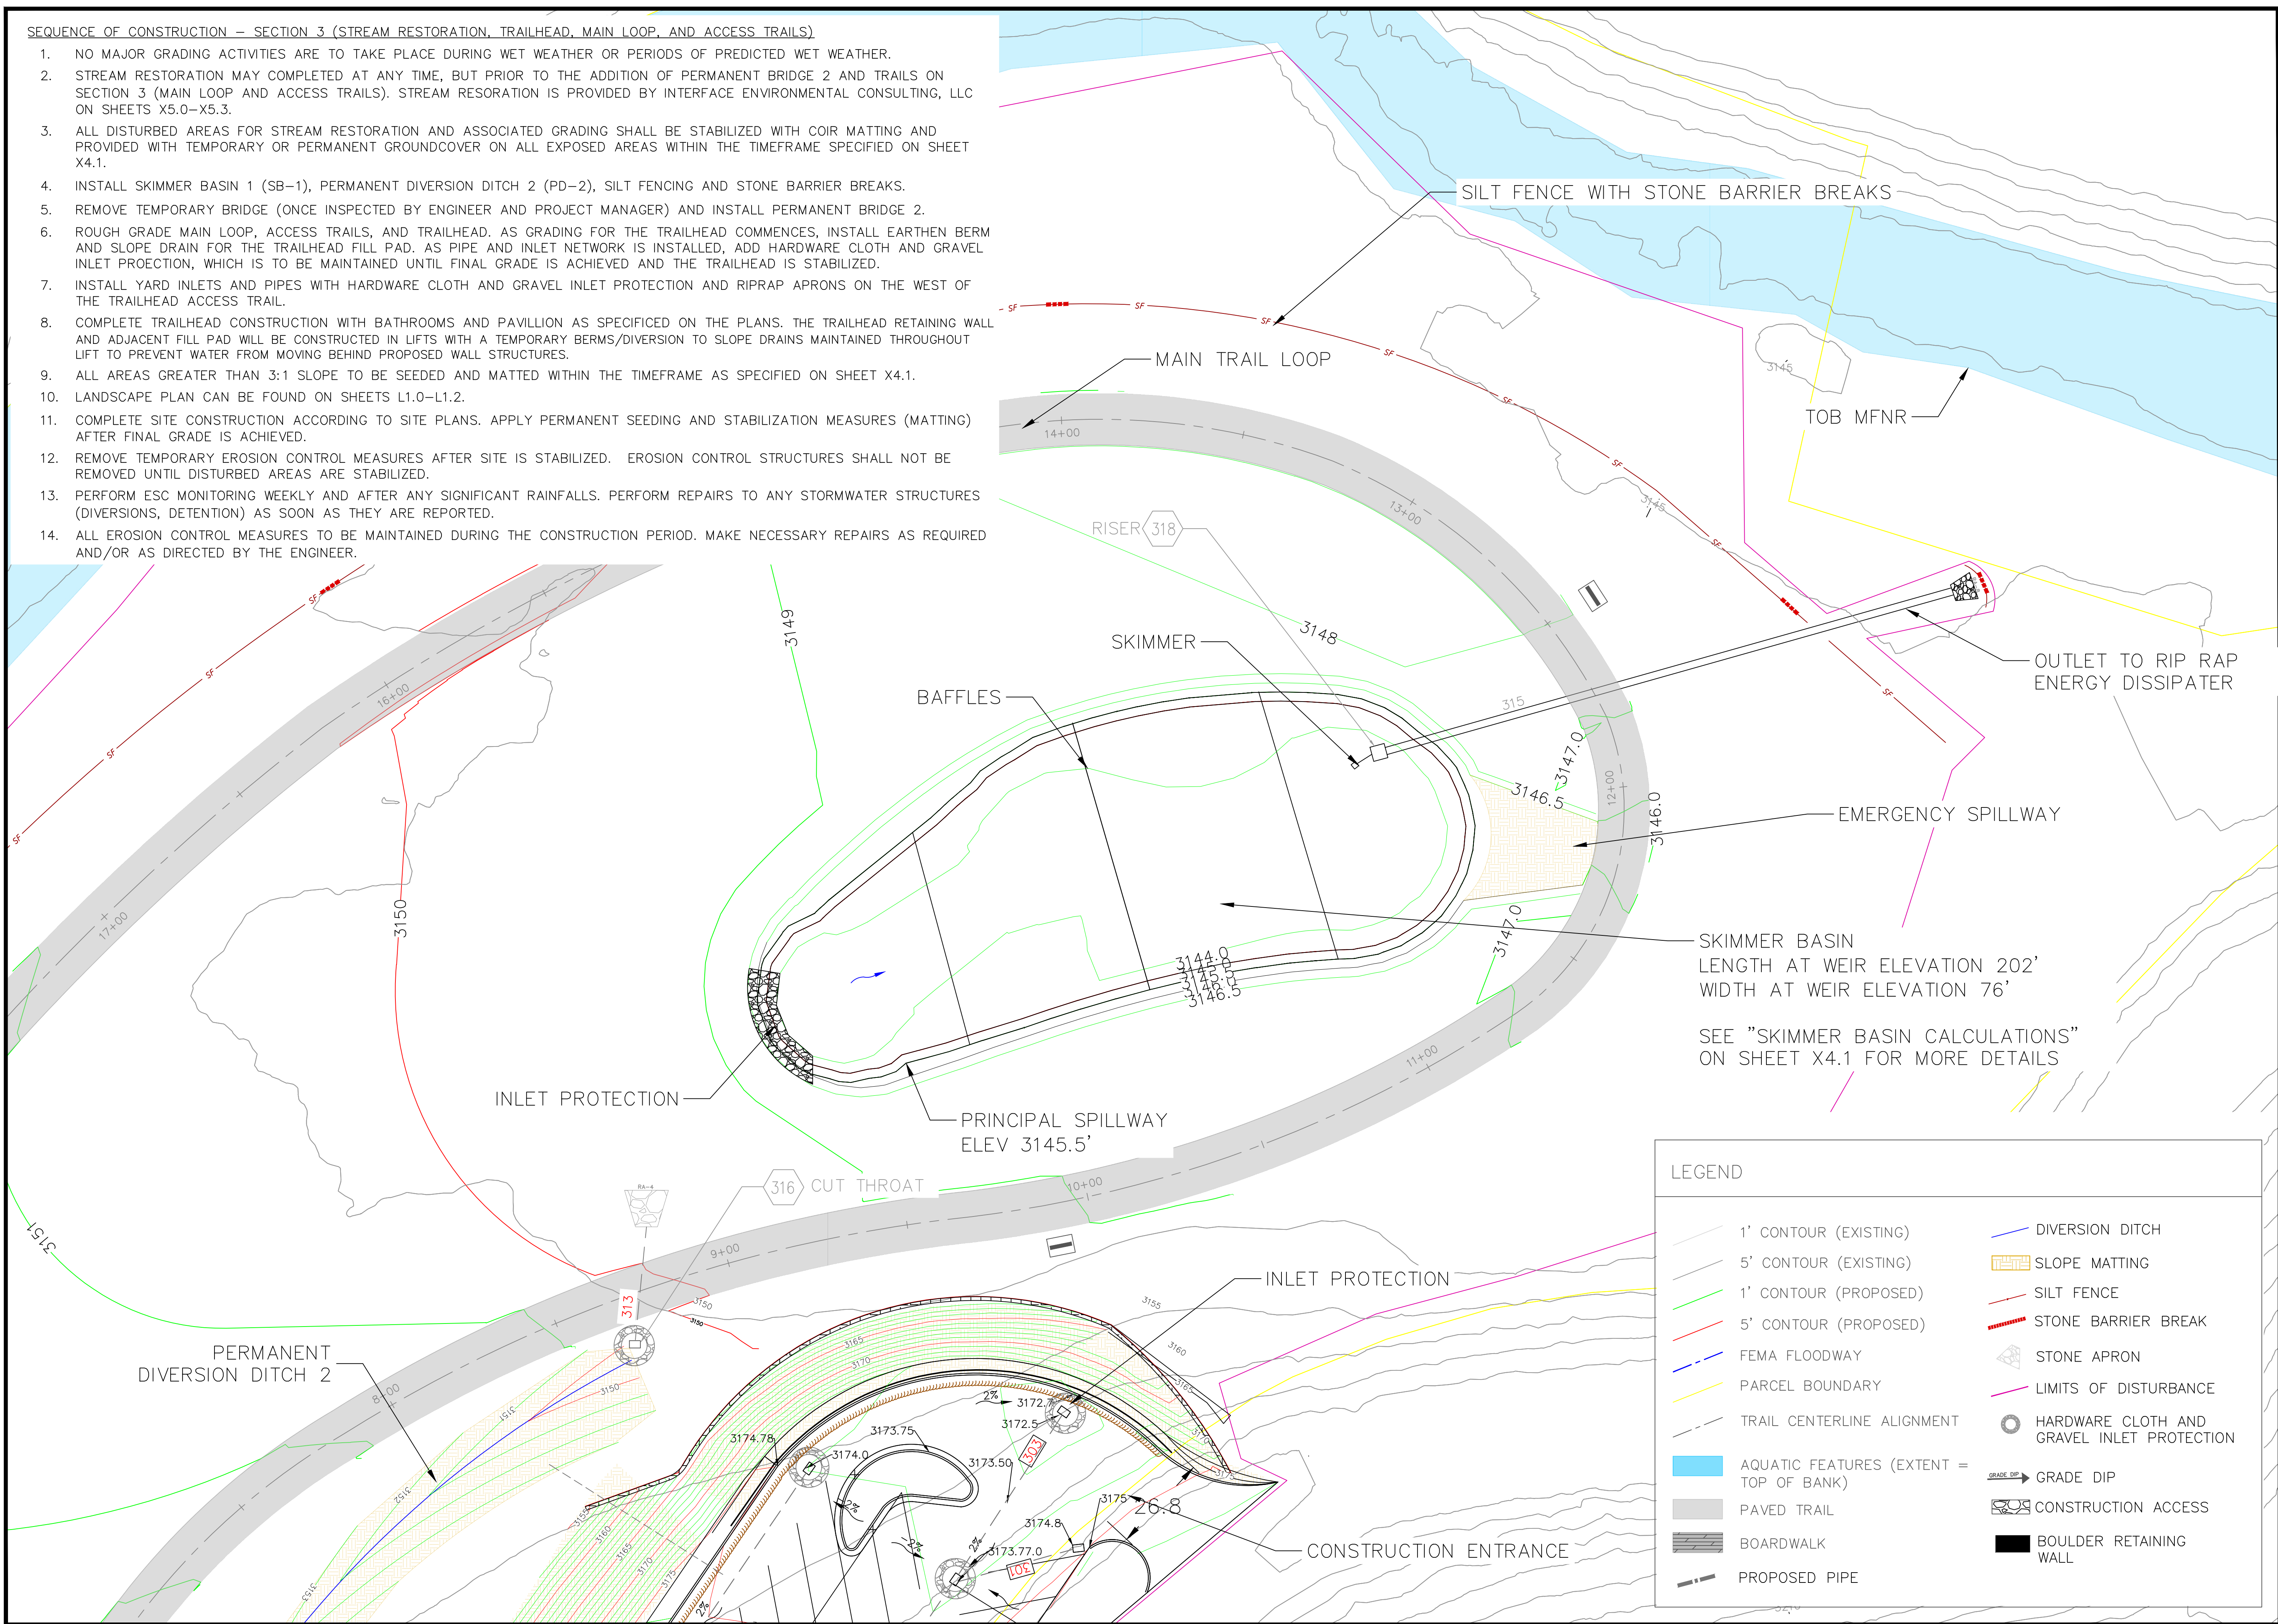

PREPARED BY:

INTERFACE ENVIRONMENTAL CONSULTING, LLC

476 HIDDEN POND ROAD
BOONE, NC 28607
919-656-4543

DATE

REVISIONS

PREPARED FOR: BLUE RIDGE CONSERVANCY

BOONE GORGE PARK

TRAIL SECTION 3 — SKIMMER BASIN

MIDDLE FORK GREENWAY

WATAUGA COUNTY, NC

SCALE: 1"=20'

0 20 40 Feet

SHEET

X3.2

PART III
SELF-INSPECTION, RECORDKEEPING AND REPORTING

SECTION A: SELF-INSPECTION
Self-inspections are required during normal business hours in accordance with the table below. When adverse weather or site conditions would cause the safety of the inspection personnel to be in jeopardy, the inspection may be delayed until the next business day on which it is safe to perform the inspection. In addition, when a storm event of equal to or greater than 1.0 inch occurs outside of normal business hours, the self-inspection shall be performed upon the commencement of the next business day. Any time when inspections were delayed shall be noted in the Inspection Record.

Inspect	Frequency (during normal business hours)	Inspection records must include:
(1) Rain gauge maintained in good working order	Daily	Daily rainfall amounts. If no daily rain gauge observations are made during weekend or holiday periods, and no individual day rainfall information is available, record the cumulative rain measurement for those unattended days (note: this will determine if a site inspection is needed). Days on which no rainfall occurred shall be recorded as "zero." The permittee may use another rain-monitoring device approved by the Division.
(2) E&SC Measures	At least once per 7 calendar days and within 24 hours of a rain event ≥ 1.0 inch in 24 hours	1. Date and time of the inspection. 2. Name of the person performing the inspection. 3. Identification of whether the measures were operating properly. 4. Description of maintenance needs for the measure. 5. Description, evidence, and date of corrective actions taken.
(3) Stormwater discharge outfalls (SDCs)	At least once per 7 calendar days and within 24 hours of a rain event ≥ 1.0 inch in 24 hours	1. Identification of the discharge outfalls inspected. 2. Date and time of the inspection. 3. Name of the person performing the inspection. 4. Evidence of indicators of stormwater pollution such as oil sheen, floating or suspended solids or discoloration. 5. Indication of visible sediment leaving the site. 6. Description, evidence, and date of corrective actions taken.
(4) Perimeter of site	At least once per 7 calendar days and within 24 hours of a rain event ≥ 1.0 inch in 24 hours	If visible sediment is found outside site limits, then a record of the following shall be made: 1. Actions taken to clean up or stabilize the sediment that has left the site limits. 2. Description, evidence, and date of corrective actions taken, and 3. An explanation as to the actions taken to control future releases.
(5) Streams or wetlands on-site or off-site (where accessible)	At least once per 7 calendar days and within 24 hours of a rain event ≥ 1.0 inch in 24 hours	If the stream or wetland has increased visible sedimentation or a stream has visible increased turbidity from the construction activity, then a record of the following shall be made: 1. Description, evidence and date of corrective actions taken, and 2. Records of the required reports to the appropriate Division Regional Office per Part II, Section C, Item (2)(b) of this permit.
(6) Ground stabilization measures	After each phase of grading	The phase of grading installation of perimeter E&SC measures, clearing and grubbing, installation of storm drainage facilities, completion of all land-disturbing activity, construction or redevelopment, permanent ground cover. 2. Documentation that the required ground stabilization measures have been provided within the required timeframe or an assurance that they will be provided as soon as possible.

NOTE: The rain inspection resets the required 7 calendar day inspection requirement.

PART III
SELF-INSPECTION, RECORDKEEPING AND REPORTING

SECTION B: RECORDKEEPING
1. E&SC Plan Documentation
The approved E&SC plan as well as any approved deviation shall be kept on the site. The approved E&SC plan must be kept up-to-date throughout the coverage under this permit. The following items pertaining to the E&SC plan shall be kept on site and available for inspection at all times during normal business hours.

Item to Document	Documentation Requirements
(a) Each E&SC measure has been installed and does not significantly deviate from the locations, dimensions and relative elevations shown on the approved E&SC plan.	Initial and date each E&SC measure on a copy of the approved E&SC plan or complete, date and sign an inspection report that lists each E&SC measure shown on the approved E&SC plan. This documentation is required upon the initial installation of the E&SC measures or if the E&SC measures are modified after initial installation.
(b) A phase of grading has been completed.	Initial and date a copy of the approved E&SC plan or complete, date and sign an inspection report to indicate completion of the construction phase.
(c) Ground cover is located and installed in accordance with the approved E&SC plan.	Initial and date a copy of the approved E&SC plan or complete, date and sign an inspection report to indicate compliance with approved ground cover specifications.
(d) The maintenance and repair requirements for all E&SC measures have been performed.	Complete, date and sign an inspection report.
(e) Corrective actions have been taken to E&SC measures.	Initial and date a copy of the approved E&SC plan or complete, date and sign an inspection report to indicate the completion of the corrective action.

2. Additional Documentation to be Kept on Site
In addition to the E&SC plan documents above, the following items shall be kept on the site and available for inspectors at all times during normal business hours, unless the Division or a similar inspection form that includes all the required elements. Use of electronically-available records in lieu of the required paper copies will be allowed if shown to provide equal access and utility as the hard-copy records.

(a) This General Permit as well as the Certificate of Coverage, after it is received.

(b) Records of inspections made during the previous twelve months. The permittee shall record the required observations on the Inspection Record Form provided by the Division or a similar inspection form that includes all the required elements. Use of electronically-available records in lieu of the required paper copies will be allowed if shown to provide equal access and utility as the hard-copy records.

3. Documentation to be Retained for Three Years
All data used to complete the E&SC and all inspection records shall be maintained for a period of three years after project completion and made available upon request. [40 CFR 122.41]

PART II, SECTION 6, ITEM (4)
DRAW DOWN OF SEDIMENT BASINS FOR MAINTENANCE OR CLOSE OUT

Sediment basins and traps that receive runoff from drainage areas of one acre or more shall use outlet structures that withdraw water from the surface when these devices need to be drawn down for maintenance or close out unless this is infeasible. The circumstances in which it is not feasible to withdraw water from the surface shall be rare (for example, times with extended cold weather). Non-surface withdrawals from sediment basins shall be allowed only when all of the following criteria have been met:

- The E&SC plan authority has been provided with documentation of the non-surface withdrawal and the specific time periods or conditions in which it will occur. The non-surface withdrawal shall not commence until the E&SC plan authority has approved these items.
- The non-surface withdrawal has been reported as an anticipated bypass in accordance with Part III, Section C, Item (2)(c) and (d) of this permit.
- Dewatering discharges are treated with controls to minimize discharges of pollutants from stormwater that is removed from the sediment basin. Examples of appropriate controls include properly sized, designed and maintained dewatering tanks, weir tanks, and filtration systems.
- Vegetated, upland areas of the sites or a properly designed stone pad is used to the extent feasible at the outlet of the dewatering treatment devices described in item (c) above.
- Velocity dissipation devices such as check dams, sediment traps, and riprap are provided at the discharge points of all dewatering devices, and
- Sediment removed from the dewatering treatment devices described in item (c) above is disposed of in a manner that does not cause deposition of sediment into waters of the United States.

PART III
SELF-INSPECTION, RECORDKEEPING AND REPORTING

SECTION C: REPORTING

1. Occurrences that Must be Reported
Permittees shall report the following occurrences:
(a) Visible sediment deposition in a stream or wetland.
(b) Oil spills if:
• They are 25 gallons or more,
• They are less than 25 gallons but cannot be cleaned up within 24 hours,
• They cause sheen on surface waters (regardless of volume), or
• They are within 100 feet of surface waters (regardless of volume).

- Releases of hazardous substances in excess of reportable quantities under Section 311 of the Clean Water Act (Ref: 40 CFR 110.3 and 40 CFR 117.3) or Section 102 of CERCLA (Ref: 40 CFR 302.4) or G.S. 149-215.85.
- Anticipated bypasses and unanticipated bypasses.
- Noncompliance with the conditions of this permit that may endanger health or the environment.

2. Reporting Timeframes and Other Requirements
After a permittee becomes aware of an occurrence that must be reported, he shall contact the appropriate Division regional office within the timeframes and in accordance with the other requirements listed below. Occurrences outside normal business hours may also be reported to the Department's Environmental Emergency Center personnel at (800) 658-0368.

Occurrence	Reporting Timeframes (After Discovery) and Other Requirements
(a) Visible sediment deposition in a stream or wetland	• Within 24 hours , an oral or electronic notification. • Within 7 calendar days , a report that contains a description of the sediment and actions taken to address the cause of the deposition. Division staff may waive the requirement for a written report on a case-by-case basis. • If the stream is named on the NC 305(d) list as impaired for sediment-related causes, the permittee may be required to perform additional monitoring, inspections or apply more stringent practices if staff determine that additional requirements are needed to assure compliance with the federal or state impaired-waters conditions.
(b) Oil spills and release of hazardous substances per item 1(b)(1)-(5) above	• Within 24 hours , an oral or electronic notification. The notification shall include information about the date, time, nature, volume and location of the spill or release. • A report at least ten days before the date of the bypass , if possible. The report shall include an evaluation of the anticipated quality and effect of the bypass.
(c) Anticipated bypasses (40 CFR 122.41(m)(3))	• Within 24 hours , an oral or electronic notification.
(d) Unanticipated bypasses (40 CFR 122.41(m)(3))	• Within 7 calendar days , a report that includes an evaluation of the quality and effect of the bypass.
(e) Noncompliance with the conditions of this permit that may endanger health or the environment (40 CFR 122.41(k)(7))	• Within 24 hours , an oral or electronic notification. • Within 7 calendar days , a report that contains a description of the noncompliance, and its causes; the period of noncompliance, including exact dates and times, and if the noncompliance has not been corrected, the anticipated time noncompliance is expected to continue; and steps taken or planned to reduce, eliminate, and prevent recurrence of the noncompliance. (40 CFR 122.41(l)(6)). • Division staff may waive the requirement for a written report on a case-by-case basis.



EFFECTIVE: 04/01/19

NCG01 SELF-INSPECTION, RECORDKEEPING AND REPORTING

GROUND STABILIZATION AND MATERIALS HANDLING PRACTICES FOR COMPLIANCE WITH THE NCG01 CONSTRUCTION GENERAL PERMIT

Implementing the details and specifications on this plan sheet will result in the construction activity being considered compliant with the Ground Stabilization and Materials Handling practices of the NCG01 Construction General Permit (Sections E and F, respectively). The permittee shall comply with the Erosion and Sediment Control plan approved by the delegated authority having jurisdiction. All details and specifications shown on this sheet may not apply depending on site conditions and the delegated authority having jurisdiction.

SECTION E: GROUND STABILIZATION

Required Ground Stabilization Timeframes		
Site Area Description	Stabilize within this many calendar days after ceasing land disturbance	Timeframe variations
(a) Perimeter dikes, swales, ditches, and perimeter slopes	7	None
(b) High Quality Water (HQW) Zones	7	None
(c) Slopes steeper than 3:1	7	If slopes are 10' or less in length and are not steeper than 2:1, 14 days are allowed. -7 days for slopes greater than 50' in length and with slopes steeper than 4:1
(d) Slopes 3:1 to 4:1	14	-7 days for perimeter dikes, swales, ditches, perimeter slopes and HQW Zones -10 days for Falls Lake Watershed -10 days for Falls Lake Watershed unless there is zero slope
(e) Areas with slopes flatter than 4:1	14	-7 days for perimeter dikes, swales, ditches, perimeter slopes and HQW Zones -10 days for Falls Lake Watershed unless there is zero slope

Note: After the permanent cessation of construction activities, any areas with temporary ground stabilization shall be converted to permanent ground stabilization as soon as practicable but in no case longer than 90 calendar days after the last land disturbing activity. Temporary ground stabilization shall be maintained in a manner to render the surface stable against accelerated erosion until permanent ground stabilization is achieved.

GROUND STABILIZATION SPECIFICATION

Stabilize the ground sufficiently so that rain will not dislodge the soil. Use one of the techniques in the table below:

Temporary Stabilization	Permanent Stabilization
• Temporary grass seed covered with straw or other mulches and tackifiers • Hydroseeding • Rolled erosion control products with or without temporary grass seed • Appropriately applied straw or other mulch • Plastic sheeting	• Permanent grass seed covered with straw or other mulches and tackifiers • Geotextile fabrics such as permanent soil reinforcement matting • Hydroseeding • Shrubs or other permanent plantings covered with mulch • Uniform and evenly distributed ground cover sufficient to restrain erosion • Structural methods such as concrete, asphalt or retaining walls • Rolled erosion control products with grass seed

POLYACRYLAMIDES (PAMS) AND FLOCCULANTS

- Select flocculants that are appropriate for the soils being exposed during construction, selecting from the [NC DWR List of Approved PAMS/Flocculants](#).
- Apply flocculants at or before the inlets to Erosion and Sediment Control Measures.
- Apply flocculants at the concentrations specified in the [NC DWR List of Approved PAMS/Flocculants](#) and in accordance with the manufacturer's instructions.
- Provide ponding area for containment of treated stormwater before discharging effluent.
- Store flocculants in leak-proof containers that are kept under storm-resistant cover or surrounded by secondary containment structures.

EQUIPMENT AND VEHICLE MAINTENANCE

- Maintain vehicles and equipment to prevent discharge of fluids.
- Provide drip pans under any stored equipment.
- Identify leaks and repair as soon as feasible, or remove leaking equipment from the project.
- Collect all spent fluids, store in separate containers and properly dispose as hazardous waste (recycle when possible).
- Remove leaking vehicles and construction equipment from service until the problem has been corrected.
- Bring used fuels, lubricants, coolants, hydraulic fluids and other petroleum products to a recycling or disposal center that handles these materials.

LITTER, BUILDING MATERIAL AND LAND CLEARING WASTE

- Never bury or burn waste. Place litter and debris in approved waste containers.
- Provide a sufficient number and size of waste containers (e.g. dumpster, trash receptacle) on site to contain construction and domestic wastes.
- Locate waste containers at least 50 feet away from storm drain inlets and surface waters unless no other alternatives are reasonably available.
- Locate waste containers on areas that do not receive substantial amounts of runoff from upland areas and does not drain directly to a storm drain, stream or wetland.
- Cover waste containers at the end of each workday and before storm events or provide secondary containment. Repair or replace damaged waste containers.
- Anchor all lightweight items in waste containers during times of high winds.
- Empty waste containers as needed to prevent overflow. Clean up immediately if containers overflow.
- Dispose waste off-site at an approved disposal facility.
- On business days, clean up and dispose of waste in designated waste containers.

PAINT AND OTHER LIQUID WASTE

- Do not dump paint and other liquid waste into storm drains, streams or wetlands.
- Locate paint washouts at least 50 feet away from storm drain inlets and surface waters unless no other alternatives are reasonably available.
- Contain liquid wastes in a controlled area.
- Containment must be labeled, sized and placed appropriately for the needs of site.
- Prevent the discharge of soaps, solvents, detergents and other liquid wastes from construction sites.

PORTABLE TOILETS

- Install portable toilets on level ground, at least 50 feet away from storm drains, streams or wetlands unless there is no alternative reasonably available. If 50 foot offset is not attainable, provide relocation of portable toilet behind silt fence or place on a gravel pad and surround with sand bags.
- Provide staking or anchoring of portable toilets during periods of high winds or in high foot traffic areas.
- Monitor portable toilets for leaking and properly dispose of any leaked material. Utilize a licensed sanitary waste hauler to remove leaking portable toilets and replace with properly operating unit.

EARTHEN STOCKPILE MANAGEMENT

- Show stockpile locations on plans. Locate earthen-material stockpile areas at least 50 feet away from storm drain inlets, sediment basins, perimeter sediment controls and surface waters unless it can be shown no other alternatives are reasonably available.
- Protect stockpile with silt fence installed along toe of slope with a minimum offset of five feet from the toe of stockpile.
- Provide stable stone access point when feasible.
- Stabilize stockpile within the timeframes provided on this sheet and in accordance with the approved plan and any additional requirements. Soil stabilization is defined as vegetative, physical or chemical coverage techniques that will restrain accelerated erosion on disturbed soils for temporary or permanent control needs.



NCG01 GROUND STABILIZATION AND MATERIALS HANDLING

EFFECTIVE: 04/01/19

SPILLS AND NON-STORMWATER CONTINGENCIES
CONSTRUCTION VEHICLES SHALL CLEAN MUD FROM THEIR TIRES AND BODY ON-SITE SO THAT THE SEDIMENT WILL FLOW TO THE WASH PIT NEAR THE CONSTRUCTION EXIT AND/OR THE SEDIMENT CONTROL DEVICES. ANY SEDIMENT THAT ENDS UP IN THE STREET OR OTHER PLACES OFFSITE SHALL BE CLEANED UP WITH A SHOVEL AND BROOM OR BE WASHED NOT OTHER MEANS BEFORE THE NEXT RAINFALL BUT SHALL AWAY USING WATER. THE CLEANED UP SEDIMENT SHALL BE PLACED BACK ONSITE OR TAKEN TO ANOTHER SITE WITH AN APPROVED AND FUNCTIONING SEDIMENT CONTROL PLAN.

VEHICLES AND EQUIPMENT SHALL BE FUELED ONSITE NEAR THE CONSTRUCTION EXIT IN A DESIGNATED CONTAINMENT AREA. CLEAN UP ANY FUEL SPILL IMMEDIATELY. CONTAMINATED SOILS WILL BE PLACED ON HEAVY PLASTIC AND COVERED OR PLACED IN APPROVED CONTAINERS TO PREVENT CONTACT WITH STORMWATER. ALL FUEL TANKS SHALL BE STORED IN THE CONTAINMENT AREA. ALL OIL, OTHER VEHICLE FLUIDS, SOLVENTS, PAINT, ETC. SHALL BE STORED IN A CONSTRUCTION TRAILER OR OTHER APPROVED CONTAINER.

ABSORBENT MATERIAL (FOR LAND BASED SPILLS), BOOMS (FOR SPILLS INTO WATERWAYS), AND OTHER HAZARDOUS MATERIAL CLEANUP TOOLS AS NECESSARY SHALL BE AVAILABLE FOR IMMEDIATE USE IF AN ONSITE SPILL OCCURS. IF A SPILL OF HAZARDOUS MATERIALS OCCURS, THE SPILL SHALL BE CONTAINED IMMEDIATELY AND THEN COMPLETELY CLEANED UP. IF THE SPILL HAS ENTERED A WATER SOURCE, SINKHOLE, STORM DRAIN, OR OTHER STORMWATER CONVEYANCE, THE LOCAL GOVERNMENTAL AUTHORITY SHALL BE CONTACTED IMMEDIATELY. ANY CONTAMINATED MATERIAL FROM THE CLEANUP SHALL BE DISPOSED OF IN ACCORDANCE WITH ALL STATE LAWS.

READY-MIX CONCRETE TRUCKS SHALL WASH OUT THEIR EQUIPMENT INTO A DESIGNATED WASH PIT NEAR THE CONSTRUCTION EXIT. THIS WASH PIT IS TO TRAP THE CONCRETE AND ITS WASH. THE CONTRACTOR SHALL MAINTAIN THIS PIT(S) AS NECESSARY TO ALWAYS HAVE AT LEAST 50% VOLUME. ANY MATERIAL REMOVED FROM THE WASH PIT SHALL BE USED FOR FILL MATERIAL ONSITE OR DISPOSED OF IN ACCORDANCE WITH ALL STATE AND FEDERAL REGULATIONS. WASH FROM THE CONCRETE TRUCKS AND ANY OVERFLOW FROM THE WASH PIT SHALL BE ALLOWED TO DISCHARGE TO A SEDIMENT BASIN, TRAP, POND, NOT STORM DRAIN, DITCH, STREAM, OTHER STORMWATER CONVEYANCE, OR TO WATERS OF THE STATE INCLUDING BOTH SURFACE AND GROUNDWATER.

ALL HAZARDOUS MATERIALS SUCH AS EMPTY OR PARTIALLY EMPTY PAINT CANS, OIL CANS, FILTERS, CLEANING FLUID, ETC. SHALL BE DISPOSED OF BY TAKING THEM TO A PERMITTED HAZARDOUS MATERIAL DISPOSAL SITE IN ACCORDANCE WITH STATE LAWS.

THE WASHING OF PAINT TOOLS OR OTHER HAZARDOUS MATERIAL EQUIPMENT SHALL BE PERFORMED AND DISPOSED OF IN ACCORDANCE WITH ALL STATE AND FEDERAL REGULATIONS. THE CLEANING RESIDUE BE NOT FROM SUCH EQUIPMENT IS HAZARDOUS AND CAN DISCHARGED ONTO THE GROUND OR INTO A SEDIMENT BASIN, TRAP, POND, STORM DRAIN, DITCH, STREAM, OTHER STORMWATER CONVEYANCE, OR TO WATERS OF THE STATE INCLUDING BOTH SURFACE AND GROUNDWATER AND SHALL BE DISPOSED OF IN ACCORDANCE WITH STATE LAWS.

LITTER, CONSTRUCTION MATERIALS, CONSTRUCTION DEBRIS, CONSTRUCTION CHEMICALS, AND OTHER HAZARDOUS MATERIALS EXPOSED TO STORM WATER SHALL BE PICKED UP PRIOR TO ANTICIPATED STORM EVENTS OR BEFORE BEING CARRIED OFF OF THE SITE BY WIND (E.G., FORECASTED BY LOCAL WEATHER REPORTS), OR OTHERWISE PREVENTED FROM BECOMING A POLLUTANT SOURCE FOR STORM WATER DISCHARGES. LITTER, CONSTRUCTION MATERIALS, CONSTRUCTION DEBRIS, CONSTRUCTION CHEMICALS, AND OTHER HAZARDOUS MATERIALS SHALL NOT BE ALLOWED TO ENTER A SEDIMENT BASIN, TRAP, POND, STORM DRAIN, DITCH, STREAM, OTHER STORMWATER CONVEYANCE, OR TO WATERS OF THE STATE. THIS CAN BE ACCOMPLISHED BY SCREENING OUTFALLS, DAILY PICKUP OR CLEANUP, OR OTHER METHODS.

AFTER THEIR USE, MATERIALS USED FOR EROSION PREVENTION AND SEDIMENT CONTROL SHOULD BE REMOVED OR OTHERWISE PREVENTED FROM BECOMING A POLLUTANT SOURCE FOR STORM WATER DISCHARGES. CONTRACTOR IS RESPONSIBLE FOR LITTER CONTROL AND CLEANUP. SEDIMENT CONTROLS SHALL BE PROVIDED FOR ANY WATER DISTRIBUTION OR WASTE DISPOSAL SYSTEM ONSITE INCLUDING SANITARY SEWER OR SEPTIC SYSTEMS.

MATERIAL NOTES

- CUT SOILS FOR TRAIL SECTIONS 1A & 1B, AND 2A WILL BE USED FOR FILL AND/OR STOCKPILED FOR REMOVAL AS SPECIFIED ON SHEET X1.1. CUT SOILS FOR TRAIL SECTIONS 2B AND 3 WILL BE USED FOR FILL AND/OR STOCKPILED FOR REMOVAL AS SPECIFIED ON SHEET X3.0. ANY TEMPORARY STOCKPILING SHOULD BE PROTECTED WITH SILT FENCE (CONTRACTOR RESPONSIBILITY) TO REDUCE RUNOFF. EXCESS SOILS SHOULD BE REMOVED FROM THE PROJECT SITE AND MOVED TO A PERMITTED LOCATION (SEE #2 BELOW).
- ANY OFF-SITE BORROW AND/OR WASTE REQUIRED FOR THE PROJECT MUST COME FROM A SITE WITH AN APPROVED EROSION CONTROL PLAN, A SITE REGULATED UNDER THE MINING ACT OF 1971, OR A LANDFILL REGULATED BY THE DIVISION OF SOLID WASTE MANAGEMENT.
- TRASH OR DEBRIS FROM DEMOLITION ACTIVITIES OR GENERATED BY ANY ACTIVITIES ON SITE MUST BE DISPOSED OF AT A FACILITY REGULATED BY THE DIVISION OF SOLID WASTE MANAGEMENT OR PER DIVISION OF SOLID WASTE MANAGEMENT OR DIVISION OF WATER RESOURCES RULES AND REGULATIONS.

STABILIZATION NOTES

- STABILIZE DIVERSIONS WITH EROSION CONTROL MATTING (NORTH AMERICAN GREEN SC150BN OR EQUIV.) AND TEMP/AMEND/PERMANENT SEEDING. STABILIZE ALL 3:1 OR STEEPER SLOPES WITH EROSION CONTROL MATTING (NORTH AMERICAN GREEN SC150BN OR EQUIV.) AND TEMP/AMEND/PERMANENT SEEDING. INSTALL PER MANUFACTURER'S SPECIFICATIONS GIVEN IN ESC DETAILS.
- TEMP/AMEND/PERMANENT SEEDING SPECIFICATIONS GIVEN IN DETAIL IN SHEET X4.6 AND PER THE STABILIZATION TIMELINE TABLE.

MAINTENANCE SCHEDULE/PLANS

- INSPECT ALL ESC MEASURES WEEKLY AND AFTER EACH SIGNIFICANT RAINFALL EVENT (1/2" OR GREATER).
- MAINTAIN ALL ESC EQUIPMENT BERMS AS NECESSARY TO SPECIFIED HEIGHT, THICKNESS, AND SIDESLOPES.
- MAINTAIN THE TEMPORARY SLOPE DRAIN BY REMOVING ACCUMULATED SEDIMENT/DEBRIS TO ENSURE CLOGGING DOES NOT OCCUR.
- MAINTAIN SKIMMER BASIN VIA SEDIMENT REMOVAL AT A MAXIMUM OF 50% OF BASIN STORAGE VOLUME, REPAIR/REPLACE BAFFLES IF CLOGGED OR TORN.
- MAINTAIN SKIMMER DEVICE BY ENSURING THE VENT PIPE IS UPRIGHT AND NO CLOGGING HAS OCCURRED AT THE ORIFICE OPENING.
- MAINTAIN SILT FENCES VIA SEDIMENT REMOVAL AS BULGES OCCUR OR WHEN SEDIMENT REACHES 50% OF FABRIC HEIGHT. REPAIR ANY TORN OR DISLODGE FENCE IMMEDIATELY.
- MAINTAIN INLET PROTECTION BY REMOVING ACCUMULATED SEDIMENT/DEBRIS UPSLOPE/DOWNSLOPE. REPLACE MEASURES IMMEDIATELY IF CLOGGED OR TORN.
- INSPECT RIPRAP APRONS AND INLET PROTECTION STRUCTURES FOR EROSION LATERALLY OR BENEATH STONE. REPLACE STONE AS NECESSARY IF DISLODGING OCCURS.
- REPLACE MATTING AND STAPLES IF TORN OR DISLODGED FROM GROUND SURFACE.
- RESEED AND PROVIDE SOIL AMENDMENTS AS NECESSARY TO MAINTAIN VEGETATED SURFACES.

ESC CONTACT: CARRIE CAVINESS OR SARAH KILBY WITH INTERFACE ENVIRONMENTAL CONSULTING – (919) 656–4543.

PREPARED FOR: BLUE RIDGE CONSERVANCY

PREPARED BY: INTERFACE ENVIRONMENTAL CONSULTING, LLC

DATE: 04/01/19

REVISIONS:

BOONE GORGE PARK ESC

MIDDLE FORK GREENWAY

WATAUGA COUNTY, NC

476 HIDDEN POND ROAD
BOONE, NC 28607
919-656-4543

IEC

SHEET X4.0

SPECIAL CONDITIONS

- MECHANICAL EQUIPMENT SHALL NOT IMPACT OR TRAVERSE WATERBODIES/WETLANDS, ASIDE FROM APPROVED IMPACTS FROM NCDEQ (401) AND USACE (404) ACTIVE PERMITS FOR THE PROJECT.
- THE CONTRACTOR IS RESPONSIBLE FOR MAINTAINING ALL EARTHEN BERMS AS THE SITE IS GRADED AND FOR MAINTAINING POSITIVE DRAINAGE TO STORMWATER MEASURES DURING CONSTRUCTION

ENGINEER & CONTRACTOR RESPONSIBILITIES

- TO NOTIFY THE NCDEQ LAND QUALITY INSPECTOR AT LEAST 48 HOURS BEFORE PROJECT STARTS,
- NO MAJOR GRADING ACTIVITIES OR BASIN CONSTRUCTION ARE TO TAKE PLACE DURING WET WEATHER OR PERIODS OF PREDICTED WET WEATHER,
- THAT ALL WORK WITHIN STREAMS, WETLANDS, OR RIPARIAN BUFFERS MUST BE STABILIZED AT THE END OF EACH WORK DAY.
- CLEARLY MARK UTILITY LINES AND MAINTAIN THROUGHOUT CONSTRUCTION UNTIL EQUIPMENT IS REMOVED FROM SITE. MINIMIZE ENCROACHMENTS NEAR GAS LINE/EASEMENT.
- INSTALL INLET PROTECTION BY THE END OF EACH WORK DAY FOR ALL CONSTRUCTED STORMWATER CULVERT INLETS,
- NOTIFY THE NCDEQ LAND QUALITY INSPECTOR WHEN PROJECT IS READY FOR CLOSEOUT INSPECTION,
- FILE FOR NPDES NCG010000 e–NOTICE OF TERMINATION (e–NOI) WHEN A FINAL CLOSEOUT INSPECTION REPORT IS RECEIVED FROM NCDEQ LAND QUALITY SECTION. G.S. 113A–57 (3).

RATIONAL METHOD Qpeak CALCULATIONS (25-YR)				
Drainage Area ID	Drains To	Area (ac)	C	Peak Flow (Q, cfs)
Grate 100	P101, Grate 102	0.04	0.95	0.36
Grate 102	P103, Grate 104	0.02	0.95	0.19
Grate 104	P105	0.03	0.95	0.23
Grate 200	P201	0.03	0.54	0.13
Grate 300	P301, Grate 304	0.02	0.50	0.08
Grate 302	P303, Grate 304	0.12	0.95	0.98
Grate 304	P305, Grate 306	0.18	0.95	1.43
Grate 306	P307, Grate 314	0.08	0.95	0.64
Grate 308	P309, Grate 314	0.09	0.95	0.72
CI202	P203, Grate 200	0.04	0.81	0.29
CI204	P205, CI202	0.05	0.95	0.38
Grate 310	P311, CT 316	0.09	0.95	0.72
CT 312	P312, Riser 314,	1.91	0.59	9.58
Riser Barrel 318	P319	5.10	0.60	25.95
Yard Inlet 400	P401	0.09	0.60	0.47
Yard Inlet 500	P501	0.05	0.60	0.26
Yard Inlet 600	P601	0.10	0.60	0.50
Existing DOT Grate 900	P901, P903, Box 904, P905	1.96	0.60	9.96
Box 904	P905	1.96	0.60	9.96
Pipe 701	--	8.46	0.60	29.05
Pipe 801	--	1.19	0.60	6.08
PD-1	--	0.62	0.60	3.14
PD-2	Inlet 316, P317, SB-1	1.25	0.60	6.36
Intensity - 25 yr, 5 min, NOAA - 8.48 in/hr (Boone Station); 25 yr, 15 min, NOAA - 5.72 in/hr (Pipe 701) (Boone Station)				


TEMPORARY SLOPE DRAIN SCHEDULE					
Drain	Area	Q ₁₀ (cfs)	HWD	Pipe Type	Pipe Size
SD-1	0.26	1.181	<0.5	HDPE	12"
SD-2	0.28	1.264	<0.5	HDPE	12"

PERMANENT RIP RAP APRON SCHEDULE								
Channel	Q ₁₀₀ (cfs)	V ₁₀₀ (f/s)	D ₅₀ (in)	D _{max} (in)	L _a (ft)	W _i (ft)	W _o (ft)	D (in)
RA-1	1.89	2.44	6	9	10	8	18	13.5
RA-2	0.93	5.67	6	9	10	3	11	13.5
RA-3	0.16	3.73	6	9	10	3	11	13.5
RA-5	34.63	12.52	12	18	13	7.5	15.5	27
RA-6	11.99	9.76	12	18	10	6	12	27
RA-7	3.45	10.38	12	18	15	4.5	16.5	27
RA-8	20.80	10.31	12	18	13	6	15	27
RA-9	0.57	5.49	6	9	10	1.5	10.5	13.5
RA-10	0.31	4.39	6	9	10	1.5	10.5	13.5
RA-11	0.61	5.37	6	9	10	1.5	10.5	13.5

PERMANENT DIVERSION CALCULATIONS/SPECIFICATIONS									
Channel ID	Drainage Area	Q ₂₅ (cfs)	V ₂₅ (fps)	Max Slope	Max Slope (%)	Length (ft)	Finished Top Width	Finished Depth	LINER (or EQUIV)
PD-1	PD-1	3.14	2.80	0.064	6.4	264	8.0	1.0	NAG SC150BN
PD-2	PD-2	6.36	1.87	0.016	1.6	381	15.0	1.5	NAG SC150BN

PERMANENT DRAINAGE PIPE CALCULATIONS (100-YEAR)				
Pipe	Q ₁₀₀	Pipe Size (in)	Type	HW/D*
101	0.43	6"	PVC, SC40	0.44
103	0.23	6"	PVC, SC40	0.30
105	0.93	12"	HDPE	0.26
201	1.77	12"	HDPE	0.20
203	0.81	12"	HDPE	0.27
205	0.46	12"	HDPE	0.2
301	0.09	6"	HDPE	0.18
303	1.18	12"	HDPE	0.32
305	3.00	12"	HDPE	0.48
307	3.76	12"	HDPE	0.61
309	0.87	12"	HDPE	0.16
311	5.50	24"	HDPE	0.28
313	13.95	24"	HDPE	0.47
315	20.80	24"	HDPE	0.6
401	0.57	6"	HDPE	0.34
501	0.31	6"	HDPE	0.28
601	0.61	6"	HDPE	0.38
701	34.63	30"	HDPE	0.32
801	7.31	12"	HDPE	0.44
905	11.99	24"	HDPE	0.305
Intensity - 100 yr, 5 min, NOAA - 10.20 in/hr (Boone Station); 25 yr, 15 min, NOAA - 6.82 in/hr (Pipe 701) (Boone Station)				

SKIMMER BASIN CALCULATIONS	
Skimmer Basin 1 (SB-1)	
Peak Flow (Q=CIA)	
Drainage Area (ac)	5.10
Disturbed Area (ac)	4.37
T _c (min)	5
I (in/hr)	8.48
Disturbed "C"	0.60
Q ₂₅ (cfs)	25.95
Surface Area & Volume	
Req'd SA (ft ²)	8432.41
SA Provided (ft ²)	15352.00
Req'd Storage Volume (ft ³)*	7872.85
Volume Provided (ft ³)	21186.30
Basin Size & Attribute	
Bottom Elevation (ft)**	3144.00
Spillway Pipe Invert @ Inner Berm	3145.50
Length (ft) at WE	202.00
Width (ft) at WE	76.00
Inner Sideslopes (z)	3
Emerg Spillway Length (ft)	37.66
Emerg Spillway Elev (ft)	3146.00
Embankment Elev (ft)	3147.00
Total Depth (ft)	3.00
Baffles	
Baffle Spacing (ft from inlet)	50.5, 101, 151.5
Skimmer	
Dewatering in 3 days (cfd)	2624.28
Skimmer Size (in)	2.00
H Skimmer (ft)	0.17
Orifice Diameter (in)**	1.75
Float Arm (ft)	6.00
Skimmer Orifice Elevation (ft)	3145.50
*Calculated by Disturbed Area, not Drainage Area, when the two differed.	
**Skimmer orifice diameter was calculated via www.fairclothskimmer.com/skimmer-sizing and checked procedurally using NCDEQ E&SC Manual, Section 6.64.1.	

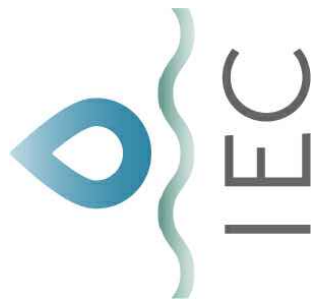

INTERFACE ENVIRONMENTAL CONSULTING, LLC

476 HIDDEN POND ROAD
BOONE, NC 28607
919-656-4543

PREPARED BY:





DATE

REVISIONS

PREPARED FOR: BLUE RIDGE CONSERVANCY


BOONE GORGE PARK ESC
ESC DETAILS AND CALCULATIONS
MIDDLE FORK GREENWAY
WATAUGA COUNTY, NC

SHEET X4.1

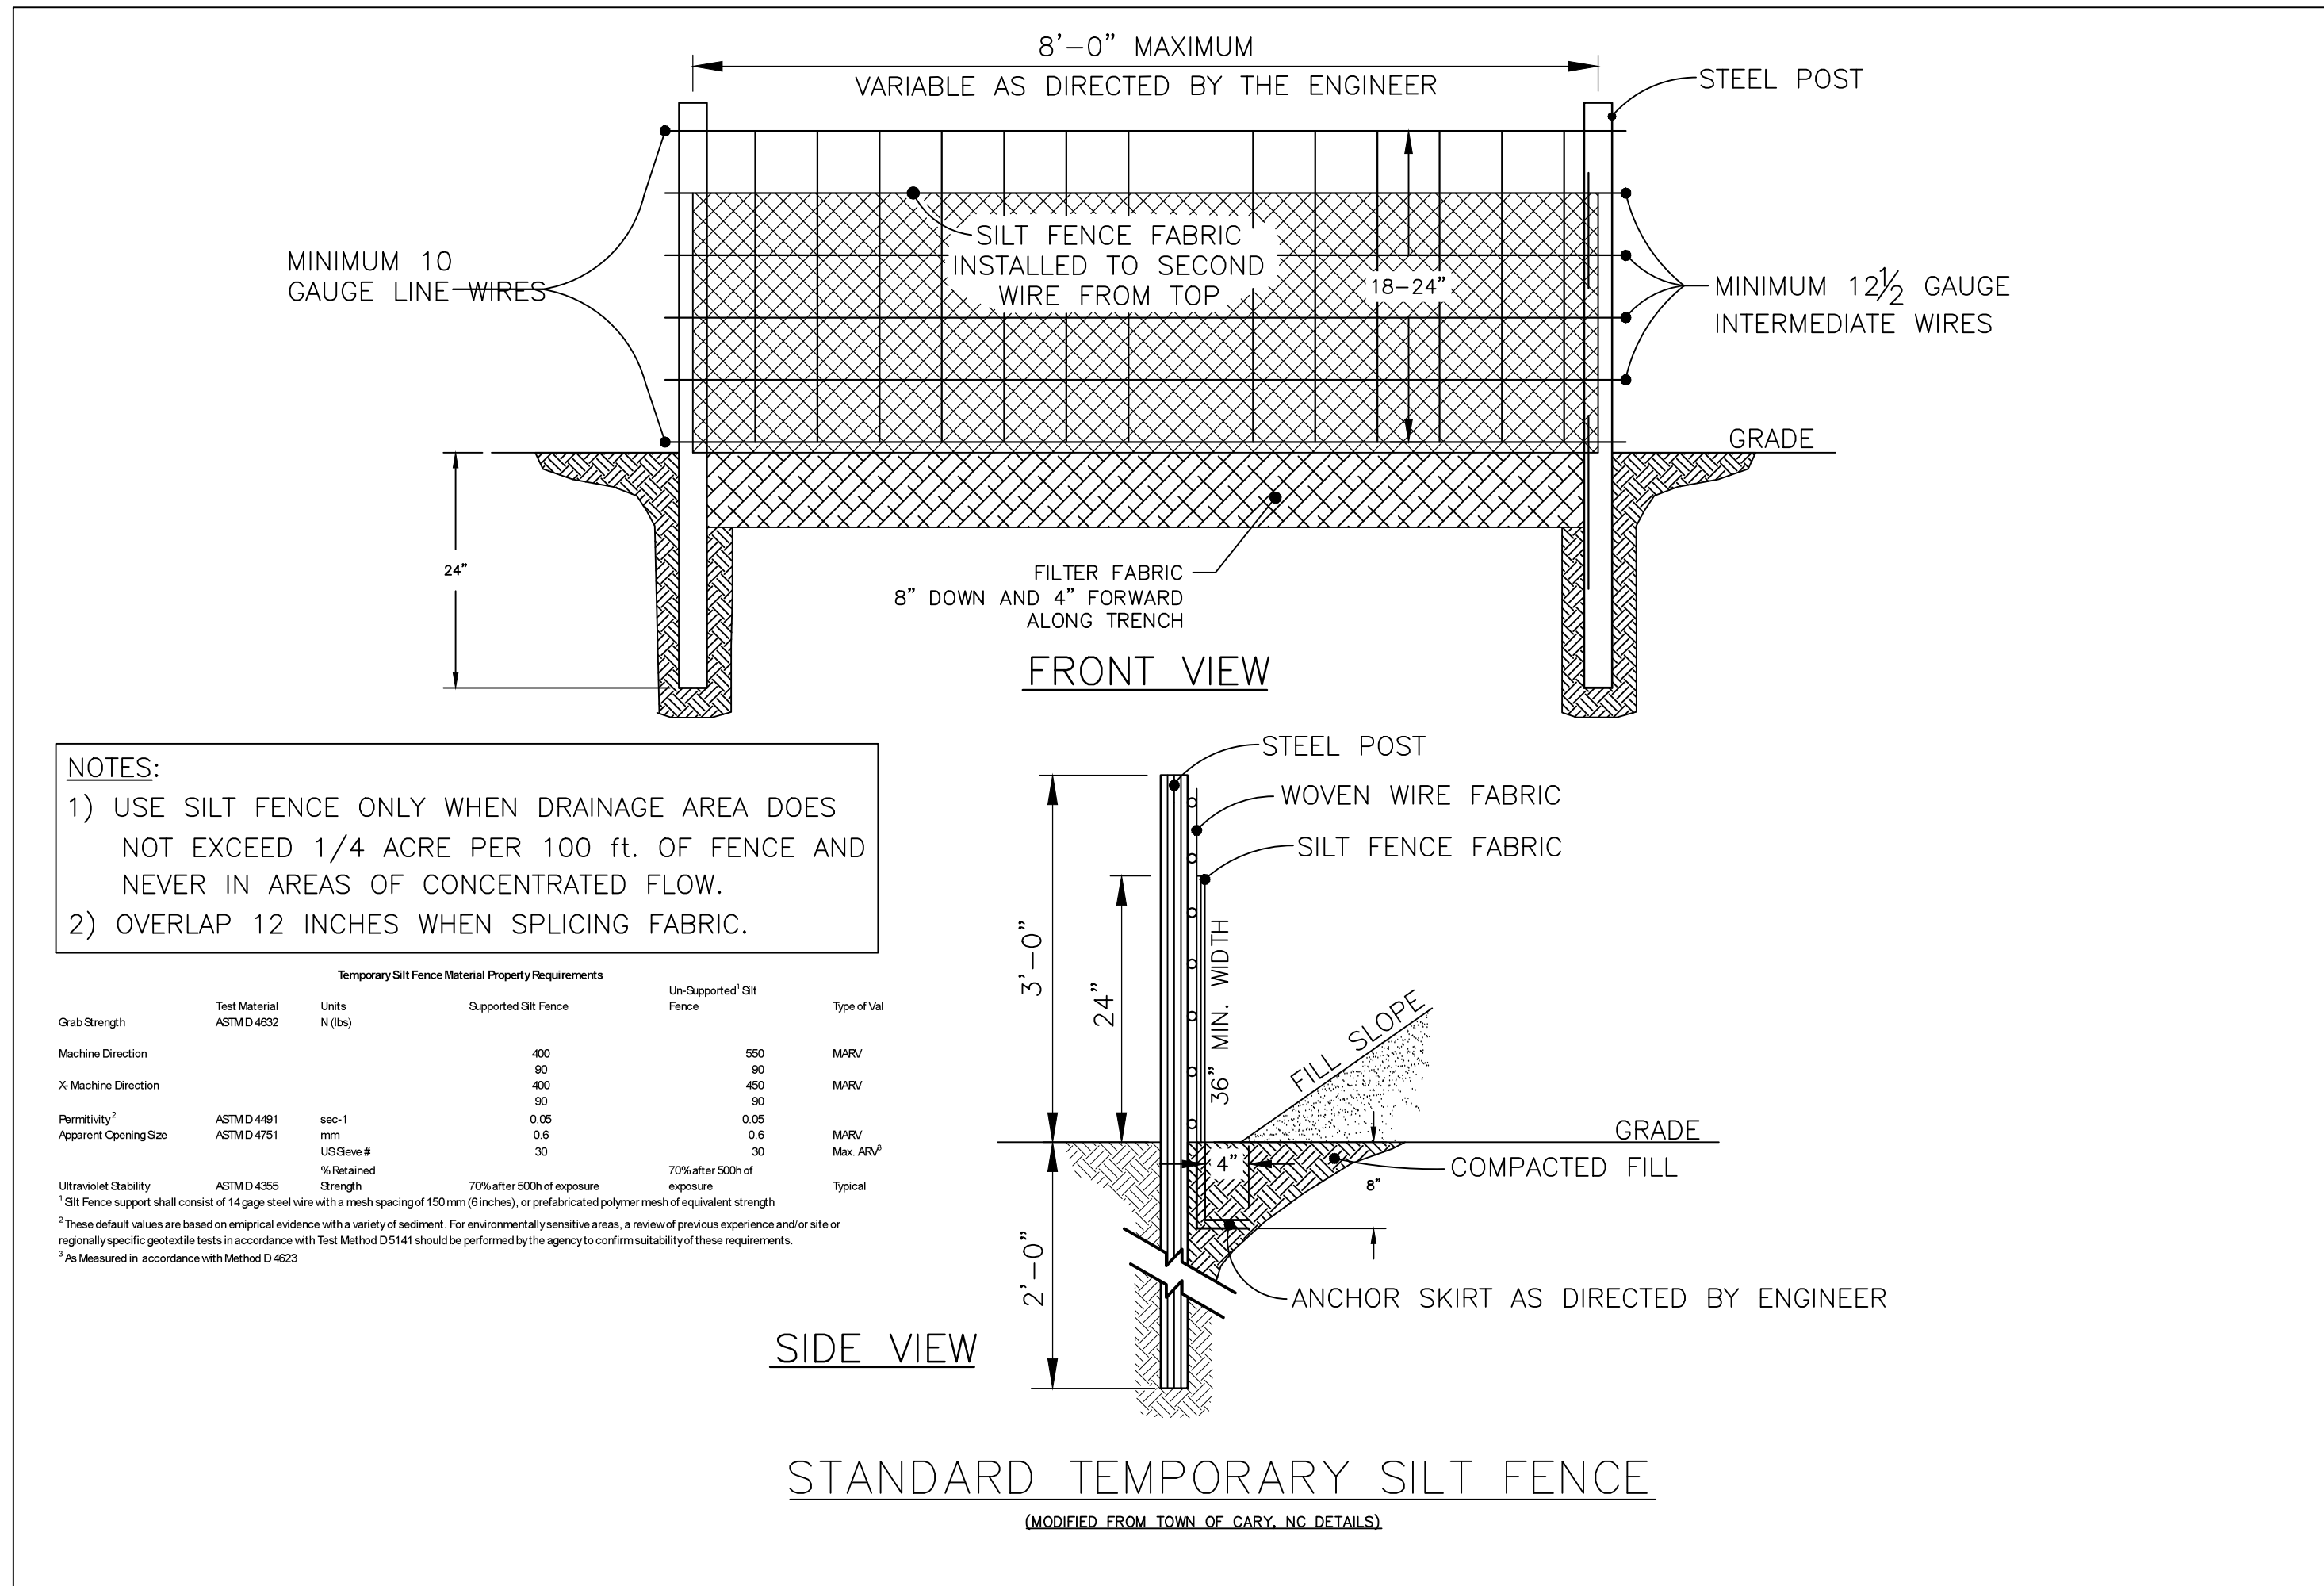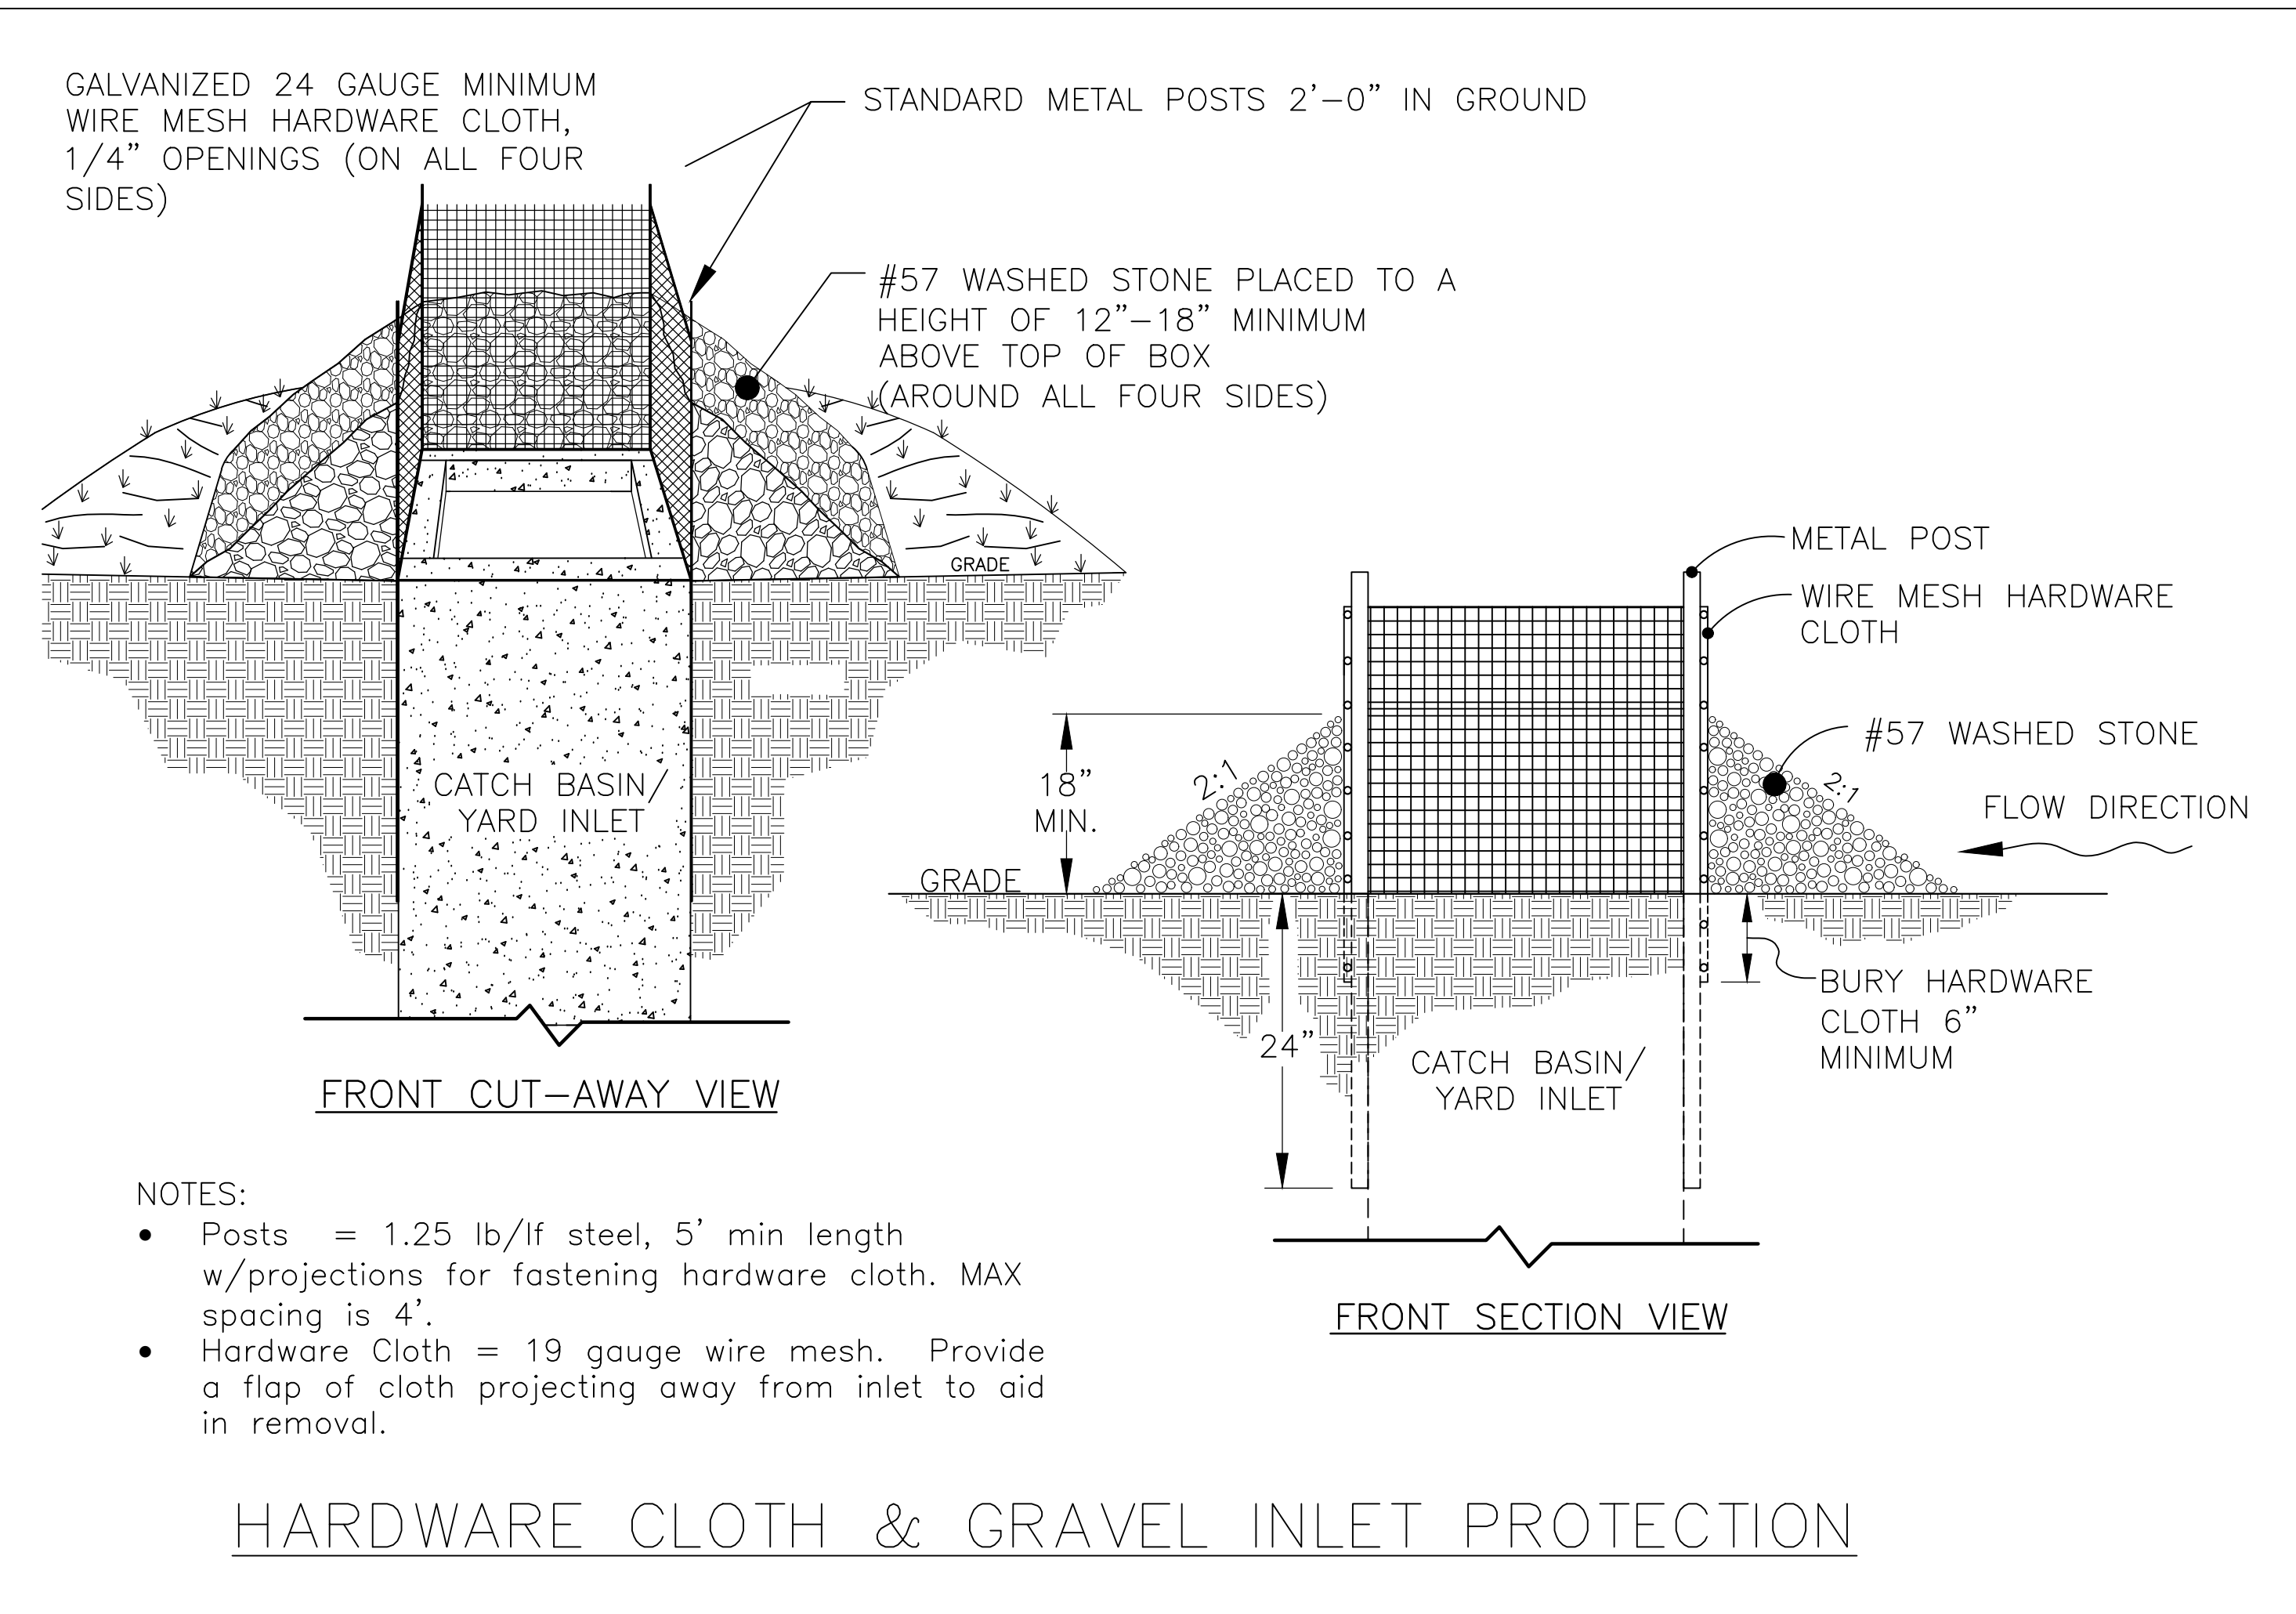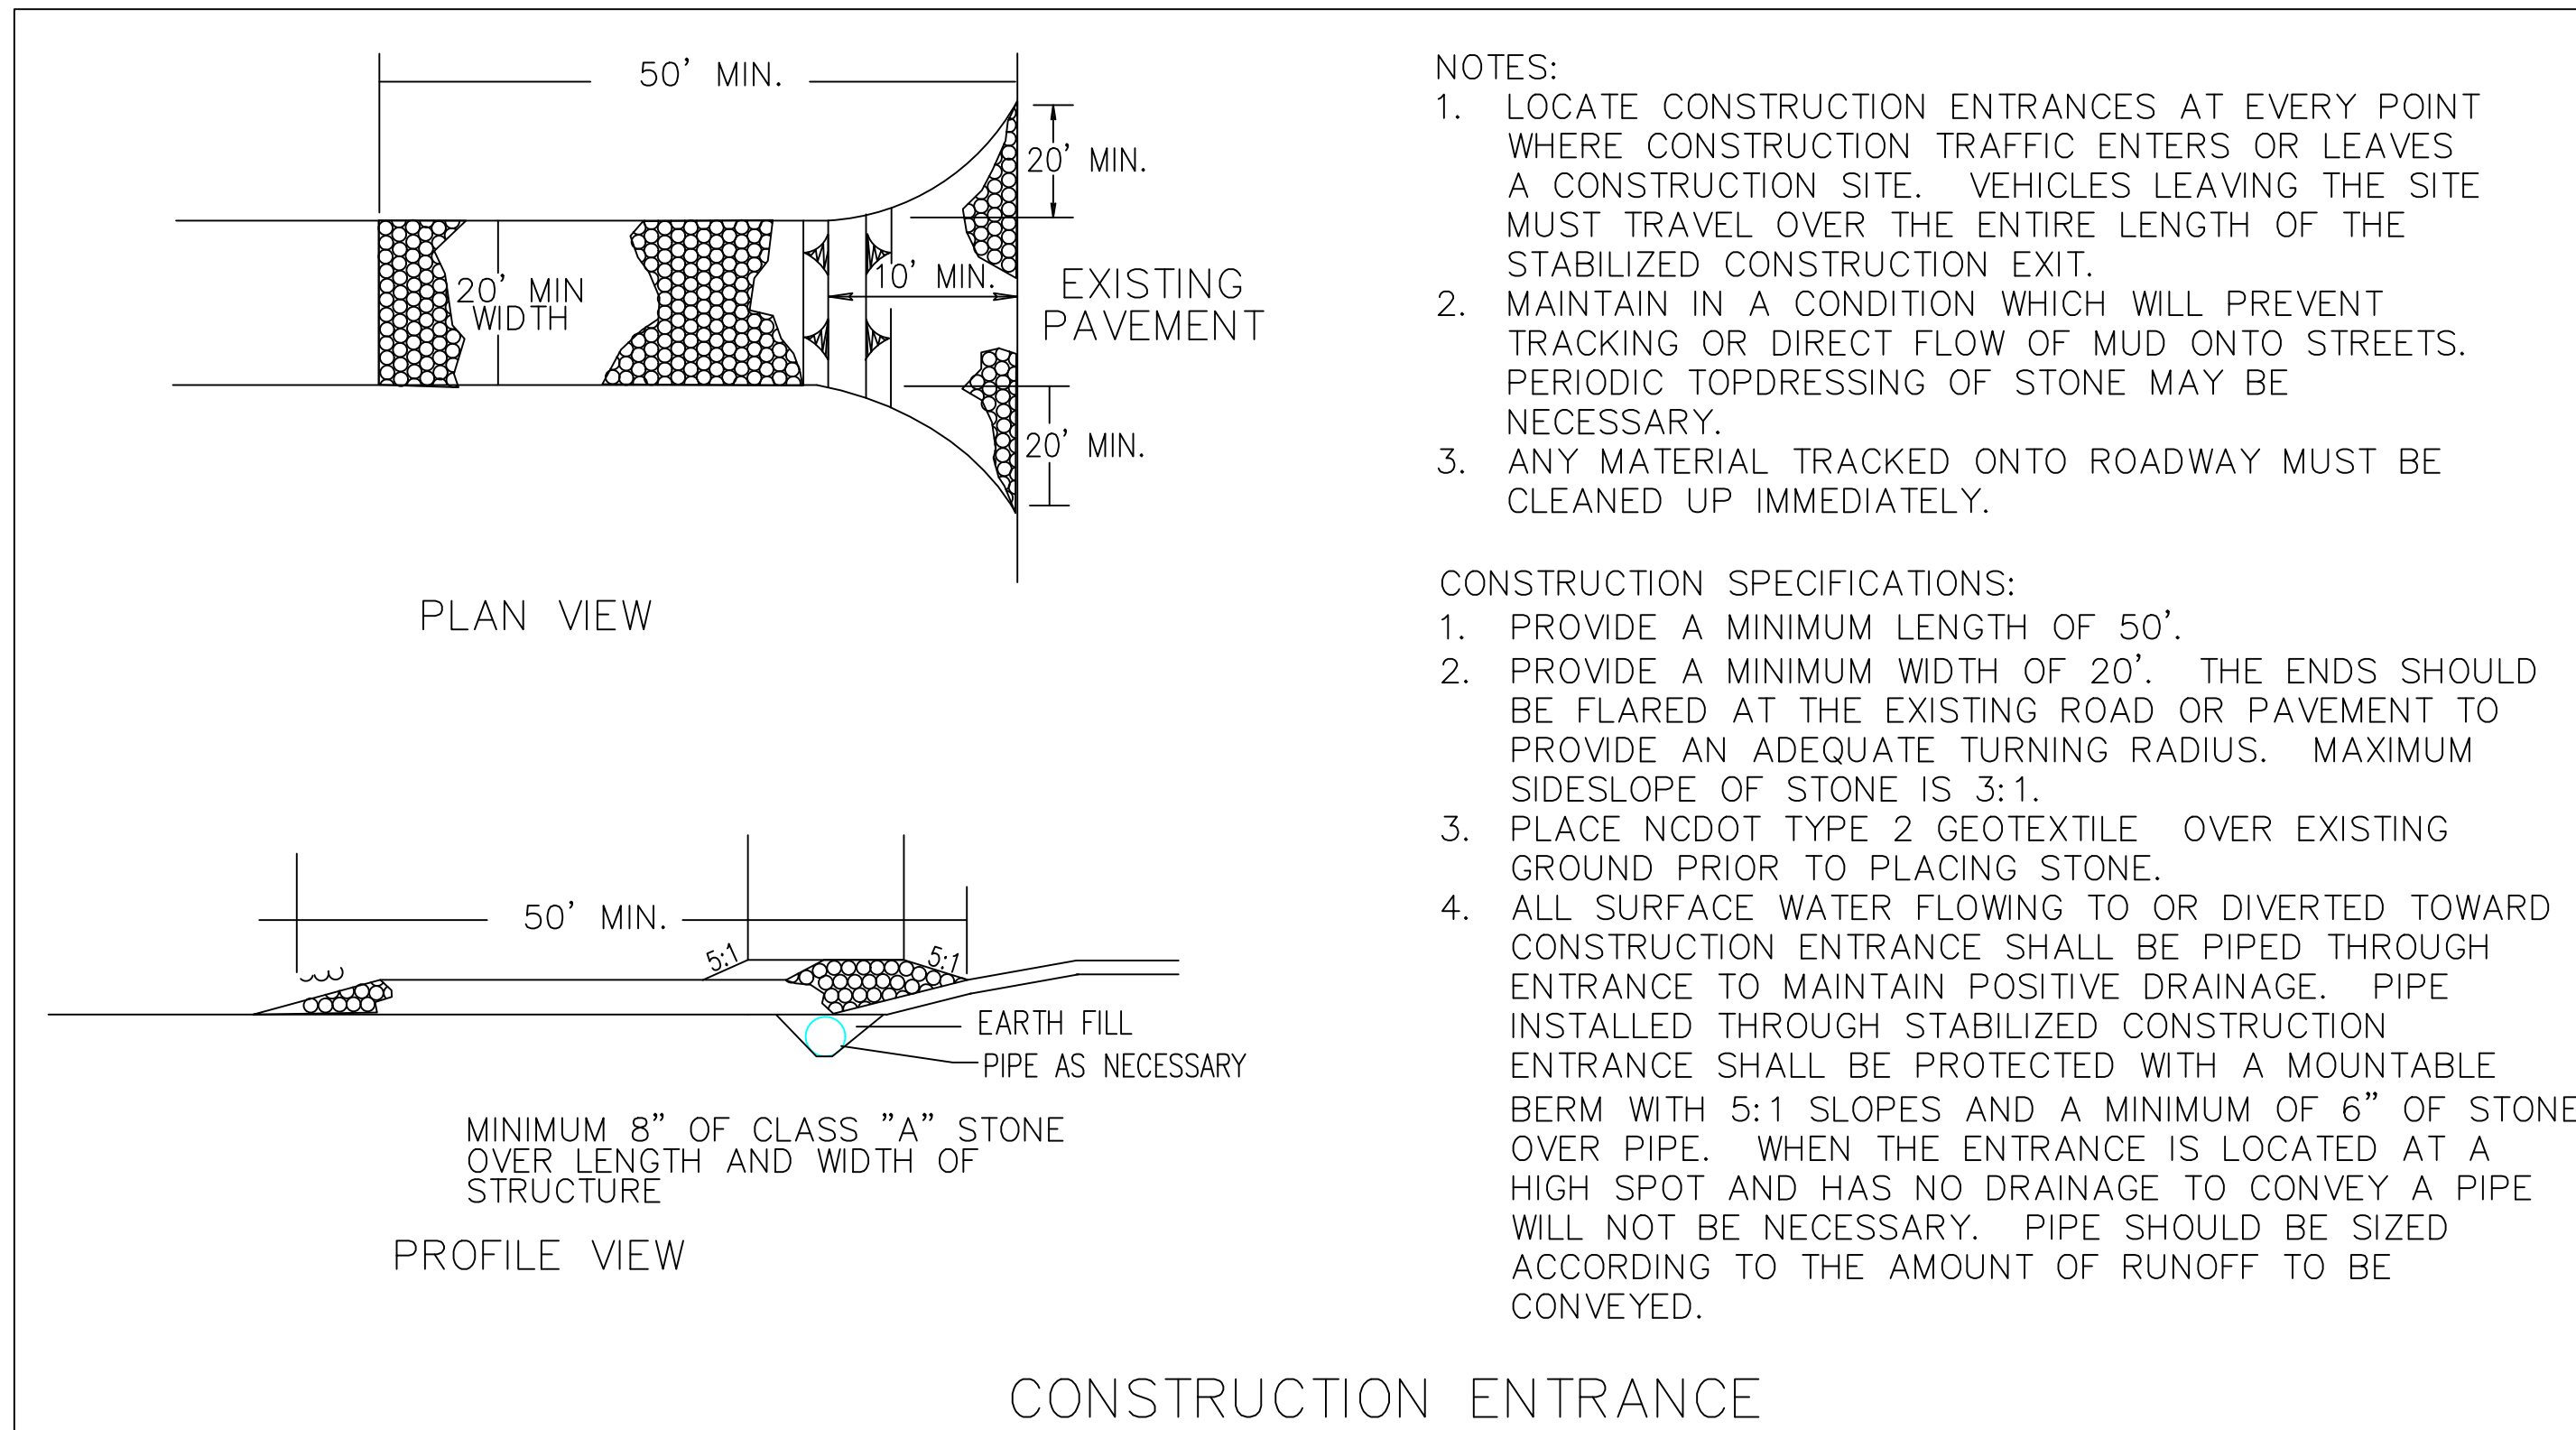
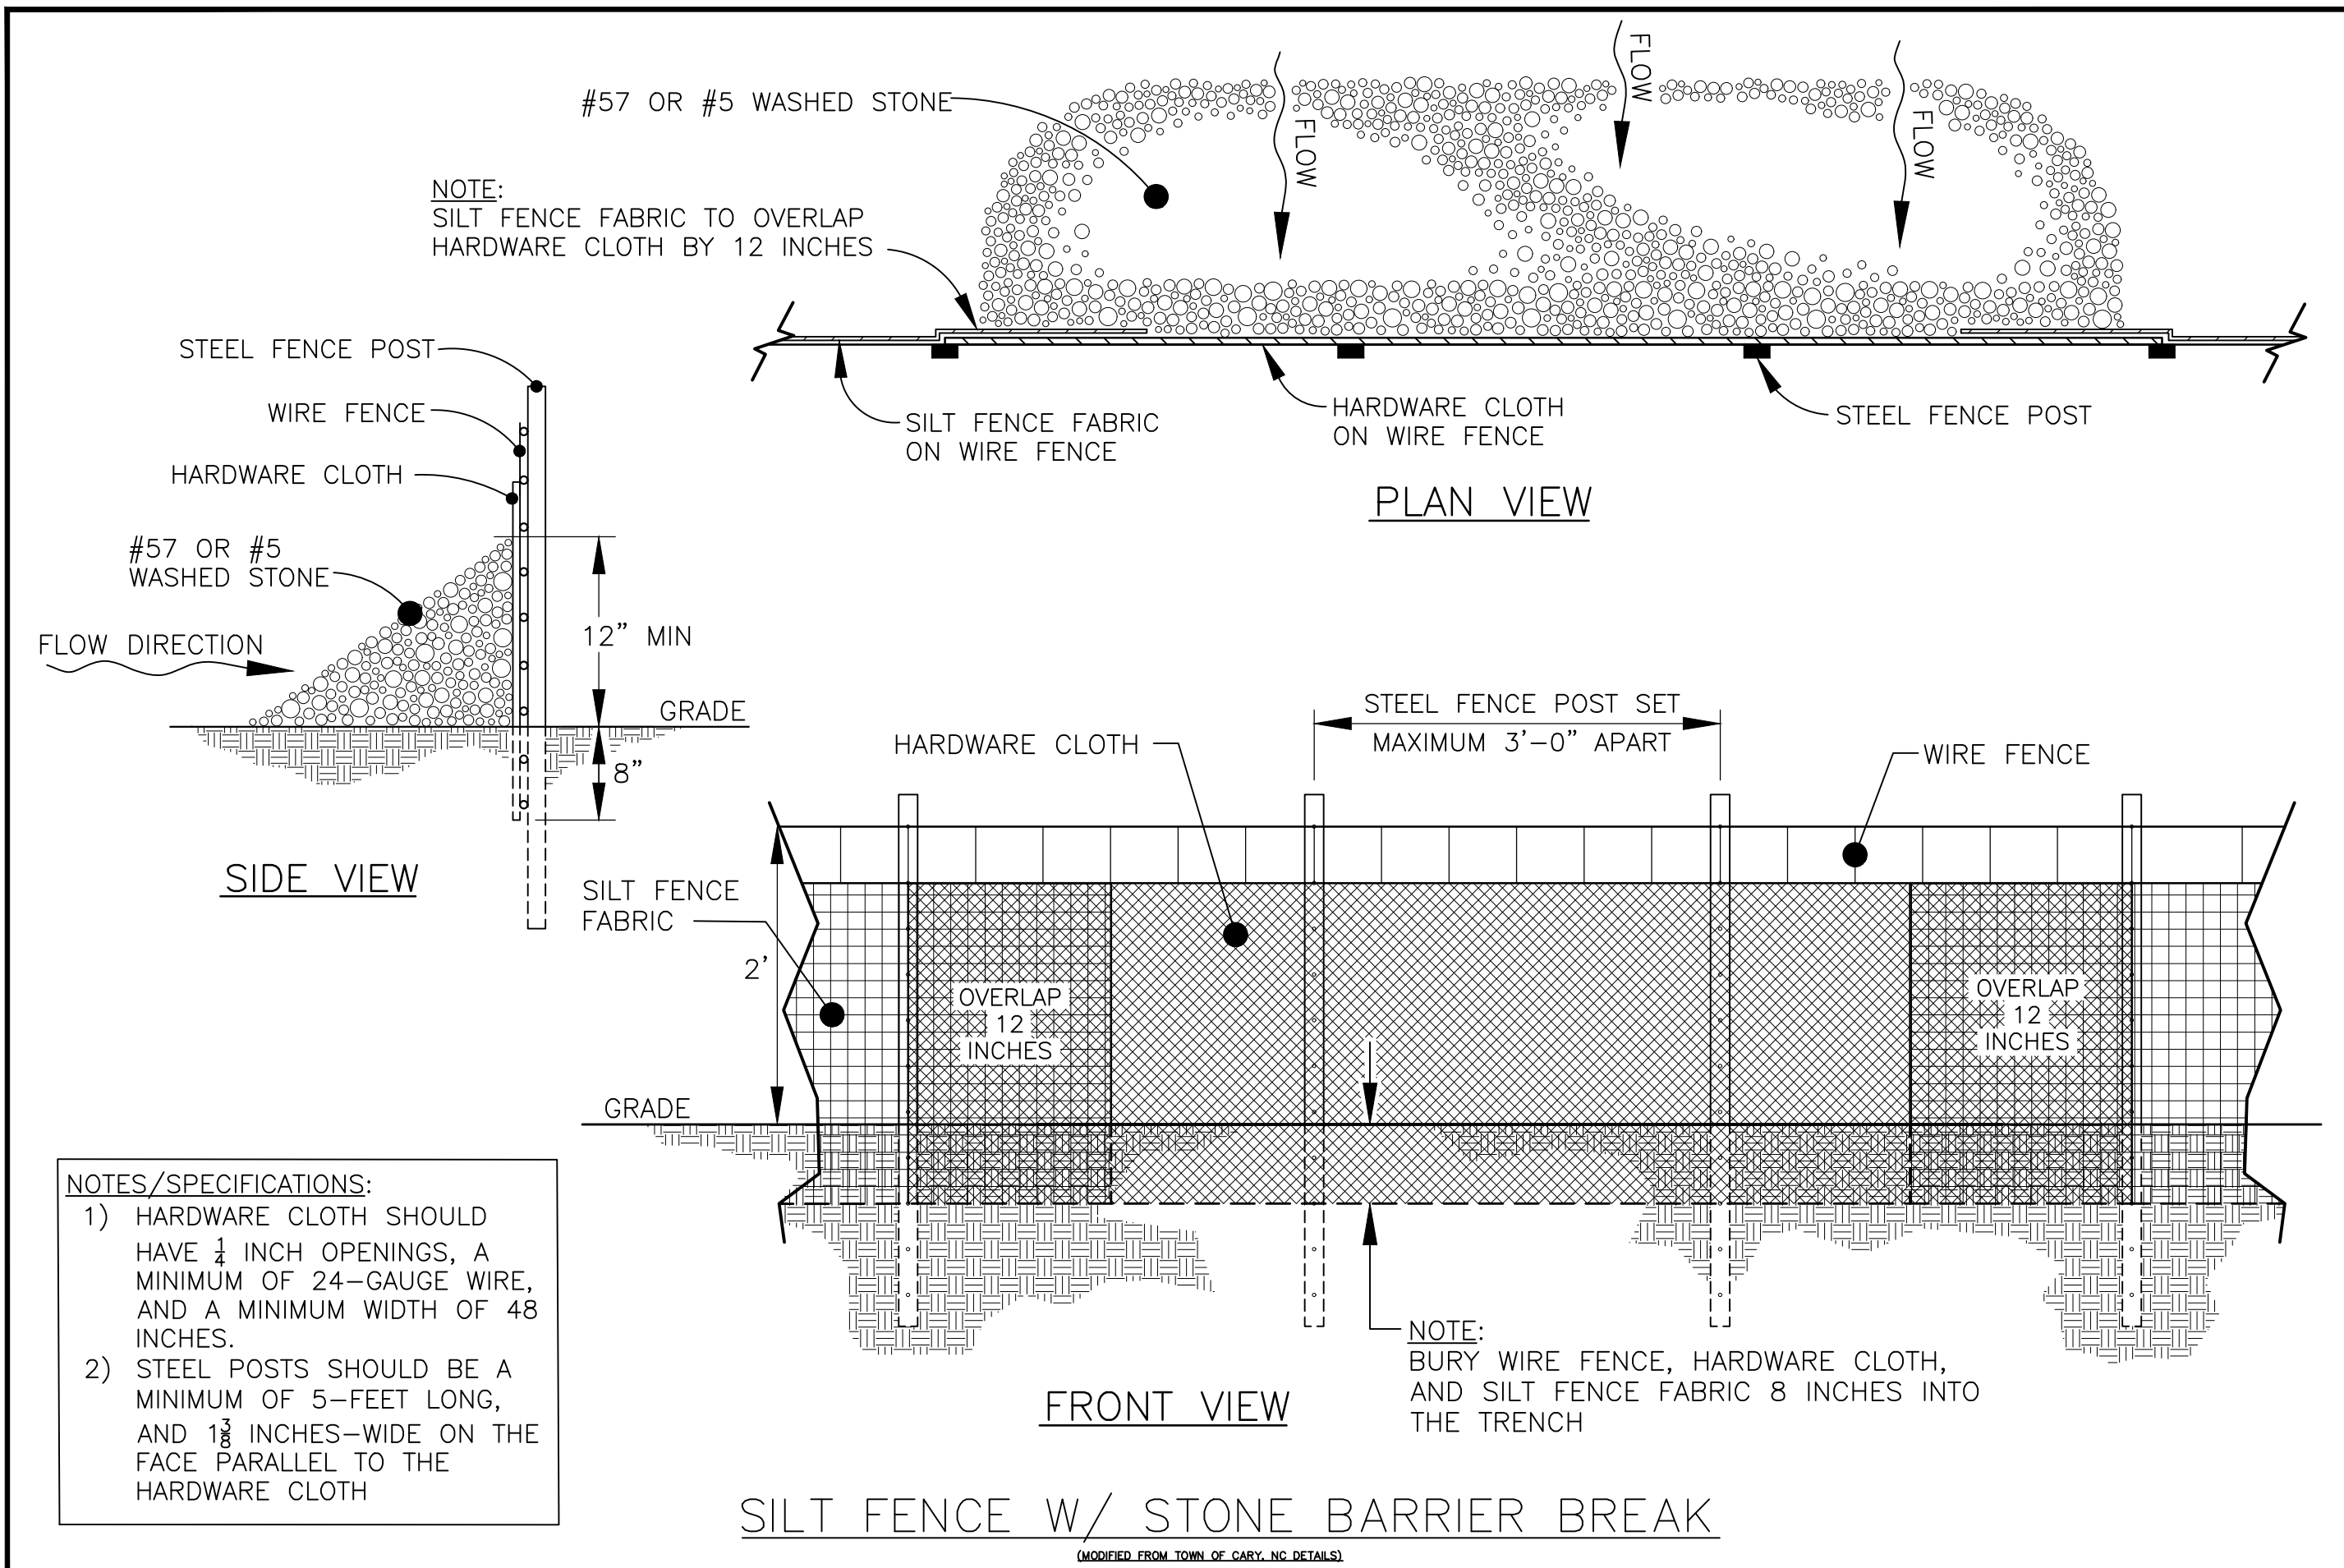


2" Faircloth Skimmer® Cut Sheet

www.FairclothSkimmer.com

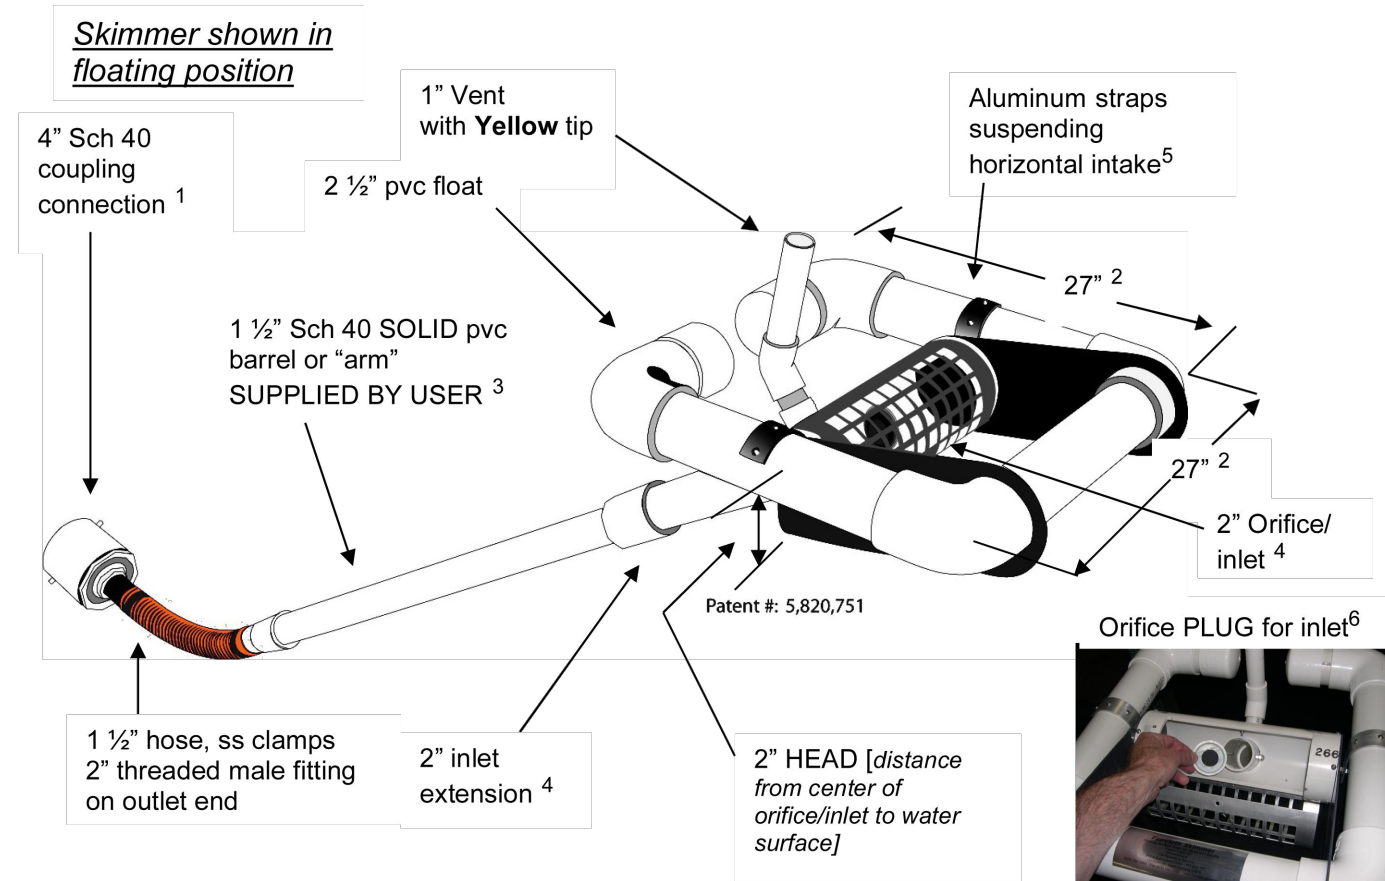


1. Skimmer can be attached to a straight 4" sch 40 pipe but the pipe may need to be anchored to the bottom at the connection so it is secure. Coupling can be removed and hose attached to outlet using the threaded 2" fitting.
2. Dimensions are approximate, not intended as plans for construction.
3. Barrel (solid, not foam core pipe) should be 1.4 times the depth of water with a minimum length of 6' so the inlet can be pulled to the side for maintenance. If more than 8' long, weight may have to be added to inlet to counter the increased buoyancy.
4. Orifice/inlet tapers down from 2" maximum inlet to a 1 1/2" barrel and hose. Barrel is smaller to reduce buoyancy and tendency to lift inlet but is sufficient for flow through inlet because of slope. The orifice/inlet can be reduced using the plug and cutter provided to control the outflow rate – see #6.
5. Horizontal intake is 4" pipe between the straps with aluminum screen door for access to the inlet and orifice inside.
6. **Capacity:** 3,283 cubic feet per day maximum with 2" inlet and 2" head. Inlet can be reduced by installing a smaller orifice using the plug and cutter provided to adjust flow rate for the particular drawdown time required. Please use the sizing template available at www.fairclothskimmer.com.
7. Ships assembled. User glues inlet extension and barrel, installs vent, cuts orifice in plug and attaches to outlet pipe or structure. Includes float, flexible hose with fittings, rope, orifice plug & cutter. Does **NOT** include 1 1/2" Sch 40 SOLID pvc barrel or "arm" SUPPLIED BY USER.

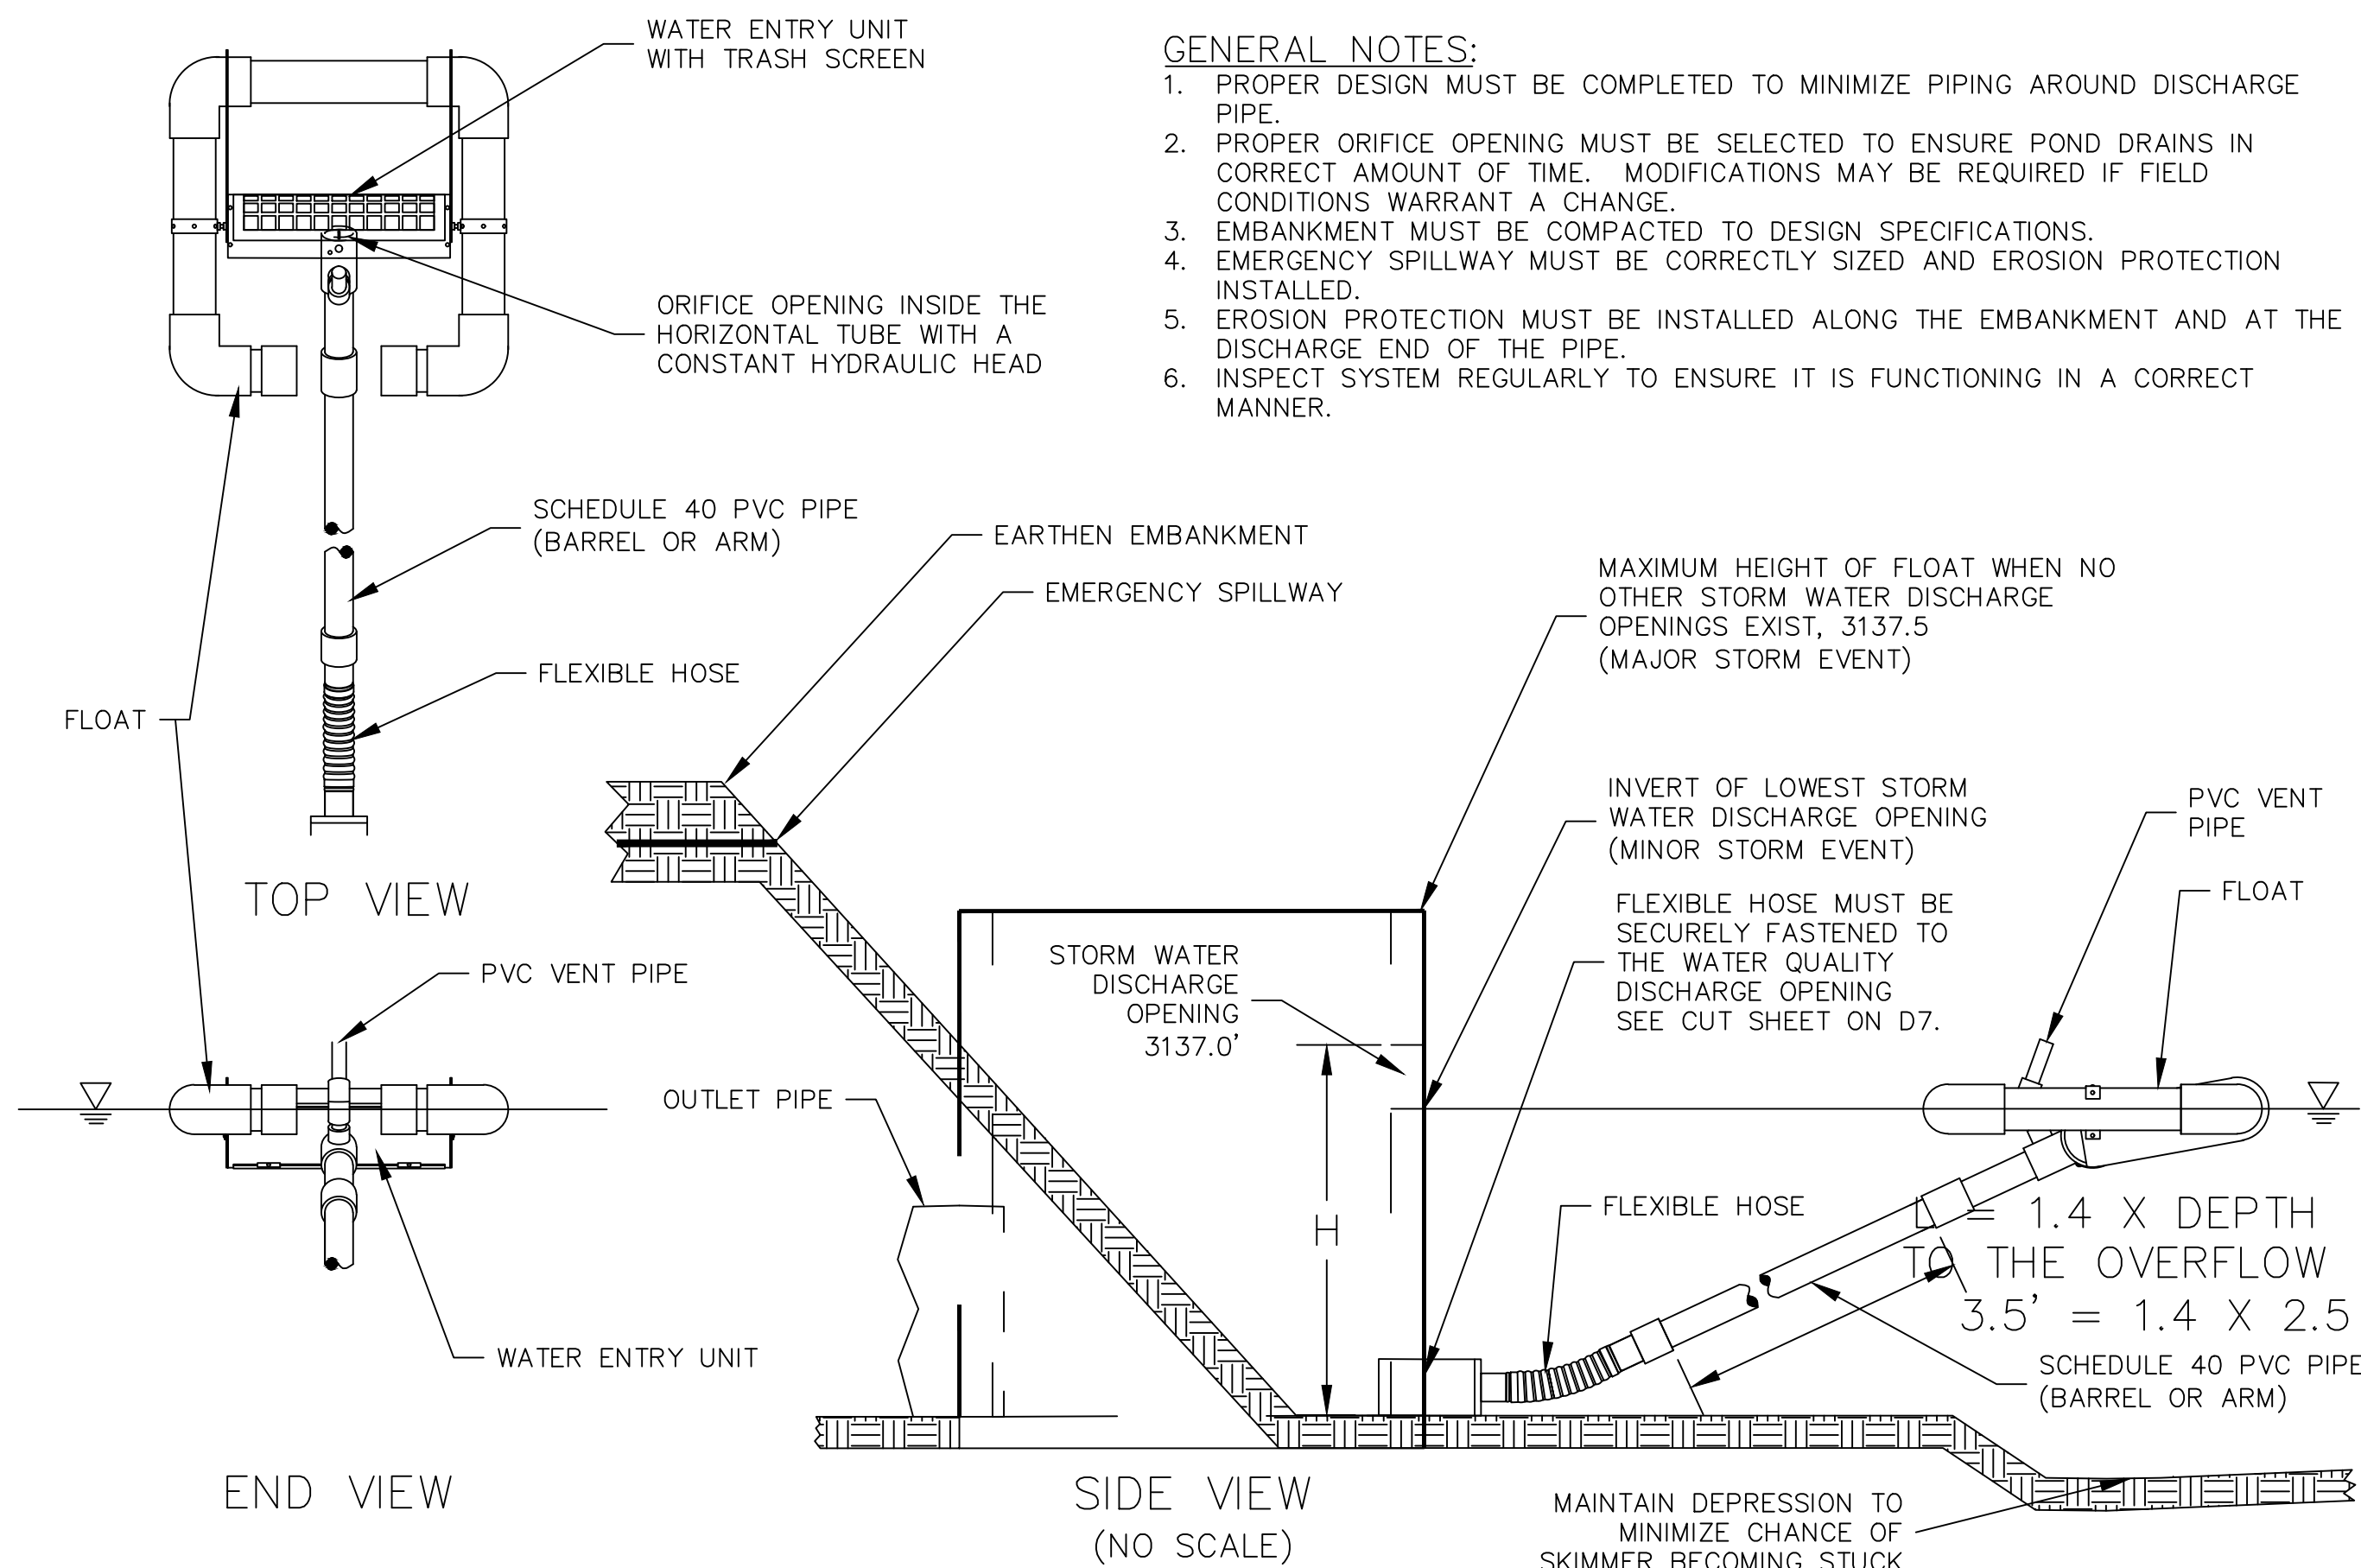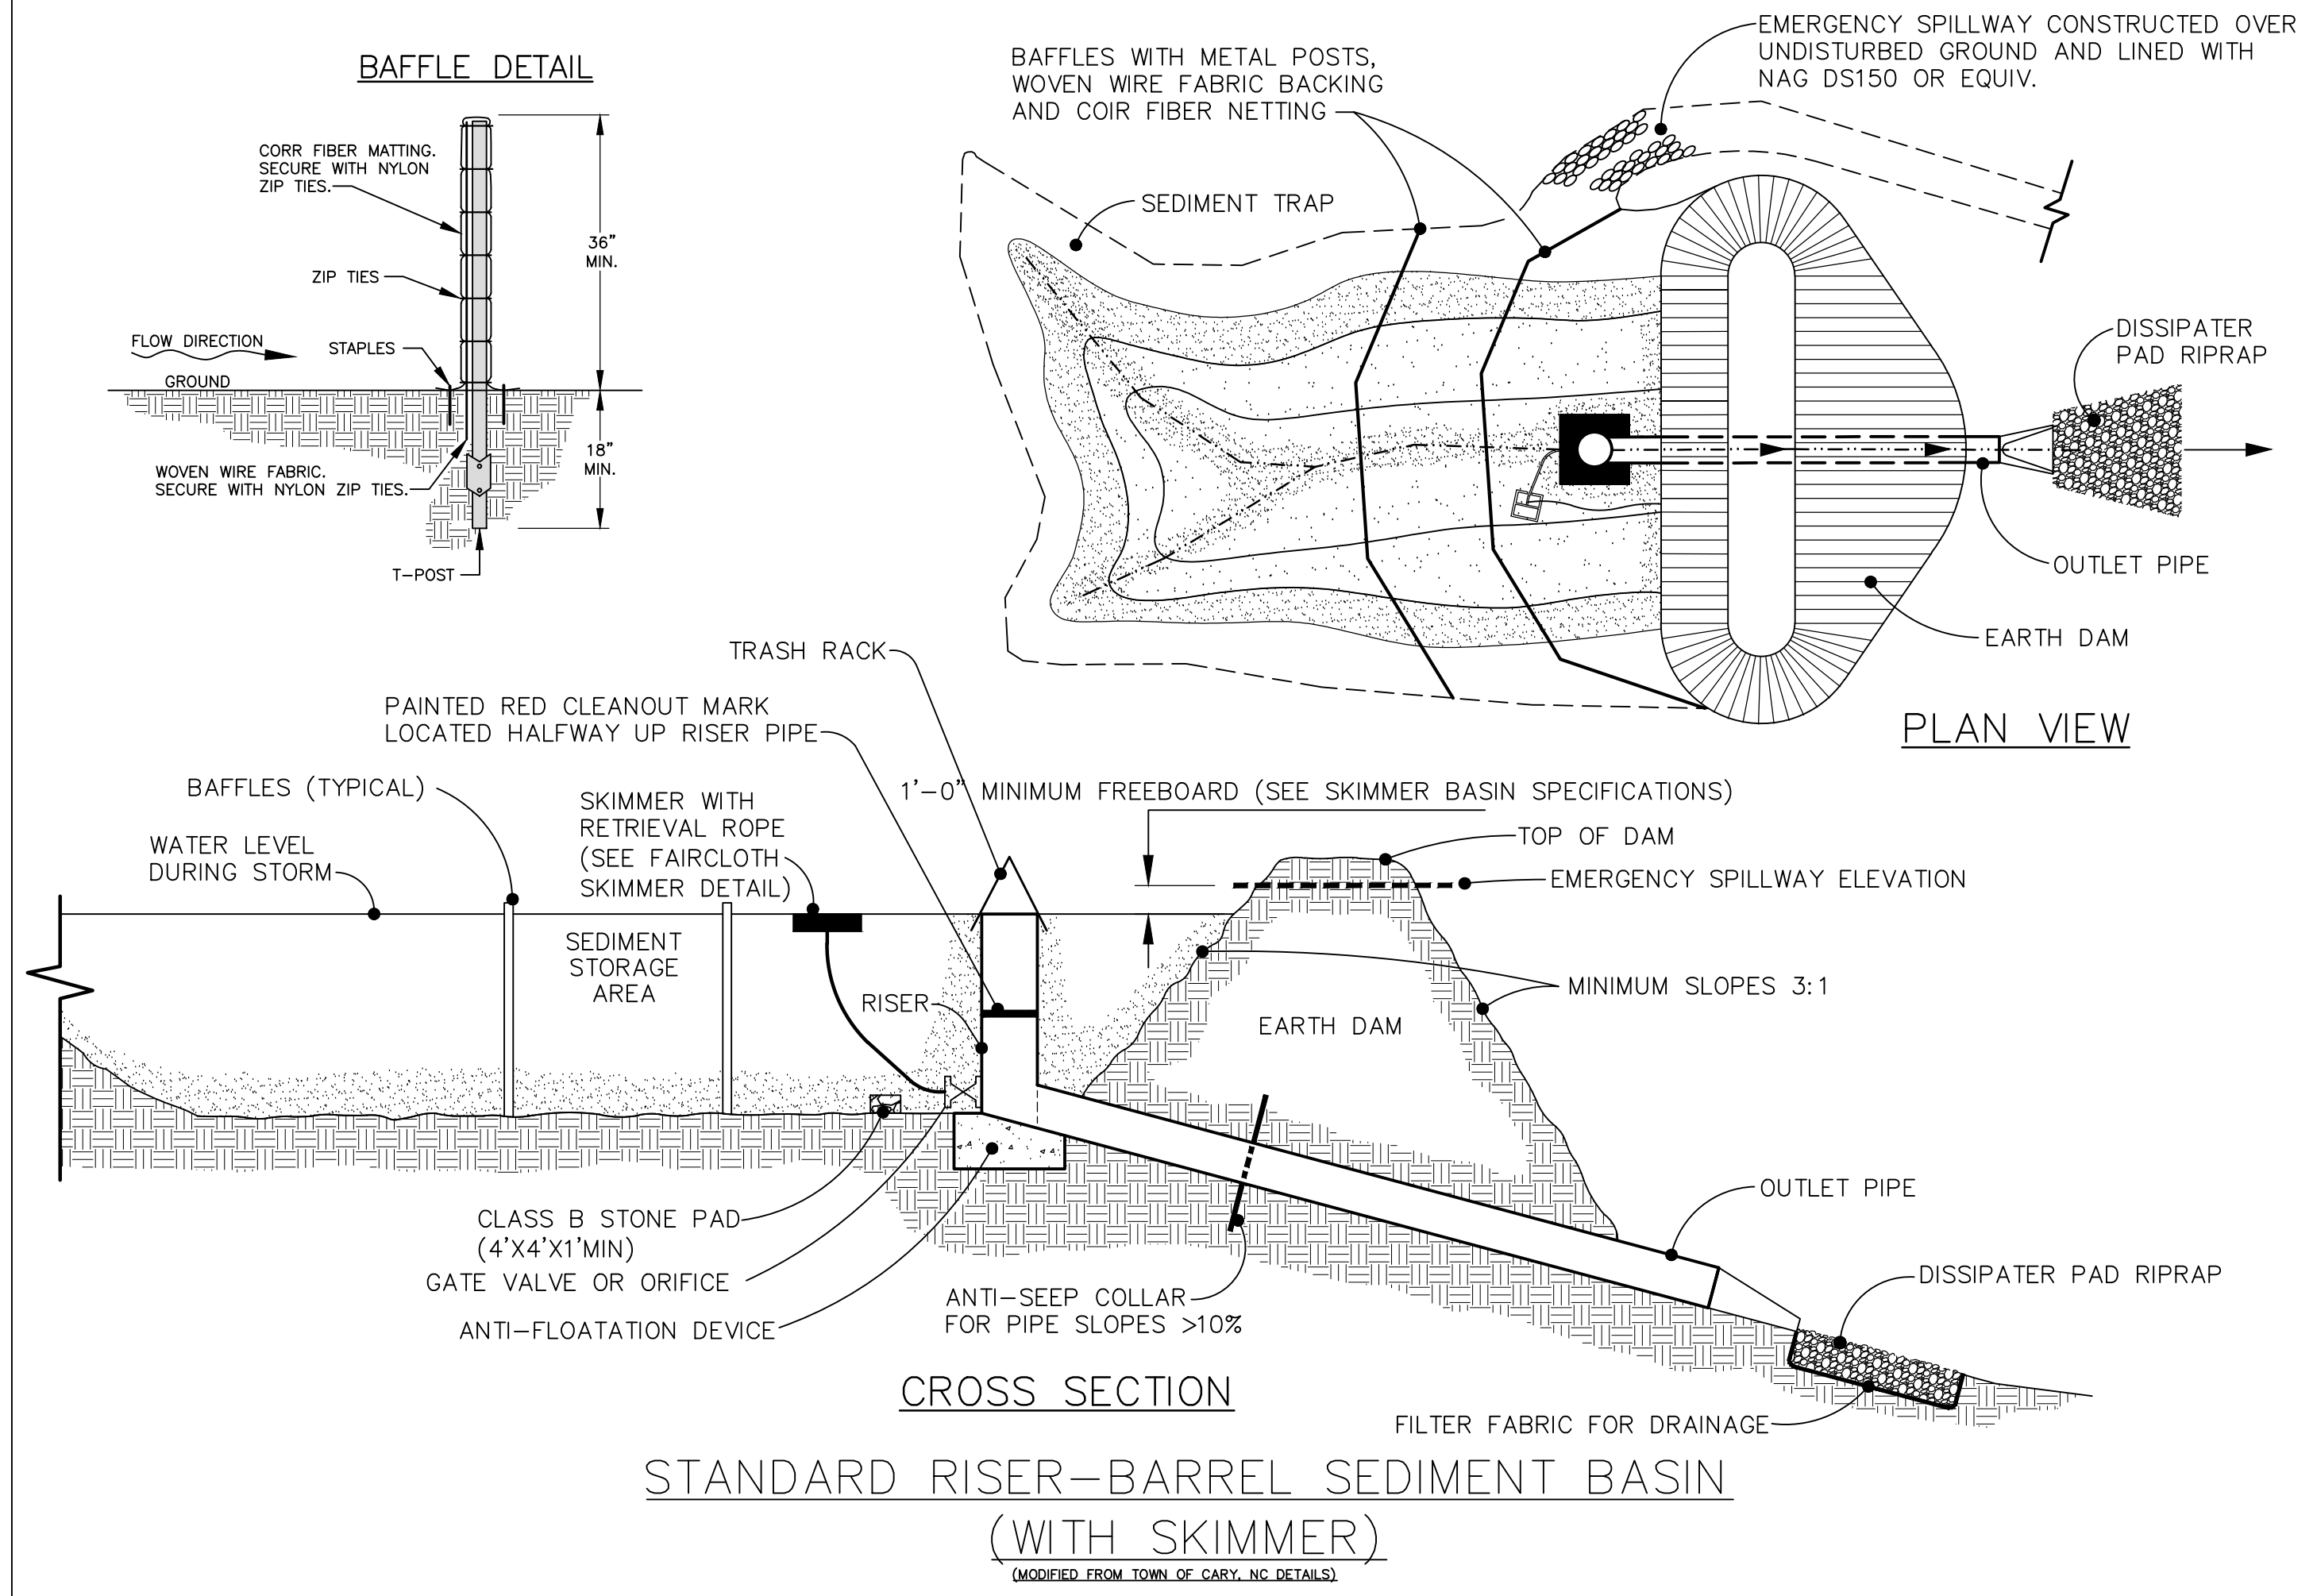

FAIRCLOTH SKIMMER® DISCHARGE SYSTEM WITH OUTLET STRUCTURE

J. W. FAIRCLOTH & SON INC.
WWW.FAIRCLOTHSKIMMER.COM
TELEPHONE: (919) 732-1244
FAX: (919) 732-1268
EMAIL: WARREN@FAIRCLOTHSKIMMER.COM

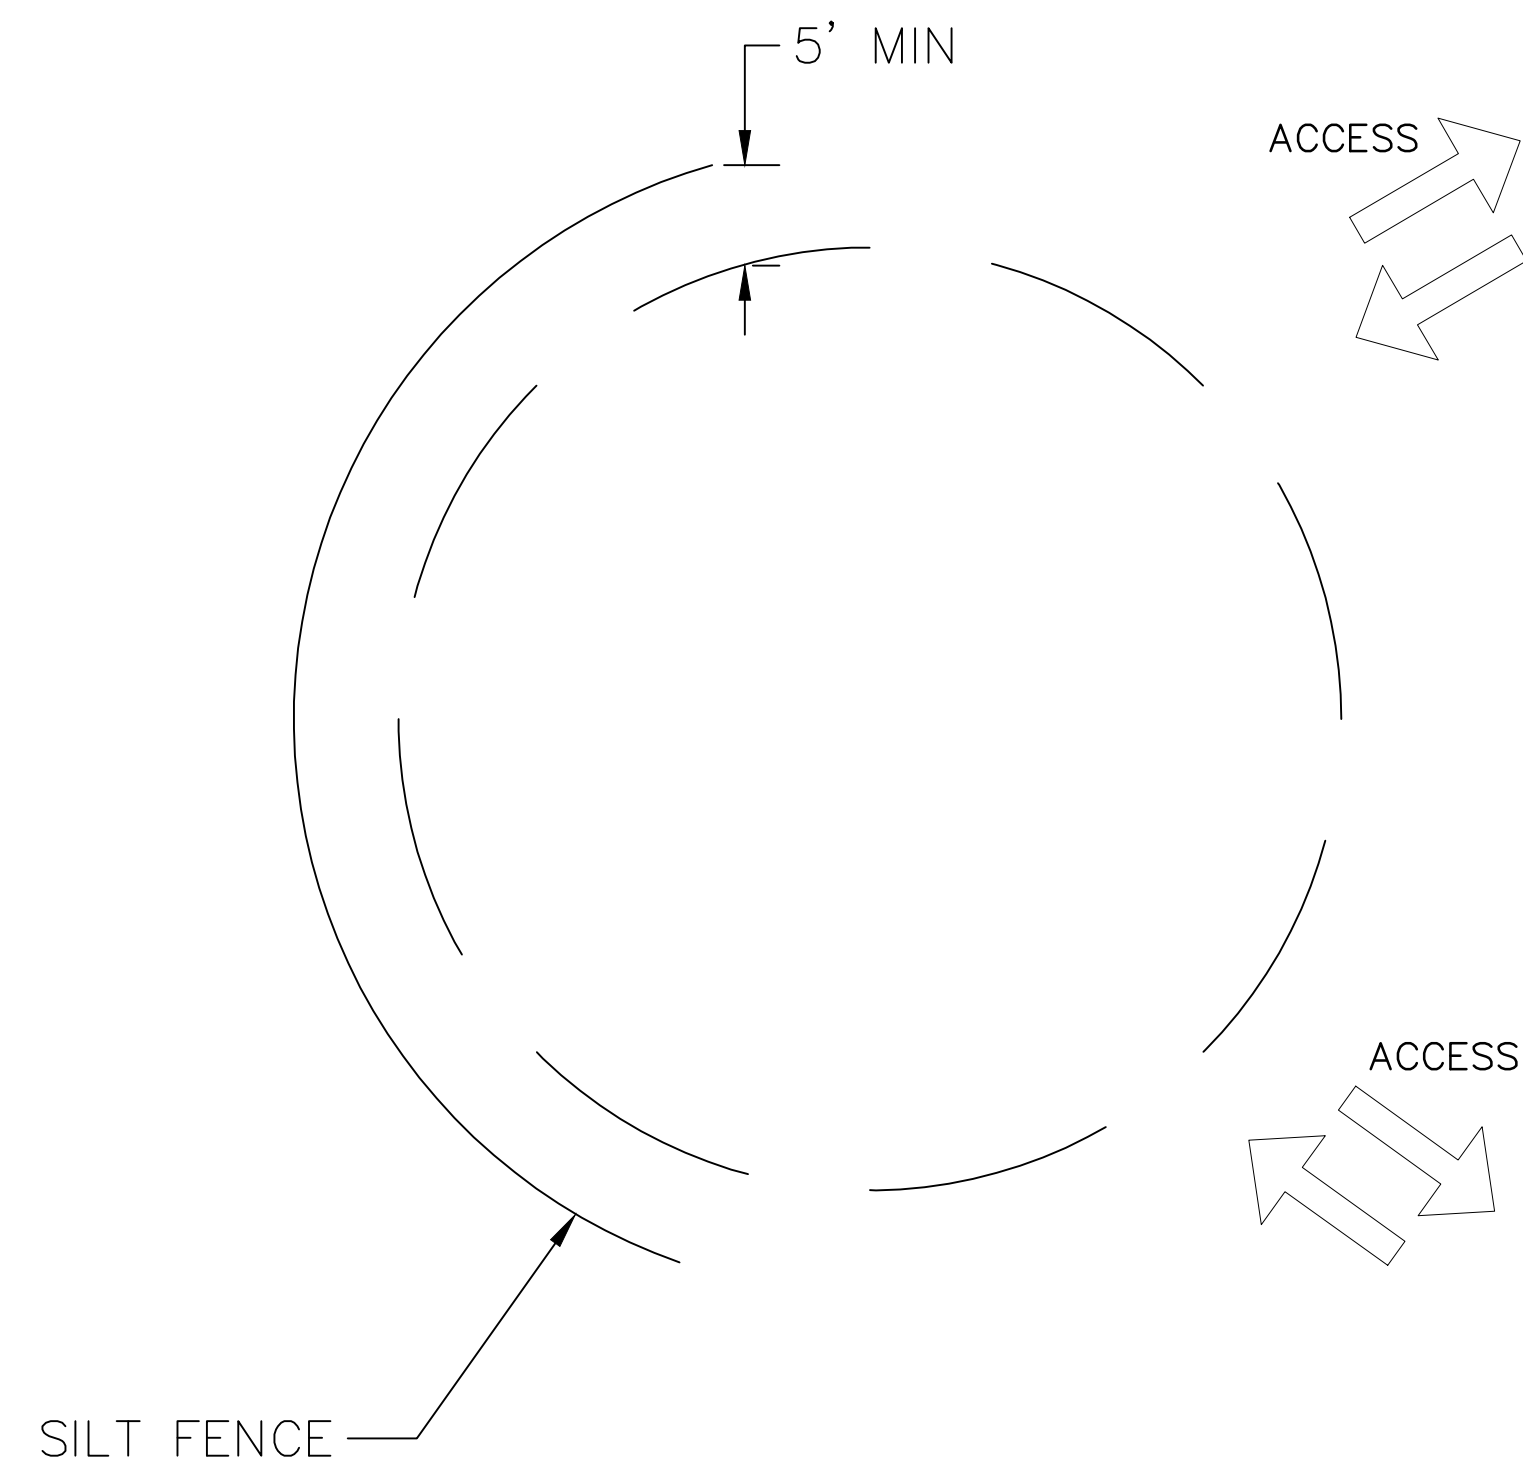

SOIL/TOPSOIL STOCKPILE
NOT TO SCALE

NOTES:

1. SOIL STOCKPILES MUST BE LOCATED AS SPECIFIED ON THE APPROVED ESC PLAN.
2. DOWNSLOPE AREAS OF THE STOCKPILE MUST BE PROTECTED WITH SILT FENCE OR ADDITIONAL PROTECTIONS AS SPECIFIED BY THE ENGINEER.
3. SILT FENCE SHALL BE LOCATED A MIN OF 5 FT FROM THE TOE OF THE STOCKPILE.
4. ACCESS TO STOCKPILE AREAS SHALL BE DICTATED BY THE LOCATION OF ADJACENT SILT FENCE AND SITE DRAINAGE PATTERNS. THIS WILL BE SPECIFIED BY THE ENGINEER ON A PROJECT BY PROJECT BASIS.
5. PROTECT TOPSOIL STOCKPILES BY TEMP SEEDING NO MORE THAN 21 CALENDAR DAYS AFTER THE FORMATION OF THE STOCKPILE.

PREPARED FOR: BLUE RIDGE CONSERVANCY

BOONE GORGE PARK
ESC DETAILS
MIDDLE FORK GREENWAY
WATAUGA COUNTY, NC

SHEET
X4.3




REVISIONS
DATE

PREPARED BY:


INTERFACE ENVIRONMENTAL
CONSULTING, LLC

476 HIDDEN POND ROAD
BOONE, NC 28607
919-656-4543



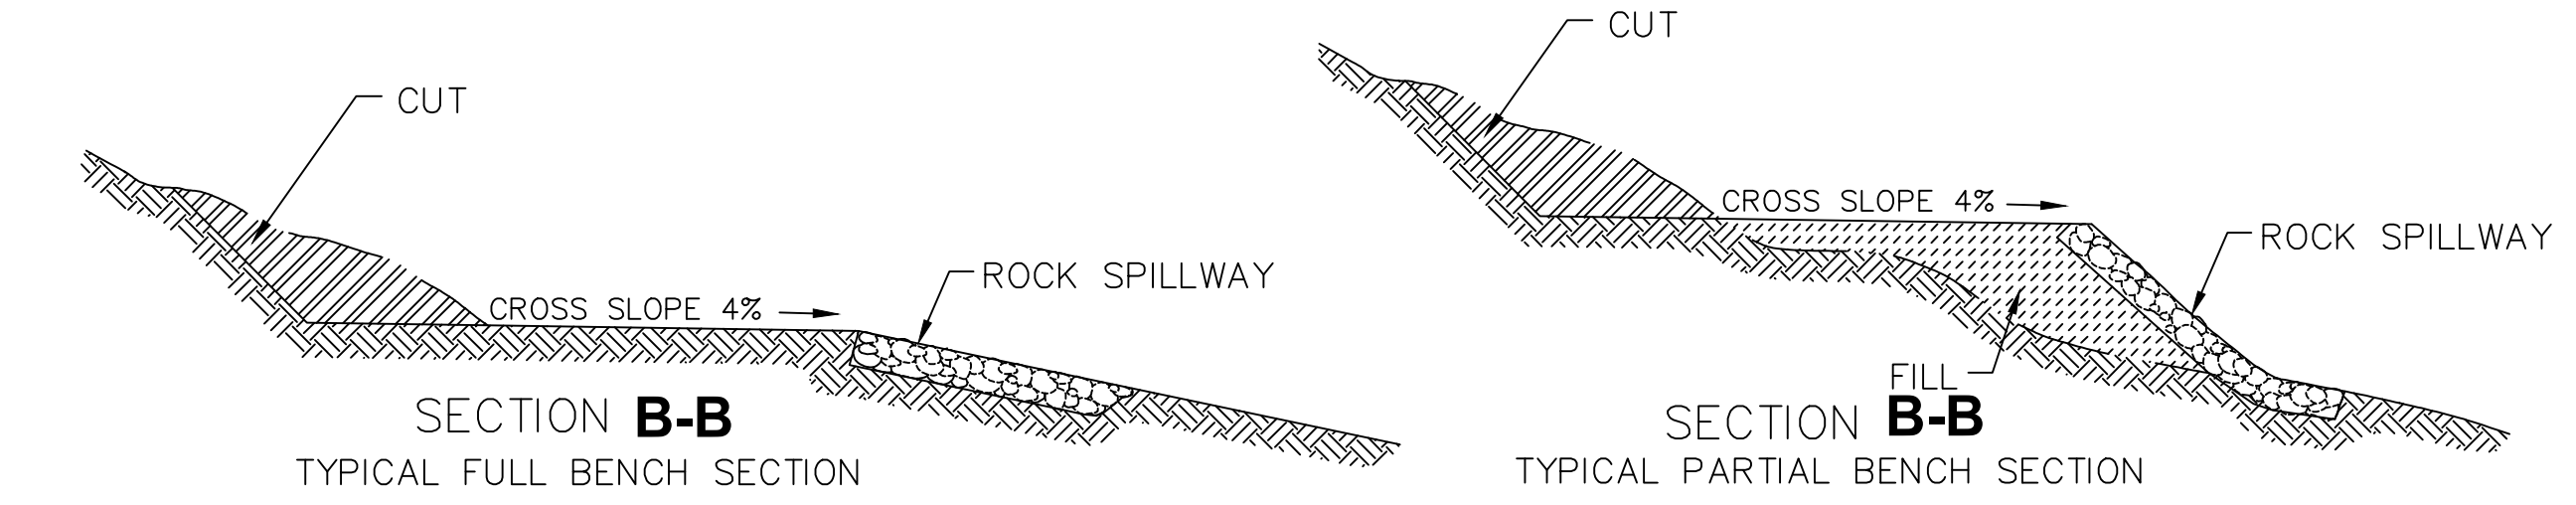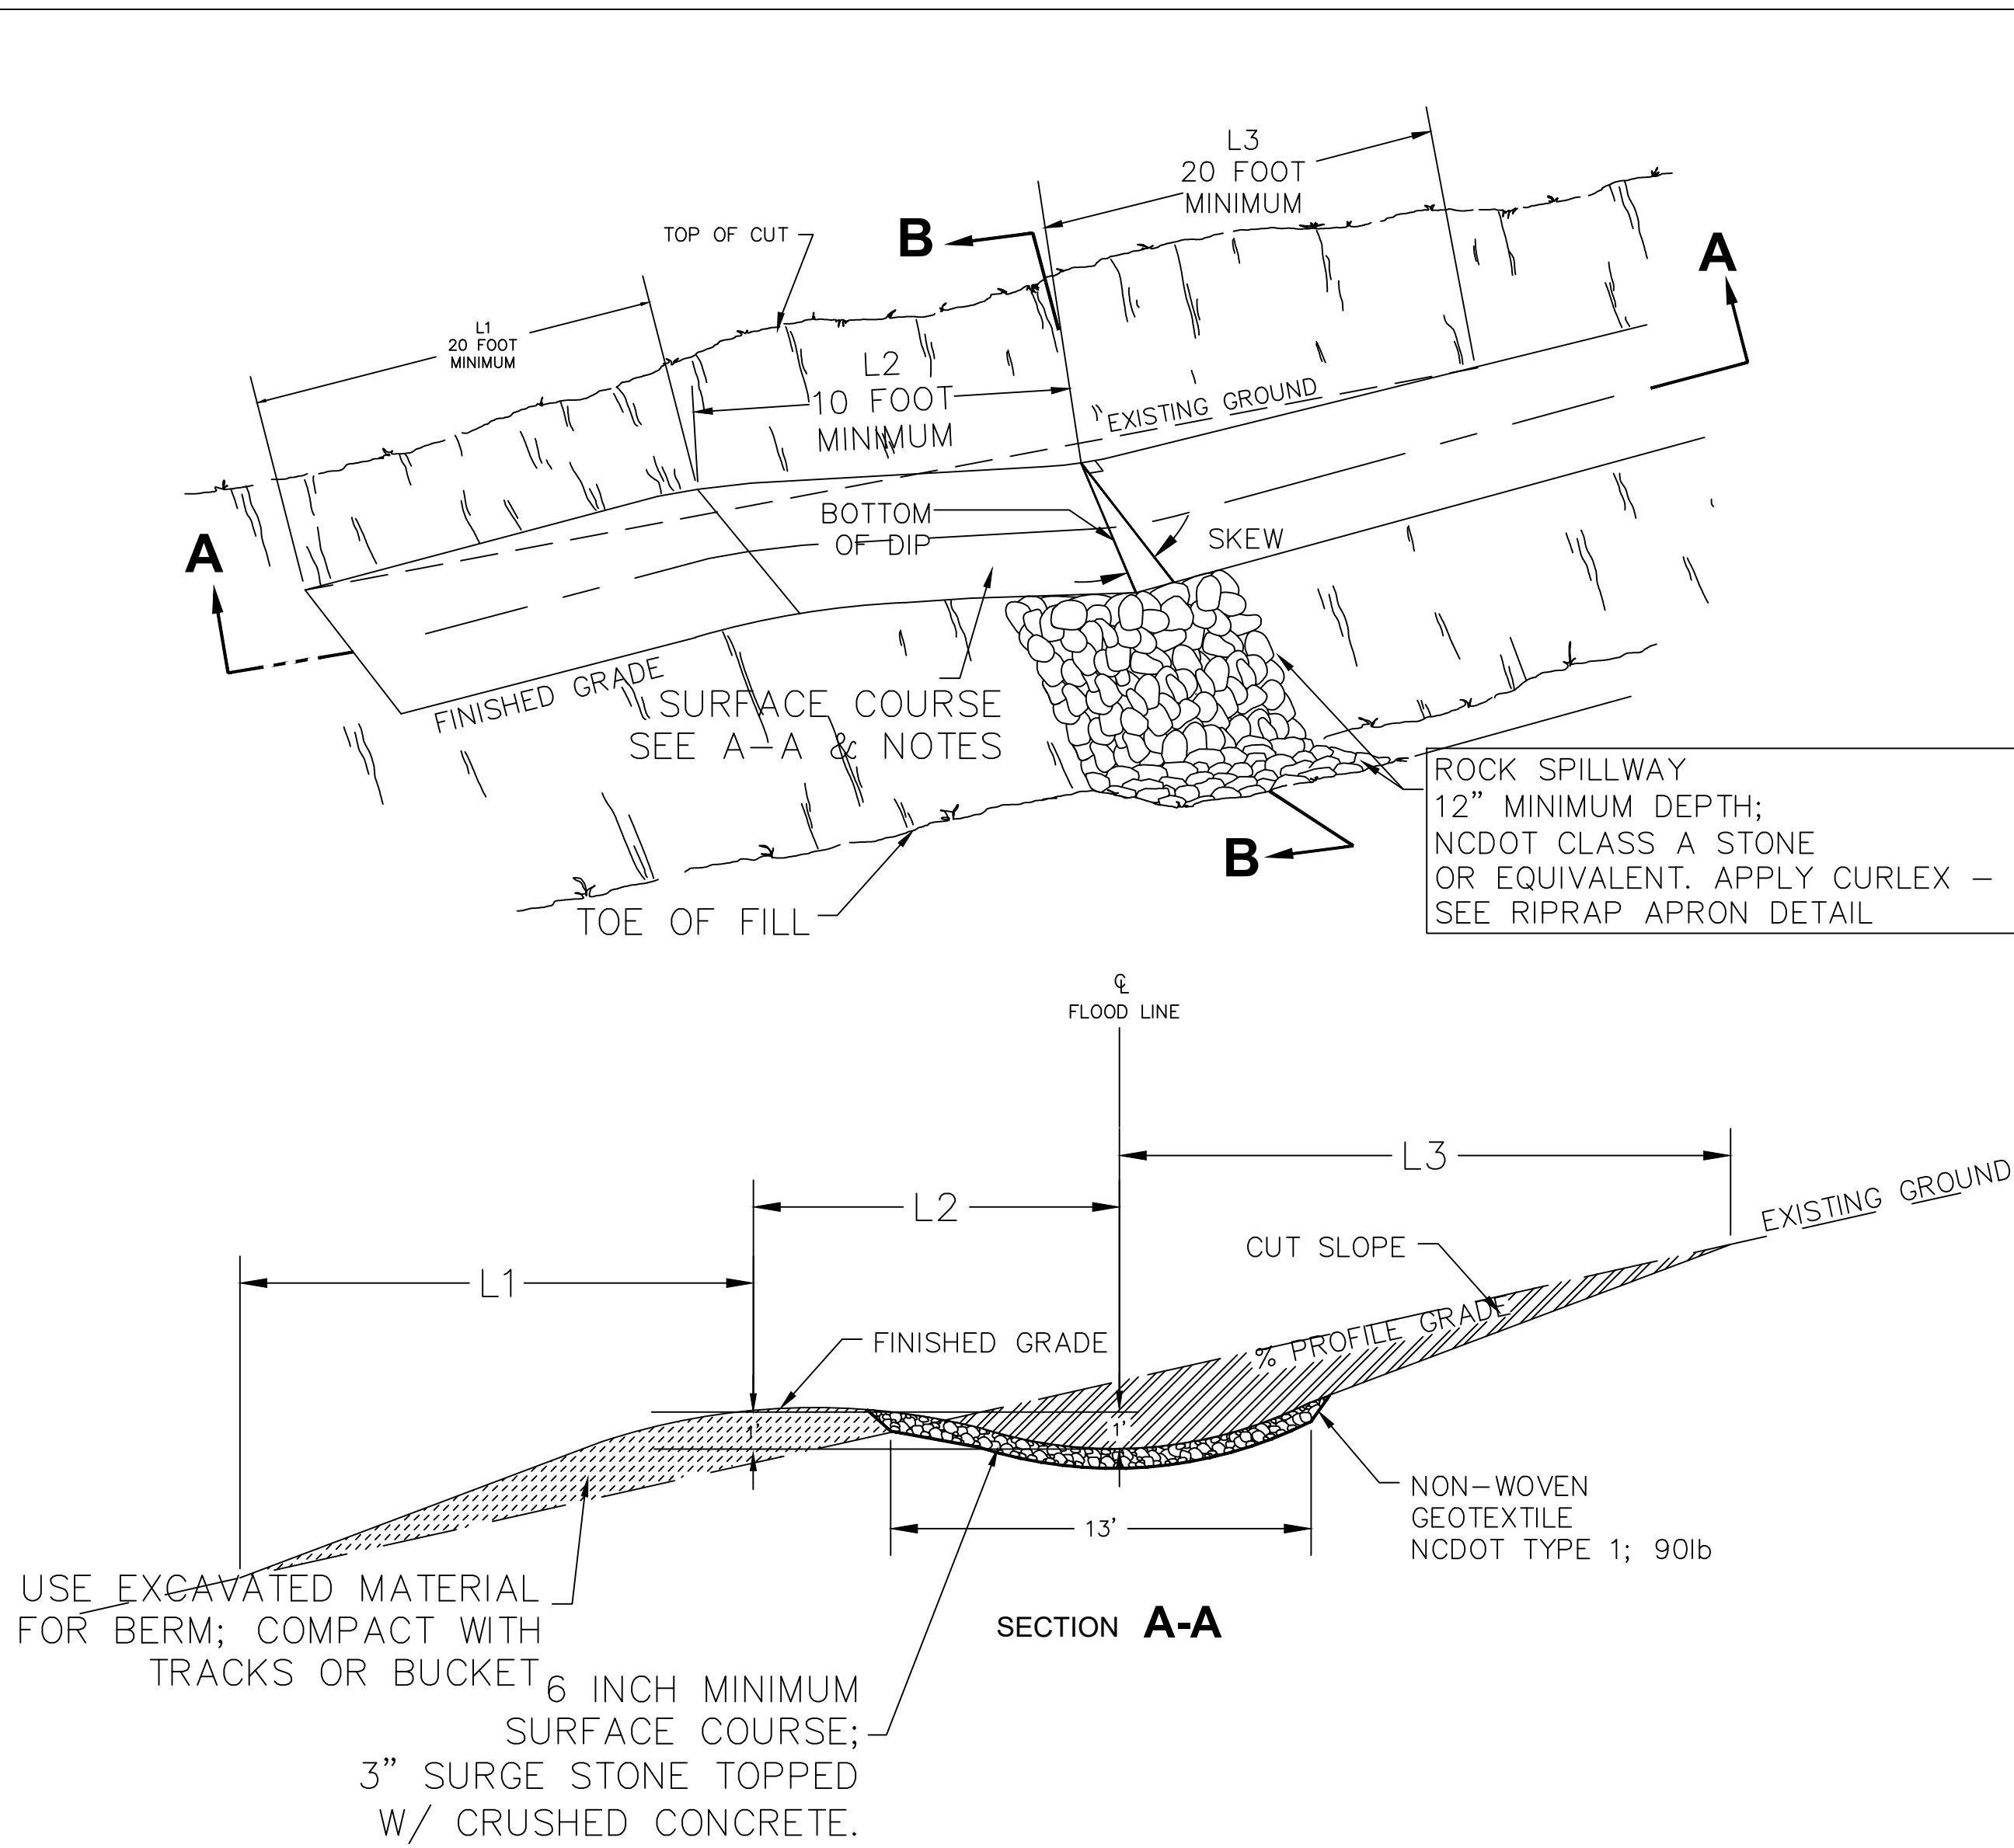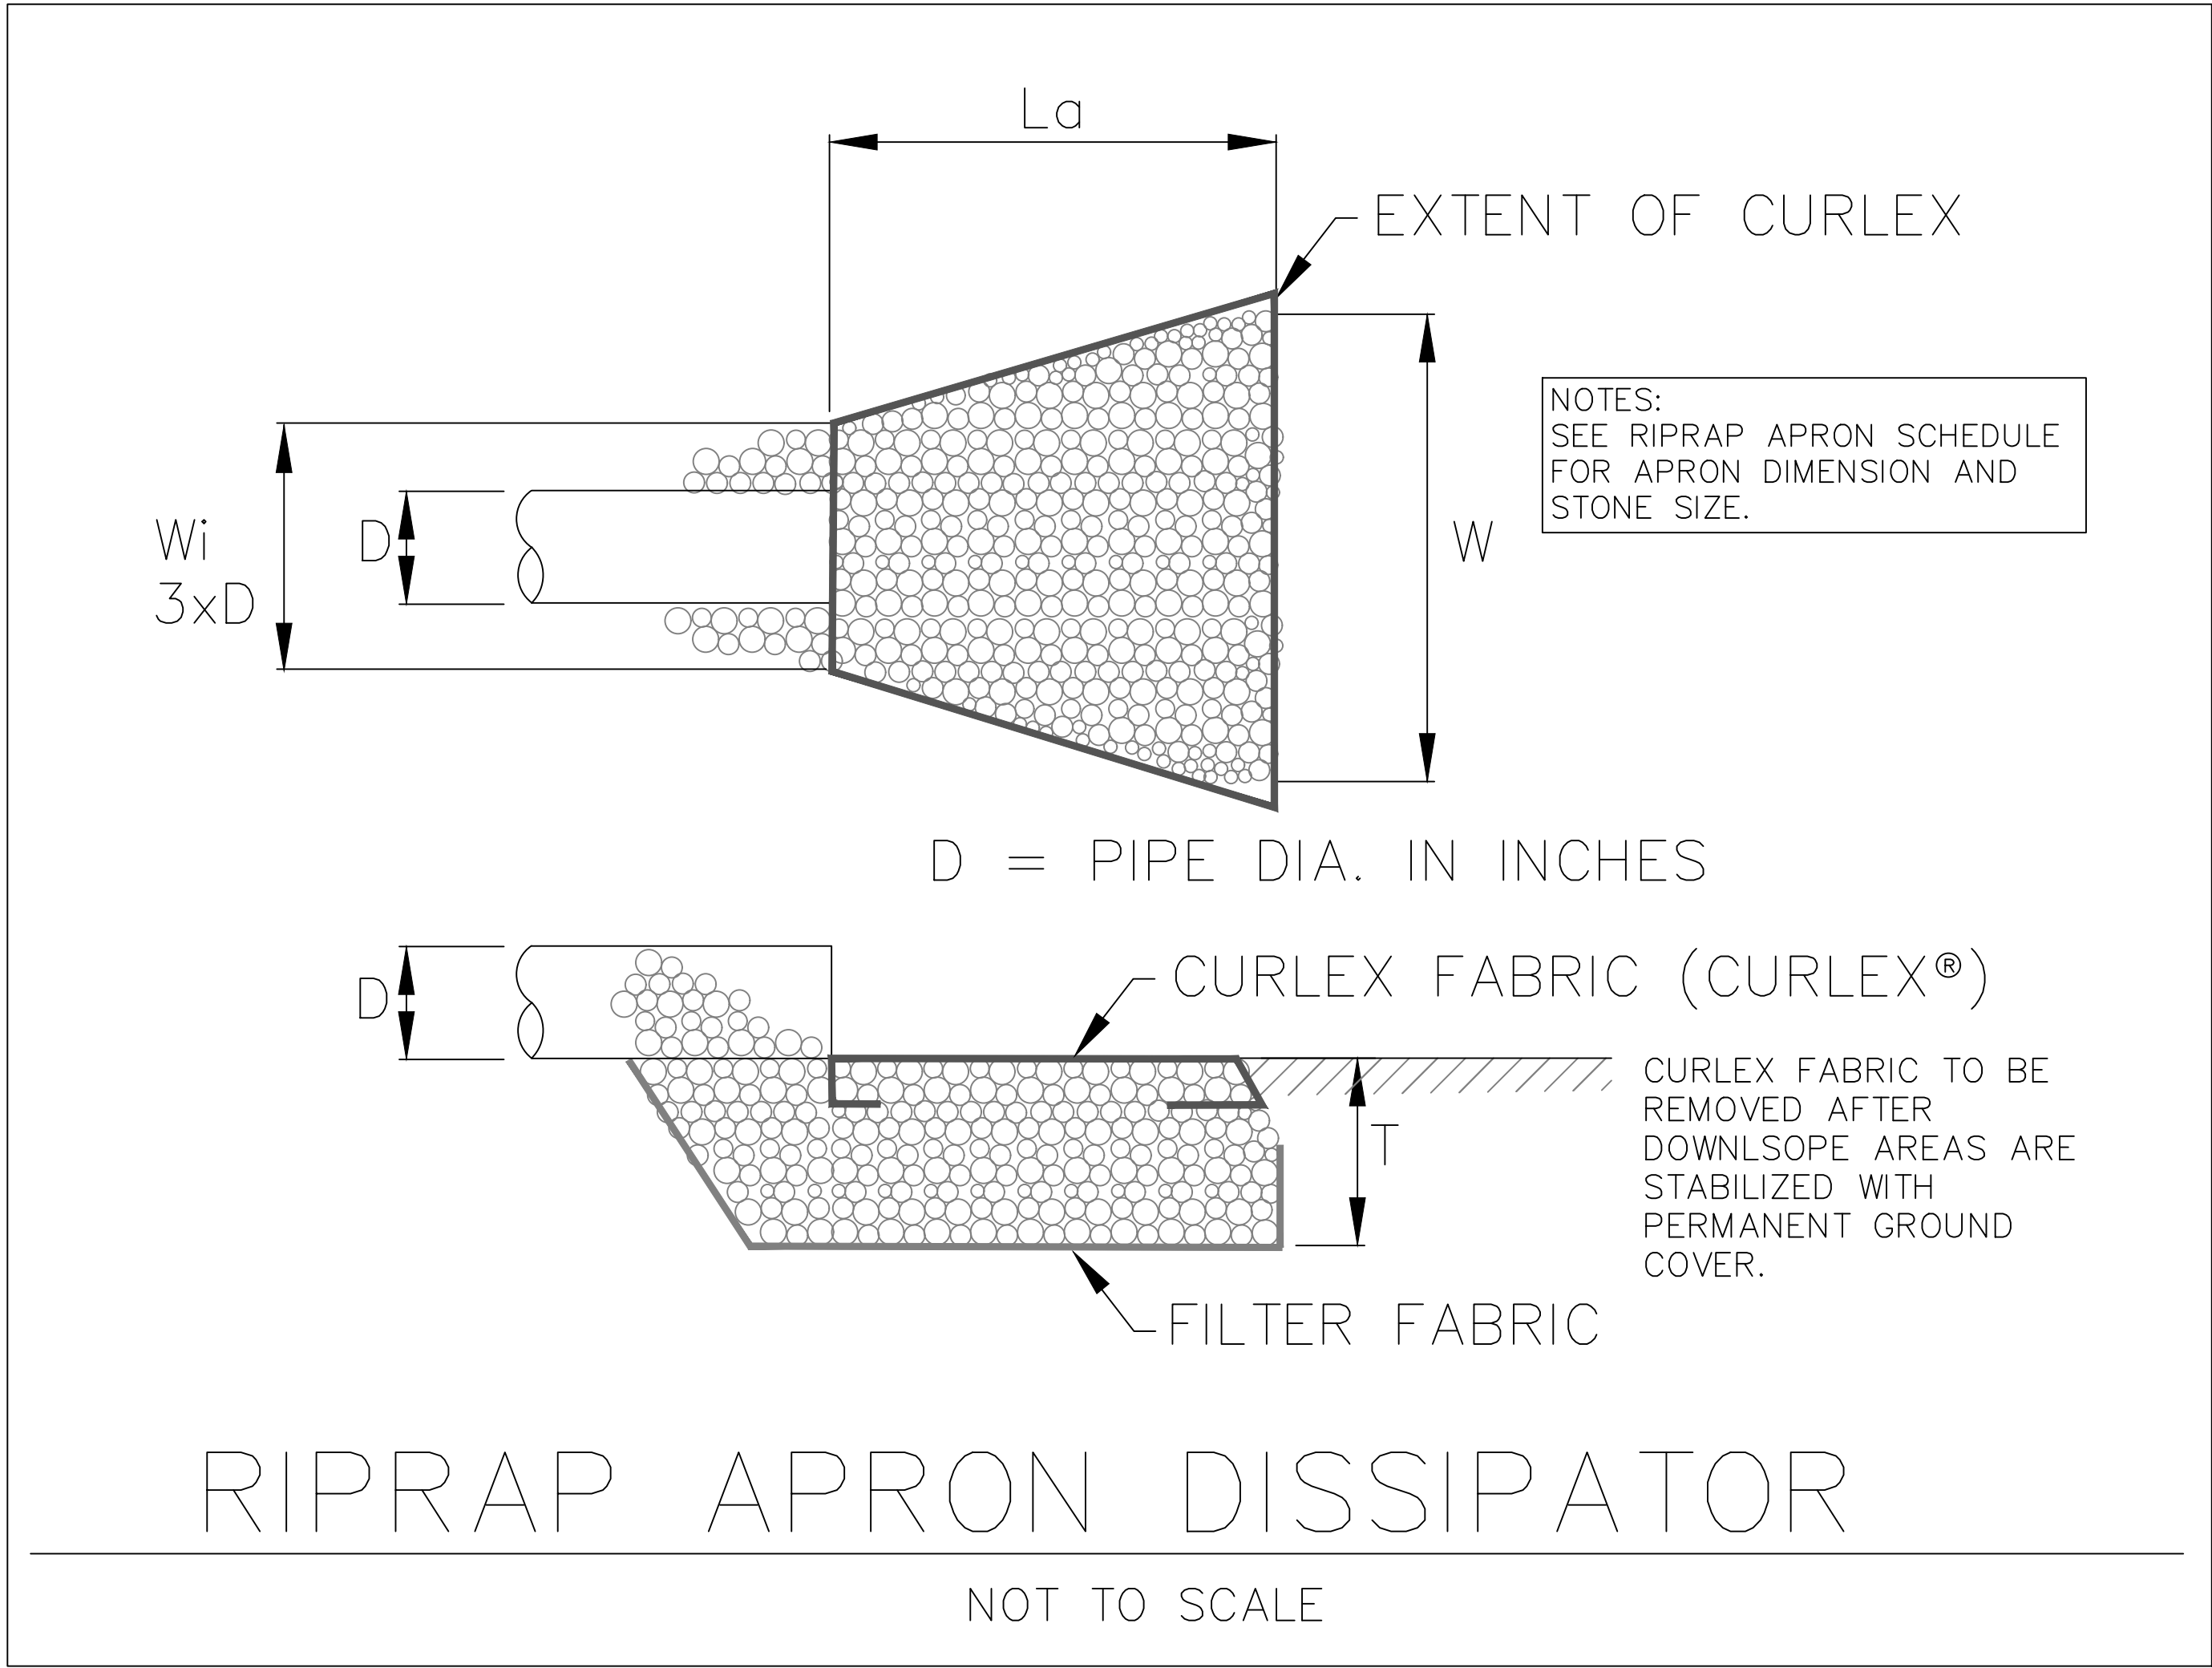

- NOTES:
1. DRAIN DIPS WILL BE STAKED IN THE FIELD AND LOCATIONS ADJUSTED AS NECESSARY TO ENSURE ADEQUATE TRAIL SLOPES AND DOWNSLOPE PROTECTION.
 2. ROCK SPILLWAY SLOPE SHALL BE THE SAME AS THE NATURAL GROUND SLOPE OR CONSTRUCTED FILL SLOPE.
 3. APPLY SURFACE COARSE WHEN CONSTRUCTING IN PARTIAL BENCH OR FULL BENCH SOFT SOILS.
 4. ROCK SPILLWAY SHALL EXTEND A MIN. 6' FROM EDGE OF TRAIL IN FULL BENCH CUT; SPILLWAY SHALL EXTEND 2' PAST FILL SLOPE IN PARTIAL BENCH CUT.

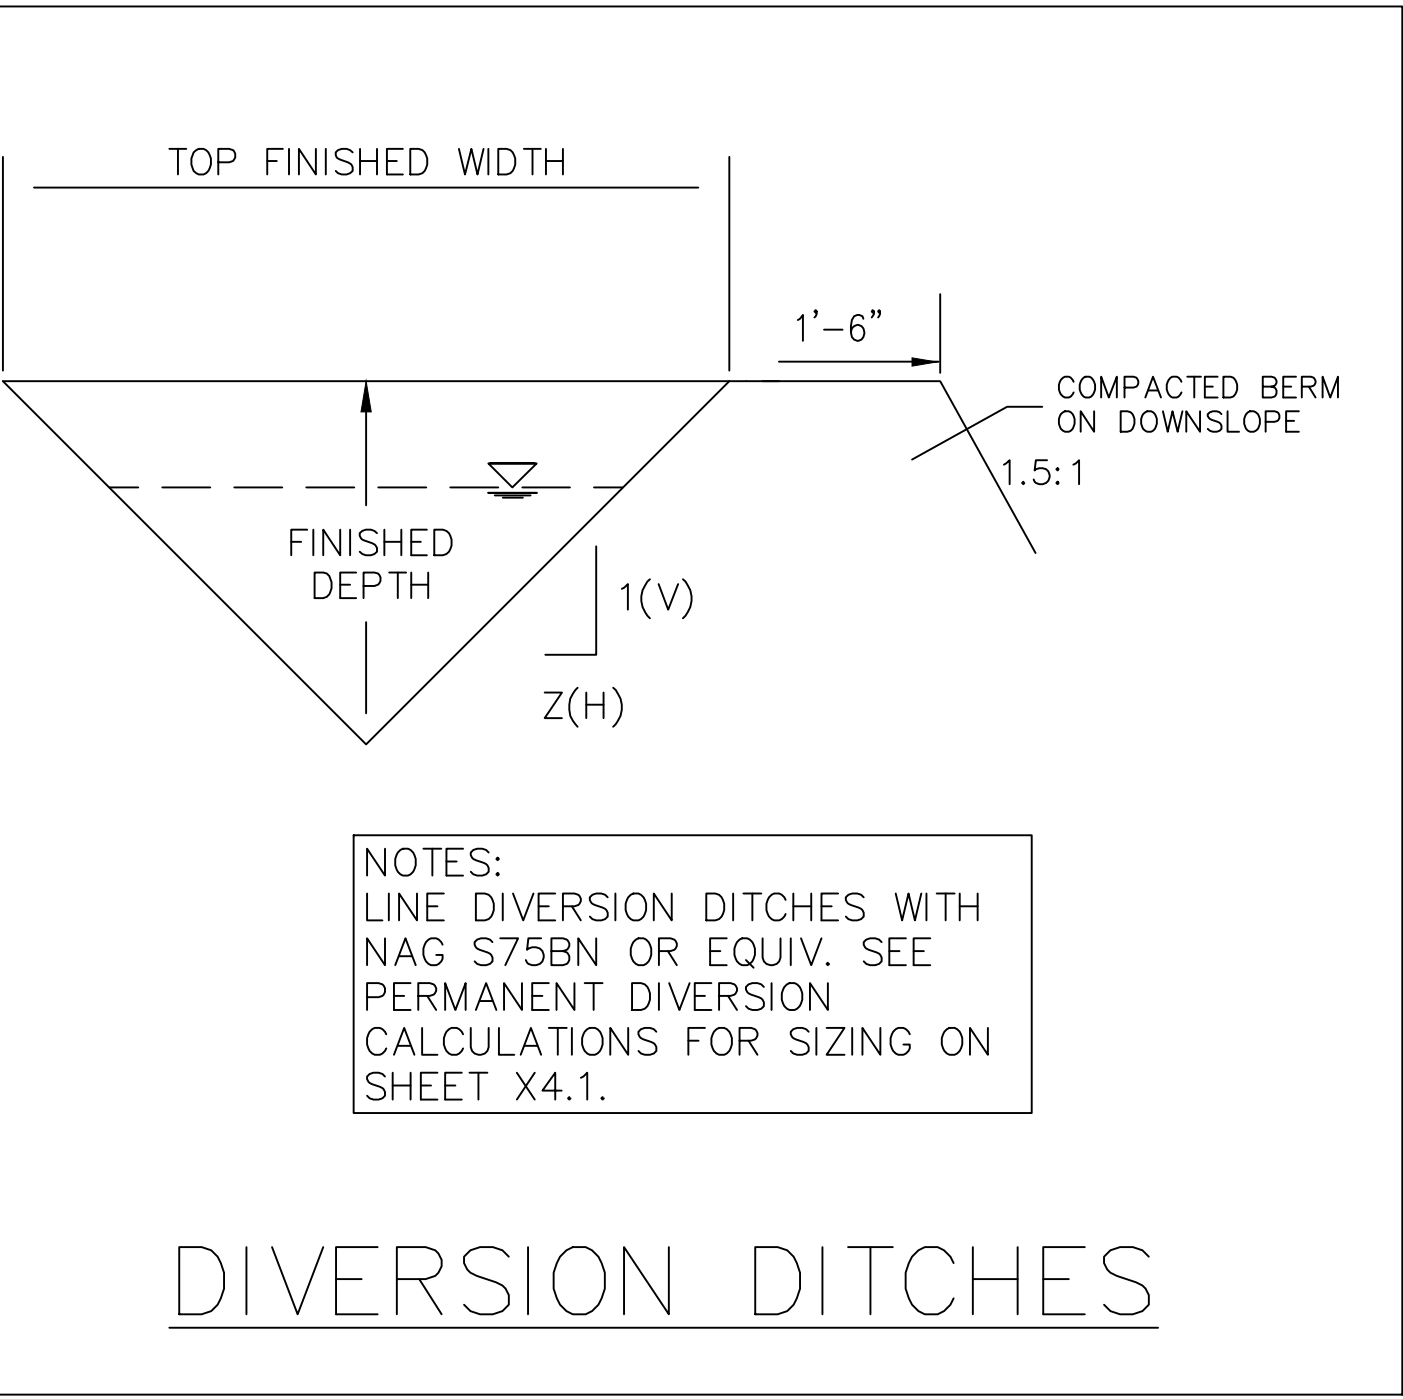

ROLLMAX™
ROLLED EROSION CONTROL

Specification Sheet - BioNet® S75BN™ Erosion Control Blanket

DESCRIPTION
The short-term single net erosion control blanket shall be a machine-produced mat of 100% agricultural straw with a functional longevity of up to 12 months. (NOTE: functional longevity may vary depending upon climatic conditions, soil, geographical location, and elevation). The blanket shall be of consistent thickness with the straw evenly distributed over the entire area of the mat. The blanket shall be covered on the top side with a 100% biodegradable woven natural organic fiber net. The netting shall consist of machine directional strands formed from two interwoven yarns with across directional strands interwoven through the twisted machine strands (commonly referred to as a Leno weave) to form approximate 0.50 x 1.0 in. (1.27 x 2.54 cm) mesh. The blanket shall be sewn together on 1.50 inch (3.81 cm) centers with degradable thread. The blanket shall be manufactured with a colored thread stitched along both outer edges (approximately 2-5 inches [5-12.5 cm] from the edge) as an overlap guide for adjacent mats.

The S75BN shall meet Type 2.C specification requirements established by the Erosion Control Technology Council (ECTC) and Federal Highway Administration's (FHWA) FPD-03 Section 713.17

Index Property	Test Method	Typical
Thickness	ASTM D6525	0.29 in. (7.37 mm)
Resiliency	ECTC Guidelines	81.4%
Water Absorbency	ASTM D117	440%
Mass/Unit Area	ASTM D6475	9.12 oz/sq. yd. (270 g/sqm)
Swell	ECTC Guidelines	15.7%
Smolder Resistance	ECTC Guidelines	Yes
Stiffness	ASTM D1388	6.92 oz-in
Light Penetration	ASTM D6567	9.1%
Tensile Strength - MD	ASTM D6818	148.4 lbs/ft (21.7 kN/m)
Elongation - MD	ASTM D6818	10.9%
Tensile Strength - TD	ASTM D6818	109.2 lbs/ft (16.2 kN/m)
Elongation - TD	ASTM D6818	14.3%
Biomass Improvement	ASTM D7322	398%

Material Content	
Matrix	100% straw fiber 0.5 lbs/sq. yd. (0.27 kg/sqm)
Netting	Top side only: Leno woven 100% biodegradable natural organic fiber (4.5 lbs/1000 sq. ft. (4.5 kg/100 sq. m))
Thread	Biodegradable

Standard Roll Size	
Width	6.67 ft (2.0 m)
Length	108 ft (32.92 m)
Weight ± 10%	46.4 lbs (21.05 kg)
Area	80 sq. yd (66.9 sm)

Design Permissible Shear Stress	
Unvegetated Shear Stress	1.60 psf (76 Pa)
Unvegetated Velocity	5.00 fps (1.52 m/s)

Slope Design Data: C Factors	
Slope Gradients (S)	
Slope Length (L)	± 31' - 31' - 21'
≤ 20 ft (6 m)	0.029 N/A N/A
20-50 ft	0.11 N/A N/A
≥ 50 ft (15.2 m)	0.19 N/A N/A

Roughness Coefficients - Unveg.	
Flow Depth	Manning's n
≤ 0.50 ft (0.15 m)	0.055
0.50 - 2.0 ft	0.055-0.021
≥ 2.0 ft (0.60 m)	0.021


NORTH AMERICAN GREEN
North American Green
5401 SE Wendel-Cordiana Road
Pineville, Indiana 47033
nagreen.com
800-772-2040

©2007 North American Green is a registered trademark. Certain products and/or applications described or illustrated herein are protected under one or more U.S. patents. Other U.S. patents are pending, and certain foreign patents and patent applications may also exist. Trademark rights also apply as indicated herein. Final determination of the suitability of any information or material for the use contemplated, and for manner of use, is the sole responsibility of the user. Printed in the U.S.A.
EC, RAK, MPDS, BPSBN, 6.13

TRAIL GRADE DIP


ADAPTED FROM USFS STD 927-01/02

Temporary Bridge


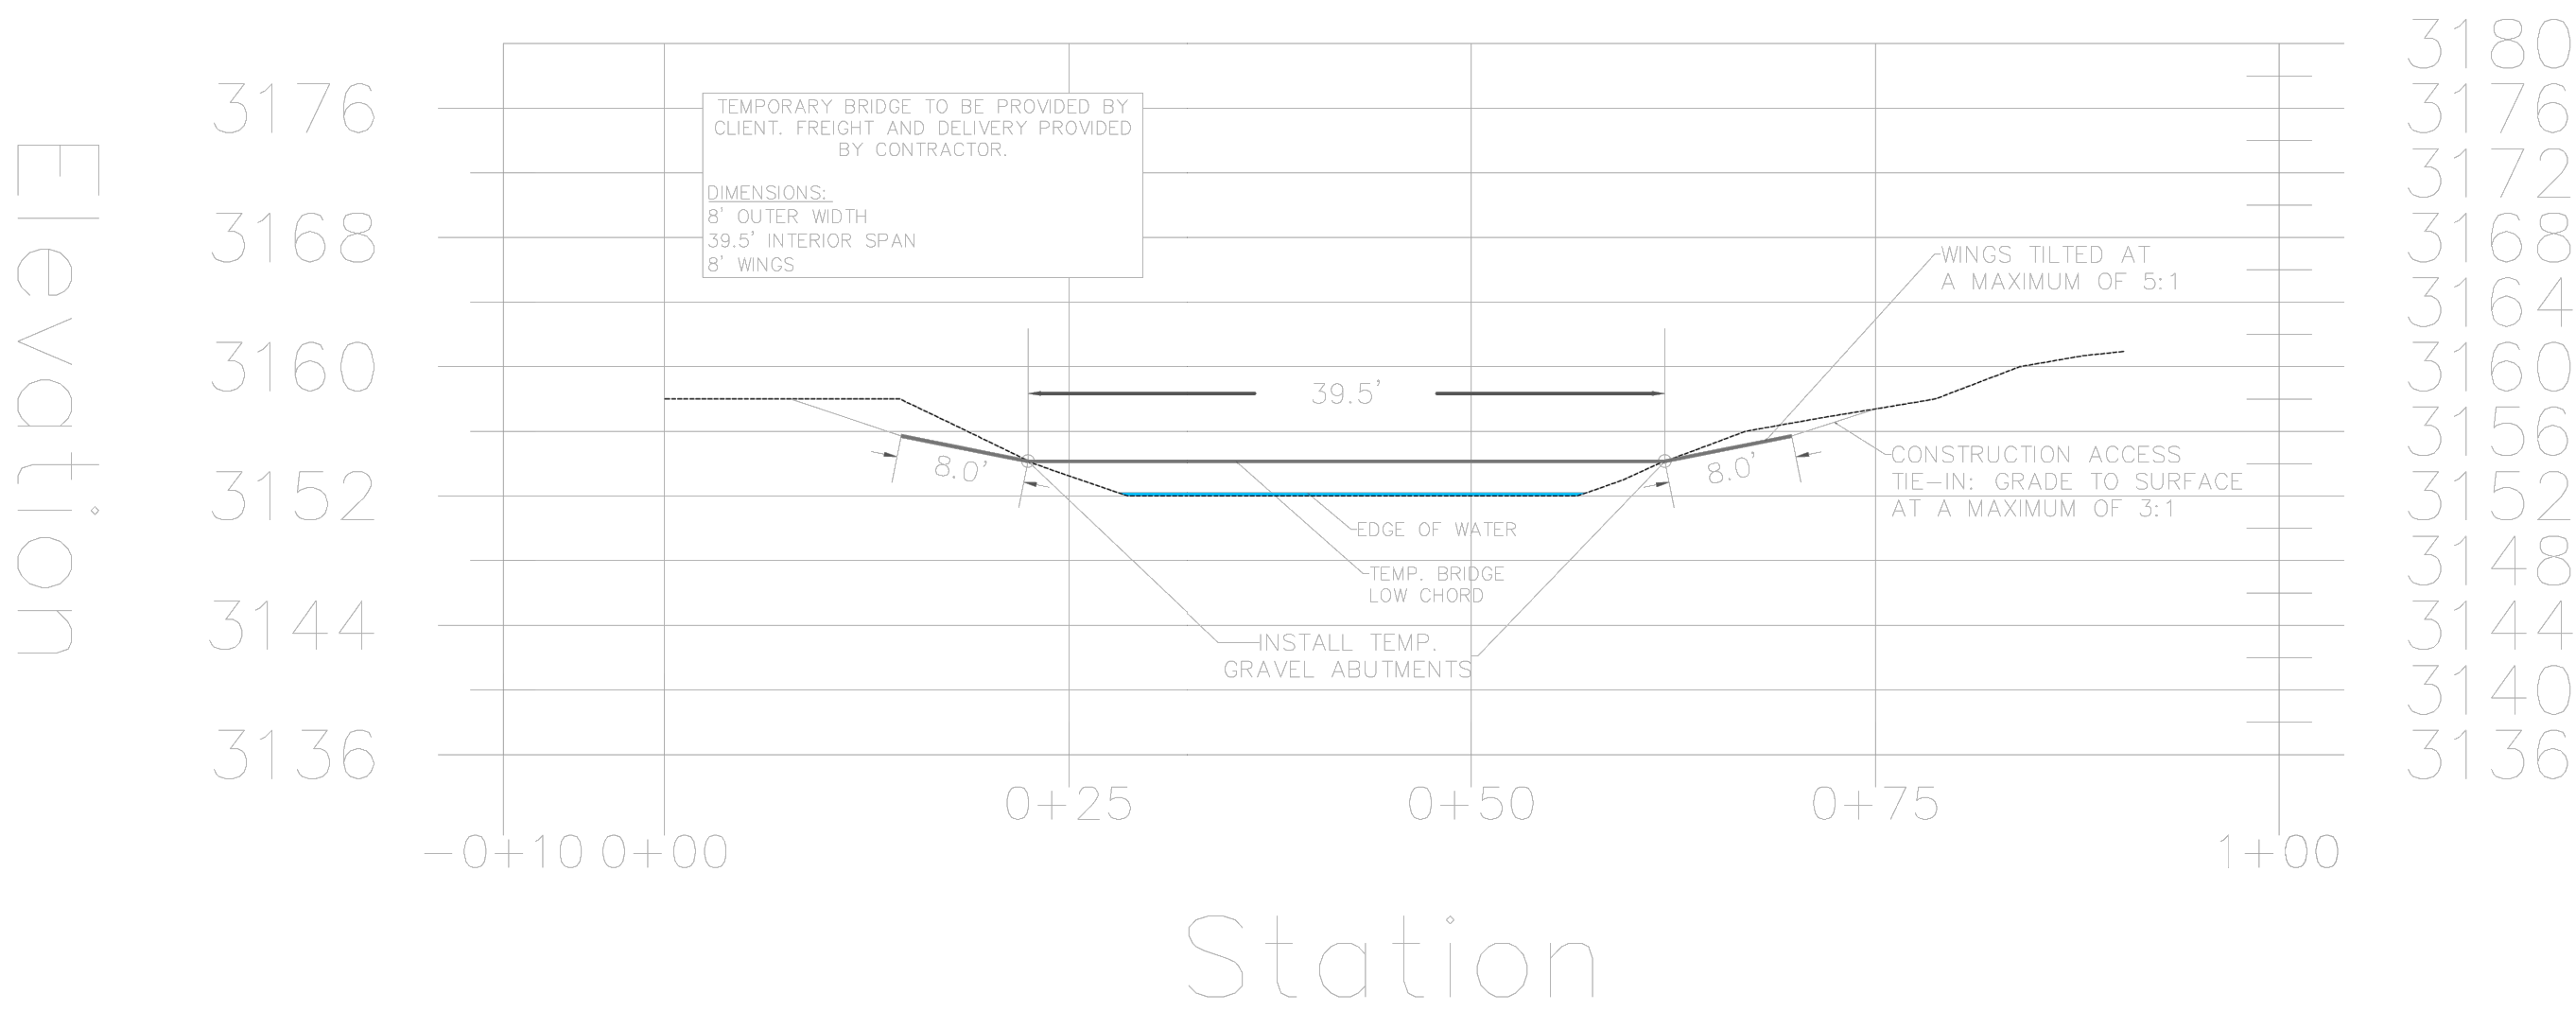


SLOPE TOWARD PERMANENT DRAINAGE STRUCTURE W/ INLET PROTECTION


24" TEMPORARY BERM RAISE & MAINTAIN ON A DAILY BASIS

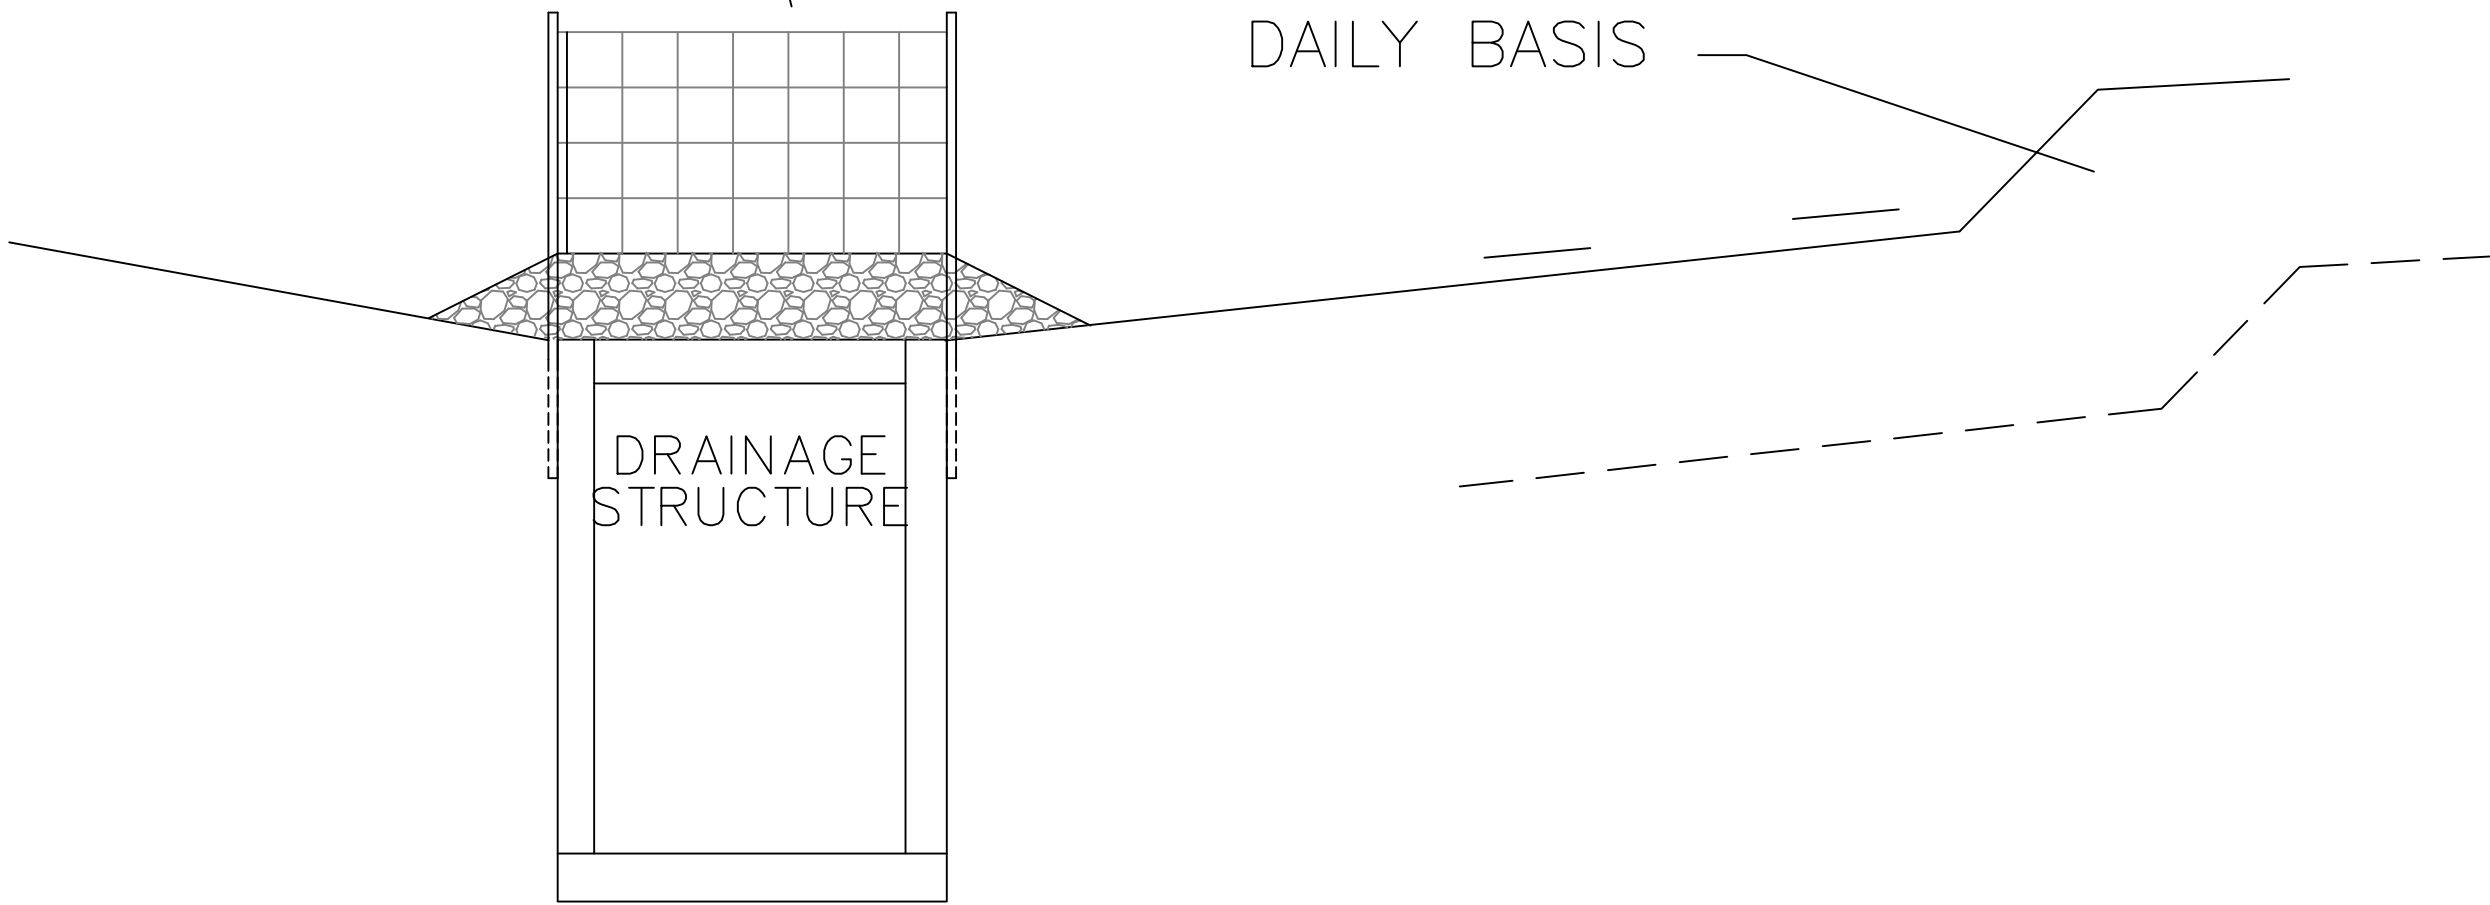



TEMPORARY EARTHEN BERM

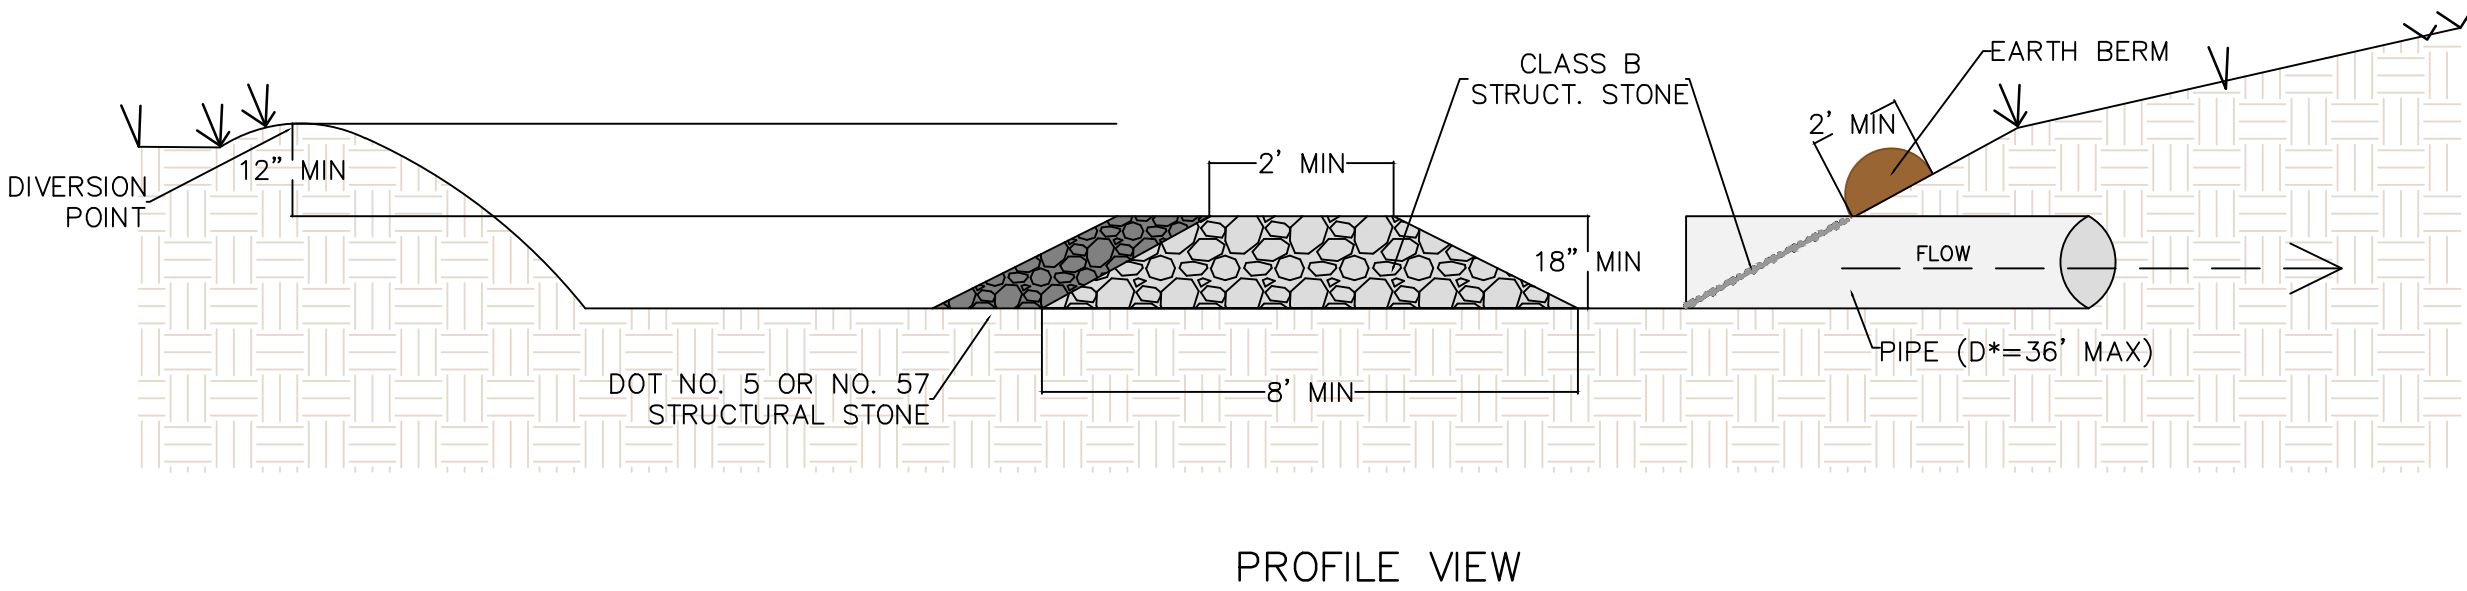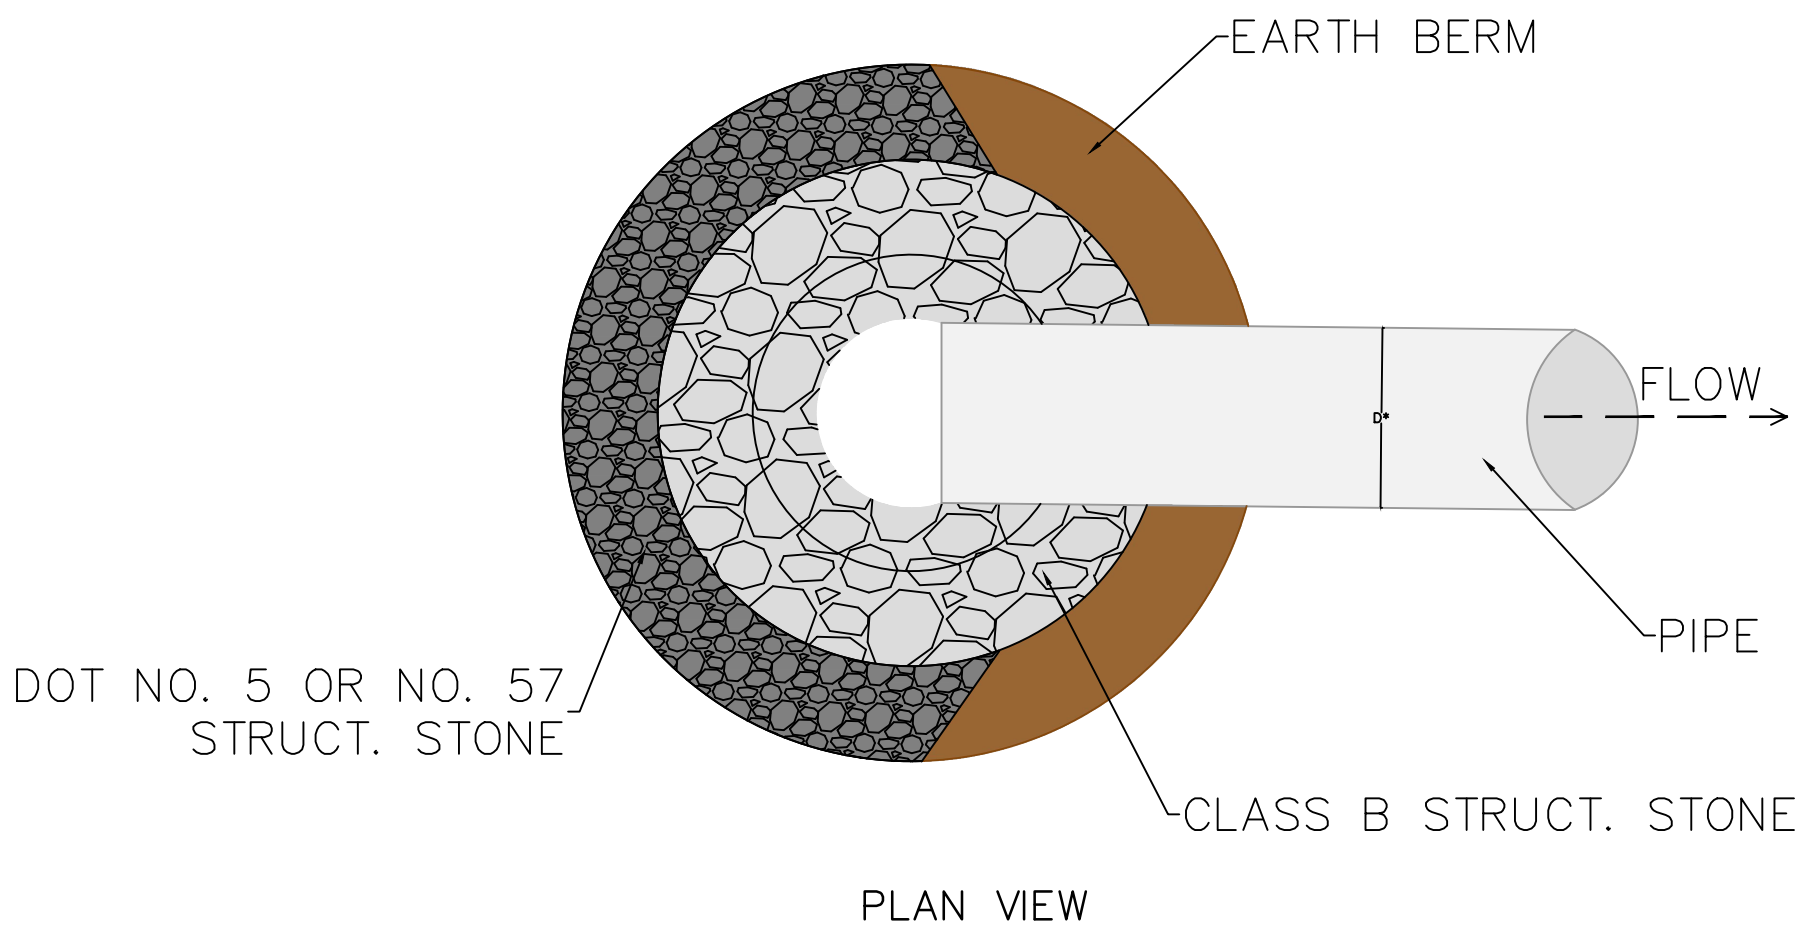

ROCK PIPE INLET SEDIMENT TRAP, TYPE A
NOT TO SCALE

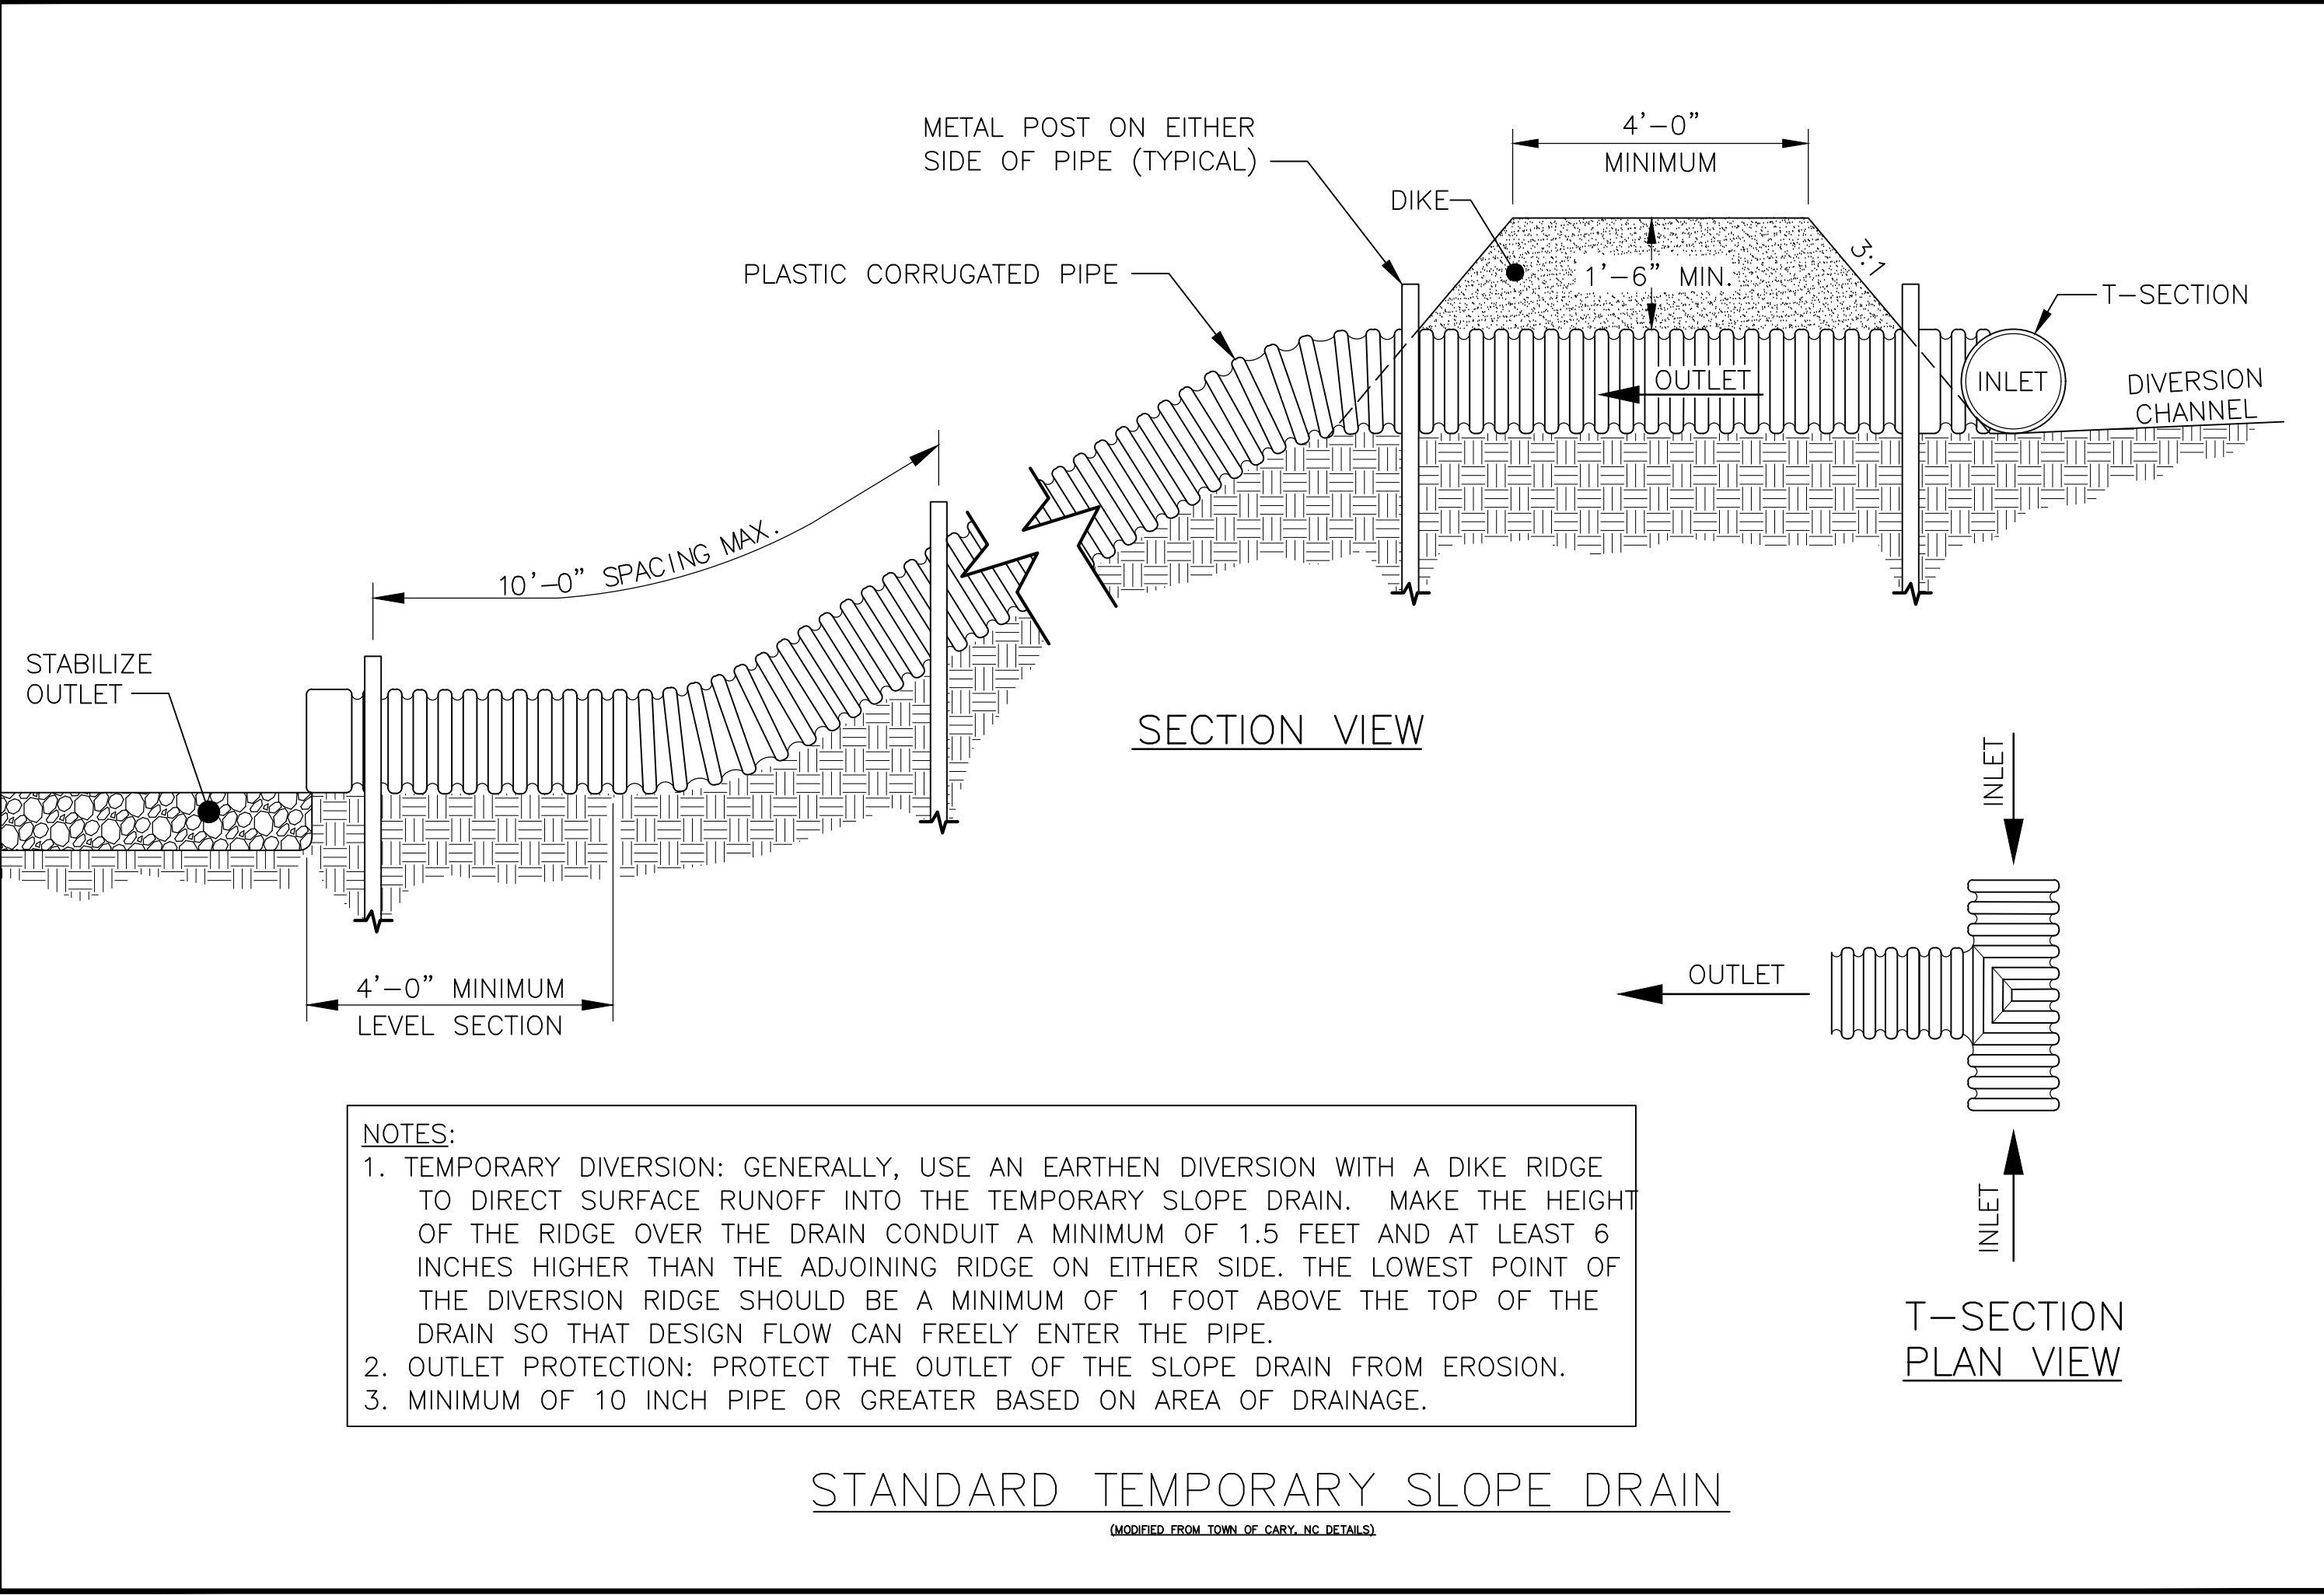


STANDARD TEMPORARY SLOPE DRAIN
(MODIFIED FROM TOWN OF CARY, NC DETAILS)

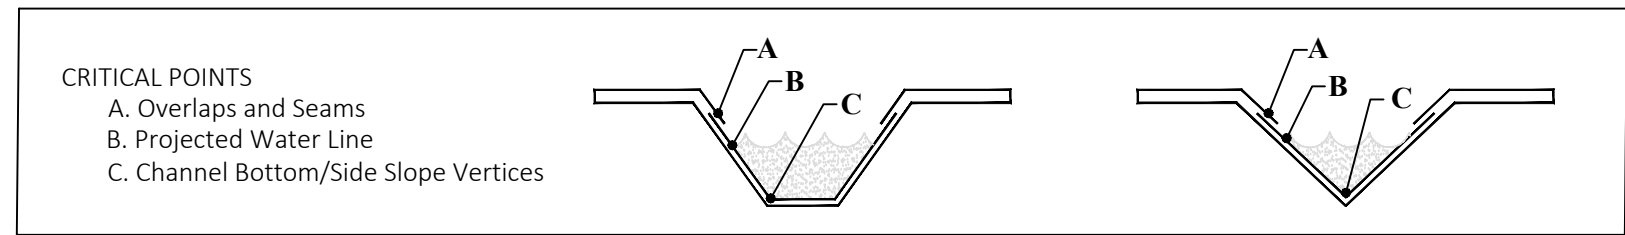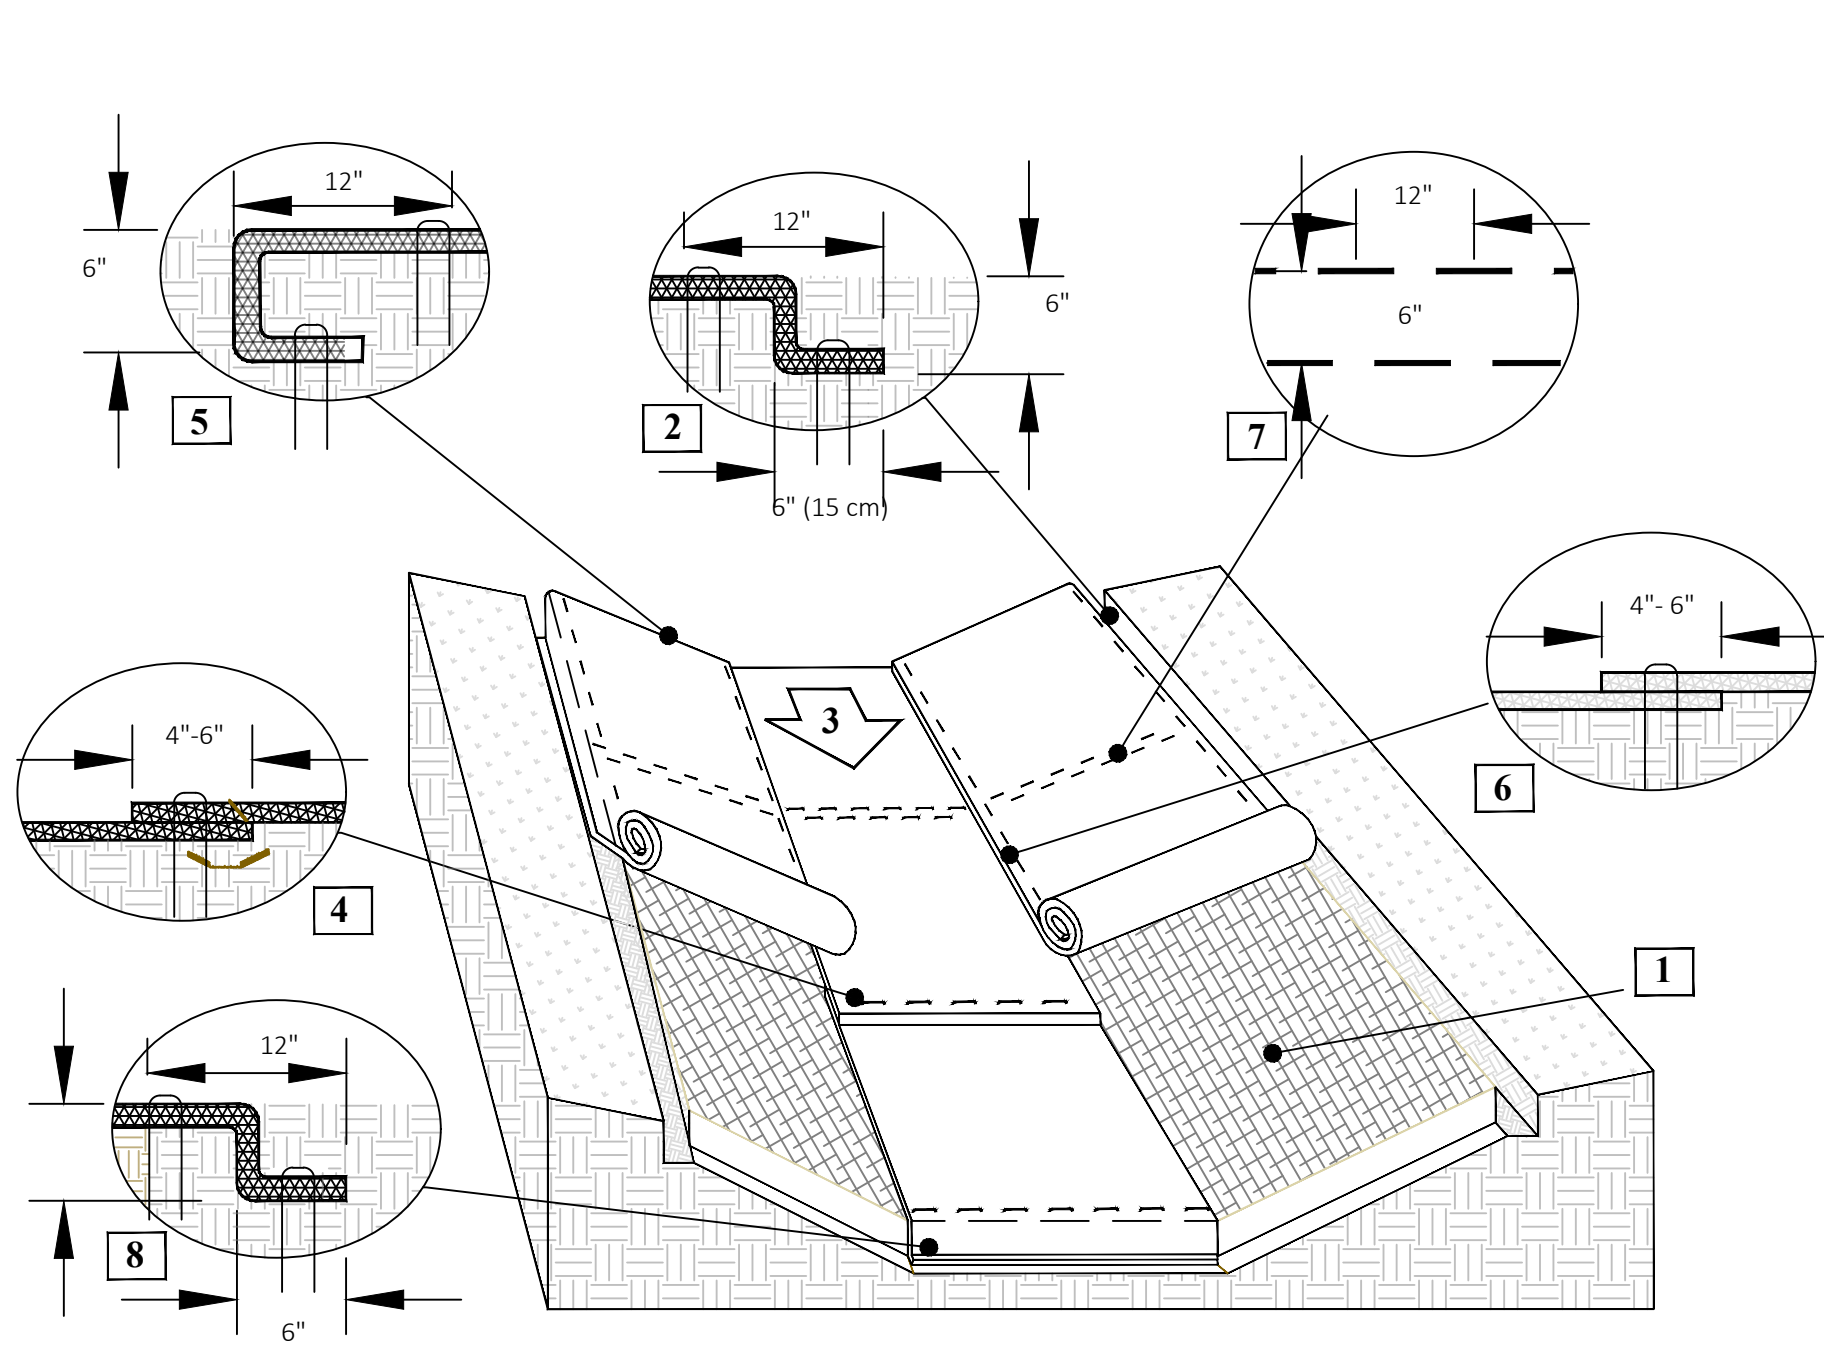


NOTES:
*Horizontal staple spacing should be altered if necessary to allow staples to secure the critical points along the channel surface.

- ### INSTRUCTIONS
1. PREPARE SOIL BEFORE INSTALLING ROLLED EROSION CONTROL PRODUCTS (RECPs), INCLUDING ANY NECESSARY APPLICATION OF LIME, FERTILIZER, AND SEED. GROUND SURFACE MUST BE FREE OF DEBRIS, ROCKS, CLAY CLODS AND RAKED SMOOTH SUFFICIENT TO ALLOW INTIMATE CONTACT OF THE RECP WITH THE SOIL OVER THE ENTIRETY OF THE INSTALLATION.
 2. BEGIN AT THE TOP OF THE CHANNEL BY ANCHORING THE RECPs IN A 6" (15 CM) DEEP X 6" (15 CM) WIDE TRENCH WITH APPROXIMATELY 12" (30 CM) OF RECPs EXTENDED BEYOND THE UP-SLOPE PORTION OF THE TRENCH. USE SHOREMAX MAT AT THE CHANNEL/CULVERT OUTLET AS SUPPLEMENTAL SCOUR PROTECTION AS NEEDED. ANCHOR THE RECPs WITH A ROW OF STAPLES/STAKES/PINS APPROXIMATELY 12" (30 CM) APART IN THE BOTTOM OF THE TRENCH. BACKFILL AND COMPACT THE TRENCH AFTER STAPLING. APPLY SEED TO THE COMPACTED SOIL AND FOLD THE REMAINING 12" (30 CM) PORTION OF RECPs BACK OVER THE SEED AND COMPACTED SOIL. SECURE RECPs OVER COMPACTED SOIL WITH A ROW OF STAPLES/STAKES/PINS SPACED APPROXIMATELY 12" (30 CM) APART ACROSS THE WIDTH OF THE RECPs.
 3. ROLL CENTER RECPs IN DIRECTION OF WATER FLOW IN BOTTOM OF CHANNEL. RECPs WILL UNROLL WITH APPROPRIATE SIDE AGAINST THE SOIL SURFACE. ALL RECPs MUST BE SECURELY FASTENED TO SOIL SURFACE BY PLACING STAPLES/STAKES/PINS IN APPROPRIATE LOCATIONS AS SHOWN IN THE STAPLE PATTERN GUIDE.
 4. PLACE CONSECUTIVE RECPs END-OVER-END (SHINGLE STYLE) WITH A 4"-6" (10 - 15 CM) OVERLAP. USE A DOUBLE ROW OF STAPLES STAGGERED 4" APART AND 4" ON CENTER TO SECURE RECPs.
 5. FULL LENGTH EDGE OF RECPs AT TOP OF SIDE SLOPES MUST BE ANCHORED WITH A ROW OF STAPLES/STAKES/PINS SPACED AT S_T APART IN A 6" (15 CM) DEEP X 6" (15 CM) WIDE TRENCH. BACKFILL AND COMPACT THE TRENCH AFTER STAPLING.
 6. ADJACENT RECPs MUST BE OVERLAPPED APPROXIMATELY 4"-6" (10 - 15 CM) AND SECURED WITH STAPLES/STAKES/PINS AT S_T .
 7. IN HIGH FLOW CHANNEL APPLICATIONS A STAPLE CHECK SLOT IS RECOMMENDED AT 30 TO 40 FOOT (9 - 12M) INTERVALS. USE A DOUBLE ROW OF STAPLES STAGGERED 6" (15 CM) APART AND 12" (30 CM) ON CENTER OVER ENTIRE WIDTH OF THE CHANNEL.
 8. THE TERMINAL END OF THE RECPs MUST BE ANCHORED WITH A ROW OF STAPLES/STAKES/PINS SPACED AT S_T APART IN A 6" (15 CM) DEEP X 6" (15 CM) WIDE TRENCH. BACKFILL AND COMPACT THE TRENCH AFTER STAPLING.
 9. FASTENERS SHOULD PROVIDE A MINIMUM OF TWENTY POUNDS OF PULLOUT RESISTANCE. SIX-INCH (10 CM) X ONE-INCH (2.5 CM) ELEVEN GAUGE STAPLES ARE TYPICALLY ADEQUATE. IN LOOSE SOILS, LONGER STAPLES MAY BE NECESSARY. TWIST PINS CAN PROVIDE THE GREATEST PULLOUT RESISTANCE. IN HARD OR ROCKY SOILS, STRAIGHT PINS MAY BY USED WHERE STAPLES OR TWIST PINS ARE REFUSED, PROVIDED THE MINIMUM PULLOUT REQUIREMENTS ARE MET. BIO-DEGRADABLE FASTENERS SHALL NOT BE USED WITH VMAX (TRM) OR TMAX (HPTRM) MATERIALS.

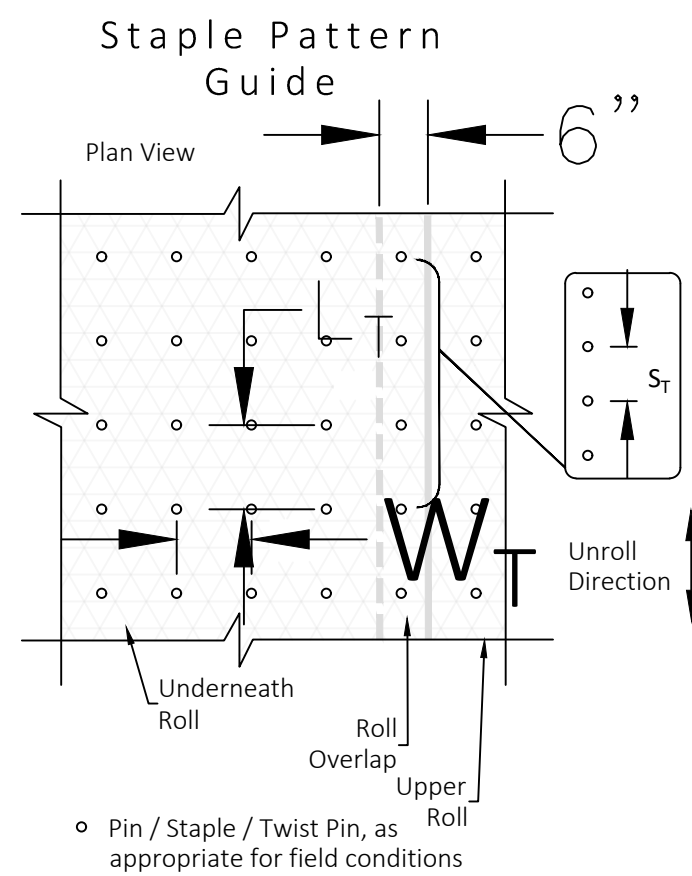

Staple Pattern	
Dimension	E
W _T	20"
L _T	20"
S _T	18"
Nominal Frequency	3.8 / SY

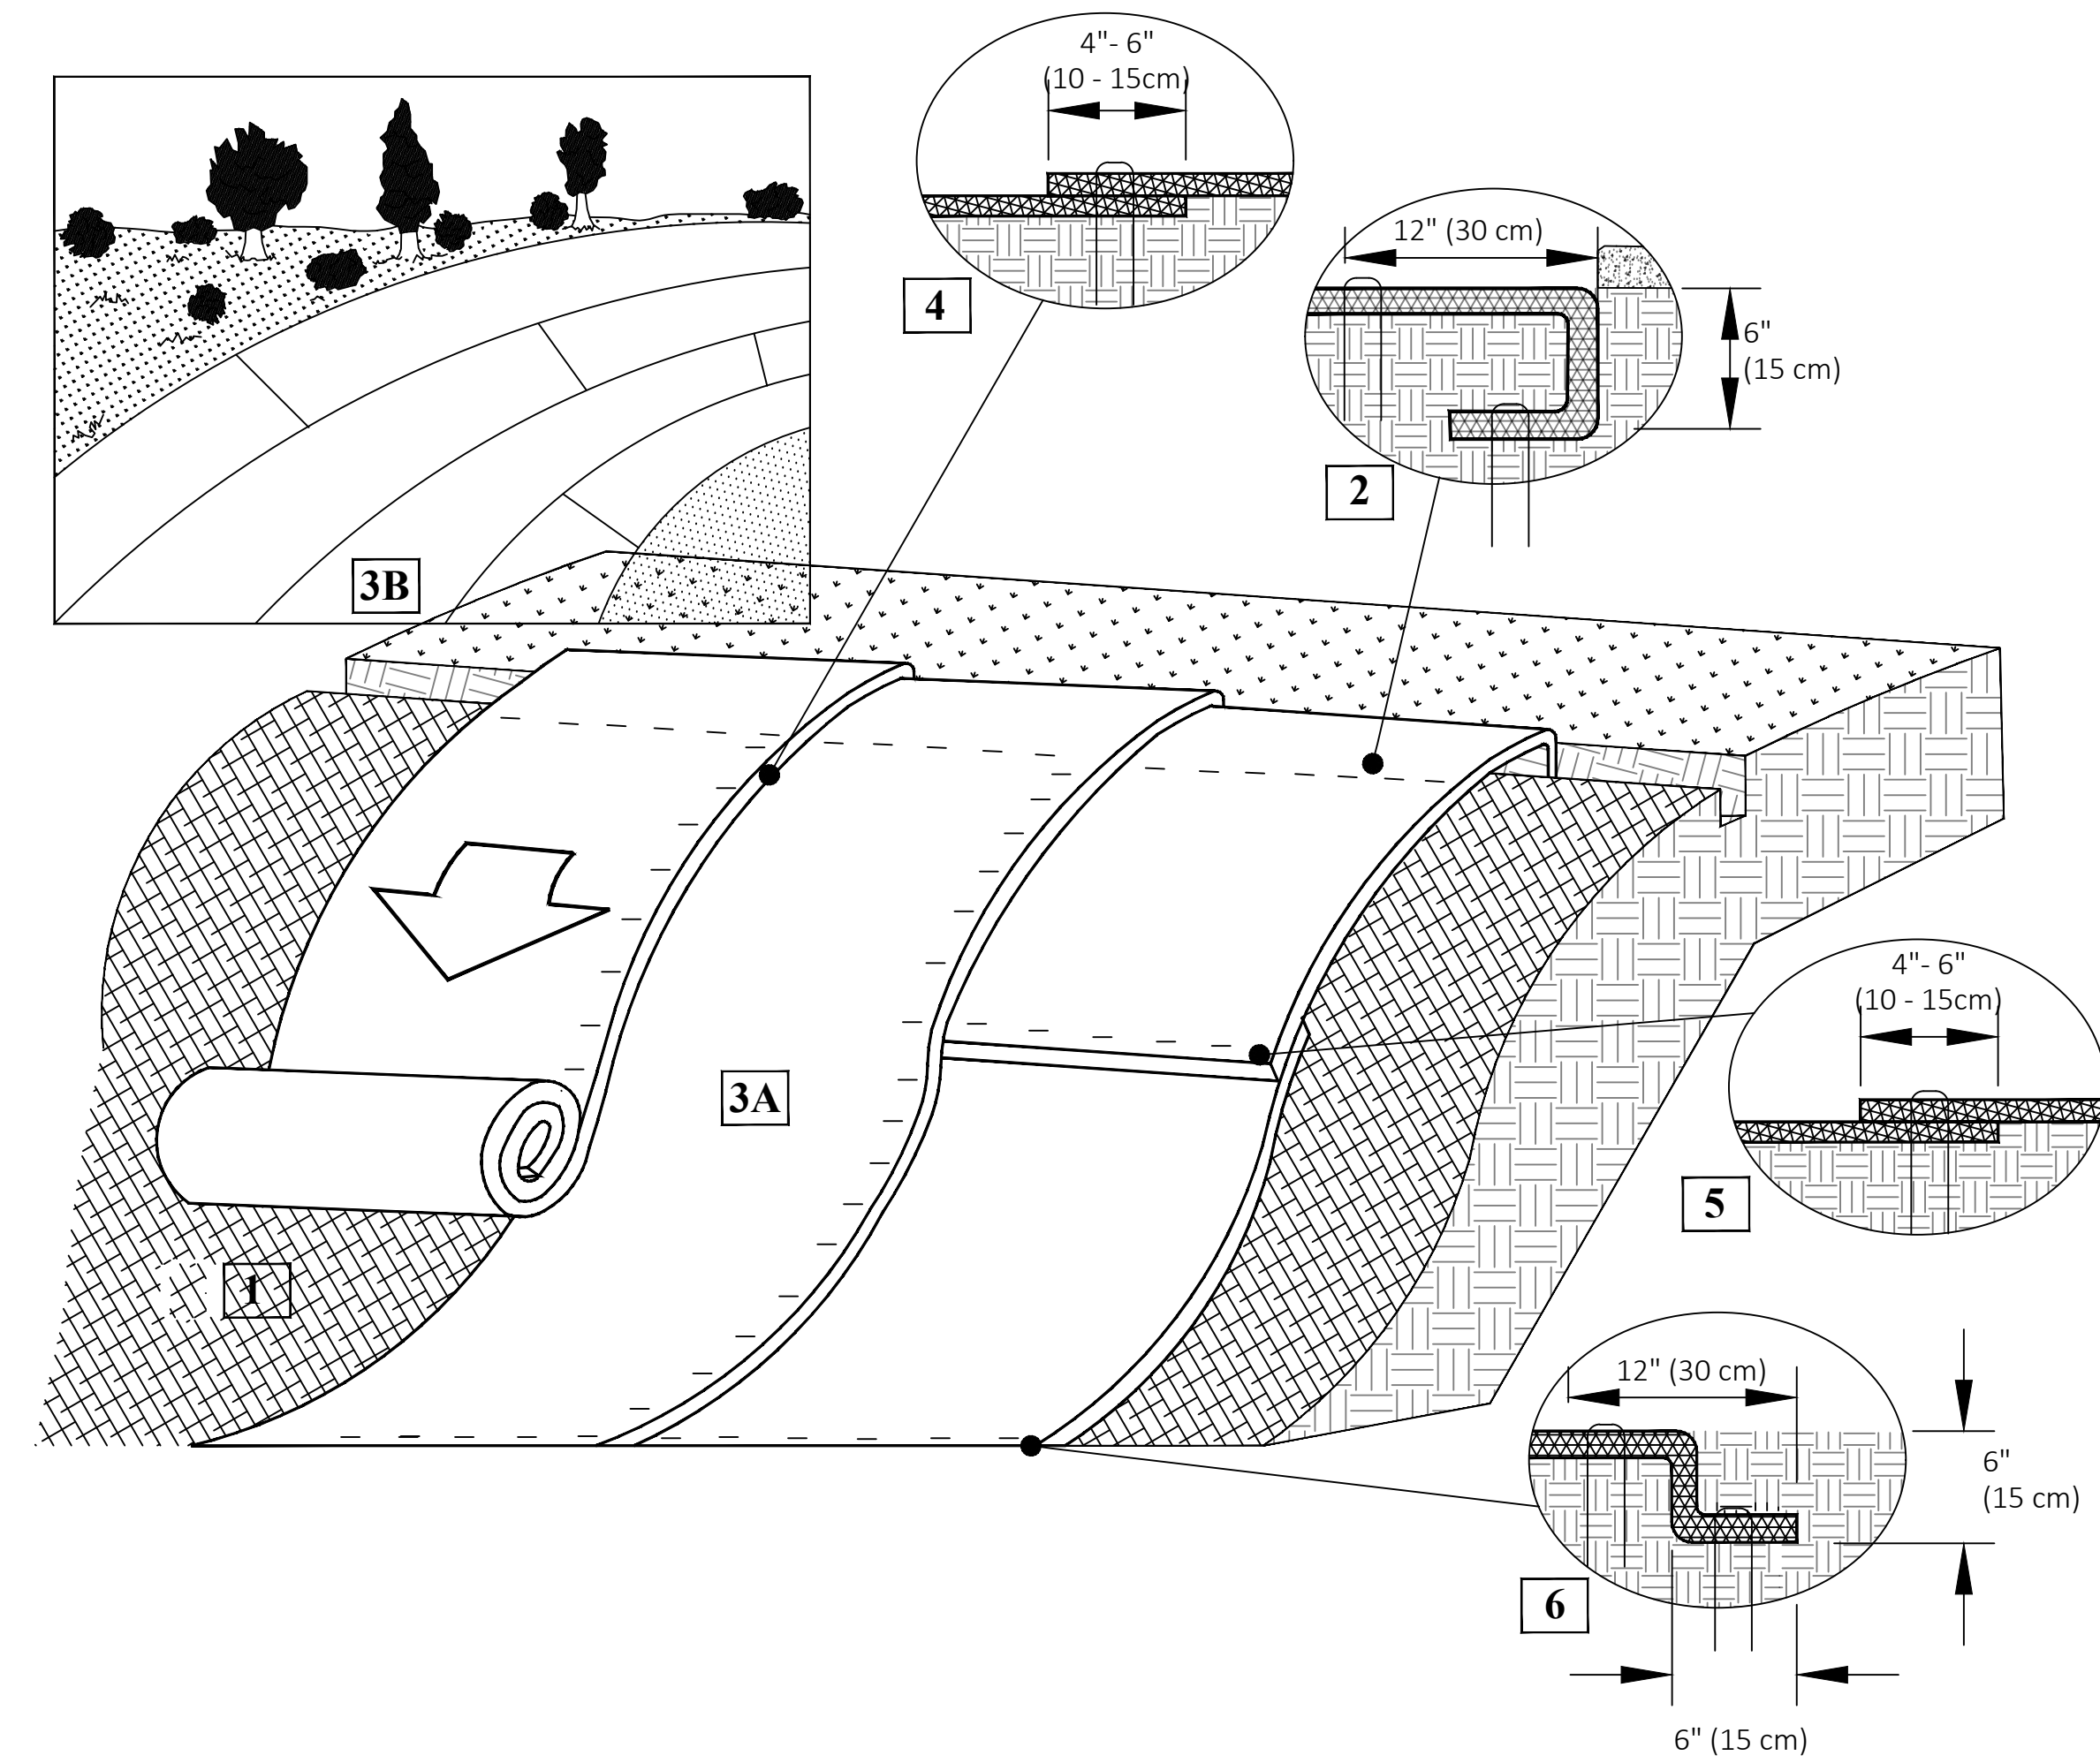

- ### INSTRUCTIONS
1. PREPARE SOIL BEFORE INSTALLING ROLLED EROSION CONTROL PRODUCTS (RECPs), INCLUDING ANY NECESSARY APPLICATION OF LIME, FERTILIZER, AND SEED. GROUND SURFACE MUST BE FREE OF DEBRIS, ROCKS, CLAY CLODS AND RAKED SMOOTH SUFFICIENT TO ALLOW INTIMATE CONTACT OF THE RECP WITH THE SOIL OVER THE ENTIRETY OF THE INSTALLATION.
 2. BEGIN AT THE TOP OF THE SLOPE BY ANCHORING THE RECPs IN A 6" (15 CM) DEEP X 6" (15 CM) WIDE TRENCH. ANCHOR THE RECPs WITH A ROW OF STAPLES/STAKES/PINS SPACED AT S_T APART IN THE BOTTOM OF THE TRENCH. BACKFILL AND COMPACT THE TRENCH AFTER STAPLING AND FOLD THE ROLL OVER DOWNSLOPE. SECURE RECPs OVER COMPACTED SOIL WITH A ROW OF STAPLES/STAKES/PINS SPACED AT S_T APART ACROSS THE WIDTH OF THE RECPs.
 3. ROLL THE RECPs (A) DOWN OR (B) HORIZONTALLY ACROSS THE SLOPE. RECPs WILL UNROLL WITH APPROPRIATE SIDE AGAINST THE SOIL SURFACE. ALL RECPs MUST BE SECURELY FASTENED TO SOIL SURFACE BY PLACING STAPLES/STAKES/PINS IN APPROPRIATE LOCATIONS AS SHOWN IN THE STAPLE PATTERN GUIDE. CONSECUTIVE RECPs SPICED DOWN THE SLOPE MUST OVERLAPPED WITH THE UPSTREAM MAT ATOP THE DOWNSTREAM MAT (SHINGLE STYLE). AT THE TERMINAL END, SECURE EACH MAT ACROSS THE WIDTH WITH A ROW OF STAPLES/STAKES/PINS.
 4. FASTENERS SHOULD PROVIDE A MINIMUM OF TWENTY POUNDS OF PULLOUT RESISTANCE. SIX-INCH (10 CM) X ONE-INCH (2.5 CM) ELEVEN GAUGE STAPLES ARE TYPICALLY ADEQUATE. IN LOOSE SOILS, LONGER STAPLES MAY BE NECESSARY. TWIST PINS CAN PROVIDE THE GREATEST PULLOUT RESISTANCE.

SEEDING NOTES

ALL DISTURBED AREAS SHALL BE SEEDED WITH THE APPROPRIATE SEED/AMENDMENT MIXTURE AND TACKING (INSTALLER TO SPECIFY). RESEED AS NECESSARY TO ESTABLISH A VIGOROUS GROUNDCOVER OF TEMPORARY AND PERMANENT GRASS.

SEE LANDSCAPE PLANS FOR PERMANENT SEED MIXES SPECIFIC TO: STREAM RESTORATION AREAS, MEADOW, AND STORMWATER WETLAND.

TEMPORARY SEEDING SPECIFICATIONS

SEEDING MIXTURE:	
SPECIES	RATE (lb/acre)
RYE (grain)	120
GERMAN MILLET	120

SEEDING DATES:	
RYE -	AUG 15 TO MAY 1
MILLET -	MAY 1 TO AUG 15

SOIL ADMENDMENTS:
FOLLOW RECOMMENDATIONS OF SOIL TESTS OR APPLY 2000 lb/ac GROUND AGRICULTURAL LIMESTONE AND 750 lb/ac 10-10-10 FERTILIZER.

MULCH:
APPLY 4000lb/ac STRAW. ANCHOR STRAW BY TACKING w/ ASPHALT, NETTING, OR A MULCH ANCHORING TOOL. A DISK w/ BLADES SER NEARLY STRAIGHT CAN BE USED AS A MULCH ANCHORING TOOL.

MAINTENANCE:
RE-FERTILIZE IF GROWTH IS NOT FULLY ADEQUATE, RE-SEED, RE-FERTILIZE AND MULCH IMMEDIATELY FOLLOWING EROSION OR OTHER DAMAGE.

CUT / FILL SLOPES, OPEN AREAS & SWALES PERMANENT SEEDING SPECIFICATION

SEEDING MIXTURE:	
SPECIES	RATE (lb/ac)
TALL FESCUE	175-200 (3 lb/1000 sq ft)
KENTUCKY BLUEGRASS	20 (1 lb/1000 sq ft)

NURSE PLANTS:
BETWEEN MAY 1 AND AUG 15, ADD 10 lb/ac GERMAN MILLET OR 15 lb/ac SUDANGRASS, PRIOR TO MAY 1 OR AFTER AUG 15, ADD 40 lb/ac RYE (GRAIN).

SOIL ADMENDMENTS:
APPLY LIME AND FERTILIZE ACCORDING TO SOIL TEST, OR APPLY 4000 lb/ac GROUND AGRICULTURAL LIMESTONE AND 1200 lb/ac 10-10-10 FERTILIZER.

MULCH:
USE CHANNEL LINING MATERIAL TO COVER THE BOTTOM OF DITCHES. THE LINING SHOULD EXTEND ABOVE THE HIGHEST CALCULATED DEPTH OF FLOW. ON CHANNEL SIDE SLOPES ABOVE THE HEIGHT, AND IN DRAINAGES NOT REQUIRING TEMPORARY LININGS, APPLY 4000 lb/ac

MULCH AND ANCHORING MATERIALS MUST NOT BE ALLOWED TO WASH DOWN SLOPE WHERE THEY CAN CLOG DRAINAGE DEVICES. GRAIN STRAW AND ANCHOR STRAW BY STAPLING NETTING OVER THE TOP.

MAINTENANCE:
INSPECT AND REPAIR MULCH FREQUENTLY. RE-FERTILIZE IN LATE WINTER ACCORDING TO SOIL TESTS OR APPLY 150 lb/ac 10-10-10 FERTILIZER (3 lb/1000 sq ft). MOW REGULARLY TO A HEIGHT OF 2" TO 4".



PREPARED BY:
INTERFACE ENVIRONMENTAL
CONSULTING, LLC

476 HIDDEN POND ROAD
BOONE, NC 28607
919-656-4543

DATE

REVISIONS


PREPARED FOR: BLUE RIDGE CONSERVANCY

BOONE GORGE PARK


ESC DETAILS

MIDDLE FORK GREENWAY
WATAUGA COUNTY, NC

SHEET
X4.6

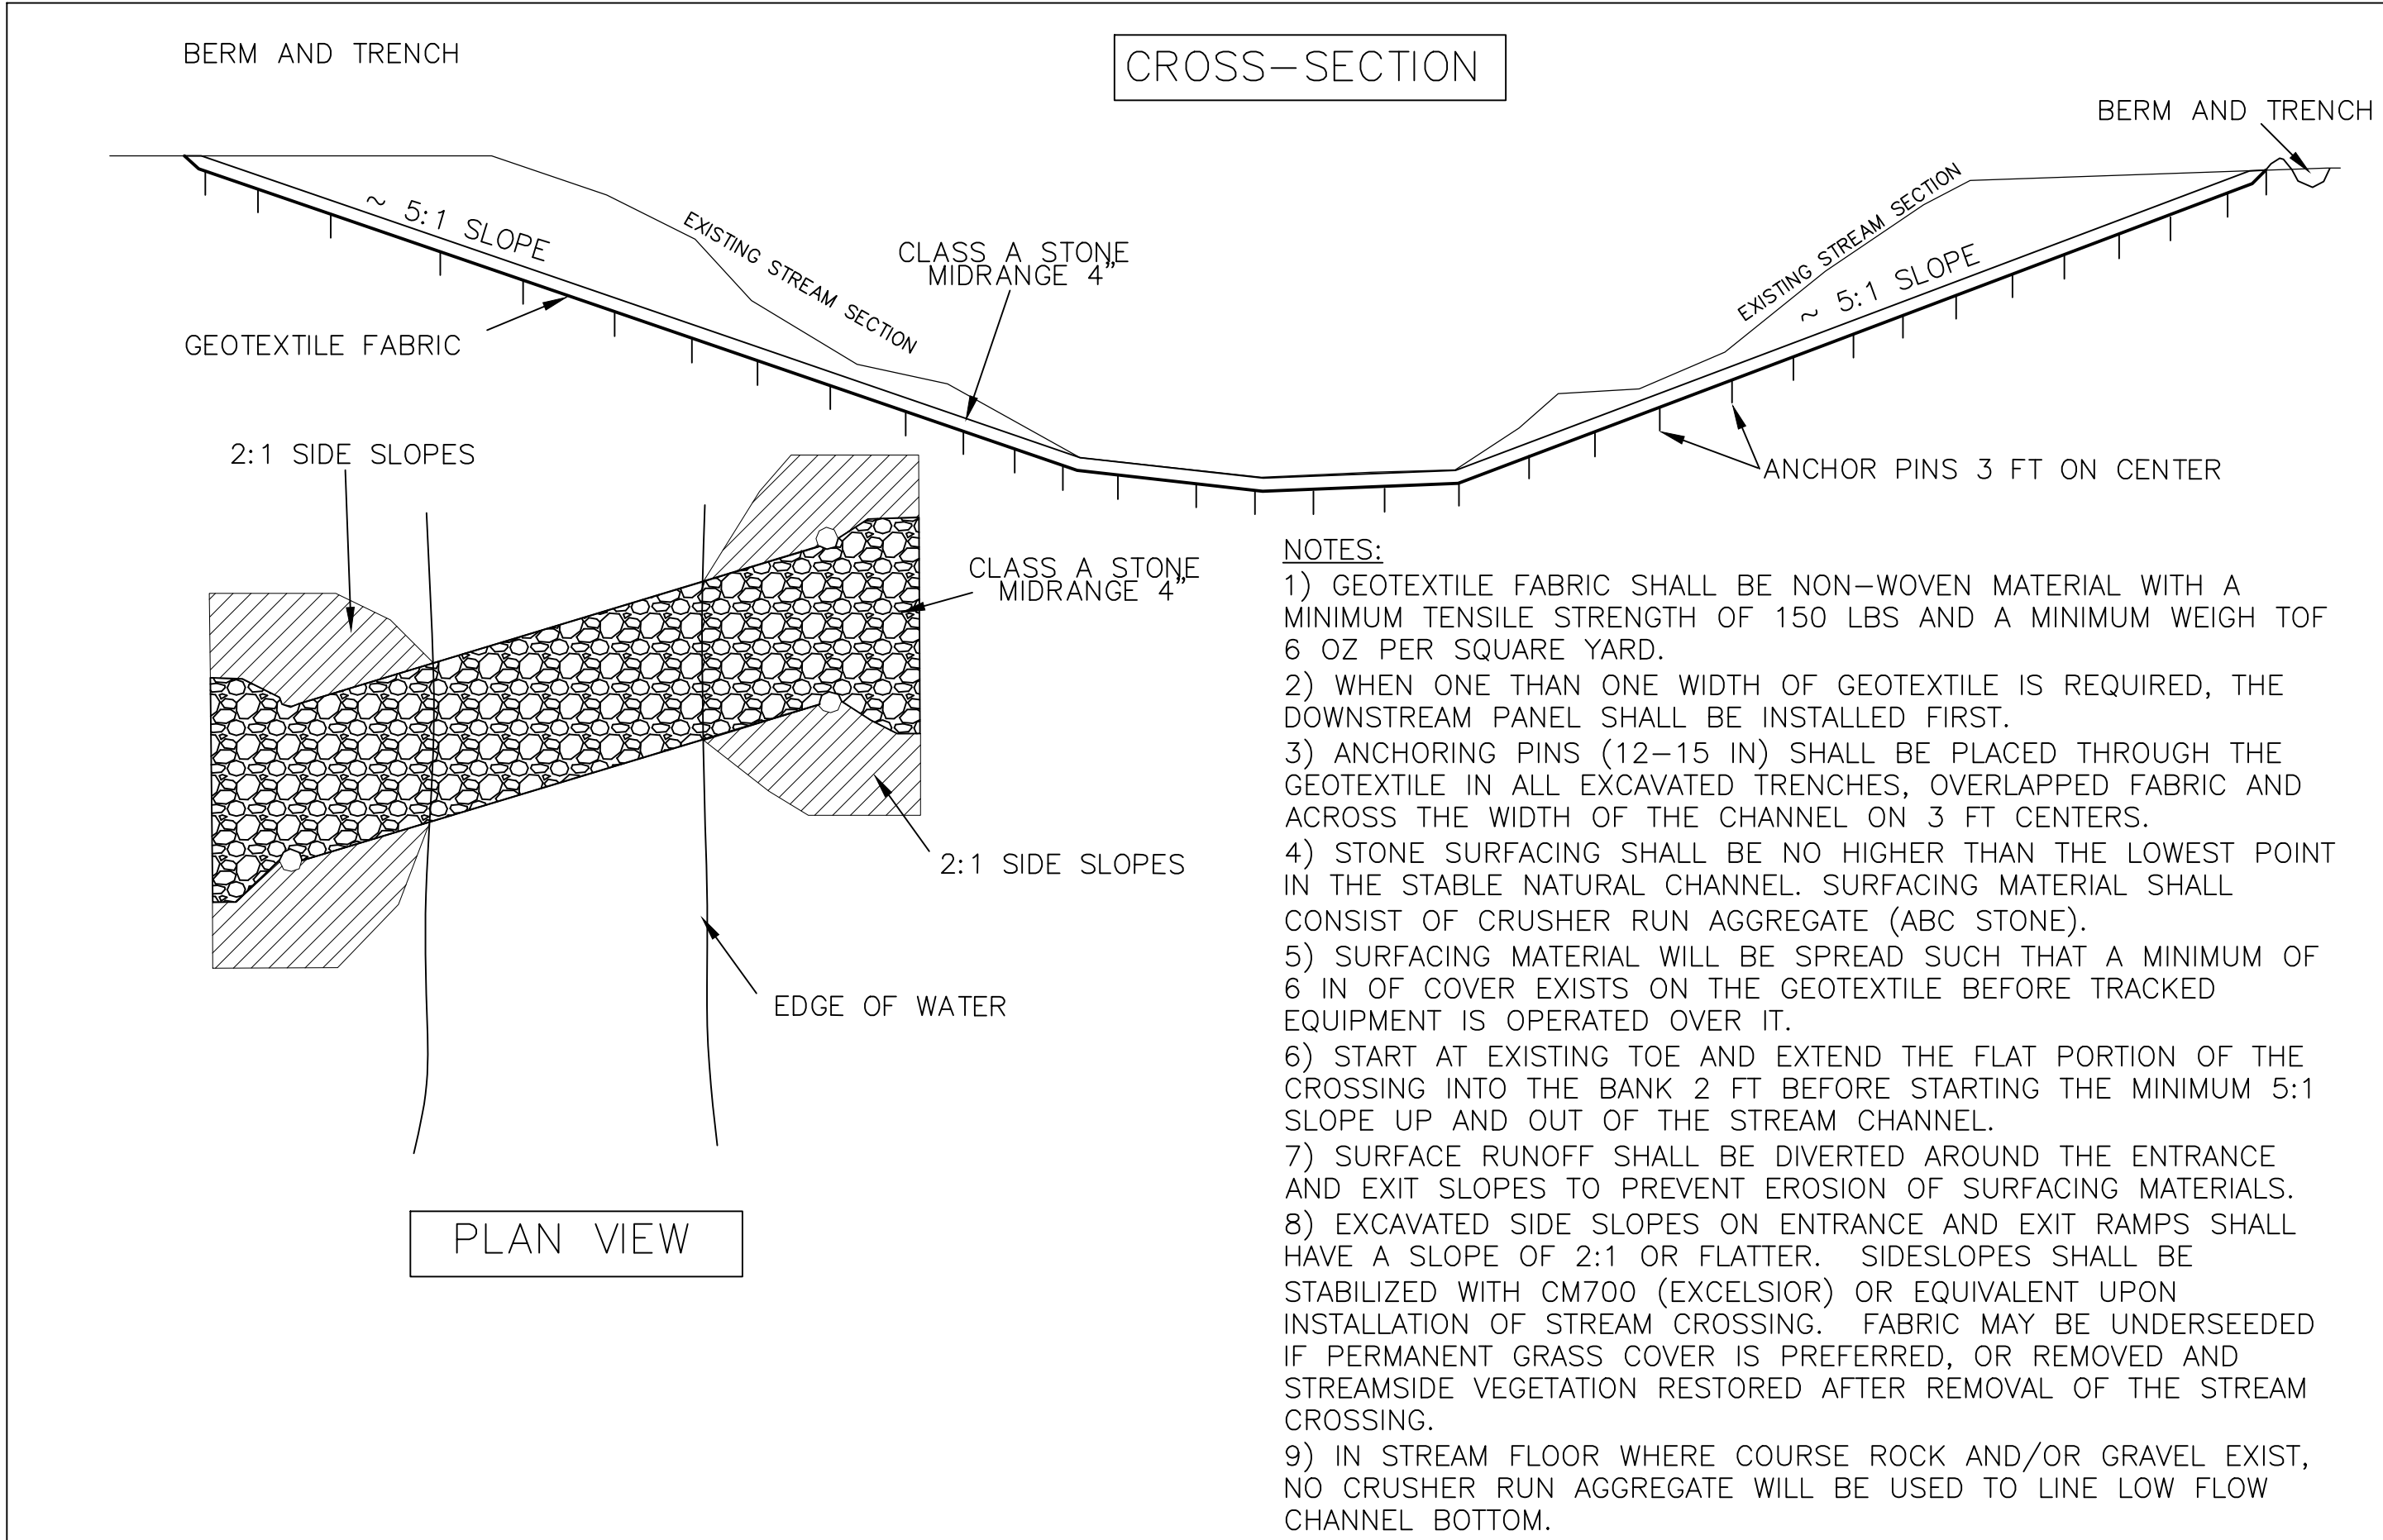

TEMPORARY STREAM CROSSING (FORD) INSTALLATION DETAIL

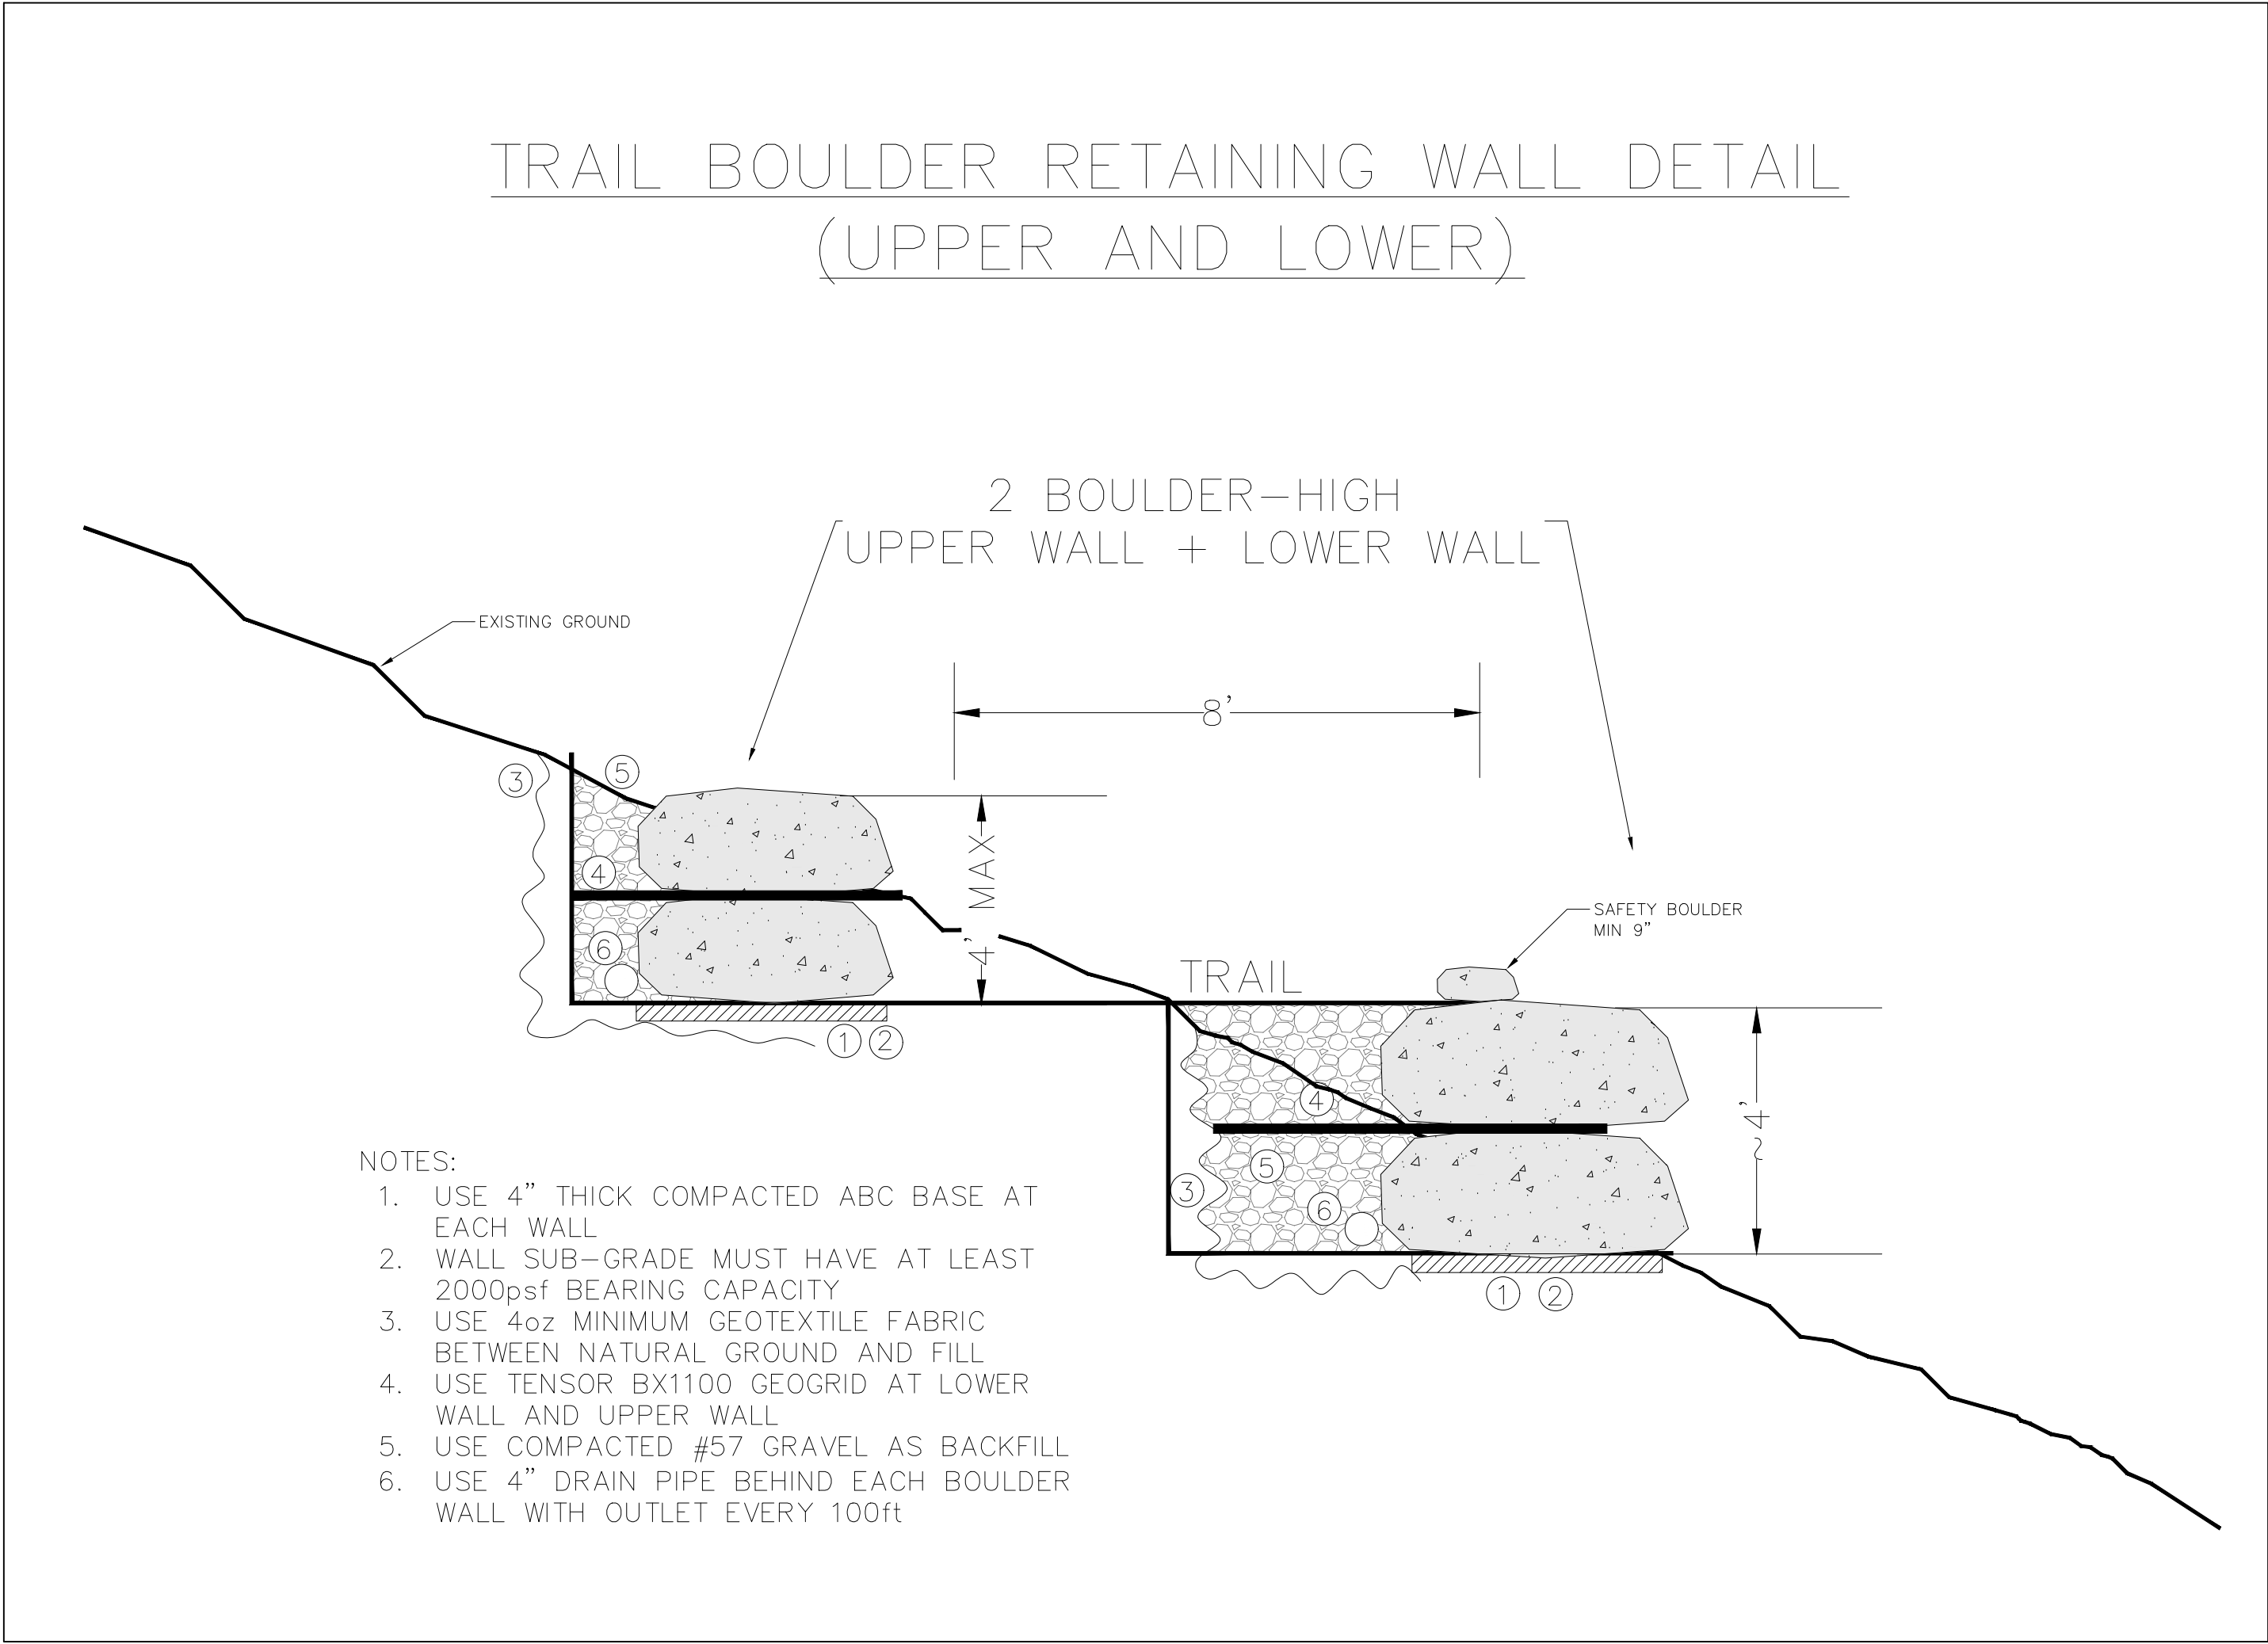




BOONE GORGE PARK - TRAIL SECTION 3 - LANDSCAPE QUANTITIES

Common Name	Scientific Name	Ind. Status	Quantity	Size
Red Maple	Acer rubrum	FAC	9	2.5' B&B
White Oak	Quercus alba	FACU	11	2.5' B&B
Chestnut Oak	Quercus montana	UPL	12	2.5' B&B
American Beech	Fagus grandifolia	FACU	10	2.5' B&B
Yellow Birch	Betula alleghaniensis	FAC	12	2.5' B&B
American hornbeam	Liriodendron tulipifera	FACU	8	2.5' B&B
	Carpinus carolina	FAC	8	2.5' B&B
			70	

Common Name	Scientific Name	Ind. Status	Quantity	Size
Smooth Alder	Alnus serrulata	OBL	12	B&B
			12	

Common Name	Scientific Name	Ind. Status	Quantity	Size
Elderberry	Sambucus nigra canadensis	FAC	13	B&B
Silky Dogwood	Cornus amomum	FACW	13	B&B
Silky Willow	Salix sericea	OBL	13	B&B
Winterberry Holly	Ilex verticillata	FACW	13	B&B
Chokeberry	Aronia arbutifolia	FACW	13	B&B
Carolina Rose	Rosa carolina	FACU	25	B&B
St John Wort	Hypericum prolificum	FACU	25	B&B
Spicebush	Lindera benzoin	FAC	11	B&B
			126	

Common Name	Scientific Name	Ind. Status	Quantity	Price/lb	sqft	Acreage
Native Detention Area Mix	ERNMX-183	FACW, OBL	20lbs/ac with cover crop	19.07	11623.09	0.27
Deer Resistant Meadow Mix	ERNMX-155	FAC, FACU	20lbs/ac with cover crop	51.53	84277.73	1.93
NC Mountains FACW Mix	ERNMX-305	FACW	20lbs/ac with cover crop	42.84	29359.08	0.67

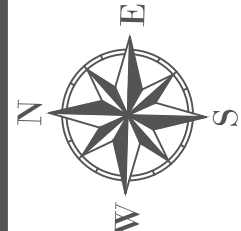


SCALE: 1"=40'
0 40 80 Feet

SHEET
L1.0

PREPARED FOR: BLUE RIDGE CONSERVANCY
BOONE GORGE PARK
TRAIL SECTION 3 – LANDSCAPE
MIDDLE FORK GREENWAY
WATAUGA COUNTY, NC


REVISIONS

DATE

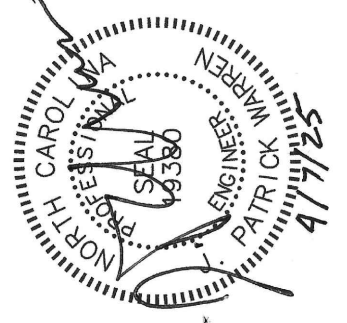


WARREN CONSULTING & DESIGN, PLLC
850 9th Ave NW HICKORY, NC P-1005



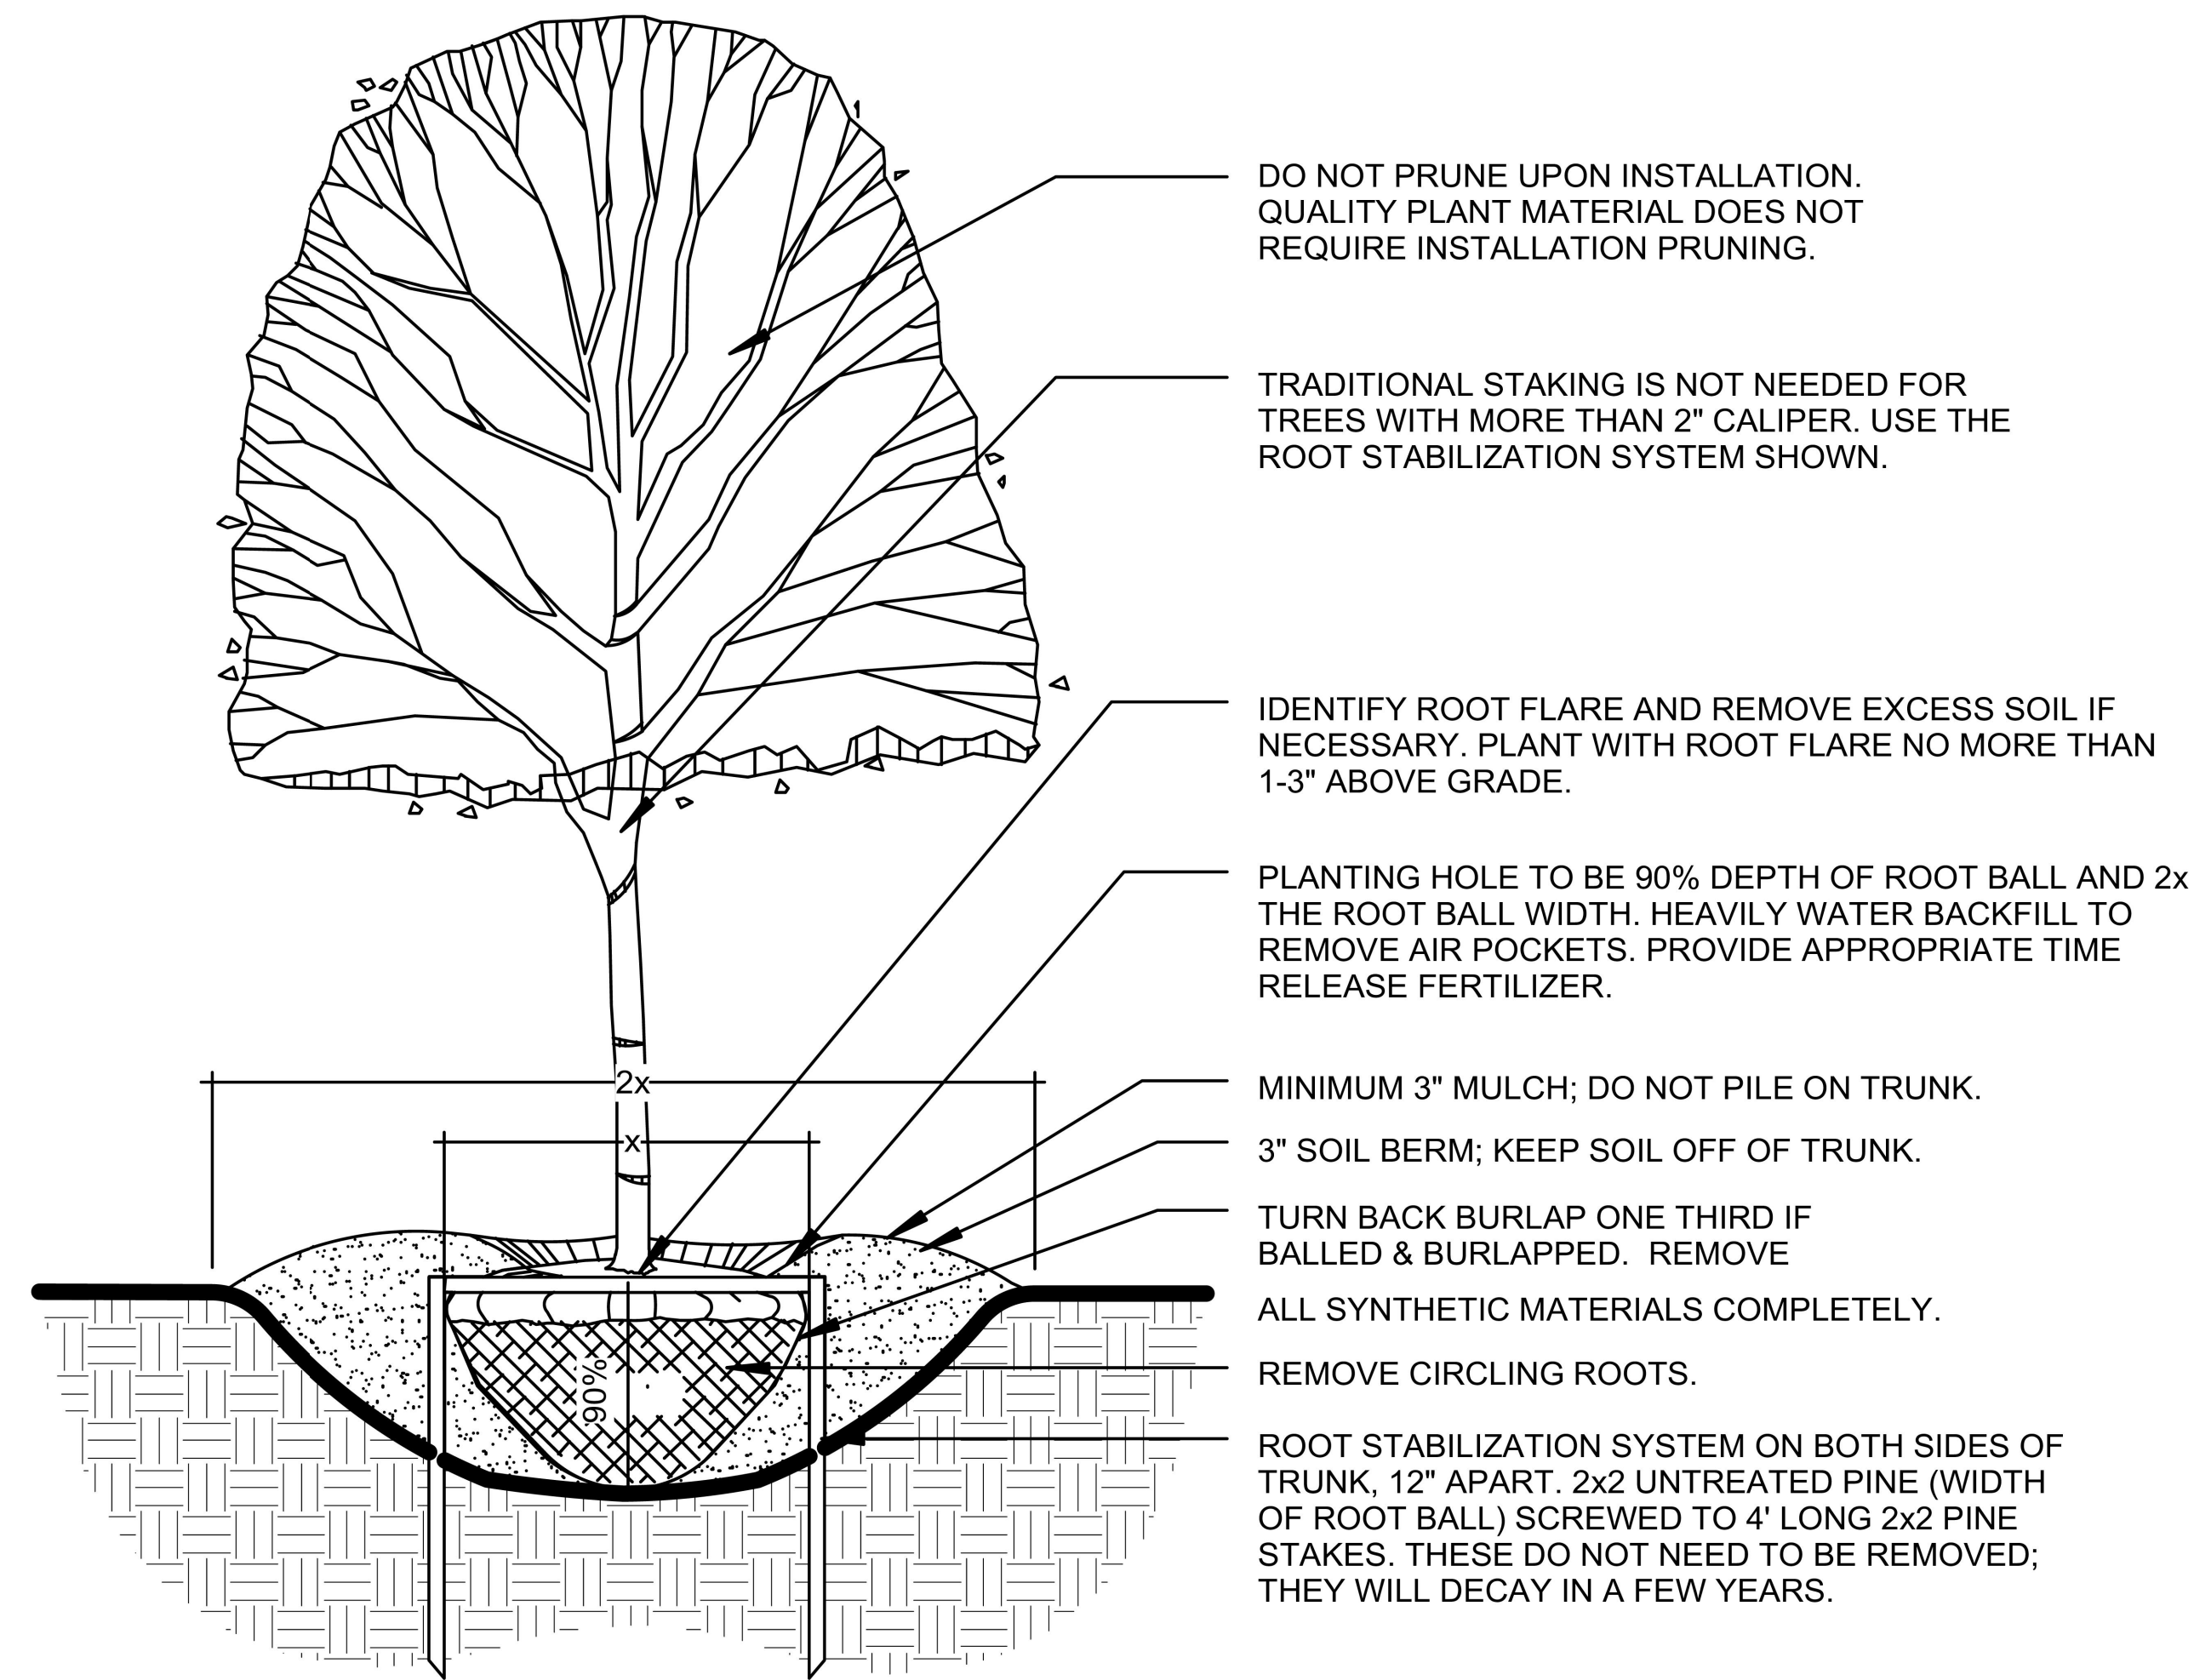

TREE PLANTING DETAIL

NOT TO SCALE

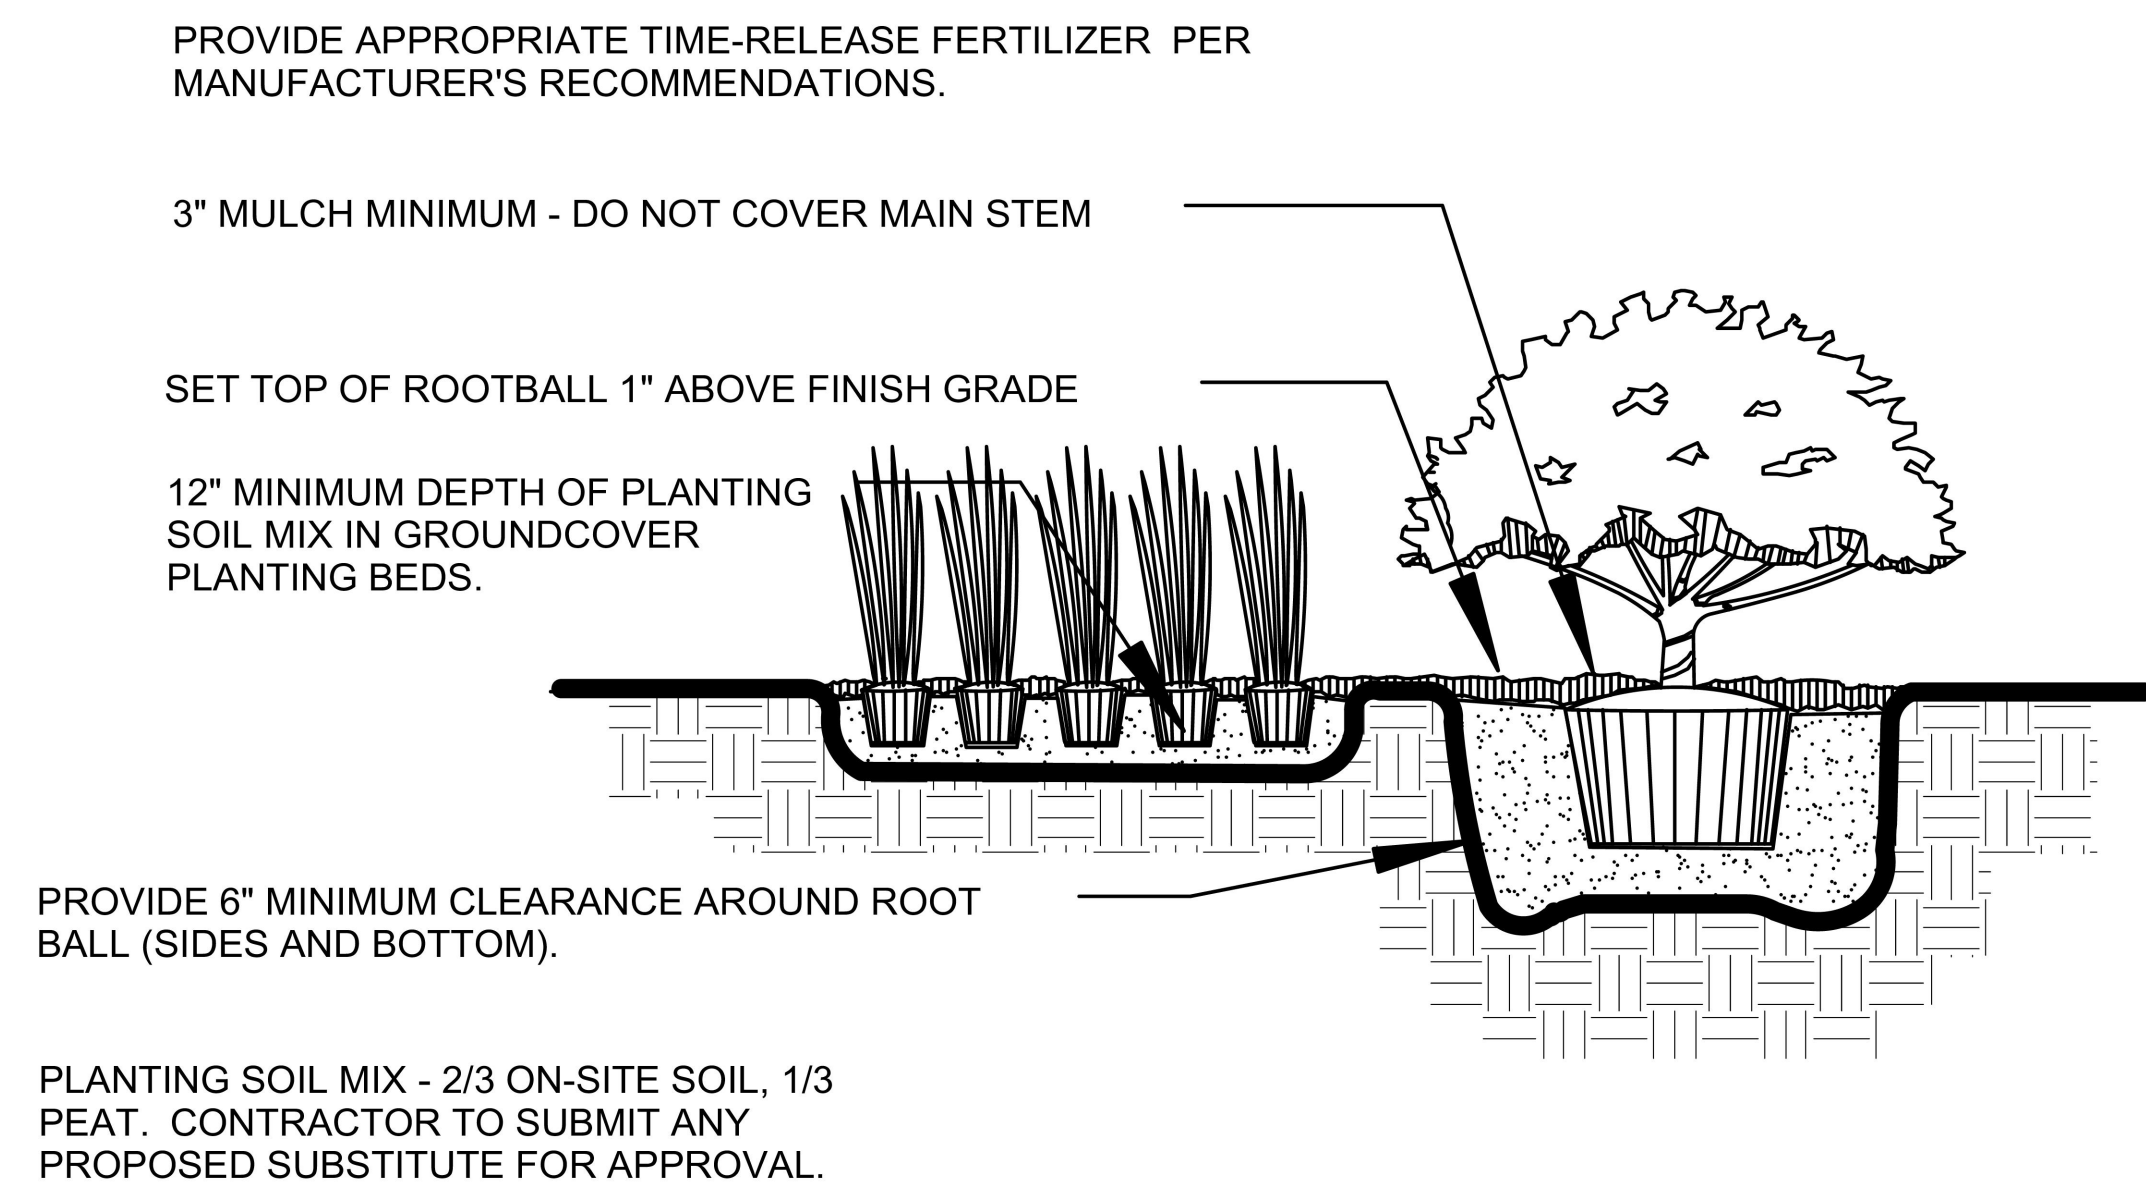


SHRUB/GROUND COVER PLANTING DETAIL

NOT TO SCALE


LANDSCAPE PLAN NOTES

1. ALL IMPROVEMENTS AND CONSTRUCTION SHALL BE IN ACCORDANCE WITH STATE AND LOCAL CODES AND REGULATIONS.
2. CONTRACTOR TO VERIFY ALL QUANTITIES. ALL PLANT MATERIAL MUST BE INSTALLED BY A NORTH CAROLINA LICENSED LANDSCAPE CONTRACTOR.
3. ALL PLANTS MUST MEET THE REQUIREMENTS OF THE MOST RECENT EDITION OF AMERICAN STANDARDS FOR NURSERY STOCK. PLANTS MUST BE HEALTHY, WELL BRANCHED, AND FREE OF DISEASE AND INSECT INFESTATION.
4. PLANT MATERIAL MAY BE SUBJECT TO SUBSTITUTIONS BASED ON CURRENT NURSERY AVAILABILITY. ALL SUBSTITUTIONS SHALL BE NATIVE RIPARIAN SPECIES OF SIMILAR GROWTH HABIT.
5. ALL UNDERGROUND UTILITIES SHALL BE FIELD LOCATED BY UTILITY COMPANIES PRIOR TO INSTALLING PLANT MATERIAL.
6. PERFORM EXCAVATION IN THE VICINITY OF UNDERGROUND UTILITIES WITH CARE AND IF NECESSARY, BY HAND.
7. TREES TO BE PLANTED A MINIMUM OF 10 FEET FROM WATER AND SEWER LINES AND A MINIMUM OF 15 FEET FROM ELECTRICAL AND GAS LINES.
8. IF ANY PART OF THIS PLAN CANNOT BE FOLLOWED DUE TO SITE CONDITIONS, CONTACT IEC PRIOR TO COMMENCING WORK.

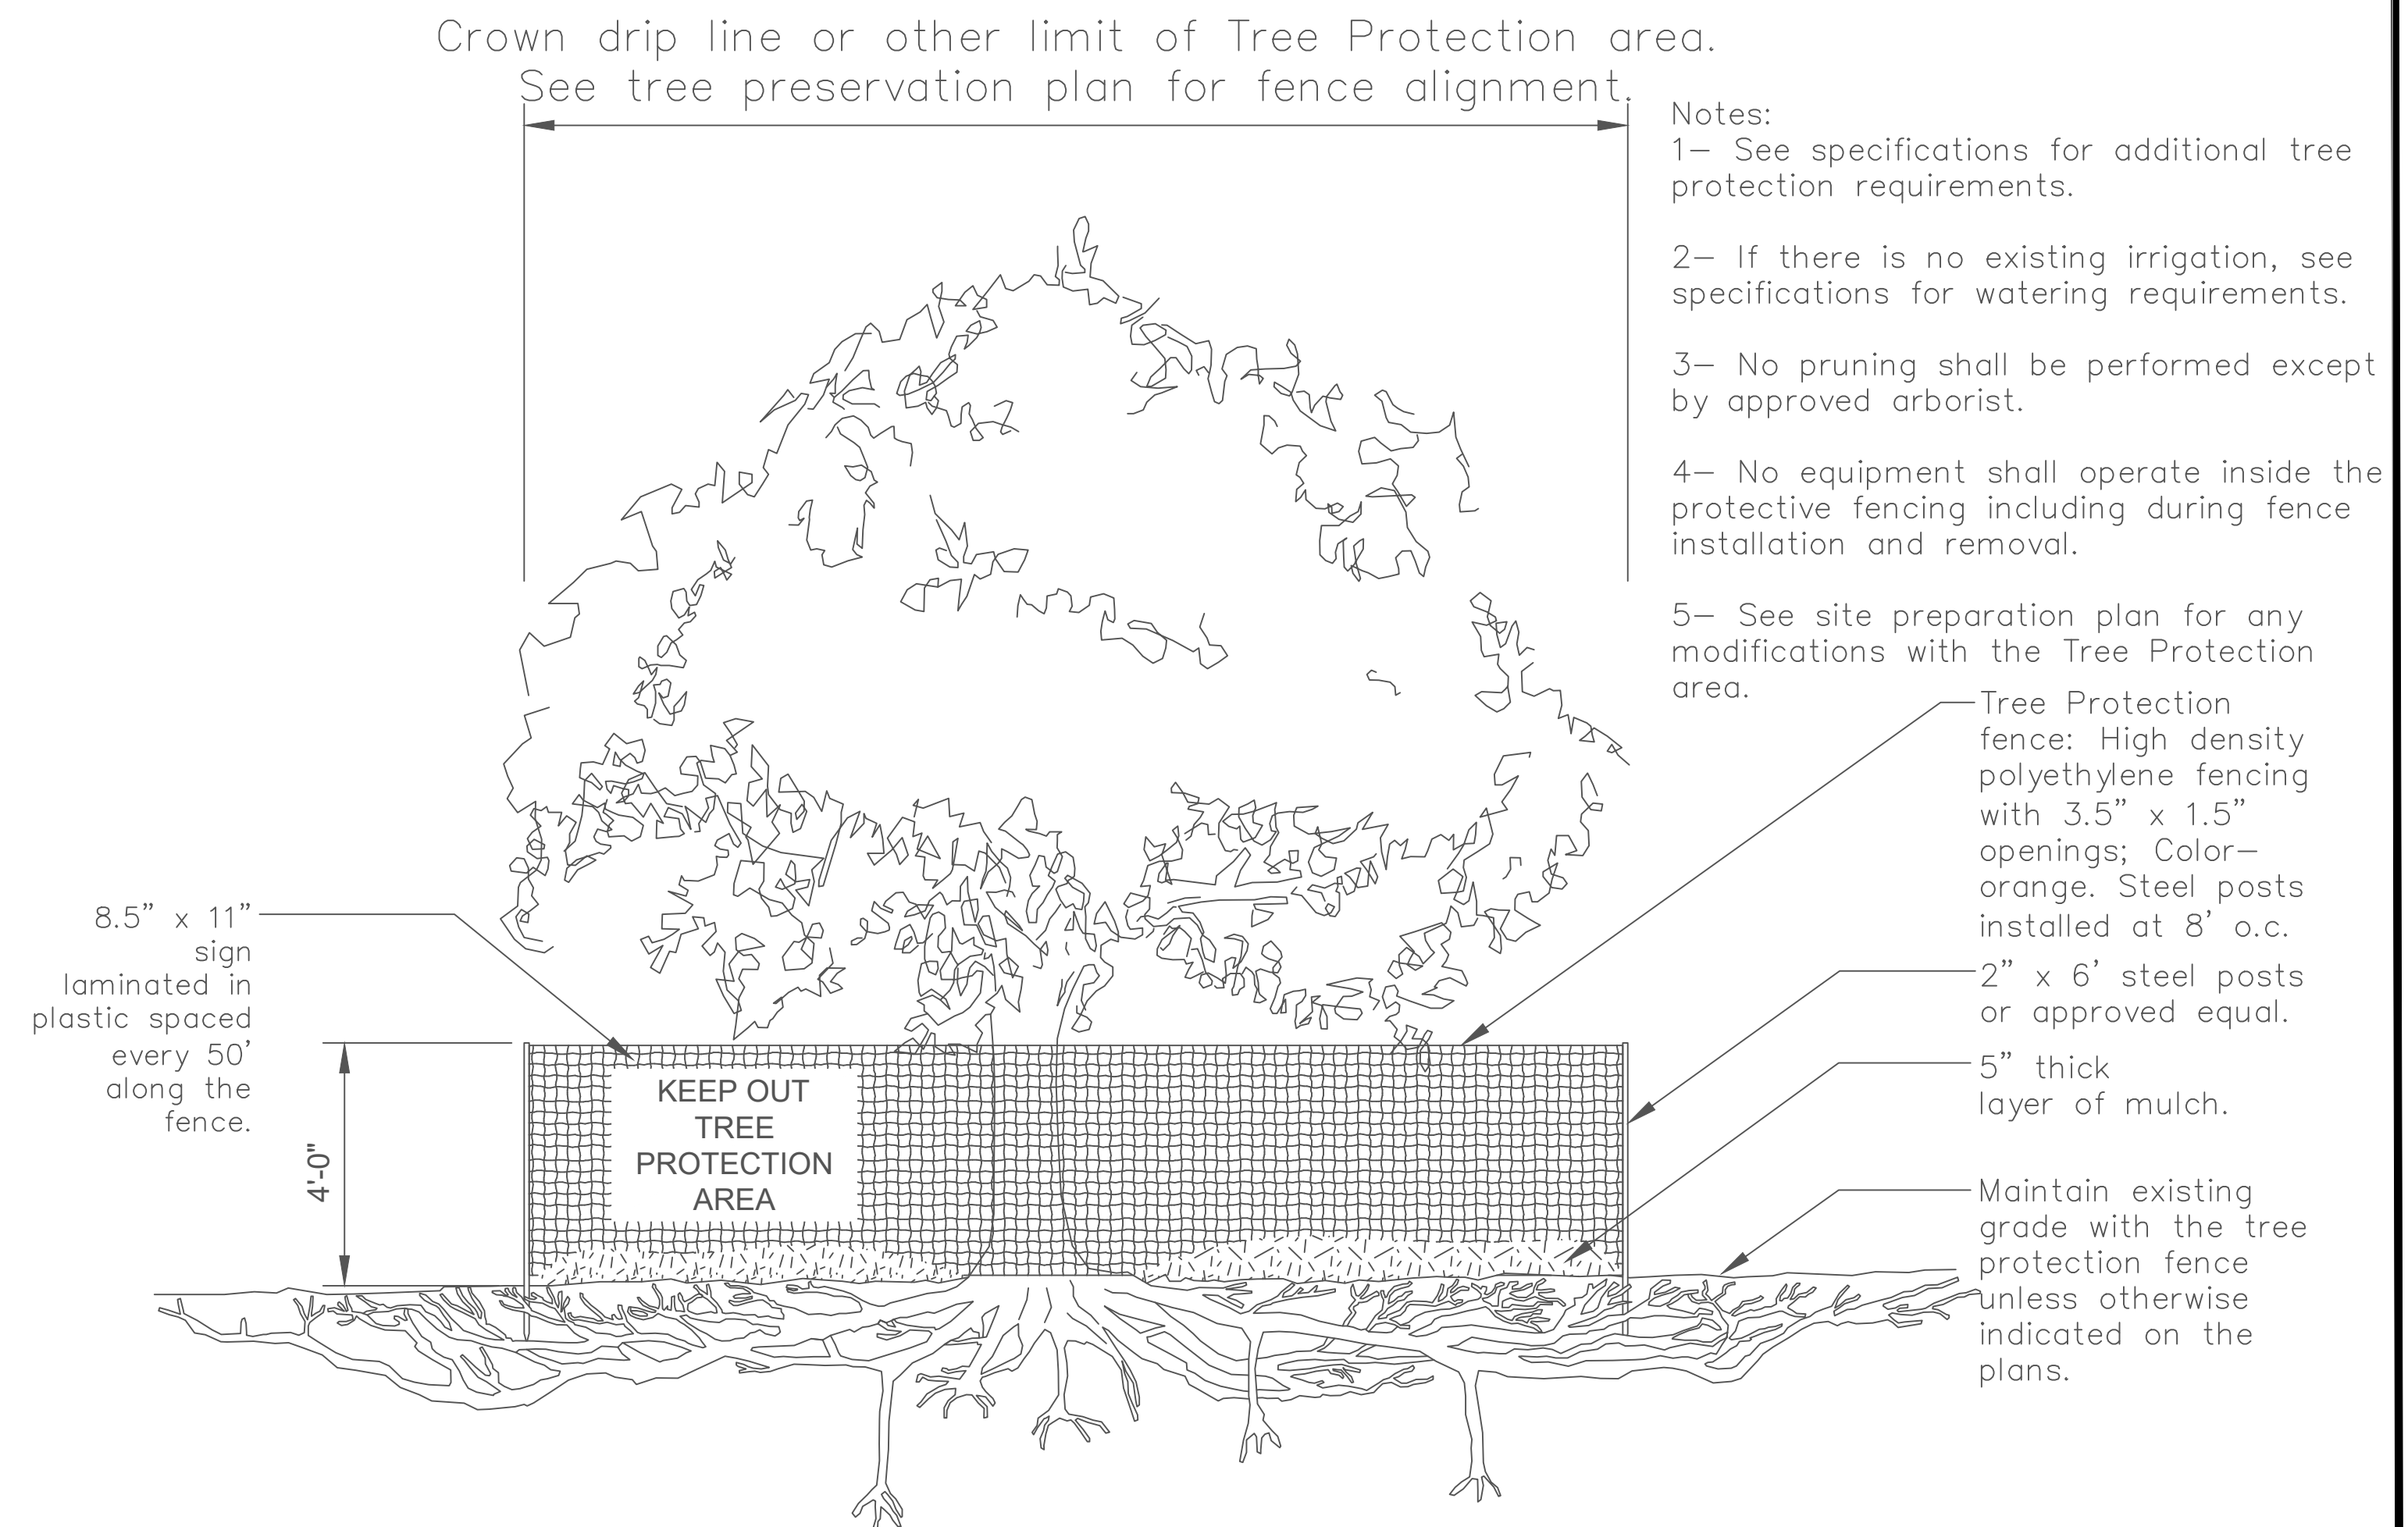


TREE PROTECTION DETAIL

NOT TO SCALE

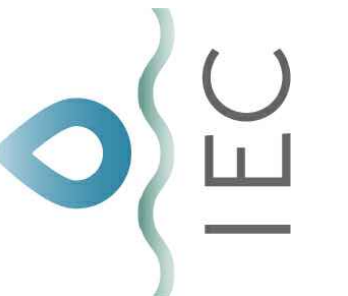

WARREN CONSULTING & DESIGN, PLLC
850 9th Ave NW HICKORY, NC P-1005

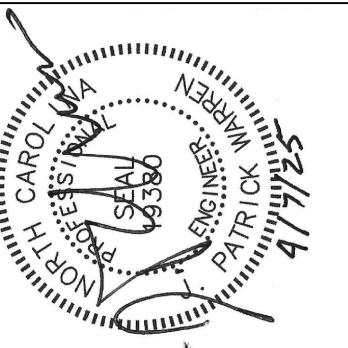


REVISIONS

DATE

PREPARED FOR: BLUE RIDGE CONSERVANCY


BOONE GORGE PARK
LANDSCAPE DETAILS
MIDDLE FORK GREENWAY
WATAUGA COUNTY, NC

SHEET
L1.1

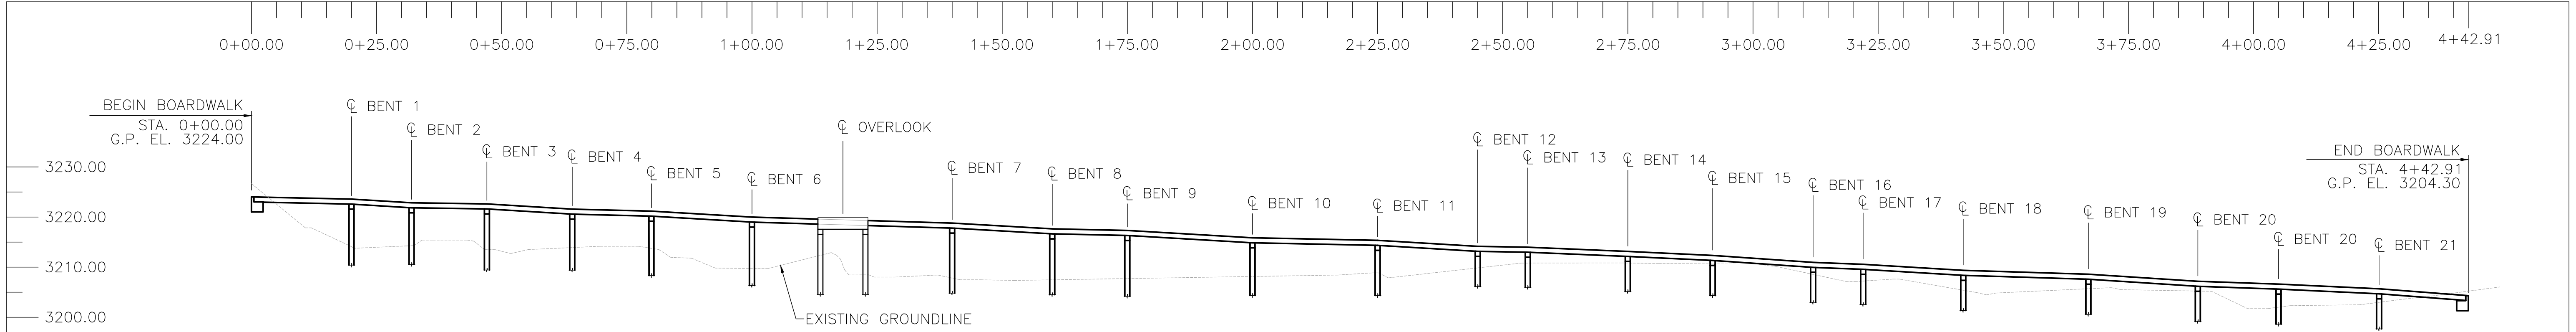

BOARDWALK ELEVATION

GRADE POINT STATIONS/ELEVATIONS FOR BENTS ARE SHOWN IN TABLE BELOW

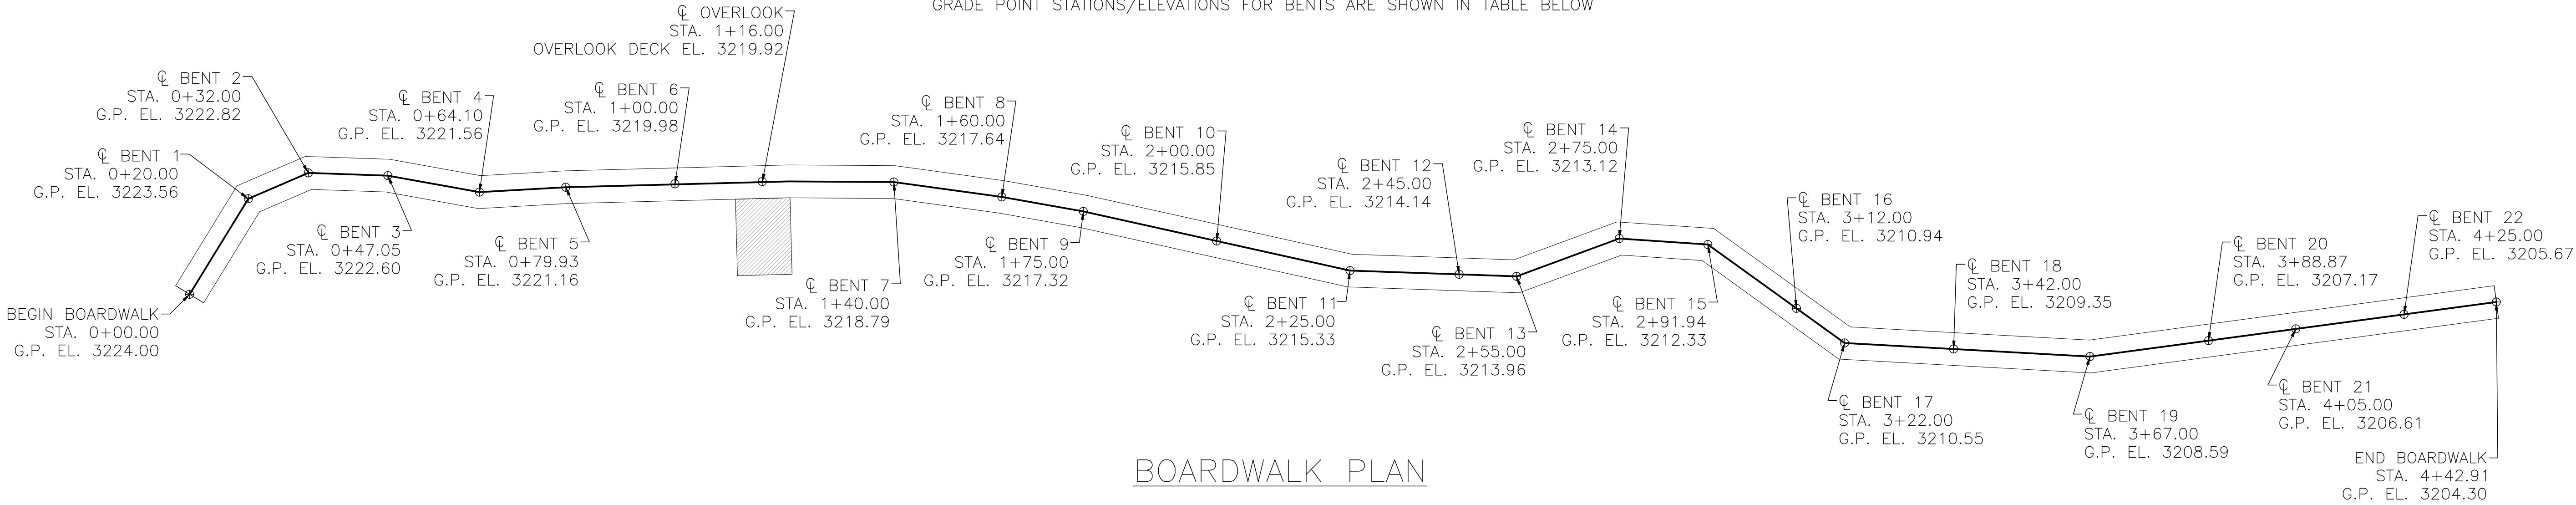

BOARDWALK PLAN

STATIONS/ELEVATIONS LAYOUT


SUBSTRUCTURE ELEMENT	SURVEY STATION	G.P. ELEVATION	TOP OF CAP ELEVATION
START BOARDWALK	0+00.00	3224.00	—
BENT 1	0+20.00	3223.56	3222.50
BENT 2	0+32.00	3222.82	3221.76
BENT 3	0+47.05	3222.60	3221.54
BENT 4	0+64.10	3221.56	3220.50
BENT 5	0+79.93	3221.16	3220.10
BENT 6	1+00.00	3219.98	3218.45
OVERLOOK BENT	1+16.00	3219.92	3218.86
BENT 7	1+40.00	3218.79	3217.26
BENT 8	1+60.00	3217.64	3216.58
BENT 9	1+75.00	3217.32	3216.03
BENT 10	2+00.00	3215.85	3214.56
BENT 11	2+25.00	3215.33	3214.04
BENT 12	2+45.00	3214.14	3213.08
BENT 13	2+55.00	3213.96	3212.90
BENT 14	2+75.00	3213.12	3212.06
BENT 15	2+91.94	3212.33	3211.26
BENT 16	3+12.00	3210.94	3209.87
BENT 17	3+22.00	3210.55	3209.48
BENT 18	3+42.00	3209.35	3208.06
BENT 19	3+67.00	3208.59	3207.30
BENT 20	3+88.87	3207.17	3206.10
BENT 21	4+05.00	3206.61	3205.54
BENT 22	4+25.00	3205.67	3204.60
END BOARDWALK	4+42.91	3204.30	—

SPAN LAYOUT

SPAN	LENGTH	CROSS SECTION REFERENCE
1	20.00	2
2	12.00	1
3	15.05	2
4	17.05	2
5	15.83	2
6	20.07	2
7	40.00	4
8	20.00	2
9	15.00	2
10	25.00	3
11	25.00	3
12	20.00	2
13	10.00	1
14	20.00	2
15	16.94	2
16	20.06	2
17	10.00	1
18	20.00	2
19	25.00	3
20	21.87	2
21	16.13	2
22	20.00	2
23	17.91	2

SEE S3 CROSS SECTIONS, REFERENCE NUMBER LOCATED BELOW DETAIL

DESIGNED:	WILLIAM M. HOLLIFIELD
DRAWN:	WILLIAM M. HOLLIFIELD
CHECKED:	ADAM G. FELMLEE
ENGINEER OF RECORD:	WILLIAM M. HOLLIFIELD

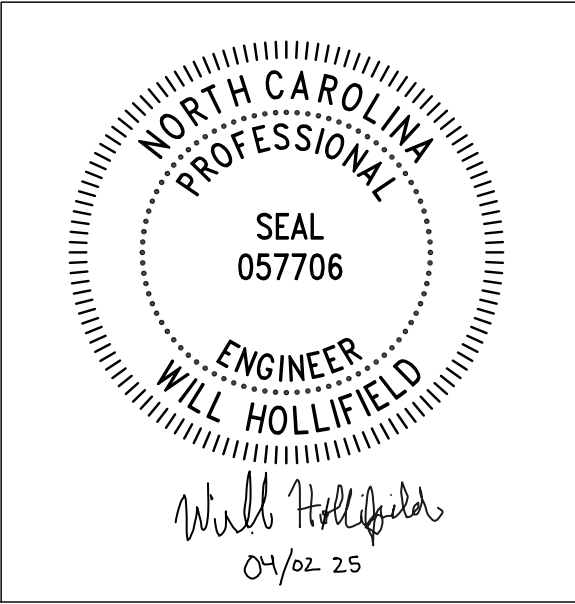

ARETE ENGINEERS, PLLC
7668 Valley Blvd.
P.O. Box 745
Blowing Rock, NC 28605
FIRM LICENSE No. P-1357


ARETE JOB #4026

PLAN & ELEVATION


BOONE GORGES TRAIL BOARDWALK

MIDDLE FORK GREENWAY
DOWNSTREAM OF PAYNE BRANCH RD.


REVISIONS						SHEET NO.
NO.	BY.	DATE:	NO.	BY.	DATE:	
1			2			S2 TOTAL SHEETS 7
3			4			

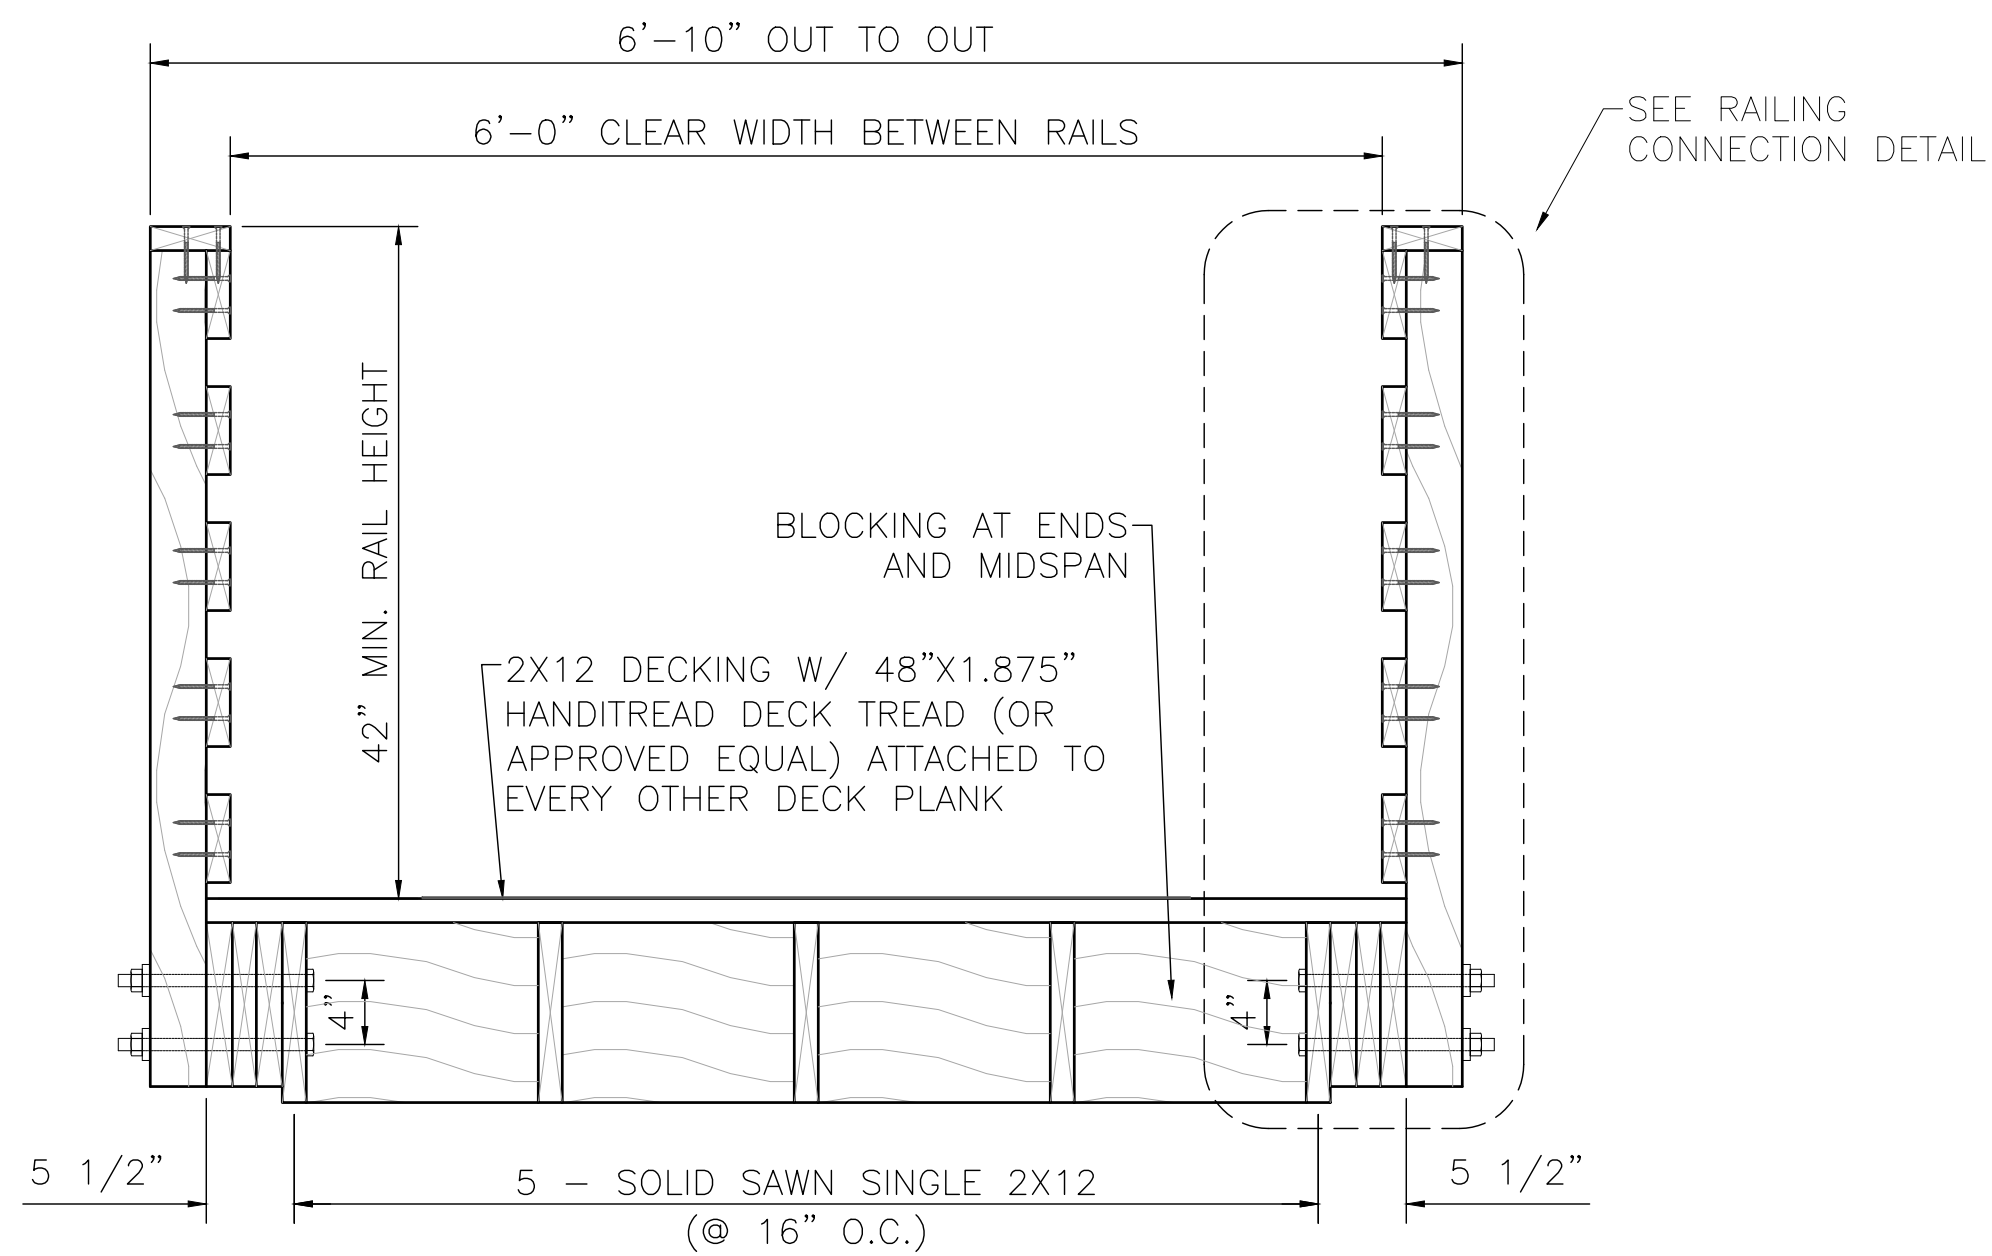


TYPICAL SECTION (SPAN LENGTHS 10'-0" - 12'-0")
[1]

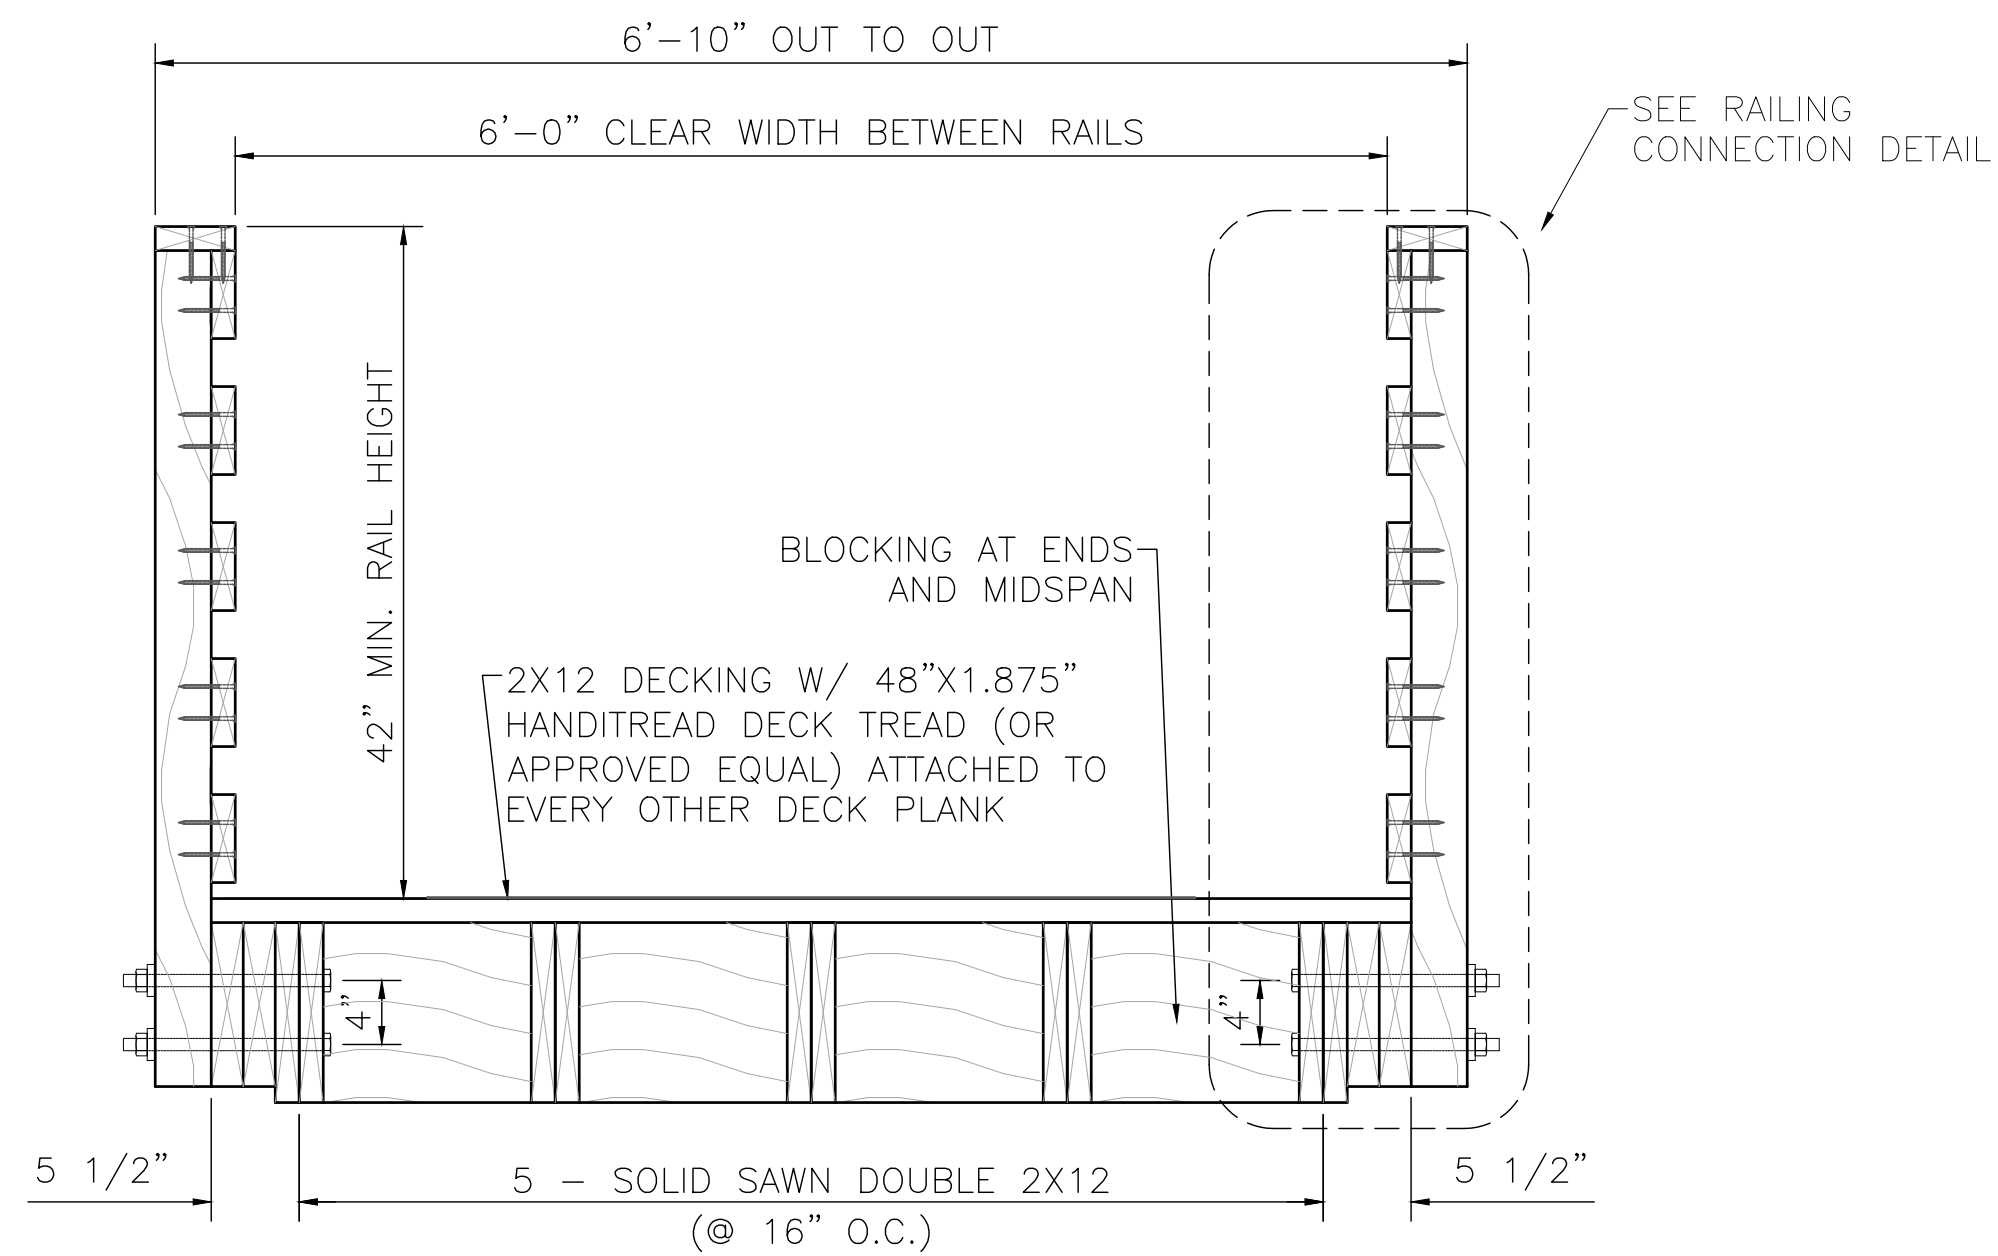


TYPICAL SECTION (SPAN LENGTHS 15'-0" - 21'-11")
[2]

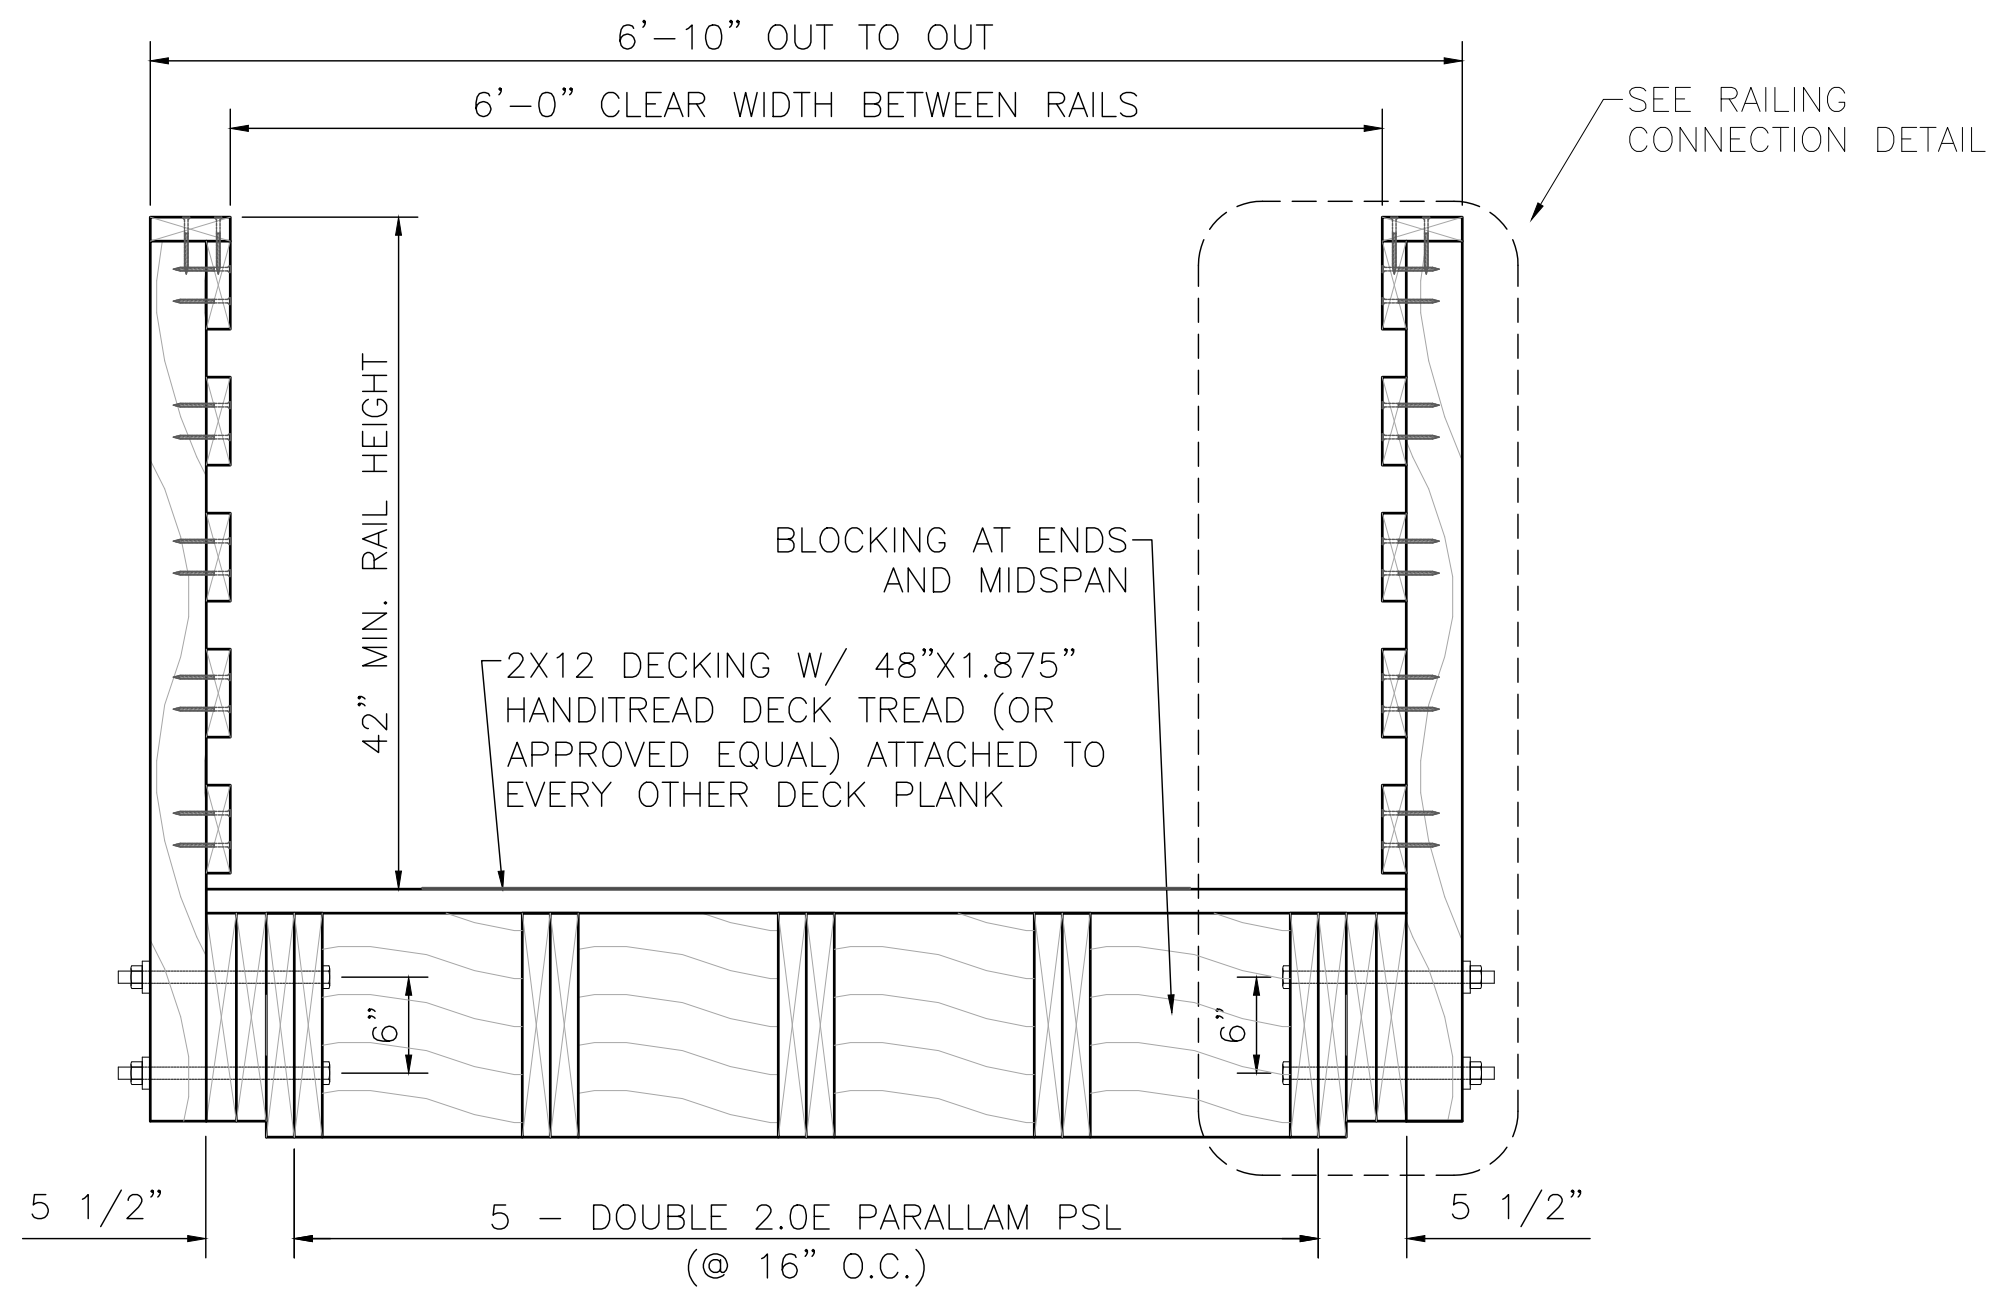


TYPICAL SECTION (SPAN LENGTH = 25'-0")
[3]

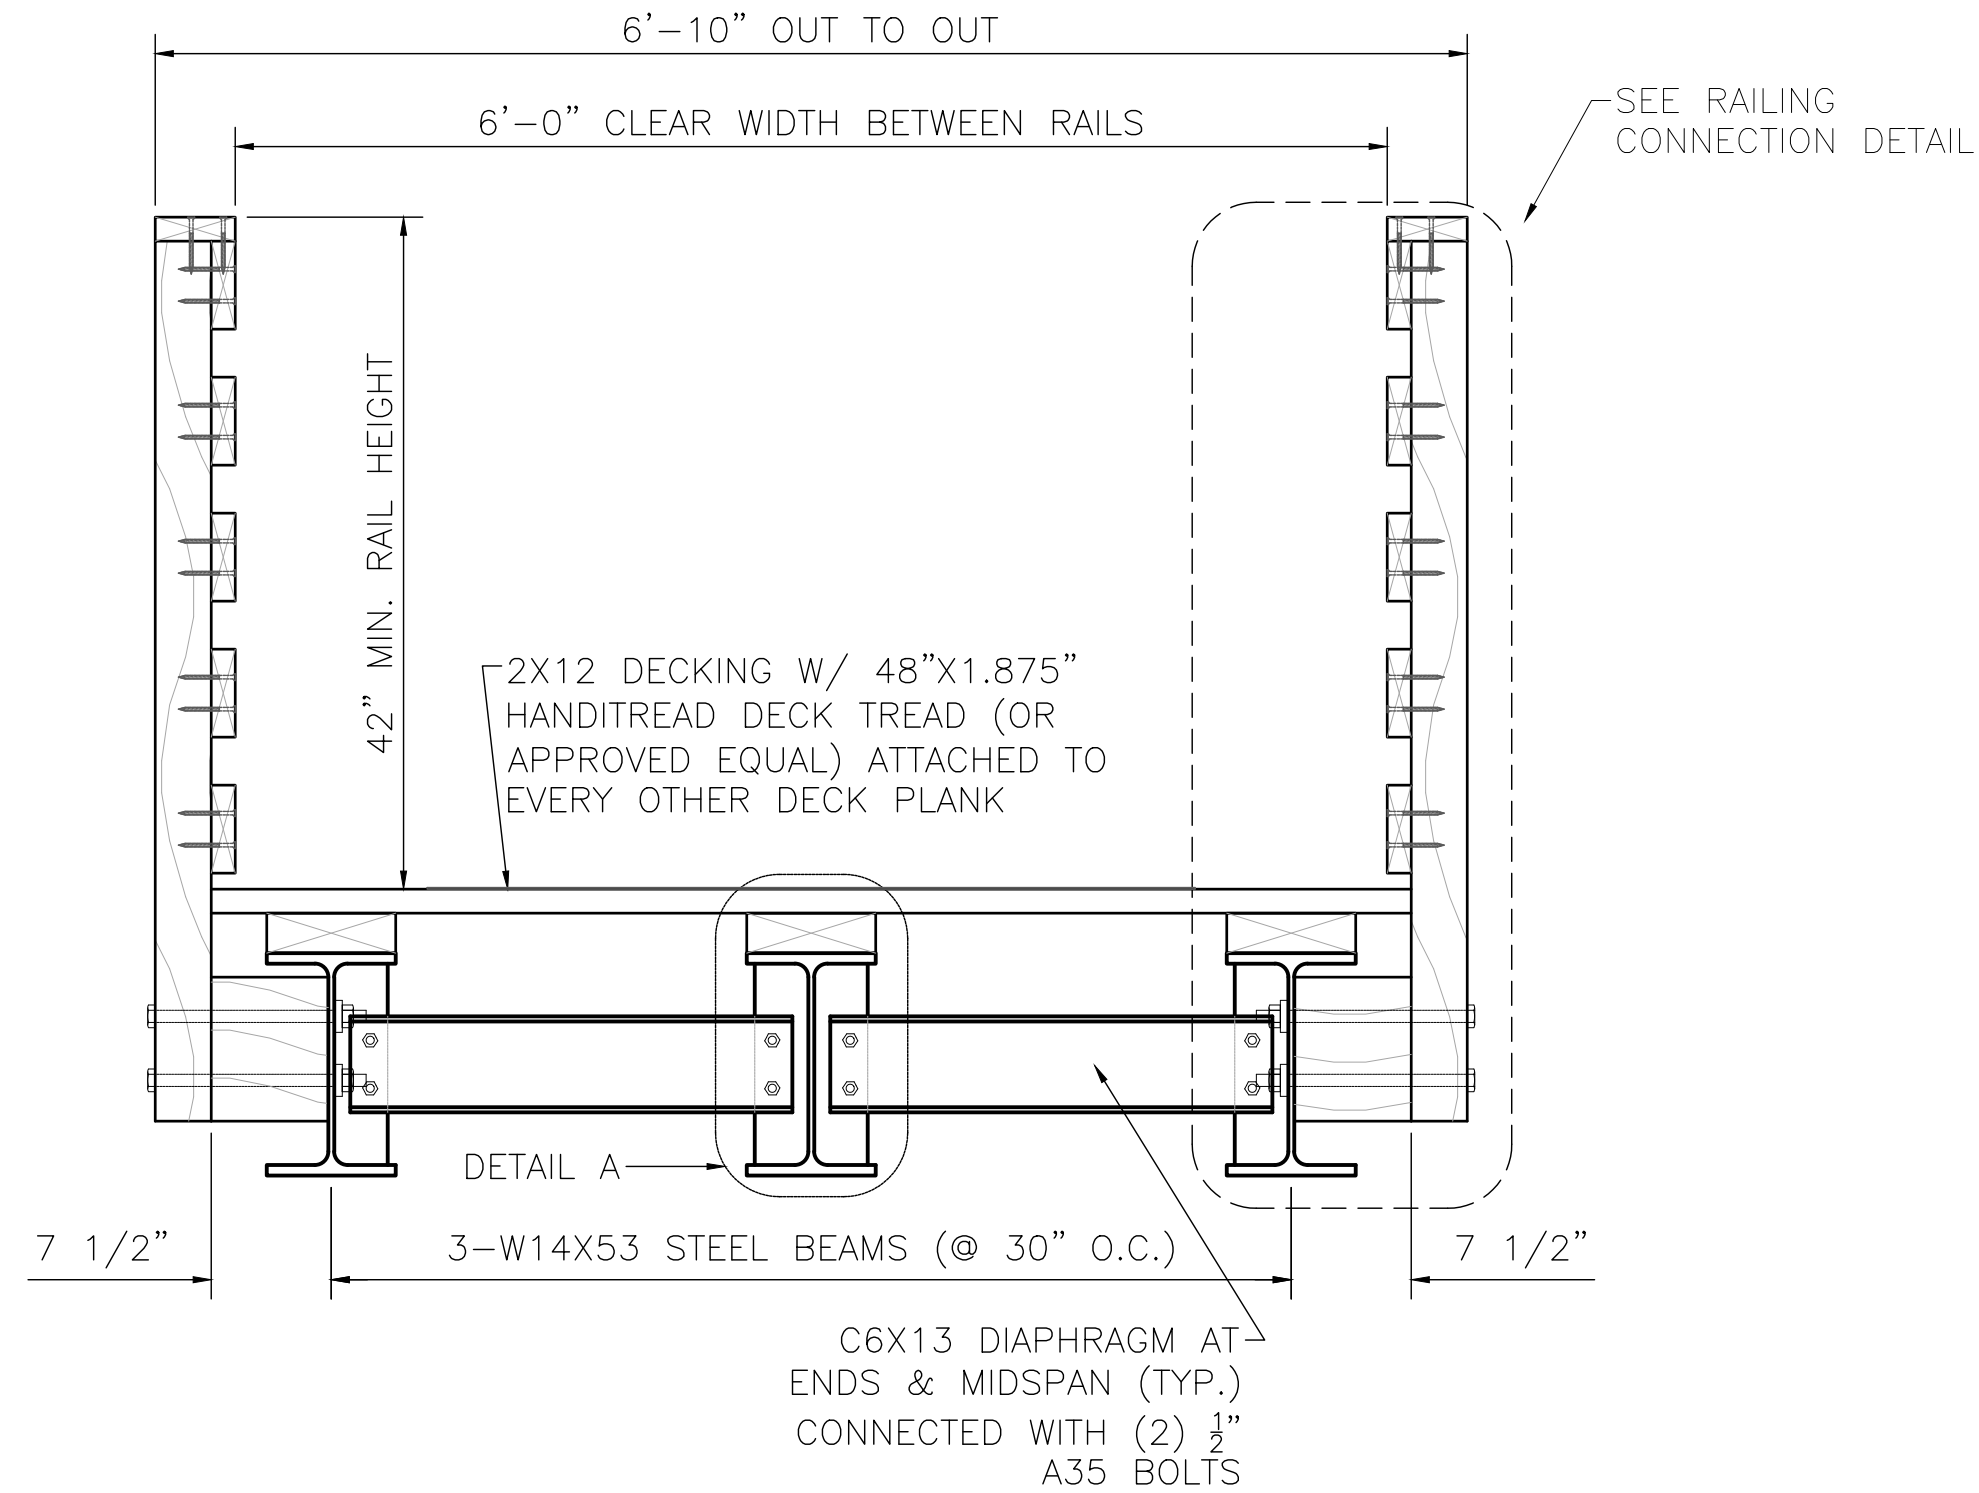

TYPICAL SECTION (SPAN LENGTH = 40'-0")

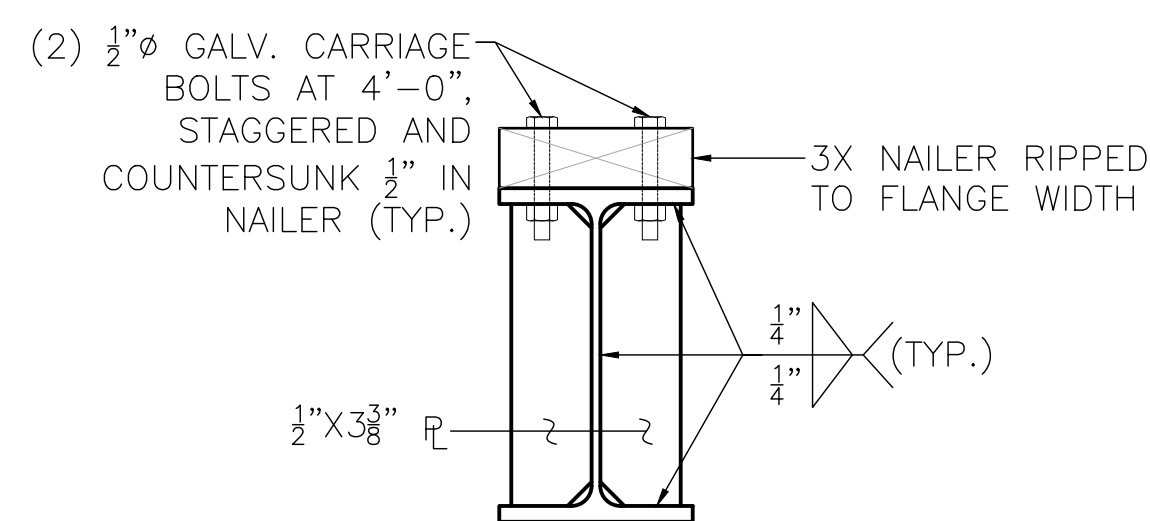

DETAIL A

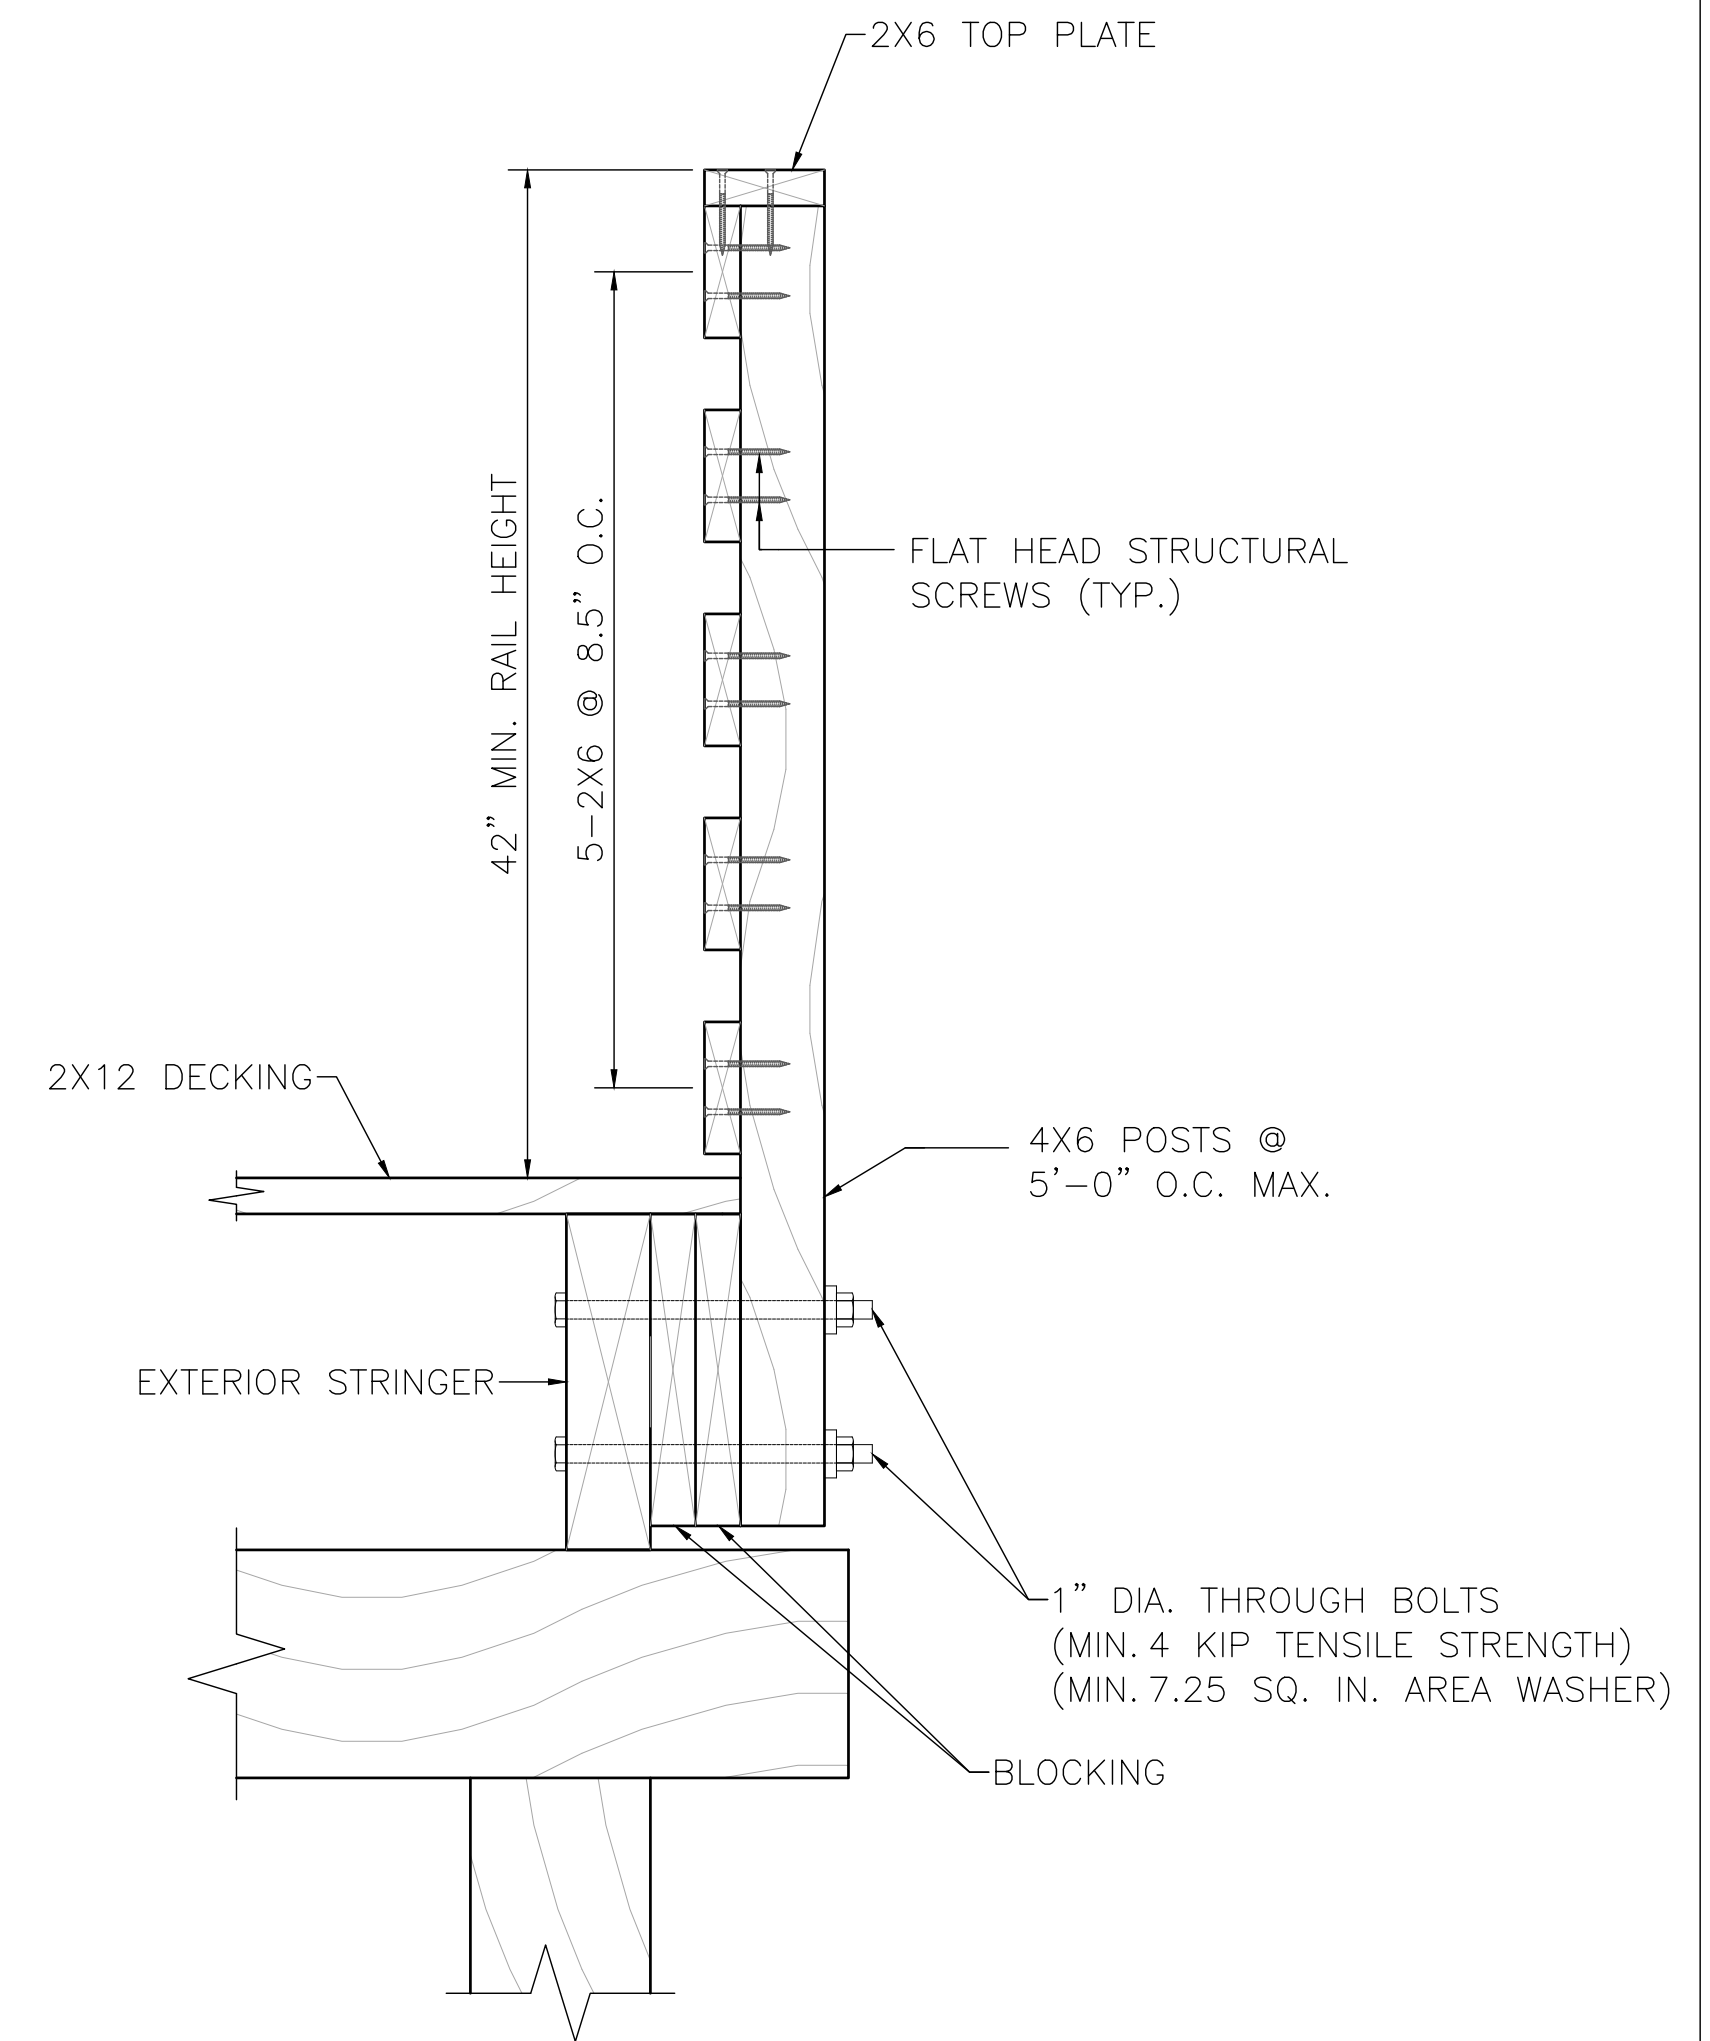

RAILING CONNECTION DETAIL

DESIGNED:	WILLIAM M. HOLLIFIELD
DRAWN:	WILLIAM M. HOLLIFIELD
CHECKED:	ADAM G. FELMLEE
ENGINEER OF RECORD:	WILLIAM M. HOLLIFIELD

ARETE ENGINEERS, PLLC
7668 Valley Blvd.
P.O. Box 745
Blowing Rock, NC 28605
FIRM LICENSE No. P-1357

ARETE JOB #4026


CROSS SECTIONS / RAILING CONNECTIONS

BOONE GORGES TRAIL BOARDWALK

MIDDLE FORK GREENWAY
DOWNSTREAM OF PAYNE BRANCH RD.


REVISIONS						SHEET NO.
NO.	BY.	DATE:	NO.	BY.	DATE:	S3
1			2			TOTAL SHEETS
3			4			7



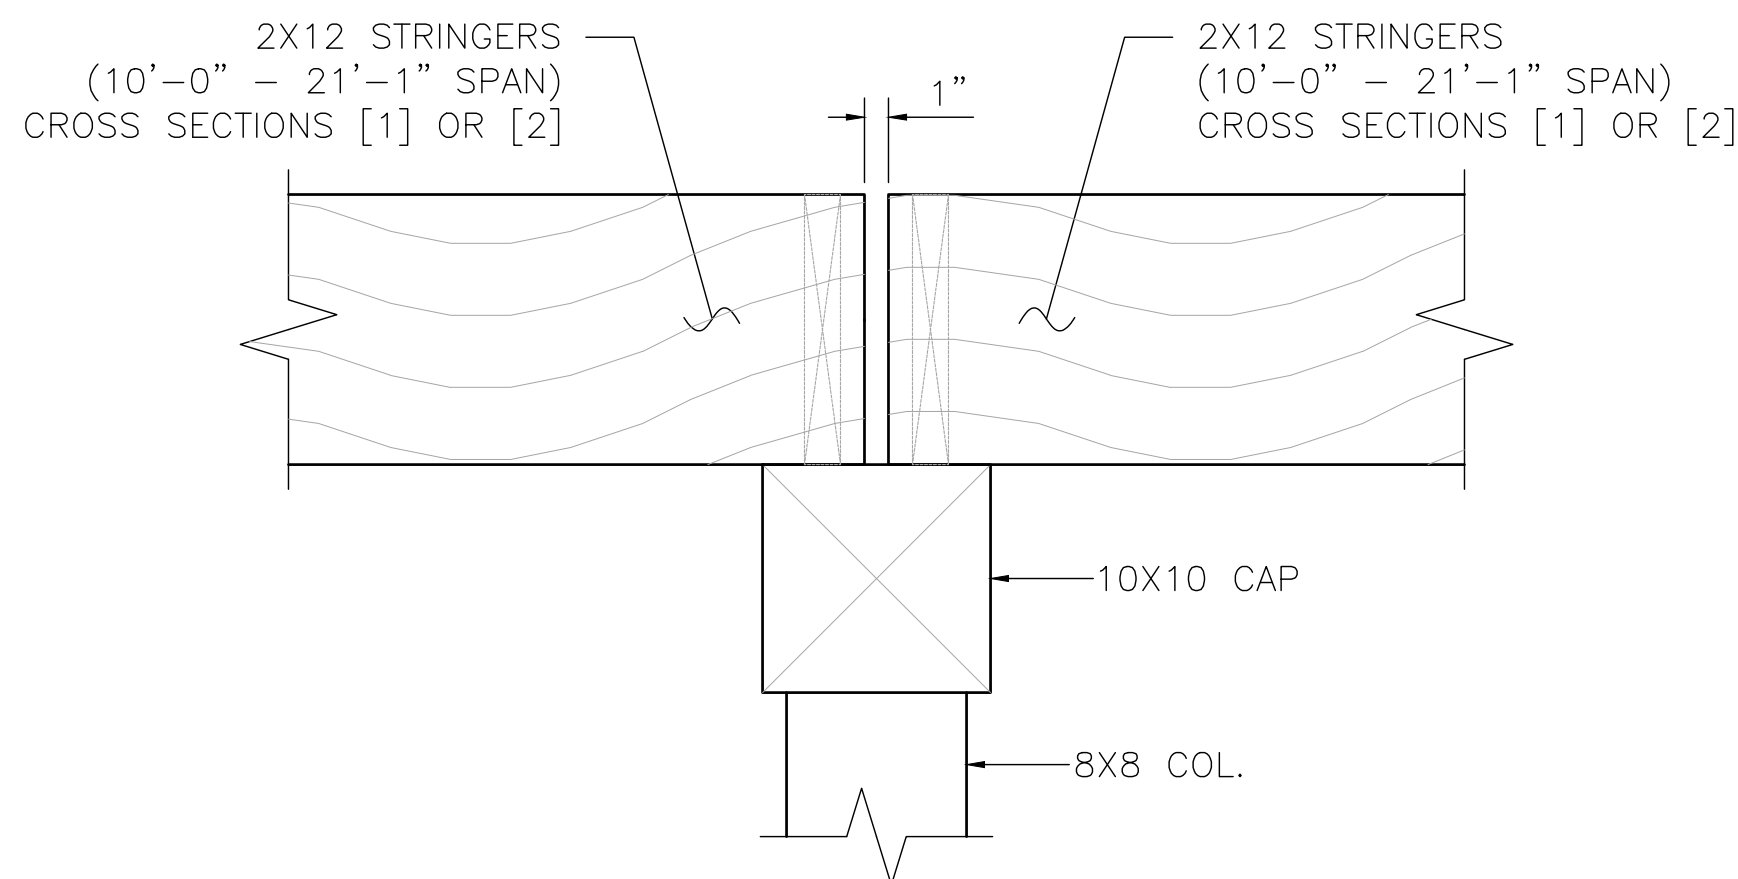


BENT TYPE A

[1] & [1] OR [1] & [2] SUPERSTRUCTURES (SEE S3 FOR REF.)
MIRROR ACCORDING TO SPAN LAYOUT

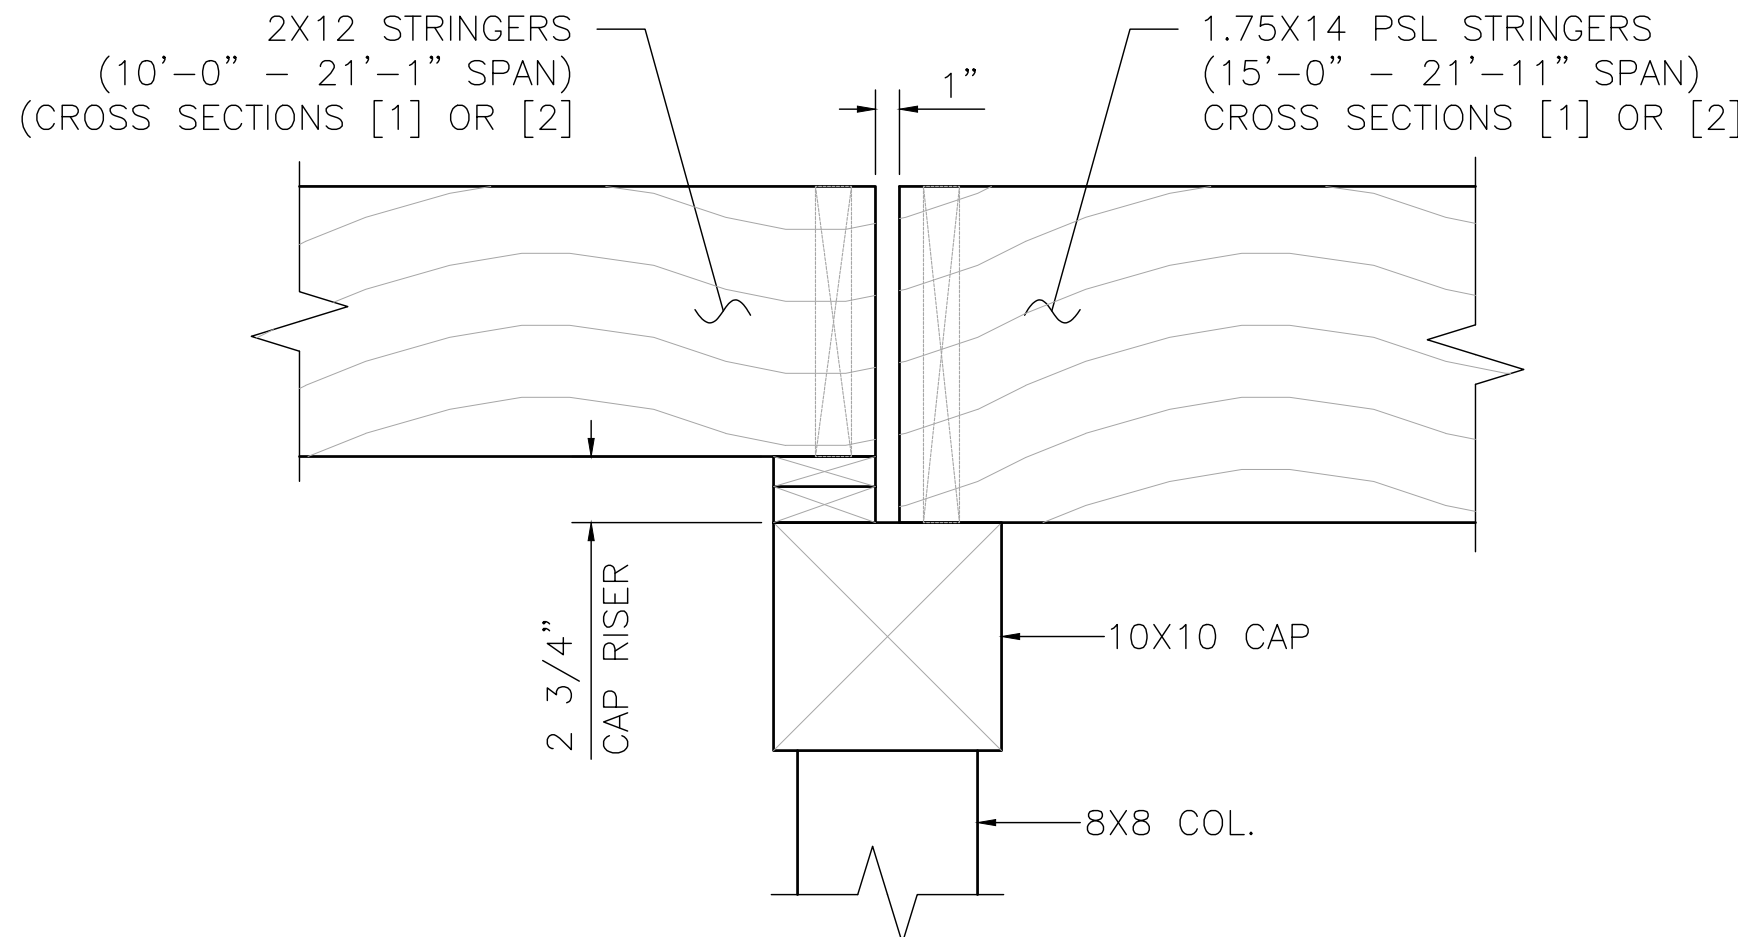





BENT TYPE B

[2] & [3] SUPERSTRUCTURES (SEE S3 FOR REF.)
MIRROR ACCORDING TO SPAN LAYOUT

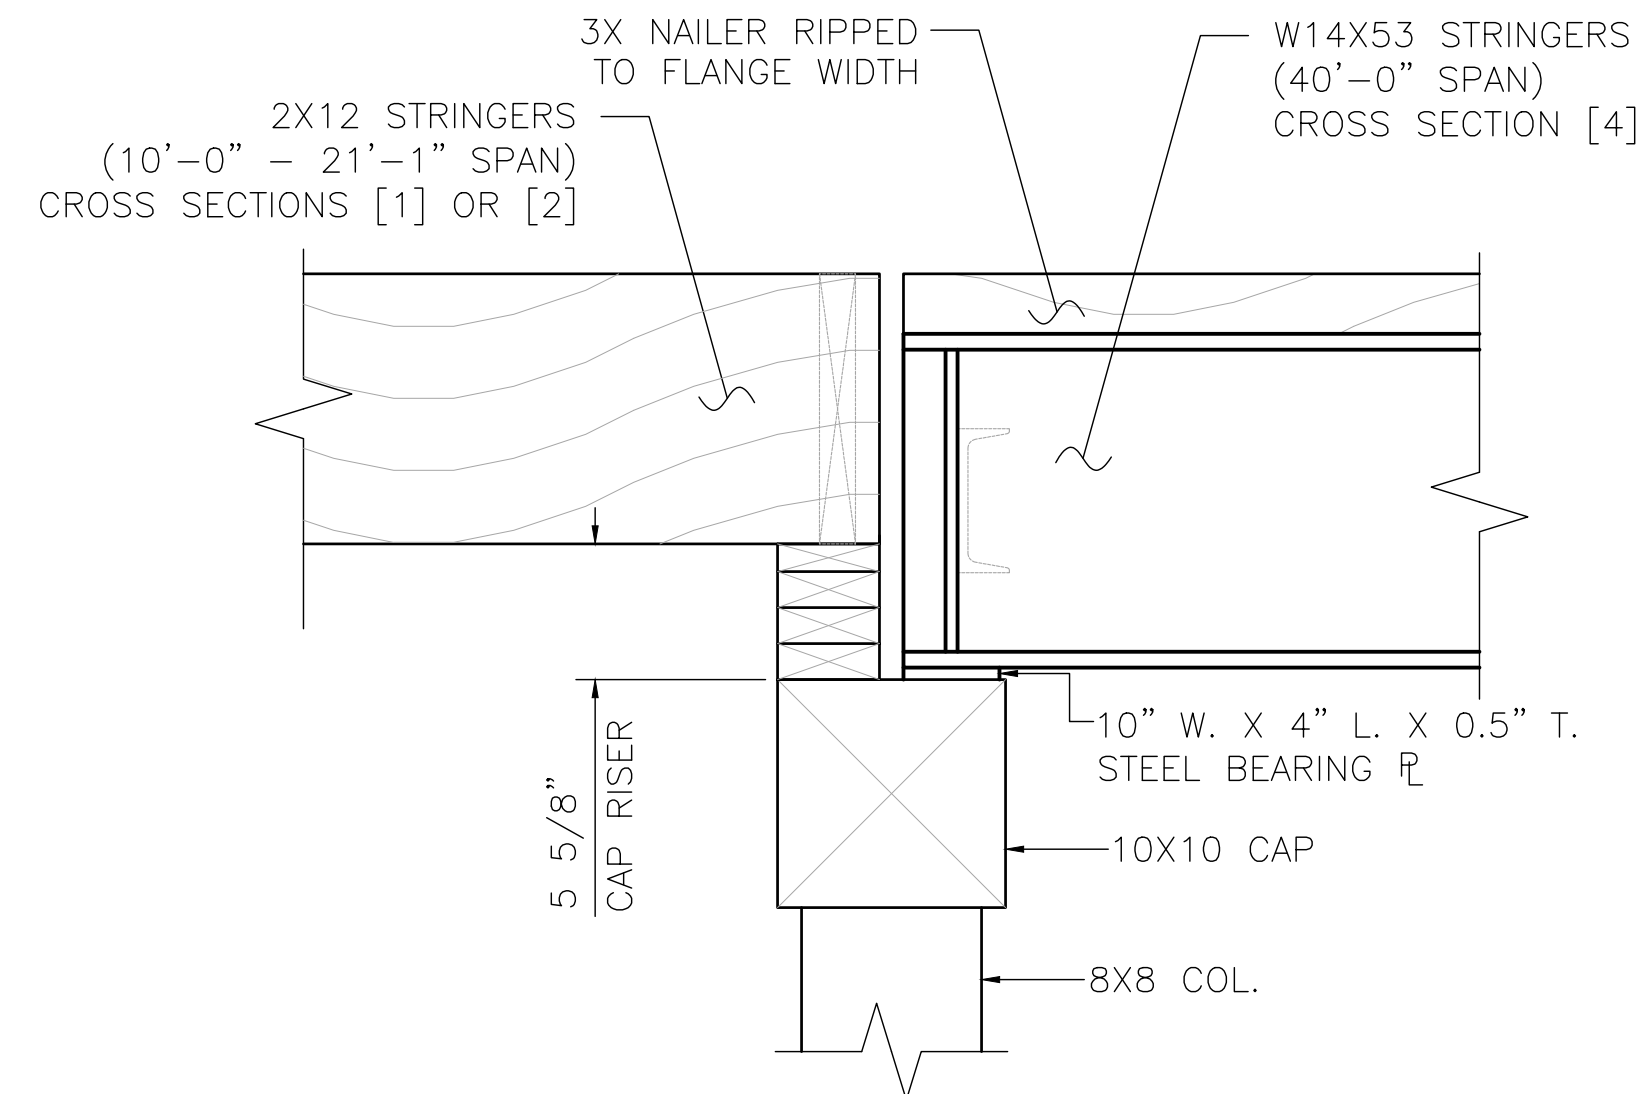


BENT TYPE C

[2] & [4] SUPERSTRUCTURES (SEE S3 FOR REF.)
MIRROR ACCORDING TO SPAN LAYOUT

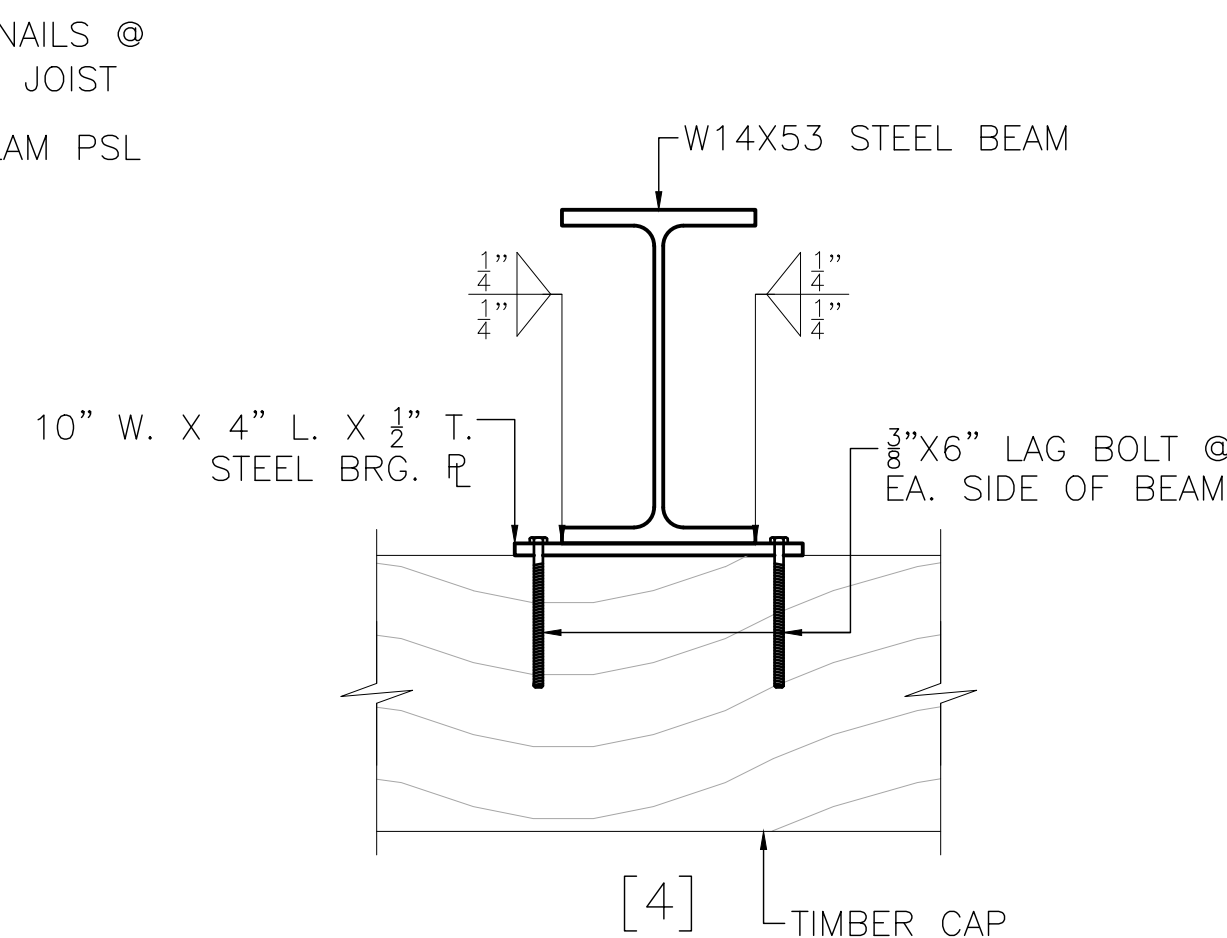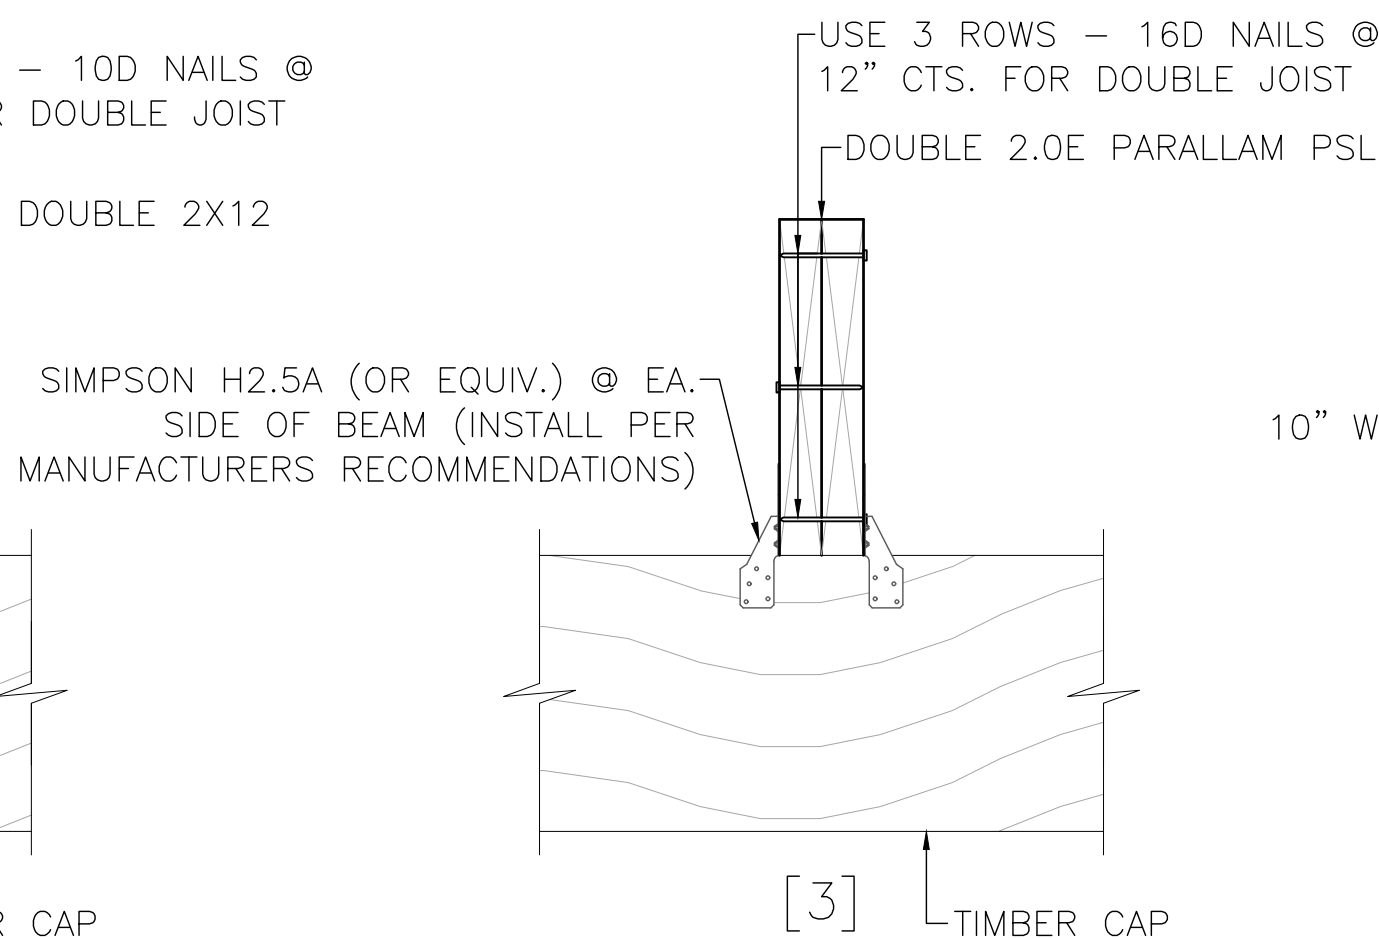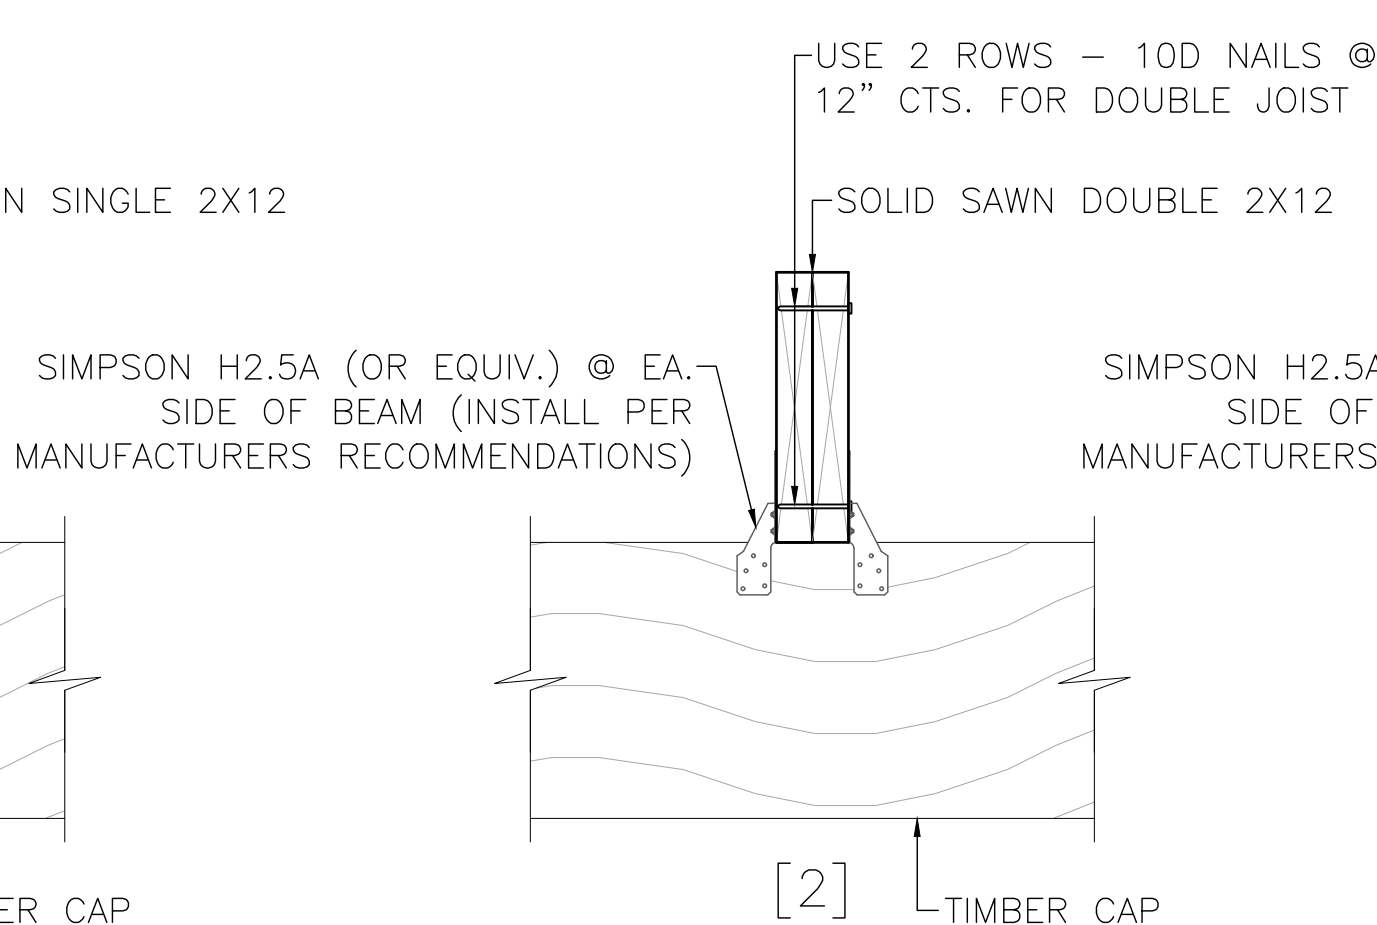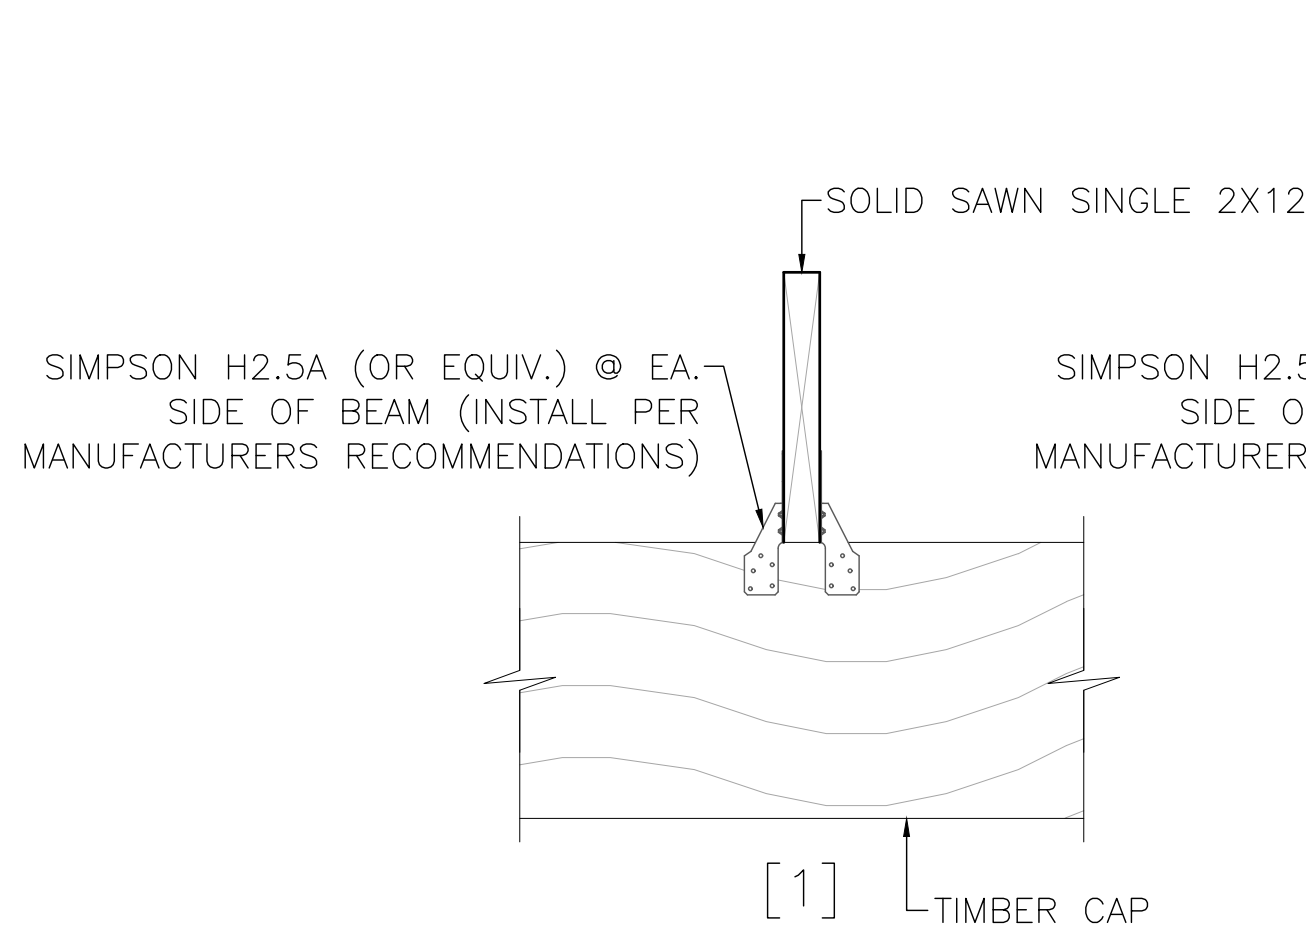

TYPICAL STRINGER TO CAP CONNECTION (SEE [*] FOR SUPERSTRUCTURE TYPE)

DESIGNED:	WILLIAM M. HOLLIFIELD
DRAWN:	WILLIAM M. HOLLIFIELD
CHECKED:	ADAM G. FELMLEE
ENGINEER OF RECORD:	WILLIAM M. HOLLIFIELD

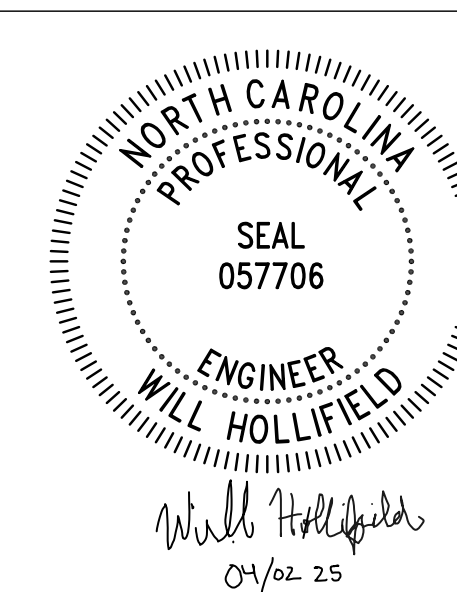

ARETE ENGINEERS, PLLC
7668 Valley Blvd.
P.O. Box 745
Blowing Rock, NC 28605
FIRM LICENSE No. P-1357


ARETE JOB #4026

**SUPERSTRUCTURE /
SUBSTRUCTURE
CONNECTION DETAILS**


BOONE GORGES TRAIL BOARDWALK

MIDDLE FORK GREENWAY
DOWNSTREAM OF PAYNE BRANCH RD.

REVISIONS						SHEET NO. S4 TOTAL SHEETS 7
NO.	BY.	DATE:	NO.	BY.	DATE:	
1			2			
3			4			

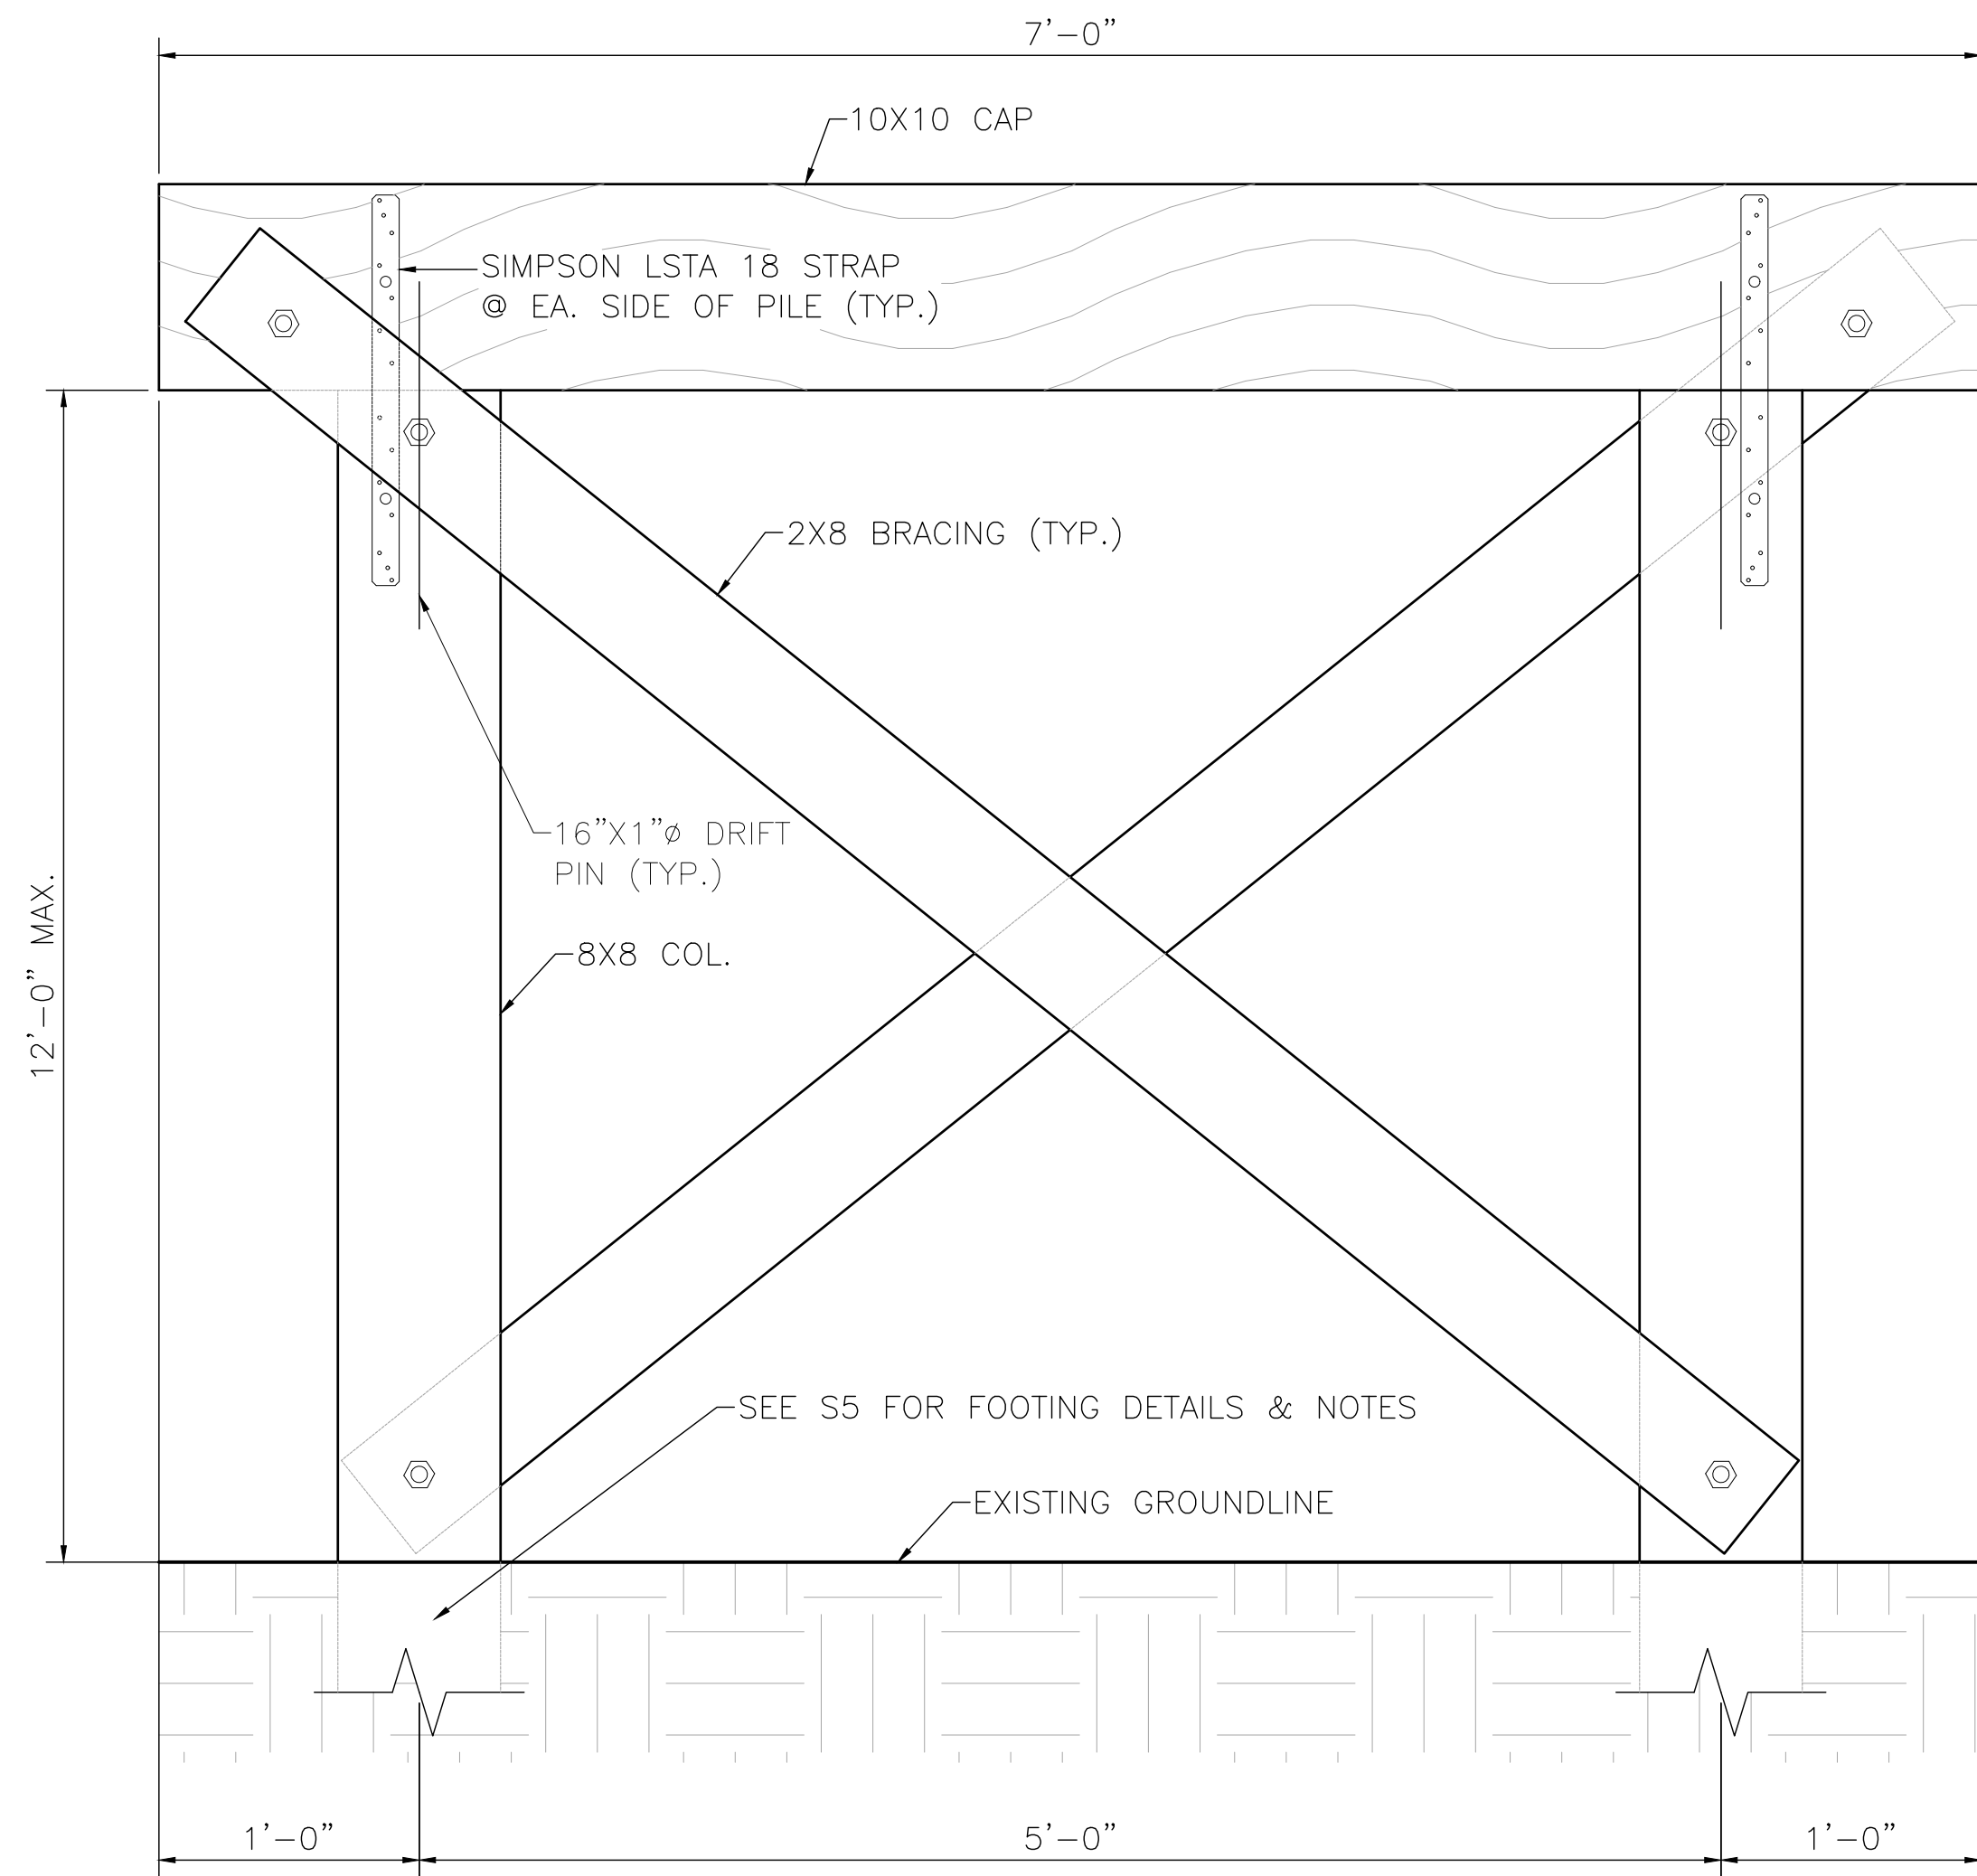


BENTS 1-5, BENTS 8-22 (TYP.)

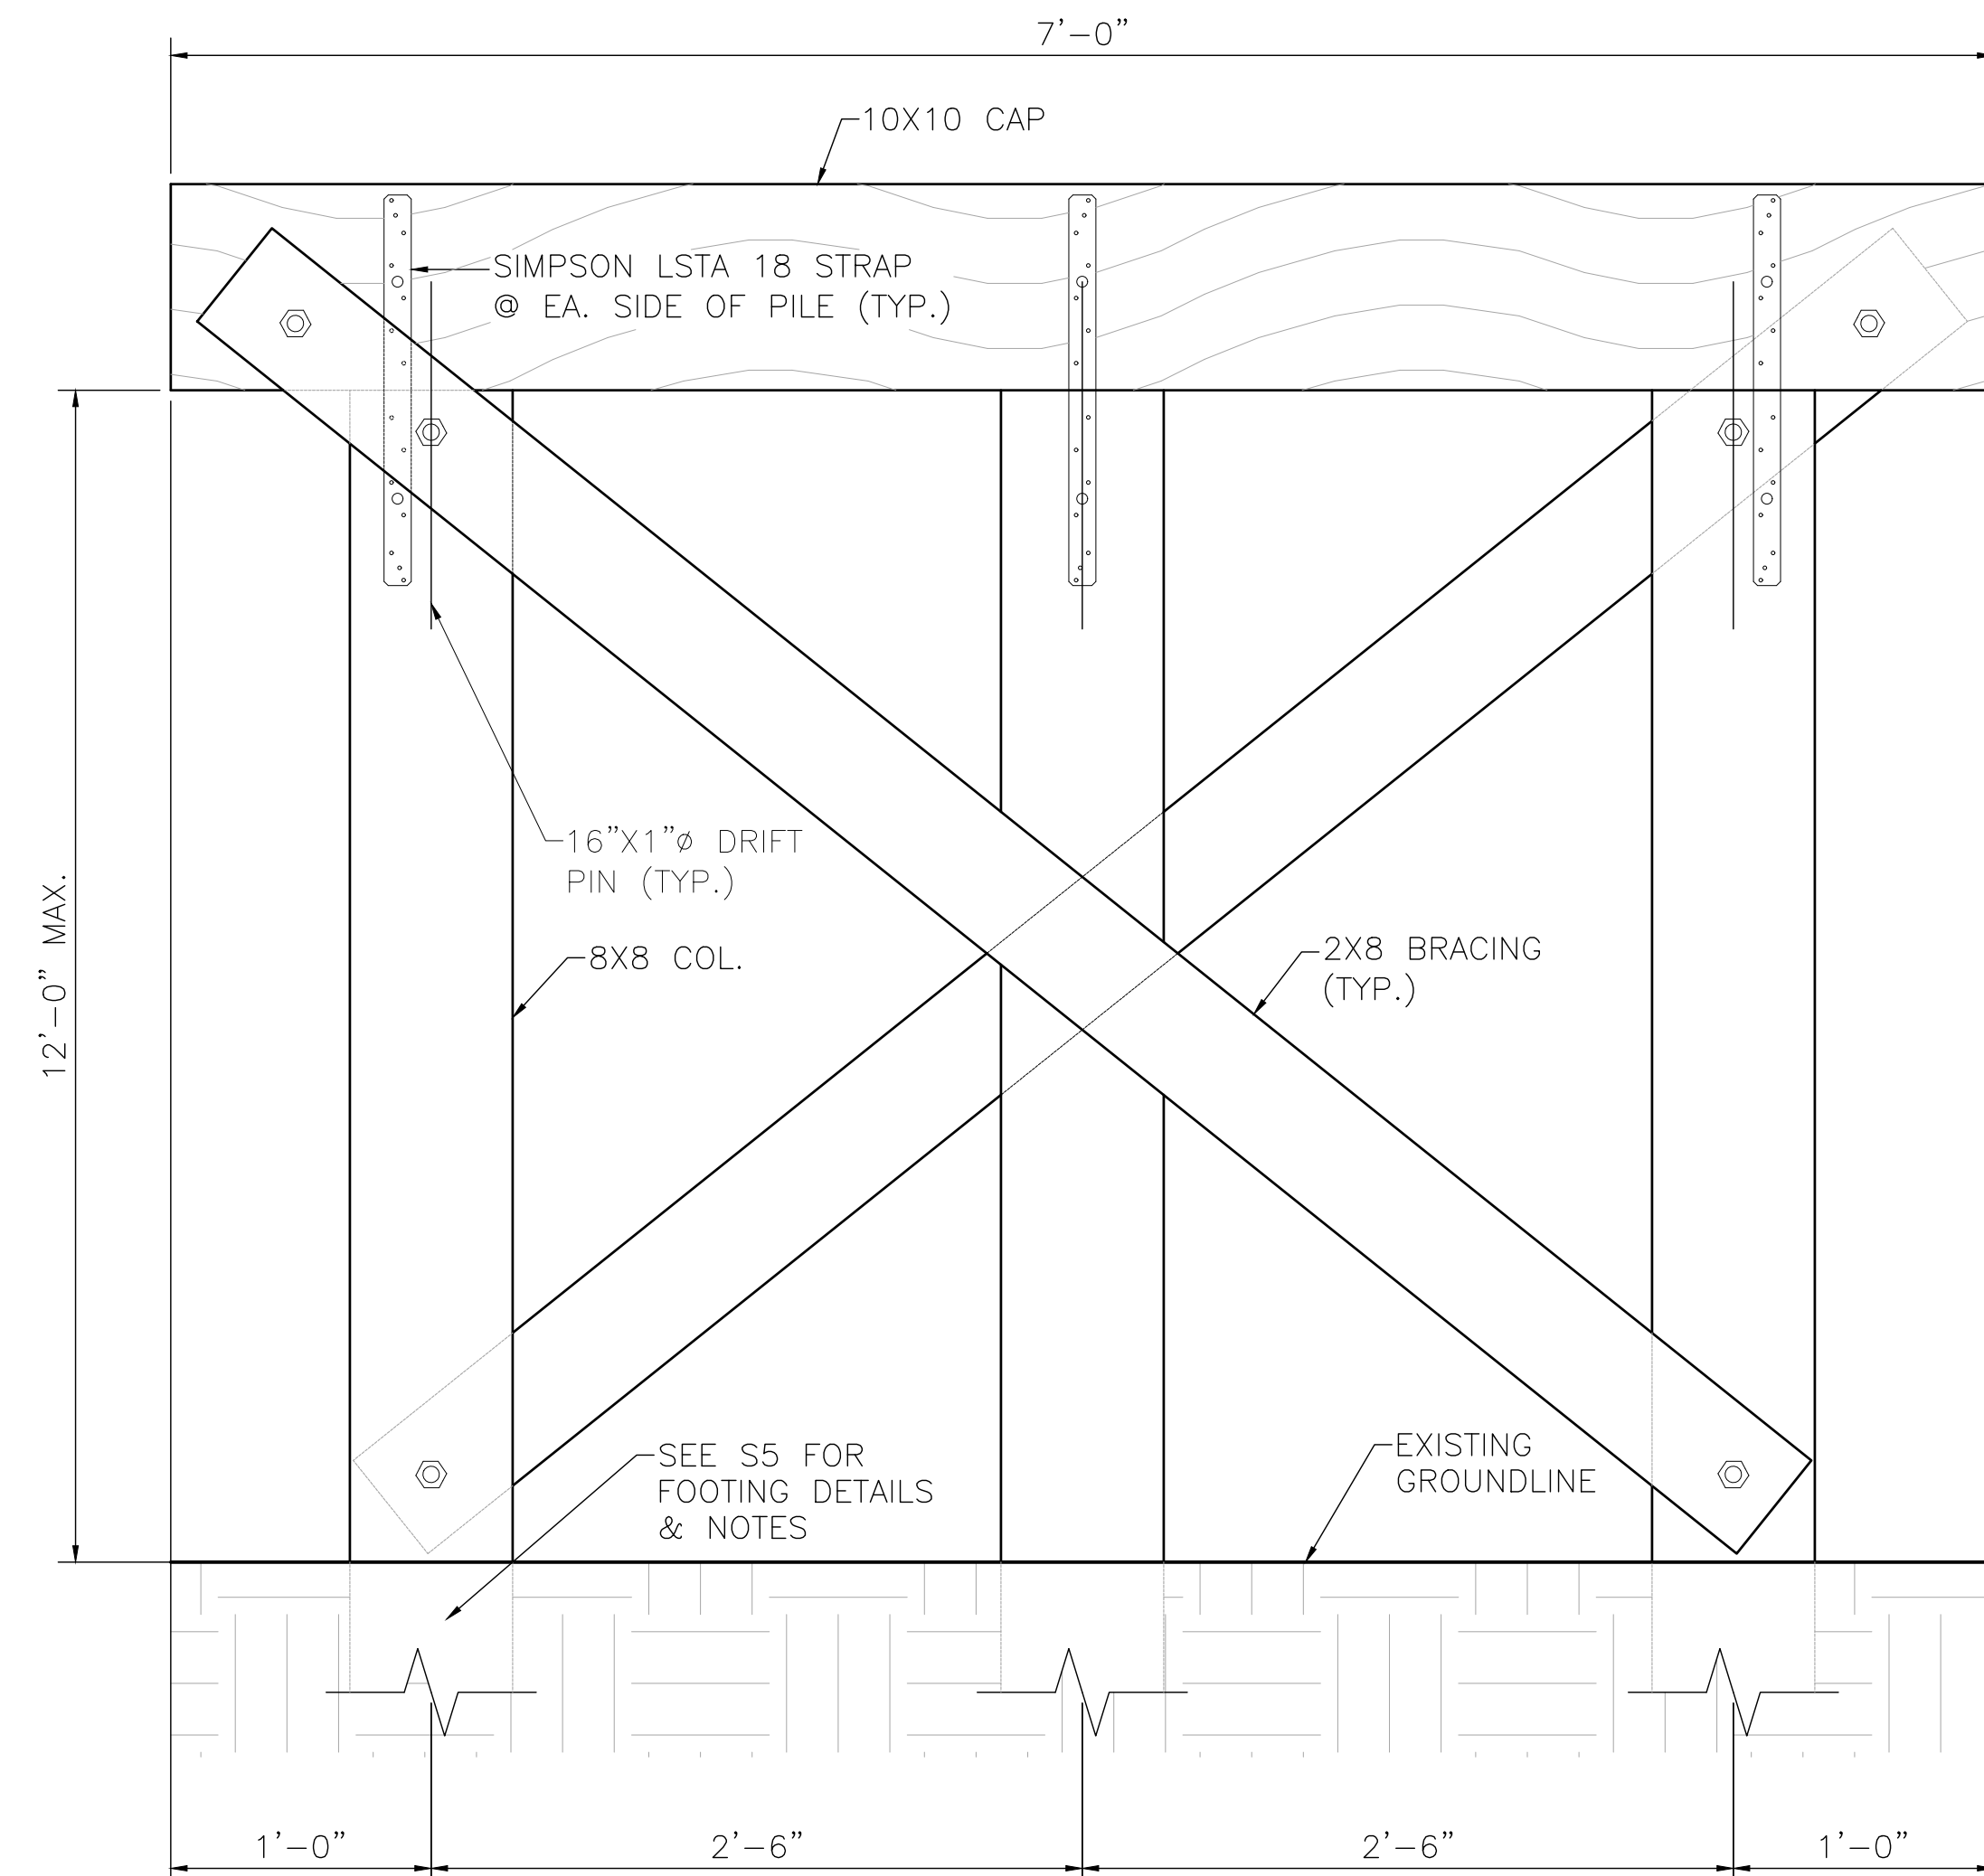


BENTS 6 & 7 (40' SPAN)

NOTE: X-BRACING ONLY REQUIRED FOR BENTS WHERE EXISTING GROUND AND BOTTOM OF CAP EXCEEDS DISTANCE OF 5'-0".


NOTE: FOUNDATION TYPE TO BE DETERMINED BY GEOTECHNICAL ENGINEER AT EACH PIER LOCATION. FOOTINGS ON SOIL ASSUMED WITH AN ALLOWABLE BEARING CAPACITY OF 3000 PSF. FOOTINGS ON ROCK ASSUMED WITH AN ALLOWABLE BEARING CAPACITY OF 6000. GEOTECHNICAL ENGINEER TO VERIFY THESE VALUES.

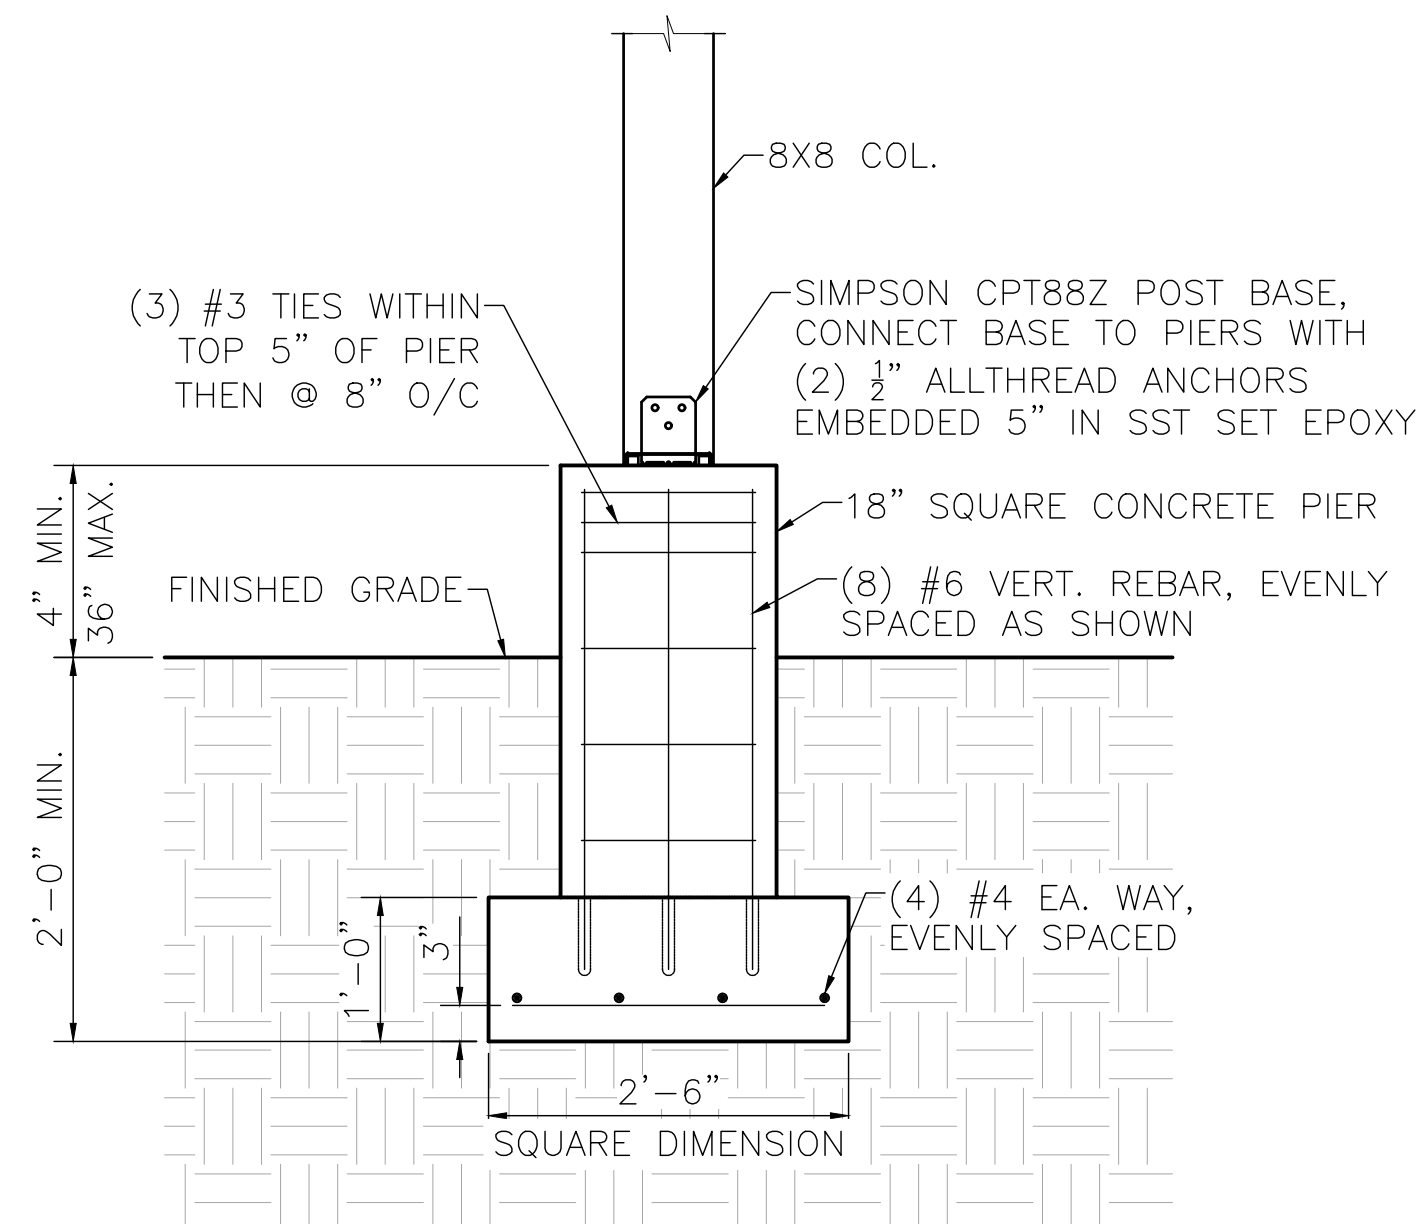

CASE 1: FOOTING ON SOIL
(ALLOWABLE BEARING CAPACITY = 3000PSF)

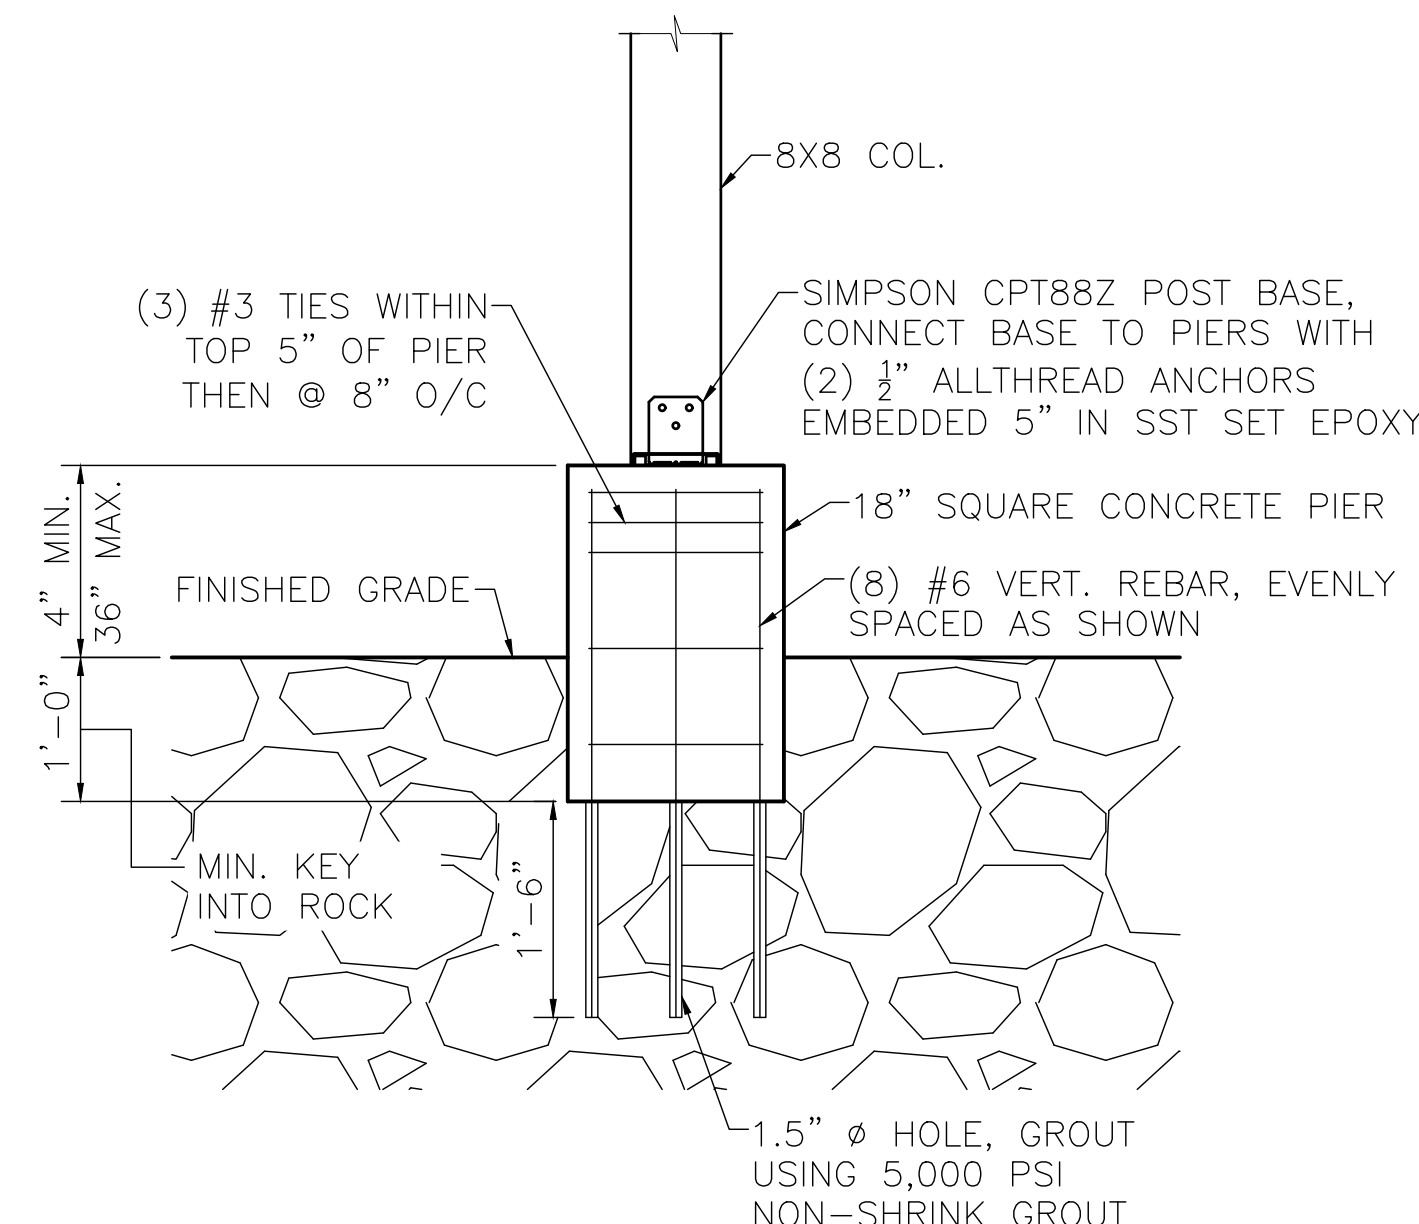


CASE 2: FOOTING ON ROCK
(ALLOWABLE BEARING CAPACITY = 6000PSF)

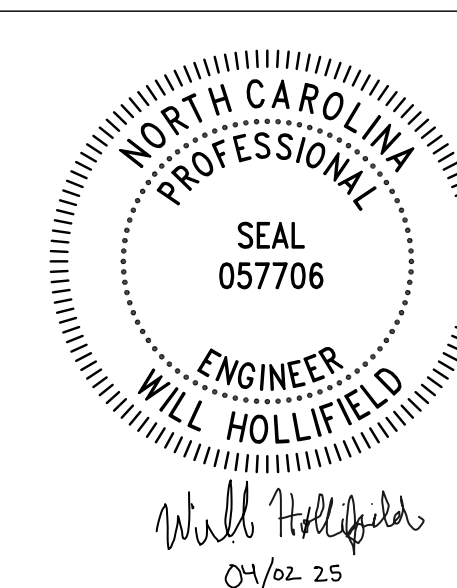


		ARETE ENGINEERS, PLLC 7668 Valley Blvd. P.O. Box 745 Blowing Rock, NC 28605 FIRM LICENSE No. P-1357				
		ARETE JOB #4026				
PIER & FOOTING DETAILS						
BOONE GORGES TRAIL BOARDWALK						
MIDDLE FORK GREENWAY DOWNSTREAM OF PAYNE BRANCH RD.						
REVISIONS						SHEET NO.
NO.	BY.	DATE:	NO.	BY.	DATE:	S5
1			2			
3			4			
						TOTAL SHEETS 7

DESIGNED:	WILLIAM M. HOLLIFIELD
DRAWN:	WILLIAM M. HOLLIFIELD
CHECKED:	ADAM G. FELMLEE
ENGINEER OF RECORD:	WILLIAM M. HOLLIFIELD

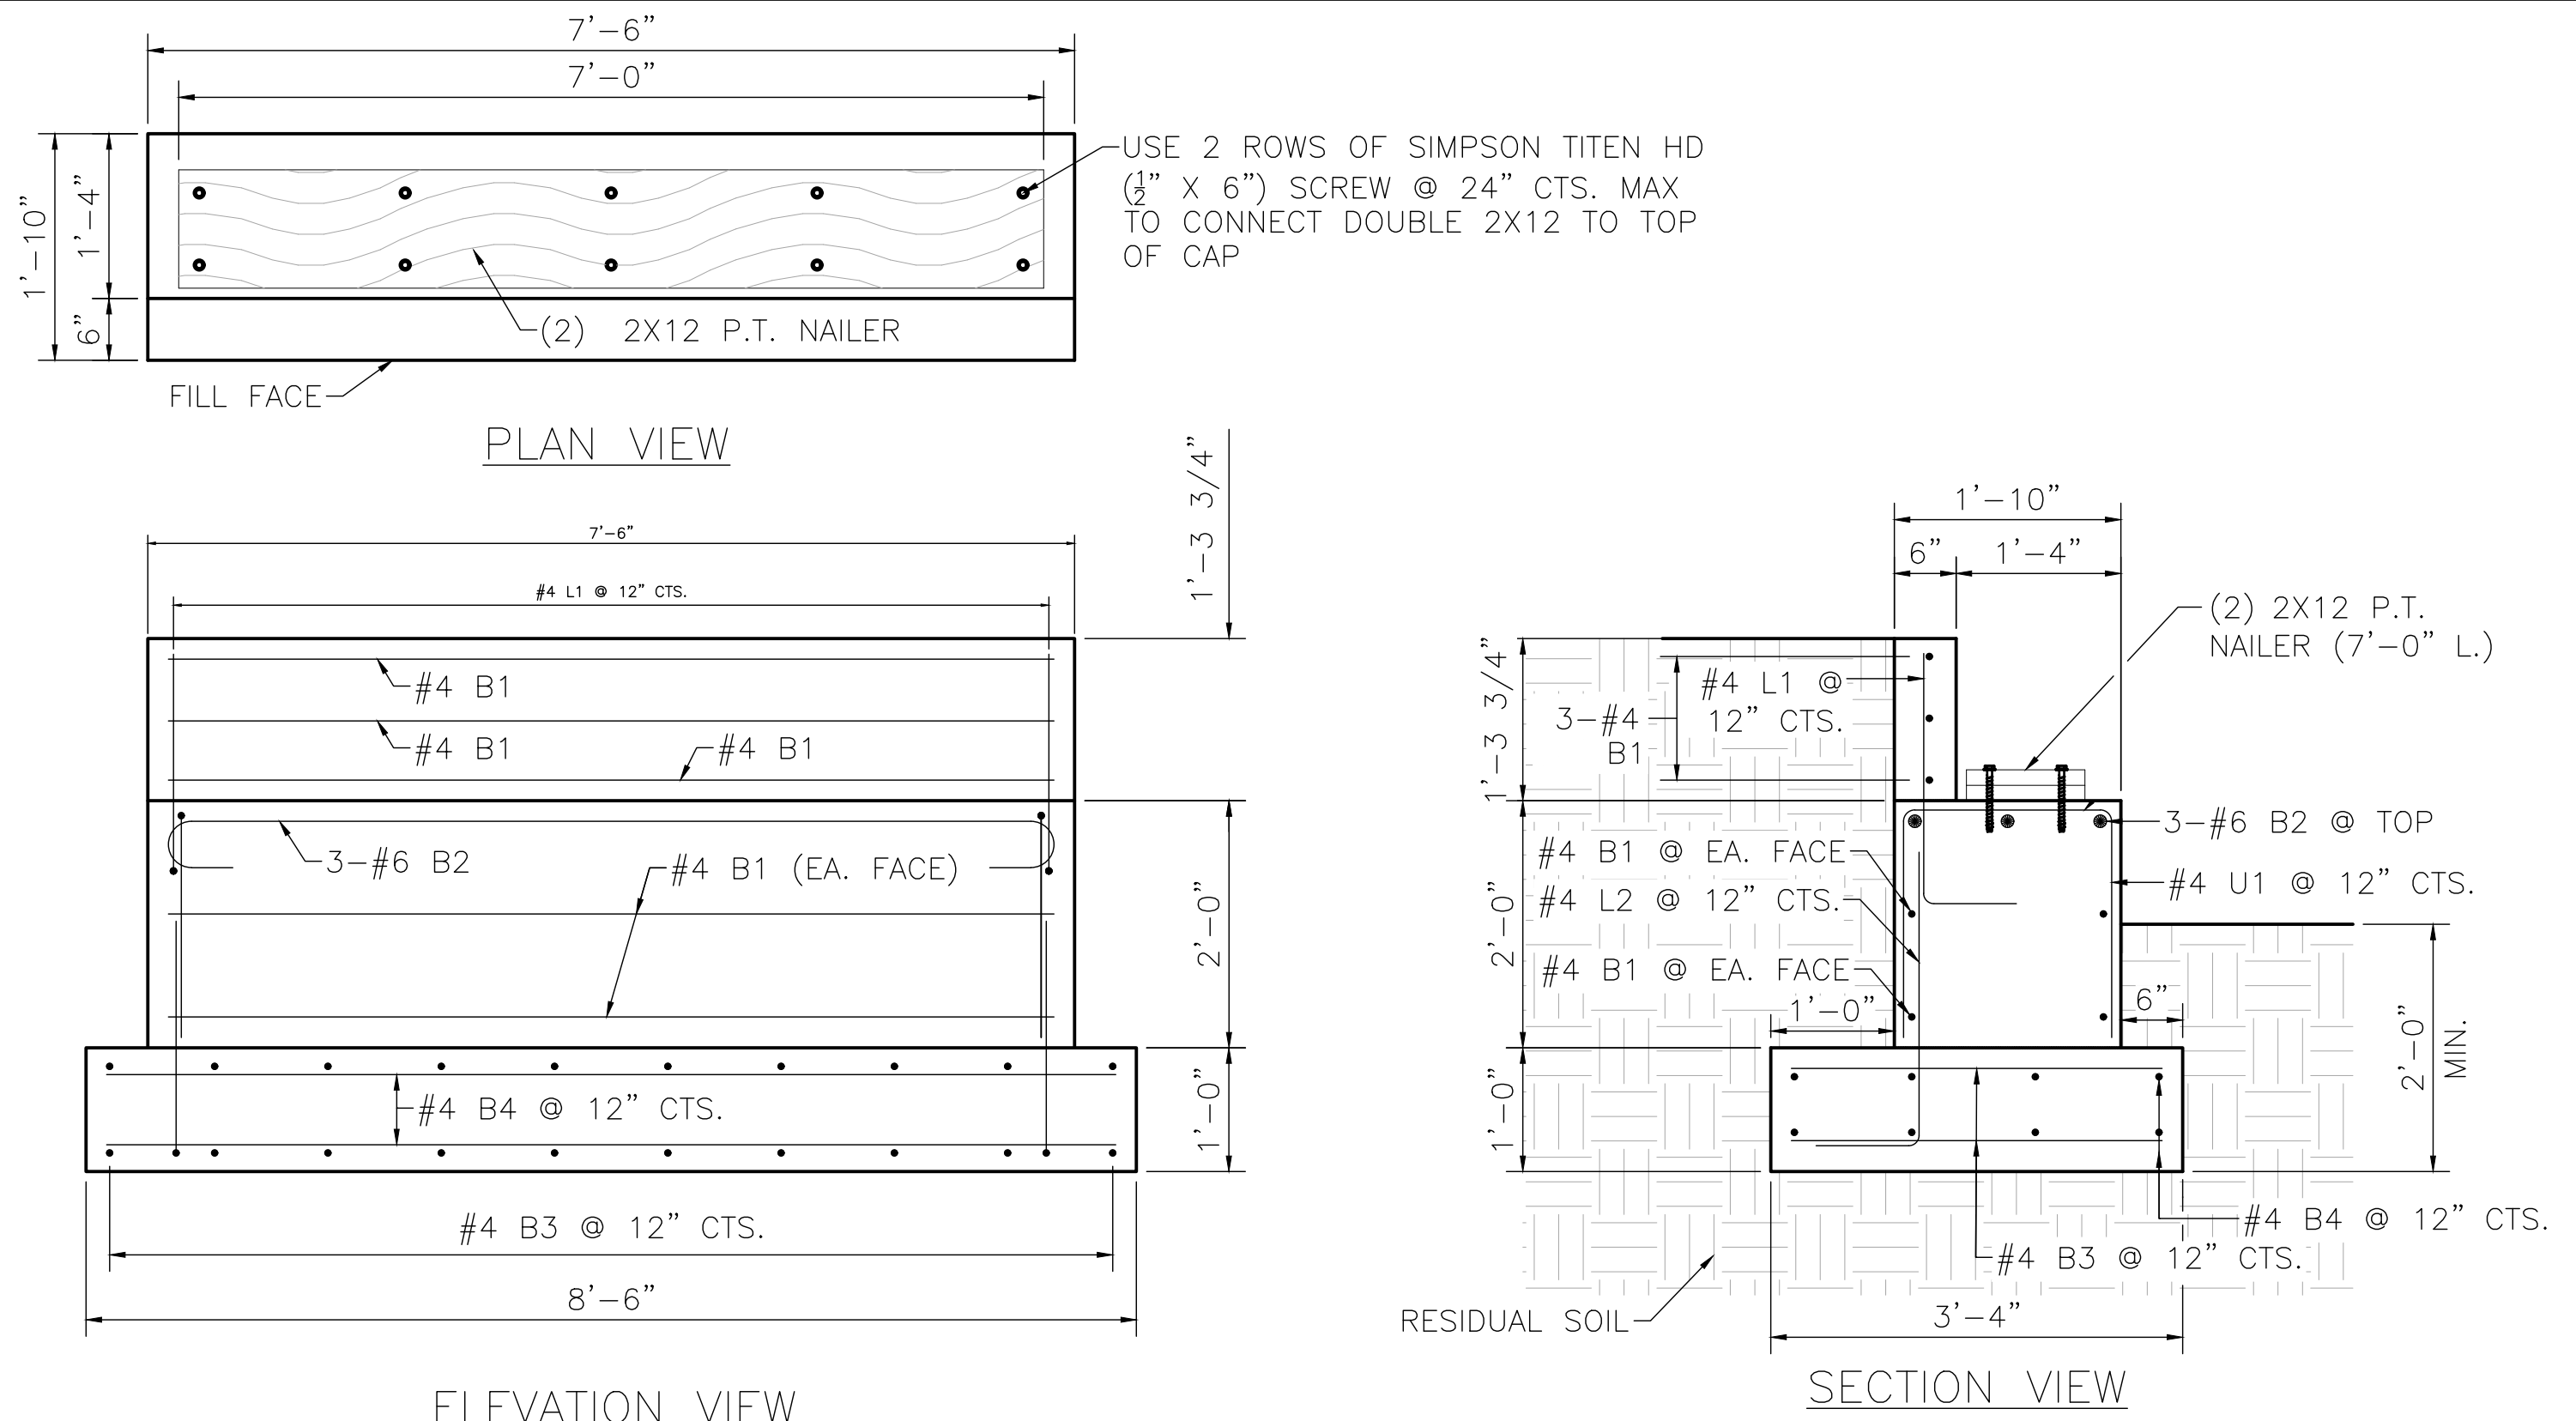


CASE 1: END BENT ON SOIL (ALLOWABLE BEARING CAPACITY = 3000 PSF)

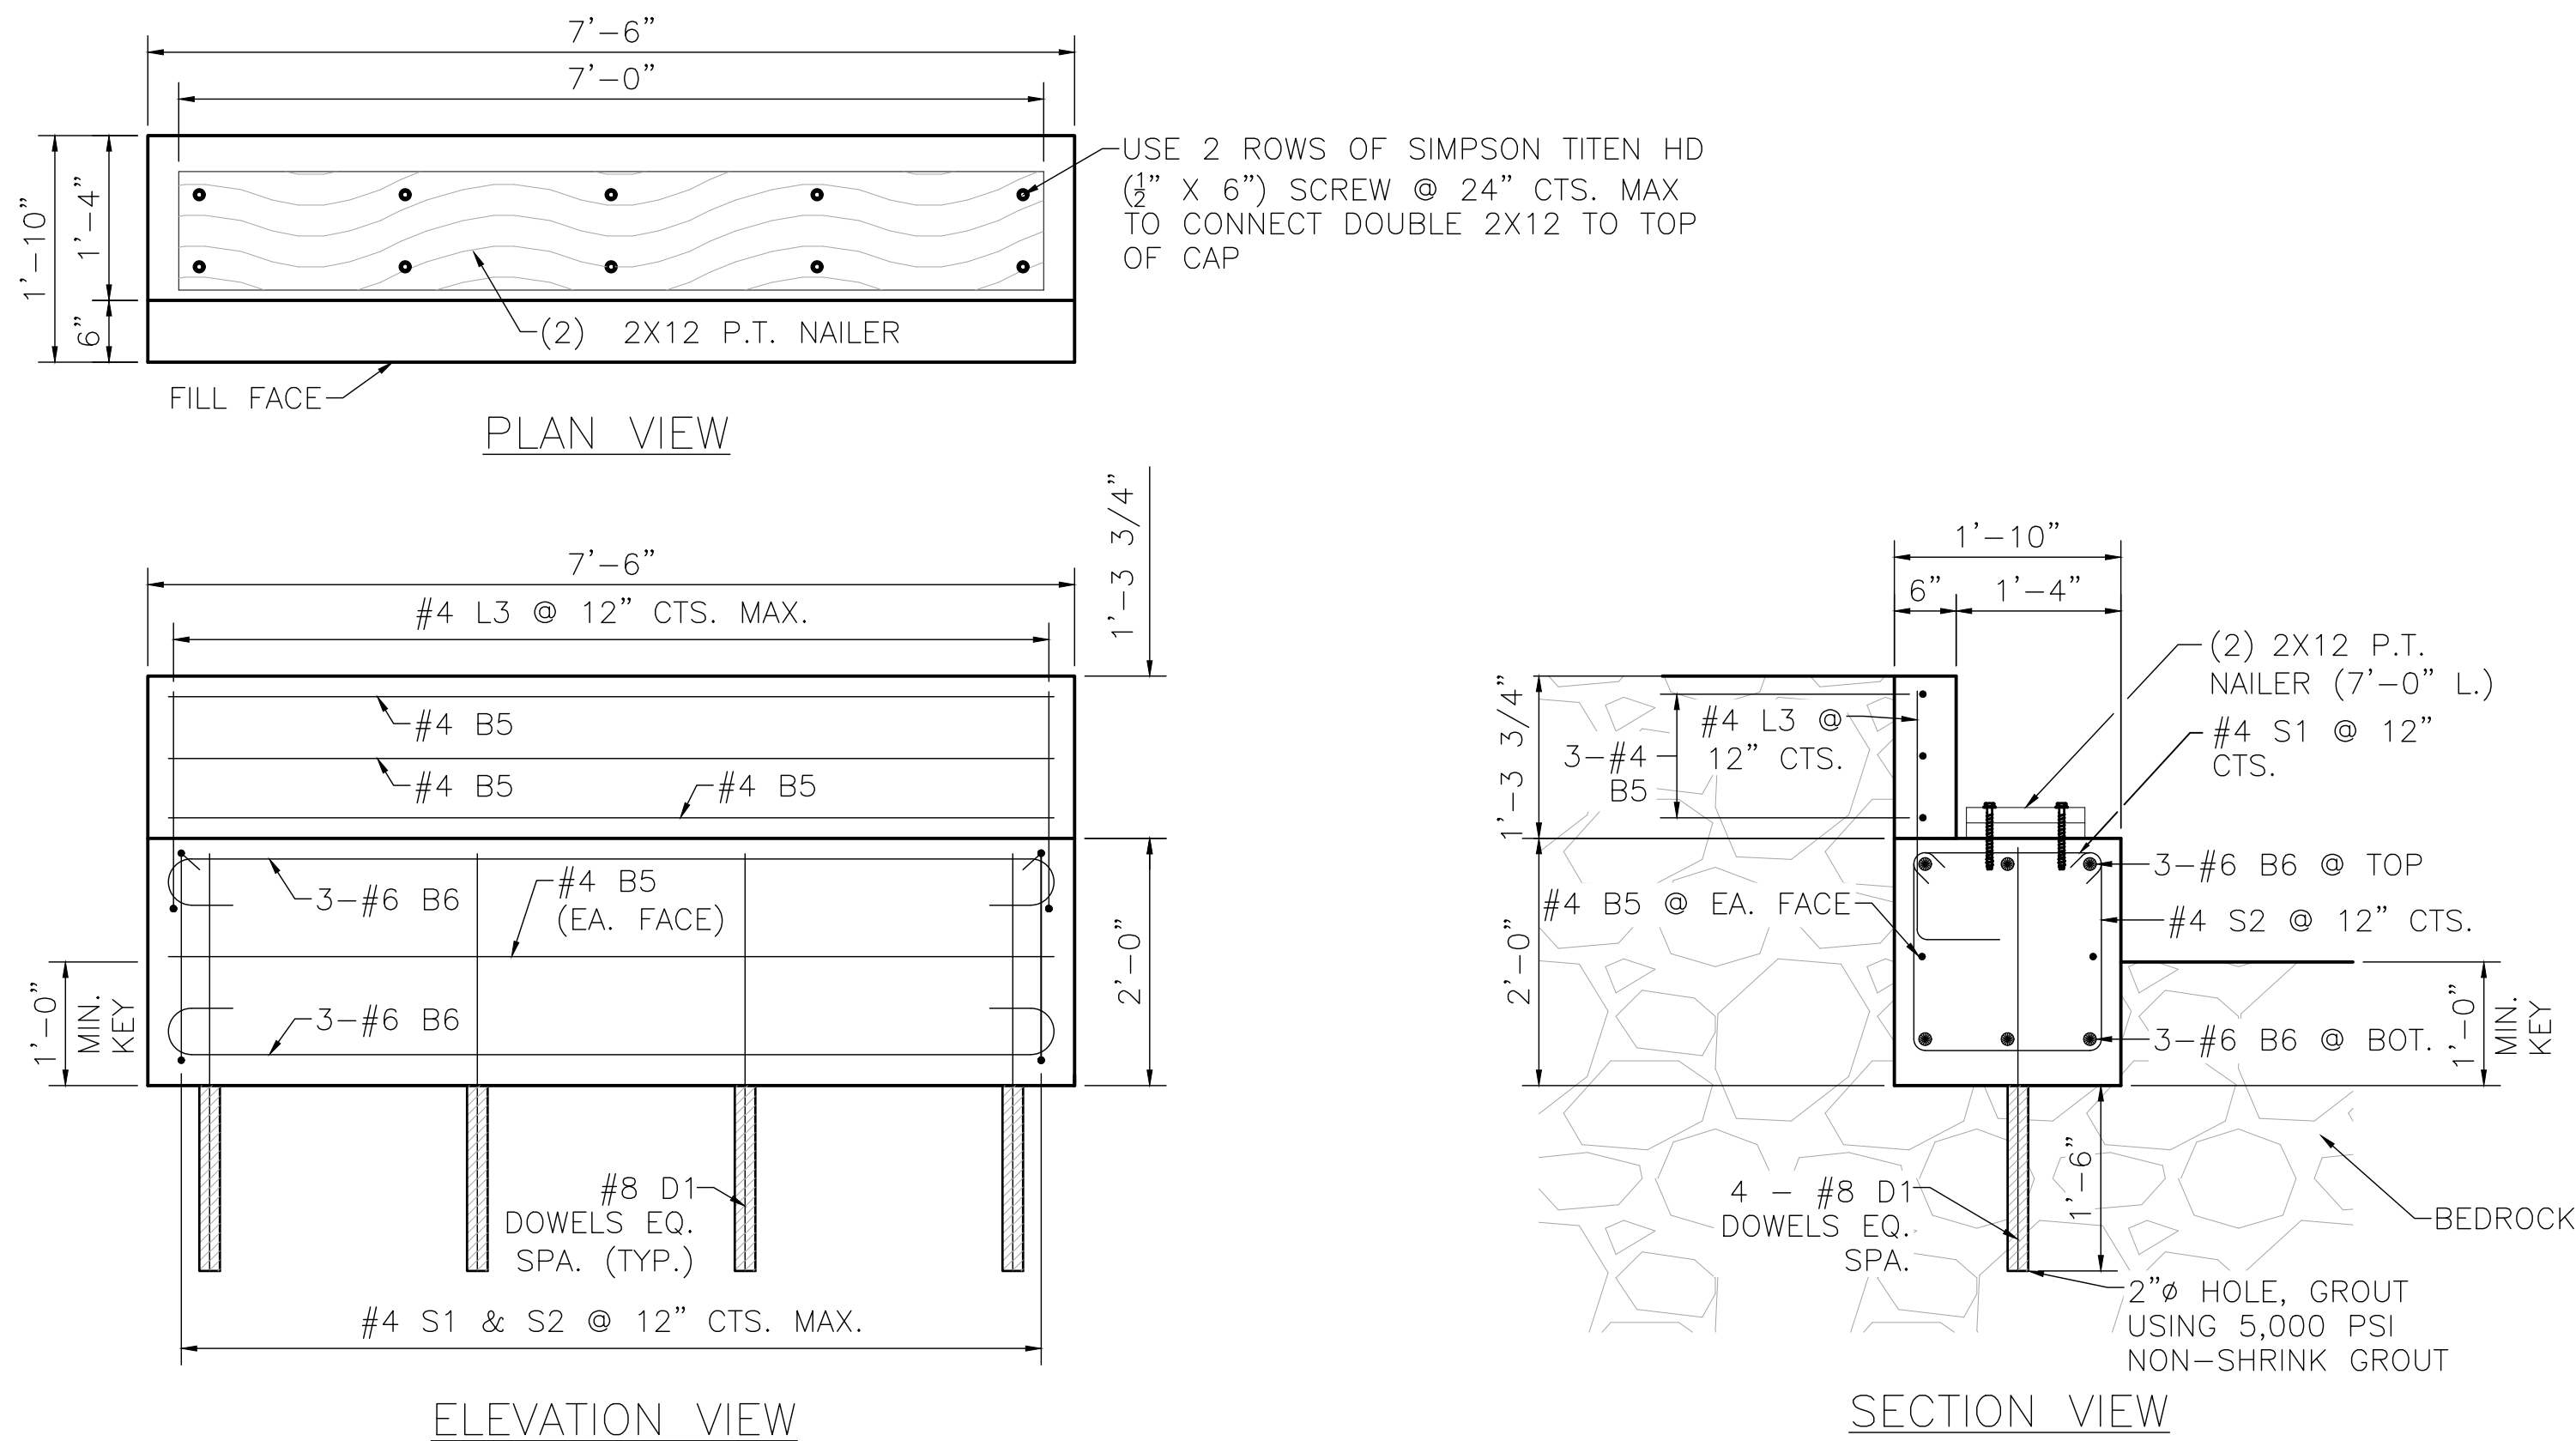


CASE 2: END BENT ON ROCK (ALLOWABLE BEARING CAPACITY = 6000 PSF)

DESIGNED:	WILLIAM M. HOLLIFIELD
DRAWN:	WILLIAM M. HOLLIFIELD
CHECKED:	ADAM G. FELMLEE
ENGINEER OF RECORD:	WILLIAM M. HOLLIFIELD


BILL OF MATERIAL (CASE 1: SOIL)					
BAR	NO.	SIZE	TYPE	LENGTH	WEIGHT
B1	7	#4	STR	7'-2"	34
B2	3	#6	1	8'-4"	38
B3	9	#4	STR	3'-0"	18
B4	8	#4	STR	8'-2"	44
L1	8	#4	2	2'-10"	15
L2	8	#4	3	3'-2"	17
U1	8	#4	4	5'-4"	29
REINFORCING STEEL (FOR END BENT)					193 LBS.
TOTAL CLASS A CONCRETE					2.25 CU. YD.

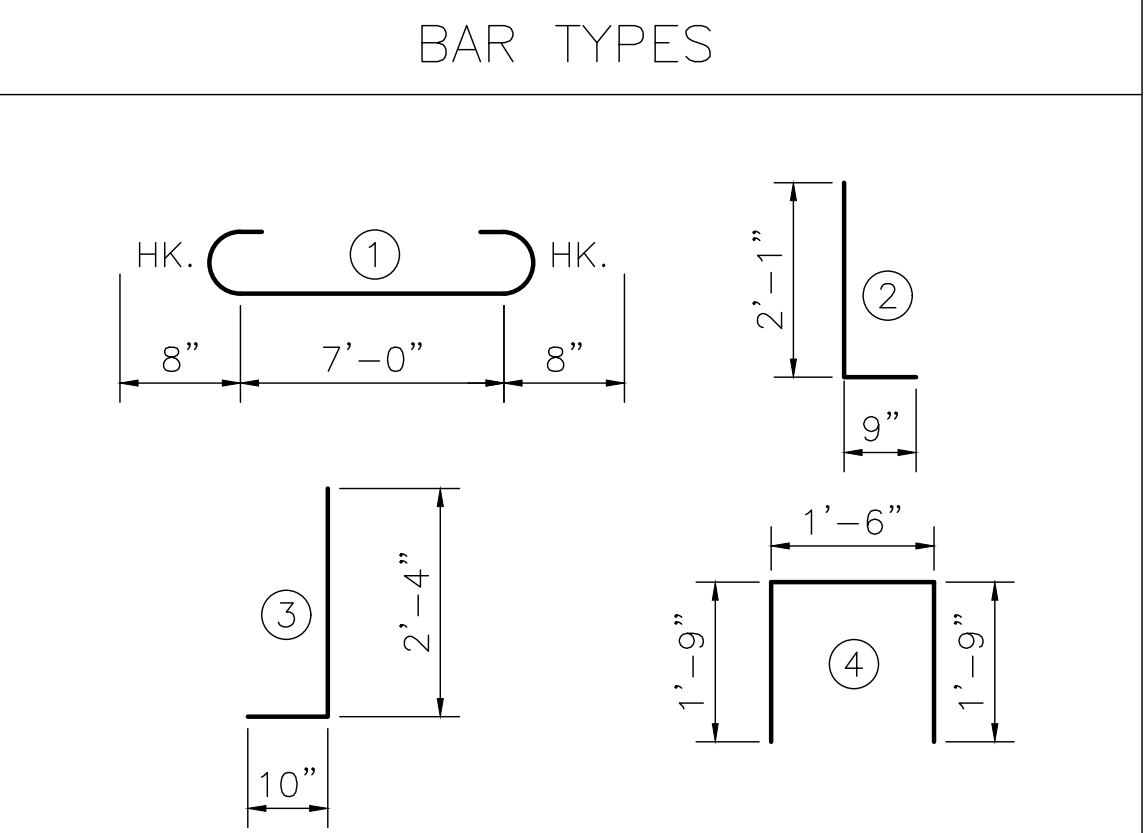

BILL OF MATERIAL (CASE 2: ROCK)					
BAR	NO.	SIZE	TYPE	LENGTH	WEIGHT
B5	5	#4	STR	7'-2"	24
B6	6	#6	5	8'-4"	75
D1	4	#4	STR	4'-3"	12
L1	8	#4	6	2'-10"	15
S1	8	#4	7	2'-3"	12
S2	8	#4	4	5'-5"	29
REINFORCING STEEL (FOR END BENT)					167 LBS.
TOTAL CLASS A CONCRETE					1.20 CU. YD.

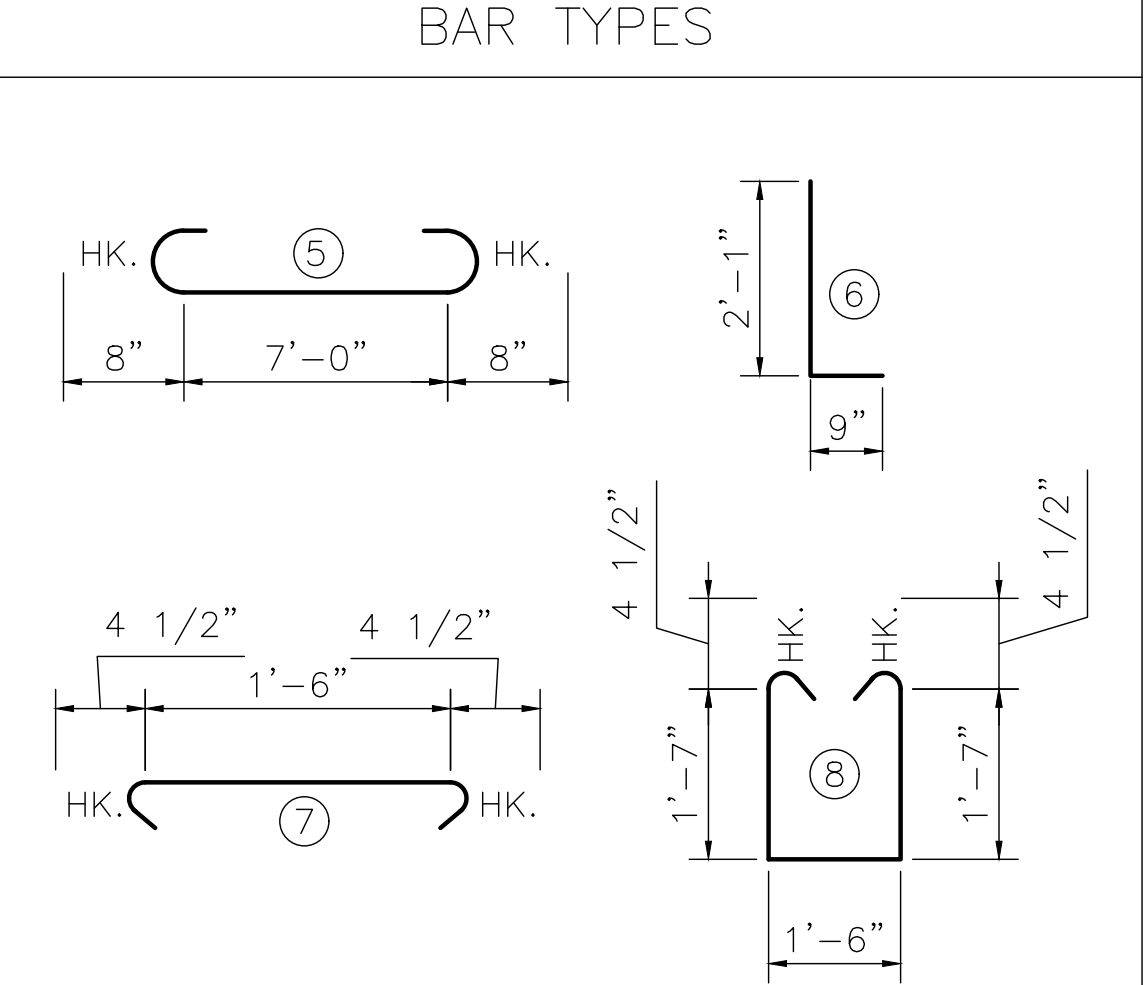

NOTE: FOUNDATION TYPE TO BE DETERMINED BY GEOTECHNICAL ENGINEER AT EACH END BENT LOCATION. FOOTINGS ON SOIL ASSUMED WITH AN ALLOWABLE BEARING CAPACITY OF 3000 PSF. FOOTINGS ON ROCK ASSUMED WITH AN ALLOWABLE BEARING CAPACITY OF 6000. GEOTECHNICAL ENGINEER TO VERIFY THESE VALUES.

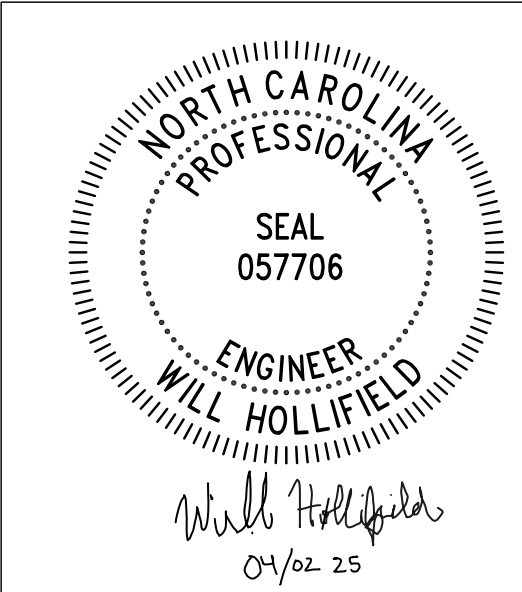



ARETE ENGINEERS, PLLC
7668 Valley Blvd.
P.O. Box 745
Blowing Rock, NC 28605
FIRM LICENSE No. P-1357


ARETE JOB #4026

END BENT DETAILS

BOONE GORGES TRAIL BOARDWALK

MIDDLE FORK GREENWAY
DOWNSTREAM OF PAYNE BRANCH RD.

REVISIONS					SHEET NO. S6
NO.	BY.	DATE:	NO.	BY.	
1			2		TOTAL SHEETS 7
3			4		

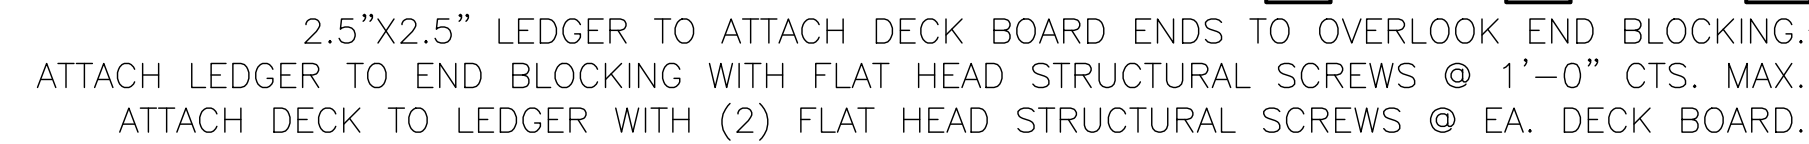

OVERLOOK ELEVATION



TYPICAL SECTION (OVERLOOK)
(SECTION A-A)



OVERLOOK PLAN



TYPICAL OVERLOOK BENT

DESIGNED:	WILLIAM M. HOLLIFIELD
DRAWN:	WILLIAM M. HOLLIFIELD
CHECKED:	ADAM G. FELMLEE
ENGINEER OF RECORD:	WILLIAM M. HOLLIFIELD



ARETE ENGINEERS, PLLC
7668 Valley Blvd.
P.O. Box 745
Blowing Rock, NC 28605
FIRM LICENSE No. P-1357

ARETE JOB #4026

OVERLOOK DETAILS

BOONE GORGES TRAIL BOARDWALK

MIDDLE FORK GREENWAY
DOWNSTREAM OF PAYNE BRANCH RD.

REVISIONS						SHEET NO.
NO.	BY.	DATE:	NO.	BY.	DATE:	S7 TOTAL SHEETS 7
1			2			
3			4			





ABBREVIATIONS	
A	AREA
AASHTO	AMERICAN ASSOCIATION OF STATE HIGHWAY AND TRANSPORTATION OFFICIALS
ADH.	ADHESIVE
AGG.	AGGREGATE
AISC	AMERICAN INSTITUTE OF STEEL CONSTRUCTION
ALT.	ALTERNATE
ANSI	AMERICAN NATIONAL STANDARDS INSTITUTE
APPRH.	APPROACH
APPROX.	APPROXIMATE
ASTM	AMERICAN SOCIETY FOR TESTING MATERIALS
BGS	BELOW GROUND SURFACE
BOT.	BOTTOM
BRG.	BEARING
CTS.	CENTERS
CIPL	CAST IN PLACE
C/L	CENTERLINE
CON.	CONNECTION
CONC.	CONCRETE
COORD.	COORDINATE
DGN.	DESIGN
DIM.	DIMENSION
DWG.	DRAWING
EA.	EACH
EL.	ELEVATION
ENGR.	ENGINEER
EXIST.	EXISTING
F TO F	FACE TO FACE
FDN.	FOUNDATION
FT.	FEET
GALV.	GALVANIZED
GR.	GRADE
HORIZ.	HORIZONTAL
IN.	INCH
LB.	POUND
LONG.	LONGITUDINAL
MAX.	MAXIMUM
MIN.	MINIMUM
O/C	ON CENTER
OD	OUTSIDE DIAMETER
PAR.	PARALLEL
PVC	POLYVINYL CHLORIDE
REINF.	REINFORCEMENT
SCH.	SCHEDULE
STD.	STANDARD
STL.	STEEL
STR.	STRUCTURE
W.W.F.	WELDED WIRE FABRIC


SHEET INDEX	
S1	COVER SHEET
S2	STANDARD NOTES
S3	BRIDGE PLAN & ELEVATION
S4	BRIDGE CROSS SECTION
S5	END BENT 1
S6	END BENT 2
S7	WINGWALL -W3-
S8	WINGWALL -W4-
S9	WINGWALL -W1- & -W2-
S10	RIP-RAP

ARETÉ ENGINEERS

MIDDLEFORK GREENWAY — BOONE GORGE PARK BRIDGE 1 (UPSTREAM BRIDGE) ABUTMENT DESIGN

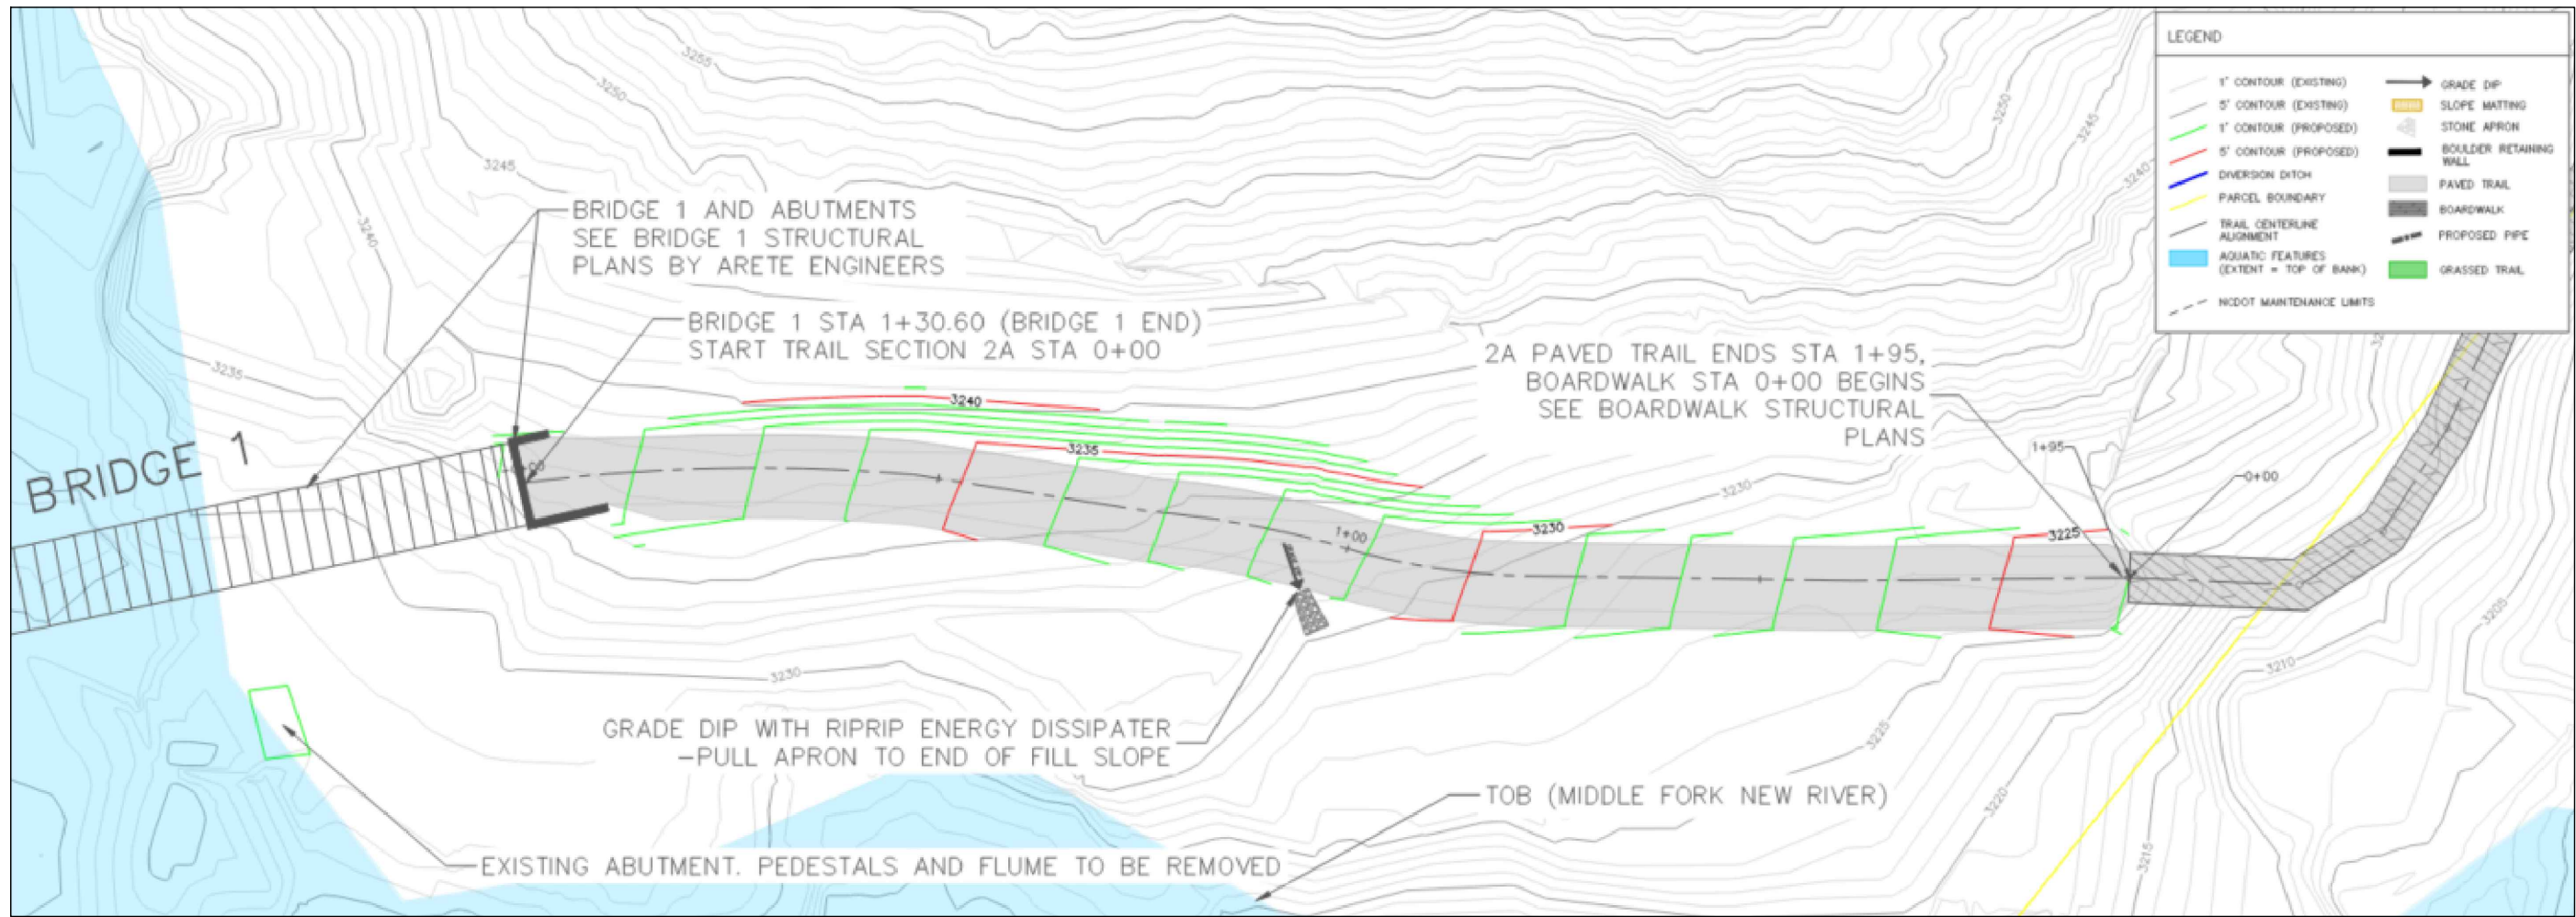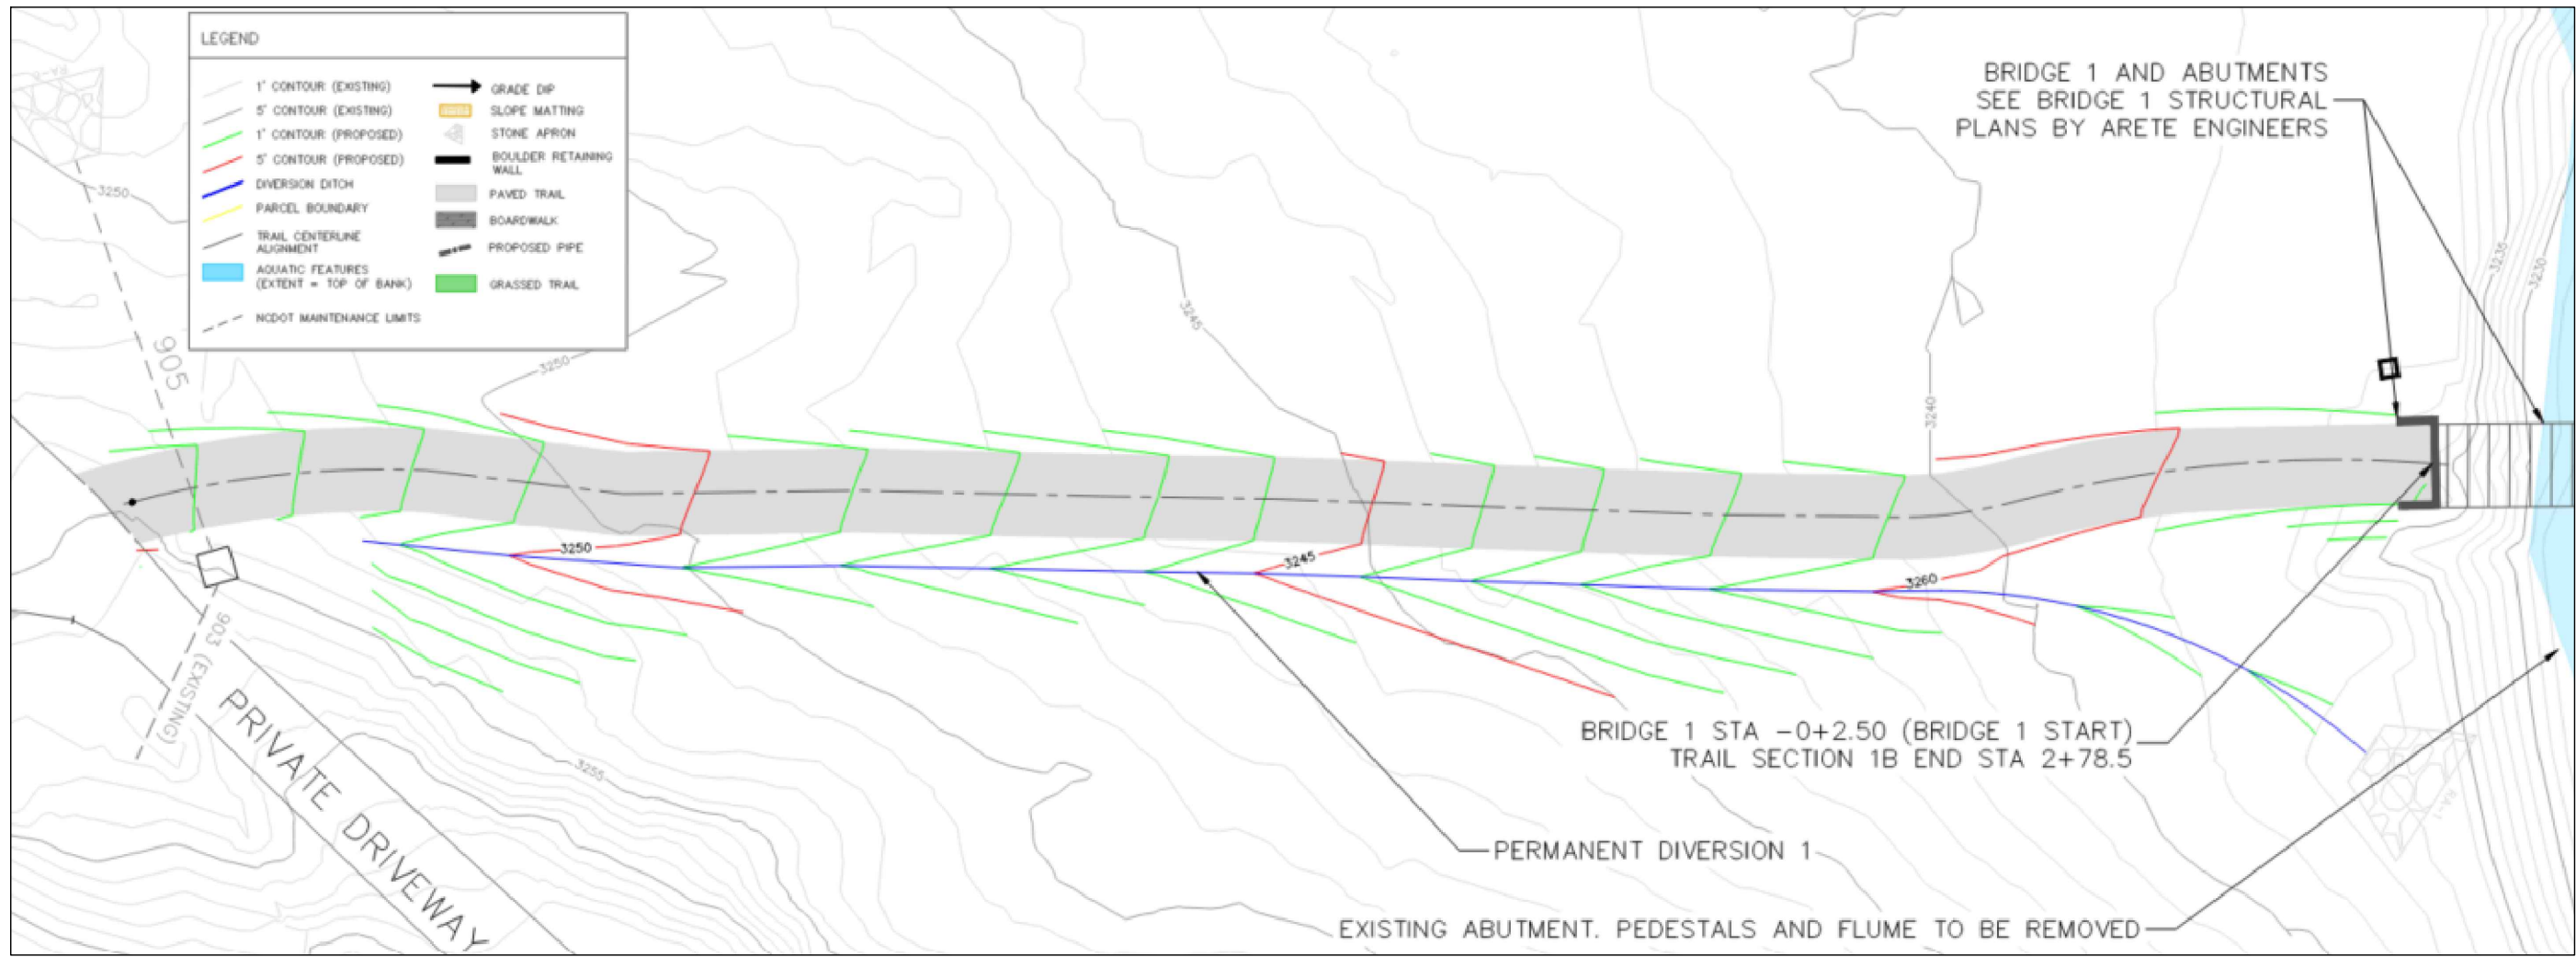

Areté
ENGINEERS
ARETÉ ENGINEERS, PLLC
7668 Valley Blvd.
P.O. Box 745
Blowing Rock, NC 28605
FIRM LICENSE No. P-1357

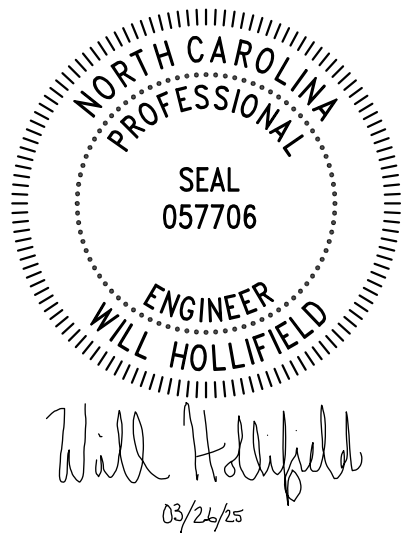

BOONE GORGES SECTION BRIDGE ABUTMENT
FOR
INTERFACE ENVIRONMENTAL CONSULTING, LLC
AT
LAT: 36.188495, LONG: -81.656035

DATE	3/26/25
DRAWN BY	DAT
CHECK BY	WMH
APPROVED BY	AGF
PROJECT NO.	3676

SHEET CONTENTS

COVER SHEET

REVISIONS:

SHEET NO.

S-1

TOTAL SHEETS

10

DESIGN DATA:

SPECIFICATIONS -- -- -- -- -- A.A.S.H.T.O. GUIDE SPECIFICATIONS FOR DESIGN OF FRP PEDESTRIAN BIRDGES, 2ND EDITION

A.A.S.H.T.O. LRFD BRIDGE DESIGN SPECIFICATIONS

LIVE LOAD -----	90 PSF
IMPACT ALLOWANCE -----	SEE A.A.S.H.T.O.
STRESS IN EXTREME FIBER OF	
STRUCTURAL STEEL -- ASSHTO M270 GRADE 26 -----	36,000 LBS. PER SQ. IN.
-- AASHTO M270 GRADE 50W -----	50,000 LBS. PER SQ. IN.
-- AASHTO M270 GRADE 50 -----	50,000 LBS. PER SQ. IN.
REINFORCING STEEL IN TENSION -- GRADE 60 -----	60,000 LBS. PER SQ. IN.
CONCRETE IN COMPRESSION -----	3,000 LBS. PER SQ. IN.
CONCRETE IN SHEAR -----	SEE A.A.S.H.T.O.
STRUCTURAL TIMBER -- TREATED OR UNTREATED -----	1,800 LBS. PER SQ. IN.
EXTREME FIBER STRESS	
COMPRESSION PERPENDICULAR TO GRAIN OF -----	375 LBS. PER SQ. IN.
OF TIMBER	
EQUIVALENT FLUID PRESSURE OF EARTH -----	60 LBS. PER CU. FT. (MIN.)

MATERIAL AND WORKMANSHIP:

EXCEPT AS MAY OTHERWISE BE SPECIFIED ON PLANS OR IN THE SPECIAL PROVISIONS. ALL MATERIAL AND WORKMANSHIP SHALL BE IN ACCORDANCE WITH THE 2018 "STANDARD SPECIFICATIONS FOR ROADS AND STRUCTURES" OF THE N.C. DEPARTMENT OF TRANSPORTATION.

CONCRETE:

UNLESS OTHERWISE REQUIRED ON PLANS, CLASS A CONCRETE SHALL BE USED FOR ALL PORTIONS OF ALL STRUCTURES WITH THE EXCEPTION THAT: CLASS AA CONCRETE SHALL BE USED IN BRIDGE SUPERSTRUCTURES, ABUTMENT BACKWALLS, AND APPROACH SLABS; AND CLASS B CONCRETE SHALL BE USED FOR SLOPE PROTECTION AND RIP RAP. CONCRETE SHALL BE CURED IN COMPLIANCE WITH NCDOT SPECIFICATIONS.

CONCRETE CHAMFERS:

UNLESS OTHERWISE NOTED ON THE PLANS, ALL EXPOSED CORNERS ON STRUCTURES SHALL BE CHAMFERED 3/4" WITH THE FOLLOWING EXCEPTIONS: TOP CORNERS OF CURBS MAY BE ROUNDED TO 1-1/2" RADIUS WHICH IS BUILT INTO CURB FORMS; CORNERS OF TRANSVERSE FLOOR EXPANSION JOINTS SHALL BE ROUNDED WITH A 1/4" FINISHING TOOL UNLESS OTHERWISE REQUIRED ON PLANS; AND CORNERS OF EXPANSION JOINTS IN THE ROADWAY FACES AND TOPS OF CURBS AND SIDEWALKS SHALL BE ROUNDED TO A 1/4" RADIUS WITH A FINISHING STONE OR TOOL UNLESS OTHERWISE REQUIRED ON PLANS.

DOWELS:

DOWELS, UNLESS OTHERWISE NOTES, SHALL BE EMBEDDED A MINIMUM OF 6" INTO EXISTING CONCRETE AND GROUTED INTO PLACE WITH 1:2 CEMENT MORTAR.

ALLOWANCE FOR DEAD LOAD DEFLECTION, SETTLEMENT, ETC. IN CASTING SUPERSTRUCTURES:

BRIDGES SHALL BE BUILT ON THE GRADE OR VERTICAL CURVE SHOWN ON PLANS. SLABS,CURBS, AND PARAPETS SHALL CONFORM TO THE GRADE OR CURVE.

ALL DIMENSIONS WHICH ARE GIVEN IN SECTION AND ARE AFFECTED BY DEAD LOAD DEFLECTIONS ARE DIMENSIONS AT CENTER LINE OF BEARING UNLESS OTHERWISE NOTED ON THE PLANS. IN SETTING FORMS FOR STEEL BEAM BRIDGES AND PRESTRESSED CONCRETE GIRDER BRIDGES, ADJUSTMENTS SHALL BE MADE DUE TO THE DEAD LOAD DEFLECTIONS FOR THE ELEVATIONS SHOWN. WHERE BLOCKS ARE SHOWN OVER BEAMS FOR BUILDING UP TO THE SLAB, THE VERTICAL DIMENSIONS OF THE BLOCKS SHALL BE ADJUSTED BETWEEN BEARING TO COMPENSATE FOR DEAD LOAD DEFLECTIONS, VERTICAL CURVE ORDINATE, AND ACTUAL BEAM CHAMBER. WHERE BOTTOM OF SLAB IS IN LINE WITH BOTTOM OF TOP FLANGES, DEPTH OF SLAB BETWEEN BEARINGS SHALL BE ADJUSTED TO COMPENSATE FOR DEAD LOAD DEFLECTION, VERTICAL CURVE ORDINATE, AND ACTUAL BEAM CHAMBER.

IN SETTING FALSEWORK AND FORMS FOR REINFORCED CONCRETE SPANS, AN ALLOWANCE SHALL BE MADE FOR DEAD LOAD DEFLECTIONS, SETTLEMENT OF FALSEWORK, AND PERMANENT CHAMBER WHICH SHALL BE PROVIDED FOR IN ADDITION TO THE ELEVATIONS SHOWN. AFTER REMOVAL OF THE FALSEWORK, THE FINISHED STRUCTURES SHALL CONFORM TO THE PROFILE AND ELEVATIONS SHOWN ON THE PLANS AND CONSTRUCTION ELEVATIONS FURNISHED BY THE ENGINEER.

DETAILED DRAWINGS FOR FALSEWORK OR FORMS FOR BRIDGE SUPERSTRUCTURE AND ANY STRUCTURE OR PARTS OF A STRUCTURE AS NOTED ON THE PLANS SHALL BE SUBMITTED TO THE ENGINEER FOR APPROVAL BEFORE CONSTRUCTION OF THE FALSEWORK OR FORMS IS STARTED.

REINFORCING STEEL:

ALL REINFORCING STEEL SHALL BE DEFORMED. DIMENSIONS RELATIVE TO PLACEMENT OF REINFORCING ARE TO CENTERS OF BARS UNLESS OTHERWISE INDICATED IN THE PLANS. DIMENSIONS ON BAR DETAILS ARE TO CENTERS OF BARS OR ARE OUT TO OUT AS INDICATED ON PLANS.

WIRE BAR SUPPORTS SHALL BE PROVIDED FOR REINFORCING STEEL WHERE INDICATED ON THE PLANS. WHEN BAR SUPPORT PIECES ARE PLACE IN CONTINUOUS LINES, THEY SHALL BE SO PLACED THAT THE ENDS OF THE SUPPORTING WIRES SHALL BE LAPPED TO LOCK LEGS ON ADJOINING PIECES.

LAP SPLICES SHALL BE A MINIMUM LENGTH OF 40X DIAMETER OF BAR.

SPECIAL NOTES:

GENERALLY, IN CASE OF DISCREPANCY, THIS STANDARD SHEET OF NOTES SHALL GOVERN OVER THE SPECIFICATIONS, BUT THE REMAINDER OF THE PLANS SHALL GOVERN OVER NOTES HEREON, AND SPECIAL PROVISIONS SHALL GOVERN OVER ALL.

CONSTRUCTION SEQUENCE:

PLACE BACKFILL IN ACCORDANCE WITH NCDOT SPECIFICATIONS. PLACE BACKFILL ABOVE THE BEARING SEAT AFTER THE PREFABRICATED FRP BRIDGE IS SET ON THE END BENTS.

PILE SPECIFICATIONS

H-PILES SHALL BE 50 KSI STEEL. A MINIMUM OF 1 PRODUCTION PILE SHALL BE TESTED AT EACH END BENT.



ARETÉ ENGINEERS, PLLC

7668 Valley Blvd.

P.O. Box 745

Blowing Rock, NC 28605

FIRM LICENSE No. P-1357

NORTH CAROLINA


PROFESSIONAL

SEAL

057706

ENGINEER



WILL HOLLIFIELD

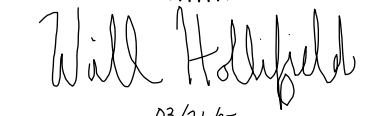

03/24/25

BOONE GORGES SECTION BRIDGE ABUTMENT
FOR
INTERFACE ENVIRONMENTAL CONSULTING, LLC
AT
LAT: 36.188495, LONG: -81.656035

DATE	3/26/25
DRAWN BY	DAT
CHECK BY	WMH
APPROVED BY	AGF
PROJECT NO.	3676
SHEET CONTENTS	
STANDARD NOTES	
REVISIONS:	
SHEET NO.	
S-2	
TOTAL SHEETS	
10	

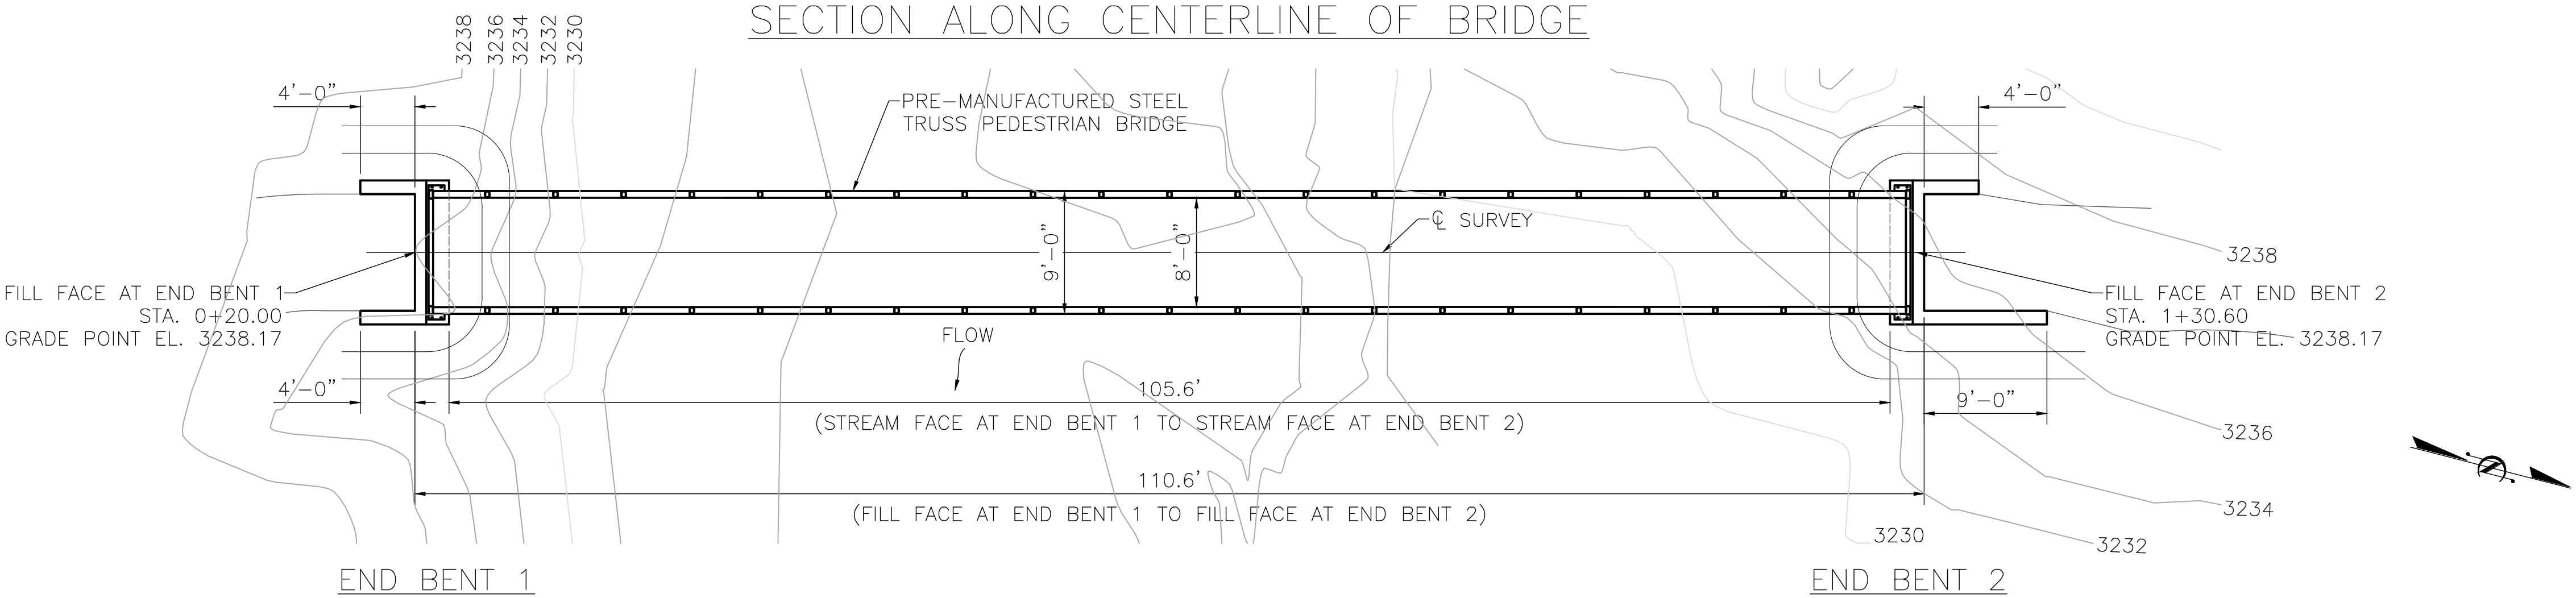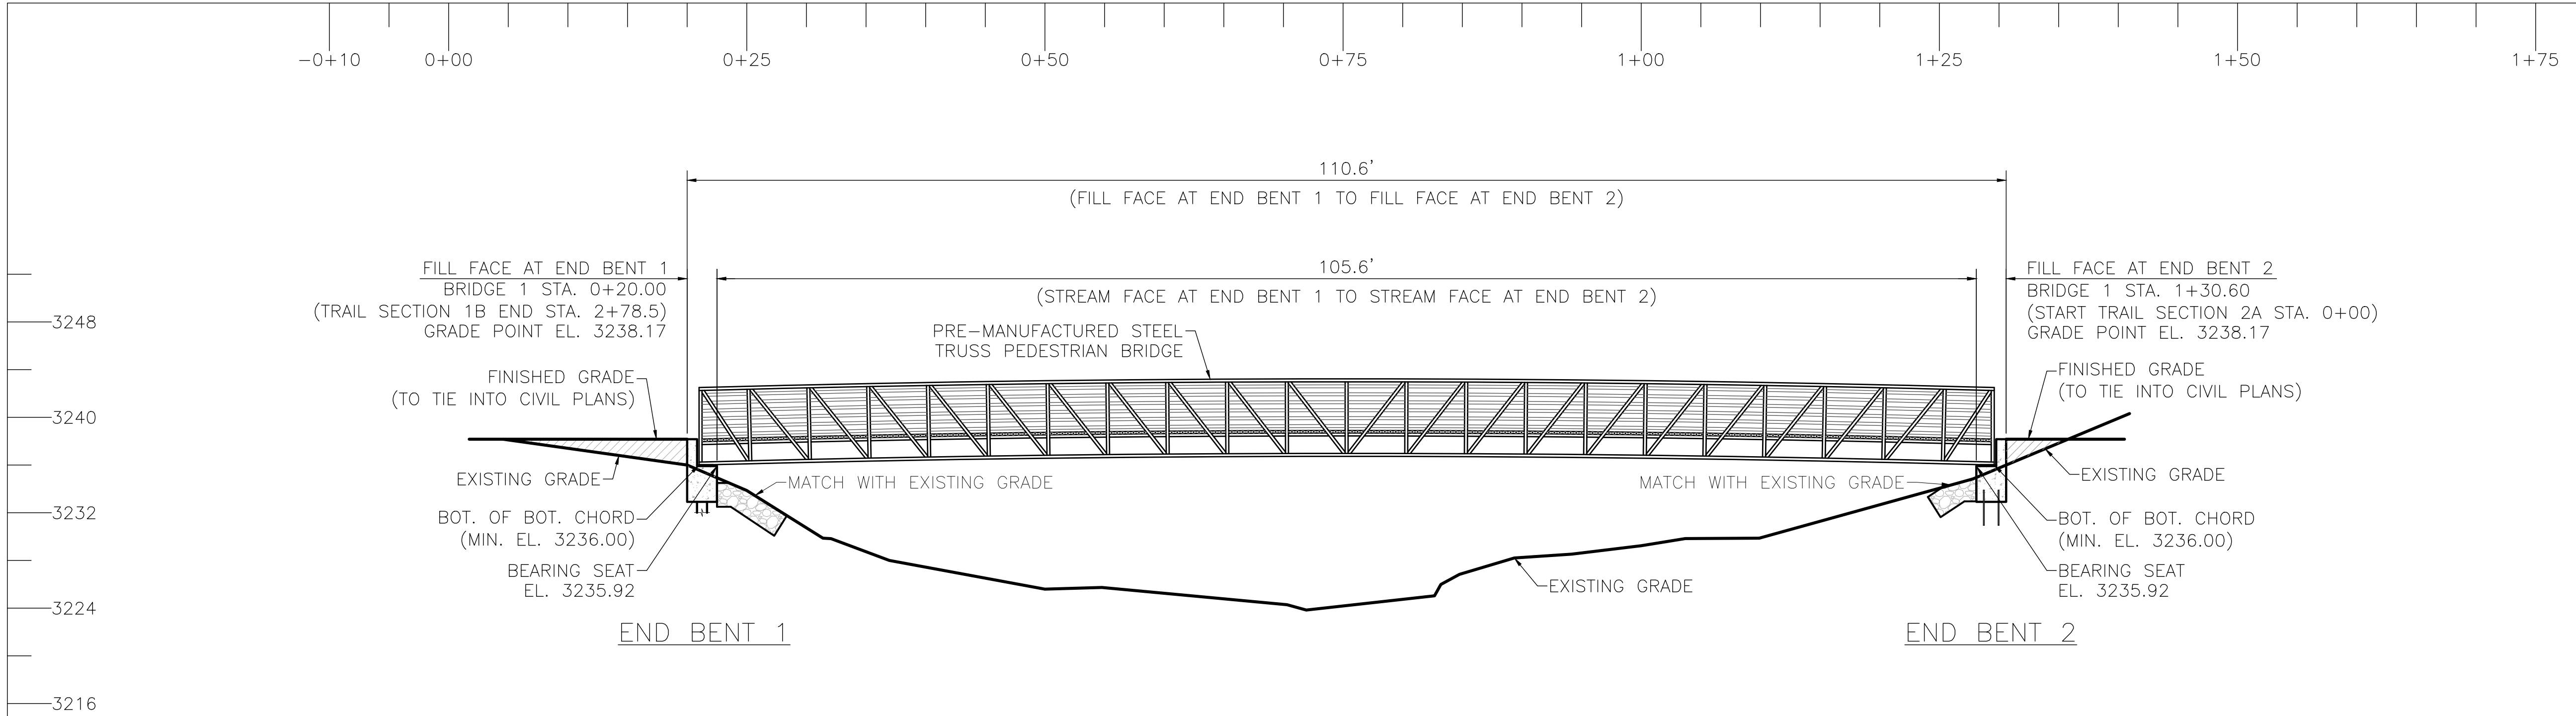

- FOUNDATION NOTES:
- FOR PILES, SEE PILES CONSTRUCTION SPECIFICATIONS.
 - PILES AT END BENT 1 ARE DESIGNED FOR AN ALLOWABLE PILE CAPACITY OF 25 TONS.
 - PILES AT END BENT 1 ARE DESIGNED FOR AN ULTIMATE PILE CAPACITY OF 50 TONS.
 - IT HAS BEEN ESTIMATED THAT A PILE DRIVING HAMMER WITH AN EQUIVALENT RATED ENERGY IN THE RANGE OF 5,000 FT-LBS TO 15,000 FT-LBS PER BLOW WILL BE REQUIRED TO DRIVE PILES AT END BENT 1. THIS ESTIMATED ENERGY RANGE DOES NOT RELEASE THE CONTRACTOR FROM PROVIDING DRIVING EQUIPMENT IN ACCORDANCE WITH THE PILES CONSTRUCTION SPECIFICATIONS.
 - PILE EXCAVATION IS REQUIRED AT END BENT 1. EXCAVATE HOLES AT PILE LOCATIONS WITH A MINIMUM PENETRATION OF 12 FEET BELOW BOTTOM OF CAP/ FOR PILE EXCAVATION SEE PILES CONSTRUCTION SPECIFICATIONS. UPON COMPLETION OF PILE EXCAVATION, STAND AND DRIVE PILES.
 - THE SPREAD FOOTING AT END BENT 2 IS DESIGNED FOR AN ALLOWABLE BEARING CAPACITY OF 4,000 PSF. THE FOOTING SHALL BEAR ON CLEAN, SOUND ROCK. CHECK FIELD CONDITIONS FOR THE REQUIRED ALLOWABLE BEARING CAPACITY OF 4,000 PSF JUST BEFORE PLACING CONCRETE.
 - END BENT SLOPES SHALL BE COVERED WITH RIP RAP SLOPE PROTECTION FROM THE TOE OF SLOPE TO BERM TO PROTECT APPROACH EMBANKMENT FROM SCOUR.
 - NO WAITING PERIOD IS REQUIRED BEFORE BEGINNING END BENT CONSTRUCTION.

DRILLED-IN PILE CONSTRUCTION SPECIFICATIONS

THE PILE EXCAVATION HOLE DIAMETER SHOULD HAVE A MINIMUM OF 3 INCHES OF CLEARANCE AROUND THE ENTIRETY OF THE STEEL H-PILE. WE RECOMMEND INSTALLING DRILLED-IN PILES A MINIMUM OF 10 FEET BELOW THE BOTTOM OF THE CAP ELEVATION AND AT LEAST 2 TO 3 FEET INTO PWR OR BEDROCK. THE BOTTOM FIVE FEET OF THE EXCAVATION SHOULD BE FILLED WITH CONCRETE. THE REMAINDER OF THE OPEN EXCAVATION MAY BE FILLED WITH FLOWABLE FILL, SUCH AS LEAN CONCRETE, #57 STONE, OR SAND UP TO THE GROUND SURFACE.

DRILLED-IN PILE INFORMATION		
ALLOWABLE PILE CAPACITY: 25 TONS (50 KIPS)	END BENT 1	END BENT 2
ESTIMATED PILE EMBEDMENT INTO CAP (FT)	1	SPREAD FOOTING DRILLED INTO BEDROCK
ESTIMATED PENETRATION INTO PWR/BEDROCK (FT)	2.0	
ESTIMATED PILE PENETRATION, BGS (FT)	26.0	
ESTIMATED PILE LENGTH (FT) PER PILE	29.0	
AVERAGE PILE LENGTH (FT) PER PILE	30	

Areté

ENGINEERS

ARETÉ ENGINEERS, PLLC

7668 Valley Blvd.

P.O. Box 745

Blowing Rock, NC 28605

FIRM LICENSE No. P-1357

NORTH CAROLINA

PROFESSIONAL

SEAL

057706

ENGINEER

WILL HOLLIFIELD

03/24/25

BOONE GORGES SECTION BRIDGE ABUTMENT
FOR
INTERFACE ENVIRONMENTAL CONSULTING, LLC
AT
LAT: 36.188495, LONG: -81.656035

DATE	3/26/25
DRAWN BY	DAT
CHECK BY	WMH
APPROVED BY	AGF
PROJECT NO.	3676

SHEET CONTENTS

ELEVATION & PLAN
ALONG CENTERLINE OF
BRIDGE


REVISIONS:

SHEET NO.

S-3

TOTAL SHEETS

10

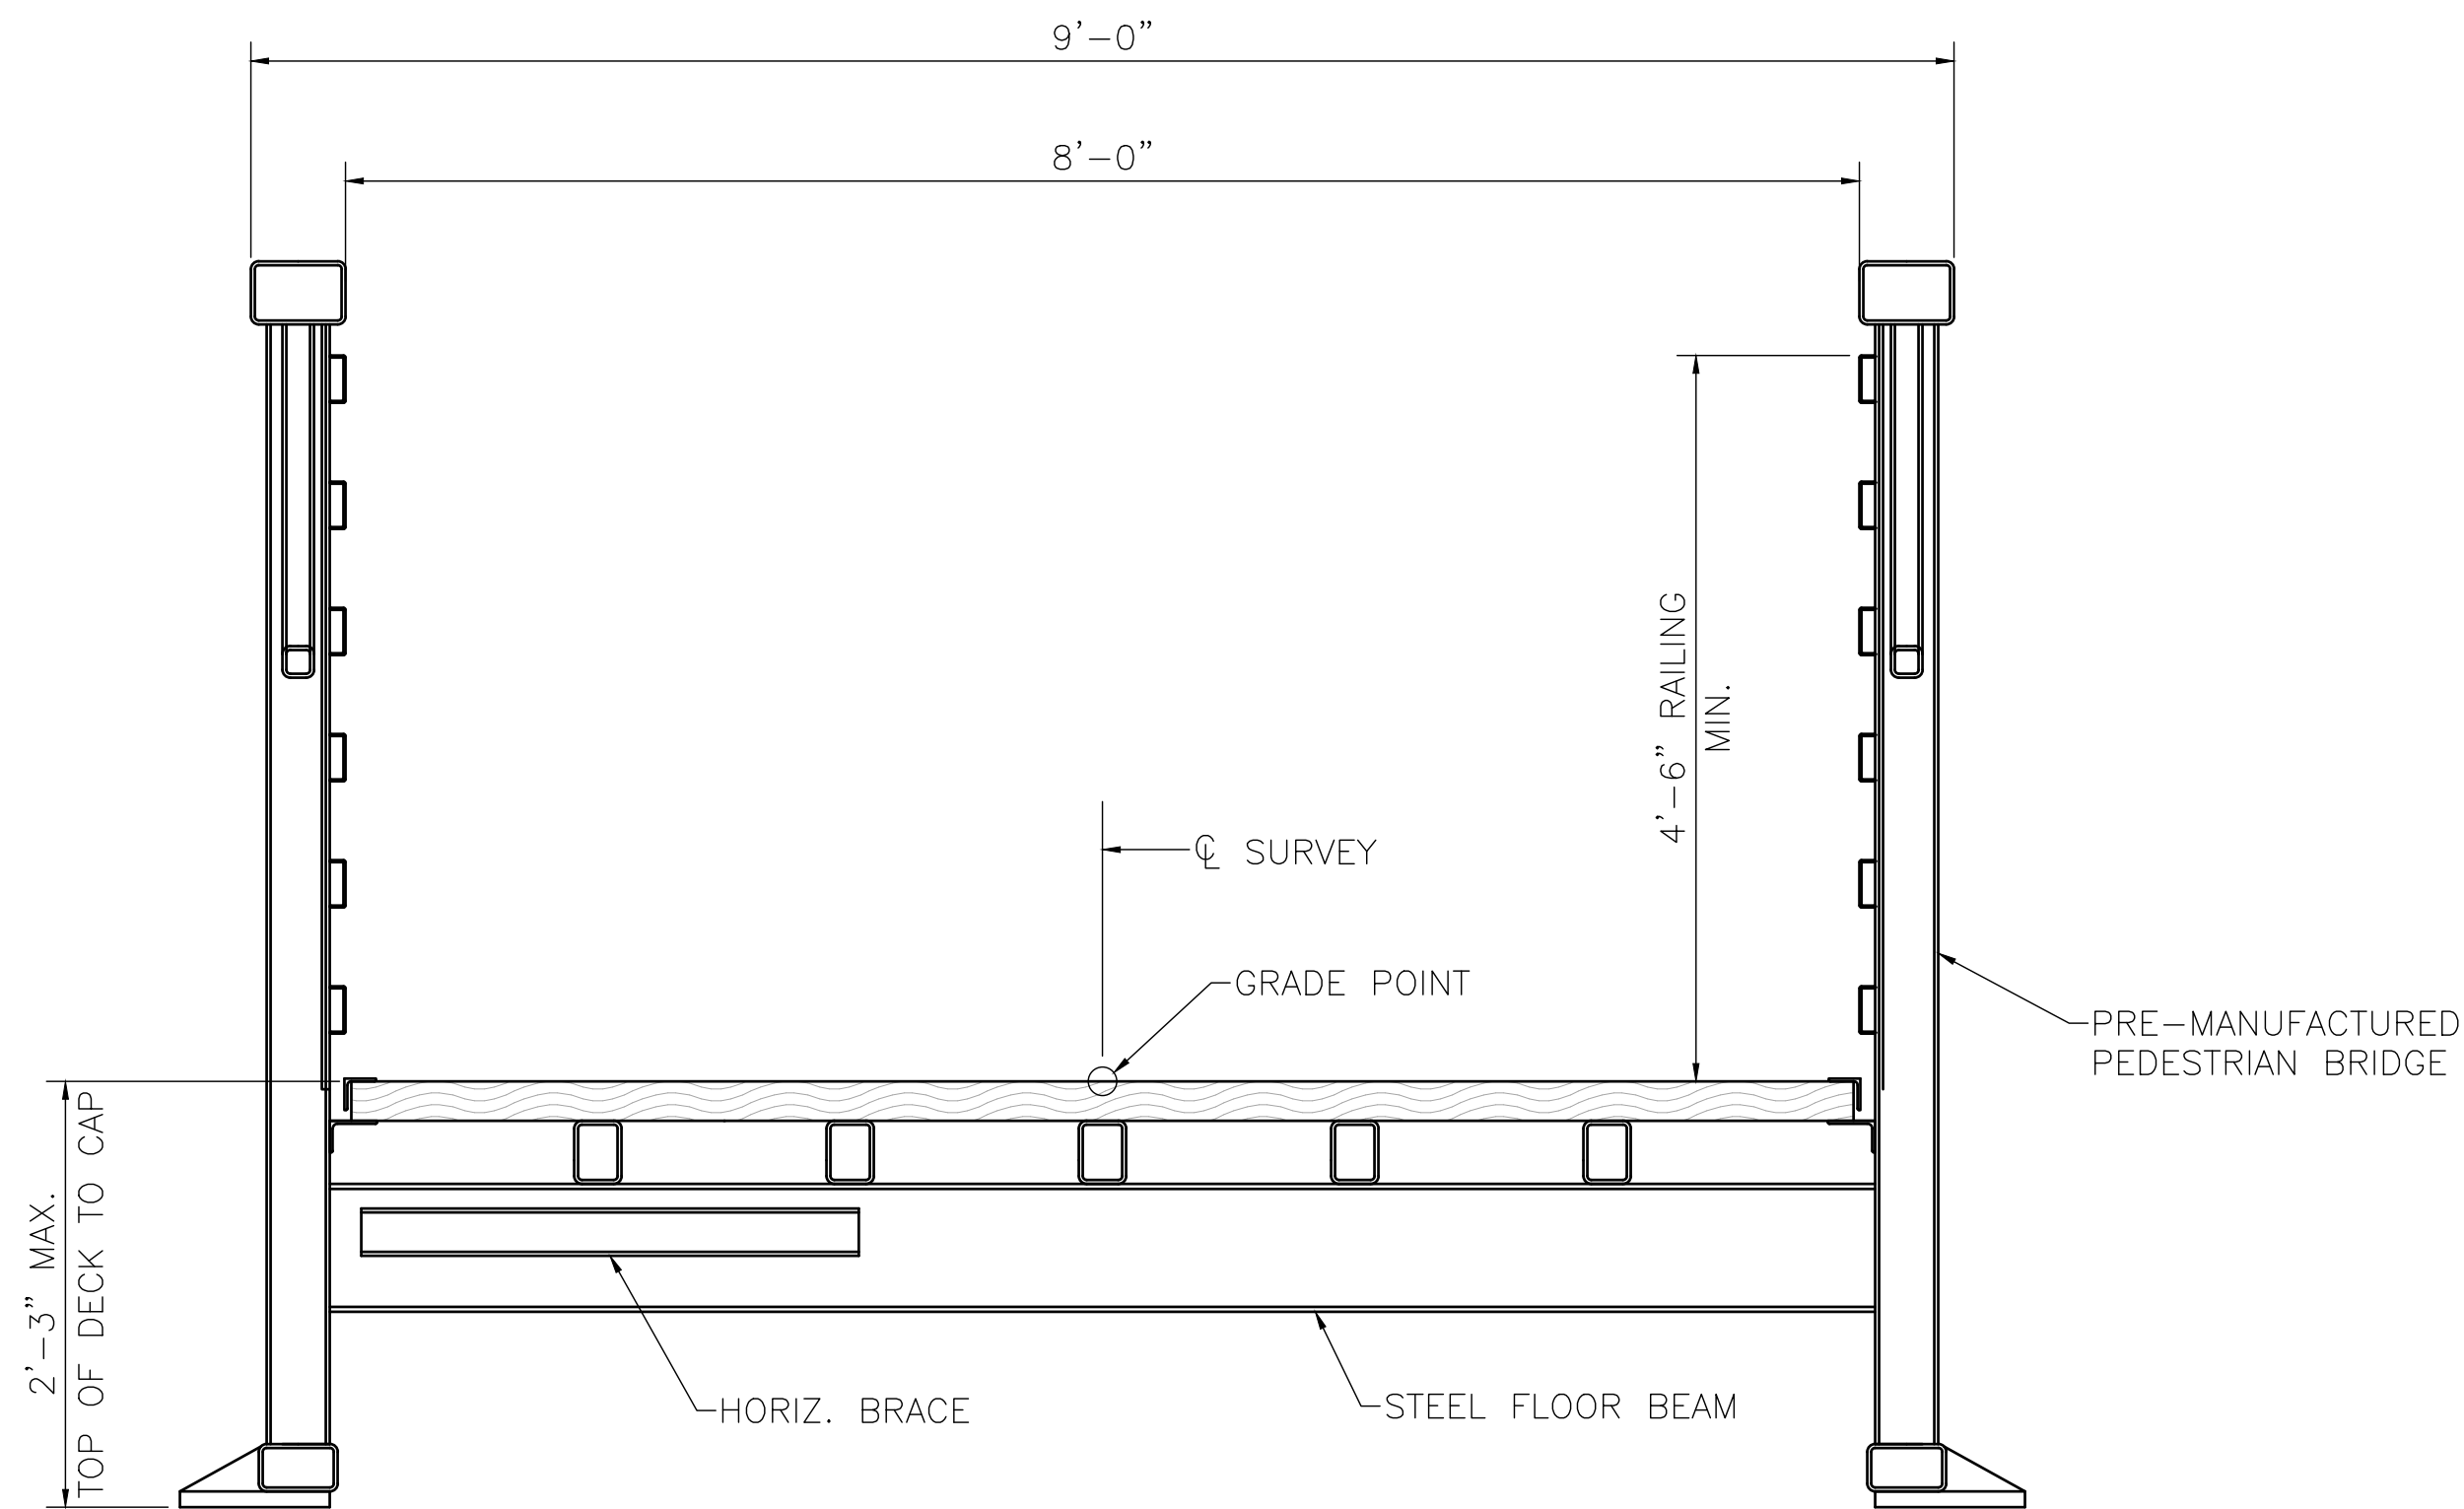

TYPICAL SECTION (PRE-MANUFACTURED BRIDGE)

BEGIN STATION	END STATION	BRIDGE LENGTH
0+20.00	1+30.60	108.6'


DISTANCE FROM BEGIN STATION TO END STATION INCLUDES 10" BACKWALL AND 2" EXP. JT. AT EACH END*

PRE-MANUFACTURED PEDESTRIAN BRIDGE NOTES

- BRIDGE LOADING & GEOMETRY IS ESTIMATED. AFTER SHOP DRAWINGS FOR THE PREMANUFACTURED PEDESTRIAN BRIDGE ARE SUBMITTED, CONSTRUCTION ADMINISTRATOR SHALL FORWARD SHOP DRAWINGS TO ARETE ENGINEERS FOR VERIFICATION THAT THE SUBSTRUCTURE CAN SUPPORT CALCULATED BRIDGE LOADS.
- PRE-MANUFACTURED PEDESTRIAN BRIDGE DESIGNED PER AASHTO LRFD GUIDE SPECIFICATIONS FOR DESIGN OF PEDESTRIAN BRIDGES (LATEST EDITION).
- THIS BRIDGE IS LOCATED IN SEISMIC ZONE 1.
- FABRICATOR OF PREMANUFACTURED PEDESTRIAN BRIDGE SHALL INDICATE THE LOCATION OF DRAINAGE HOLES FOR THE BRIDGE TUBULAR MEMBERS IN THE SHOP DRAWINGS.



ARETÉ ENGINEERS, PLLC
7668 Valley Blvd.
P.O. Box 745
Blowing Rock, NC 28605
FIRM LICENSE No. P-1357

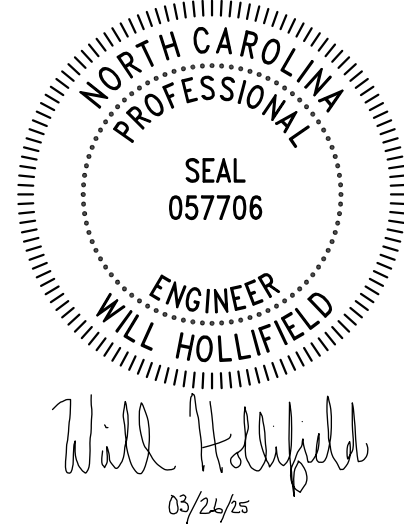

BOONE GORGES SECTION BRIDGE ABUTMENT
FOR
INTERFACE ENVIRONMENTAL CONSULTING, LLC
AT
LAT: 36.188495, LONG: -81.656035

DATE	3/26/25
DRAWN BY	DAT
CHECK BY	WMH
APPROVED BY	AGF
PROJECT NO.	3676

SHEET CONTENTS

TYPICAL SECTION OF
PRE-MANUFACTURED
BRIDGE 1


REVISIONS:

SHEET NO.


S-4

TOTAL SHEETS

10

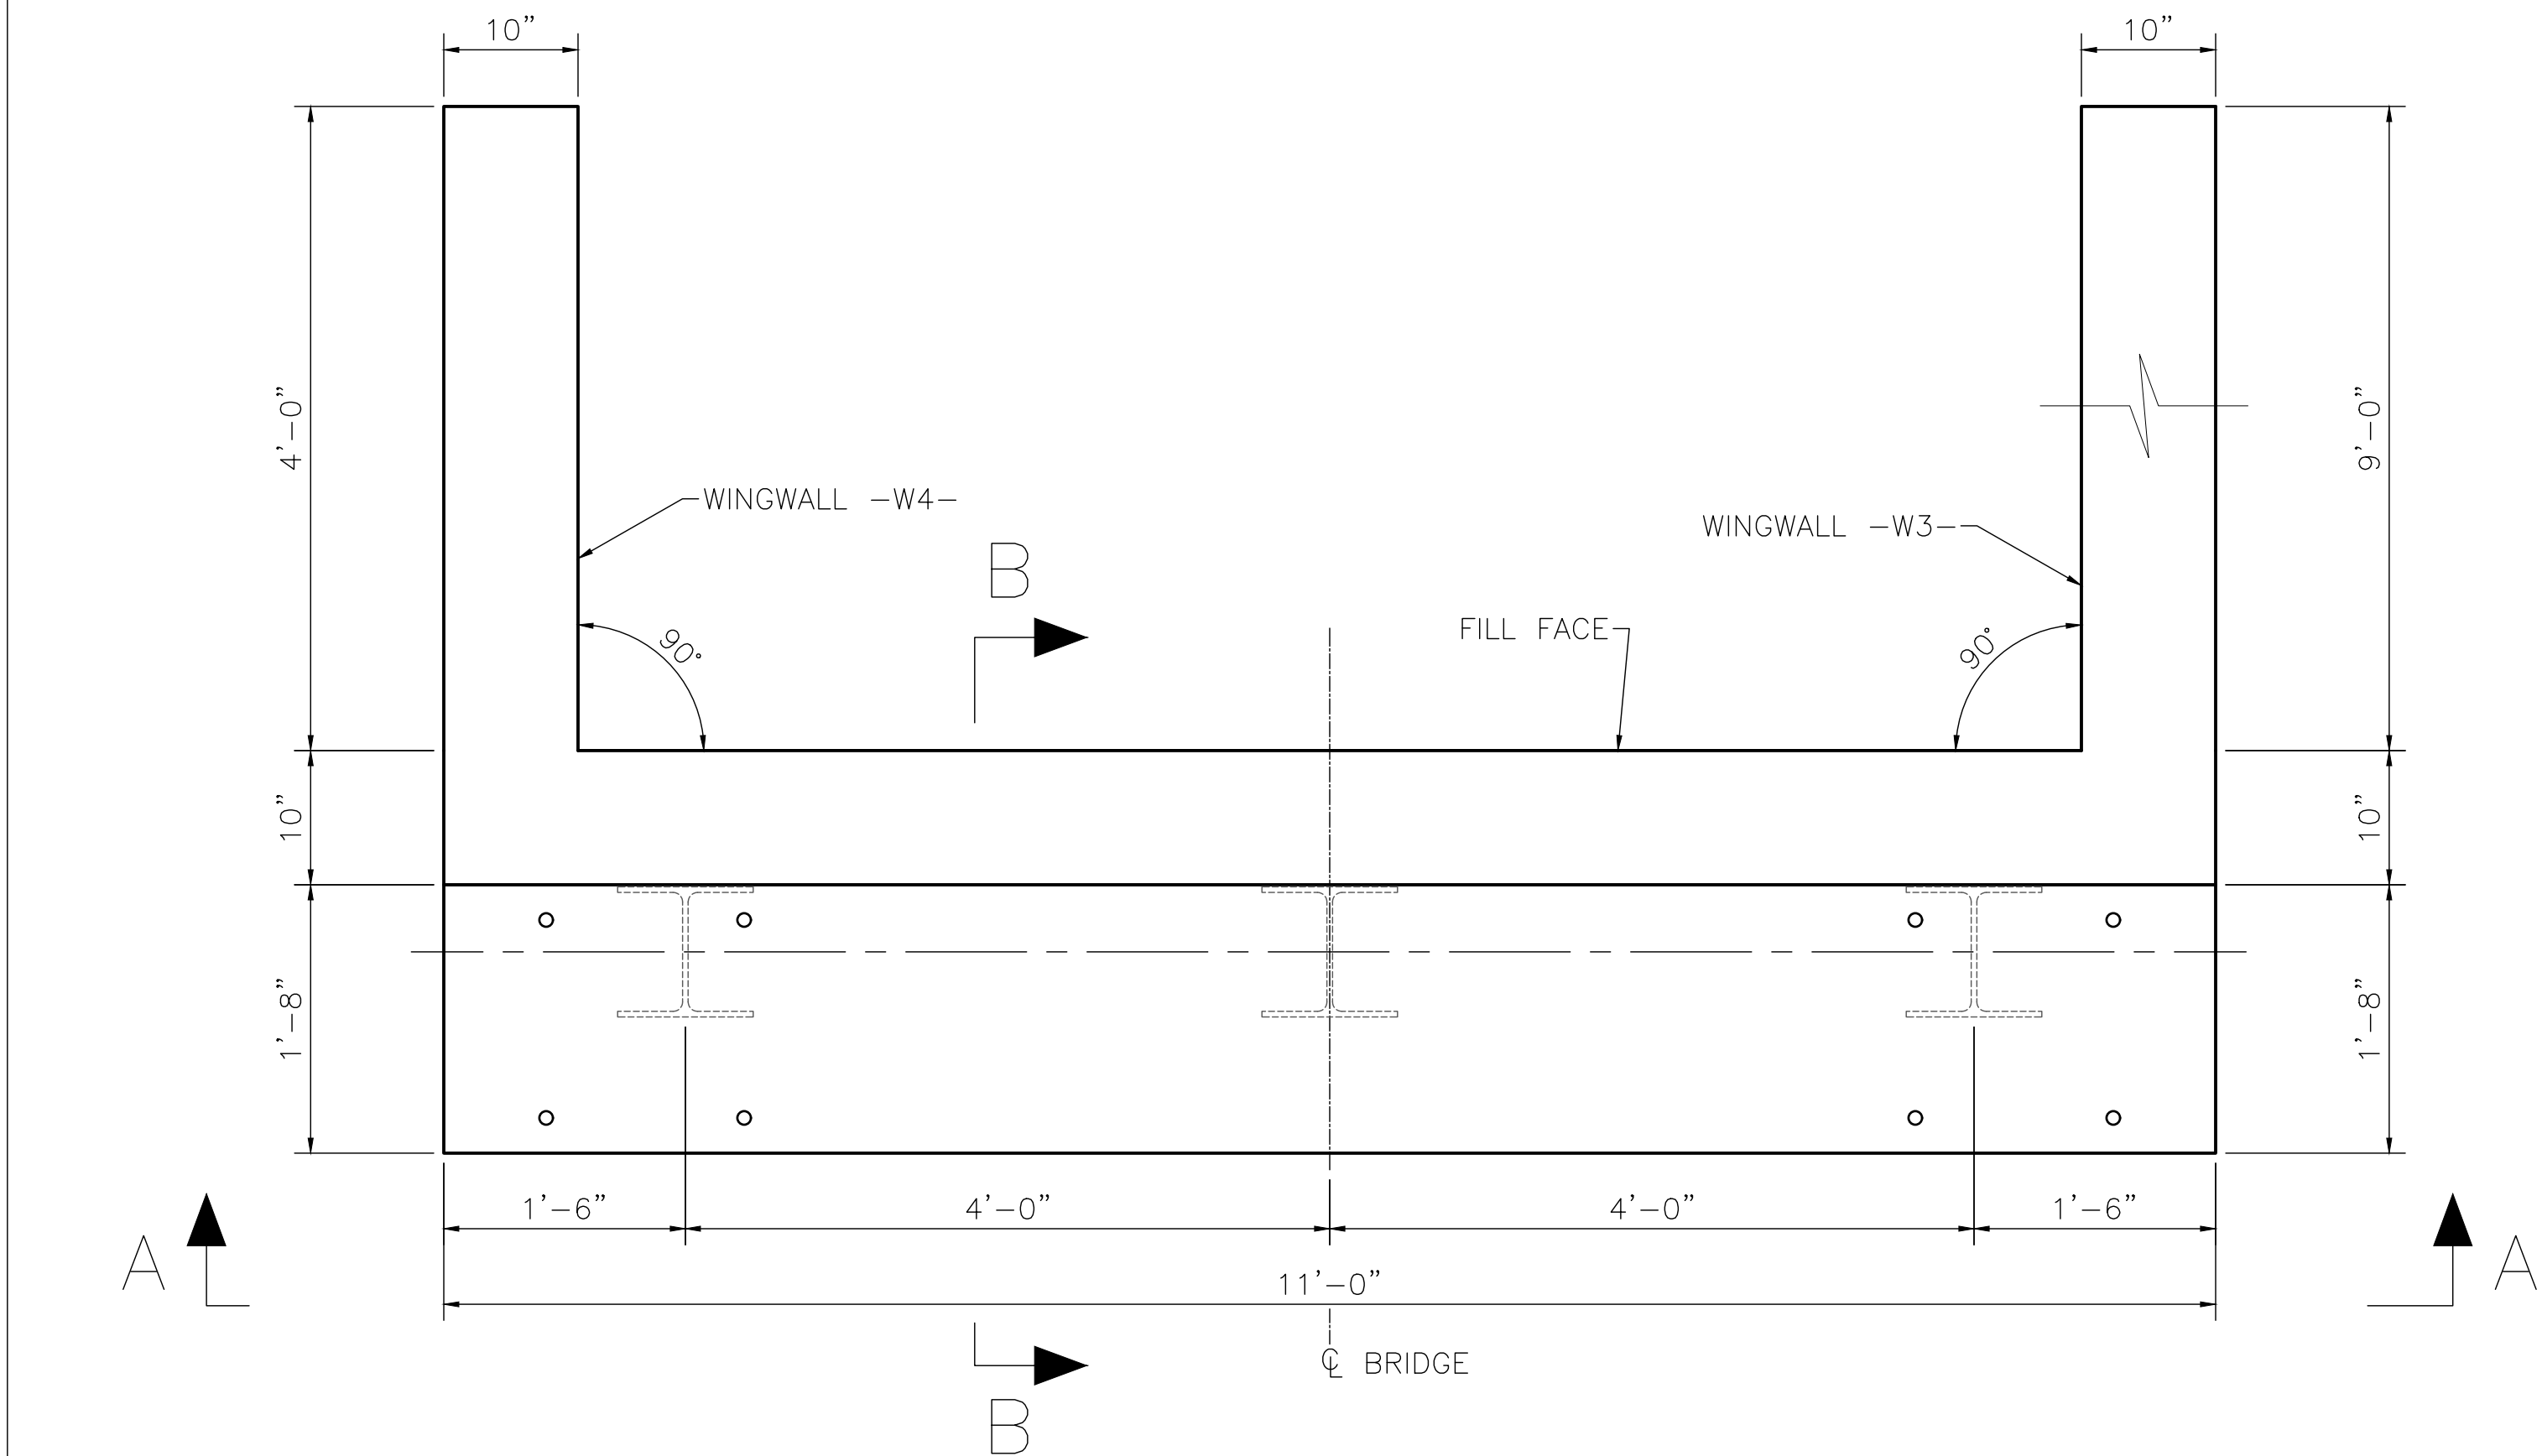

PLAN

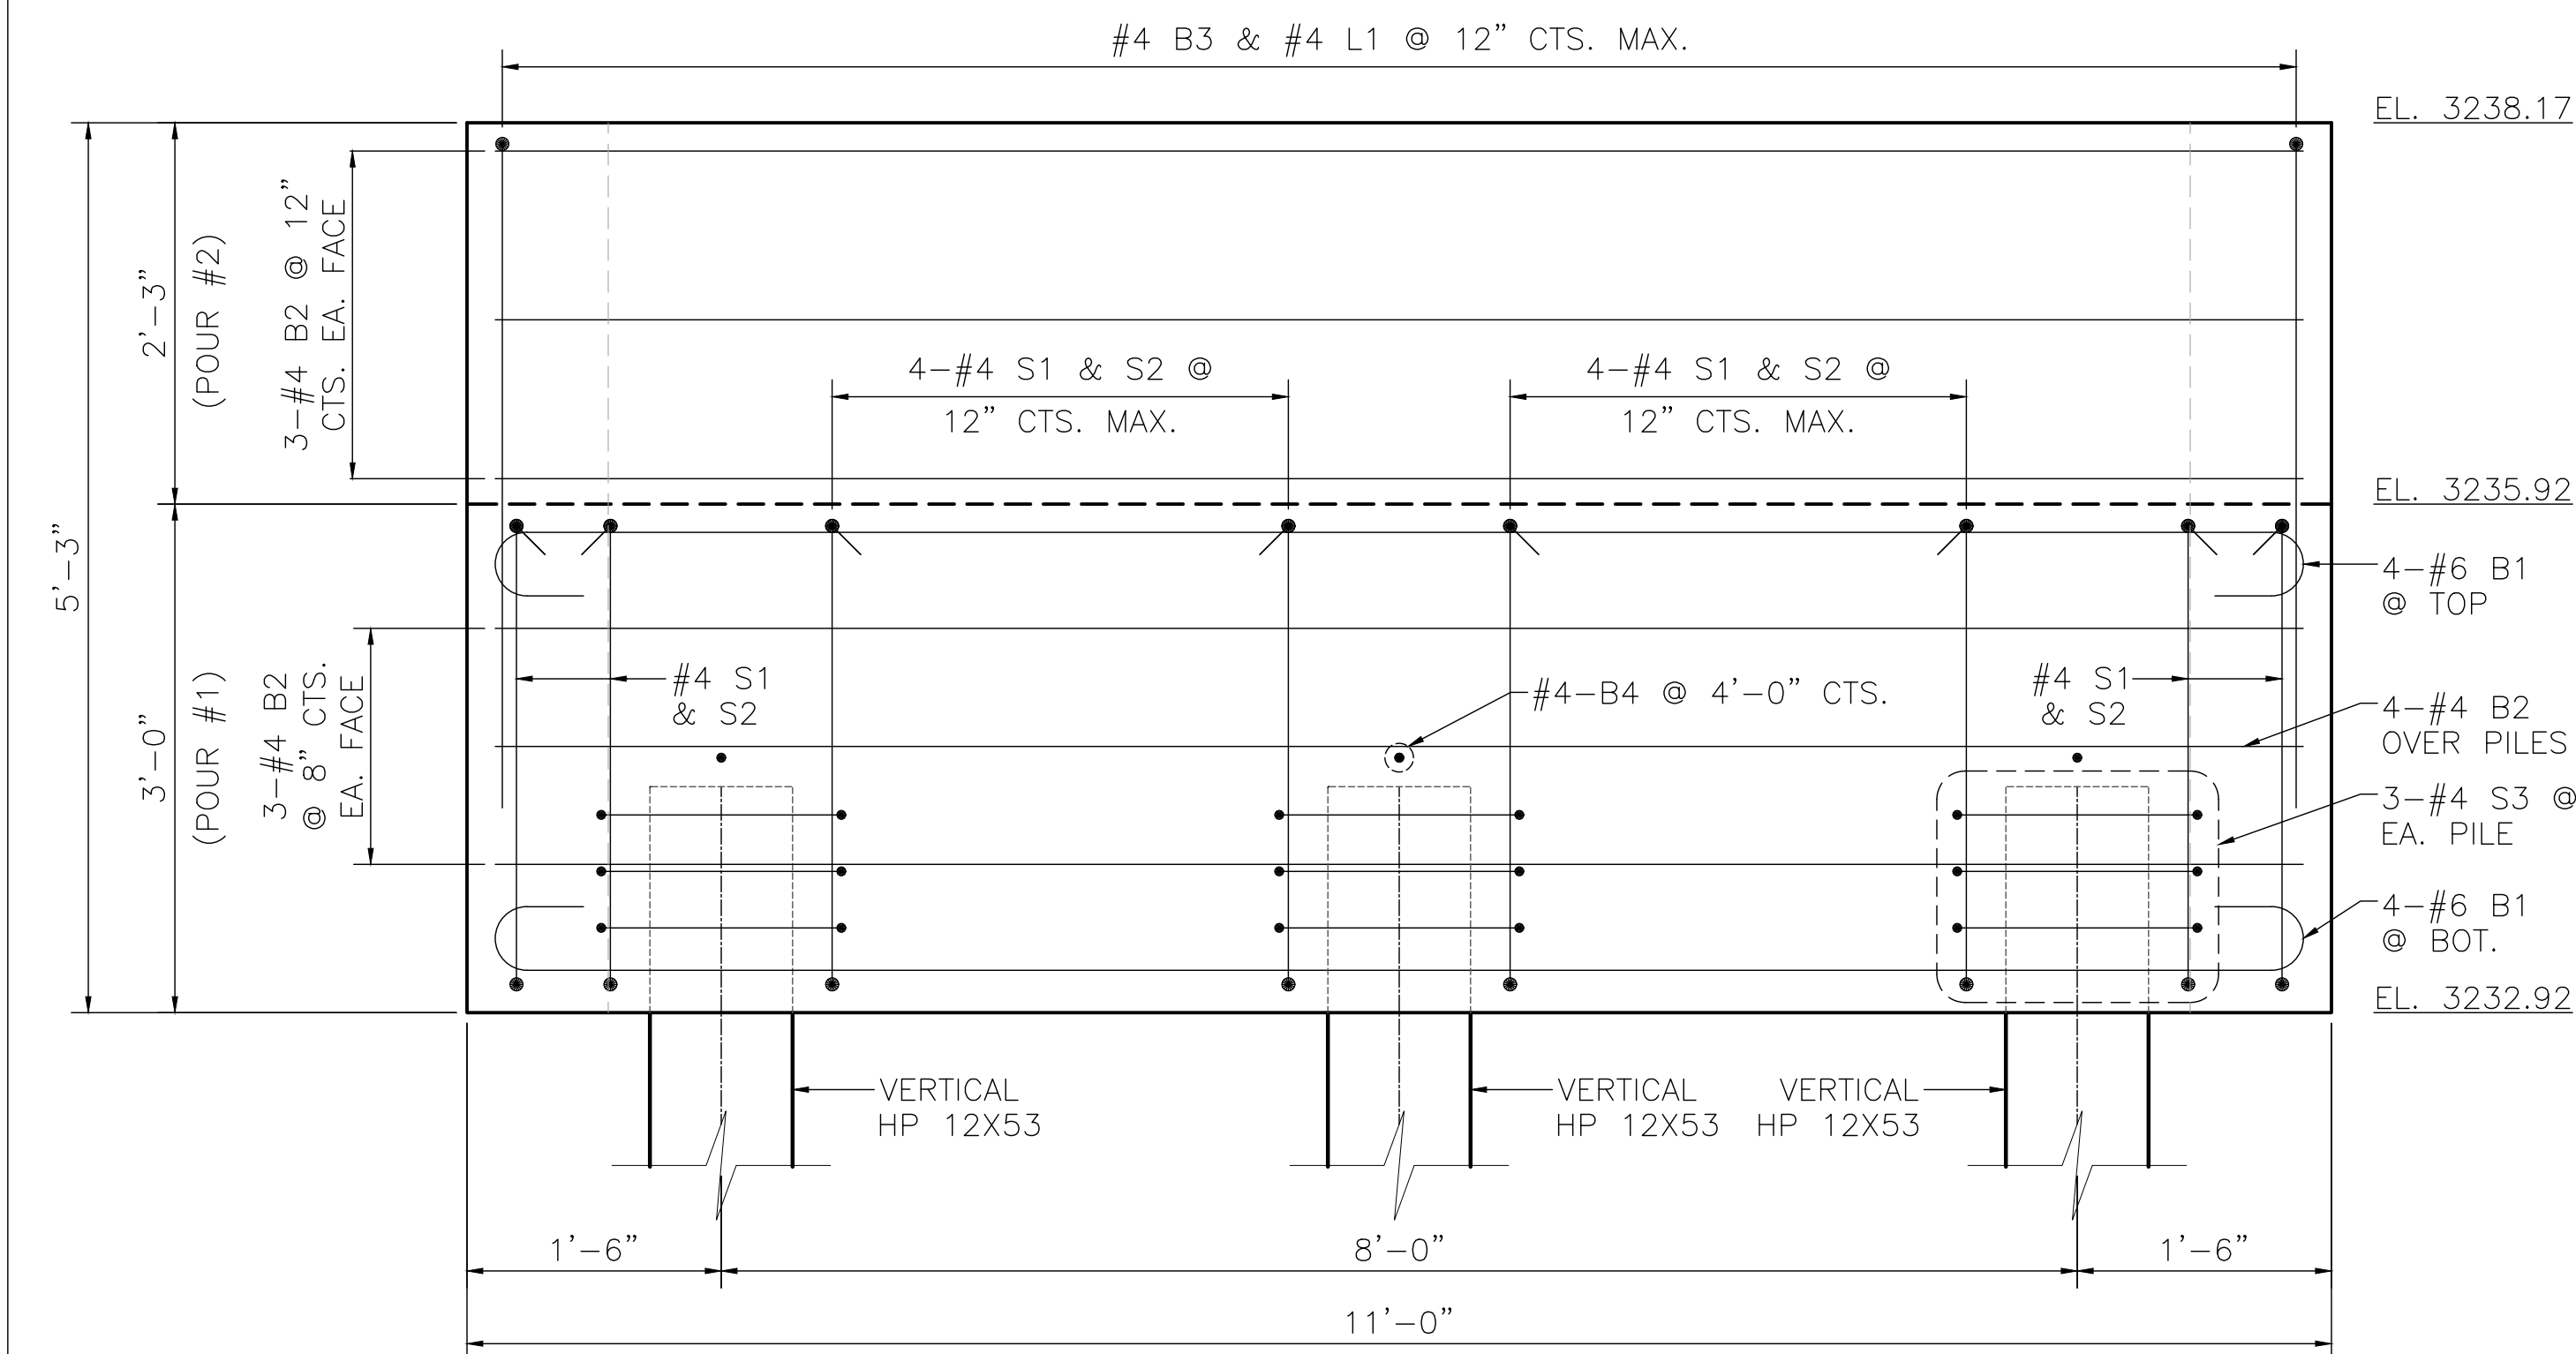


ELEVATION (A-A)

NOTE:

DIMENSIONS MARKED WITH AN ASTERISK (*) ARE TO BE ADJUSTED BY ARETÉ ENGINEERS AFTER PREMANUFACTURED BRIDGE IS DESIGNED. DIMENSIONS, CONCRETE, & REINFORCING STEEL QUANTITIES ARE SUBJECT TO CHANGE UNTIL AFTER SHOP DRAWINGS ARE REVIEWED AND APPROVED.

UPON RECEIPT OF BRIDGE SHOP DRAWINGS, CONSTRUCTION ADMINISTRATOR SHALL FORWARD DRAWINGS TO ARETÉ ENGINEERS AFTER WHICH ARETÉ WILL ISSUE UPDATED BRIDGE PLANS.

- STEEL PILES AND CAP BEAM, USE HP10X42, ASTM A 572 GR. 50 OR APPROVED EQUIVALENT.
- IF FIELD CONDITIONS DIFFER FROM PLAN DESIGN, IMMEDIATELY NOTIFY ENGINEER.
- MATCH BACKWALL HEIGHT TO TOP OF DECK AFTER BRIDGE IS SET WITH DECKING.

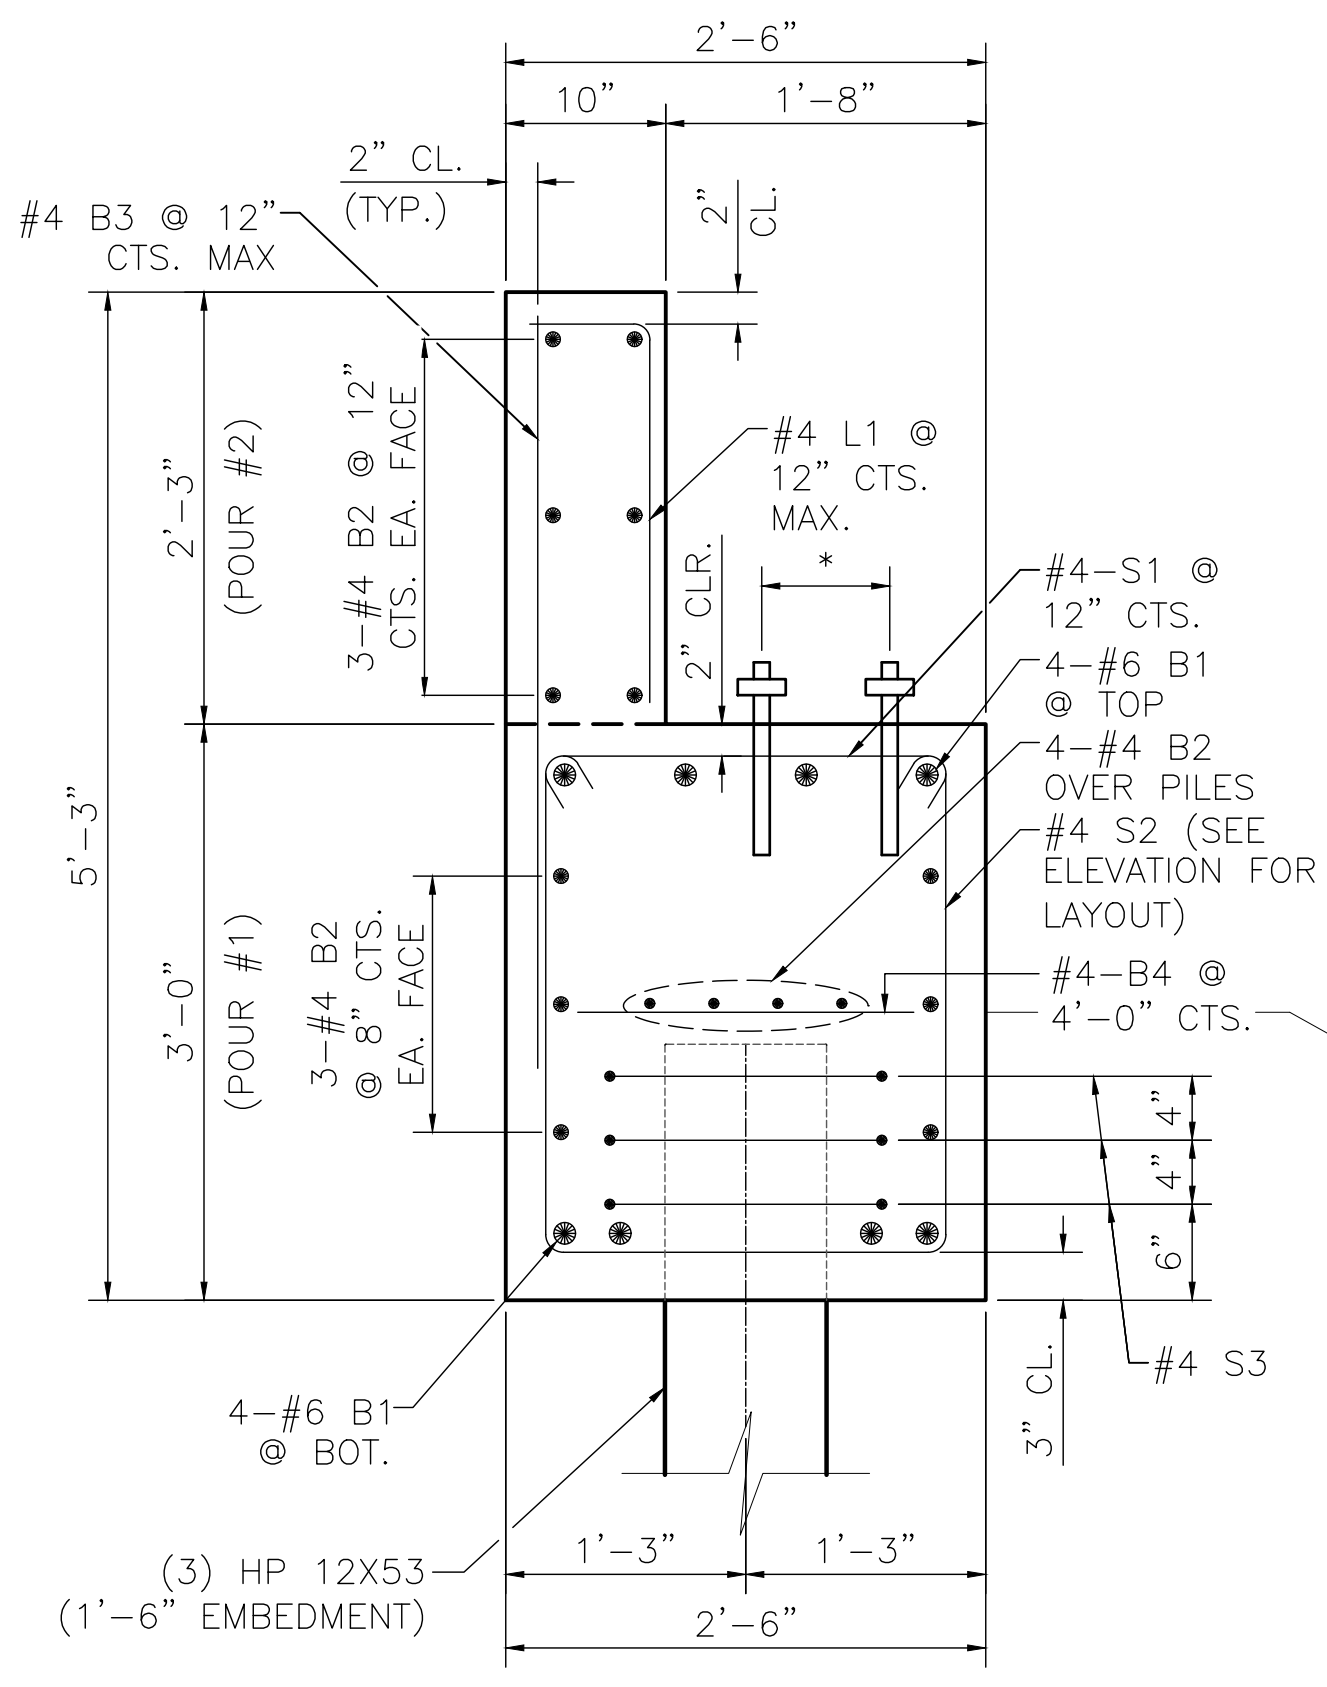

SECTION (B-B)

SEE S-9 FOR ABUTMENT DRAINAGE DETAIL

BILL OF MATERIAL (END BENT 1)

BAR	NO.	SIZE	TYPE	LENGTH	WEIGHT
B1	8	#6	1	11'-10"	142
B2	16	#4	STR	10'-8"	114
B3	12	#4	STR	3'-8"	29
B4	3	#4	STR	2'-2"	4

S1	12	#4	2	2'-11"	23
S2	12	#4	3	8'-1"	65
S3	9	#4	4	6'-6"	39


REINFORCING STEEL (FOR END BENT 2) 437 LBS.

CLASS A CONCRETE BREAKDOWN (FOR END BENT 2)

POUR #1 (CAP & LOWER WINGS) 4.26 C.Y.
POUR #2 (BACKWALL & UPPER WINGS) 1.67 C.Y.


TOTAL CLASS A CONCRETE 5.93 C.Y.

BAR TYPES

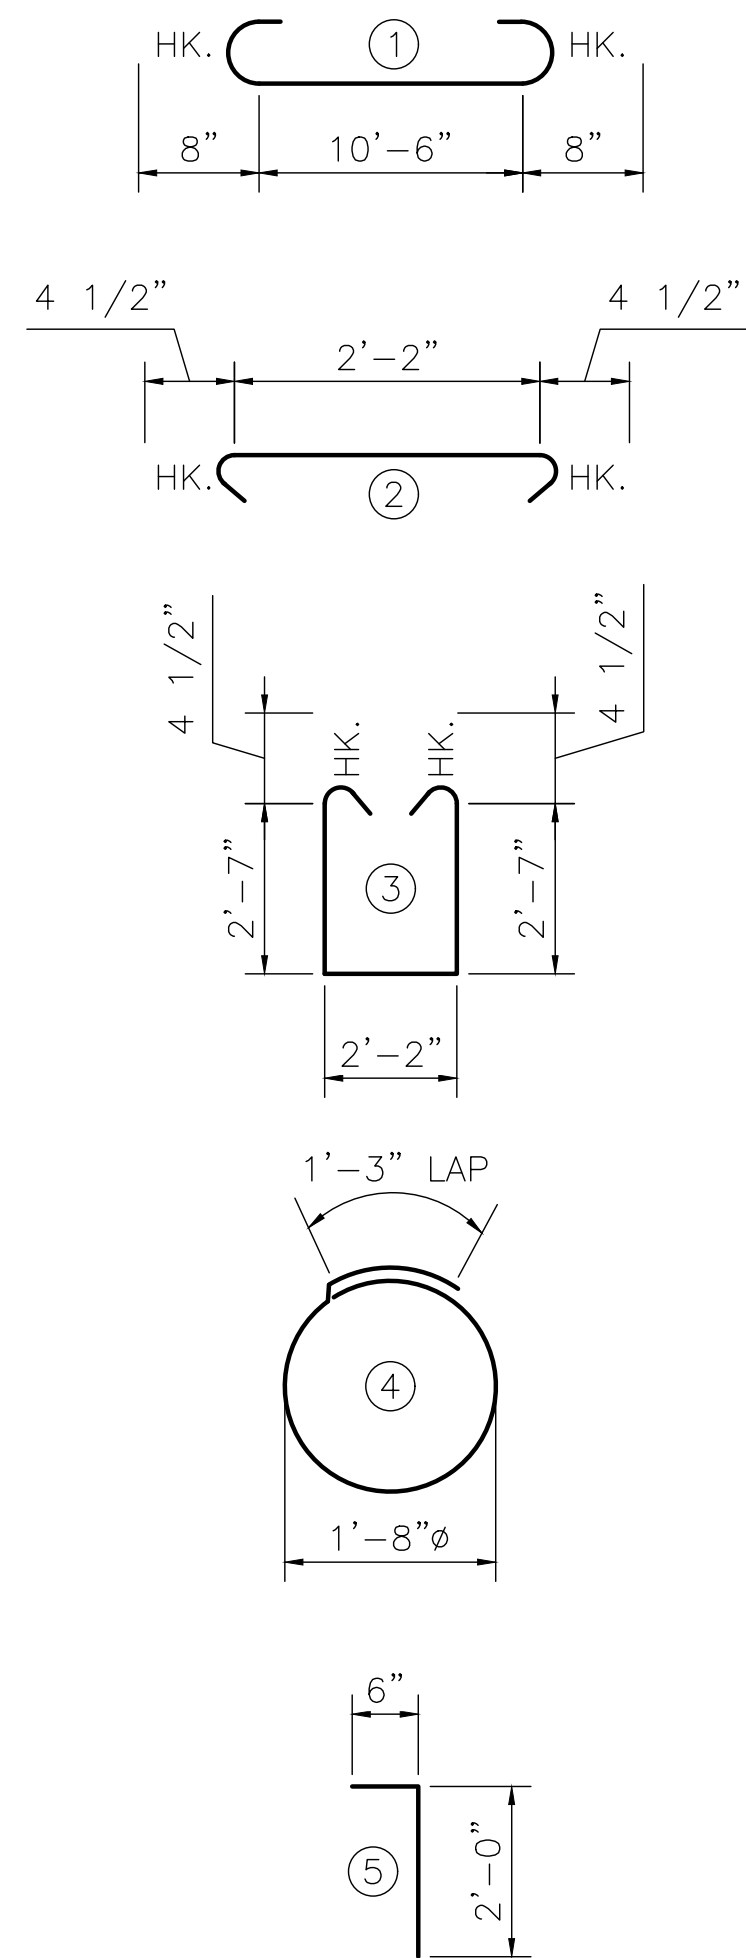

Areté
ENGINEERS

ARETÉ ENGINEERS, PLLC
7668 Valley Blvd.
P.O. Box 745
Blowing Rock, NC 28605
FIRM LICENSE No. P-1357

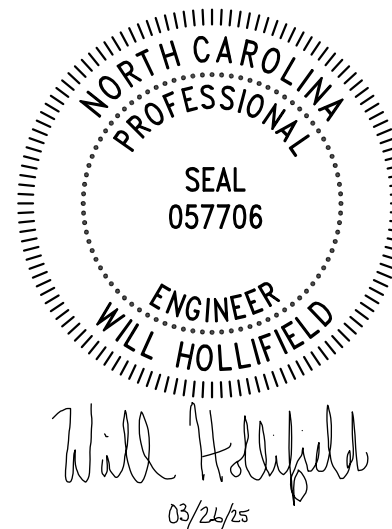

BOONE GORGES SECTION BRIDGE ABUTMENT
FOR
INTERFACE ENVIRONMENTAL CONSULTING, LLC
AT
LAT: 36.188495, LONG: -81.656035

DATE	3/26/25
DRAWN BY	DAT
CHECK BY	WMH
APPROVED BY	AGF
PROJECT NO.	3676

SHEET CONTENTS

END BENT 1 PLAN,
ELEVATION, AND SECTION



REVISIONS:

SHEET NO.

S-5

TOTAL SHEETS


10

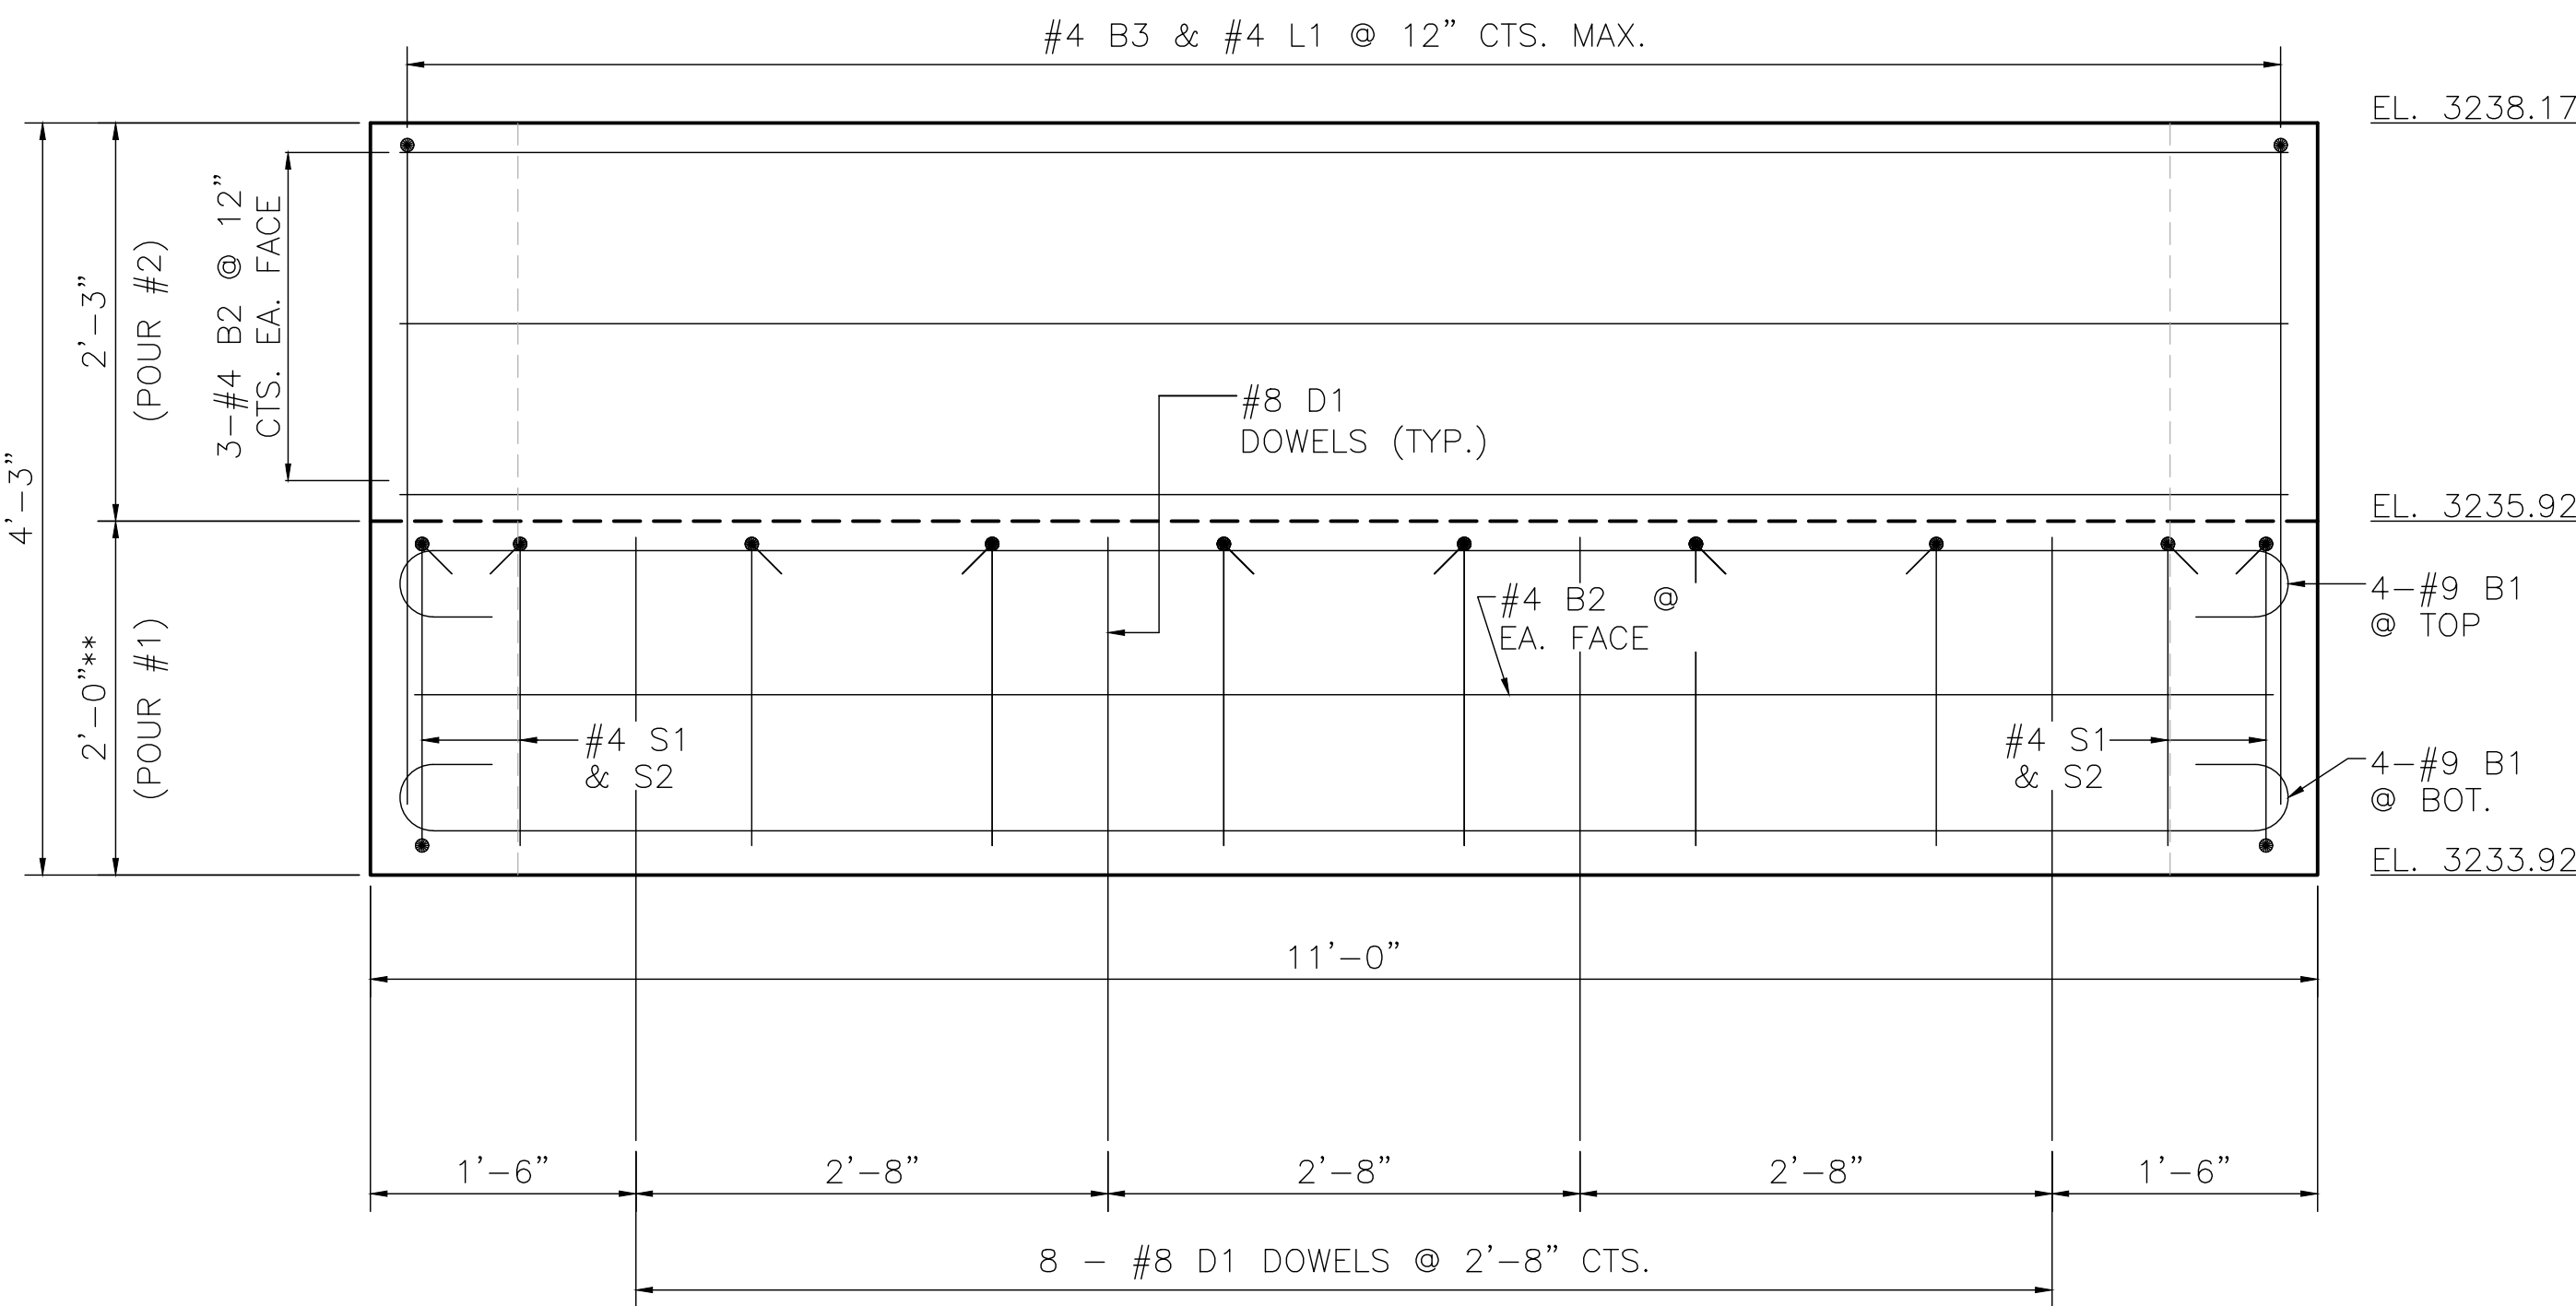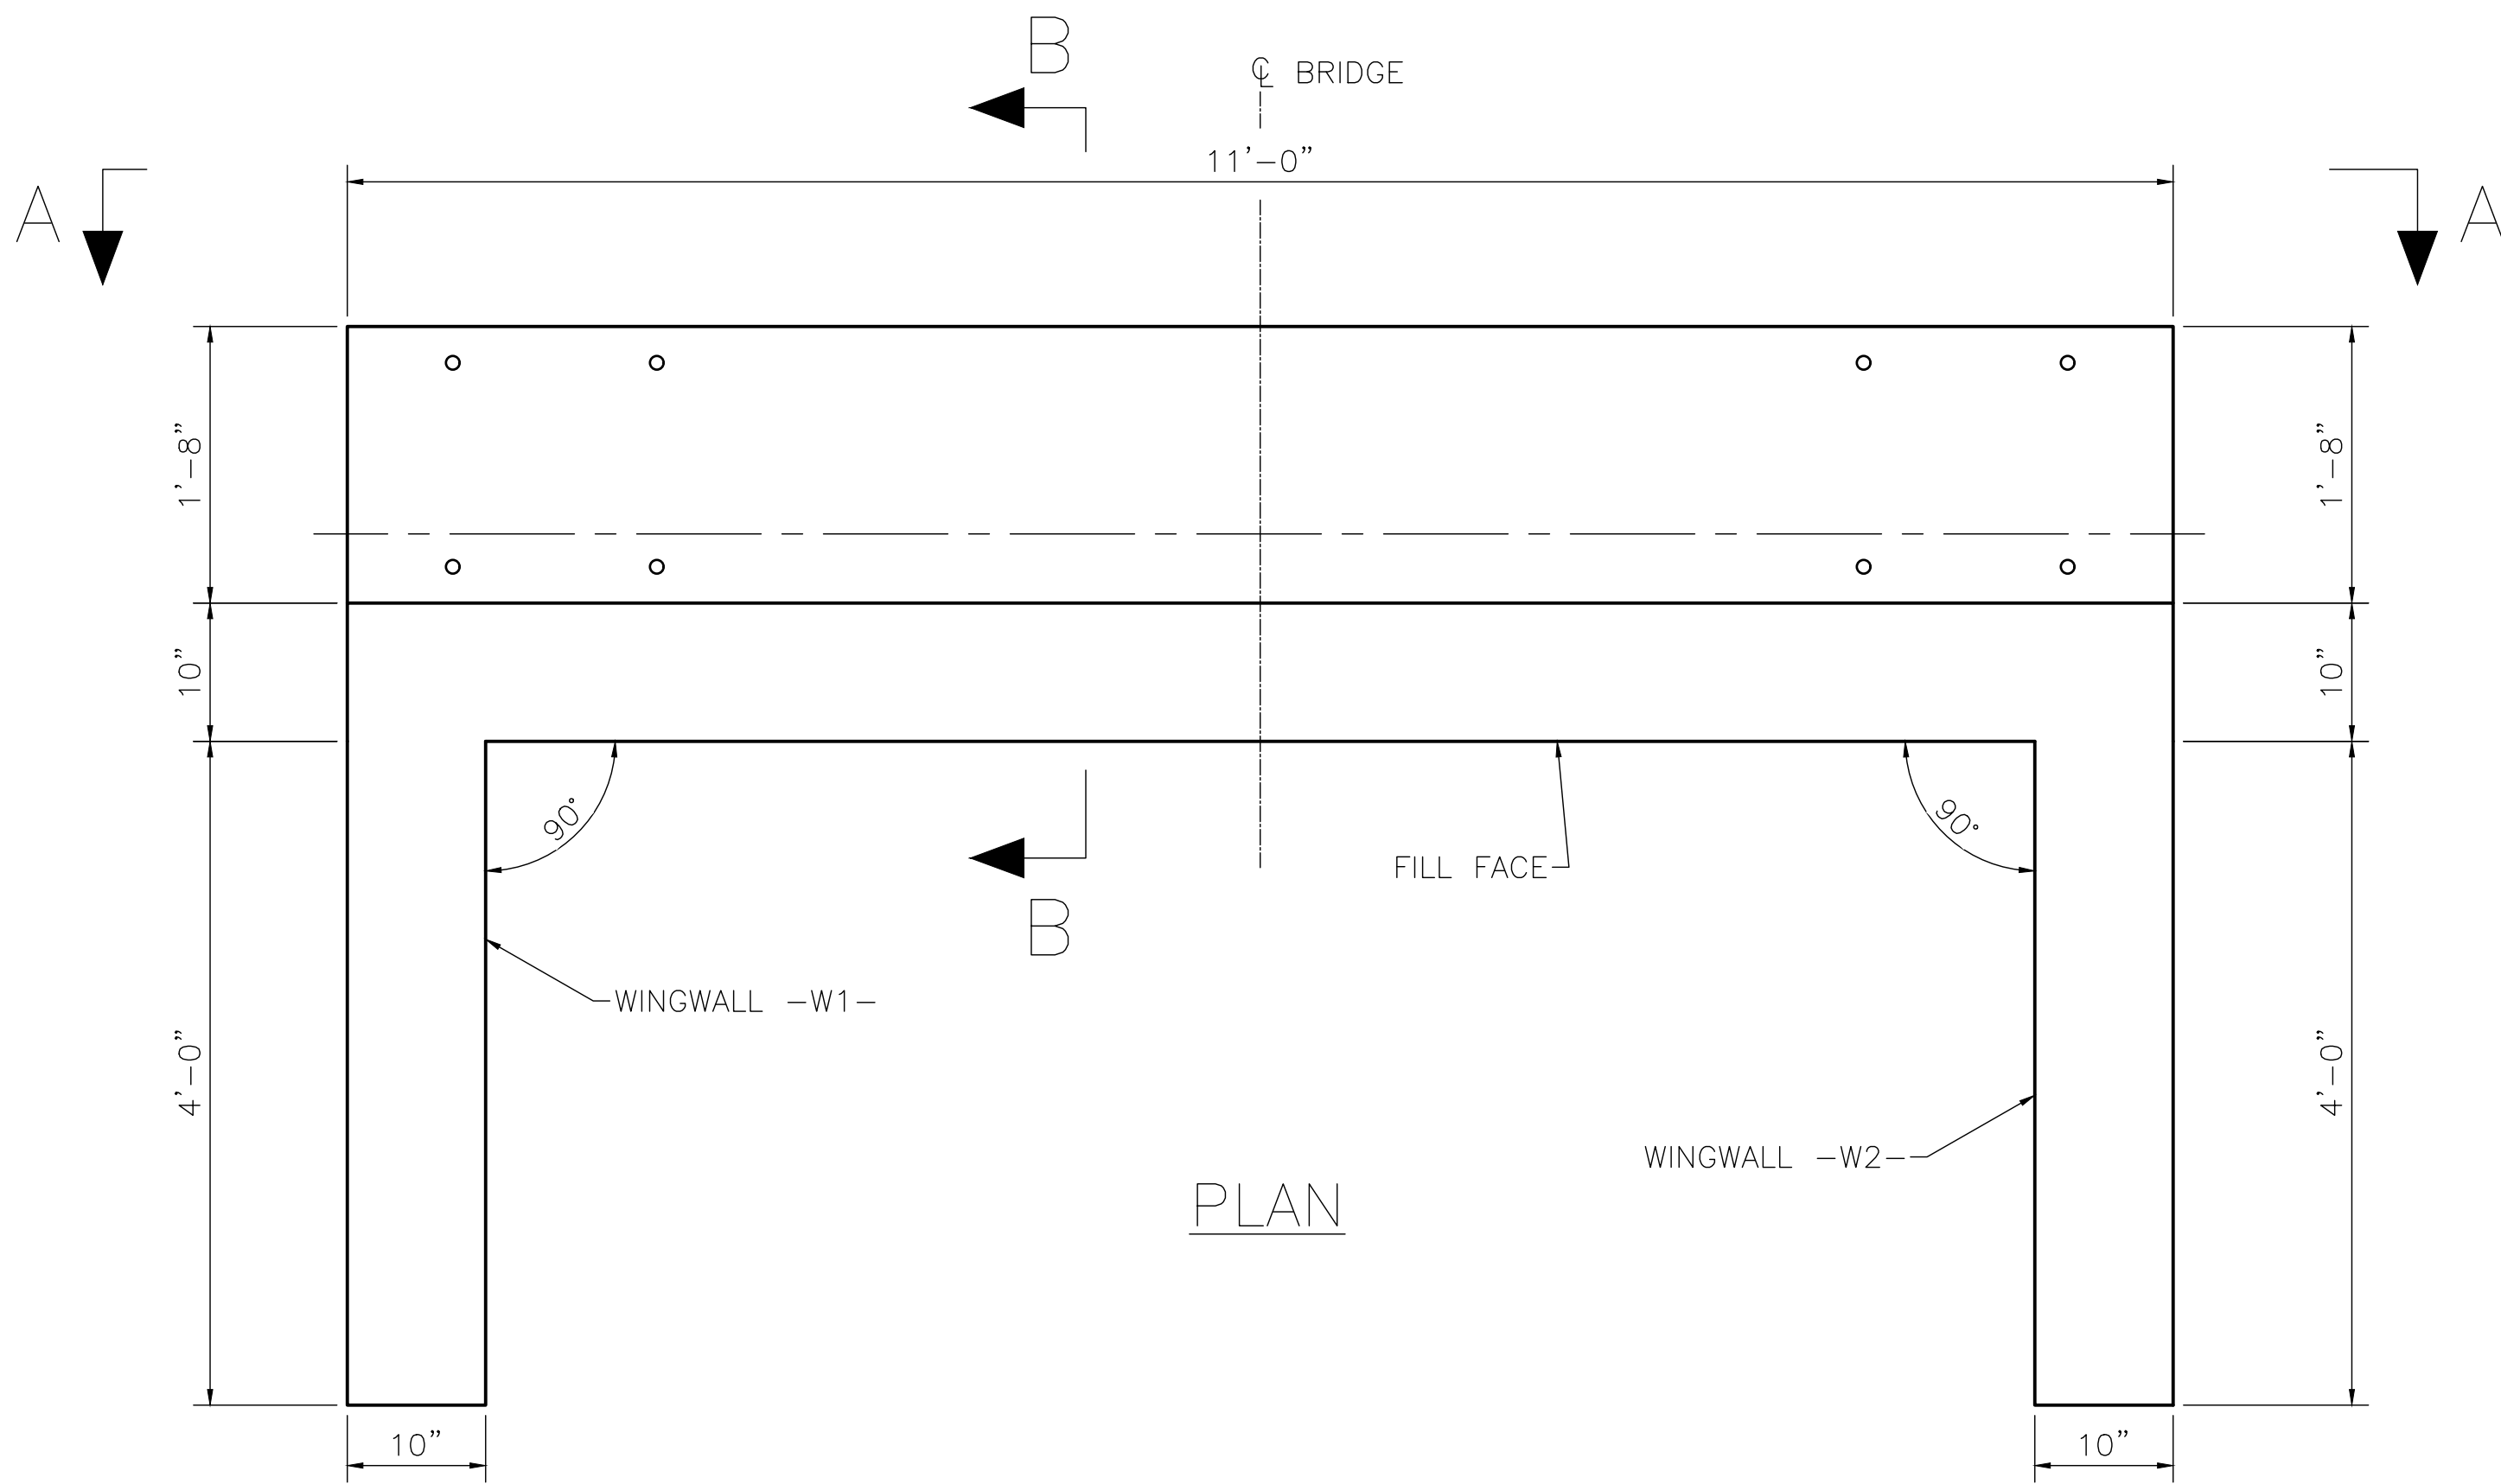

ELEVATION (A-A)

NOTE:

- DIMENSIONS MARKED WITH AN ASTERISK (*) ARE TO BE ADJUSTED BY ARETÉ ENGINEERS AFTER PREMANUFACTURED BRIDGE IS DESIGNED. DIMENSIONS, CONCRETE, & REINFORCING STEEL QUANTITIES ARE SUBJECT TO CHANGE UNTIL AFTER SHOP DRAWINGS ARE REVIEWED AND APPROVED.
- UPON RECEIPT OF BRIDGE SHOP DRAWINGS, CONSTRUCTION ADMINISTRATOR SHALL FORWARD DRAWINGS TO ARETÉ ENGINEERS AFTER WHICH ARETÉ WILL ISSUE UPDATED BRIDGE PLANS.
- DIMENSIONS MARKED WITH (2) ASTERISKS (**) ARE ESTIMATED USING THE BEST INFORMATION AVAILABLE. IF COMPETENT ROCK IS ENCOUNTERED BELOW EL. 3234.92FT, NOTIFY ENGINEER AND ARETÉ WILL ADJUST REINFORCING AND CONCRETE QUANTITIES/DIMENSIONS ACCORDINGLY AND RE-SUBMIT PLANS.
- MATCH BACKWALL HEIGHT TO TOP OF DECK AFTER BRIDGE IS SET WITH DECKING.

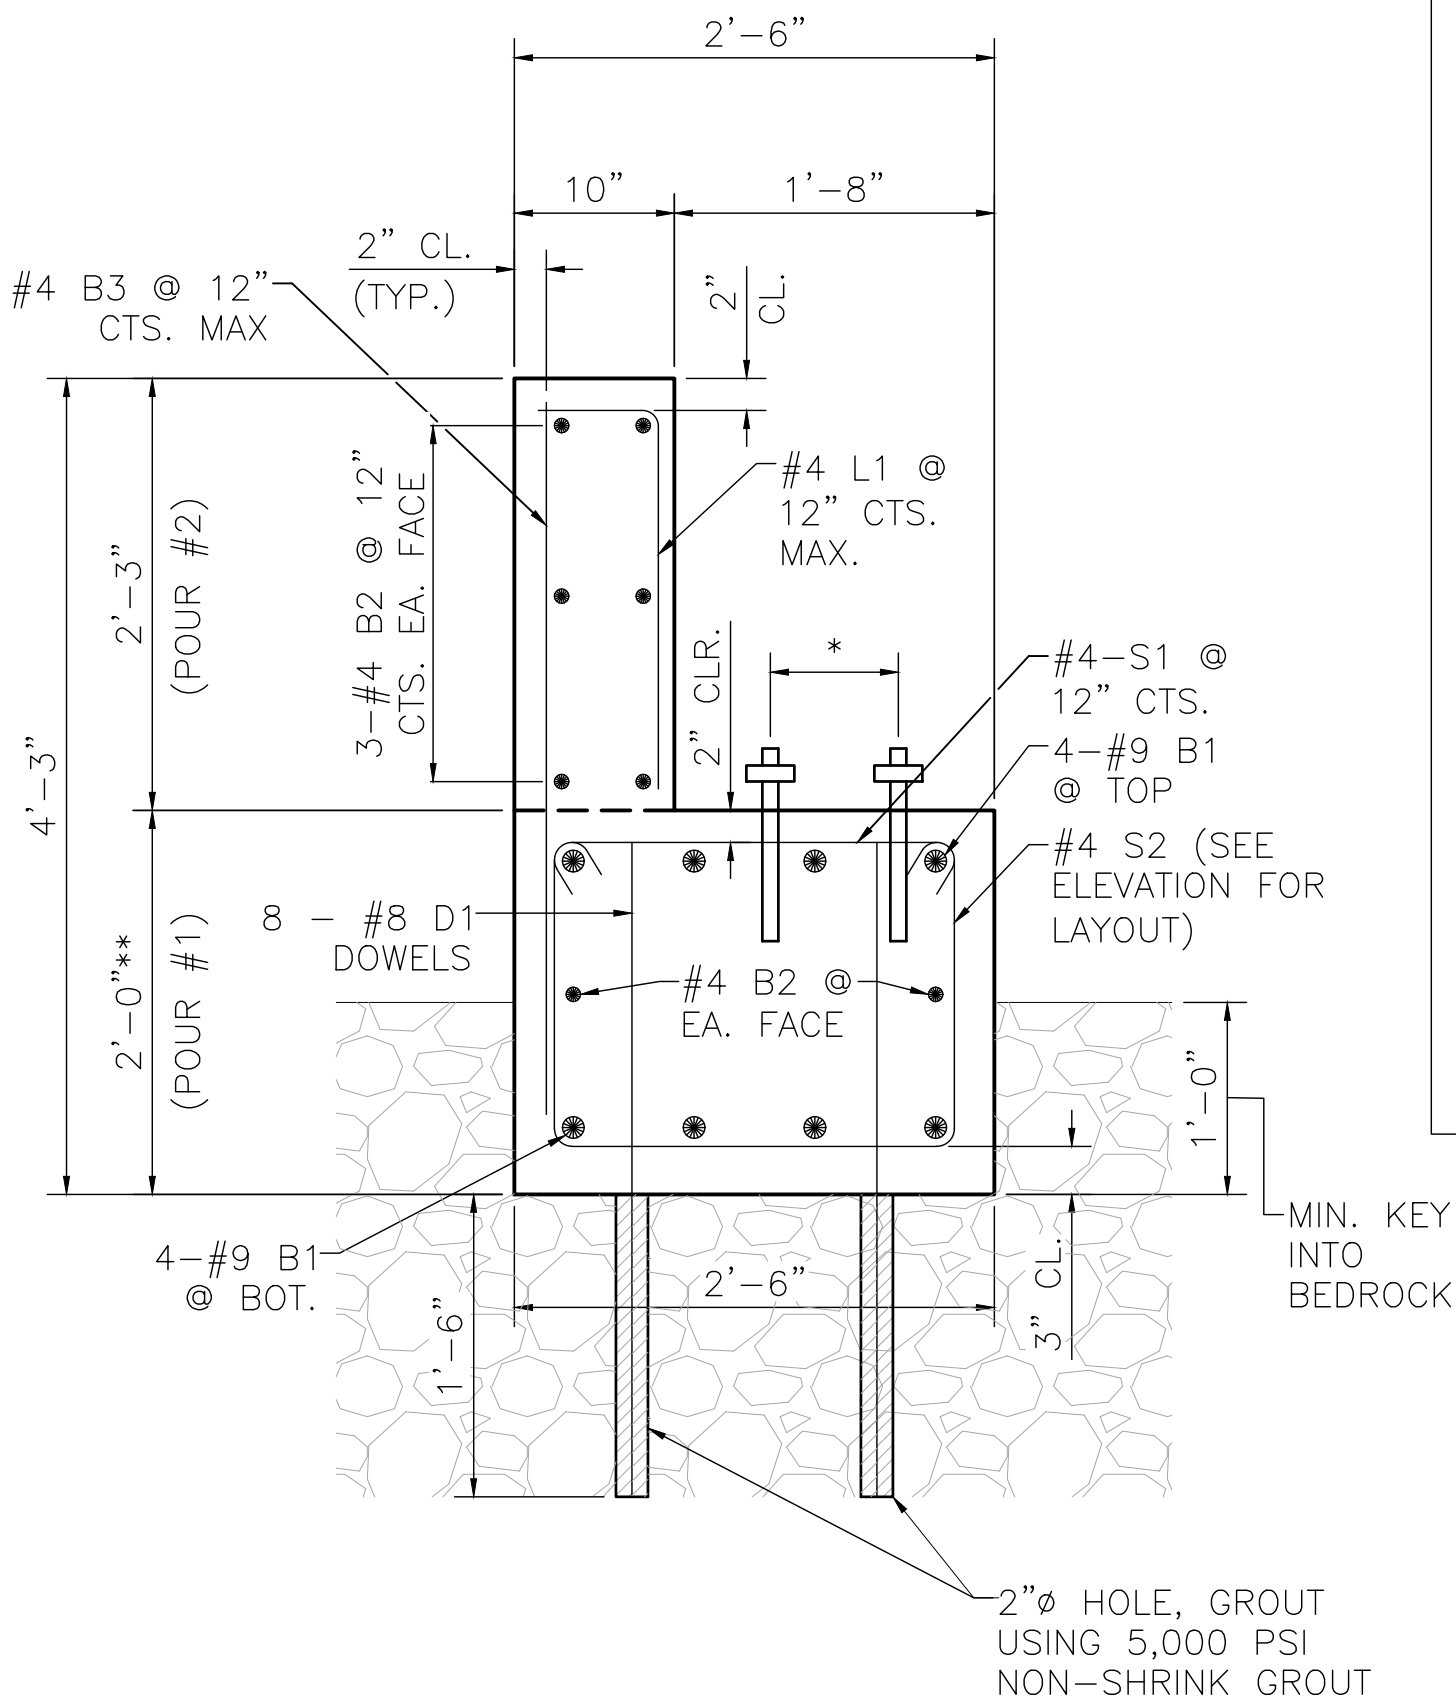

SECTION (B-B)

SEE S-8 FOR ABUTMENT DRAINAGE DETAIL

BILL OF MATERIAL (END BENT 2)

BAR	NO.	SIZE	TYPE	LENGTH	WEIGHT
B1	8	#6	1	11'-10"	142
B2	8	#4	STR	10'-8"	57
B3	12	#4	STR	3'-8"	29
D1	8	#8	STR	3'-4"	72
S1	12	#4	2	2'-11"	23
S2	12	#4	3	6'-1"	49
L1	12	#4	4	2'-6"	20


REINFORCING STEEL (FOR END BENT 1) 392 LBS.

CLASS A CONCRETE BREAKDOWN (FOR END BENT 1)


POUR #1 (CAP & LOWER WINGS) 2.53 C.Y.
POUR #2 (BACKWALL & UPPER WINGS) 1.25 C.Y.

TOTAL CLASS A CONCRETE 3.78 C.Y.

BAR TYPES

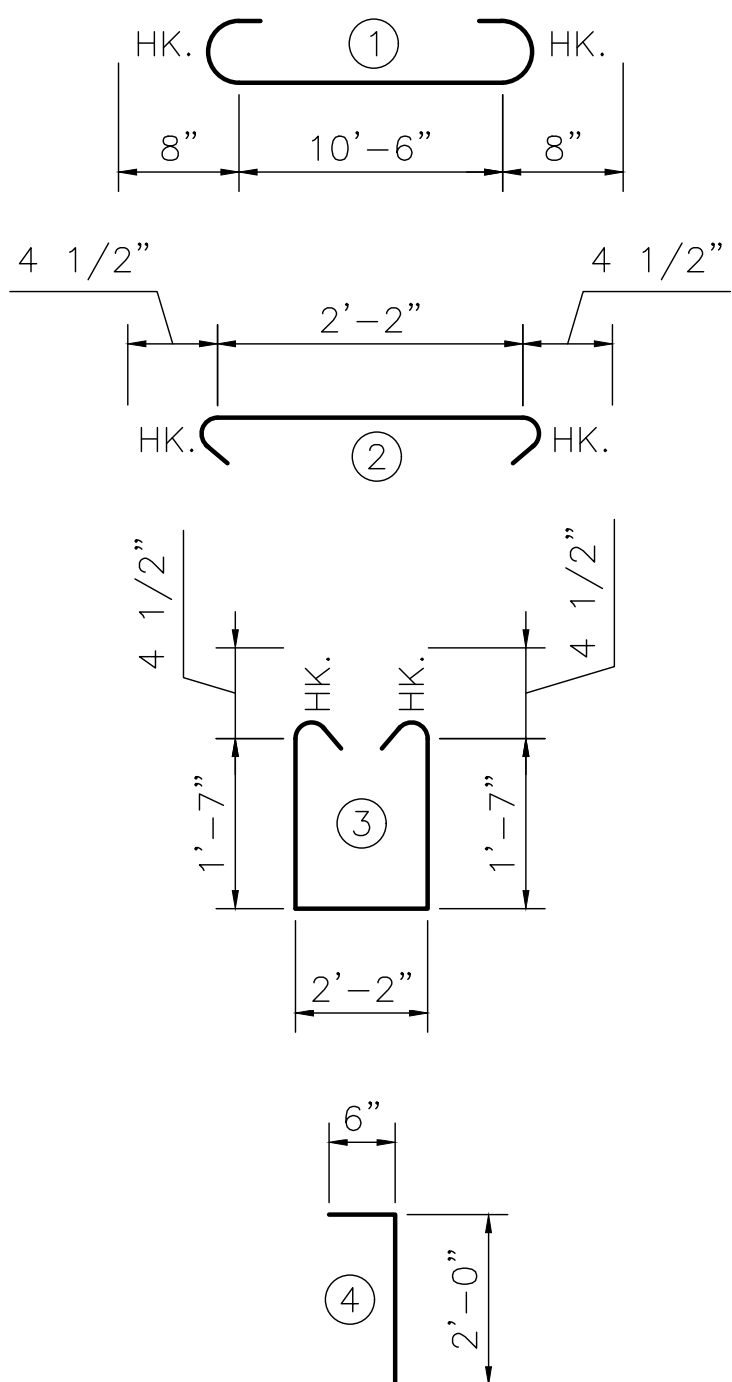

ARETÉ ENGINEERS, PLLC
7668 Valley Blvd.
P.O. Box 745
Blowing Rock, NC 28605
FIRM LICENSE No. P-1357

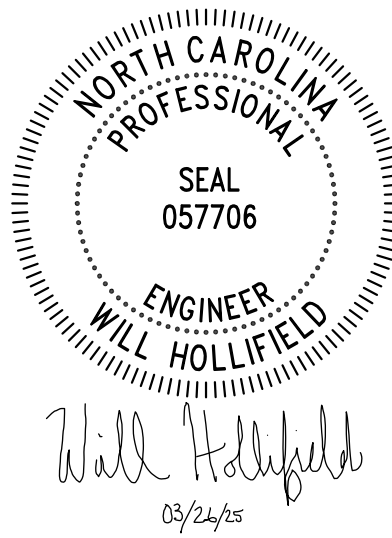

BOONE GORGES SECTION BRIDGE ABUTMENT
FOR
INTERFACE ENVIRONMENTAL CONSULTING, LLC
AT
LAT: 36.188495, LONG: -81.656035

DATE	3/26/25
DRAWN BY	DAT
CHECK BY	WMH
APPROVED BY	AGF
PROJECT NO.	3676

SHEET CONTENTS

END BENT 2 PLAN,
ELEVATION, AND SECTION


REVISIONS:

SHEET NO.


S-6

TOTAL SHEETS

10

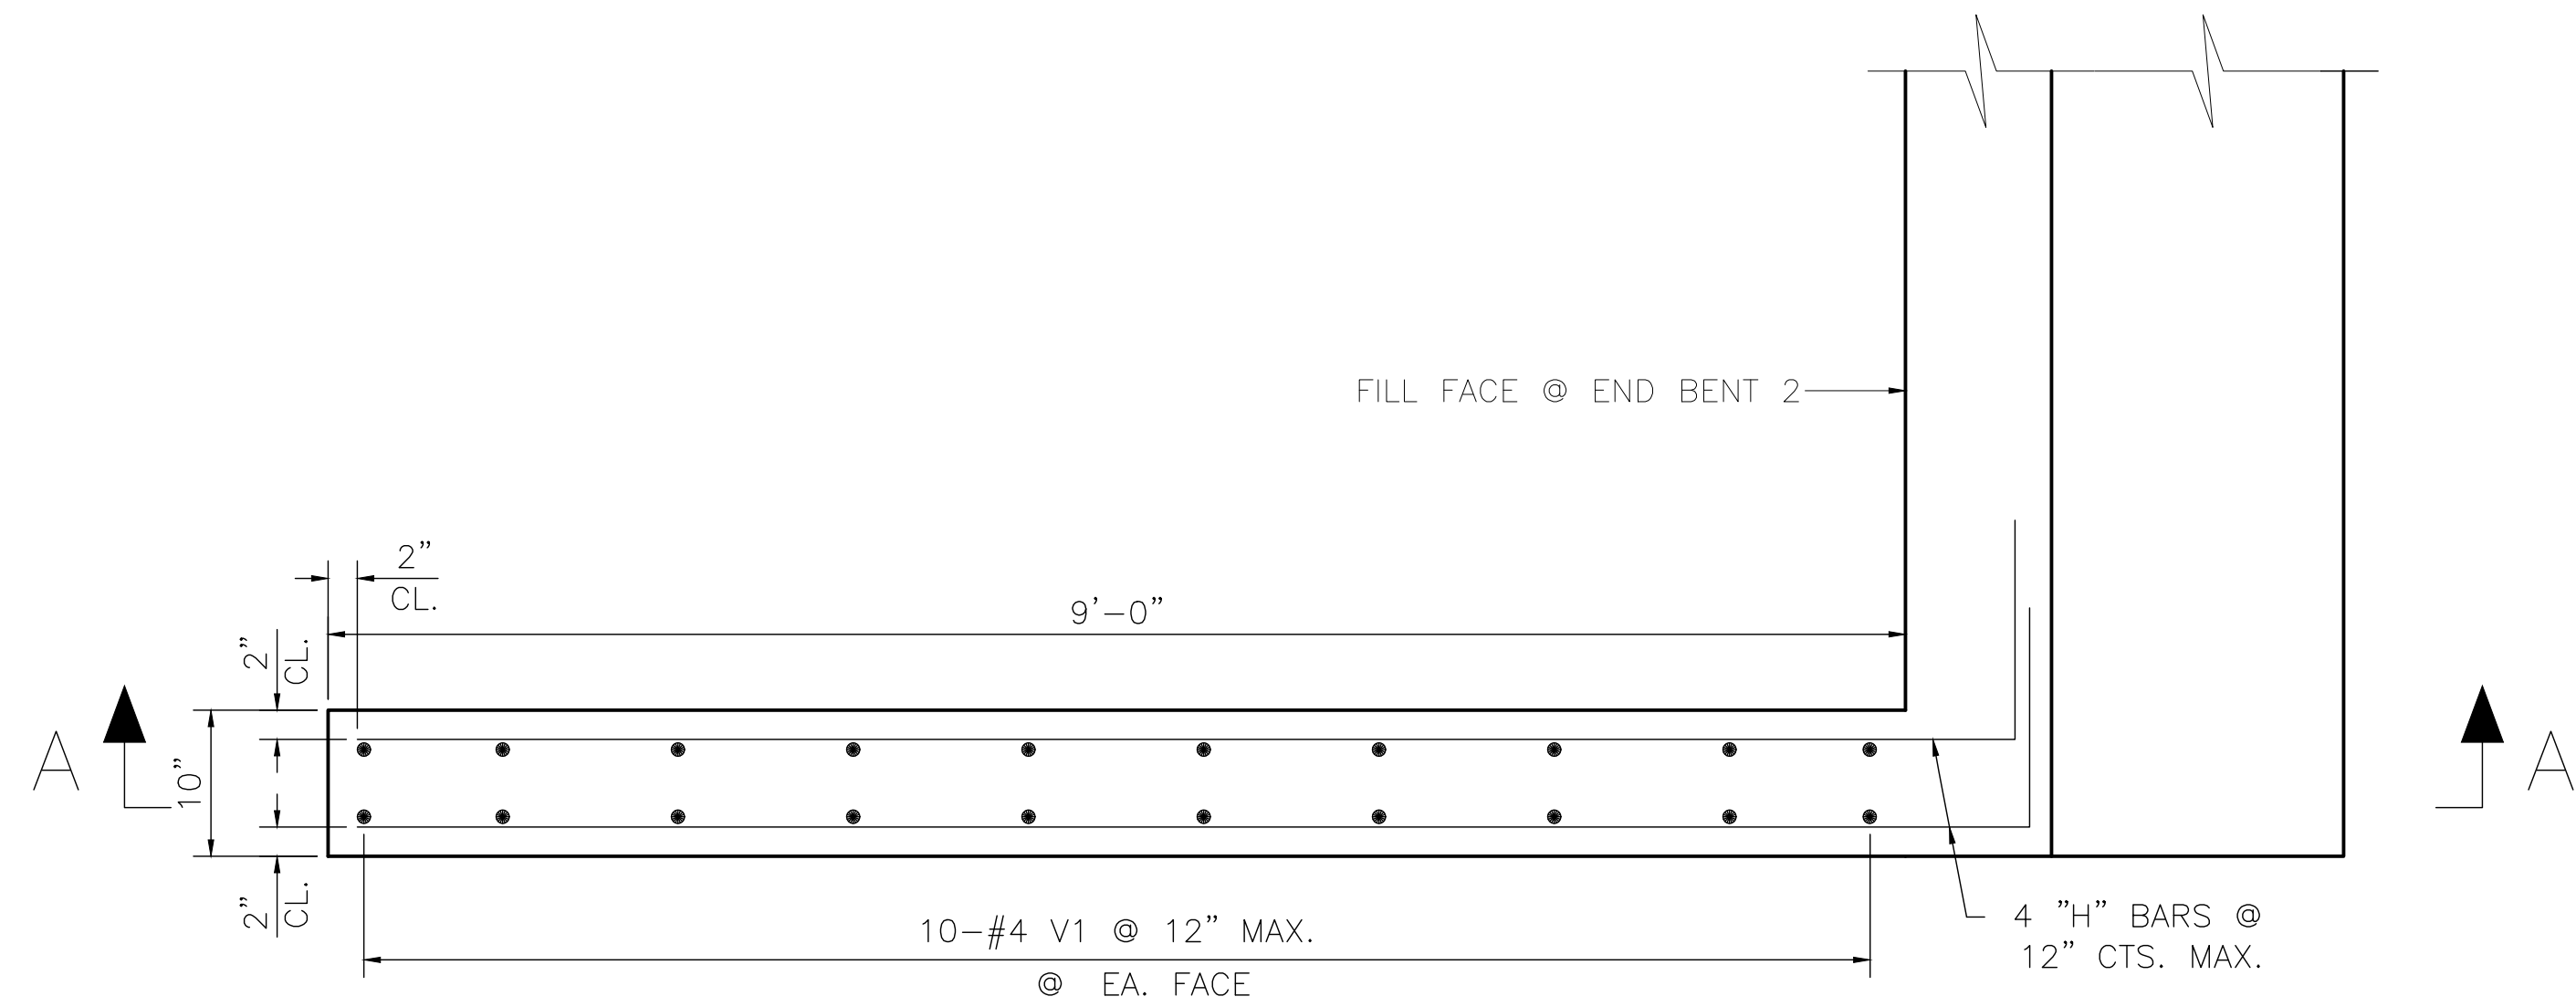

-W3- PLAN


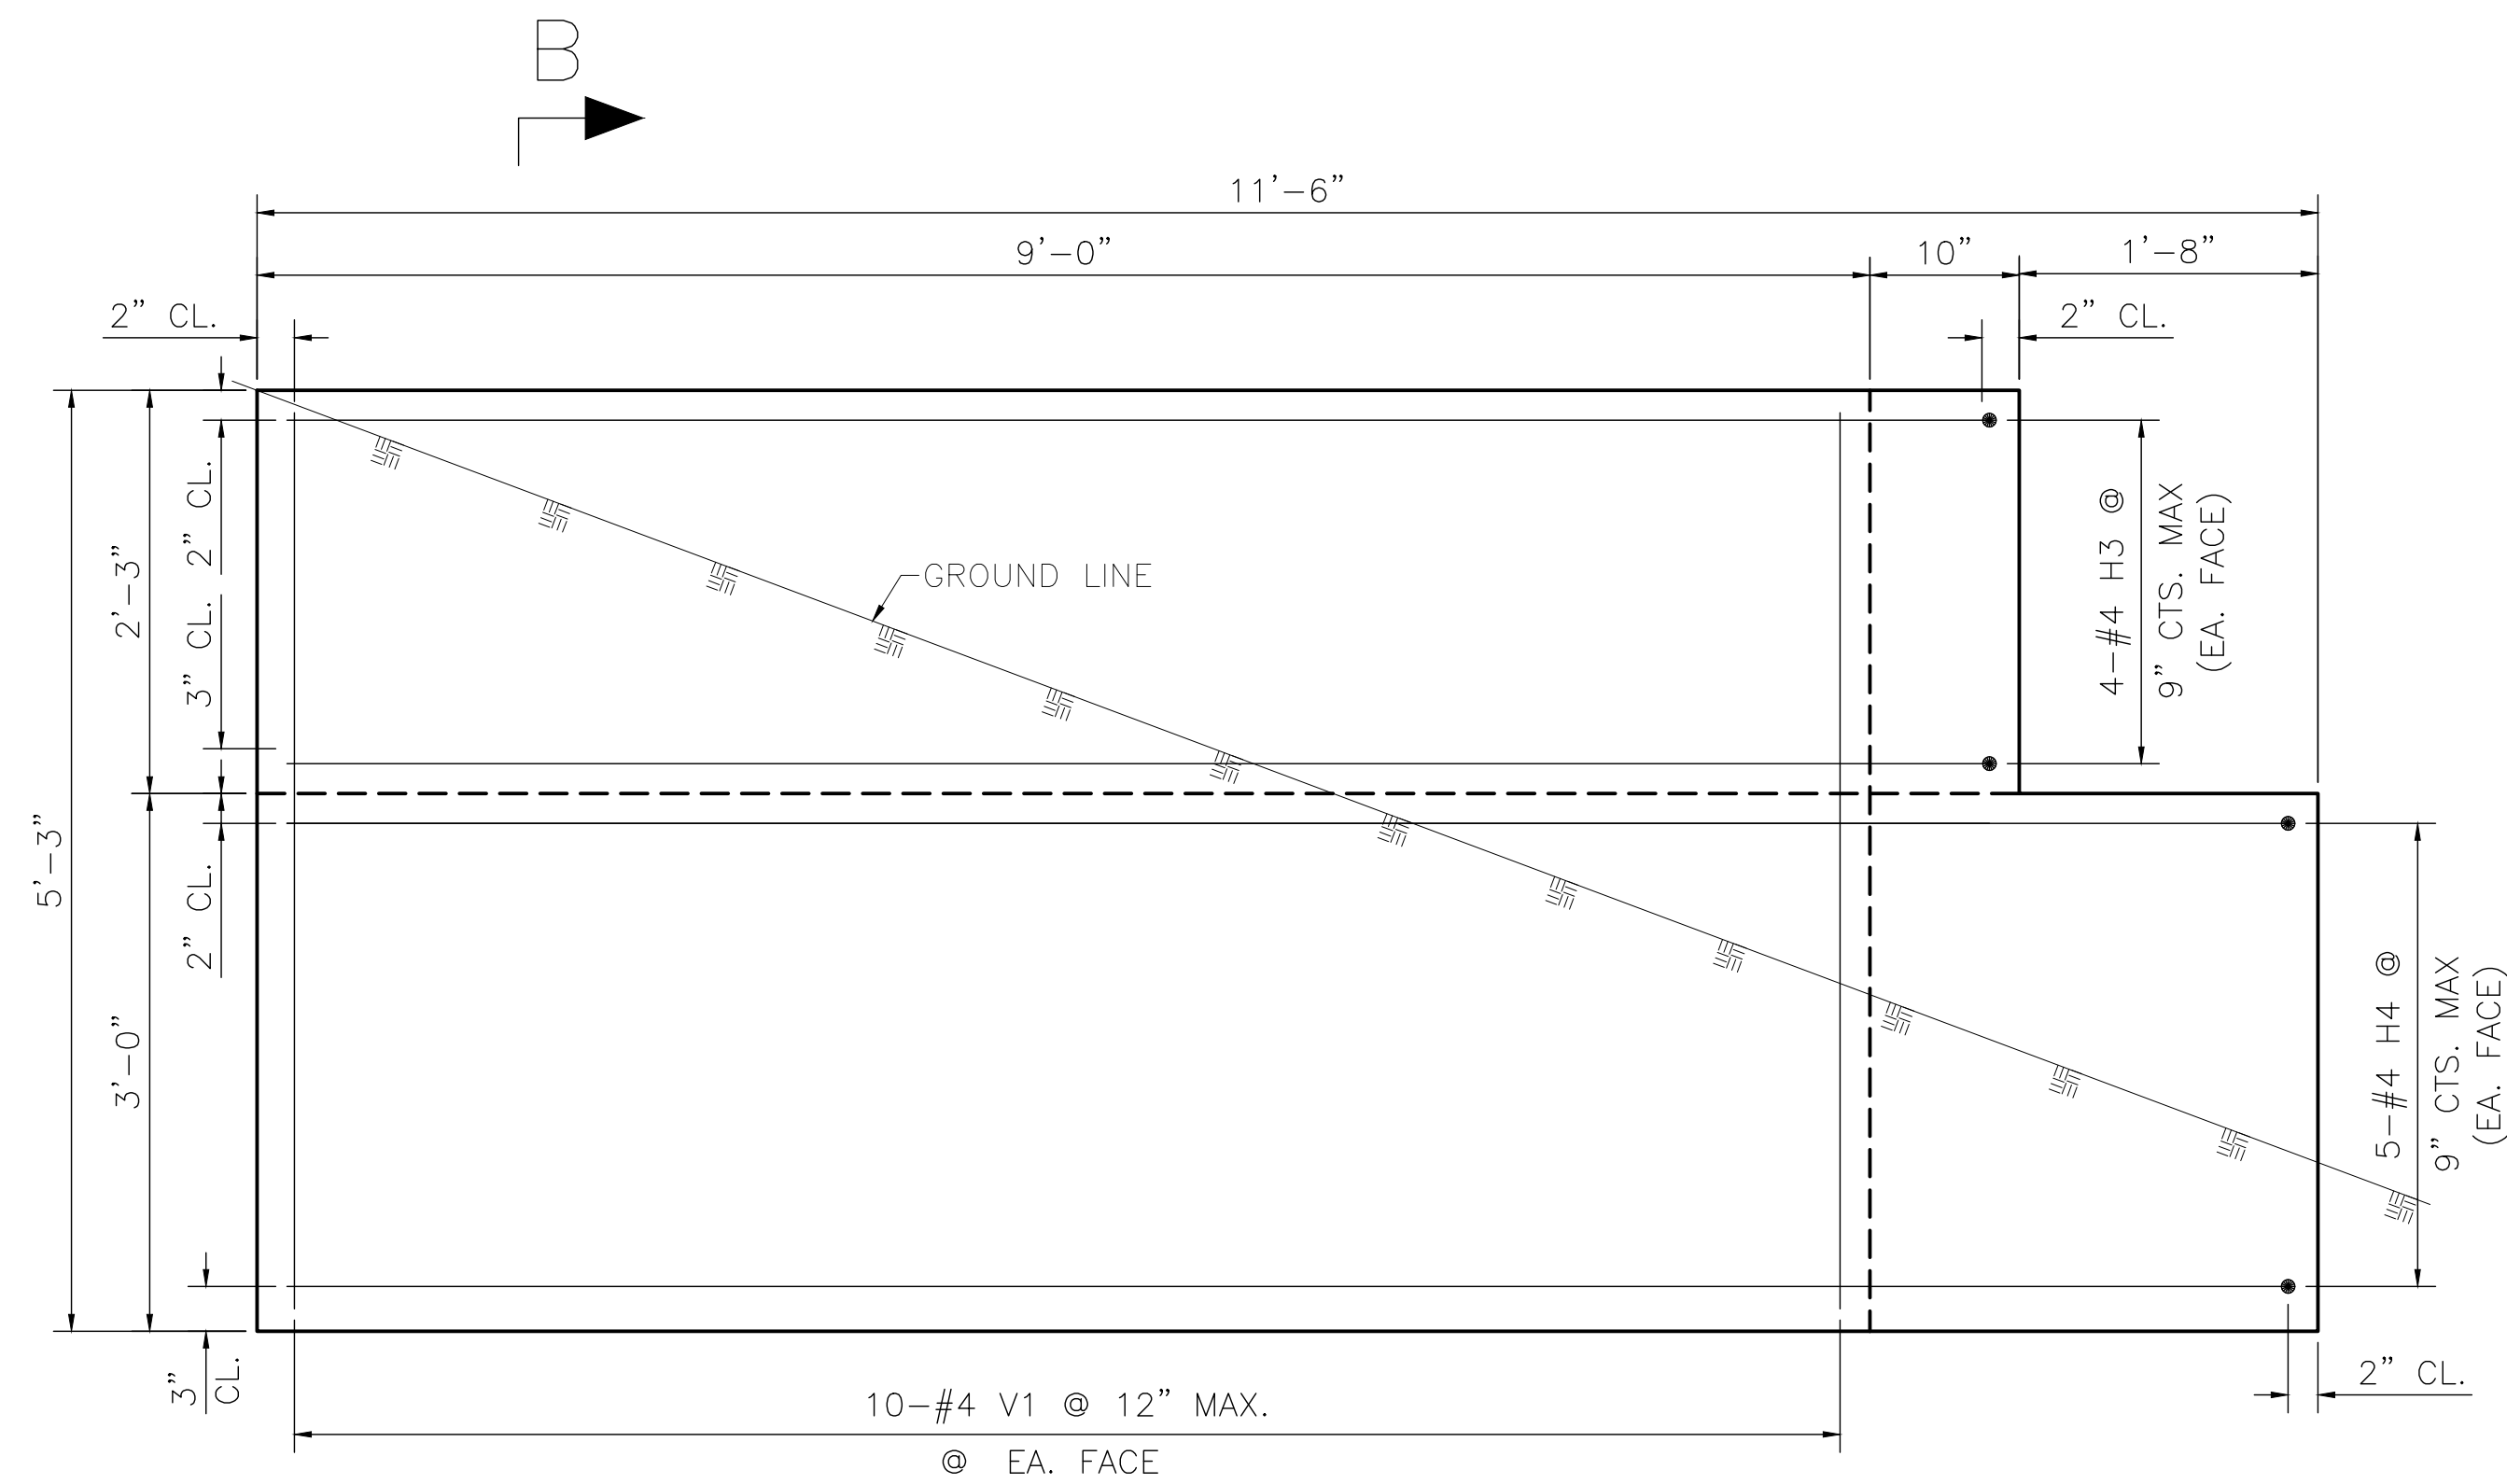


-W3- ELEVATION (A-A)

BILL OF MATERIAL (-W3-)					
BAR	NO.	SIZE	TYPE	LENGTH	WEIGHT
H3	8	#4	6	10'-9"	57
H4	10	#4	6	12'-5"	83
V1	20	#4	STR	4'-10"	65
REINFORCING STEEL (FOR -W3-)					205 LBS.

NOTE: WINGWALL CLASS A CONCRETE QUANTITIES INCLUDED IN END BENT QUANTITIES.


BAR TYPES

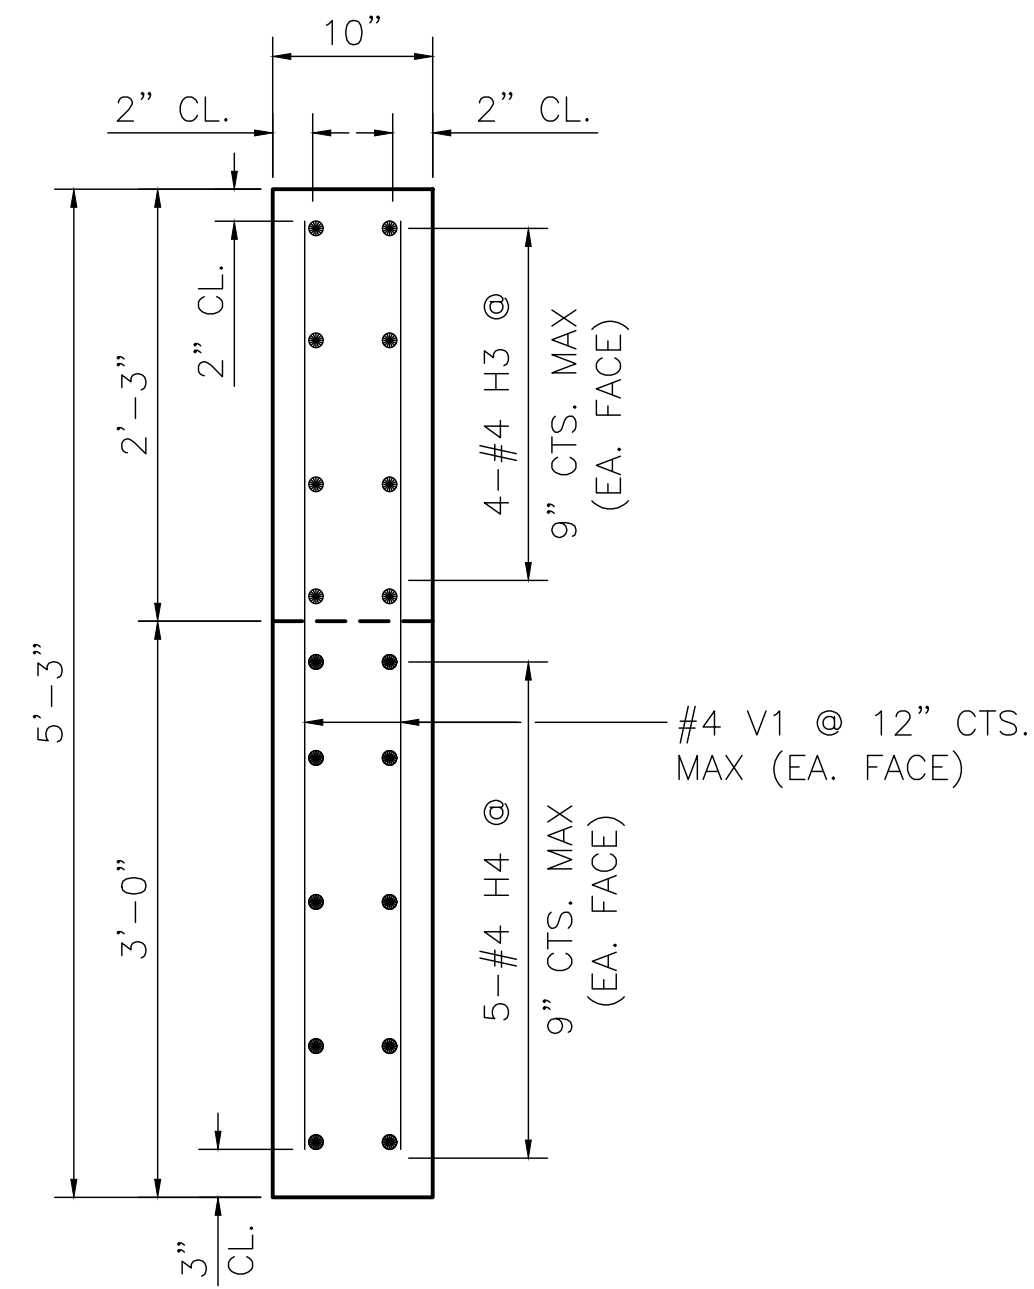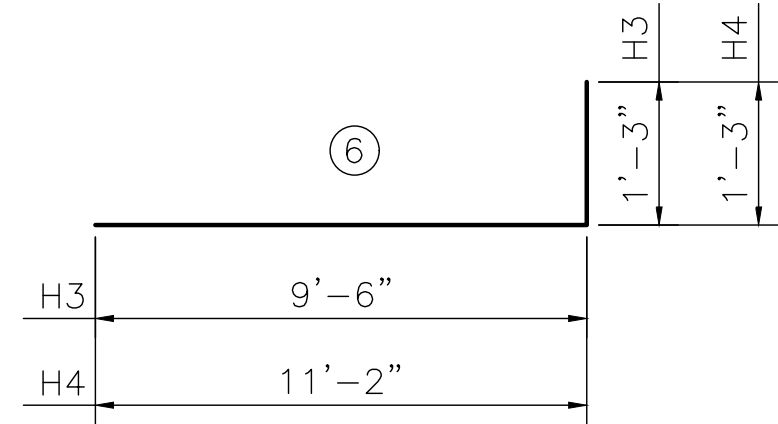

-W3- SECTION (B-B)



ARETÉ ENGINEERS, PLLC
7668 Valley Blvd.
P.O. Box 745
Blowing Rock, NC 28605
FIRM LICENSE No. P-1357

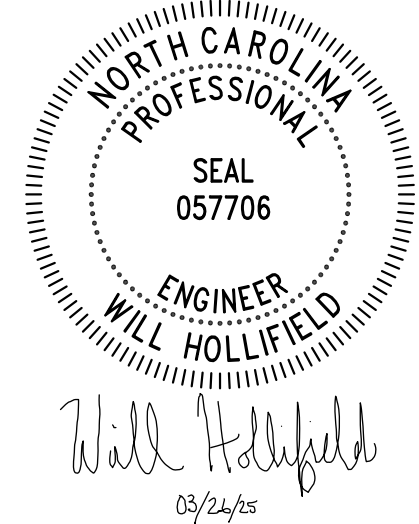

BOONE GORGES SECTION BRIDGE ABUTMENT
FOR
INTERFACE ENVIRONMENTAL CONSULTING, LLC
AT
LAT: 36.188495, LONG: -81.656035

DATE	3/26/25
DRAWN BY	DAT
CHECK BY	WMH
APPROVED BY	AGF
PROJECT NO.	3676

SHEET CONTENTS

WINGWALL -W3-


REVISIONS:

SHEET NO.


S-7

TOTAL SHEETS


10

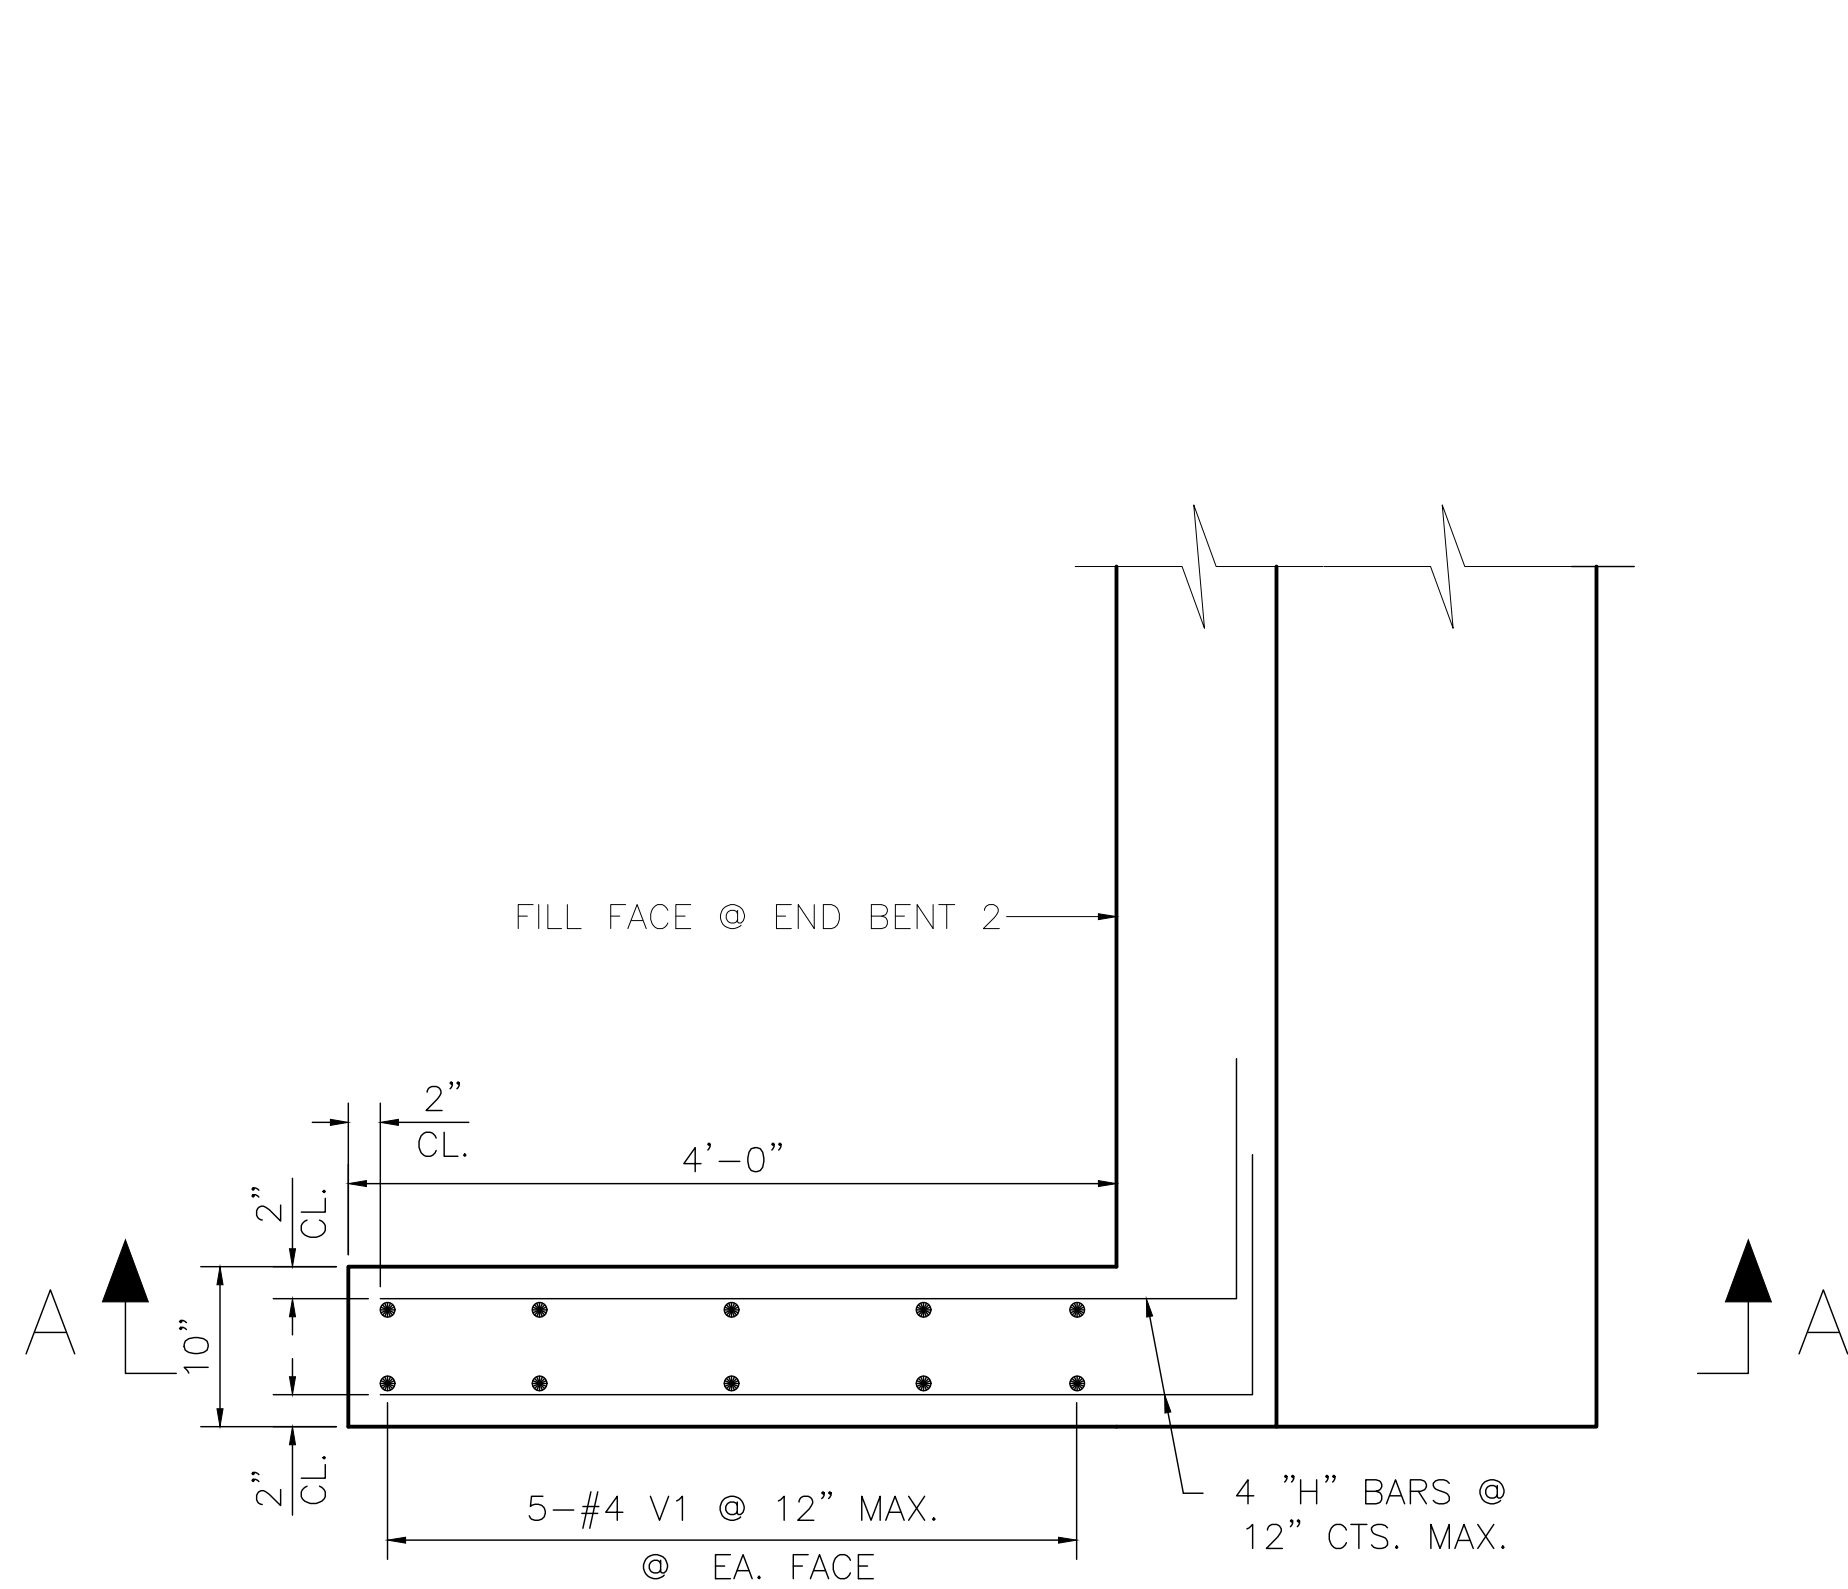


-W4- PLAN

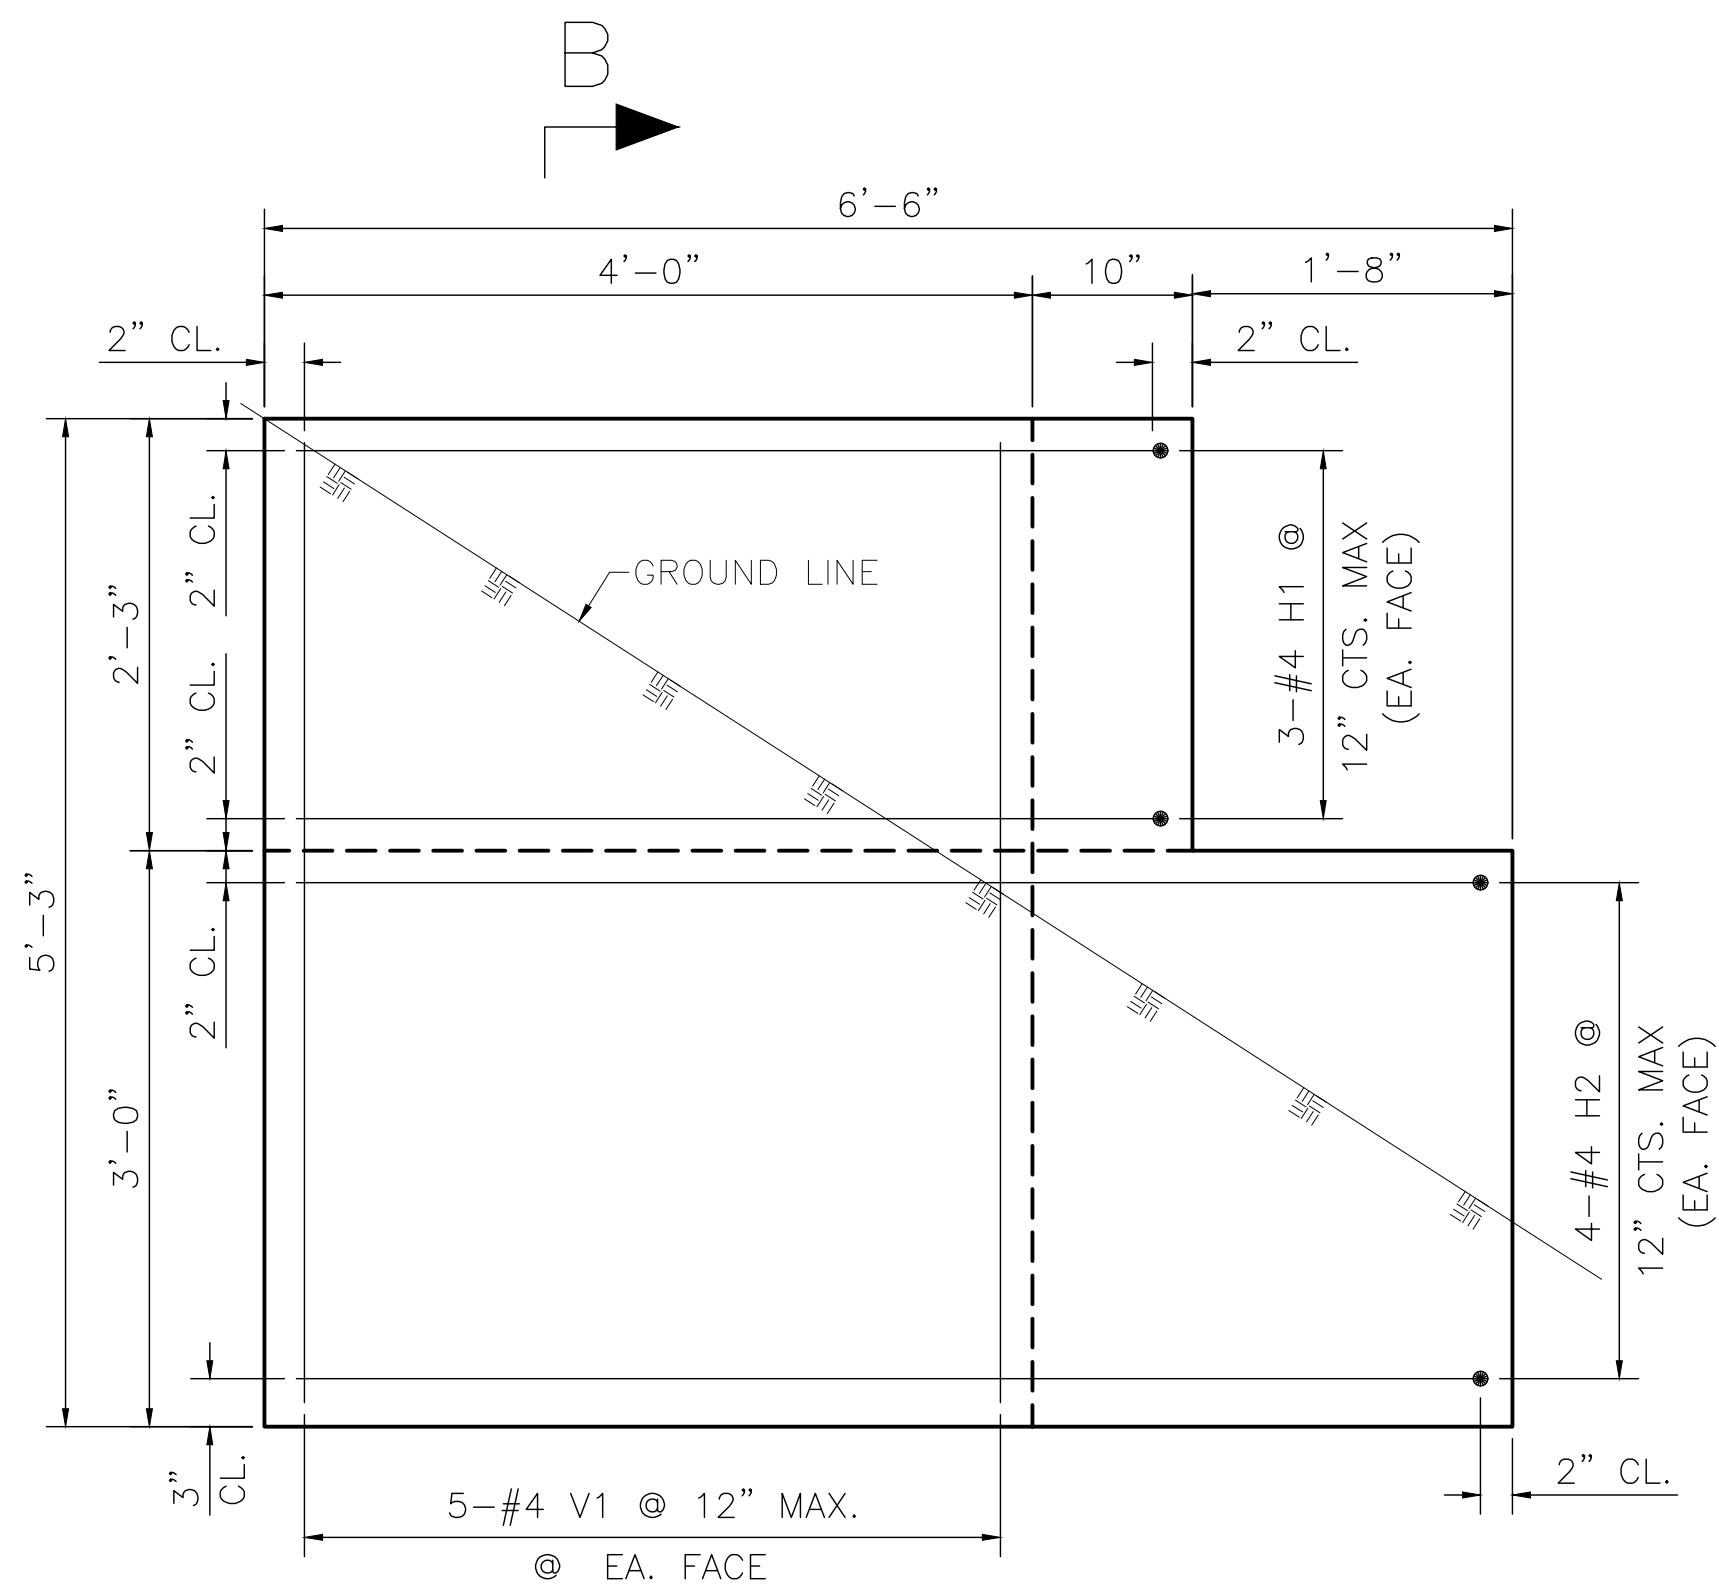

-W4- ELEVATION (A-A)

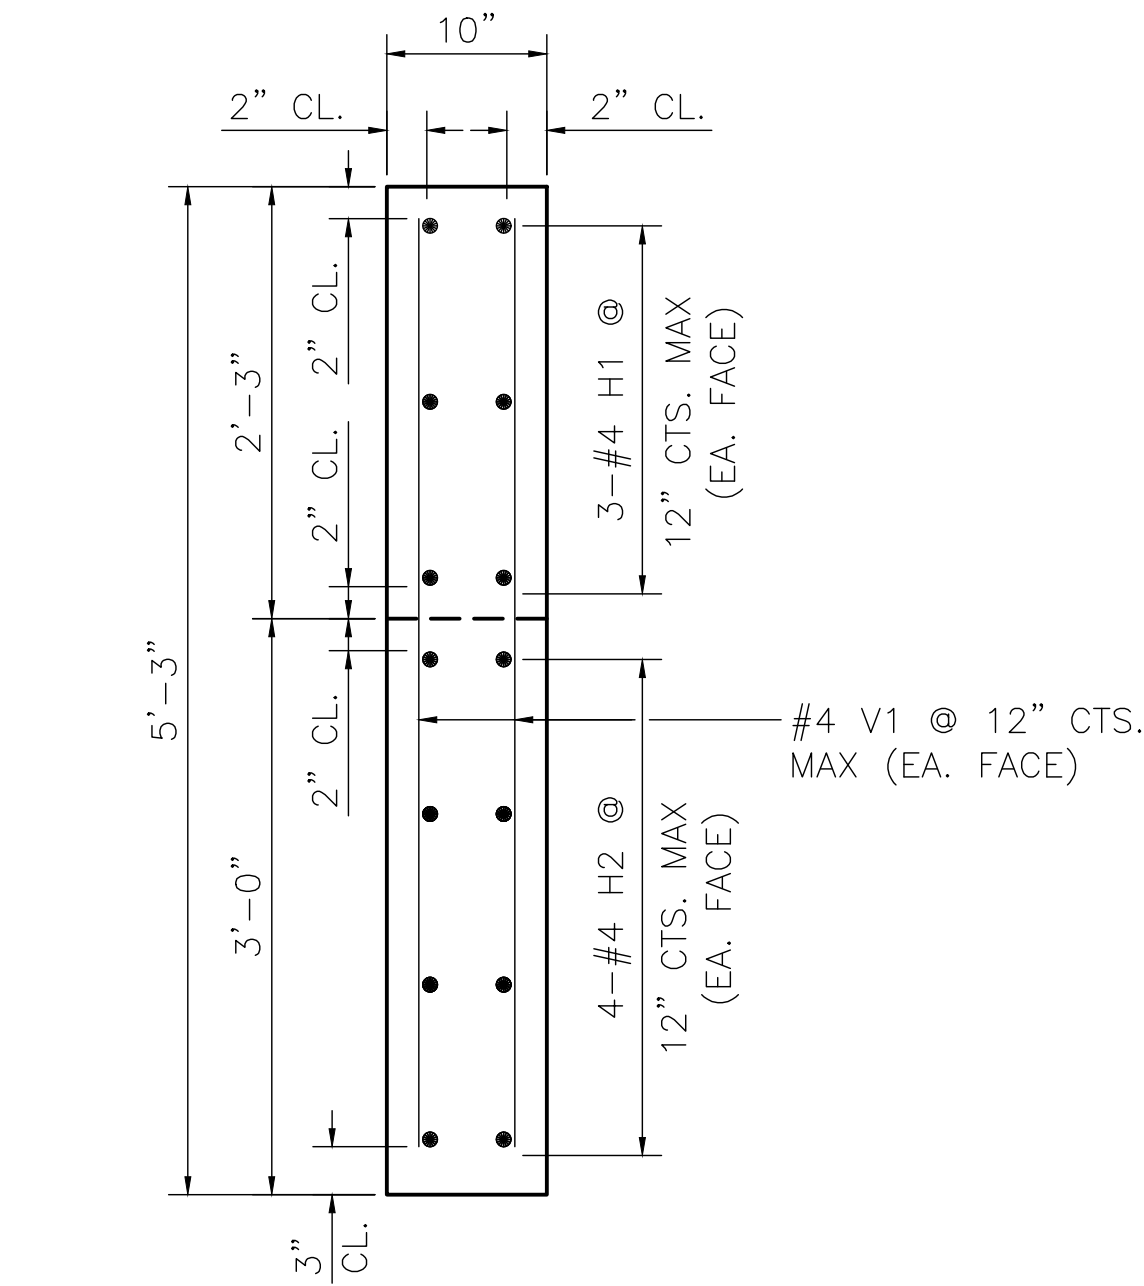

-W4- SECTION (B-B)

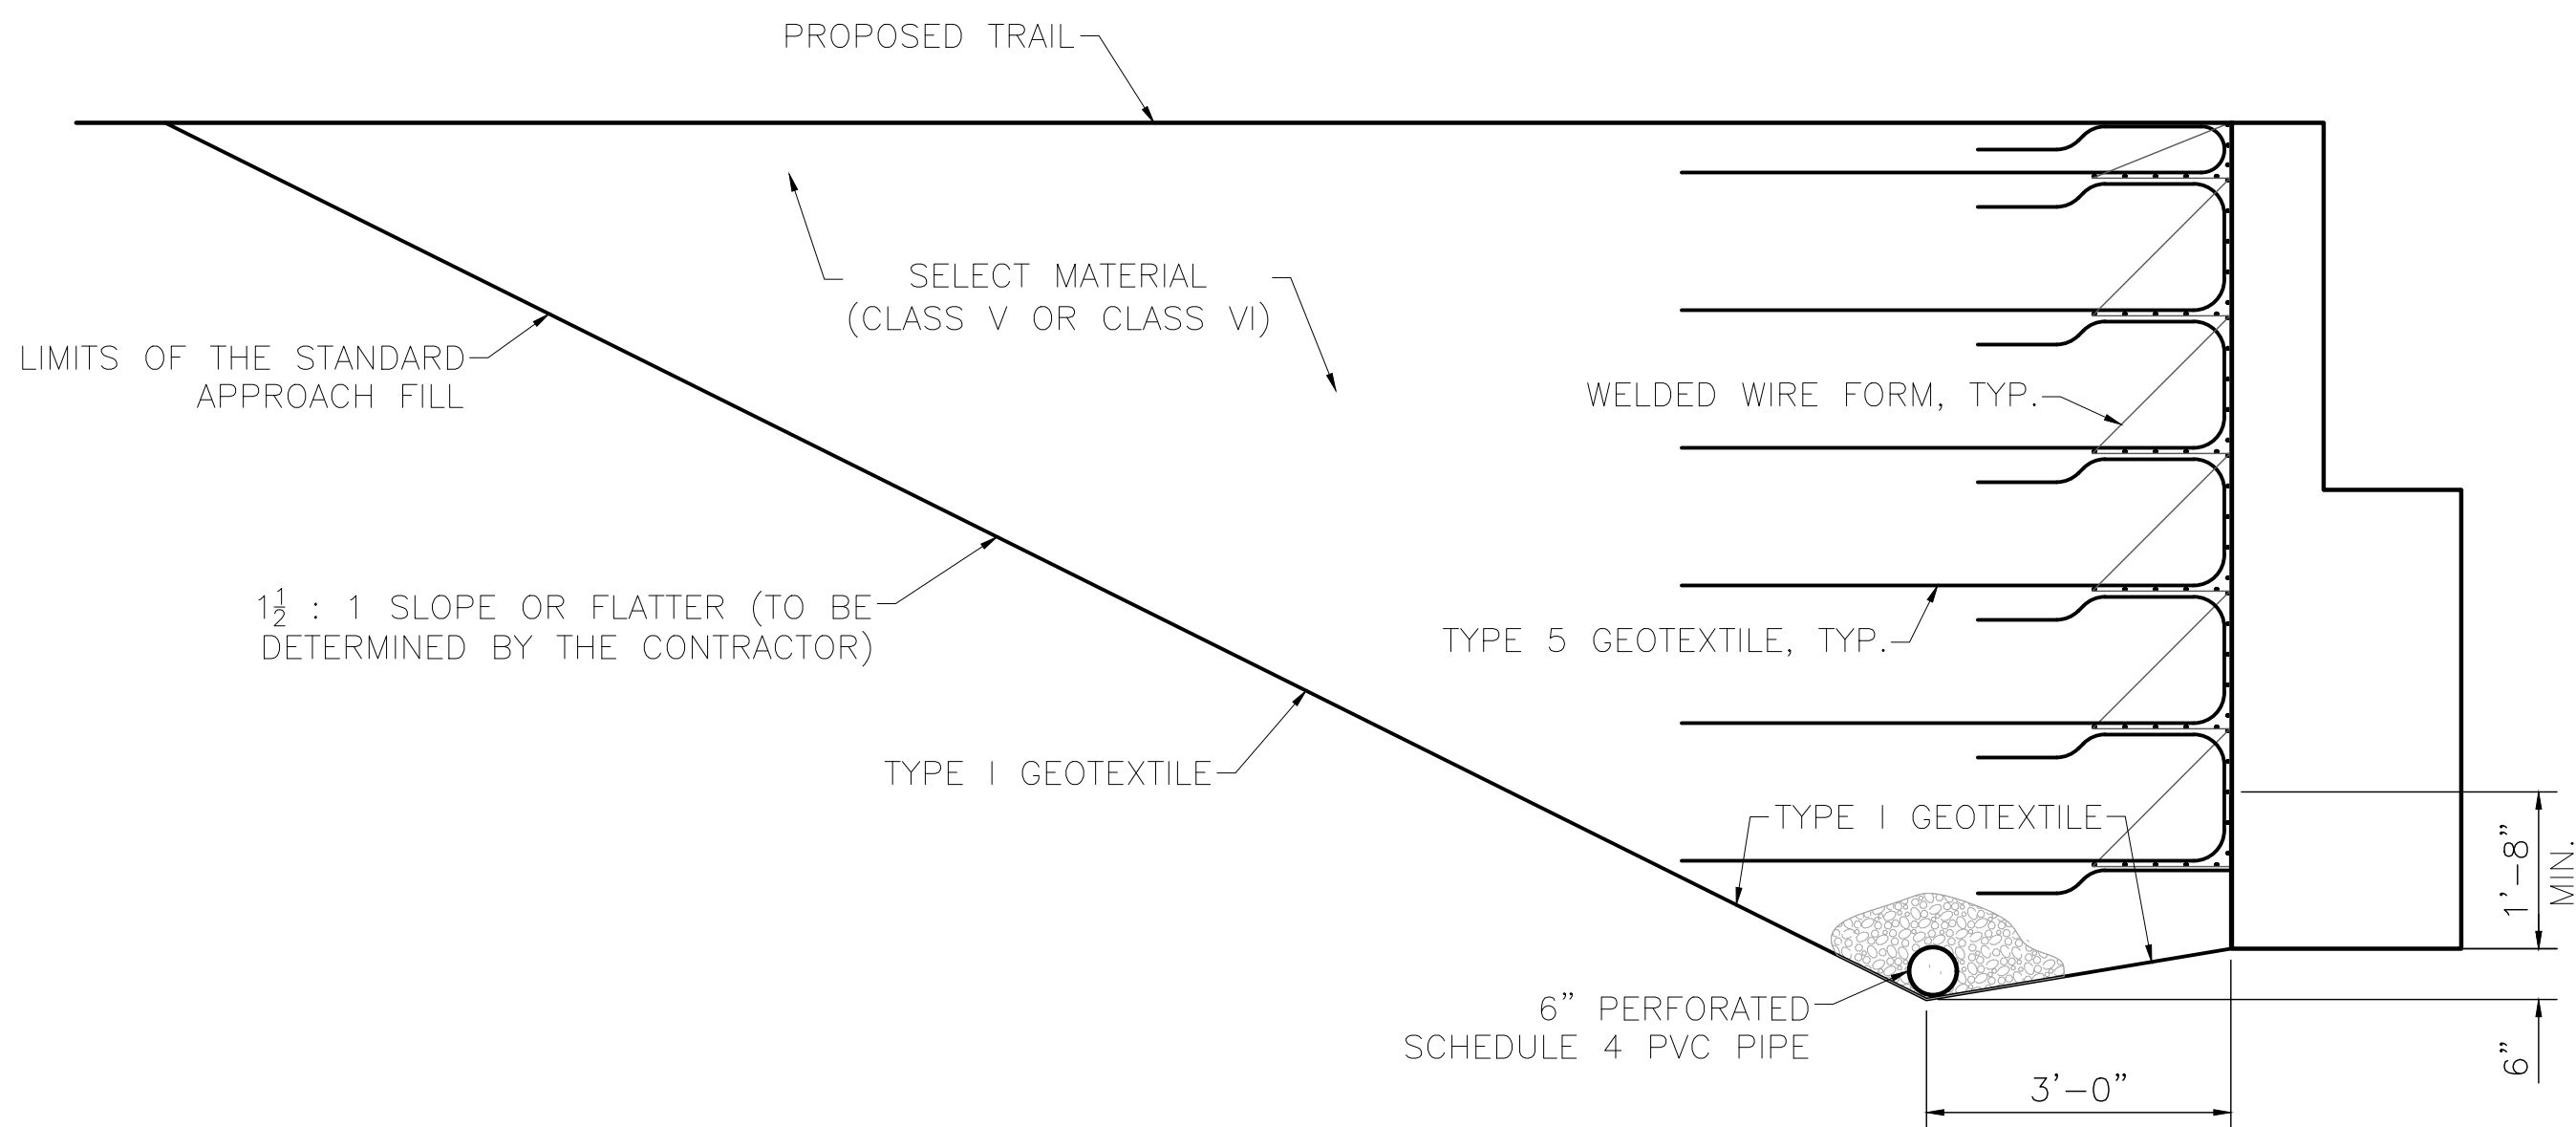

ABUTMENT DRAINAGE DETAIL

BILL OF MATERIAL (-W4-)					
BAR	NO.	SIZE	TYPE	LENGTH	WEIGHT
H1	6	#4	6	5'-9"	23
H2	8	#4	6	7'-5"	40
V1	10	#4	STR	4'-10"	32
REINFORCING STEEL (FOR -W4-)					95 LBS.
NOTE: WINGWALL CLASS A CONCRETE QUANTITIES INCLUDED IN END BENT QUANTITIES.					
BAR TYPES					

DATE	3/26/25
DRAWN BY	DAT
CHECK BY	WMH
APPROVED BY	AGF
PROJECT NO.	3676

SHEET CONTENTS

WINGWALL -W4-


REVISIONS:

SHEET NO.


S-8

TOTAL SHEETS


10

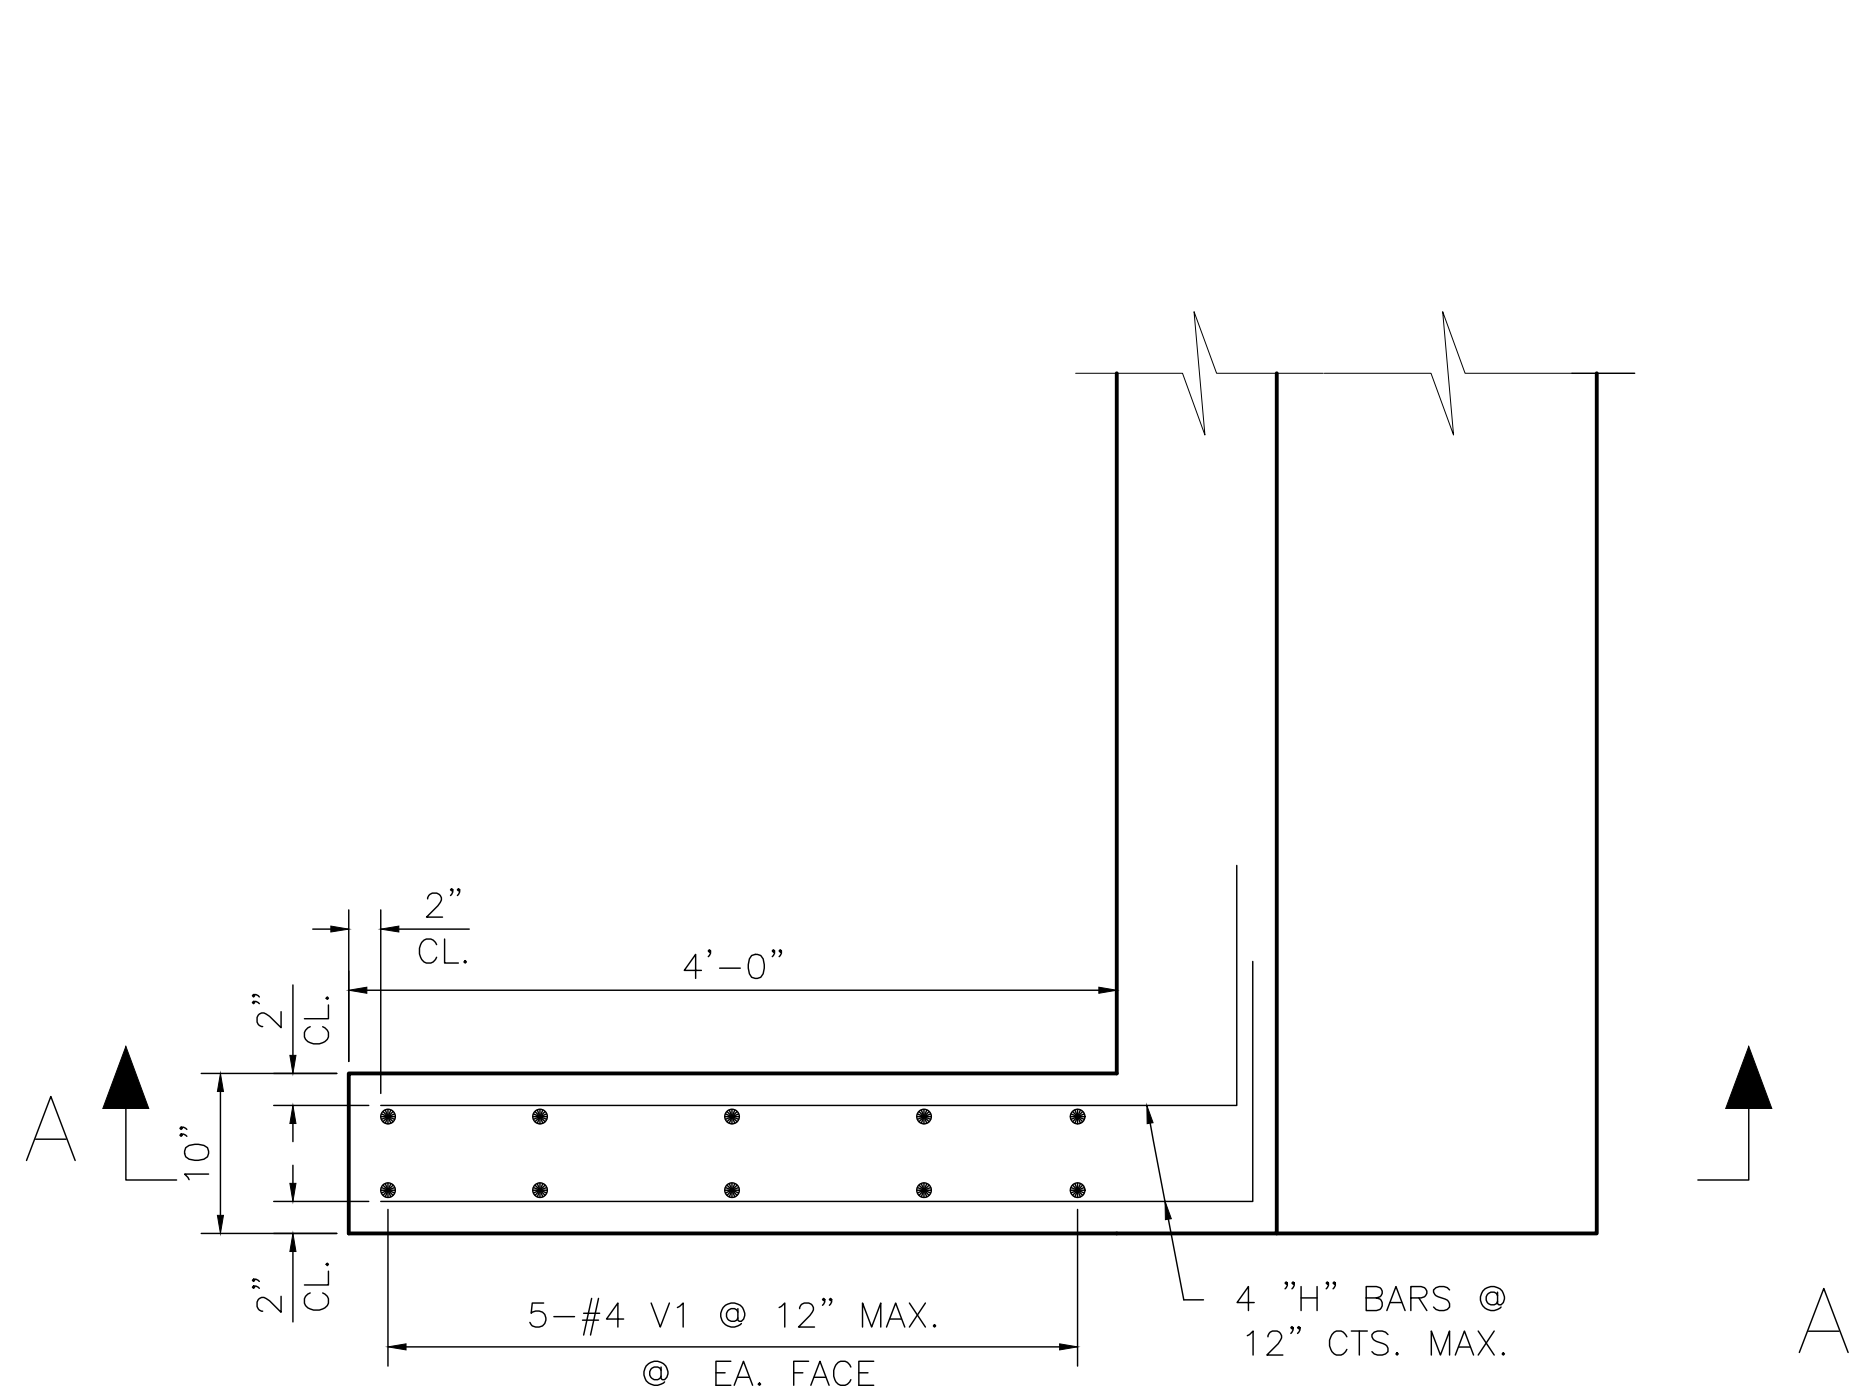

-W1, W2- PLAN

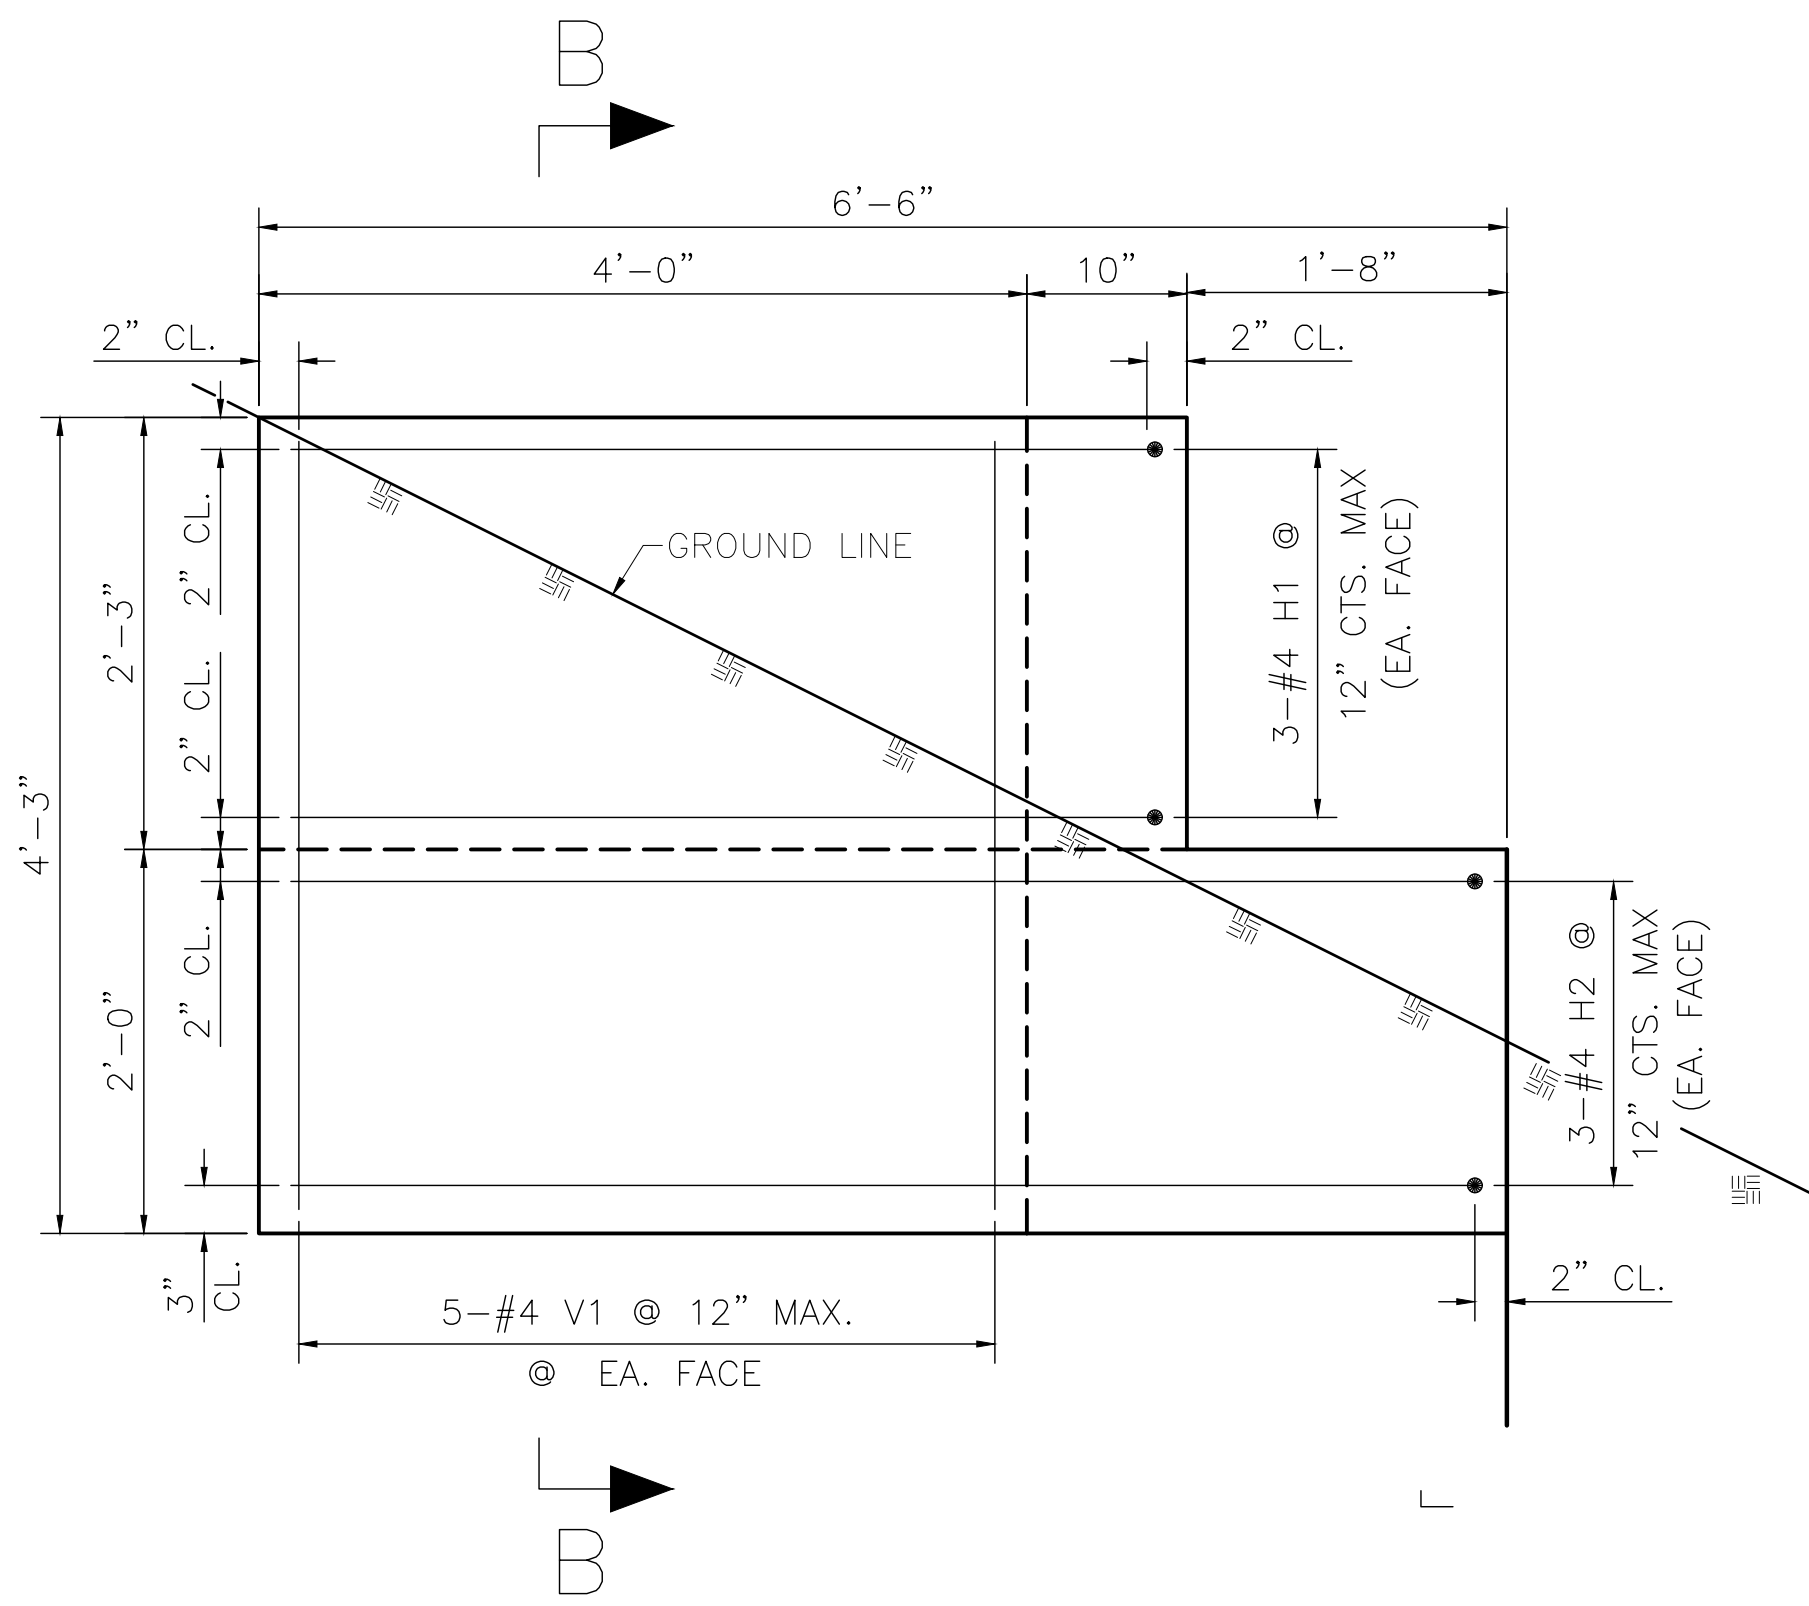

-W1, W2- ELEVATION (A-A)

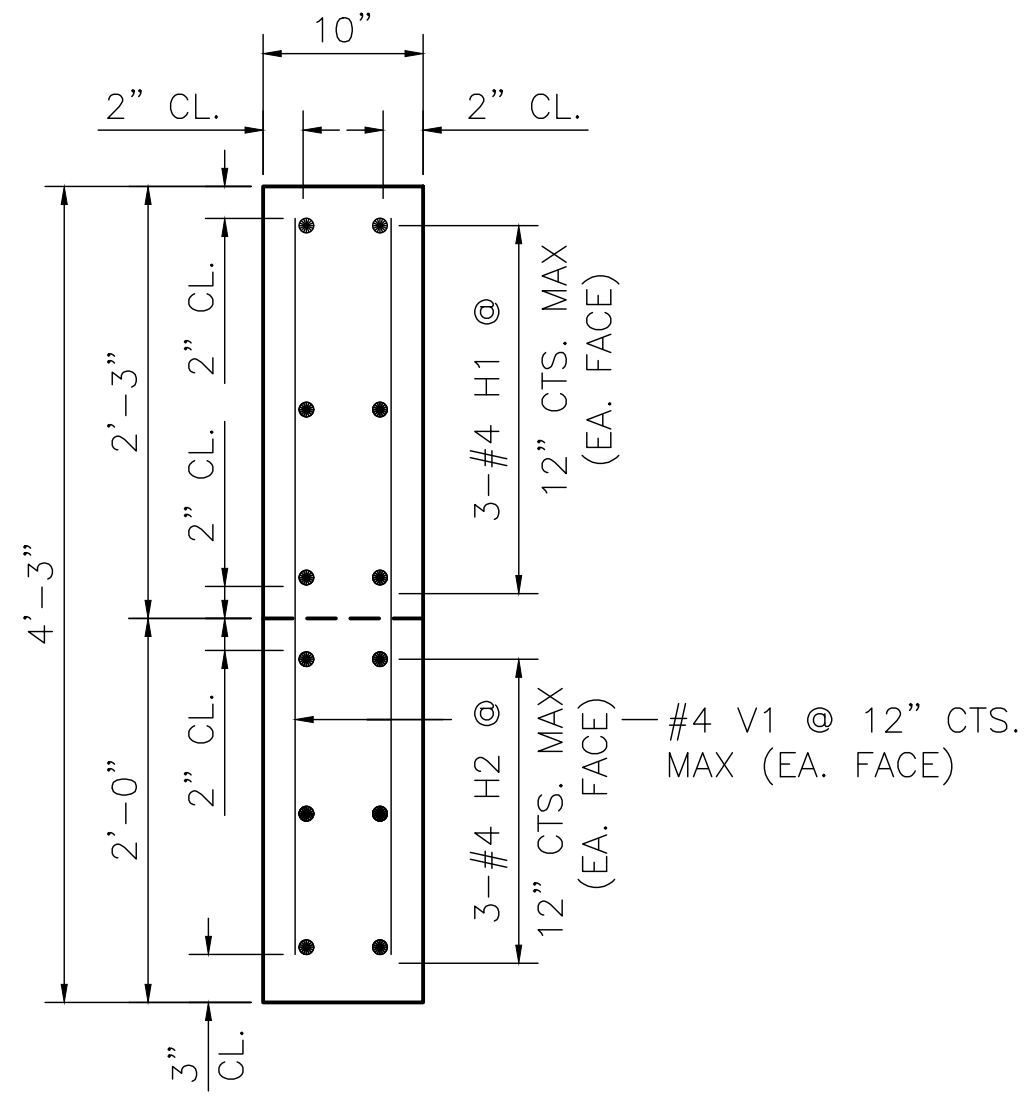

-W1, W2- SECTION (B-B)

BILL OF MATERIAL (-W1-)					
BAR	NO.	SIZE	TYPE	LENGTH	WEIGHT
H1	6	#4	6	5'-9"	23
H2	6	#4	6	7'-5"	30
V1	10	#4	STR	3'-10"	26
REINFORCING STEEL (FOR -W1-)					79 LBS.
NOTE: WINGWALL CLASS A CONCRETE QUANTITIES INCLUDED IN END BENT QUANTITIES.					
BAR TYPES					

BILL OF MATERIAL (-W2-)					
BAR	NO.	SIZE	TYPE	LENGTH	WEIGHT
H1	6	#4	6	5'-9"	23
H2	6	#4	6	7'-5"	30
V1	10	#4	STR	3'-10"	26
REINFORCING STEEL (FOR -W2-)					79 LBS.
NOTE: WINGWALL CLASS A CONCRETE QUANTITIES INCLUDED IN END BENT QUANTITIES.					
BAR TYPES					

DATE	3/26/25
DRAWN BY	DAT
CHECK BY	WMH
APPROVED BY	AGF
PROJECT NO.	3676

SHEET CONTENTS

WINGWALL -W1- &
-W2-


REVISIONS:

SHEET NO.


S-9

TOTAL SHEETS


10

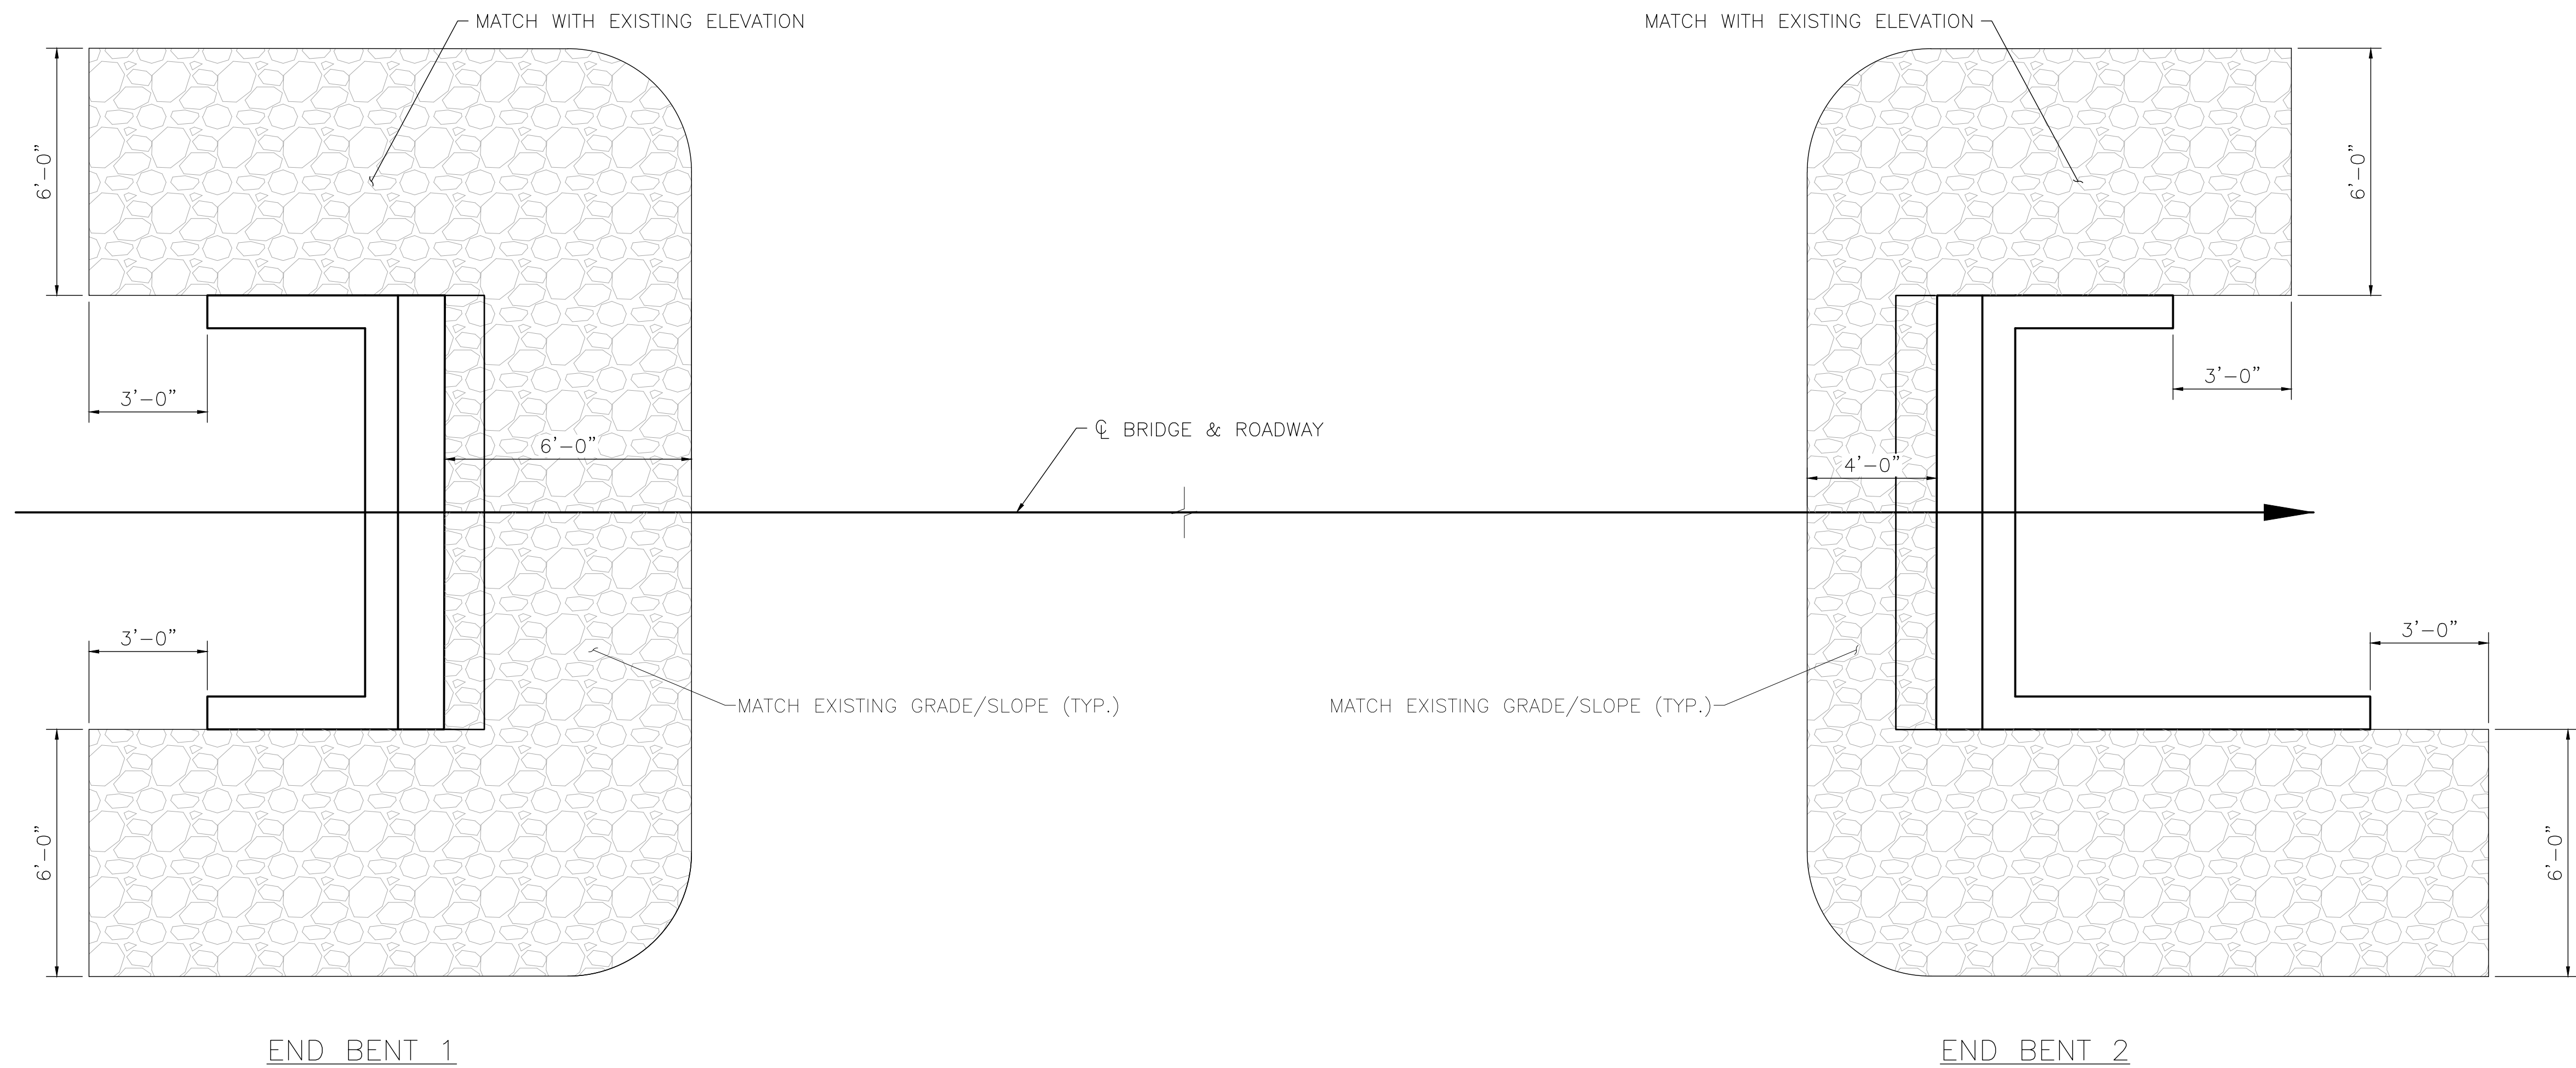

PLAN

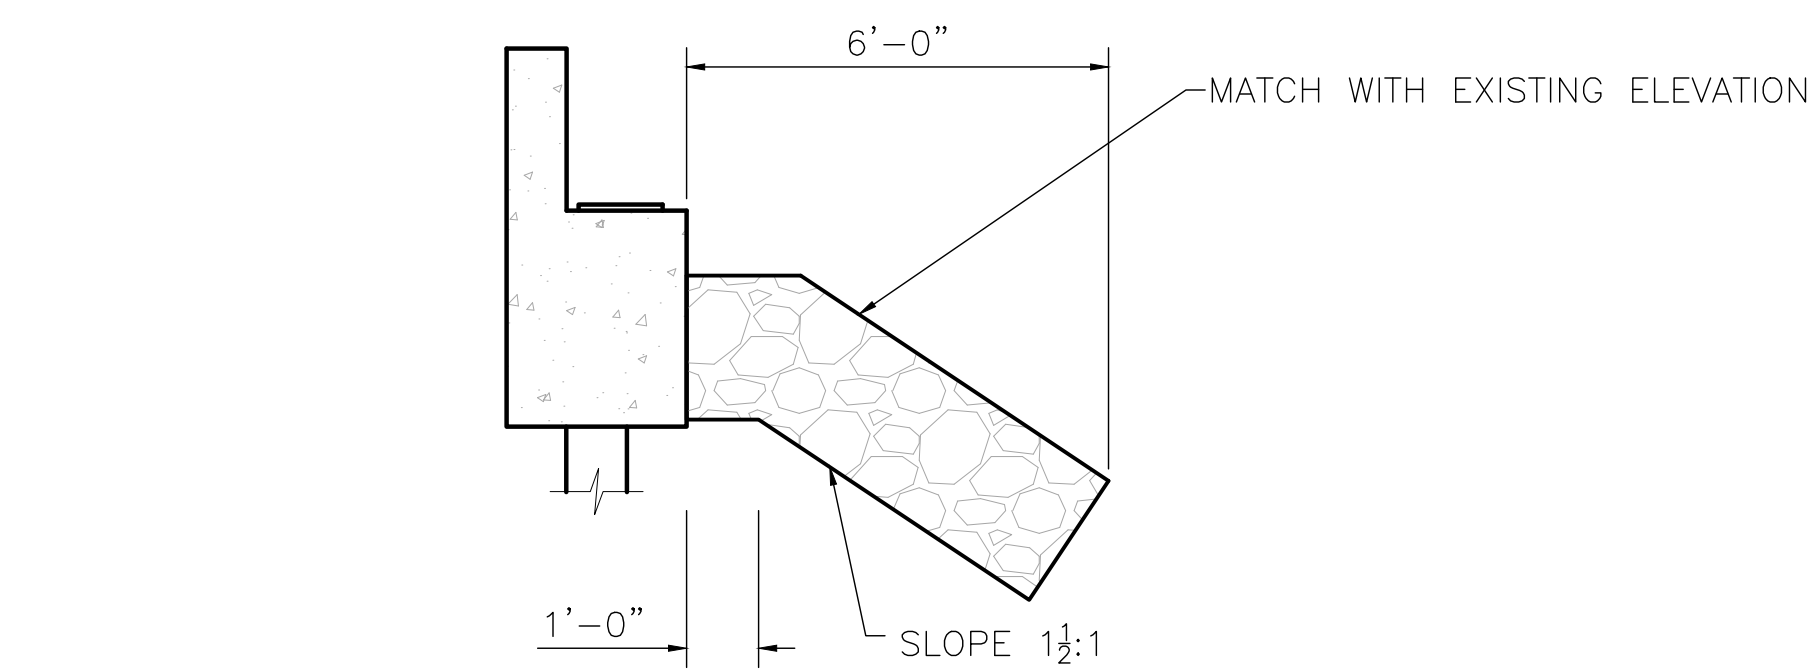


CL SECTION BERM RIP RAPPED (END BENT 1)

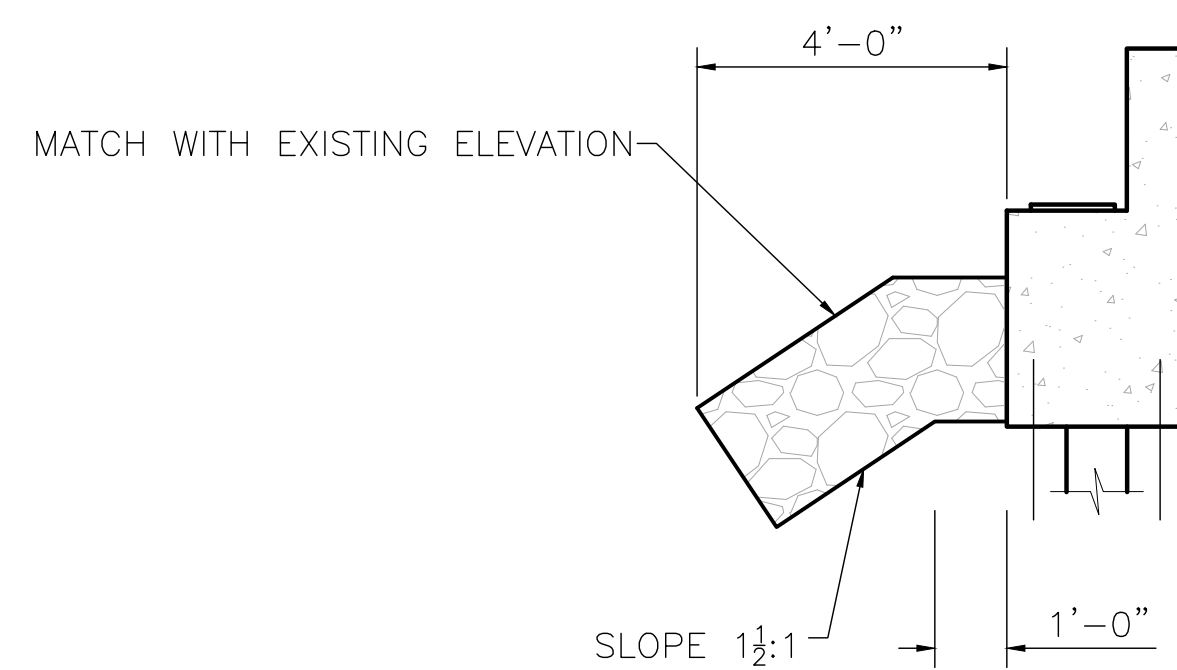

CL SECTION BERM RIP RAPPED (END BENT 2)



ARETÉ ENGINEERS, PLLC
7668 Valley Blvd.
P.O. Box 745
Blowing Rock, NC 28605
FIRM LICENSE No. P-1357

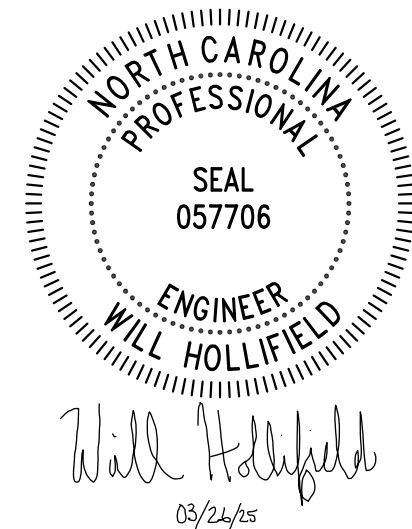

BOONE GORGES SECTION BRIDGE ABUTMENT
FOR
INTERFACE ENVIRONMENTAL CONSULTING, LLC
AT
LAT: 36.188495, LONG: -81.656035

DATE	3/26/25
DRAWN BY	DAT
CHECK BY	WMH
APPROVED BY	AGF
PROJECT NO.	3676

SHEET CONTENTS
RIP-RAP DETAILS

REVISIONS:

SHEET NO.

S-10

TOTAL SHEETS


10

ABBREVIATIONS	
A	AREA
AASHTO	AMERICAN ASSOCIATION OF STATE HIGHWAY AND TRANSPORTATION OFFICIALS
ADH.	ADHESIVE
AGG.	AGGREGATE
AISC	AMERICAN INSTITUTE OF STEEL CONSTRUCTION
ALT.	ALTERNATE
ANSI	AMERICAN NATIONAL STANDARDS INSTITUTE
APPRH.	APPROACH
APPROX.	APPROXIMATE
ASTM	AMERICAN SOCIETY FOR TESTING MATERIALS
BGS	BELOW GROUND SURFACE
BOT.	BOTTOM
BRG.	BEARING
CTS.	CENTERS
CIPL	CAST IN PLACE
C/L	CENTERLINE
CON.	CONNECTION
CONC.	CONCRETE
COORD.	COORDINATE
DGN.	DESIGN
DIM.	DIMENSION
DWG.	DRAWING
EA.	EACH
EL.	ELEVATION
ENGR.	ENGINEER
EXIST.	EXISTING
F TO F	FACE TO FACE
FDN.	FOUNDATION
FT.	FEET
GALV.	GALVANIZED
GR.	GRADE
HORIZ.	HORIZONTAL
IN.	INCH
LB.	POUND
LONG.	LONGITUDINAL
MAX.	MAXIMUM
MIN.	MINIMUM
O/C	ON CENTER
OD	OUTSIDE DIAMETER
PAR.	PARALLEL
PVC	POLYVINYL CHLORIDE
REINF.	REINFORCEMENT
SCH.	SCHEDULE
STD.	STANDARD
STL.	STEEL
STR.	STRUCTURE
W.W.F.	WELDED WIRE FABRIC


SHEET INDEX	
S1	COVER SHEET
S2	STANDARD NOTES
S3	BRIDGE PLAN & ELEVATION
S4	BRIDGE CROSS SECTION
S5	END BENT 1
S6	END BENT 2
S7	WINGWALL -W1- & -W2-
S8	WINGWALL -W3- & -W4-
S9	RIP RAP

ARETÉ ENGINEERS

MIDDLEFORK GREENWAY — BOONE
GORGE PARK
BRIDGE 2 (DOWNSTREAM BRIDGE)
ABUTMENT DESIGN

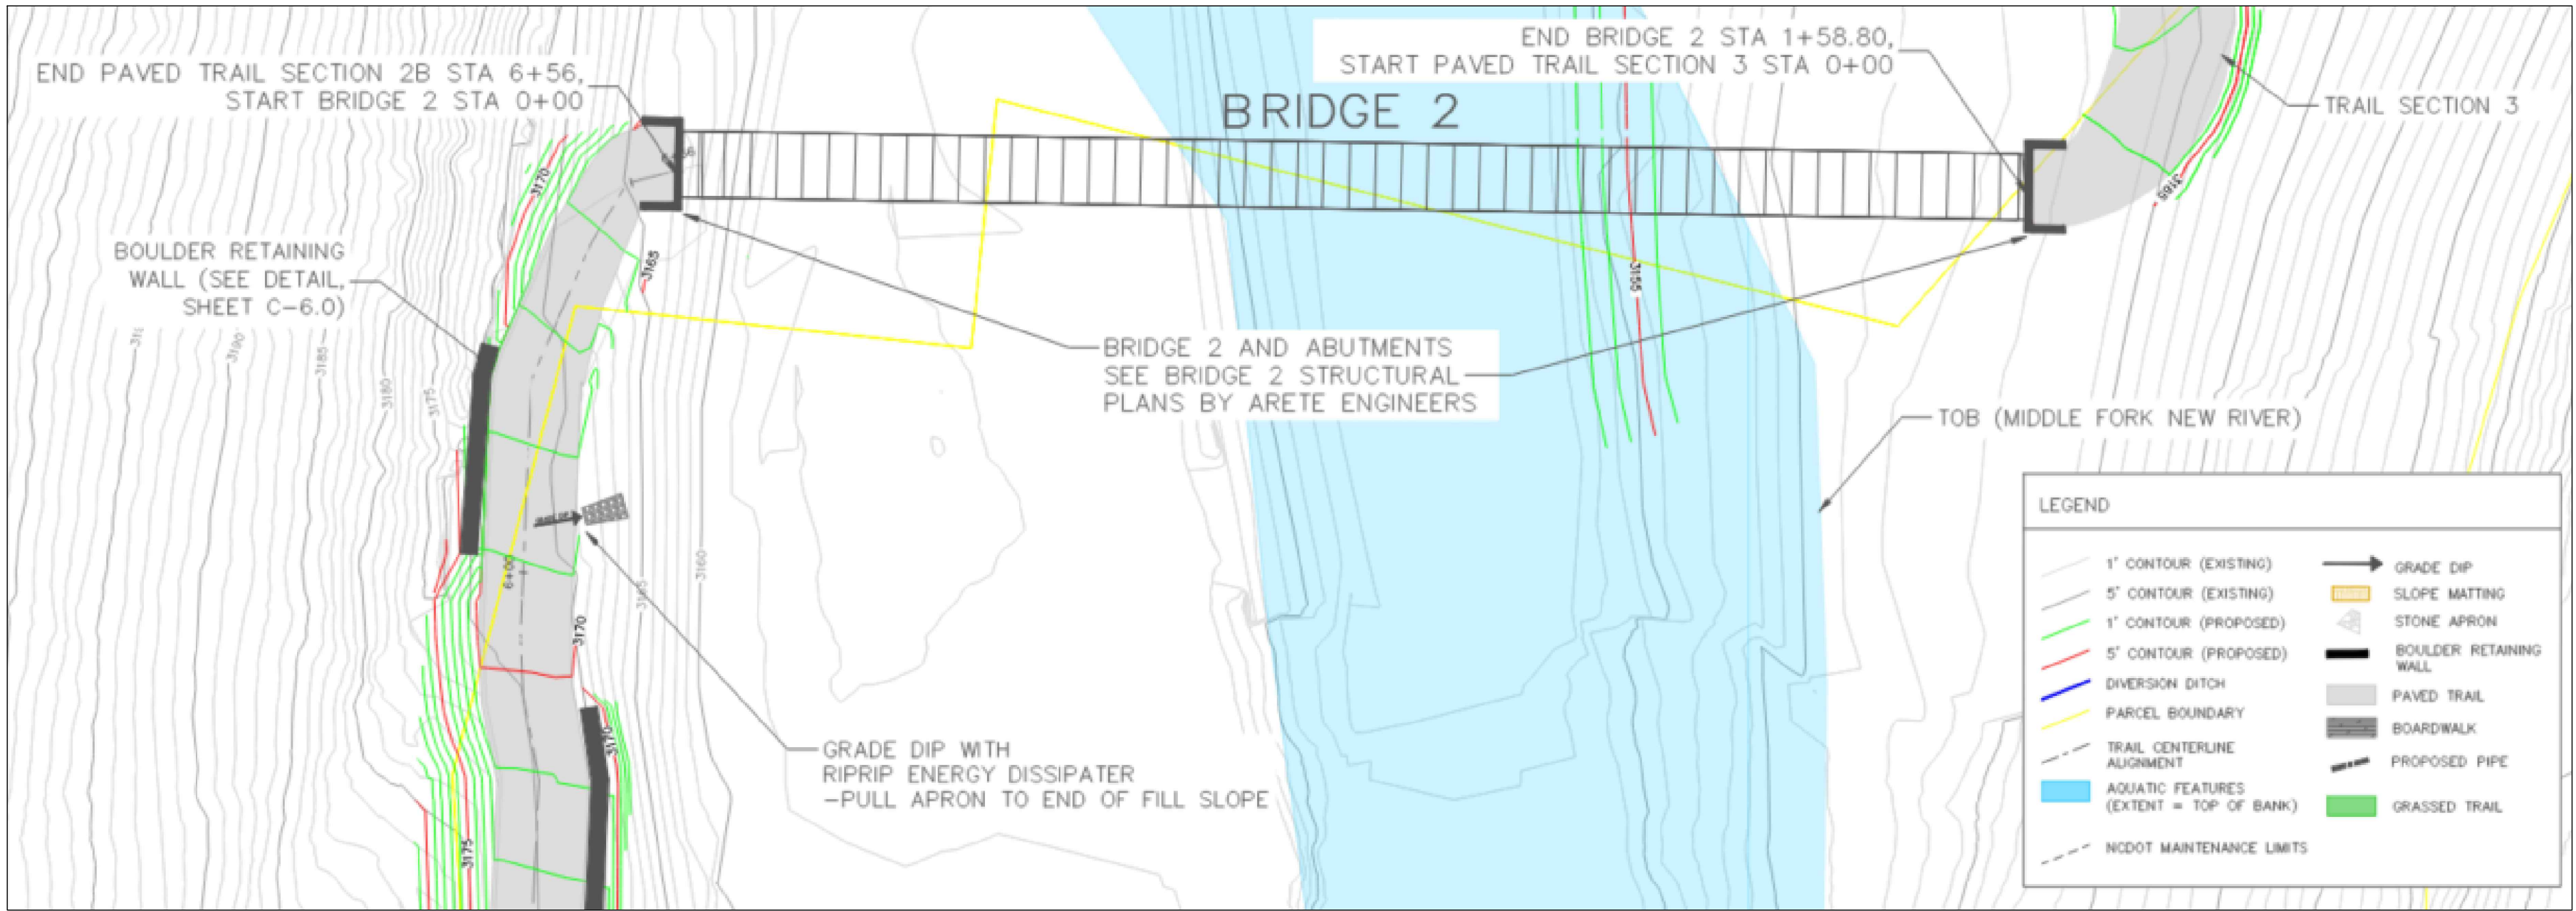

ARETÉ ENGINEERS, PLLC
7668 Valley Blvd.
P.O. Box 745
Blowing Rock, NC 28605
FIRM LICENSE No. P-1357

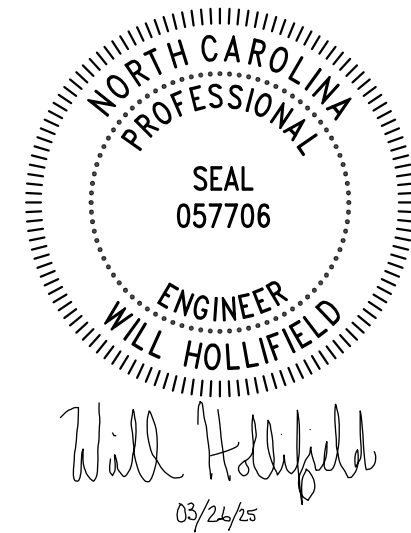

BOONE GORGES SECTION BRIDGE ABUTMENT
FOR
INTERFACE ENVIRONMENTAL CONSULTING, LLC
AT
LAT: 36.186535, LONG: -81.653645

DATE	3/26/25
DRAWN BY	DAT
CHECK BY	WMH
APPROVED BY	AGF
PROJECT NO.	3676

SHEET CONTENTS

COVER SHEET

REVISIONS:

SHEET NO.

S-1

TOTAL SHEETS

DESIGN DATA:

SPECIFICATIONS - - - - -		A.A.S.H.T.O. GUIDE SPECIFICATIONS FOR DESIGN OF FRP PEDESTRIAN BIRDGES, 2ND EDITION	
A.A.S.H.T.O. LRFD BRIDGE DESIGN SPECIFICATIONS			
LIVE LOAD -----		90 PSF	
IMPACT ALLOWANCE -----		SEE A.A.S.H.T.O.	
STRESS IN EXTREME FIBER OF			
STRUCTURAL STEEL - ASSHTO M270 GRADE 26 -----		36,000 LBS. PER SQ. IN.	
- AASHTO M270 GRADE 50W -----		50,000 LBS. PER SQ. IN.	
- AASHTO M270 GRADE 50 -----		50,000 LBS. PER SQ. IN.	
REINFORCING STEEL IN TENSION - GRADE 60 -----		60,000 LBS. PER SQ. IN.	
CONCRETE IN COMPRESSION -----		3,000 LBS. PER SQ. IN.	
CONCRETE IN SHEAR -----		SEE A.A.S.H.T.O.	
STRUCTURAL TIMBER - TREATED OR UNTREATED -----		1,800 LBS. PER SQ. IN.	
EXTREME FIBER STRESS			
COMPRESSION PERPENDICULAR TO GRAIN OF -----		375 LBS. PER SQ. IN.	
OF TIMBER			
EQUIVALENT FLUID PRESSURE OF EARTH -----		60 LBS. PER CU. FT. (MIN.)	

MATERIAL AND WORKMANSHIP:

EXCEPT AS MAY OTHERWISE BE SPECIFIED ON PLANS OR IN THE SPECIAL PROVISIONS. ALL MATERIAL AND WORKMANSHIP SHALL BE IN ACCORDANCE WITH THE 2018 "STANDARD SPECIFICATIONS FOR ROADS AND STRUCTURES" OF THE N.C. DEPARTMENT OF TRANSPORTATION.

CONCRETE:

UNLESS OTHERWISE REQUIRED ON PLANS, CLASS A CONCRETE SHALL BE USED FOR ALL PORTIONS OF ALL STRUCTURES WITH THE EXCEPTION THAT: CLASS AA CONCRETE SHALL BE USED IN BRIDGE SUPERSTRUCTURES, ABUTMENT BACKWALLS, AND APPROACH SLABS; AND CLASS B CONCRETE SHALL BE USED FOR SLOPE PROTECTION AND RIP RAP. CONCRETE SHALL BE CURED IN COMPLIANCE WITH NCDOT SPECIFICATIONS.

CONCRETE CHAMFERS:

UNLESS OTHERWISE NOTED ON THE PLANS, ALL EXPOSED CORNERS ON STRUCTURES SHALL BE CHAMFERED 3/4" WITH THE FOLLOWING EXCEPTIONS: TOP CORNERS OF CURBS MAY BE ROUNDED TO 1-1/2" RADIUS WHICH IS BUILT INTO CURB FORMS; CORNERS OF TRANSVERSE FLOOR EXPANSION JOINTS SHALL BE ROUNDED WITH A 1/4" FINISHING TOOL UNLESS OTHERWISE REQUIRED ON PLANS; AND CORNERS OF EXPANSION JOINTS IN THE ROADWAY FACES AND TOPS OF CURBS AND SIDEWALKS SHALL BE ROUNDED TO A 1/4" RADIUS WITH A FINISHING STONE OR TOOL UNLESS OTHERWISE REQUIRED ON PLANS.

DOWELS:

DOWELS, UNLESS OTHERWISE NOTES, SHALL BE EMBEDDED A MINIMUM OF 6" INTO EXISTING CONCRETE AND GROUTED INTO PLACE WITH 1:2 CEMENT MORTAR.

ALLOWANCE FOR DEAD LOAD DEFLECTION, SETTLEMENT, ETC. IN CASTING SUPERSTRUCTURES:

BRIDGES SHALL BE BUILT ON THE GRADE OR VERTICAL CURVE SHOWN ON PLANS. SLABS,CURBS, AND PARAPETS SHALL CONFORM TO THE GRADE OR CURVE.

ALL DIMENSIONS WHICH ARE GIVEN IN SECTION AND ARE AFFECTED BY DEAD LOAD DEFLECTIONS ARE DIMENSIONS AT CENTER LINE OF BEARING UNLESS OTHERWISE NOTED ON THE PLANS. IN SETTING FORMS FOR STEEL BEAM BRIDGES AND PRESTRESSED CONCRETE GIRDER BRIDGES, ADJUSTMENTS SHALL BE MADE DUE TO THE DEAD LOAD DEFLECTIONS FOR THE ELEVATIONS SHOWN. WHERE BLOCKS ARE SHOWN OVER BEAMS FOR BUILDING UP TO THE SLAB, THE VERTICAL DIMENSIONS OF THE BLOCKS SHALL BE ADJUSTED BETWEEN BEARING TO COMPENSATE FOR DEAD LOAD DEFLECTIONS, VERTICAL CURVE ORDINATE, AND ACTUAL BEAM CHAMBER. WHERE BOTTOM OF SLAB IS IN LINE WITH BOTTOM OF TOP FLANGES, DEPTH OF SLAB BETWEEN BEARINGS SHALL BE ADJUSTED TO COMPENSATE FOR DEAD LOAD DEFLECTION, VERTICAL CURVE ORDINATE, AND ACTUAL BEAM CHAMBER.

IN SETTING FALSEWORK AND FORMS FOR REINFORCED CONCRETE SPANS, AN ALLOWANCE SHALL BE MADE FOR DEAD LOAD DEFLECTIONS, SETTLEMENT OF FALSEWORK, AND PERMANENT CHAMBER WHICH SHALL BE PROVIDED FOR IN ADDITION TO THE ELEVATIONS SHOWN. AFTER REMOVAL OF THE FALSEWORK, THE FINISHED STRUCTURES SHALL CONFORM TO THE PROFILE AND ELEVATIONS SHOWN ON THE PLANS AND CONSTRUCTION ELEVATIONS FURNISHED BY THE ENGINEER.

DETAILED DRAWINGS FOR FALSEWORK OR FORMS FOR BRIDGE SUPERSTRUCTURE AND ANY STRUCTURE OR PARTS OF A STRUCTURE AS NOTED ON THE PLANS SHALL BE SUBMITTED TO THE ENGINEER FOR APPROVAL BEFORE CONSTRUCTION OF THE FALSEWORK OR FORMS IS STARTED.

REINFORCING STEEL:

ALL REINFORCING STEEL SHALL BE DEFORMED. DIMENSIONS RELATIVE TO PLACEMENT OF REINFORCING ARE TO CENTERS OF BARS UNLESS OTHERWISE INDICATED IN THE PLANS. DIMENSIONS ON BAR DETAILS ARE TO CENTERS OF BARS OR ARE OUT TO OUT AS INDICATED ON PLANS.

WIRE BAR SUPPORTS SHALL BE PROVIDED FOR REINFORCING STEEL WHERE INDICATED ON THE PLANS. WHEN BAR SUPPORT PIECES ARE PLACE IN CONTINUOUS LINES, THEY SHALL BE SO PLACED THAT THE ENDS OF THE SUPPORTING WIRES SHALL BE LAPPED TO LOCK LEGS ON ADJOINING PIECES.

LAP SPLICES SHALL BE A MINIMUM LENGTH OF 40X DIAMETER OF BAR.

SPECIAL NOTES:

GENERALLY, IN CASE OF DISCREPANCY, THIS STANDARD SHEET OF NOTES SHALL GOVERN OVER THE SPECIFICATIONS, BUT THE REMAINDER OF THE PLANS SHALL GOVERN OVER NOTES HEREON, AND SPECIAL PROVISIONS SHALL GOVERN OVER ALL.

CONSTRUCTION SEQUENCE:

PLACE BACKFILL IN ACCORDANCE WITH NCDOT SPECIFICATIONS. PLACE BACKFILL ABOVE THE BEARING SEAT AFTER THE PREFABRICATED FRP BRIDGE IS SET ON THE END BENTS.

PILE SPECIFICATIONS

H-PILES SHALL BE 50 KSI STEEL. A MINIMUM OF 1 PRODUCTION PILE SHALL BE TESTED AT EACH END BENT.



Arete

ENGINEERS

ARETÉ ENGINEERS, PLLC

7668 Valley Blvd.
P.O. Box 745
Blowing Rock, NC 28605

FIRM LICENSE No. P-1357

NORTH CAROLINA

PROFESSIONAL

SEAL

057706

ENGINEER



WILL HOLLIFIELD



03/24/25

BOONE GORGES SECTION BRIDGE ABUTMENT
FOR
INTERFACE ENVIRONMENTAL CONSULTING, LLC
AT
LAT: 36.186535, LONG: -81.653645

DATE	3/26/25
DRAWN BY	DAT
CHECK BY	WMH
APPROVED BY	AGF
PROJECT NO.	3676
SHEET CONTENTS	
STANDARD NOTES	
REVISIONS:	
SHEET NO.	
S-2	
TOTAL SHEETS	
9	

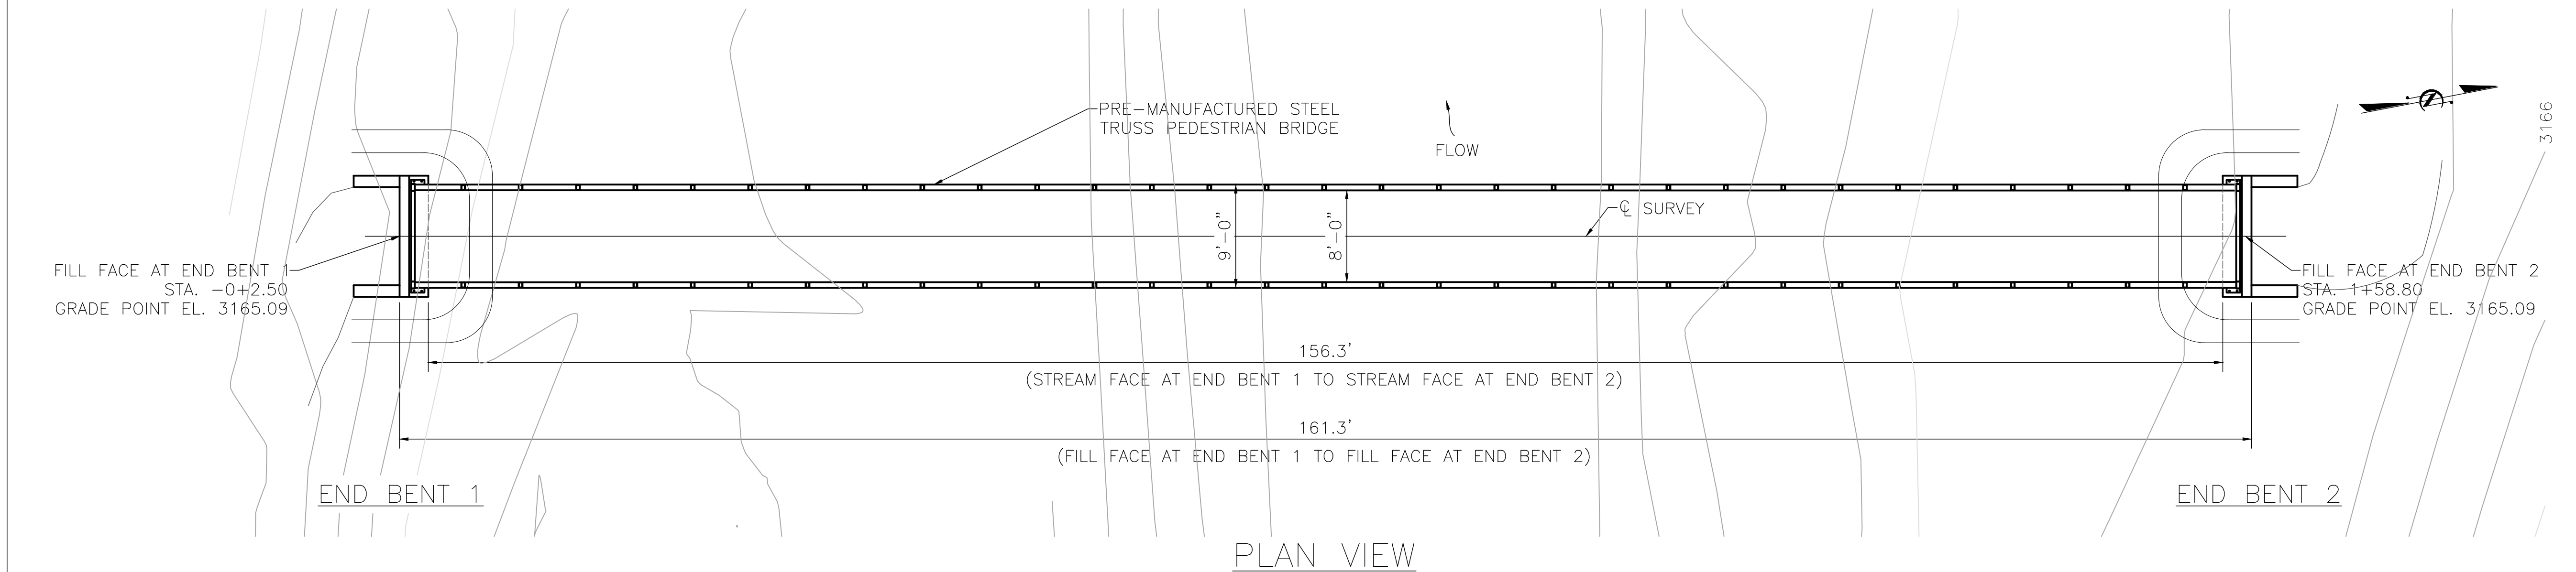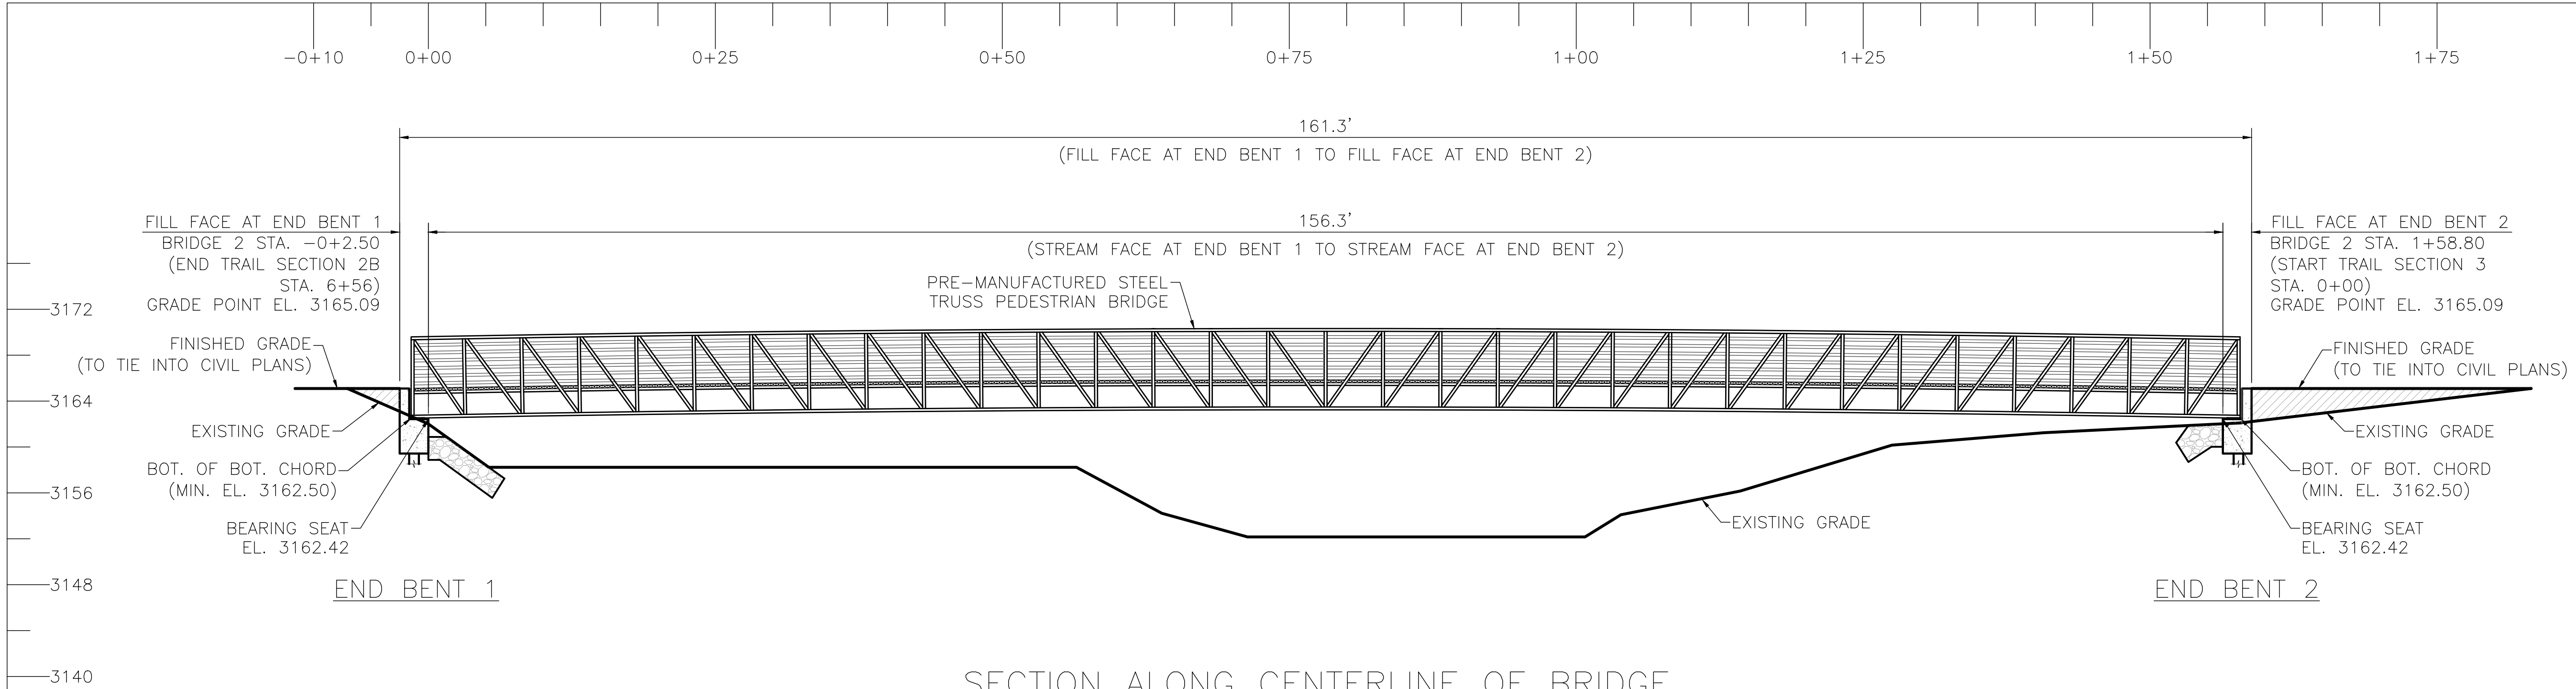

- FOUNDATION NOTES:**
- FOR PILES, SEE PILES CONSTRUCTION SPECIFICATIONS.
 - PILES AT END BENT 1 AND END BENT 2 ARE DESIGNED FOR AN ALLOWABLE PILE CAPACITY OF 25 TONS.
 - PILES AT END BENT 1 AND END BENT 2 ARE DESIGNED FOR AN ULTIMATE PILE CAPACITY OF 50 TONS.
 - STEEL PILE POINTS ARE REQUIRED FOR DRIVEN PILES AT END BENT 2.
 - IT HAS BEEN ESTIMATED THAT A PILE DRIVING HAMMER WITH AN EQUIVALENT RATED ENERGY IN THE RANGE OF 5,000 FT-LBS TO 15,000 FT-LBS PER BLOW WILL BE REQUIRED TO DRIVE PILES AT END BENT 2. THIS ESTIMATED ENERGY RANGE DOES NOT RELEASE THE CONTRACTOR FROM PROVIDING DRIVING EQUIPMENT IN ACCORDANCE WITH THE PILES CONSTRUCTION SPECIFICATIONS.
 - VERTICAL DRILLED-IN PILES MAY BE UTILIZED IN LIEU OF VERTICAL DRIVEN PILES FOR END BENT 1 AND ARE REQUIRED FOR END BENT 1. EXCAVATE HOLES AT PILE LOCATIONS WITH A MINIMUM PENETRATION OF 3 FEET INTO WEATHERED ROCK AND/OR ROCK AND AT LEAST 10 FEET BELOW THE BOTTOM OF THE CAP. FOR PILE EXCAVATIONS SEE PILE CONSTRUCTION SPECIFICATIONS.
 - CONCRETE IS REQUIRED TO FILL HOLES FOR PILE EXCAVATION AT END BENT 1 AND END BENT 2.
 - END BENT SLOPES SHALL BE COVERED WITH RIP RAP SLOPE PROTECTION FROM THE TOE OF SLOPE TO BERM TO PROTECT APPROACH EMBANKMENT FROM SCOUR.
 - NO WAITING PERIOD IS REQUIRED BEFORE BEGINNING END BENT CONSTRUCTION.

DRILLED-IN PILE INFORMATION		
ALLOWABLE PILE CAPACITY: 25 TONS (50 KIPS)	END BENT 1	END BENT 2
ESTIMATED PILE EMBEDMENT INTO CAP (FT)	1	1
ESTIMATED PENETRATION INTO PWR/BEDROCK (FT)	4.5	3.0
ESTIMATED PILE PENETRATION, BGS (FT)	10.0	16.5
ESTIMATED PILE LENGTH (FT) PER PILE	11.0	17.5
AVERAGE PILE LENGTH (FT) PER PILE	15	20

Areté

ENGINEERS

ARETÉ ENGINEERS, PLLC

7668 Valley Blvd.

P.O. Box 745

Blowing Rock, NC 28605

FIRM LICENSE No. P-1357

NORTH CAROLINA

PROFESSIONAL

SEAL

057706

ENGINEER

WILL HOLLIFIELD

03/24/25

BOONE GORGES SECTION BRIDGE ABUTMENT
FOR
INTERFACE ENVIRONMENTAL CONSULTING, LLC
AT
LAT: 36.186535, LONG: -81.653645

DATE	3/26/25
DRAWN BY	DAT
CHECK BY	WMH
APPROVED BY	AGF
PROJECT NO.	3676

SHEET CONTENTS


ELEVATION & PLAN
ALONG CENTERLINE OF
BRIDGE

REVISIONS:

SHEET NO.

S-3

TOTAL SHEETS

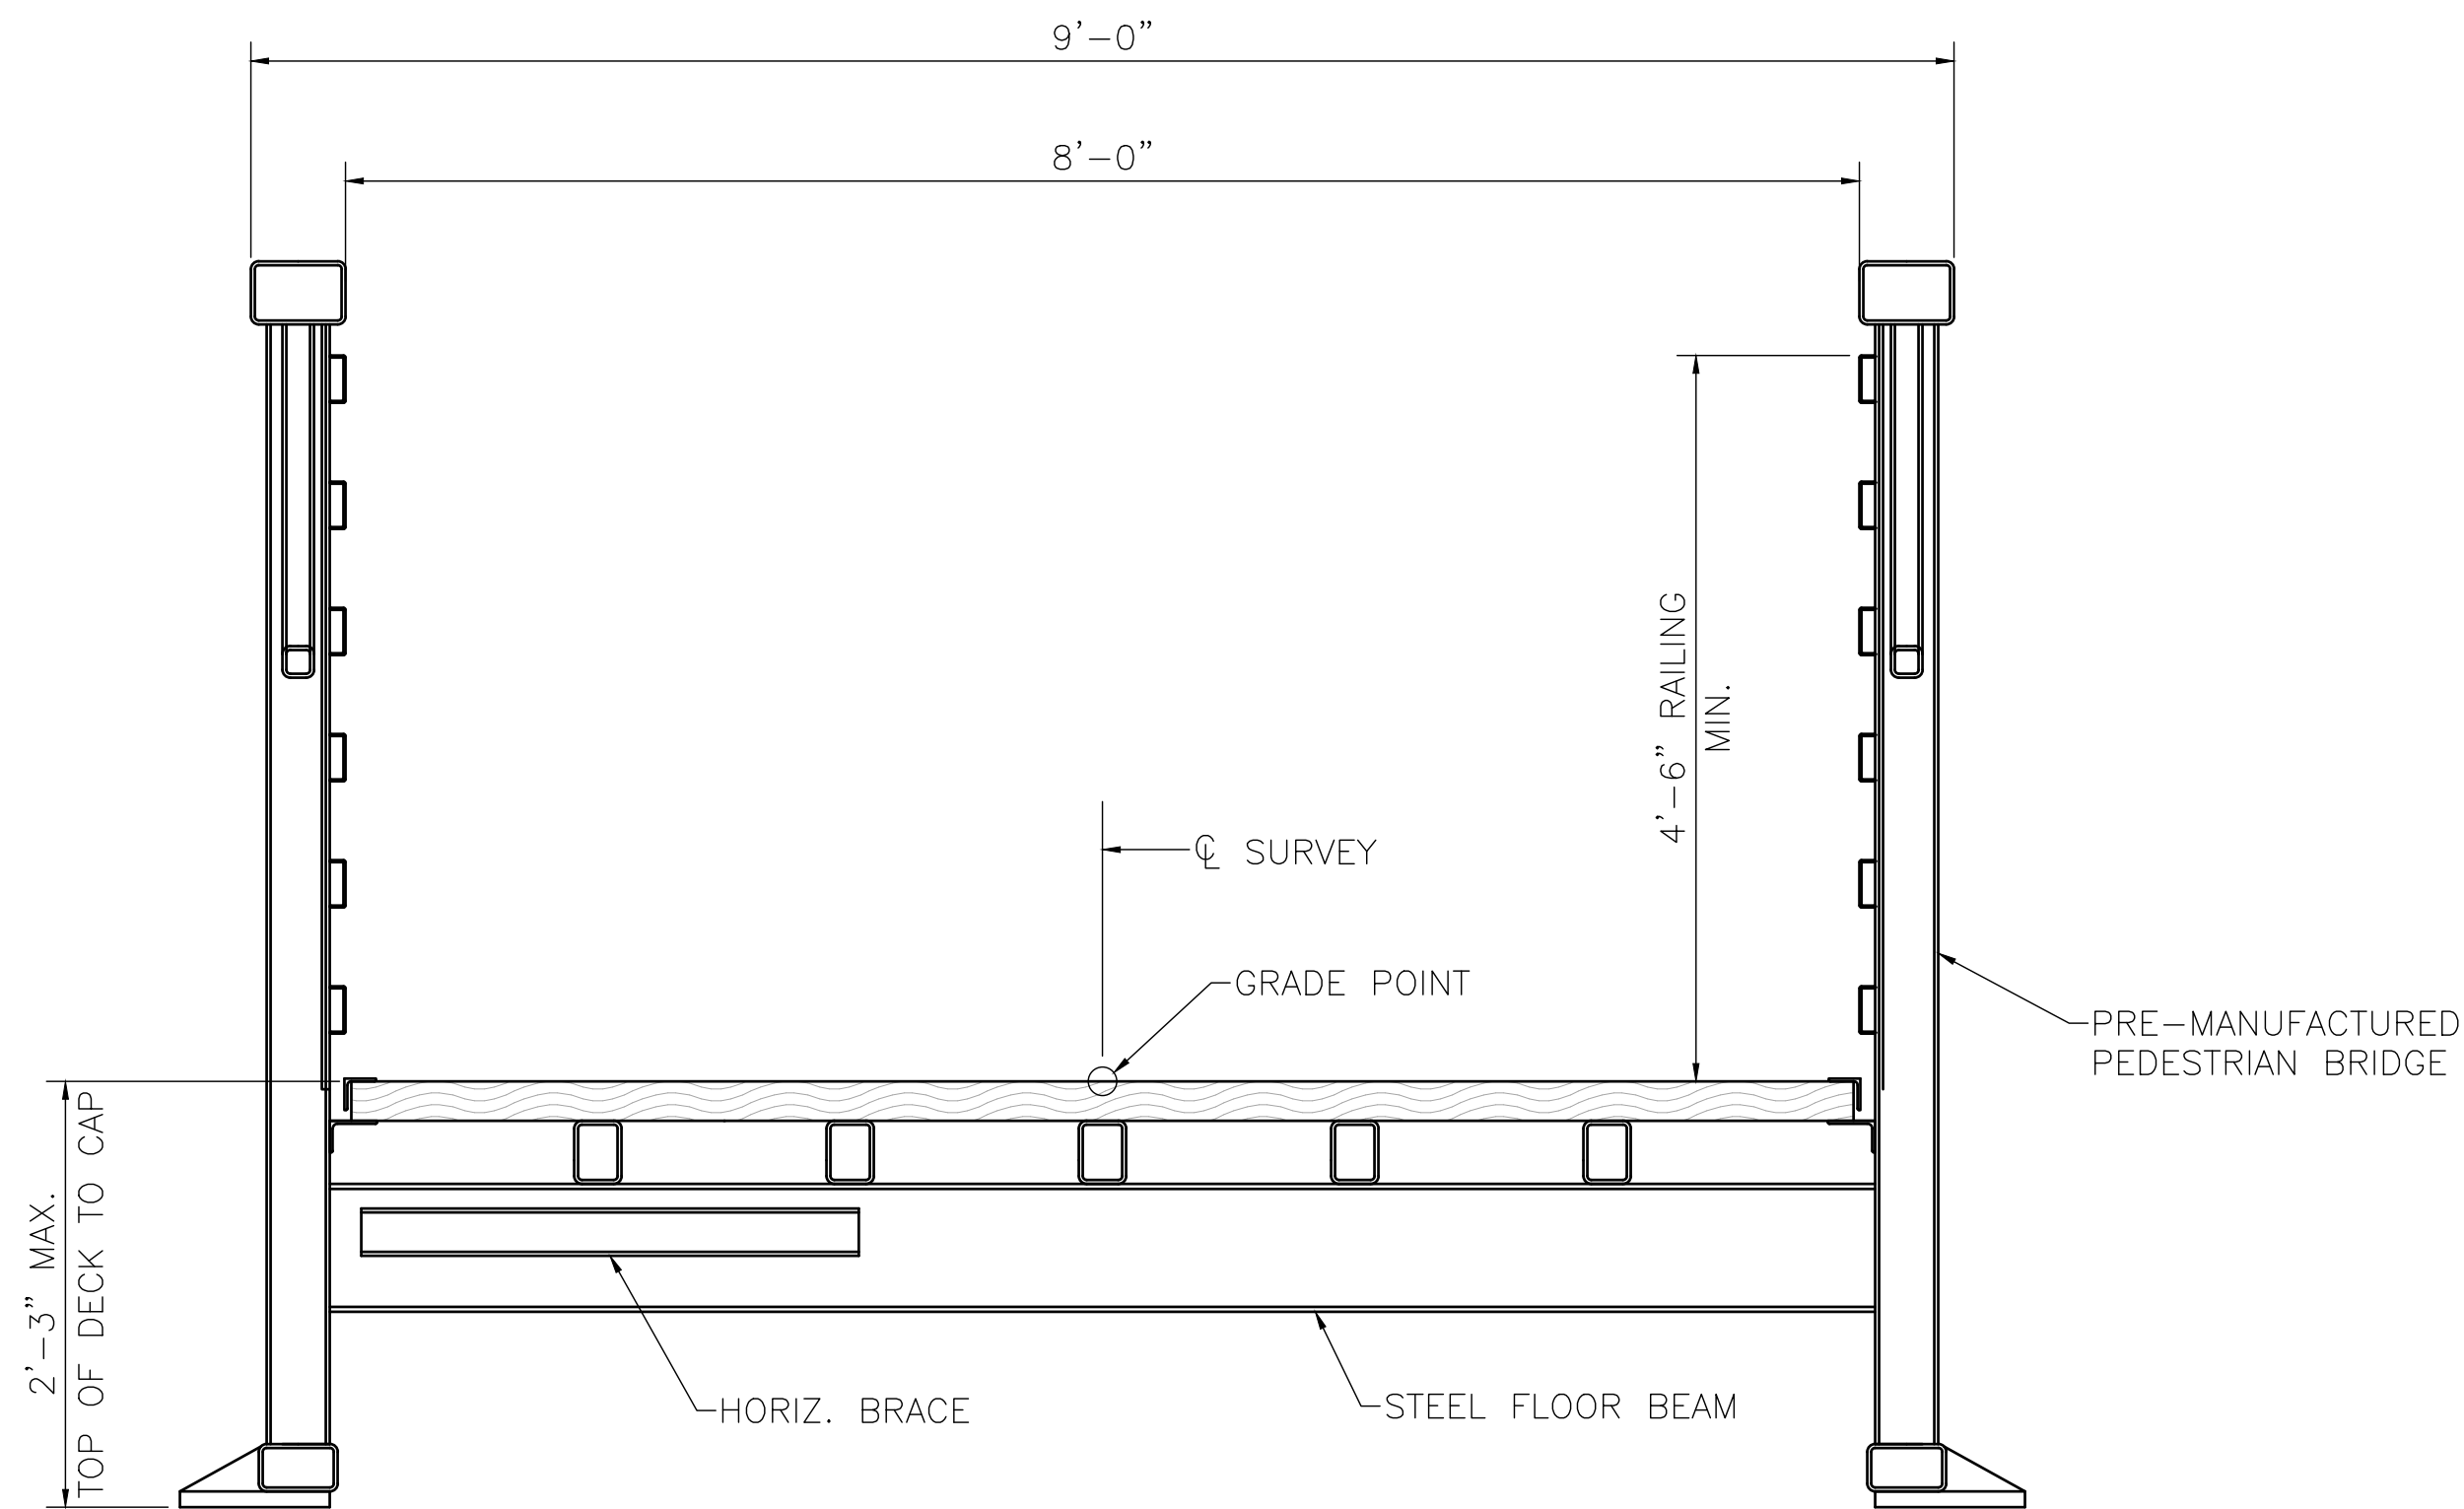


TYPICAL SECTION (PRE-MANUFACTURED BRIDGE)

BEGIN STATION	END STATION	BRIDGE LENGTH
-0+2.50	1+58.80	159.3'

DISTANCE FROM BEGIN STATION TO END STATION INCLUDES 10" BACKWALL AND 2" EXP. JT. AT EACH END*

PRE-MANUFACTURED PEDESTRIAN BRIDGE NOTES

- BRIDGE LOADING & GEOMETRY IS ESTIMATED. AFTER SHOP DRAWINGS FOR THE PREMANUFACTURED PEDESTRIAN BRIDGE ARE SUBMITTED, CONSTRUCTION ADMINISTRATOR SHALL FORWARD SHOP DRAWINGS TO ARETE ENGINEERS FOR VERIFICATION THAT THE SUBSTRUCTURE CAN SUPPORT CALCULATED BRIDGE LOADS.
- PRE-MANUFACTURED PEDESTRIAN BRIDGE DESIGNED PER AASHTO LRFD GUIDE SPECIFICATIONS FOR DESIGN OF PEDESTRIAN BRIDGES (LATEST EDITION).
- THIS BRIDGE IS LOCATED IN SEISMIC ZONE 1.
- FABRICATOR OF PREMANUFACTURED PEDESTRIAN BRIDGE SHALL INDICATE THE LOCATION OF DRAINAGE HOLES FOR THE BRIDGE TUBULAR MEMBERS IN THE SHOP DRAWINGS.

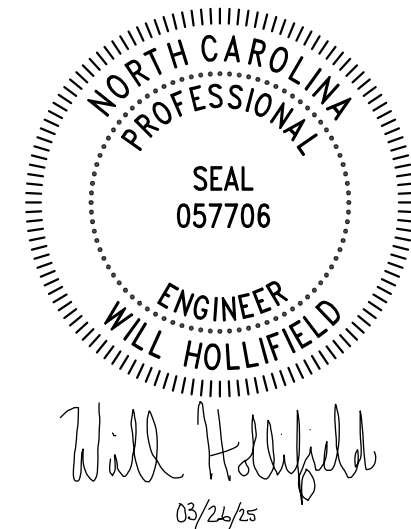

BOONE GORGES SECTION BRIDGE ABUTMENT
FOR
INTERFACE ENVIRONMENTAL CONSULTING, LLC
AT
LAT: 36.186535, LONG: -81.653645

DATE	3/26/25
DRAWN BY	DAT
CHECK BY	WMH
APPROVED BY	AGF
PROJECT NO.	3676

SHEET CONTENTS

TYPICAL SECTION OF
PRE-MANUFACTURED
BRIDGE 1



REVISIONS:

SHEET NO.

S-4

TOTAL SHEETS

9

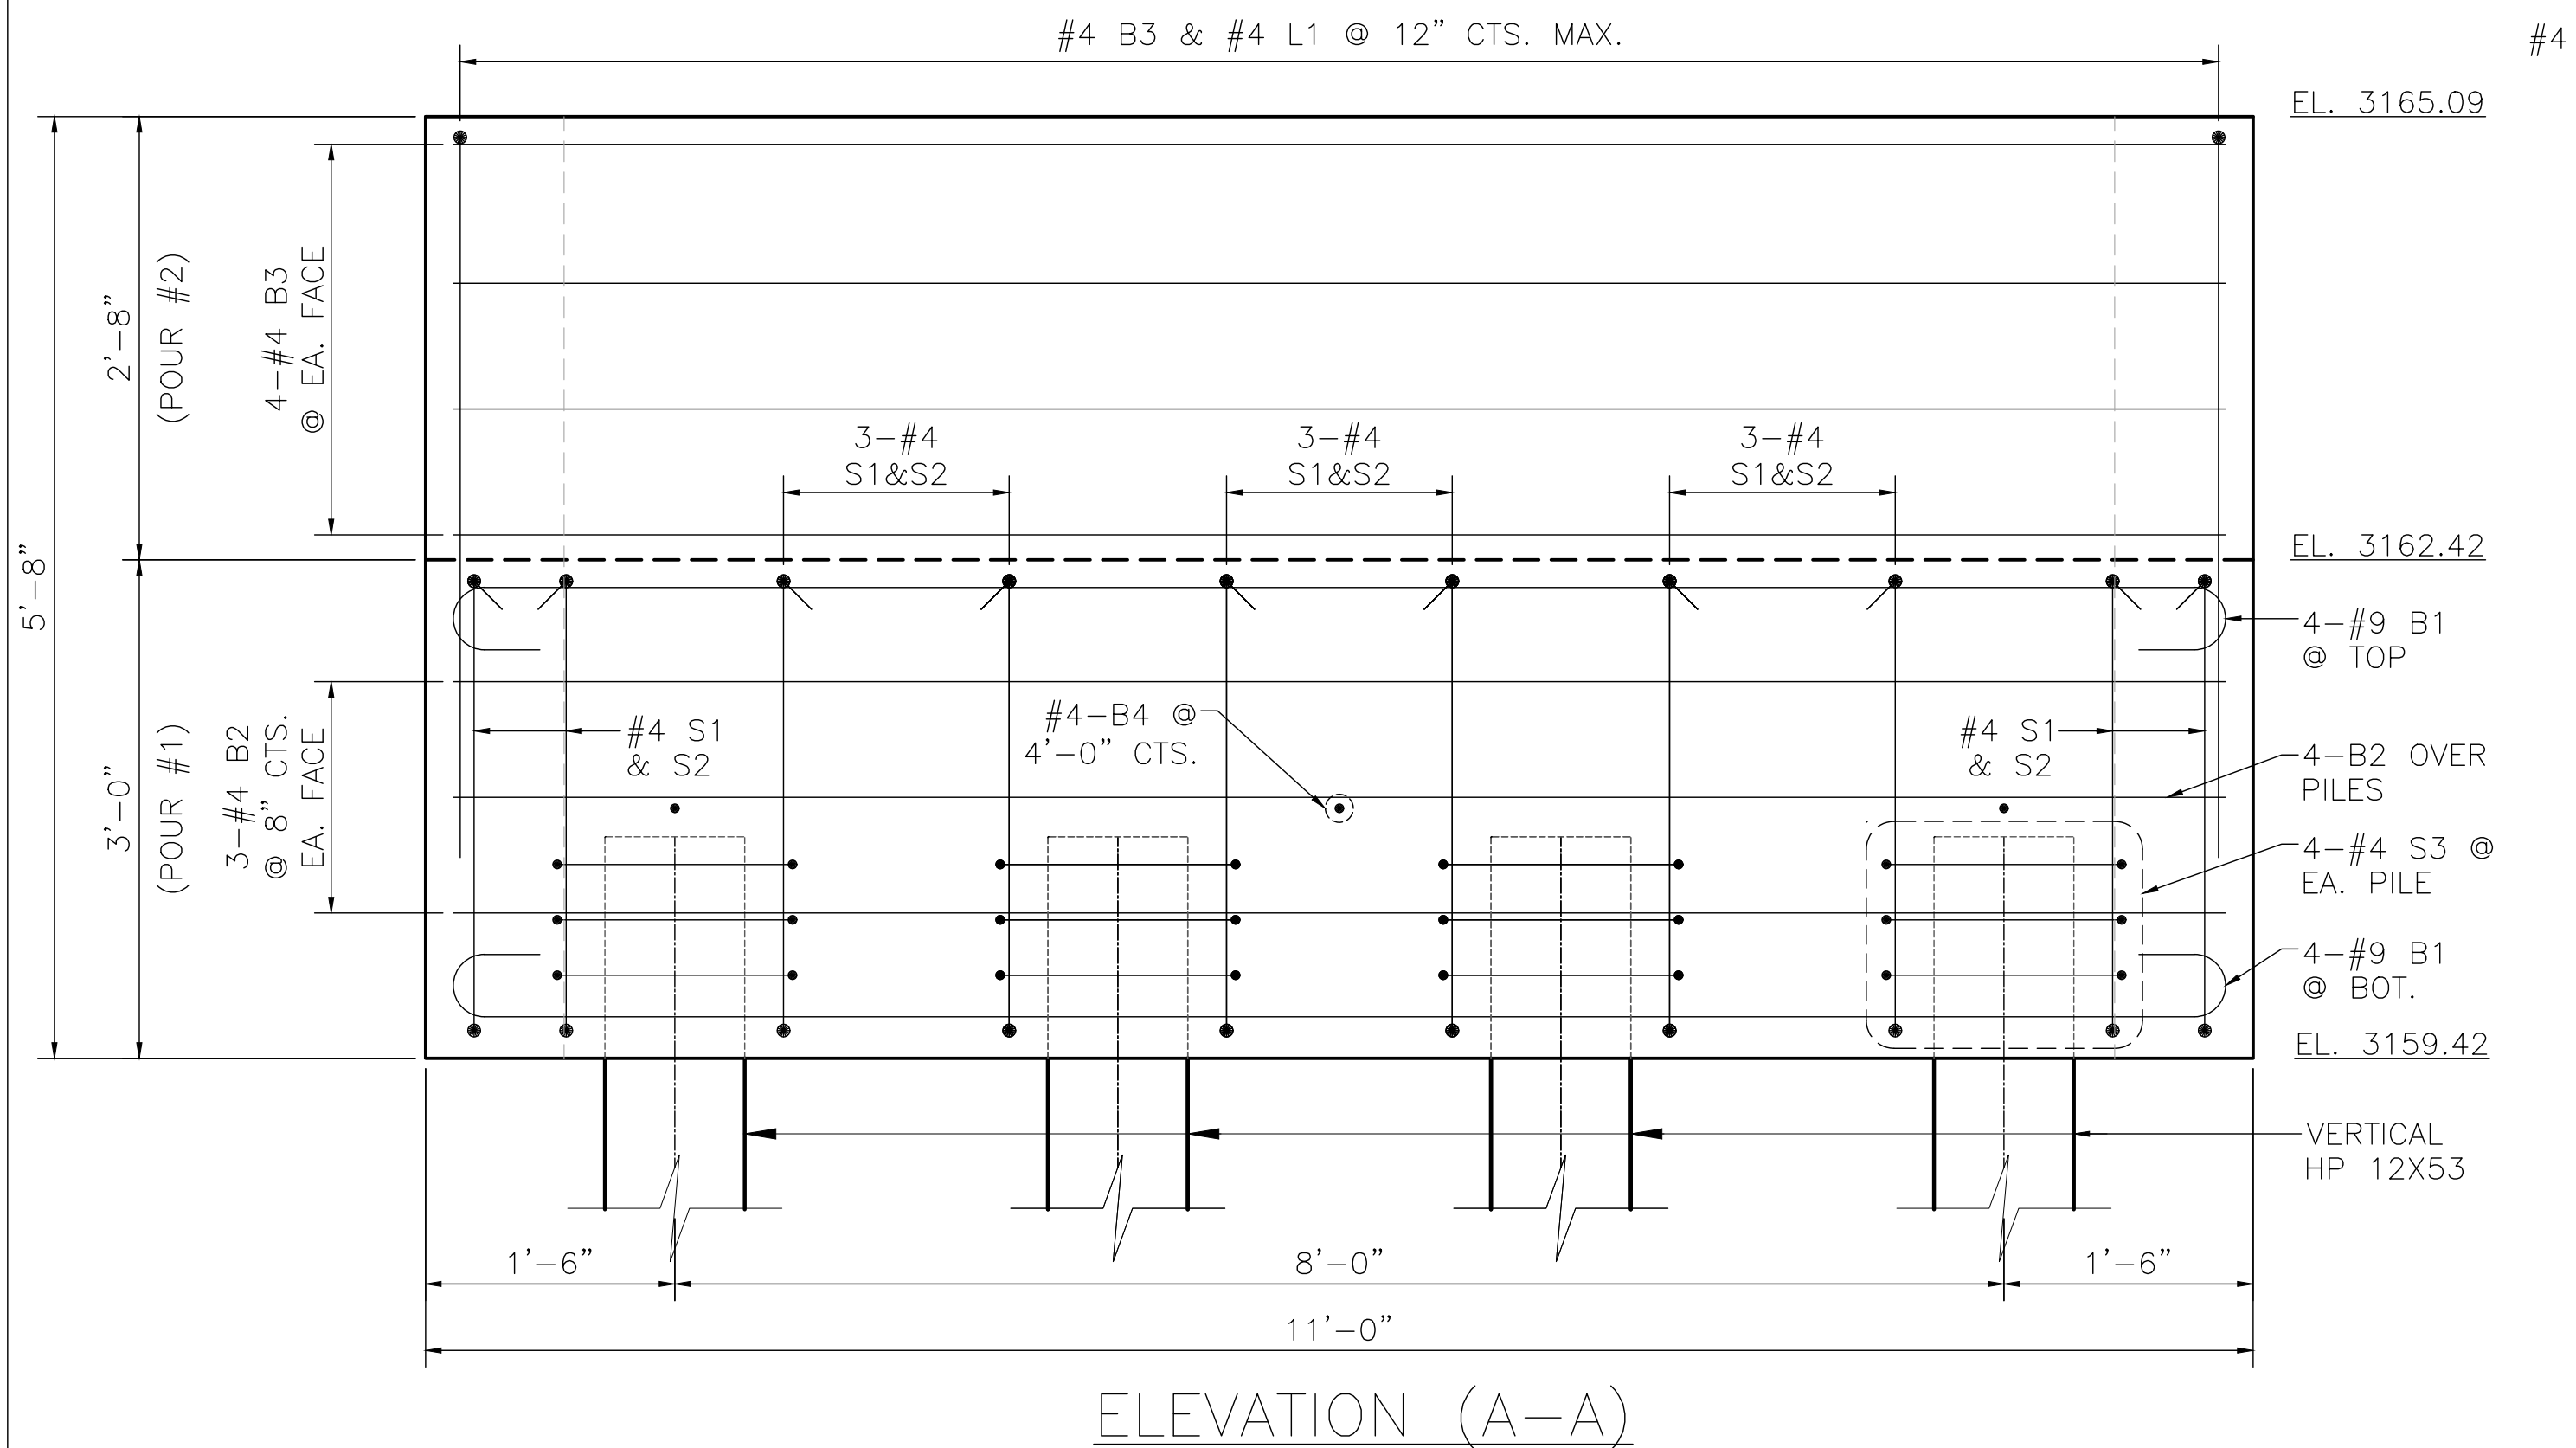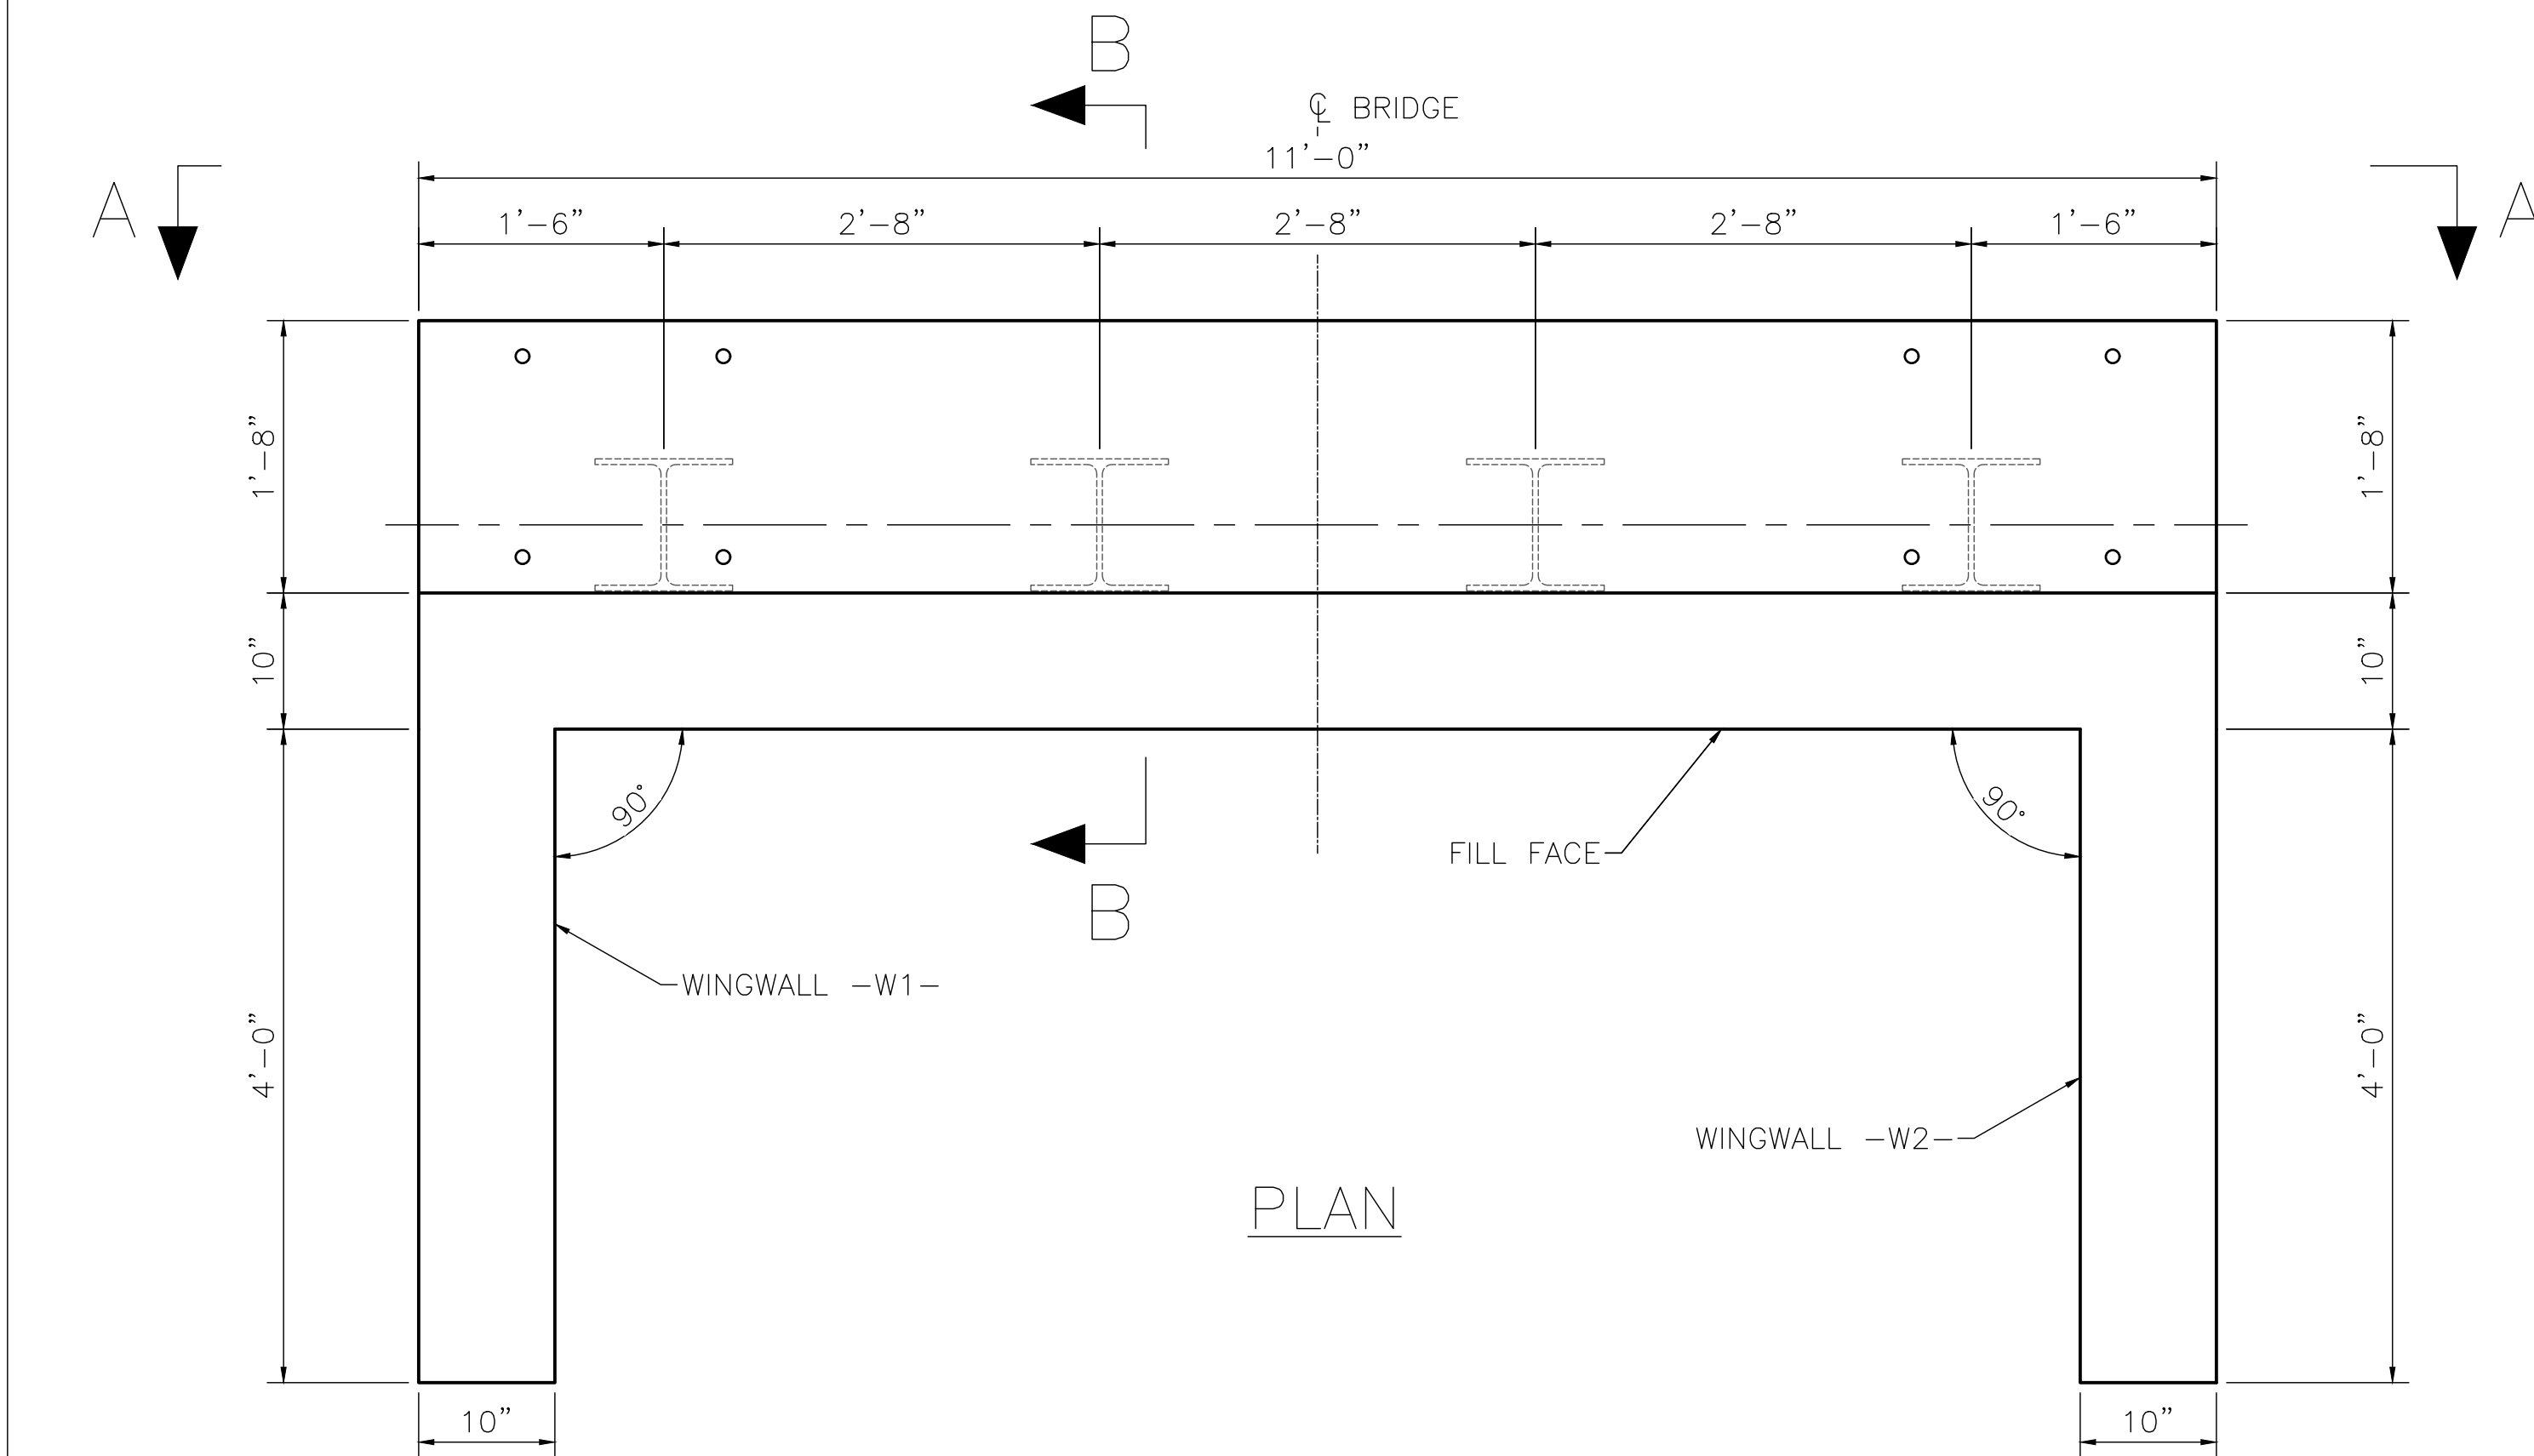


NOTE:


DIMENSIONS MARKED WITH AN ASTERISK (*) ARE TO BE ADJUSTED BY ARETÉ ENGINEERS AFTER PREMANUFACTURED BRIDGE IS DESIGNED. DIMENSIONS, CONCRETE, & REINFORCING STEEL QUANTITIES ARE SUBJECT TO CHANGE UNTIL AFTER SHOP DRAWINGS ARE REVIEWED AND APPROVED.

UPON RECEIPT OF BRIDGE SHOP DRAWINGS, CONSTRUCTION ADMINISTRATOR SHALL FORWARD DRAWINGS TO ARETÉ ENGINEERS AFTER WHICH ARETÉ WILL ISSUE UPDATED BRIDGE PLANS.


- STEEL PILES AND CAP BEAM, USE HP12X53, ASTM A 572 GR. 50 OR APPROVED EQUIVALENT.
- IF FIELD CONDITIONS DIFFER FROM PLAN DESIGN, IMMEDIATELY NOTIFY ENGINEER.

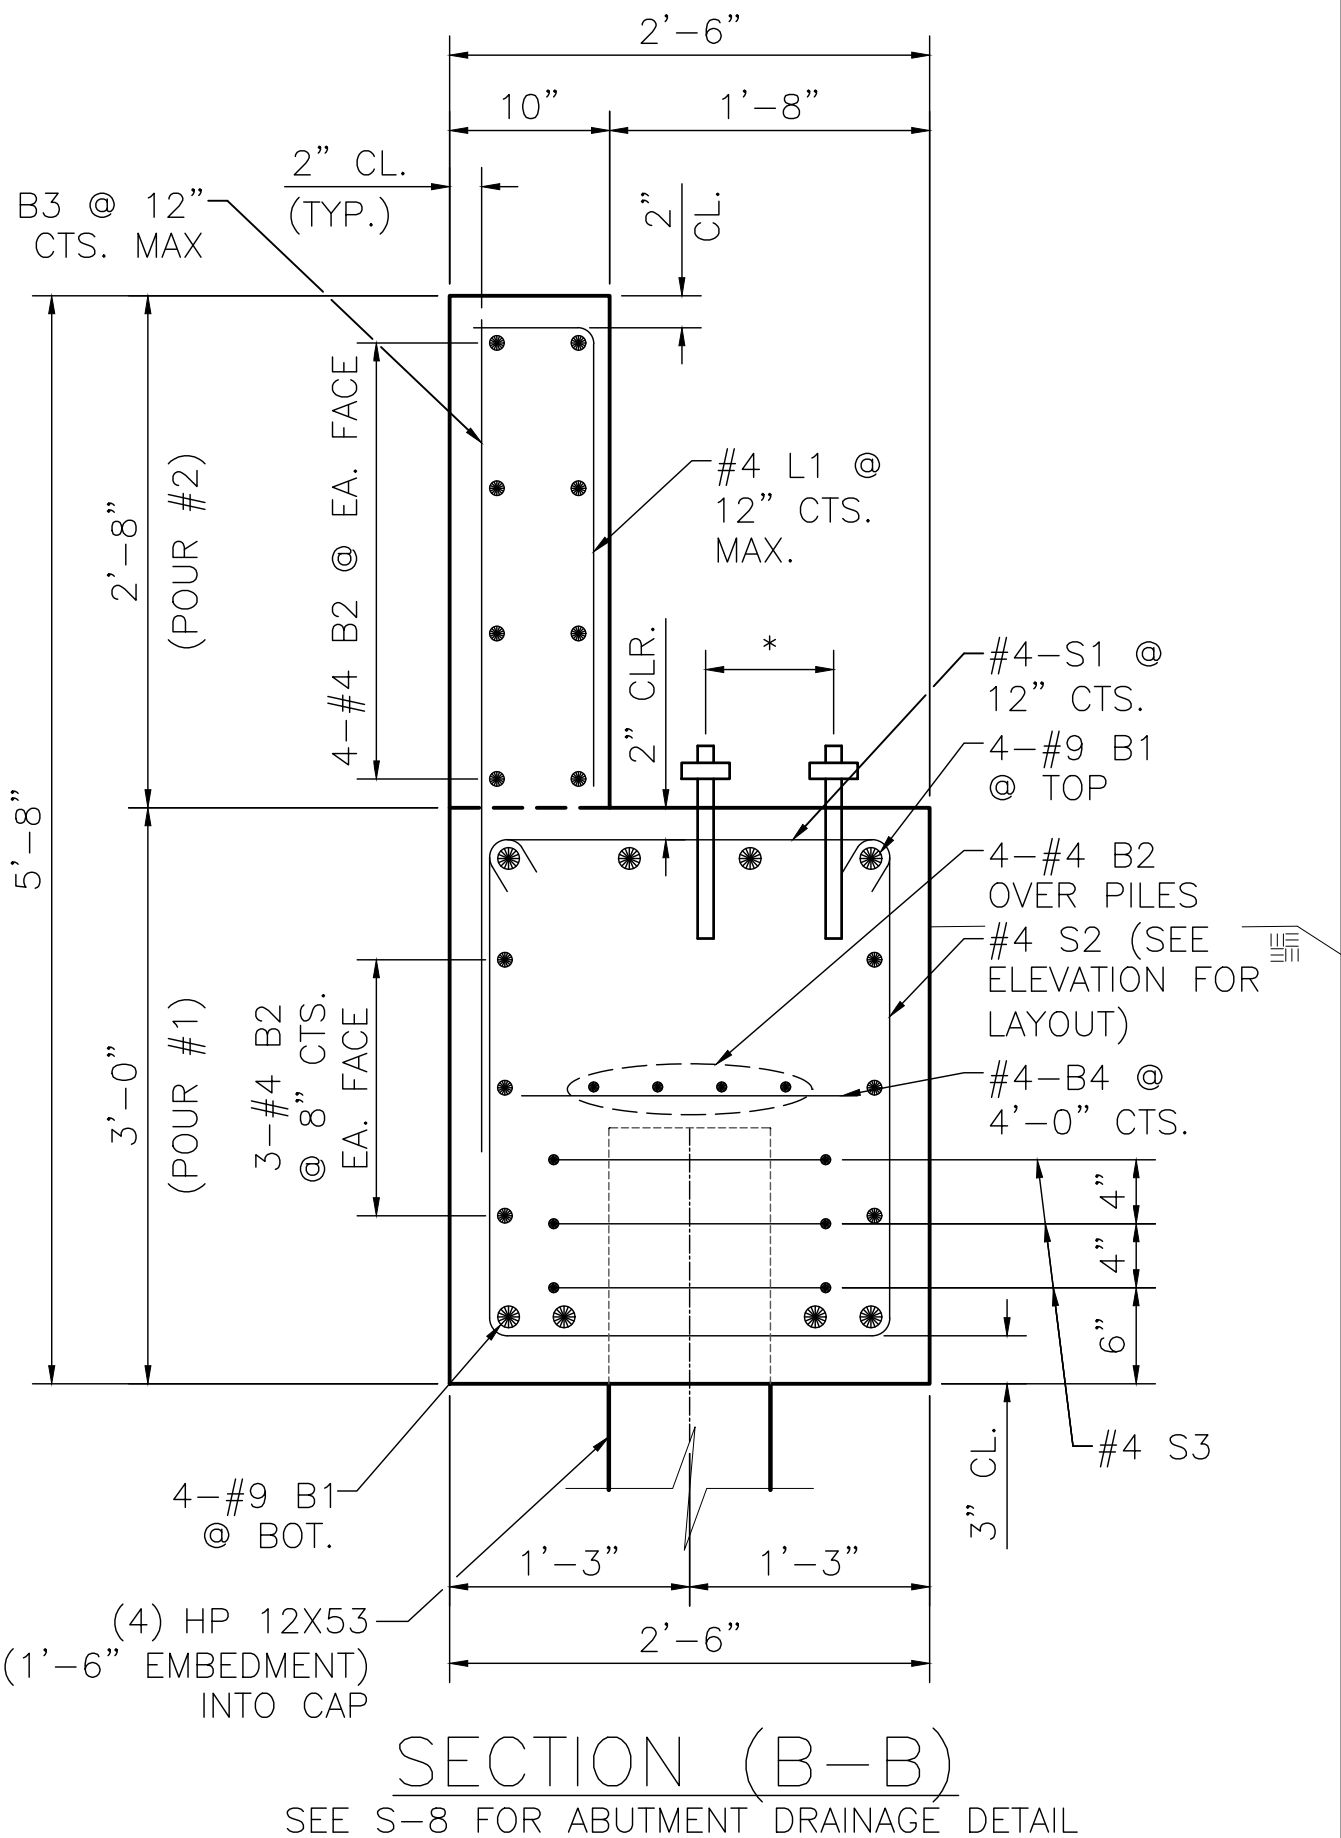

BILL OF MATERIAL (END BENT 1)					
BAR	NO.	SIZE	TYPE	LENGTH	WEIGHT
B1	8	#6	1	11'-10"	142
B2	18	#4	STR	10'-8"	128
B3	12	#4	STR	4'-1"	33
B4	3	#4	STR	2'-2"	4
S1	13	#4	2	2'-11"	25
S2	13	#4	3	8'-1"	70
S3	12	#4	4	6'-6"	52
L1	12	#4	5	2'-11"	23
REINFORCING STEEL (FOR END BENT 1)					477 LBS.
CLASS A CONCRETE BREAKDOWN (FOR END BENT 1)					
POUR #1 (CAP & LOWER WINGS)					3.80 C.Y.
POUR #2 (BACKWALL & UPPER WINGS)					1.56 C.Y.
TOTAL CLASS A CONCRETE					5.36 C.Y.

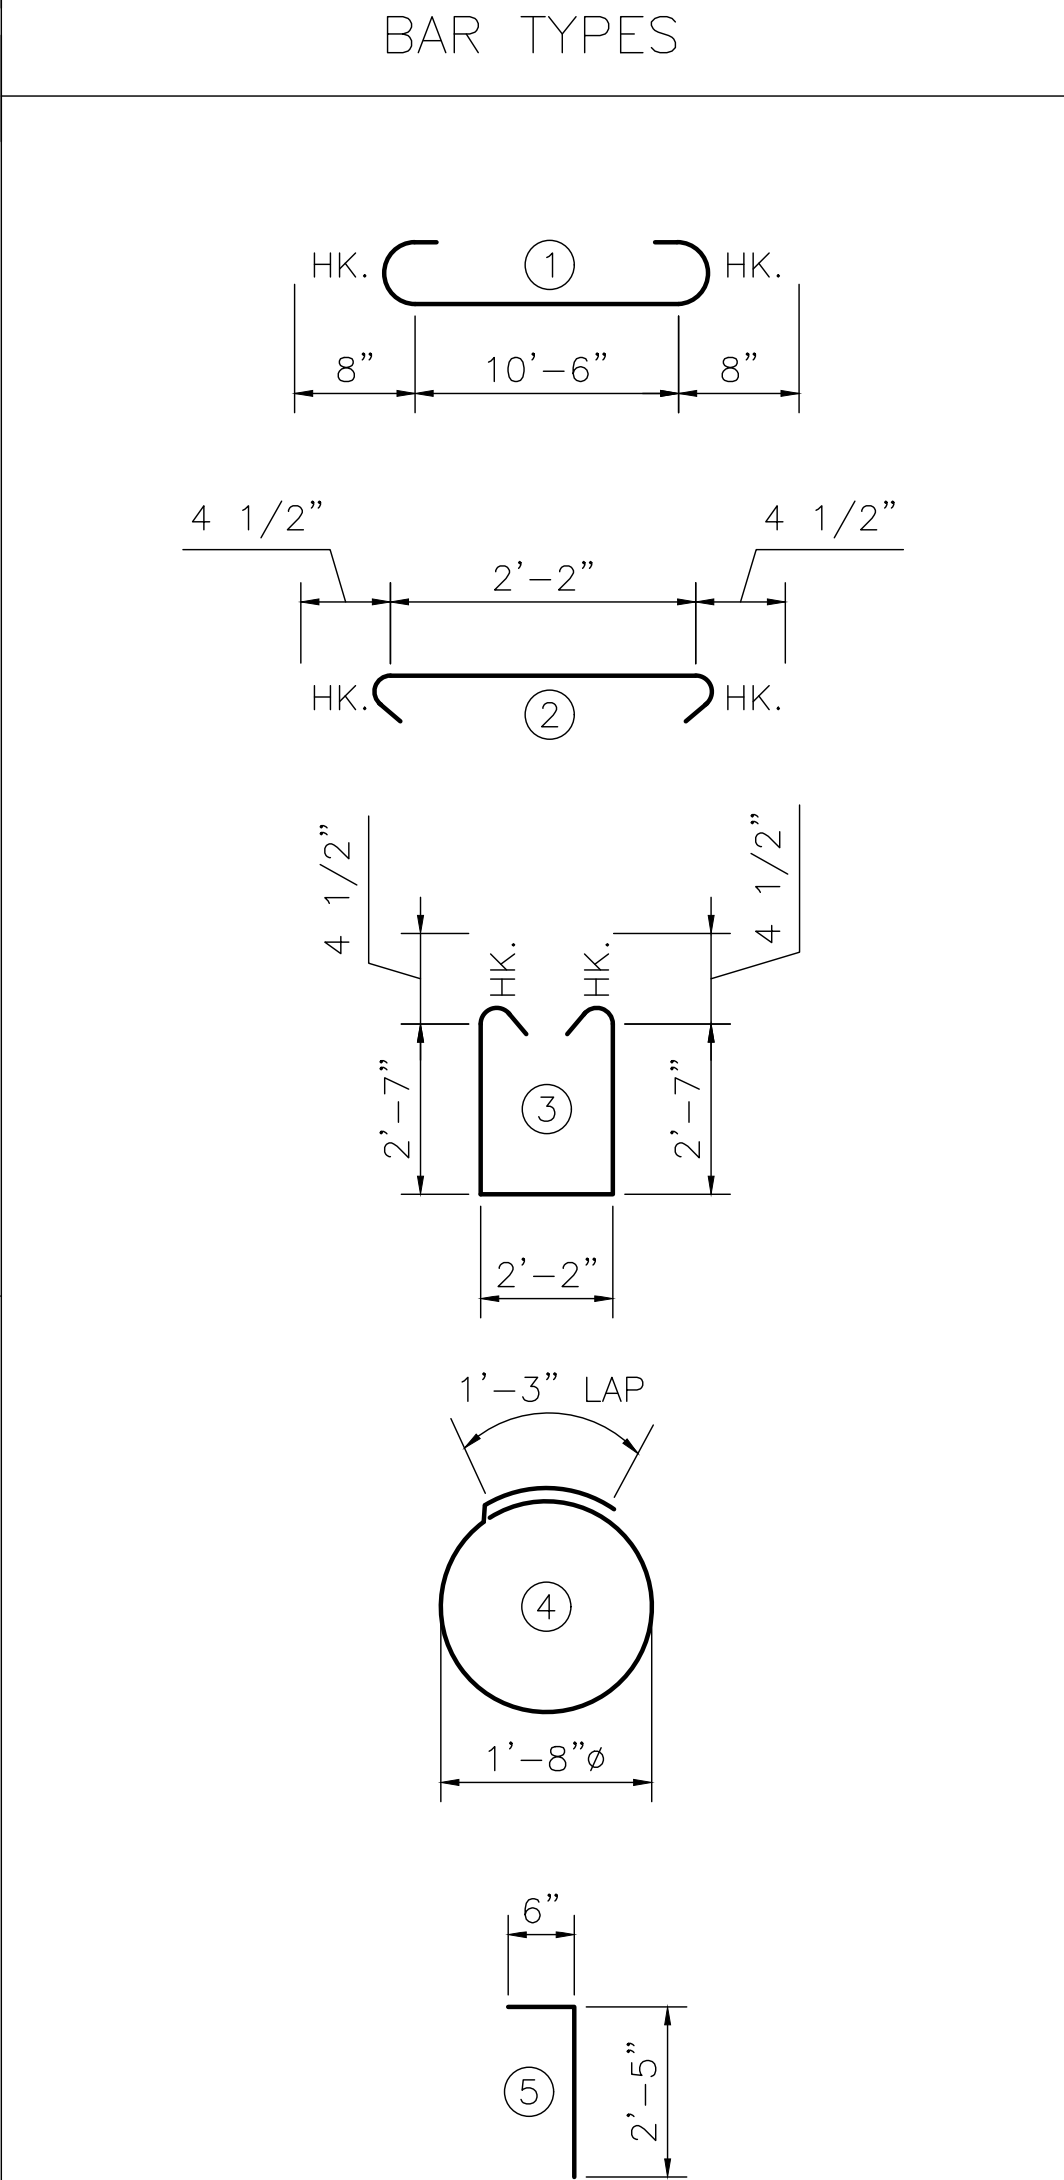

Areté
ENGINEERS
ARETÉ ENGINEERS, PLLC
7668 Valley Blvd.
P.O. Box 745
Blowing Rock, NC 28605
FIRM LICENSE No. P-1357

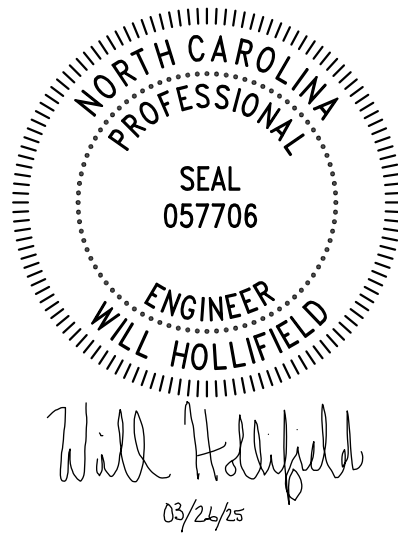

BOONE GORGES SECTION BRIDGE ABUTMENT
FOR
INTERFACE ENVIRONMENTAL CONSULTING, LLC
AT
LAT: 36.186535, LONG: -81.653645

DATE	3/26/25
DRAWN BY	DAT
CHECK BY	WMH
APPROVED BY	AGF
PROJECT NO.	3676

SHEET CONTENTS



END BENT 1 PLAN,
ELEVATION, AND SECTION

REVISIONS:

SHEET NO.

S-5

TOTAL SHEETS

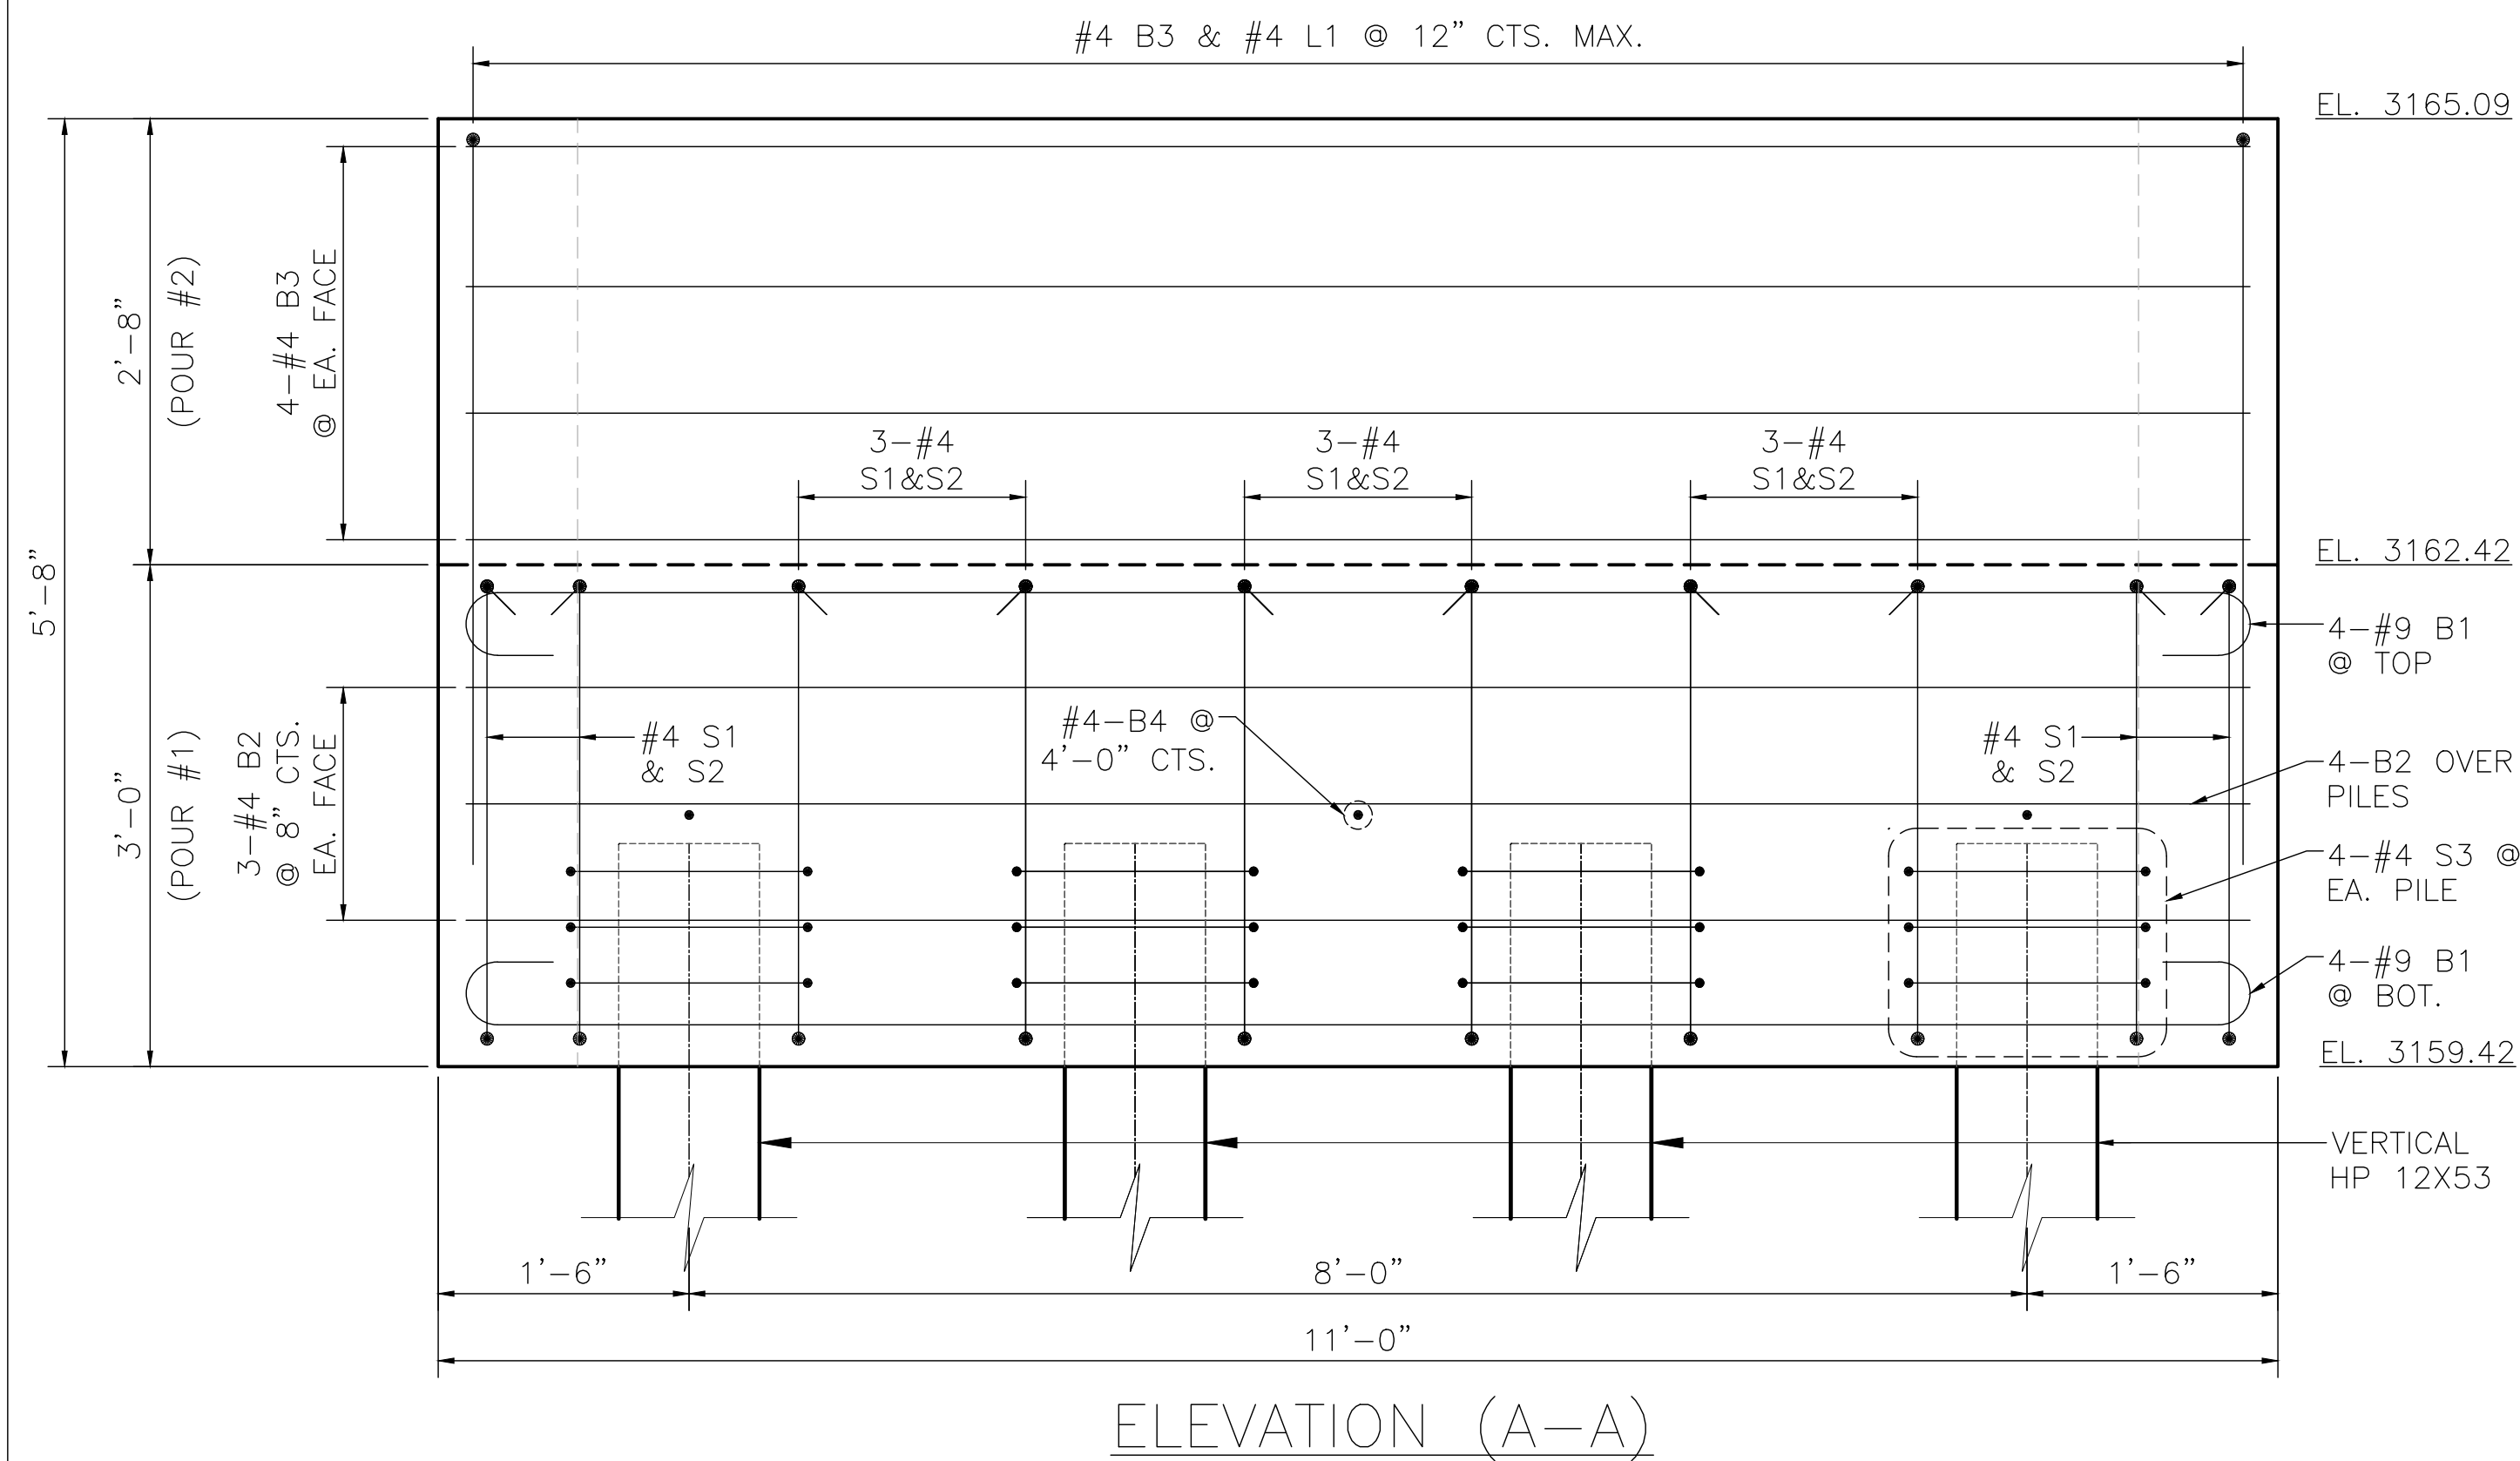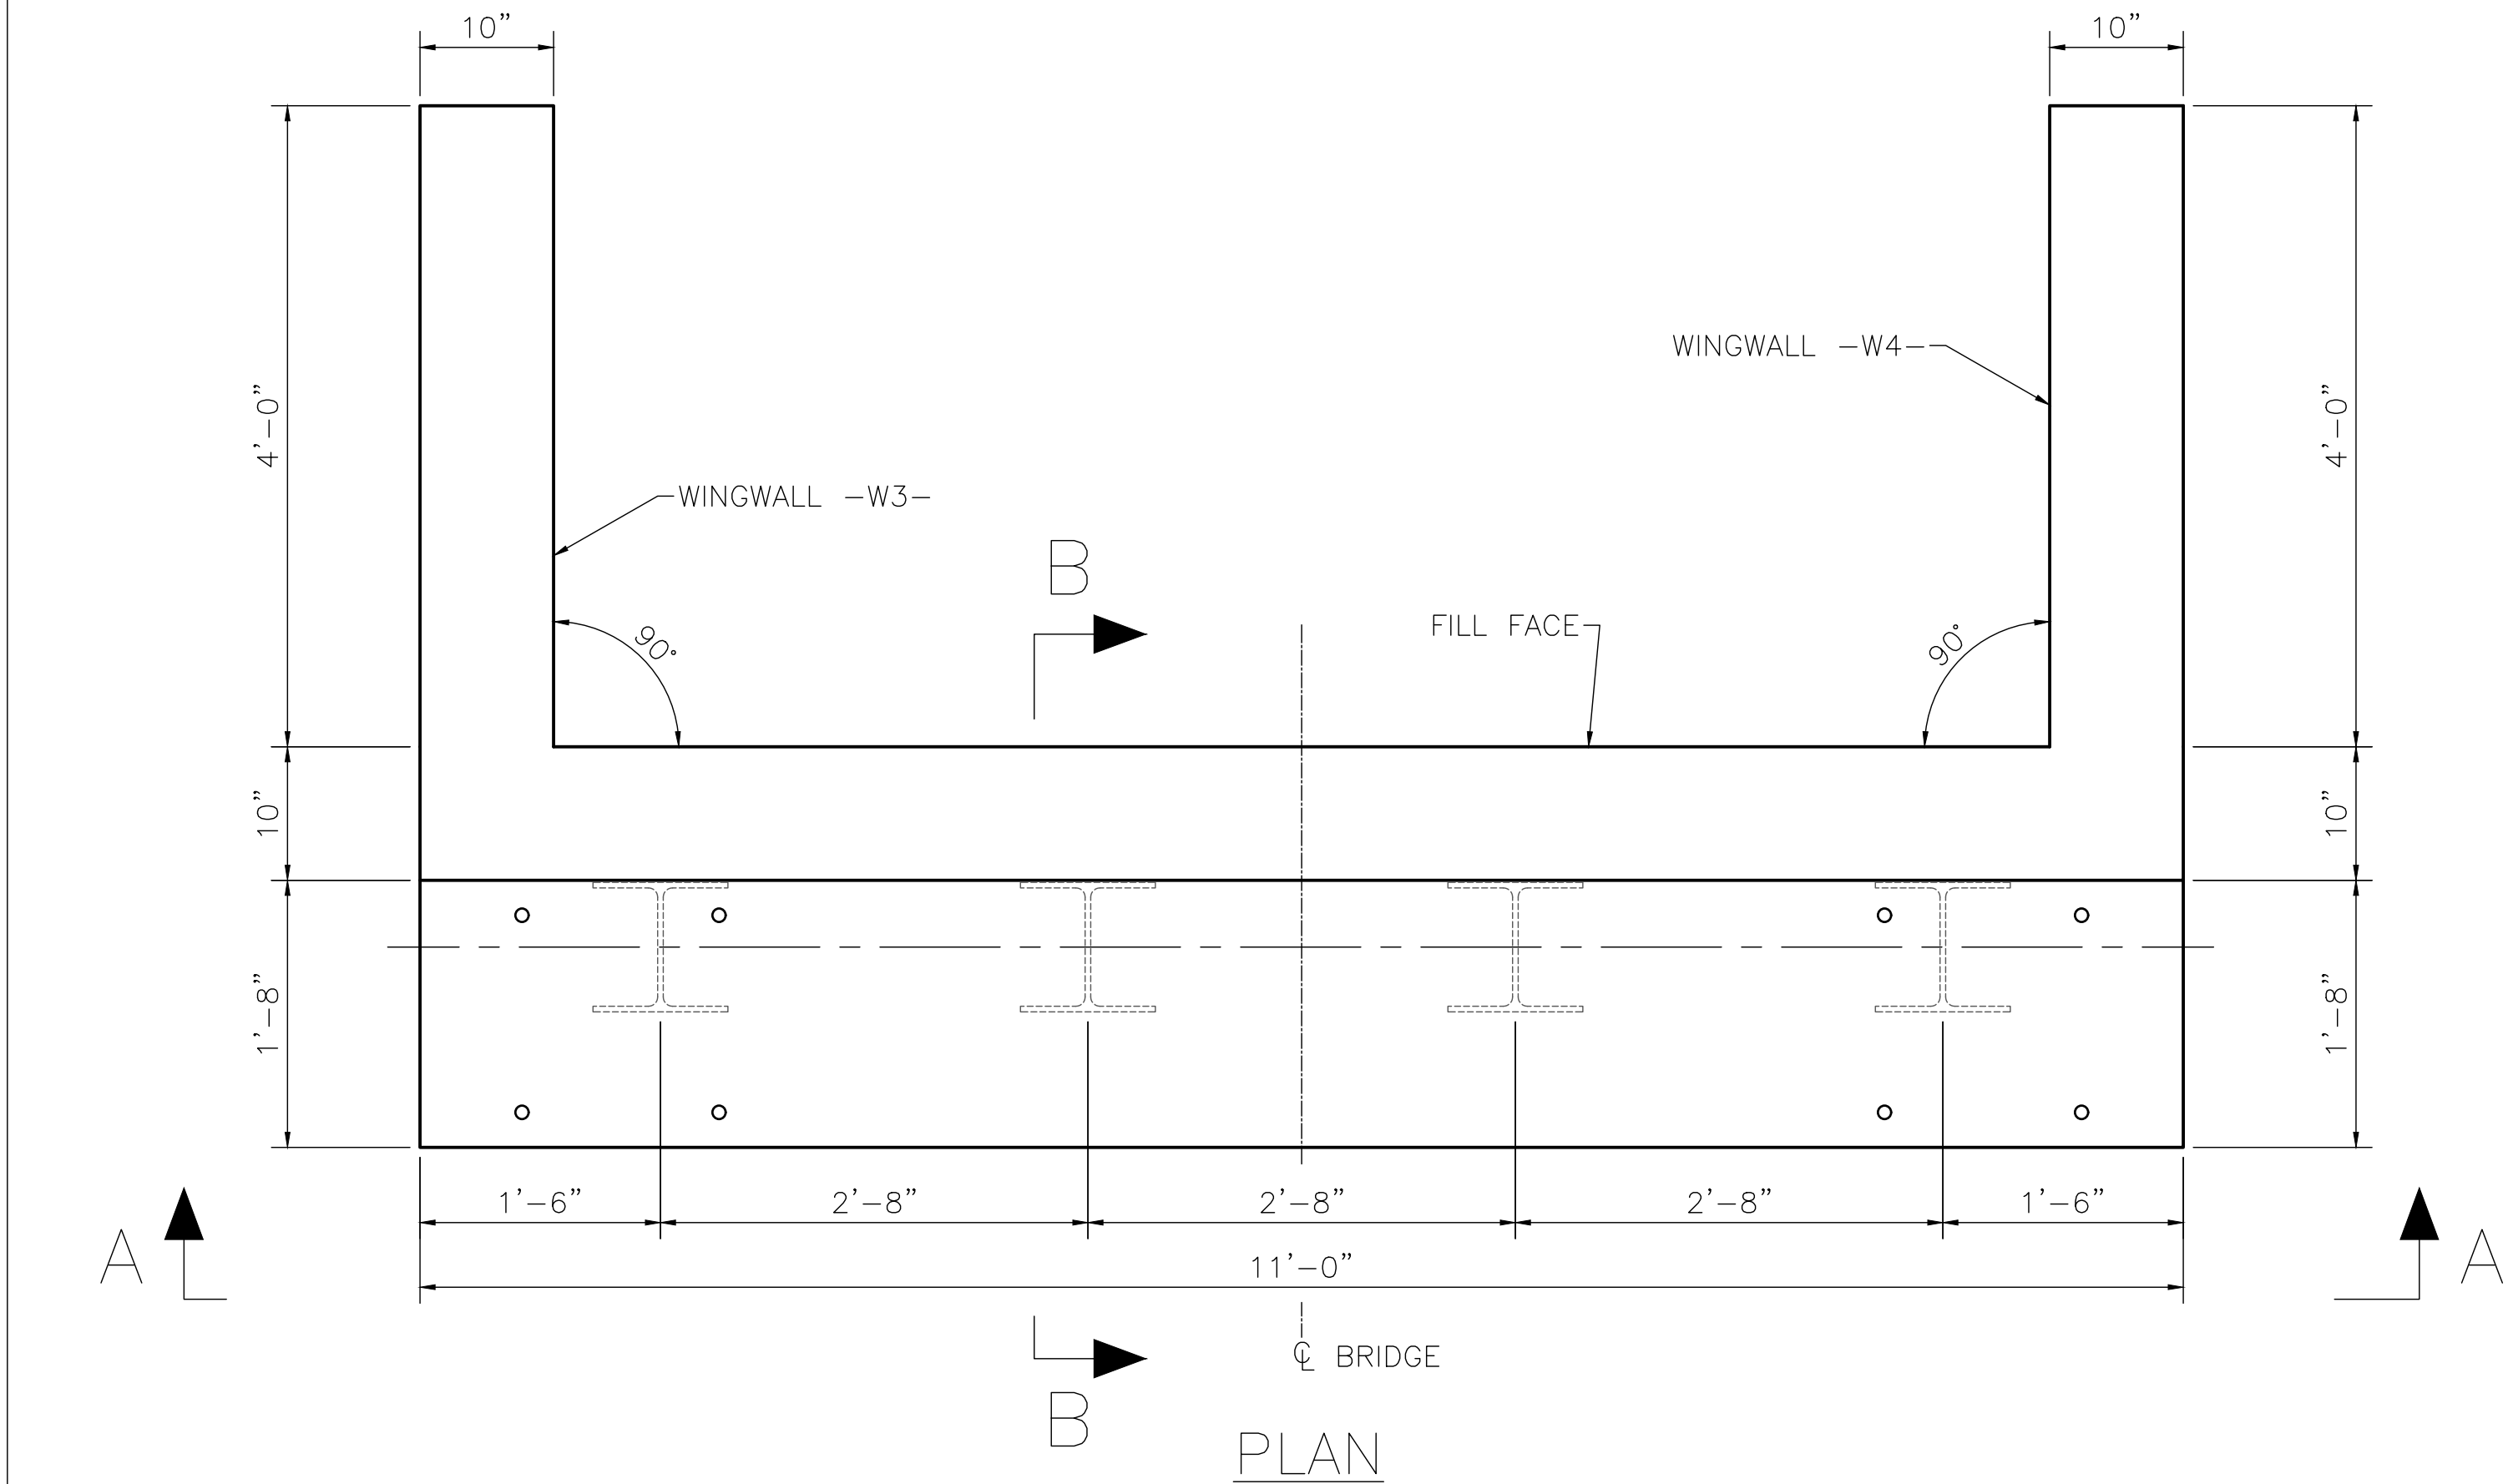


NOTE:

DIMENSIONS MARKED WITH AN ASTERISK (*) ARE TO BE ADJUSTED BY ARETÉ ENGINEERS AFTER PREMANUFACTURED BRIDGE IS DESIGNED. DIMENSIONS, CONCRETE, & REINFORCING STEEL QUANTITIES ARE SUBJECT TO CHANGE UNTIL AFTER SHOP DRAWINGS ARE REVIEWED AND APPROVED.

UPON RECEIPT OF BRIDGE SHOP DRAWINGS, CONSTRUCTION ADMINISTRATOR SHALL FORWARD DRAWINGS TO ARETÉ ENGINEERS AFTER WHICH ARETÉ WILL ISSUE UPDATED BRIDGE PLANS.



- STEEL PILES AND CAP BEAM, USE HP12X53, ASTM A 572 GR. 50 OR APPROVED EQUIVALENT.
- IF FIELD CONDITIONS DIFFER FROM PLAN DESIGN, IMMEDIATELY NOTIFY ENGINEER.

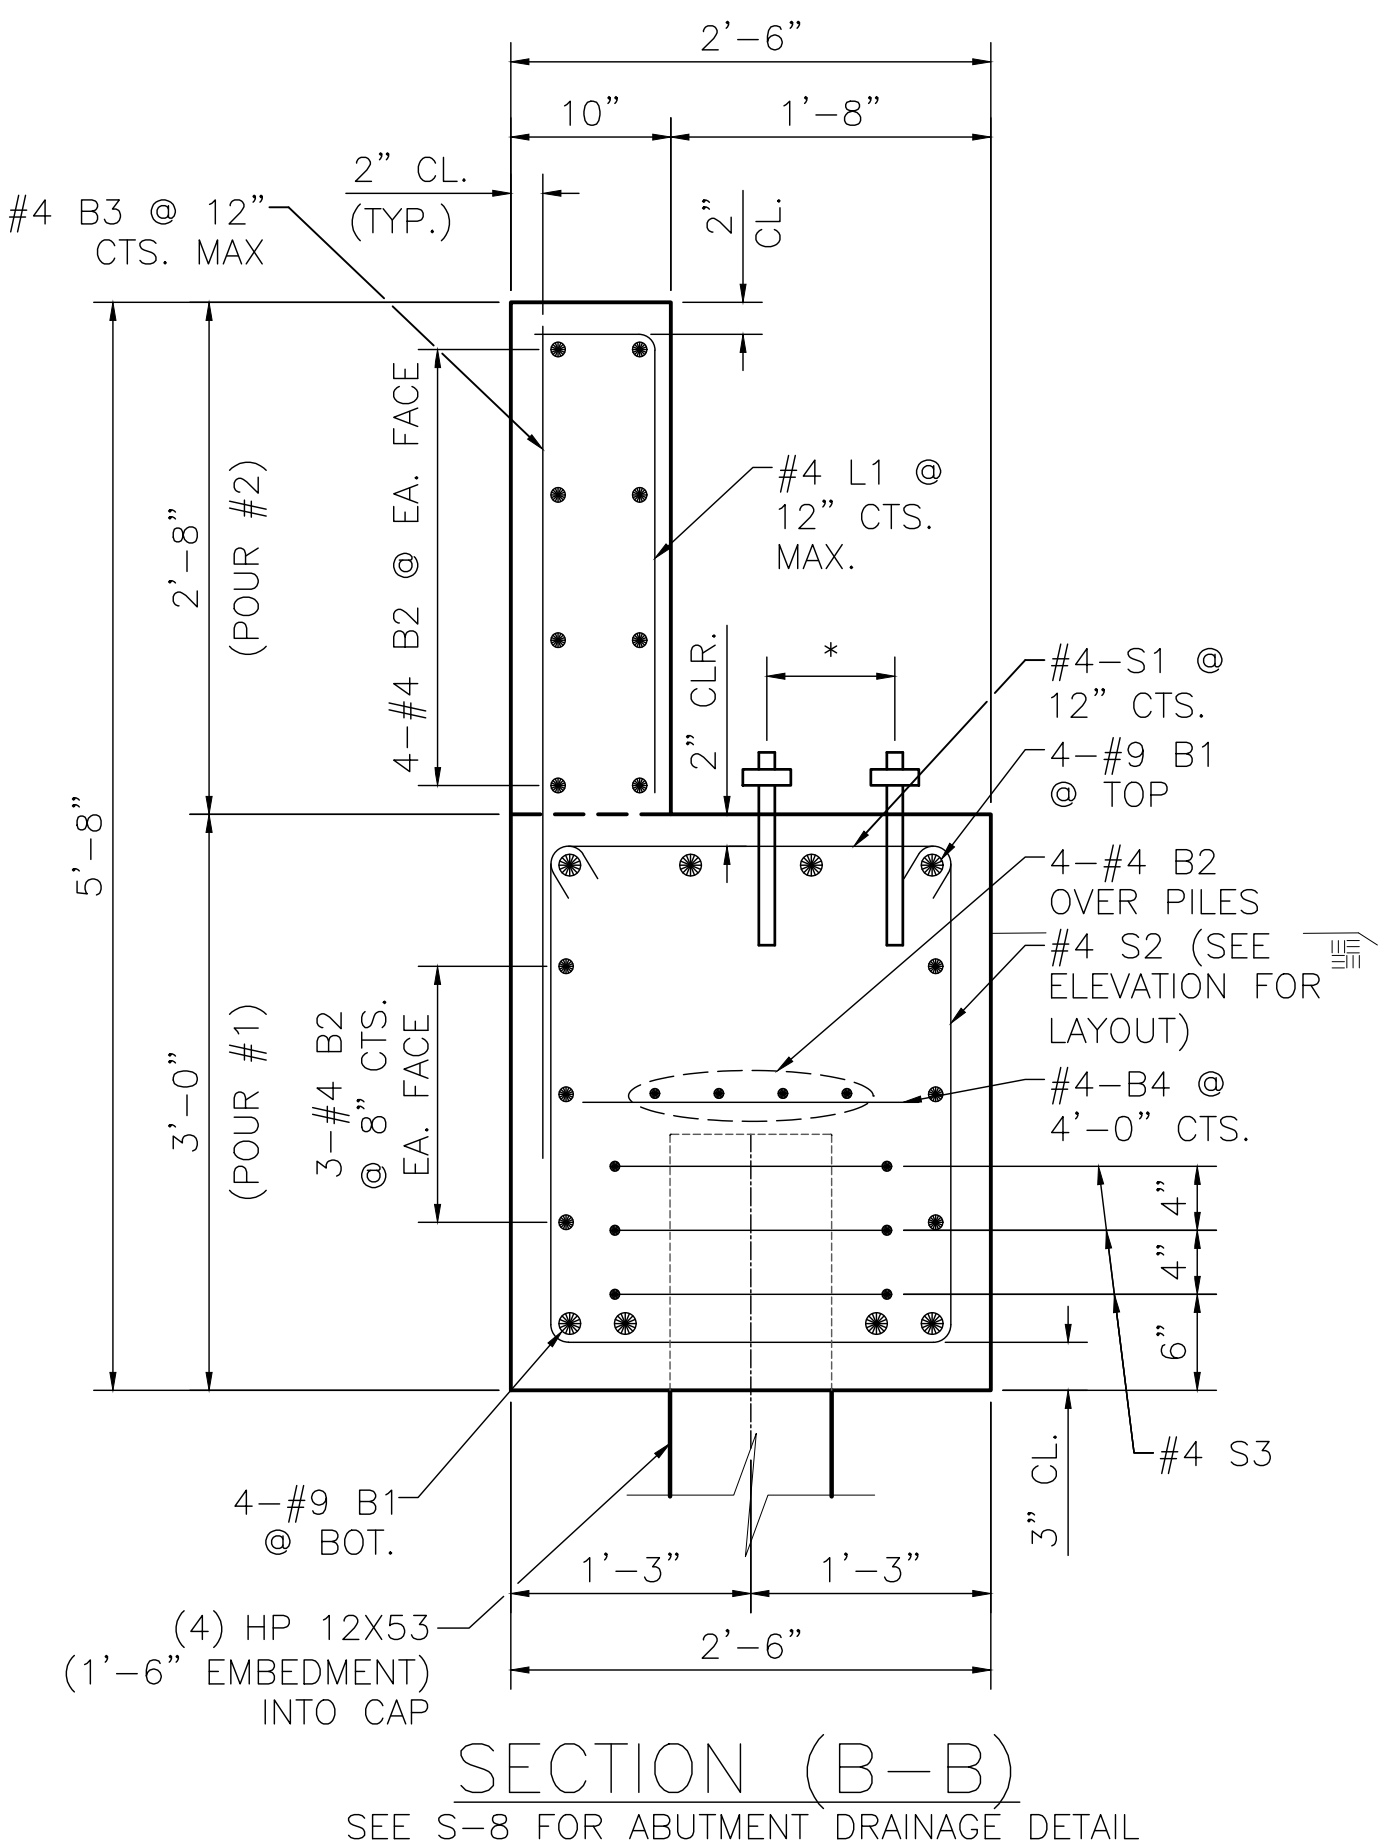

BILL OF MATERIAL (END BENT 2)

BAR	NO.	SIZE	TYPE	LENGTH	WEIGHT
B1	8	#6	1	11'-10"	142
B2	18	#4	STR	10'-8"	128
B3	12	#4	STR	4'-1"	33
B4	3	#4	STR	2'-2"	4
S1	13	#4	2	2'-11"	25
S2	13	#4	3	8'-1"	70
S3	12	#4	4	6'-6"	52
L1	12	#4	5	2'-11"	23
REINFORCING STEEL (FOR END BENT 2)				477 LBS.	
CLASS A CONCRETE BREAKDOWN (FOR END BENT 2)					
POUR #1 (CAP & LOWER WINGS)				3.80 C.Y.	
POUR #2 (BACKWALL & UPPER WINGS)				1.56 C.Y.	
TOTAL CLASS A CONCRETE				5.36 C.Y.	

BAR TYPES

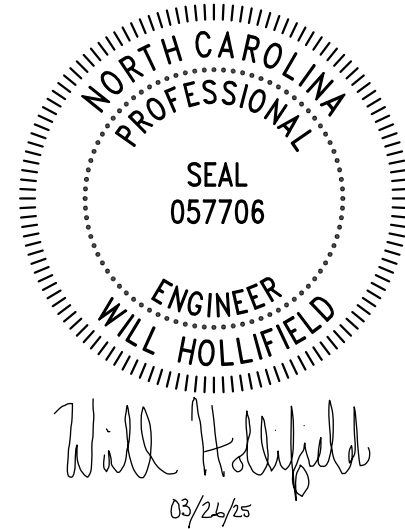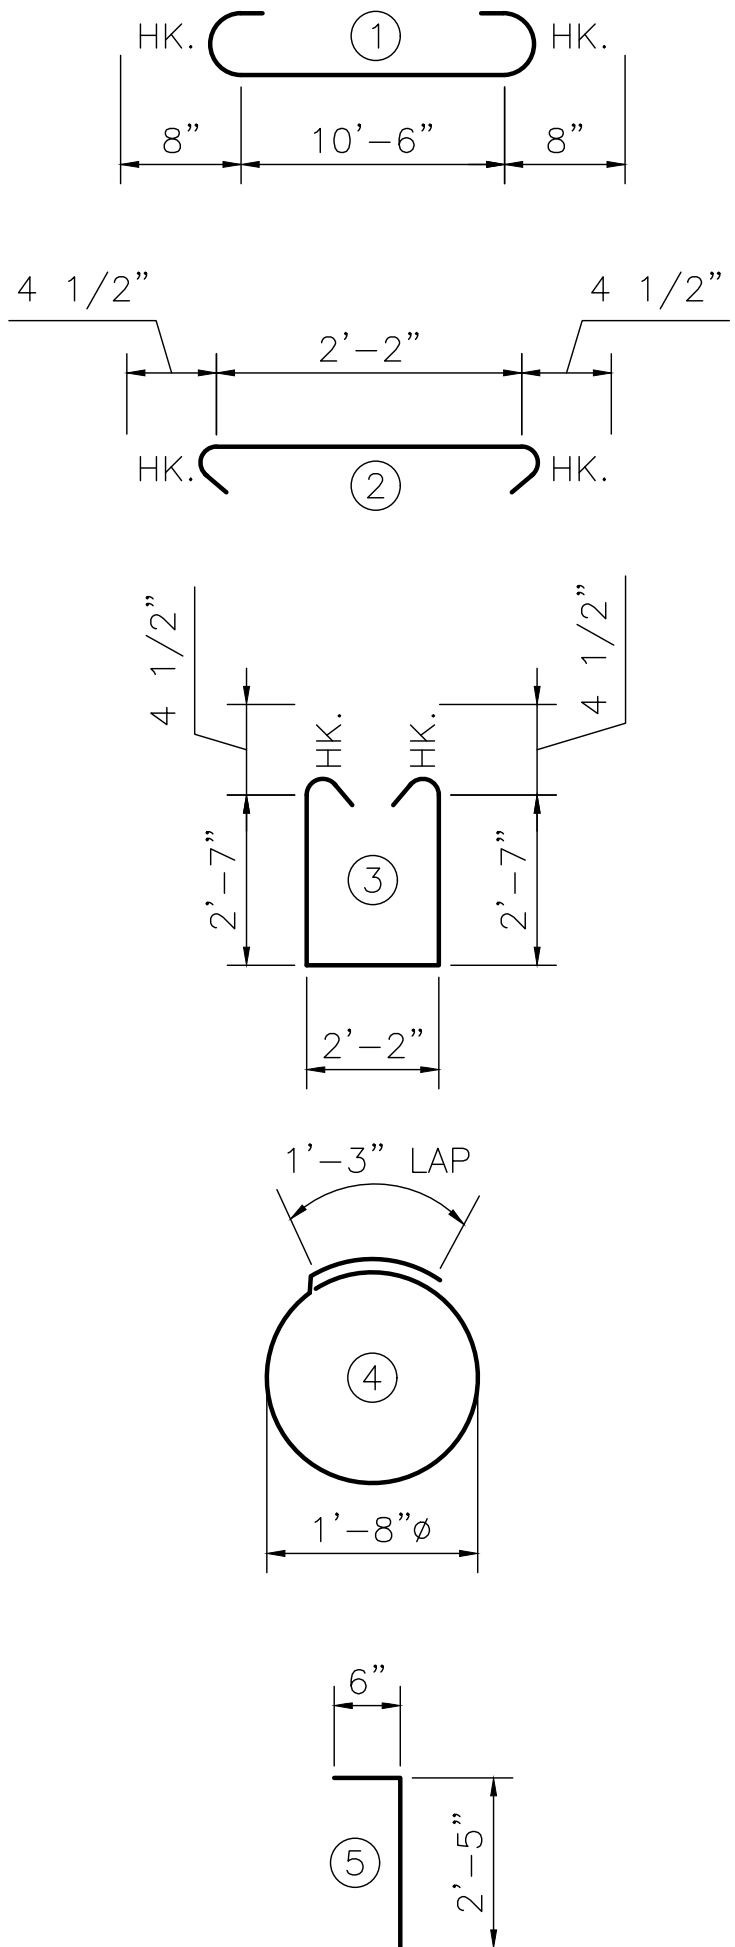

BOONE GORGES SECTION BRIDGE ABUTMENT
FOR
INTERFACE ENVIRONMENTAL CONSULTING, LLC
AT
LAT: 36.186535, LONG: -81.653645

DATE	3/26/25
DRAWN BY	DAT
CHECK BY	WMH
APPROVED BY	AGF
PROJECT NO.	3676

SHEET CONTENTS


END BENT 2 PLAN,
ELEVATION, AND SECTION

REVISIONS:


SHEET NO.

S-6


TOTAL SHEETS

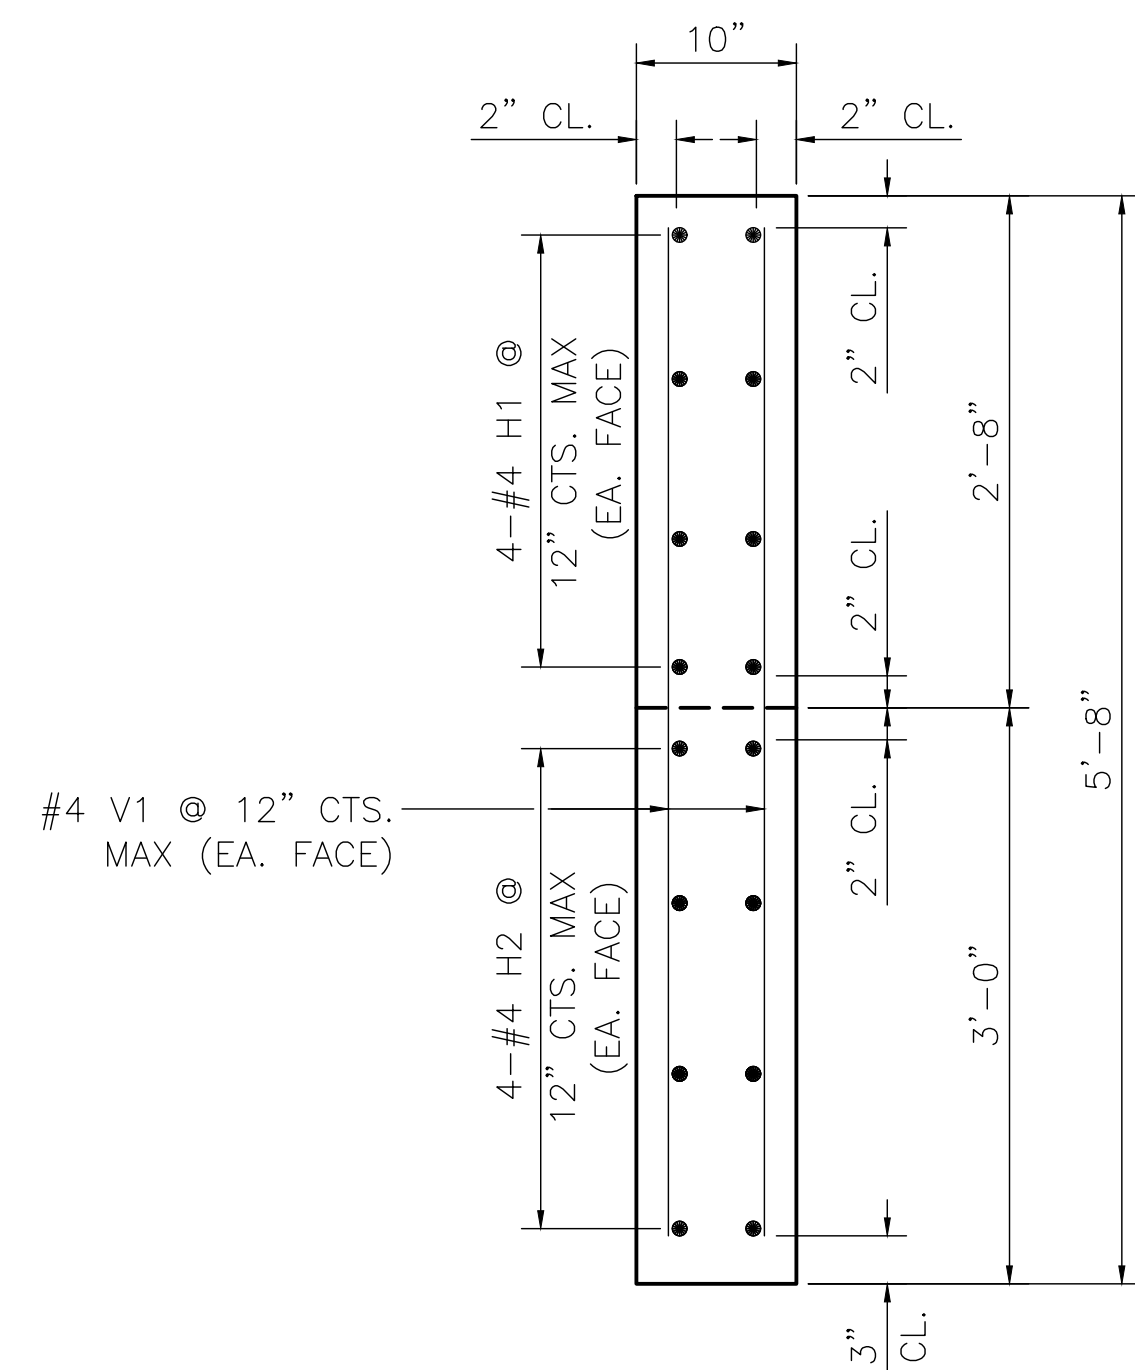


-W3, W4- SECTION (B-B)

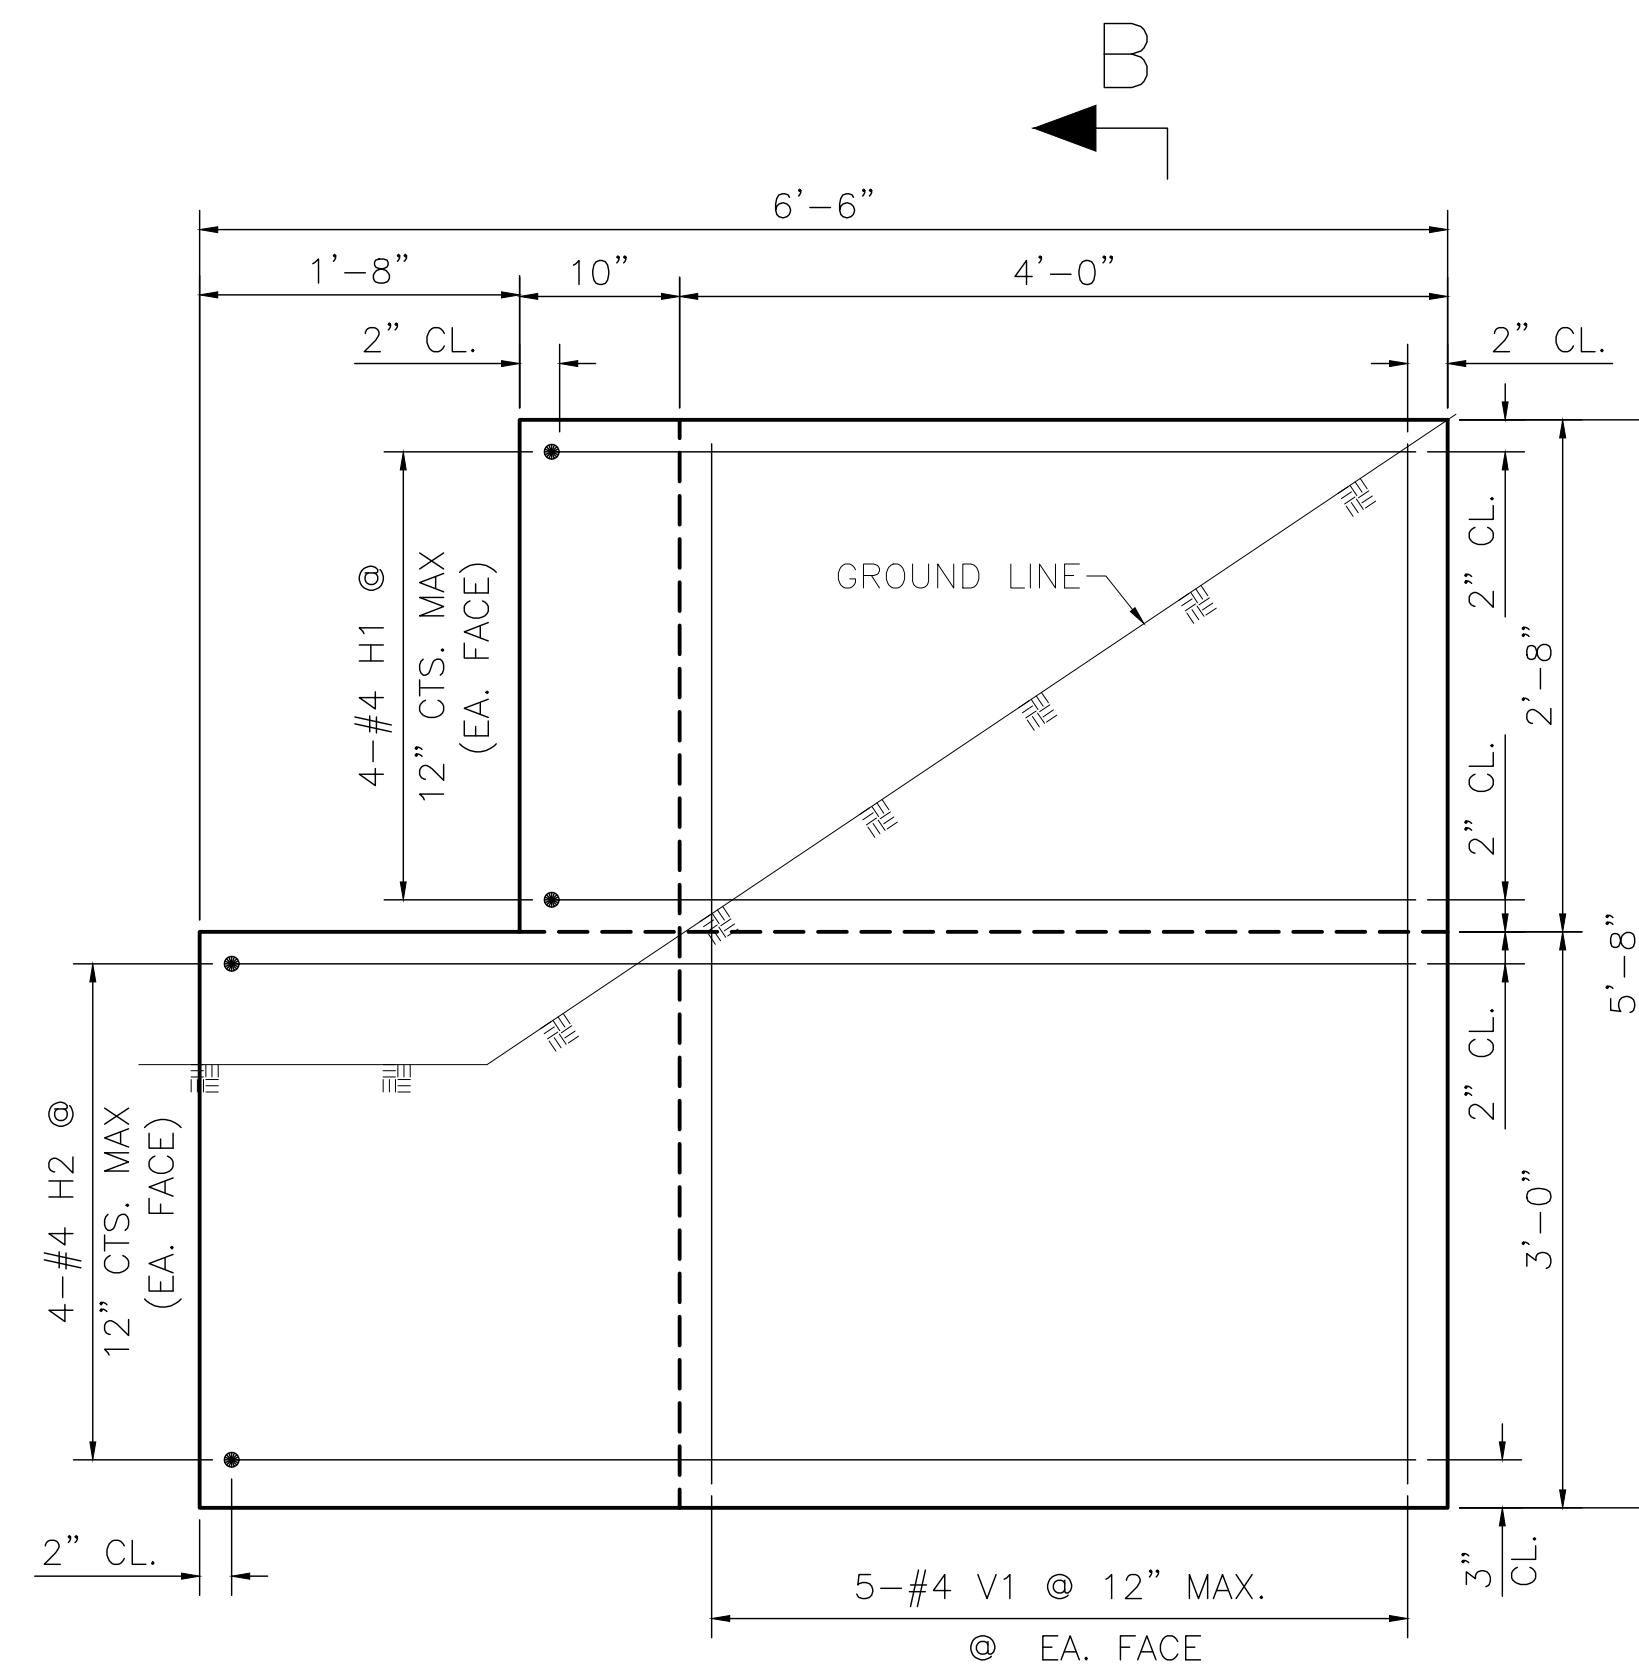

-W3, W4- ELEVATION (A-A)

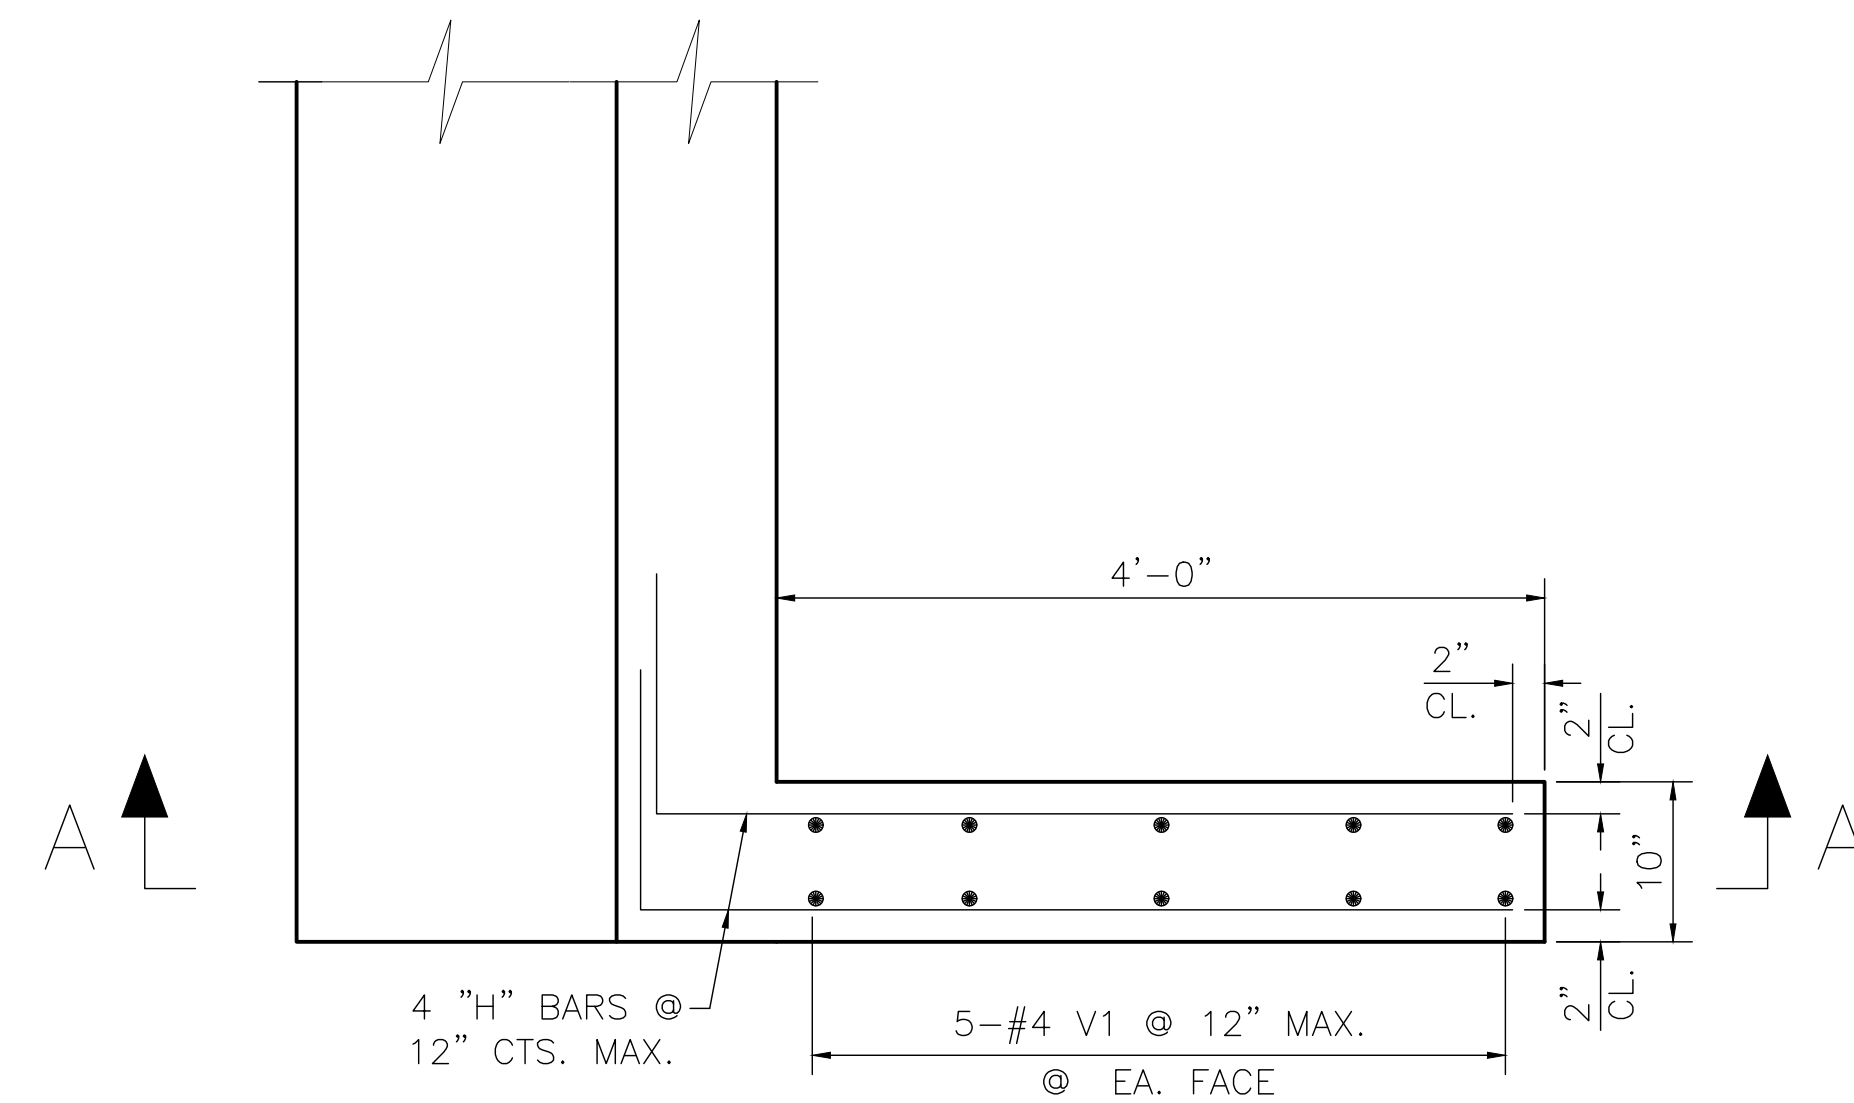

-W3, W4- PLAN

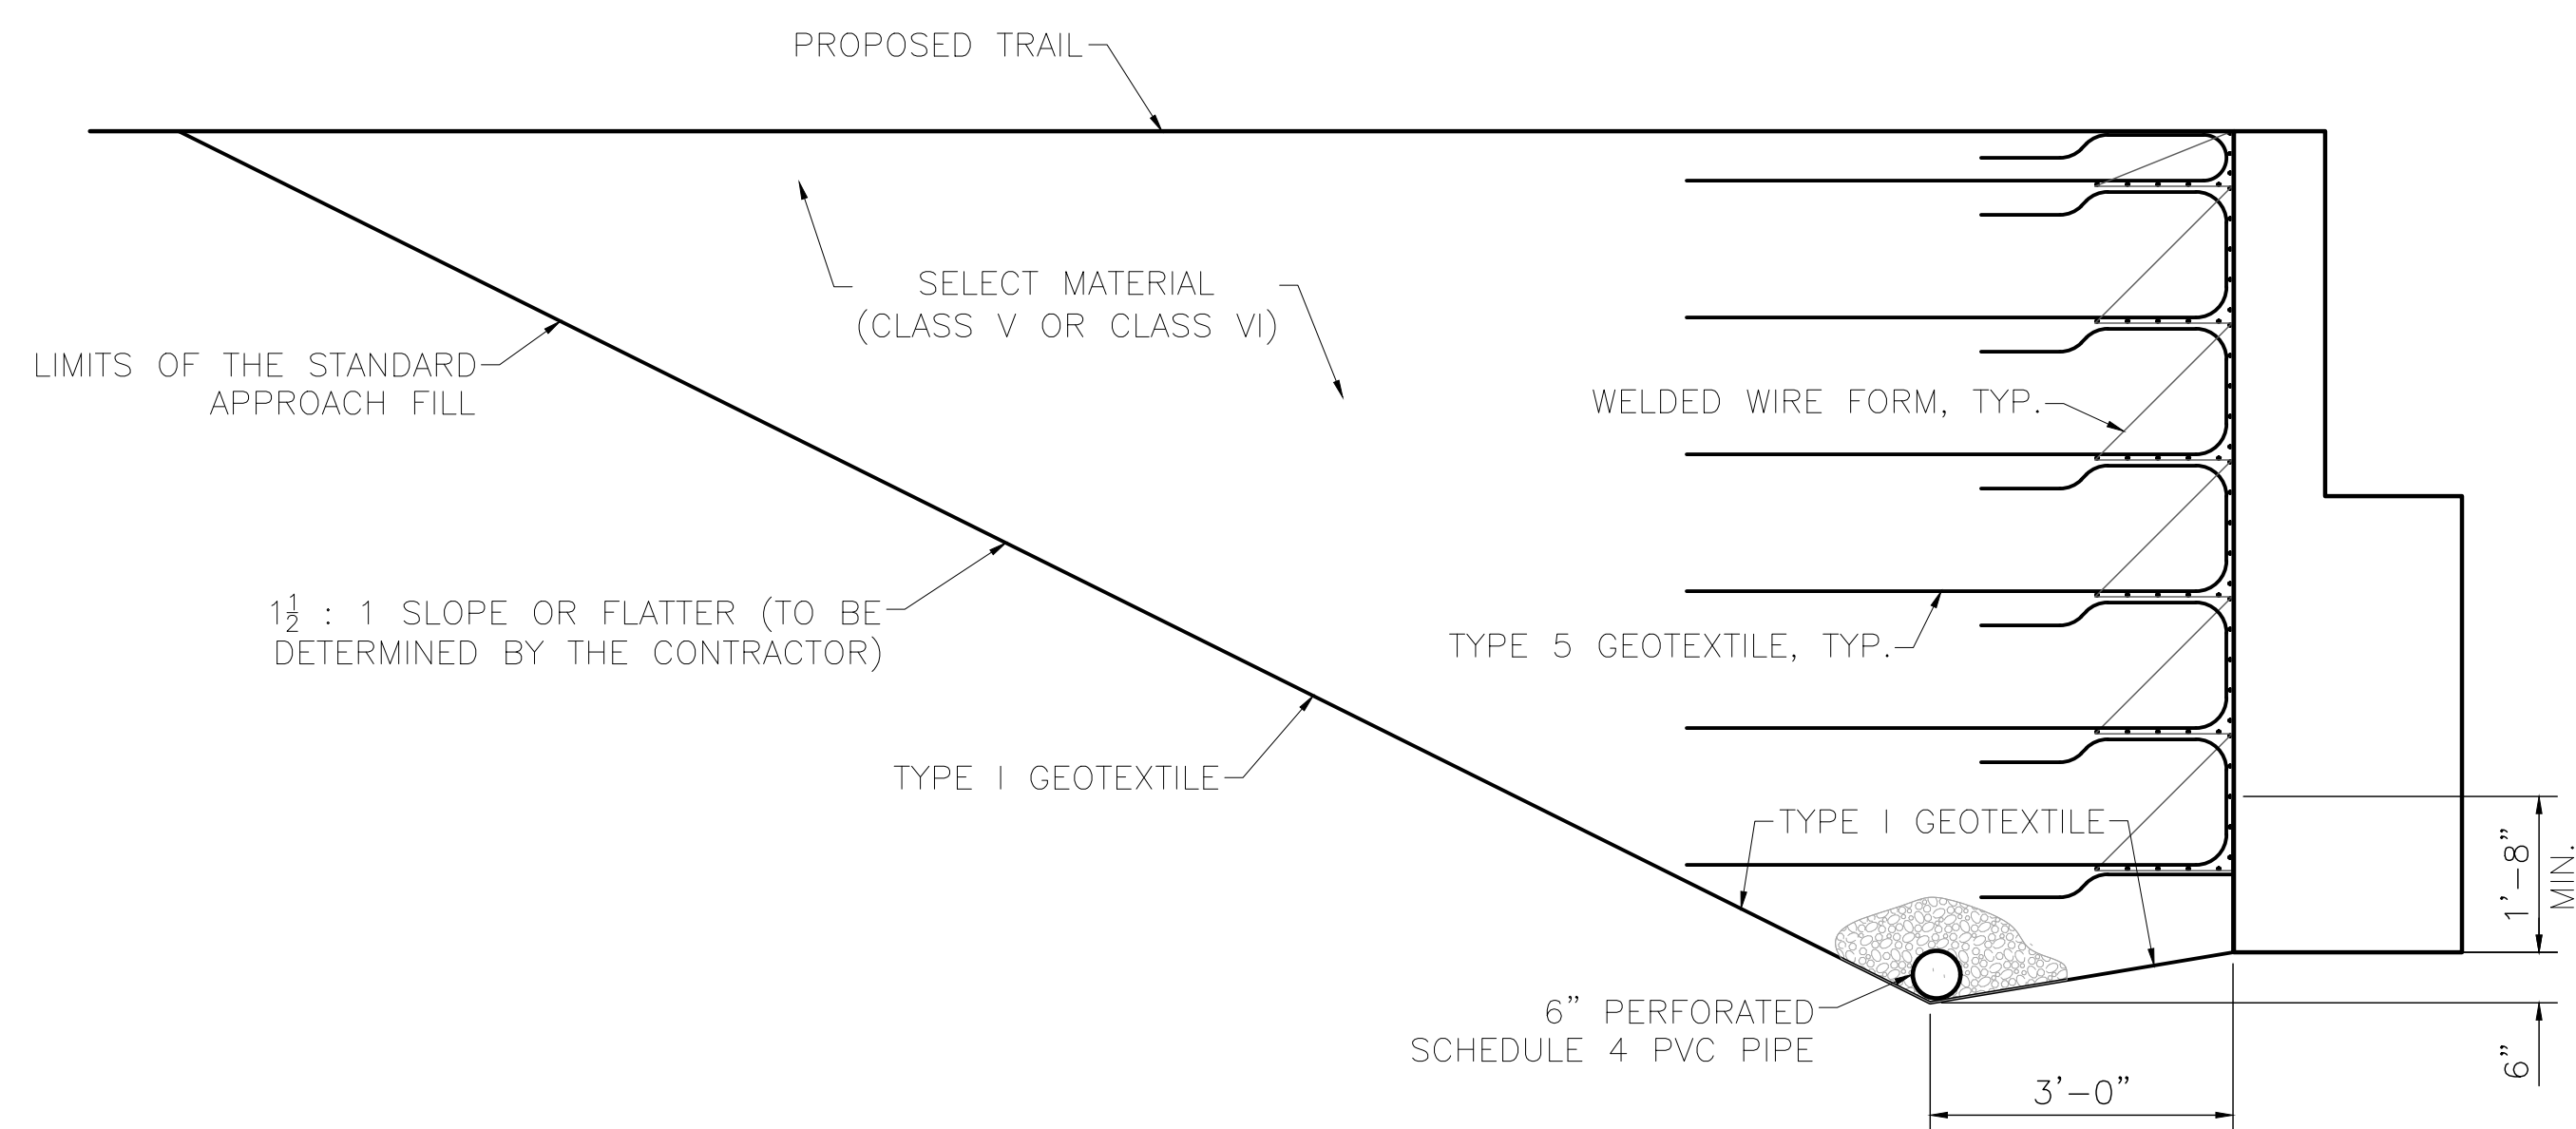

ABUTMENT DRAINAGE DETAIL


BILL OF MATERIAL (−W3−)					
BAR	NO.	SIZE	TYPE	LENGTH	WEIGHT
H1	8	#4	6	5'−9"	31
H2	8	#4	6	7'−5"	40
V1	10	#4	STR	5'−3"	35
REINFORCING STEEL (FOR −W3−)					106 LBS

NOTE: WINGWALL CLASS A CONCRETE QUANTITIES INCLUDED IN END BENT QUANTITIES.

BAR TYPES

The diagram illustrates the reinforcement layout for a wingwall cross-section. It shows three main bar types: H1, H2, and V1. H1 is a horizontal bar at the top, with a length of 4'-6". H2 is a horizontal bar below H1, with a length of 6'-2". V1 is a vertical bar, with a height of 5'-3". The diagram also shows the spacing between the bars, with a 1' gap between H1 and H2, and a 1' gap between H2 and V1. The total height of the section is 7'-0".

BILL OF MATERIAL (-W4-)					
BAR	NO.	SIZE	TYPE	LENGTH	WEIGHT
H1	8	#4	6	5'-9"	31
H2	8	#4	6	7'-5"	40
V1	10	#4	STR	5'-3"	35
REINFORCING STEEL (FOR -W4-)					106 LBS
NOTE: WINGWALL CLASS A CONCRETE QUANTITIES INCLUDED IN END BENT QUANTITIES.					
BAR TYPES					
The diagram illustrates a bent-up bar configuration. A horizontal bar is labeled with a circled '6' in the center. At the right end, the bar bends vertically upwards. The horizontal segment is dimensioned as 4'-6" between points H1 and H2. The vertical segment is dimensioned as 1'-3" between points H1 and H2. The total vertical height from the horizontal line to the top of the vertical segment is labeled as 1'-3" + 1'-3" = 2'-6".					

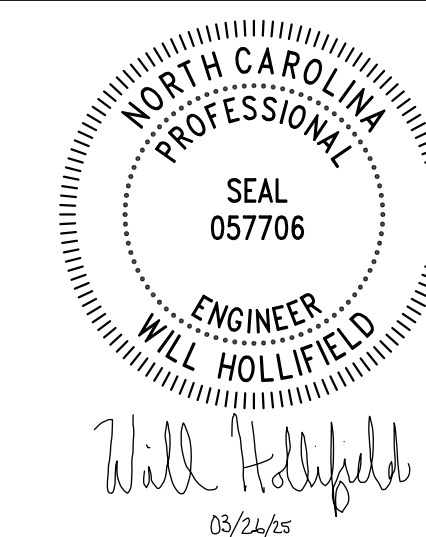

BOONE GORGES SECTION BRIDGE ABUTMENT
FOR
INTERFACE ENVIRONMENTAL CONSULTING, LLC
AT
LAT: 36.186535, LONG: -81.653645


DATE	3/26/25
DRAWN BY	DAT
CHECK BY	WMH
APPROVED BY	AGF
PROJECT NO.	3676

SHEET CONTENTS



WINGWALL -W3-,-W4-

REVISIONS:	

	<u>SHEET NO.</u>
	S-8
	<u>TOTAL SHEETS</u>

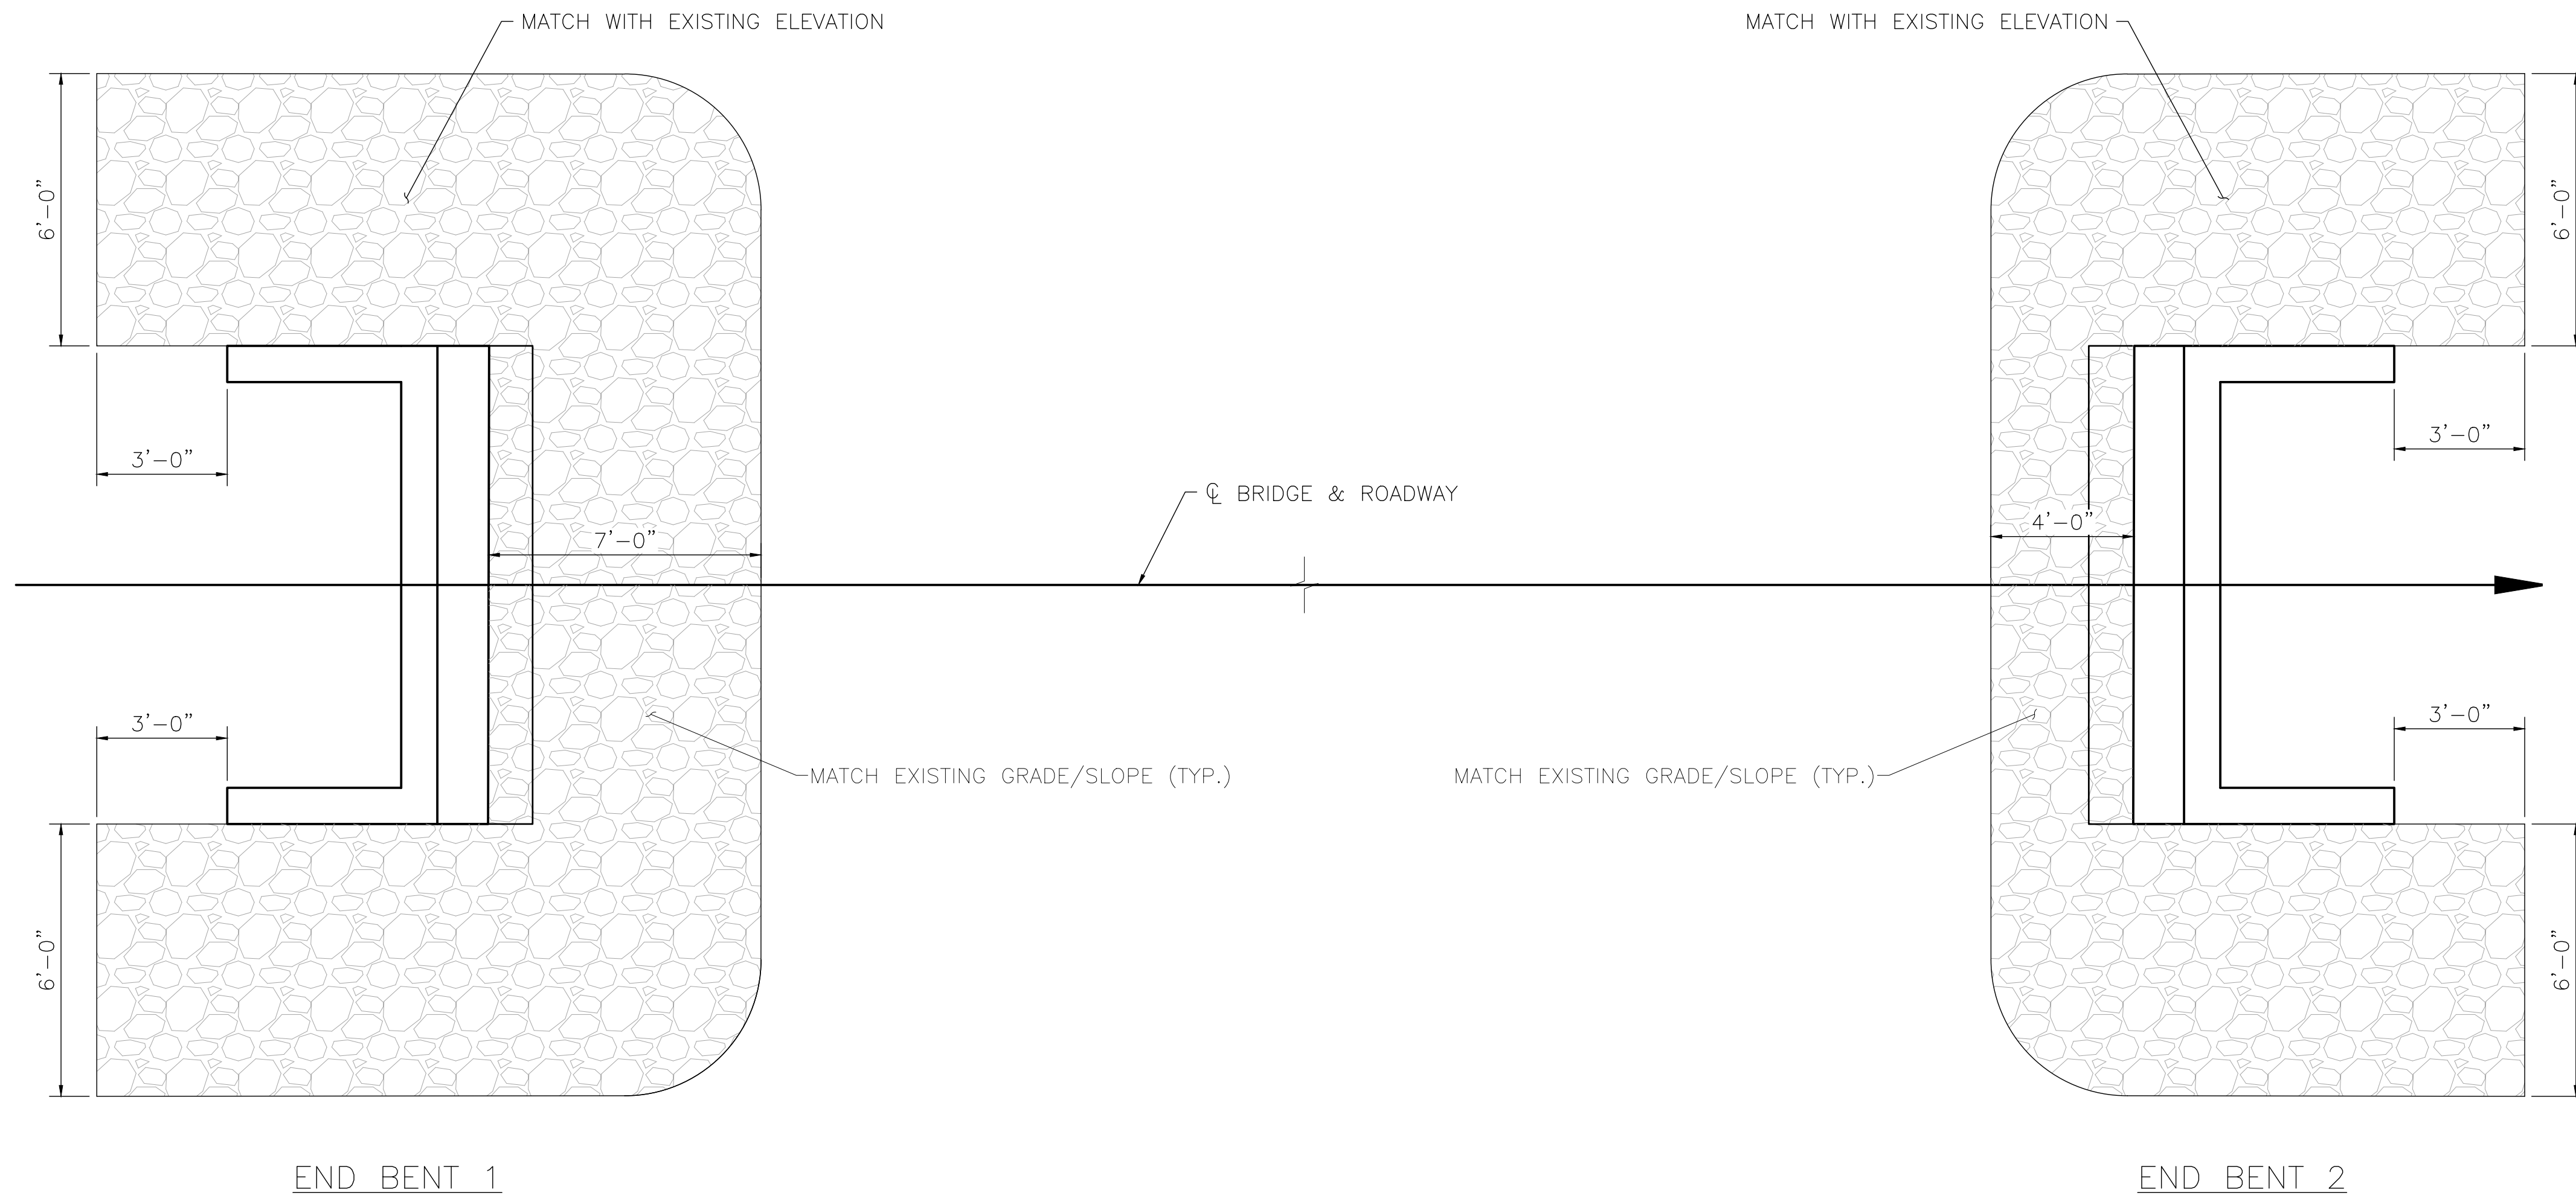

PLAN

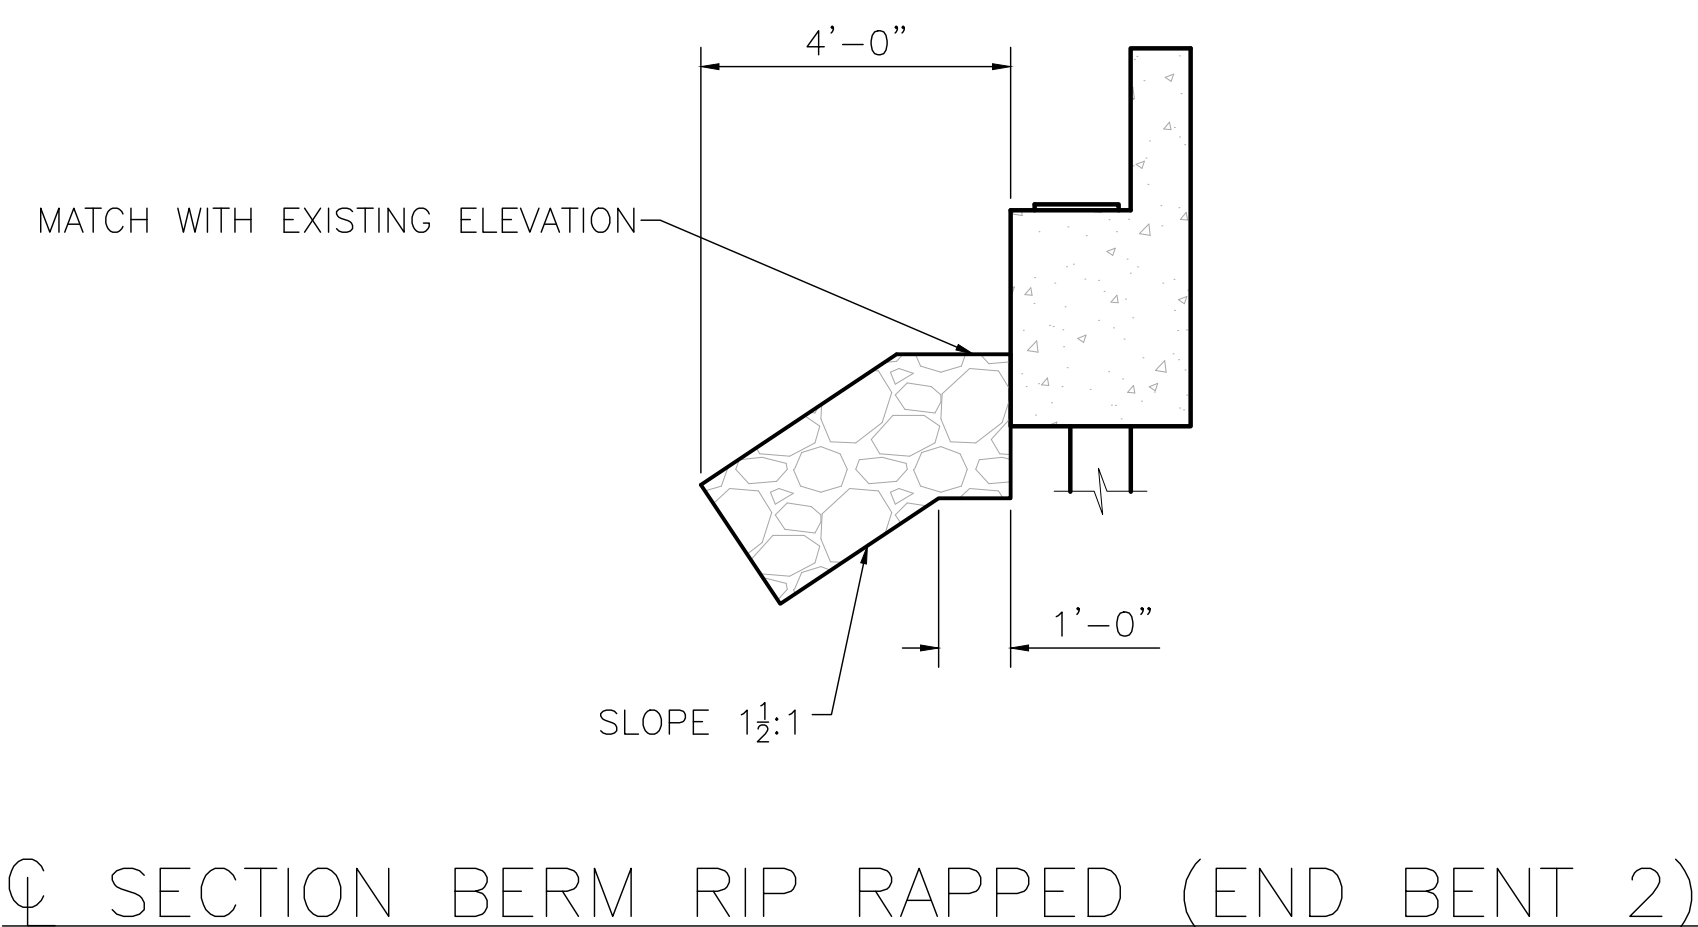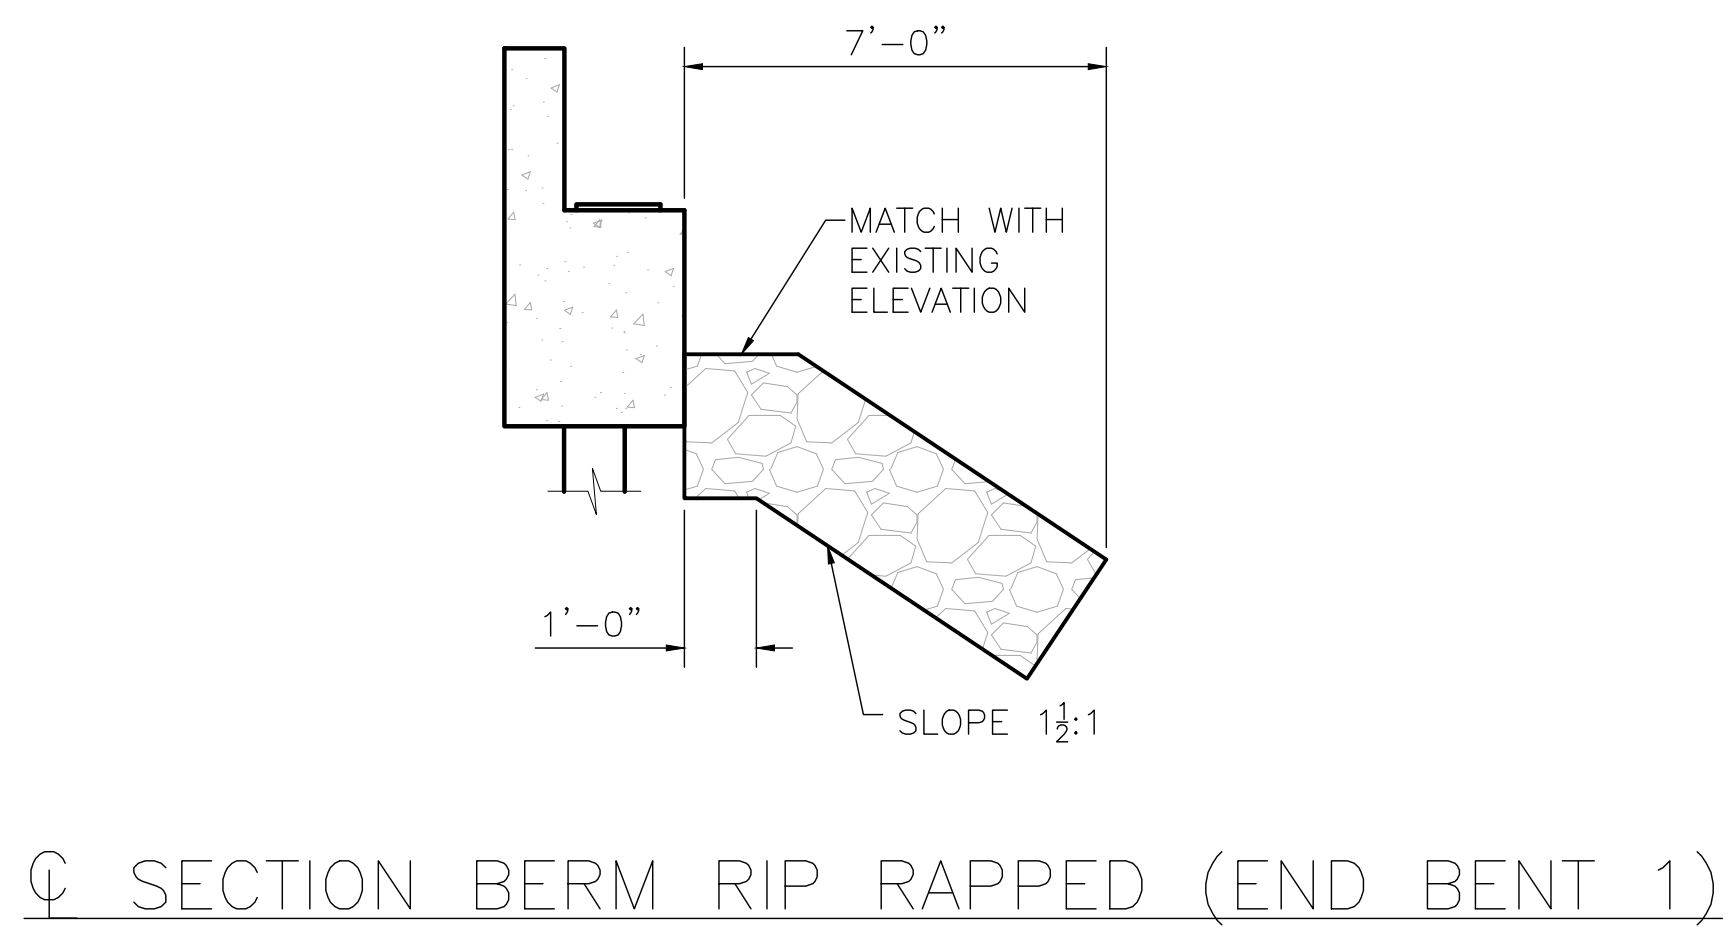

DATE	3/26/25
DRAWN BY	DAT
CHECK BY	WMH
APPROVED BY	AGF
PROJECT NO.	3676

SHEET CONTENTS
RIP-RAP DETAILS

REVISIONS:

SHEET NO.

S-9

TOTAL SHEETS

9

NEW RESTROOMS


BOONE GORGE PARK, BOONE, NC 28607

OWNER

BLUE RIDGE CONSERVANCY

416 AHO ROAD

BLOWING ROCK, NC 28605

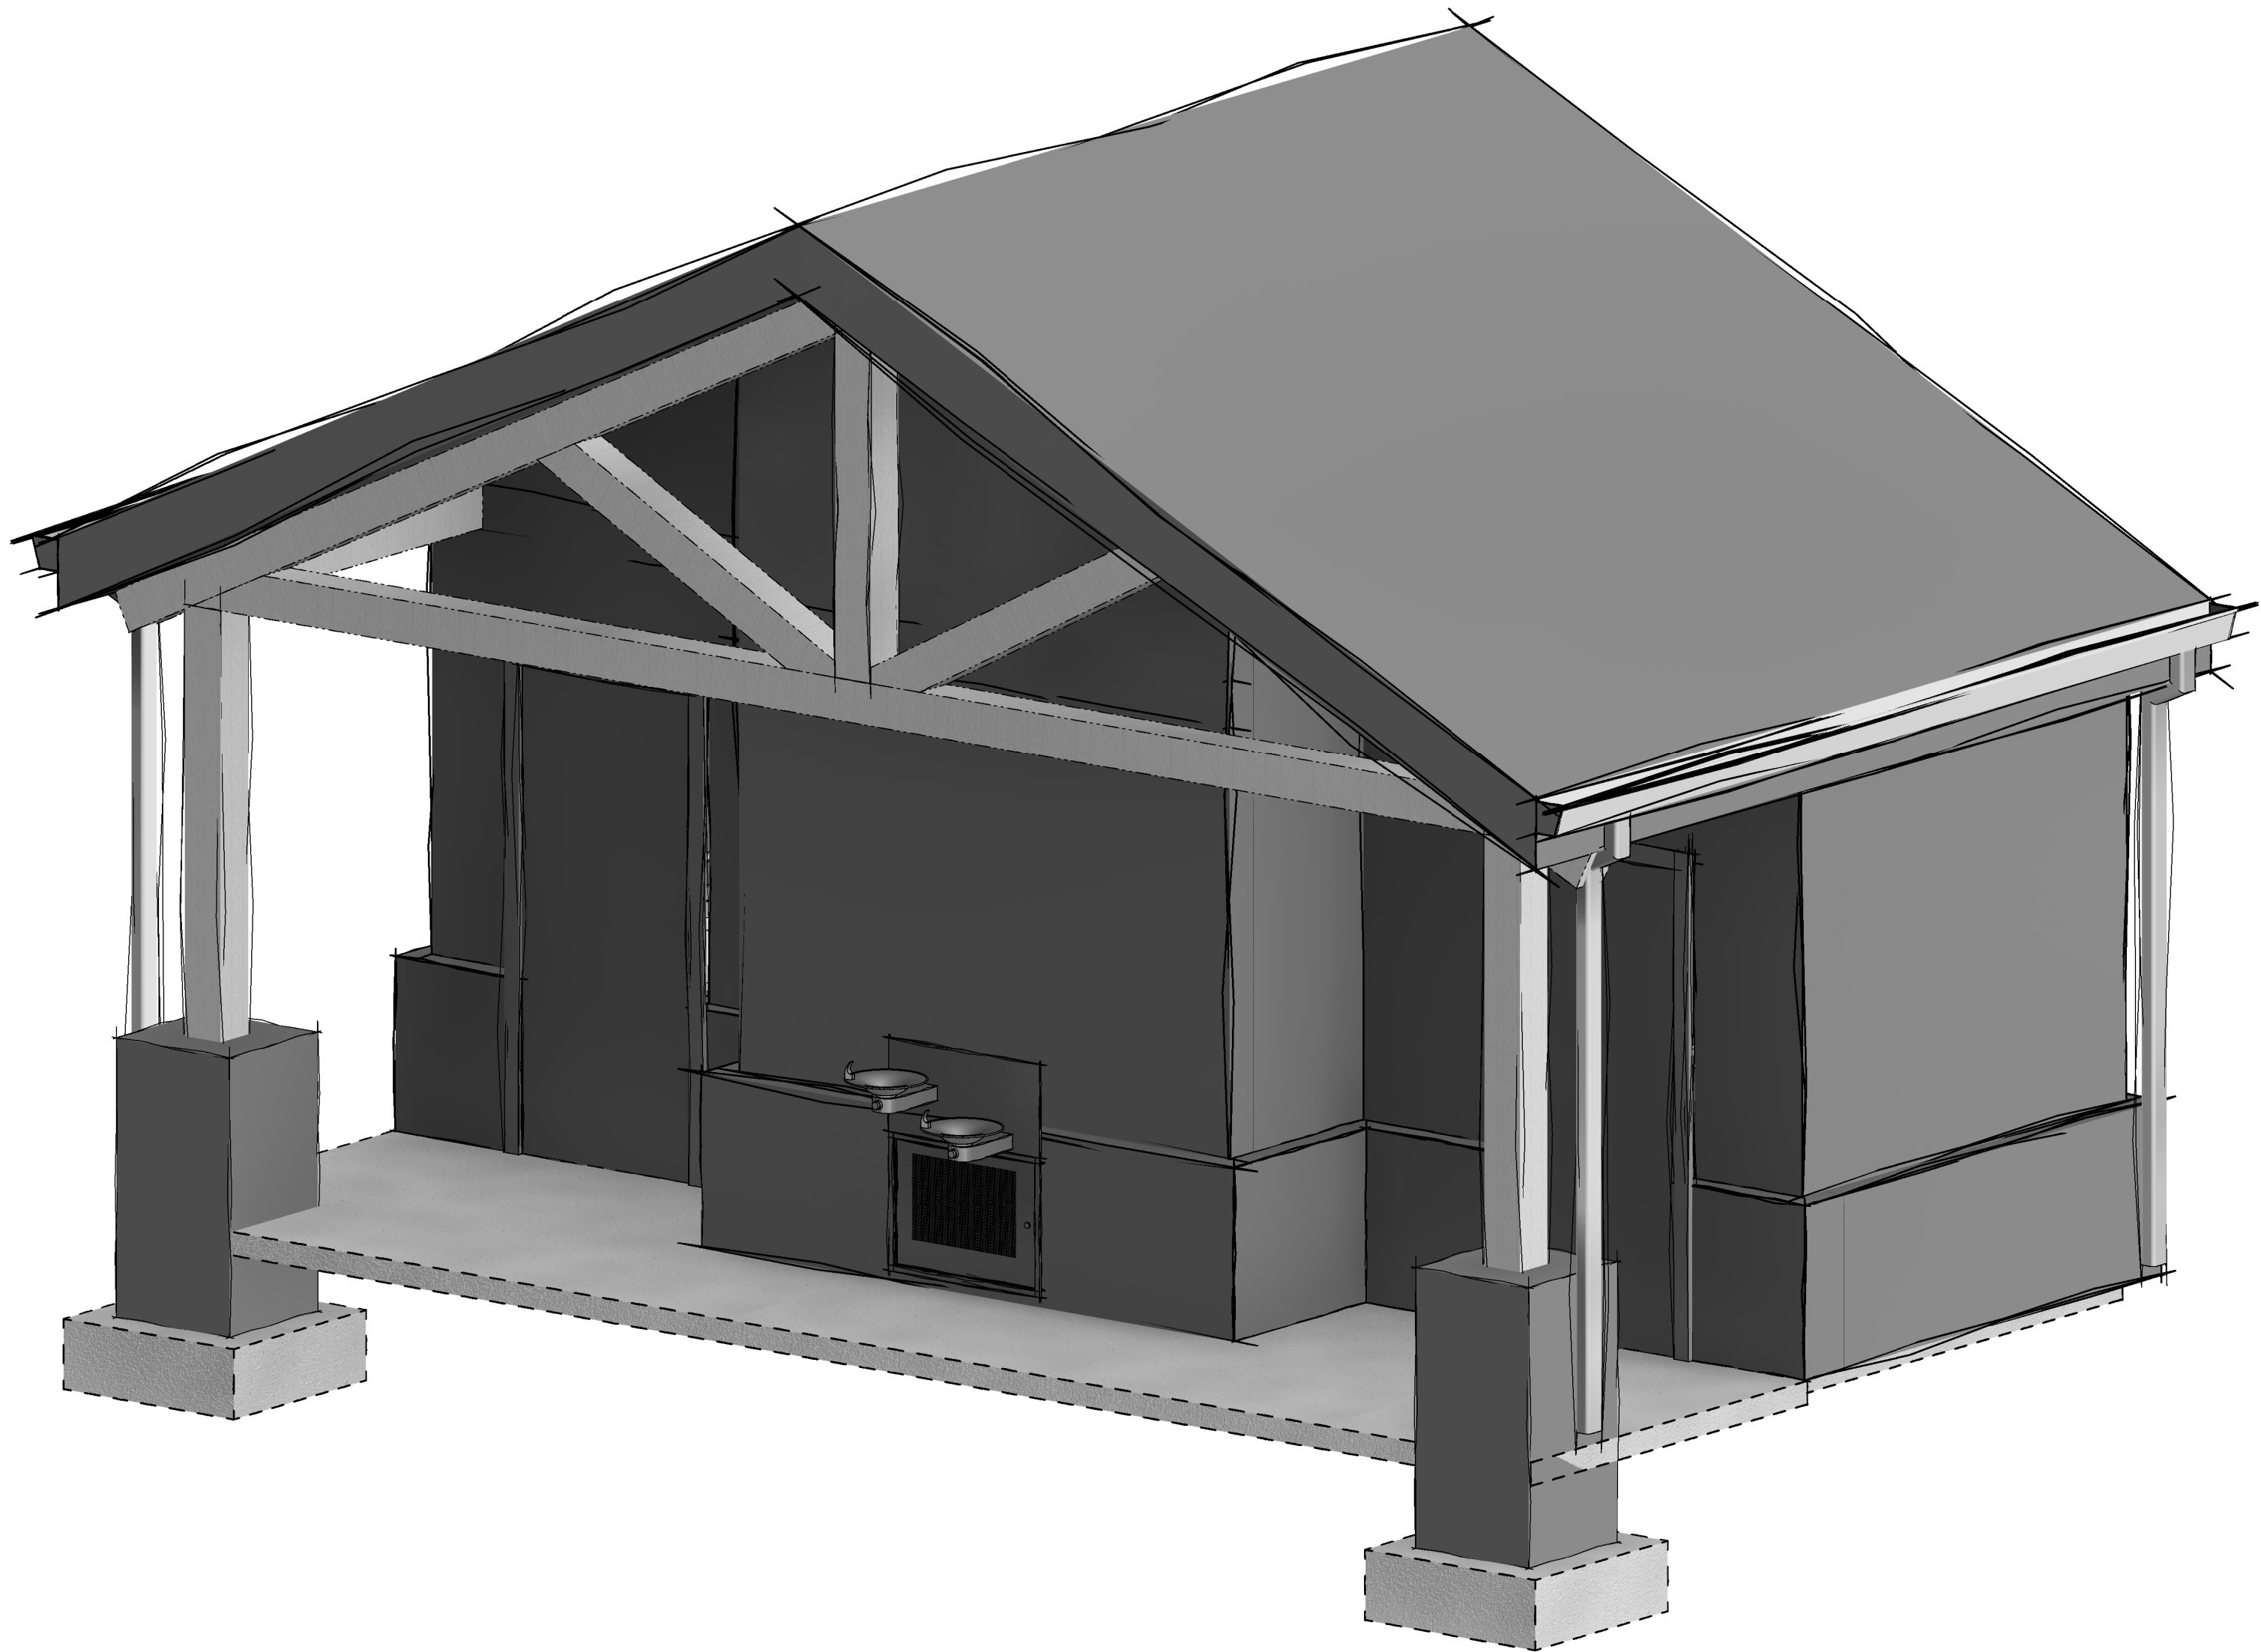

BUILDING DESIGN

DRYE-MCGLAMERY ENGINEERING, PLLC

HEATH DRYE, PE

PHONE: 919-616-3473

EMAIL: HEATH.DRYE@DRYEENGINEERING.COM

BUILDING DESIGN	
Sheet Number	Sheet Name
G-0	CODE SUMMARY
G-1	RESTROOM FLOOR PLAN
G-2	RESTROOM ELEVATIONS
G-3	ADA DETAILS
G-4	ADA DETAILS
G-5	ADA DETAILS

STRUCTURAL

DRYE-MCGLAMERY ENGINEERING, PLLC

HEATH DRYE, PE

PHONE: 919-616-3473

EMAIL: HEATH.DRYE@DRYEENGINEERING.COM

STRUCTURAL	
Sheet Number	Sheet Name
S-0	GENERAL NOTES
S-1	RESTROOM FOUNDATION PLAN
S-2	RESTROOM FRAMING PLANS
S-3	RESTROOM SECTIONS
S-4	FOUNDATION DETAILS
S-5	FRAMING DETAILS
S-6	TIMBER TRUSS DETAILS
S-7	FRAMING DETAILS

MEP

GAR ENGINEERING

GREGORY A. RIFFE, PE


PHONE: 704-721-6449

EMAIL: RYAN@GAAREENGINEERING.COM

MEP	
Sheet Number	Sheet Name
E-01	ELECTRICAL PLAN
M-01	MECHANICAL PLAN
P-01	PLUMBING PLAN



NC FIRM LICENSE #P-1305

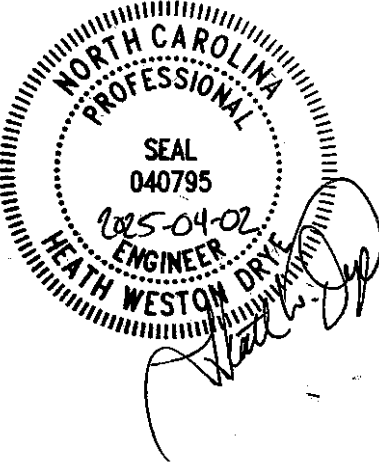

No.	Description	Date
1	ISSUED FOR PROGRESS	2025-02-27
2	ISSUED FOR CONSTRUCTION	2025-04-02

BLUE RIDGE CONSERVANCY
RESTROOM
BOONE GORGE PARK
BOONE, NC 28607

DRYE-MCGLAMERY
ENGINEERING, PLLC
325 MCGILL AVENUE NW SUITE 115
CONCORD, NC 28607

ISSUED FOR
CONSTRUCTION

DME PROJECT #: 2025045

DRAWN BY CJH

CHECKED BY HWD

COVER SHEET


CS-0

**DRYE
McGLAMERY**

ENGINEERING, PLLC

NC FIRM LICENSE #P-1305

G-0

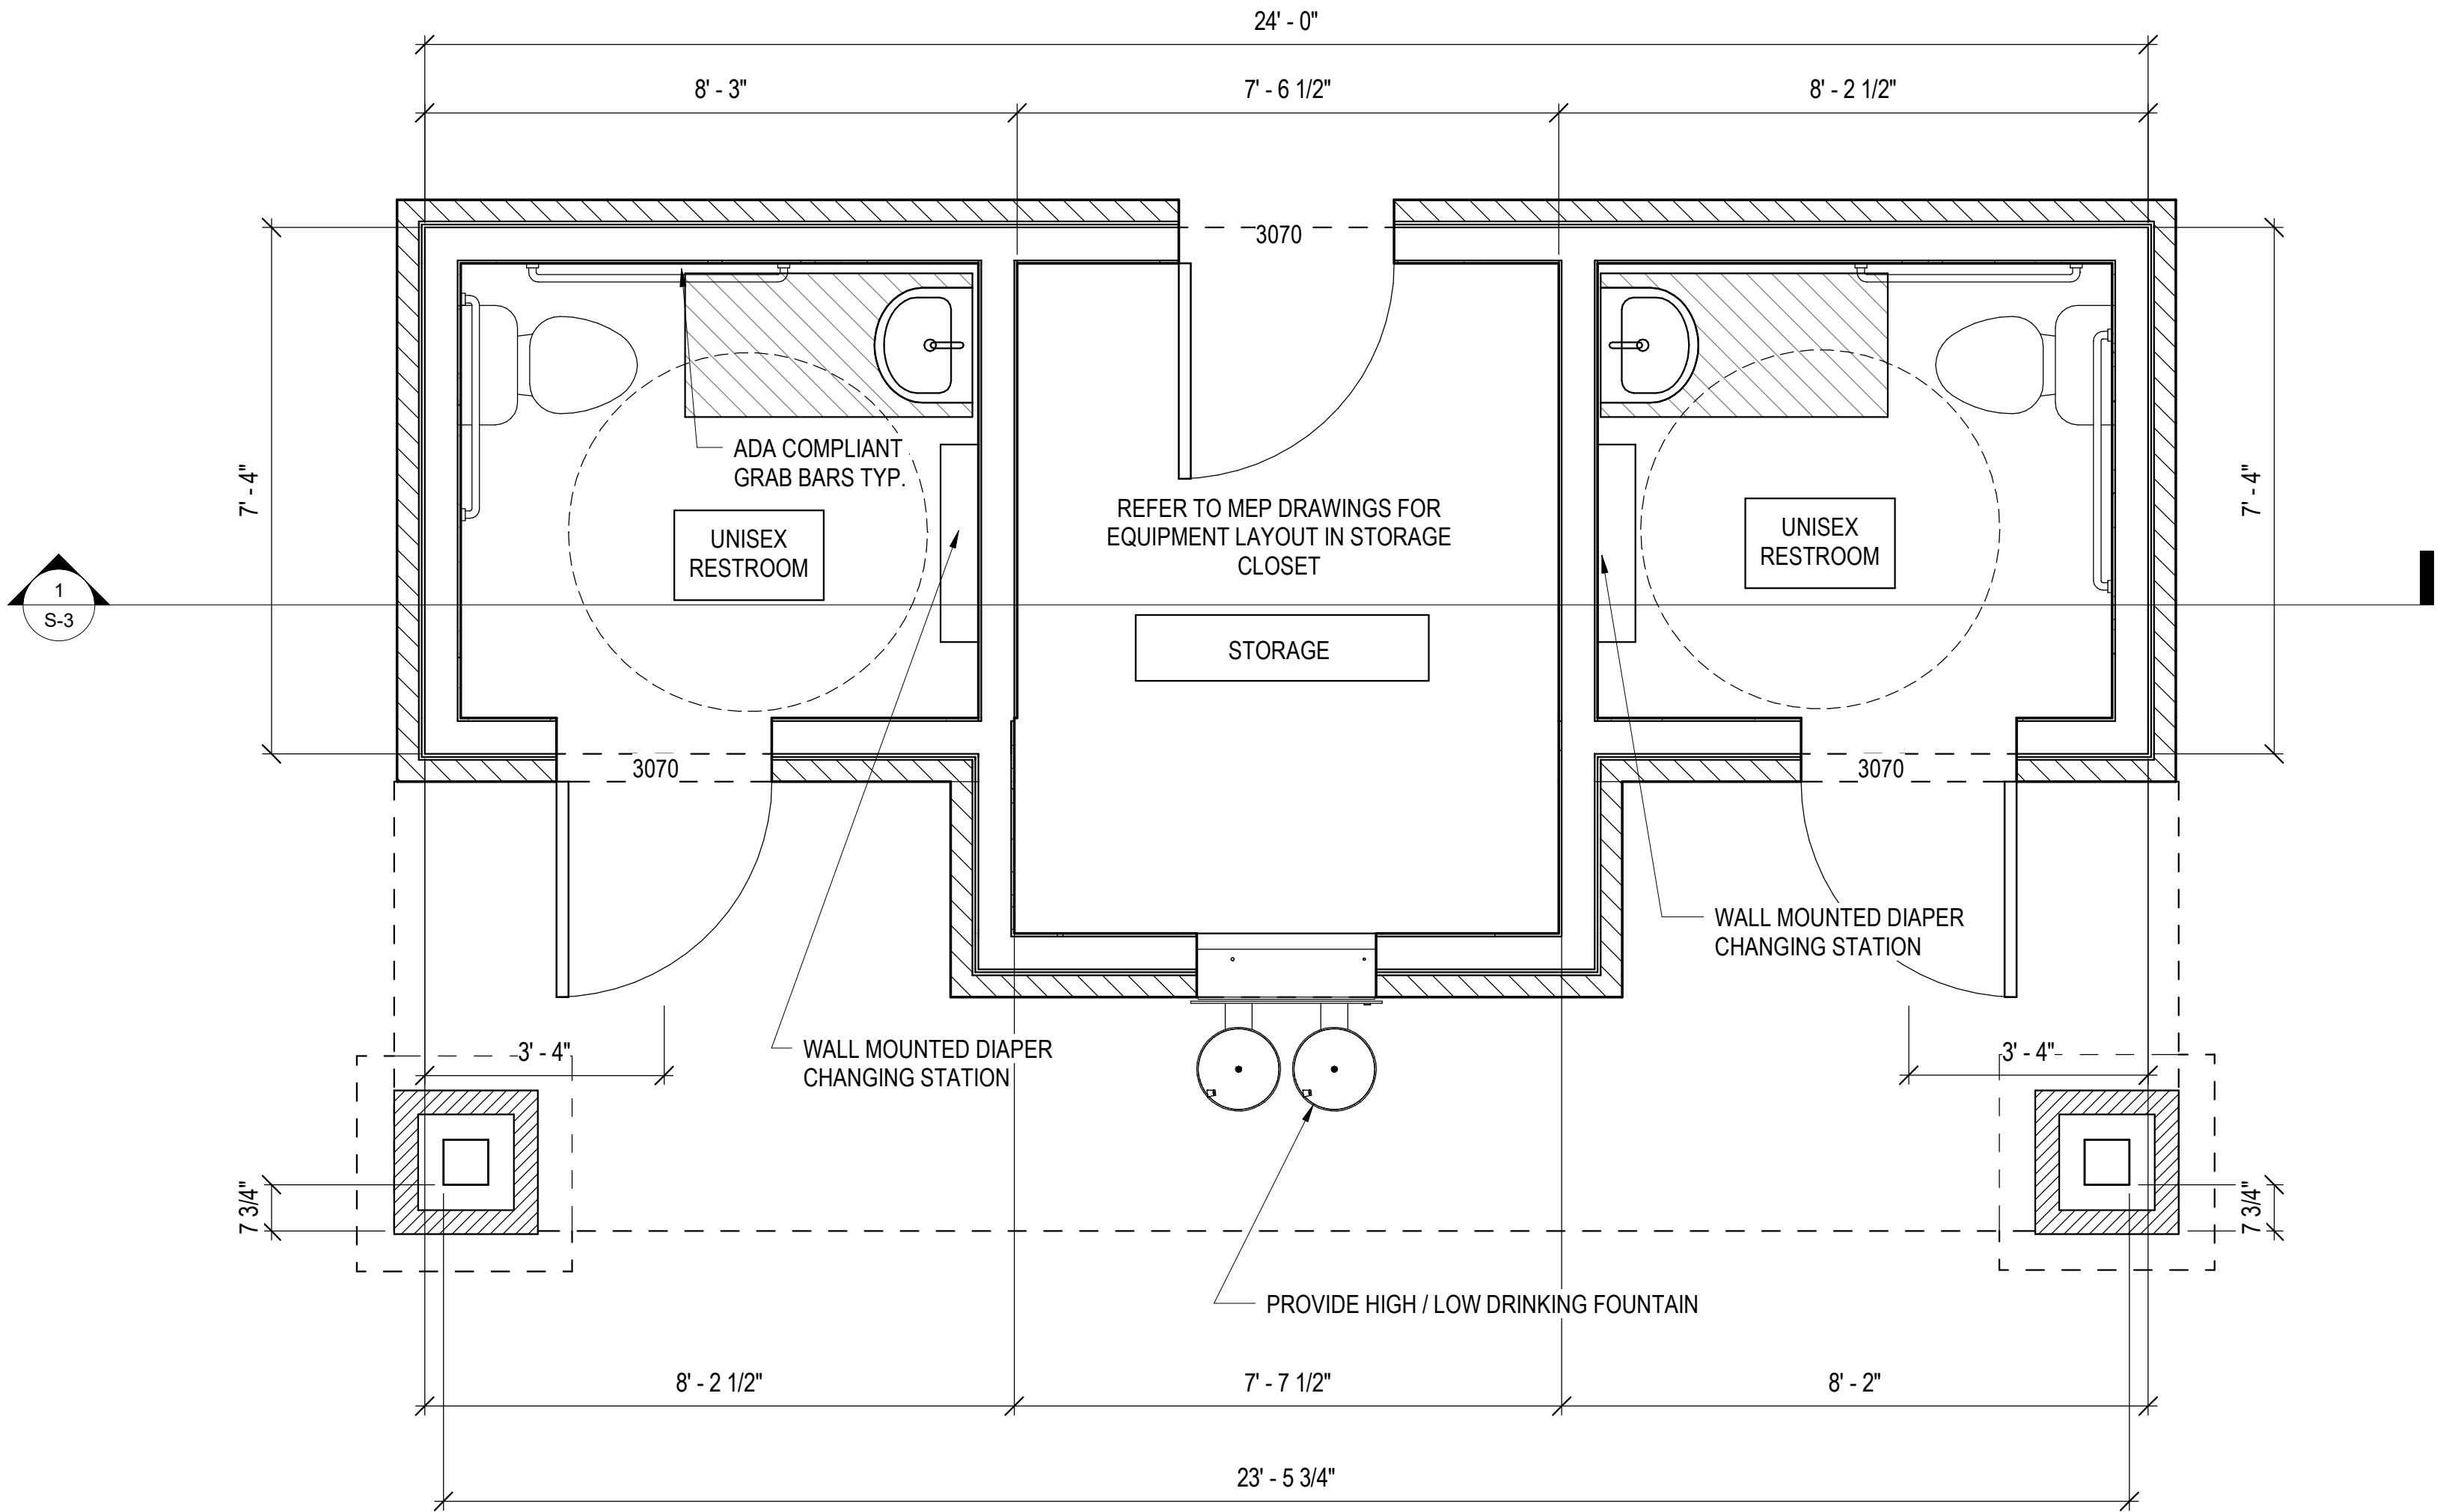


1 RESTROOM FLOOR PLAN
1/2" = 1'-0"

RESTROOM NOTES:

1. RESTROOM COUNTERTOPS TO BE LAMINATE TYP.
2. ALL WALLS TO BE 2x6 TO RECEIVE R-20 INSULATION TYP.
3. TOILETS SHALL BE ELONGATED BOWL, FLUSH VALVE, JET FLUSH.
4. FLOOR FINISH SHALL BE SMOOTH TROWELED FINISH WITH DRAINS IN BOTH RESTROOMS AND STORAGE. FIELD LOCATE / COORDINATE WITH OWNER
5. GLASS MIRRORS SHALL BE FULL WIDTH OF VANITY TOPS. COORDINATE WITH OWNER.
6. PROVIDE HAND DRYER. COORDINATE SIZE, BRAND AND LOCATION BRAND WITH OWNER.
7. WALL FINISH TO BE CERAMIC TILE OVER 5/8" GYPSUM TYP. UNO. ON ALL RESTROOM WALLS (FLOOR TO CEILING). WALL FINISH IN STORAGE SHALL BE PAINTED 5/8" GYPSUM. CERAMIC TILE SIZE SHALL BE APPROX. 12"x18".
8. CERAMIC TILE TYPE, GROUT, PATTERN ETC. TO BE SELECTED BY OWNER.
9. DOORS TO BE SMOOTH, INSULATED, STEEL DOOR. PROVIDE LOCKABLE DOOR HANDLE WITH STRIKE. FROM THE OUTSIDE, DOOR SHALL ONLY BE LOCKABLE WITH KEY. DOORS MUST MEET ALL 2018 NCBC AND BE ADA COMPLIANCT FOR ALL COMPONENTS AND OPERATION.
10. ROOF TO BE 29GA STANDING SEAM. COLOR SPEC BY OWNER.
11. PROVIDE 6" K STYLE GUTTERS COLOR MATCHED TO ROOF.
12. SIDING TO BE 12" BOARD AND BATTEN WOOD TEXTURED SIDING BY JAMES HARDIE OR EQUIVALENT. COLOR SPEC BY OWNER.
13. WAINSCOT TO BE THIN CUT NATURAL STONE VENEER. CONTRACTOR SHALL CARRY AN ALLOWANCE NOT TO EXCEED \$15/SQUARE FOOT.
14. FRONT COVERED PORCH AREA CEILING TO RECIEVE 1x6 TONGUE AND GROOVE FASTENED TO CEILING JOISTS.
15. PROVIDE SEMI SOLID STAIN AS SPECIFIED BY OWNER ON ALL WOOD COMPONENTS (POSTS, TRUSSES, CEILING).
16. PROVIDE "UNISEX" RESTROOM SIGNAGE SIMILAR TO SIGN SHOWN HEREIN FOR BOTH RESTROOMS.

INSULATION NOTES:

1. ALL WALLS TO RECEIVE R-20 INSULATION.
2. ALL CEILINGS TO RECEIVE R-42 INSULATION.
3. ALL SLAB ON GRADE TO RECEIVE R-15 (3" RIGID FOAM) FOR 24" AROUND PERIMETER AND EXTEND DOWNWARD ON INSIDE OF THICKENED SLABS.

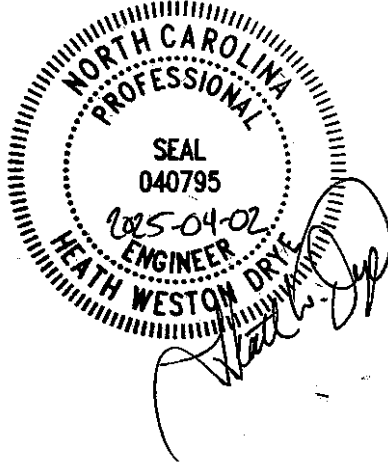

No.	Description	Date
1	ISSUED FOR PROGRESS	2025-02-27
2	ISSUED FOR CONSTRUCTION	2025-04-02

BLUE RIDGE CONSERVANCY
RESTROOM
BOONE GORGE PARK
BOONE, NC 28607

DRYE-McGLAMERY
ENGINEERING, PLLC
325 MCGILL AVENUE NW SUITE 115
CONCORD, NC 28027


ISSUED FOR
CONSTRUCTION

DME PROJECT #: 2025045


DRAWN BY CJH

CHECKED BY HWD


RESTROOM FLOOR PLAN

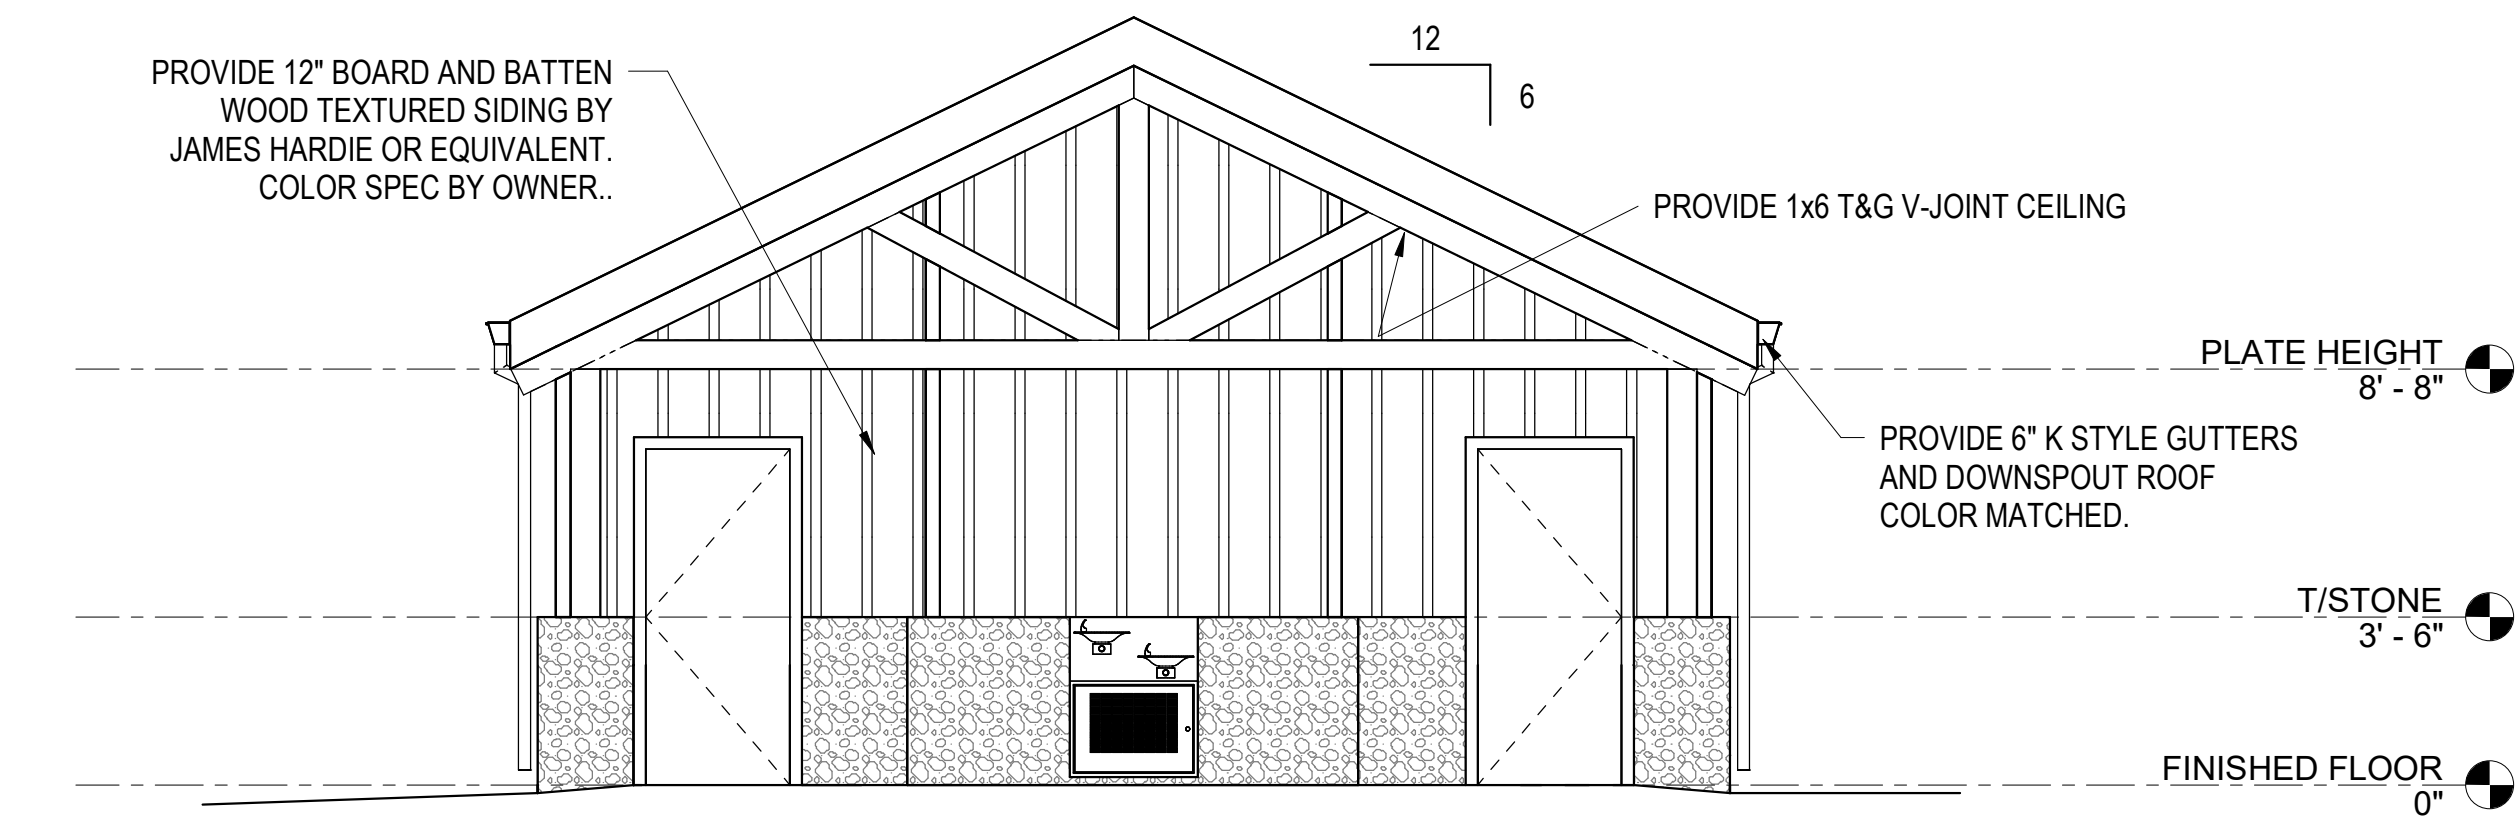


① FRONT ELEVATION
1/4" = 1'-0"

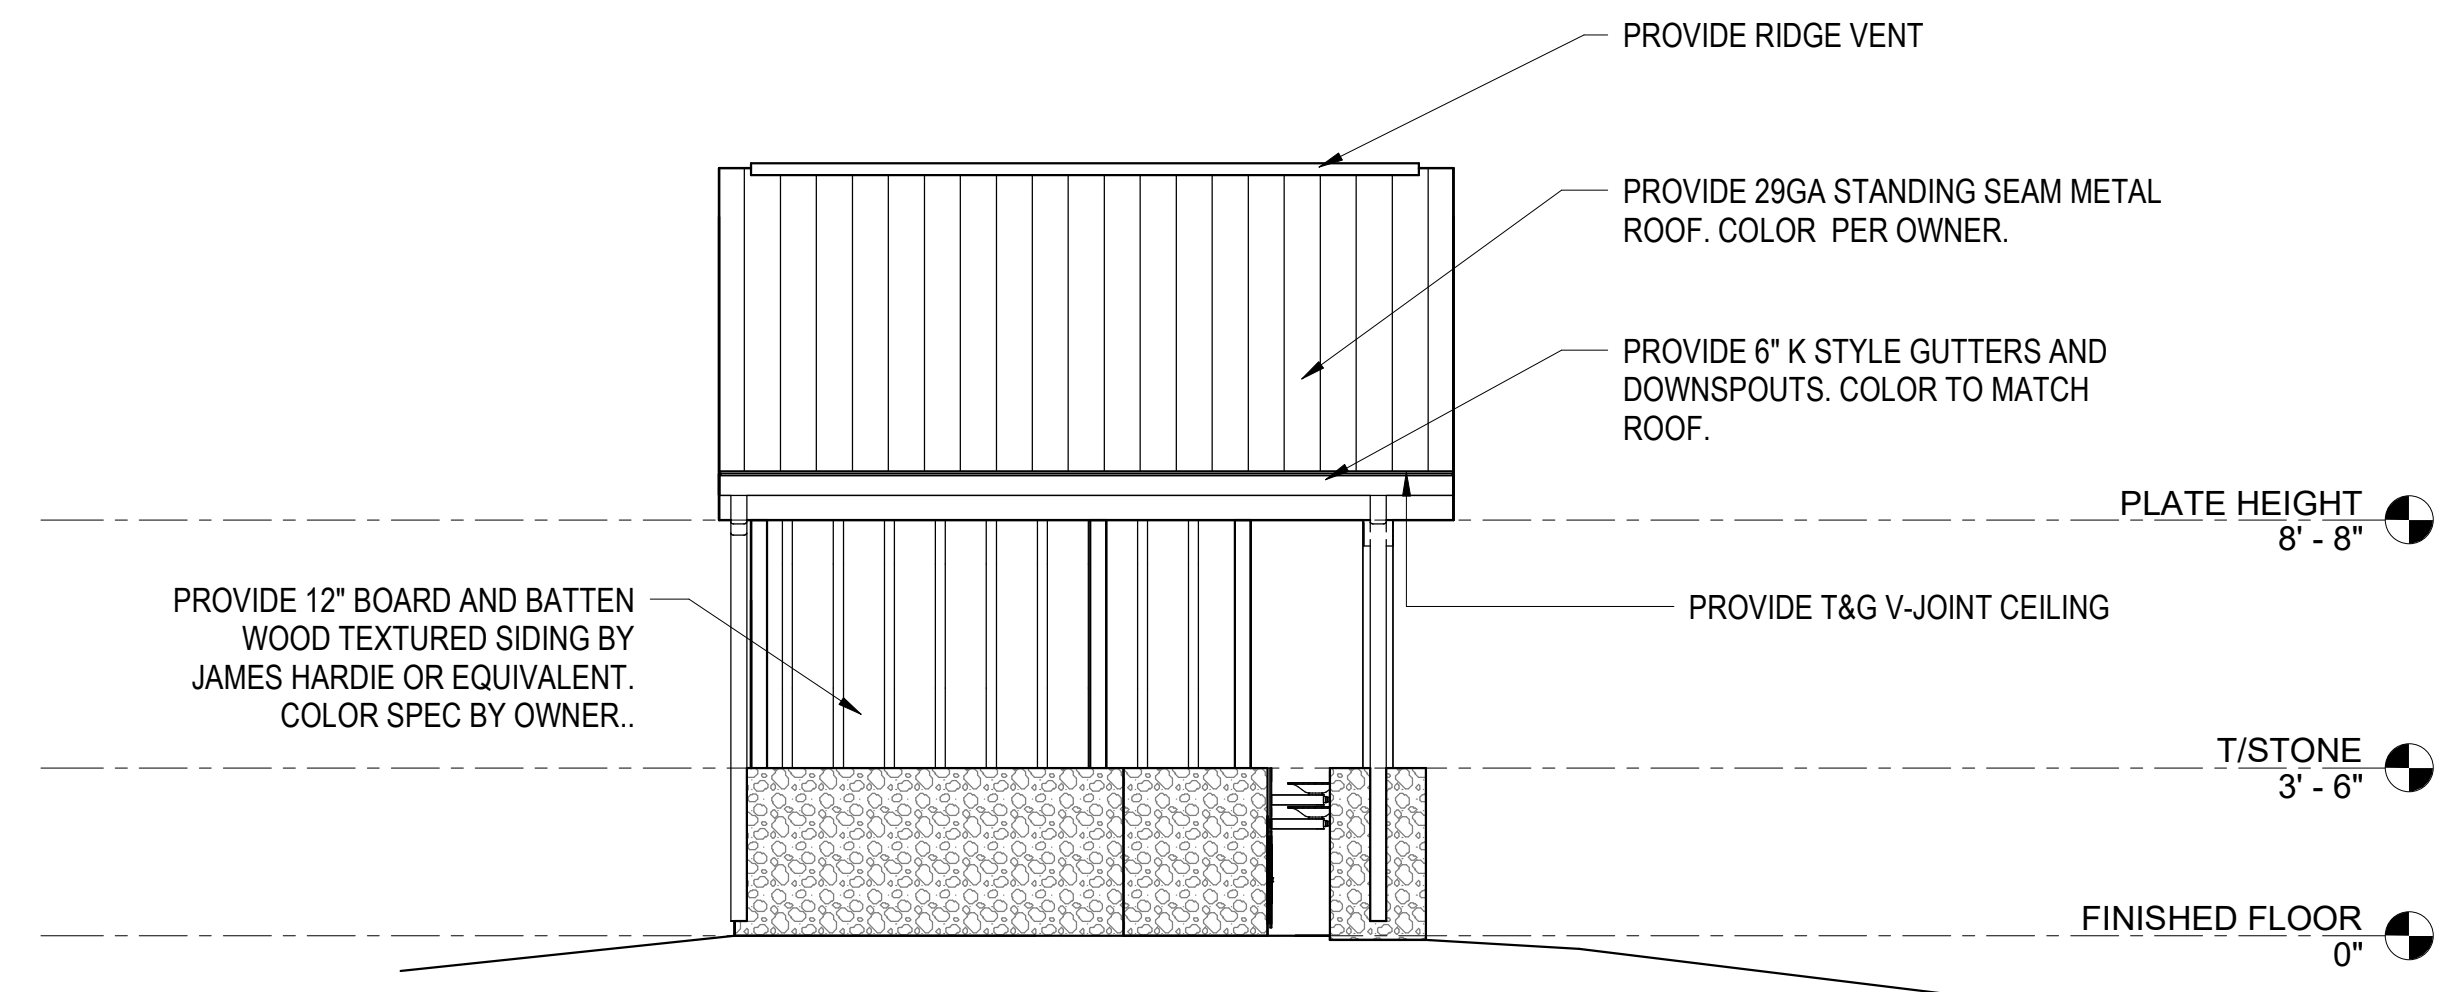


③ LEFT ELEVATION
1/4" = 1'-0"

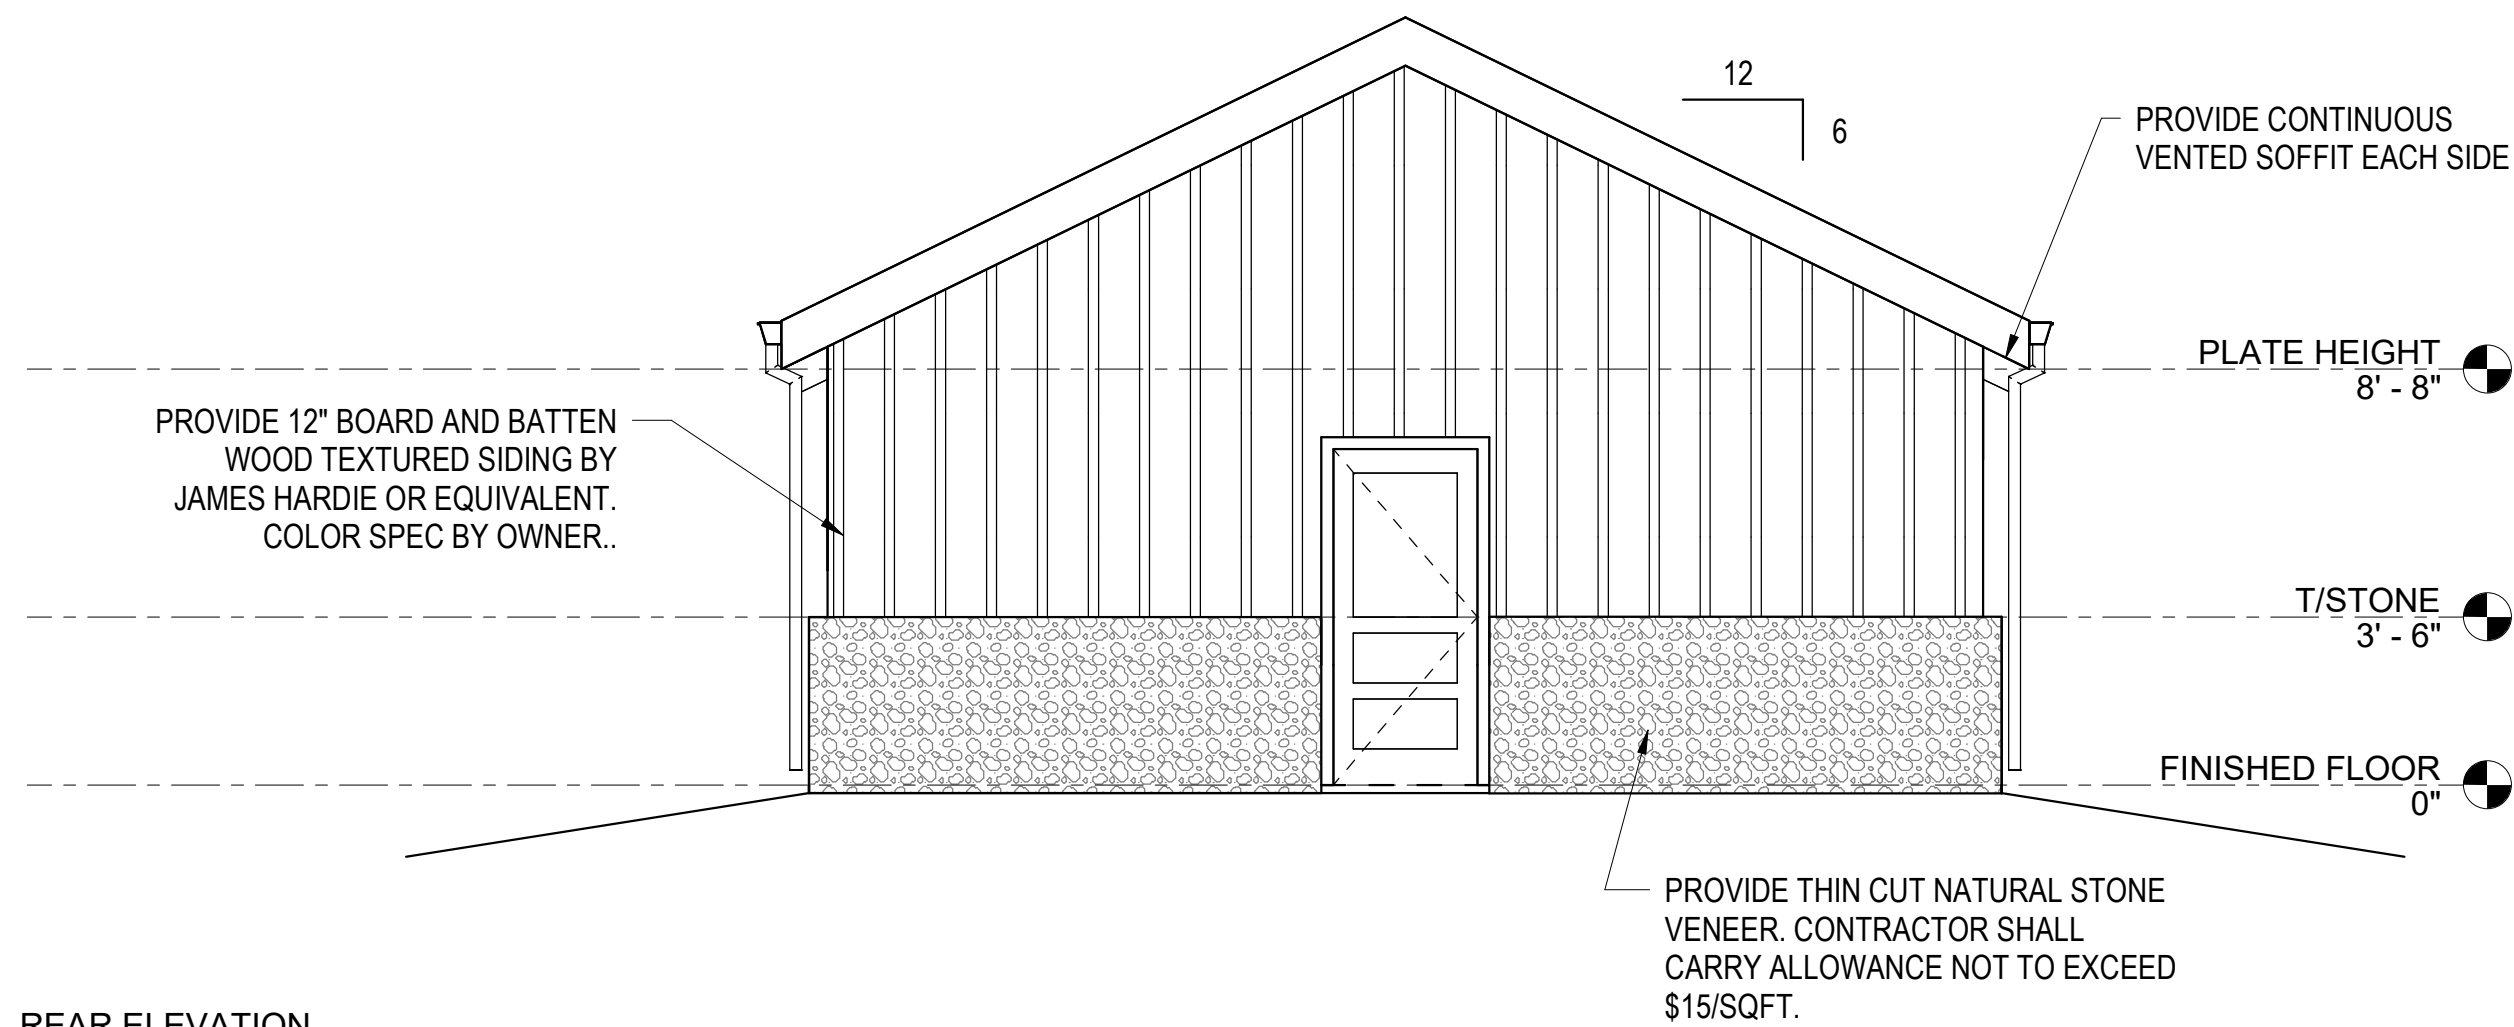


② REAR ELEVATION
1/4" = 1'-0"

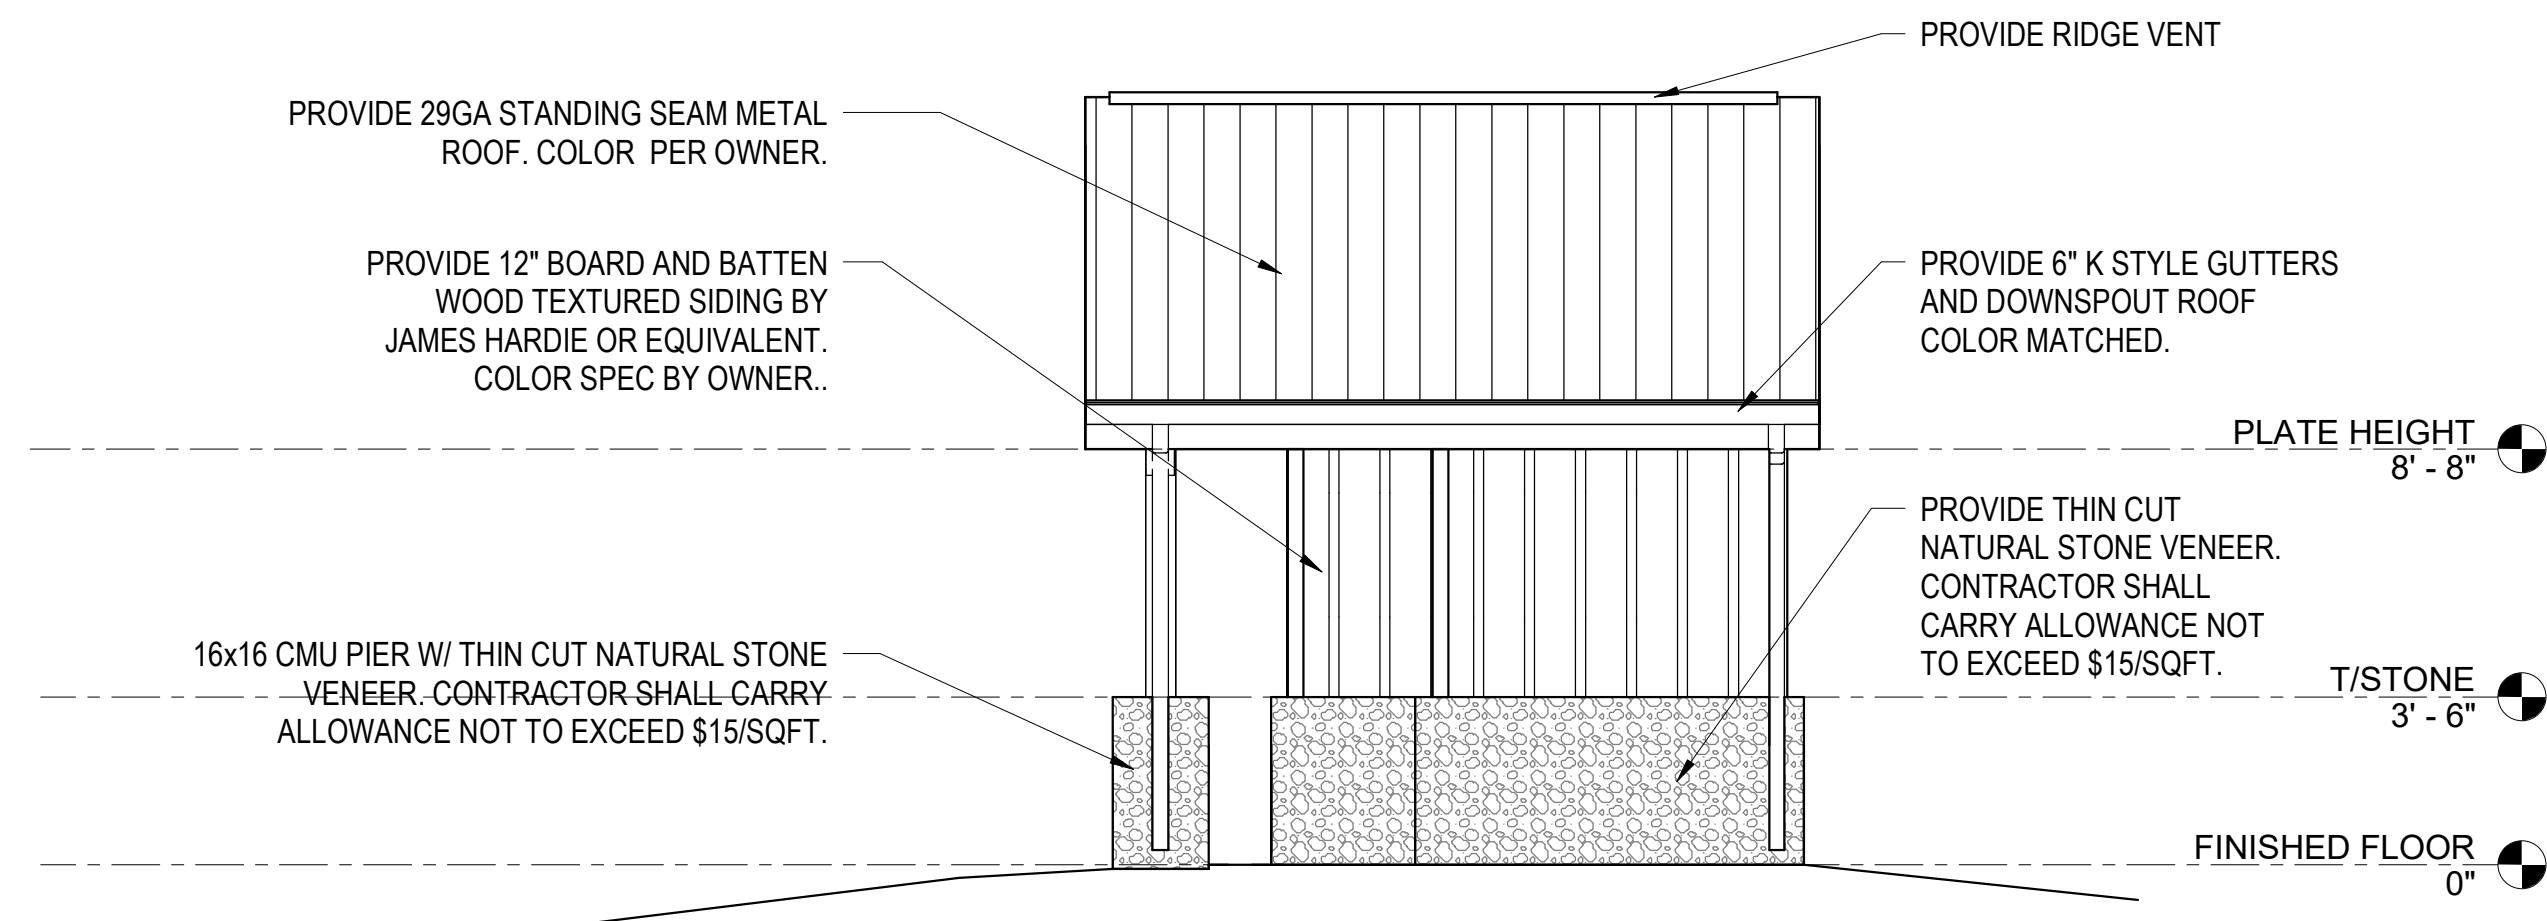

④ RIGHT ELEVATION
1/4" = 1'-0"

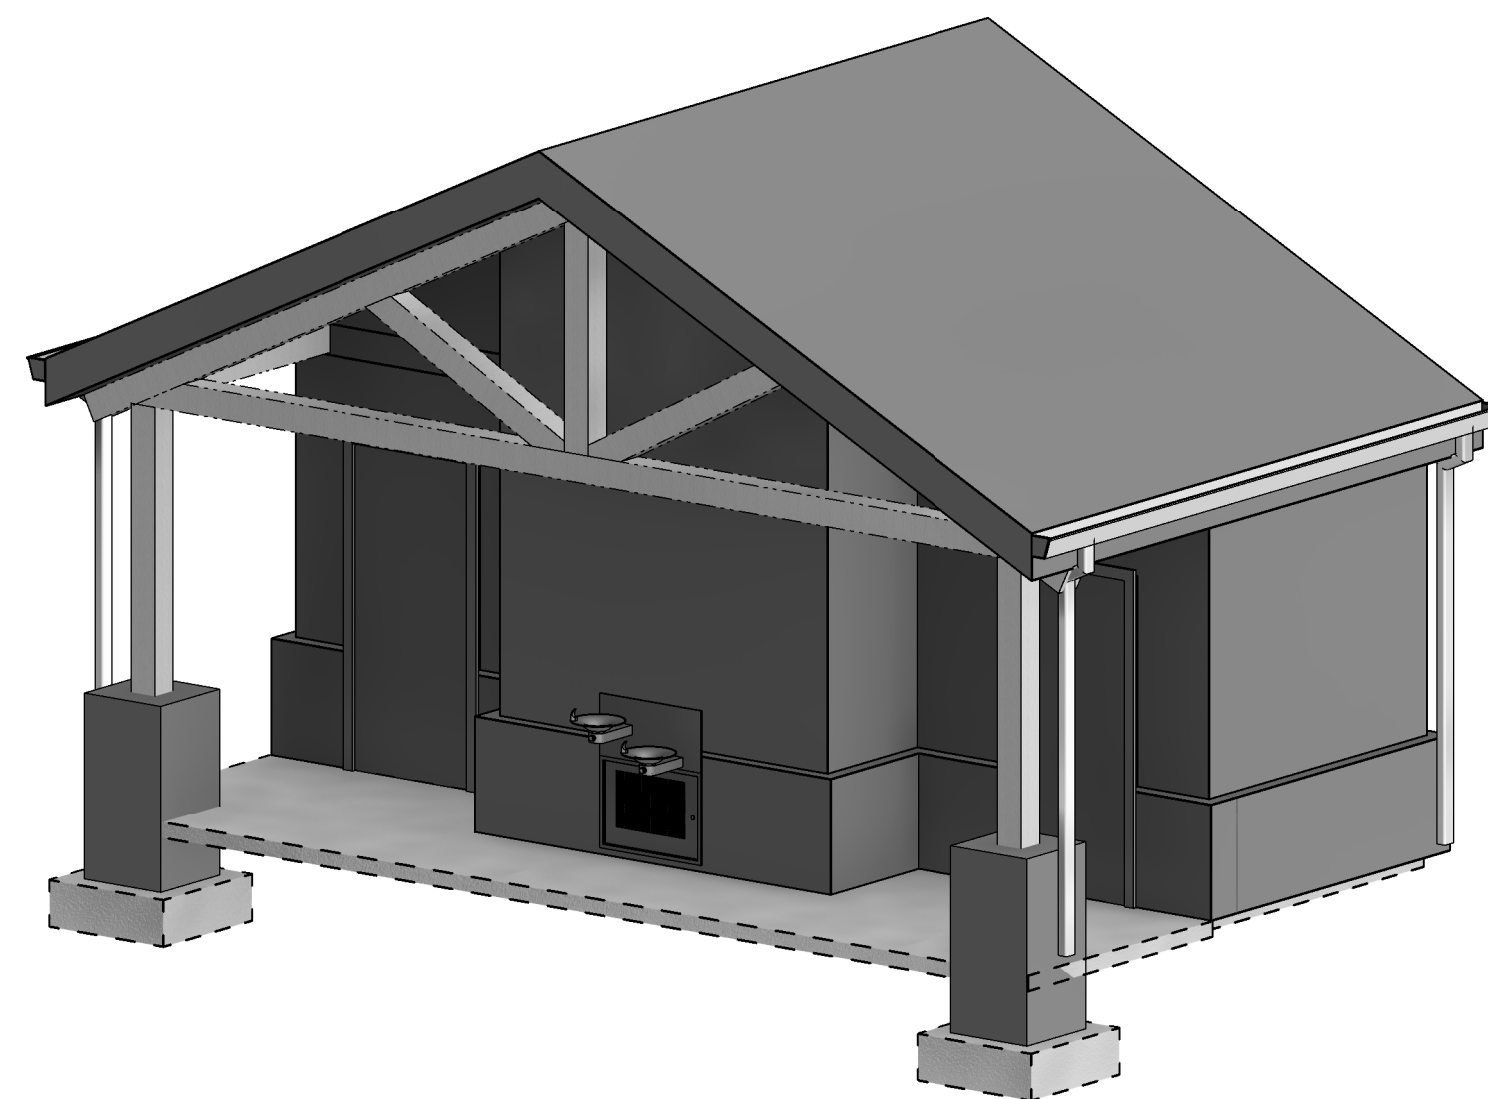


⑤ PROJECT OVERVIEW

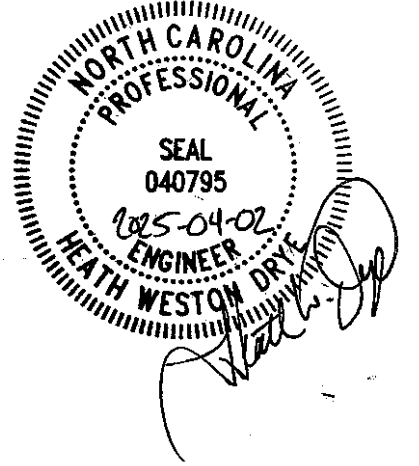

No.	Description	Date
1	ISSUED FOR PROGRESS	2025-02-27
2	ISSUED FOR CONSTRUCTION	2025-04-02

BLUE RIDGE CONSERVANCY
RESTROOM
BOONE GORGE PARK
BOONE, NC 28607

DRYE-McGLAMERY
ENGINEERING, PLLC
325 MCGILL AVENUE NW SUITE 115
CONCORD, NC 28027

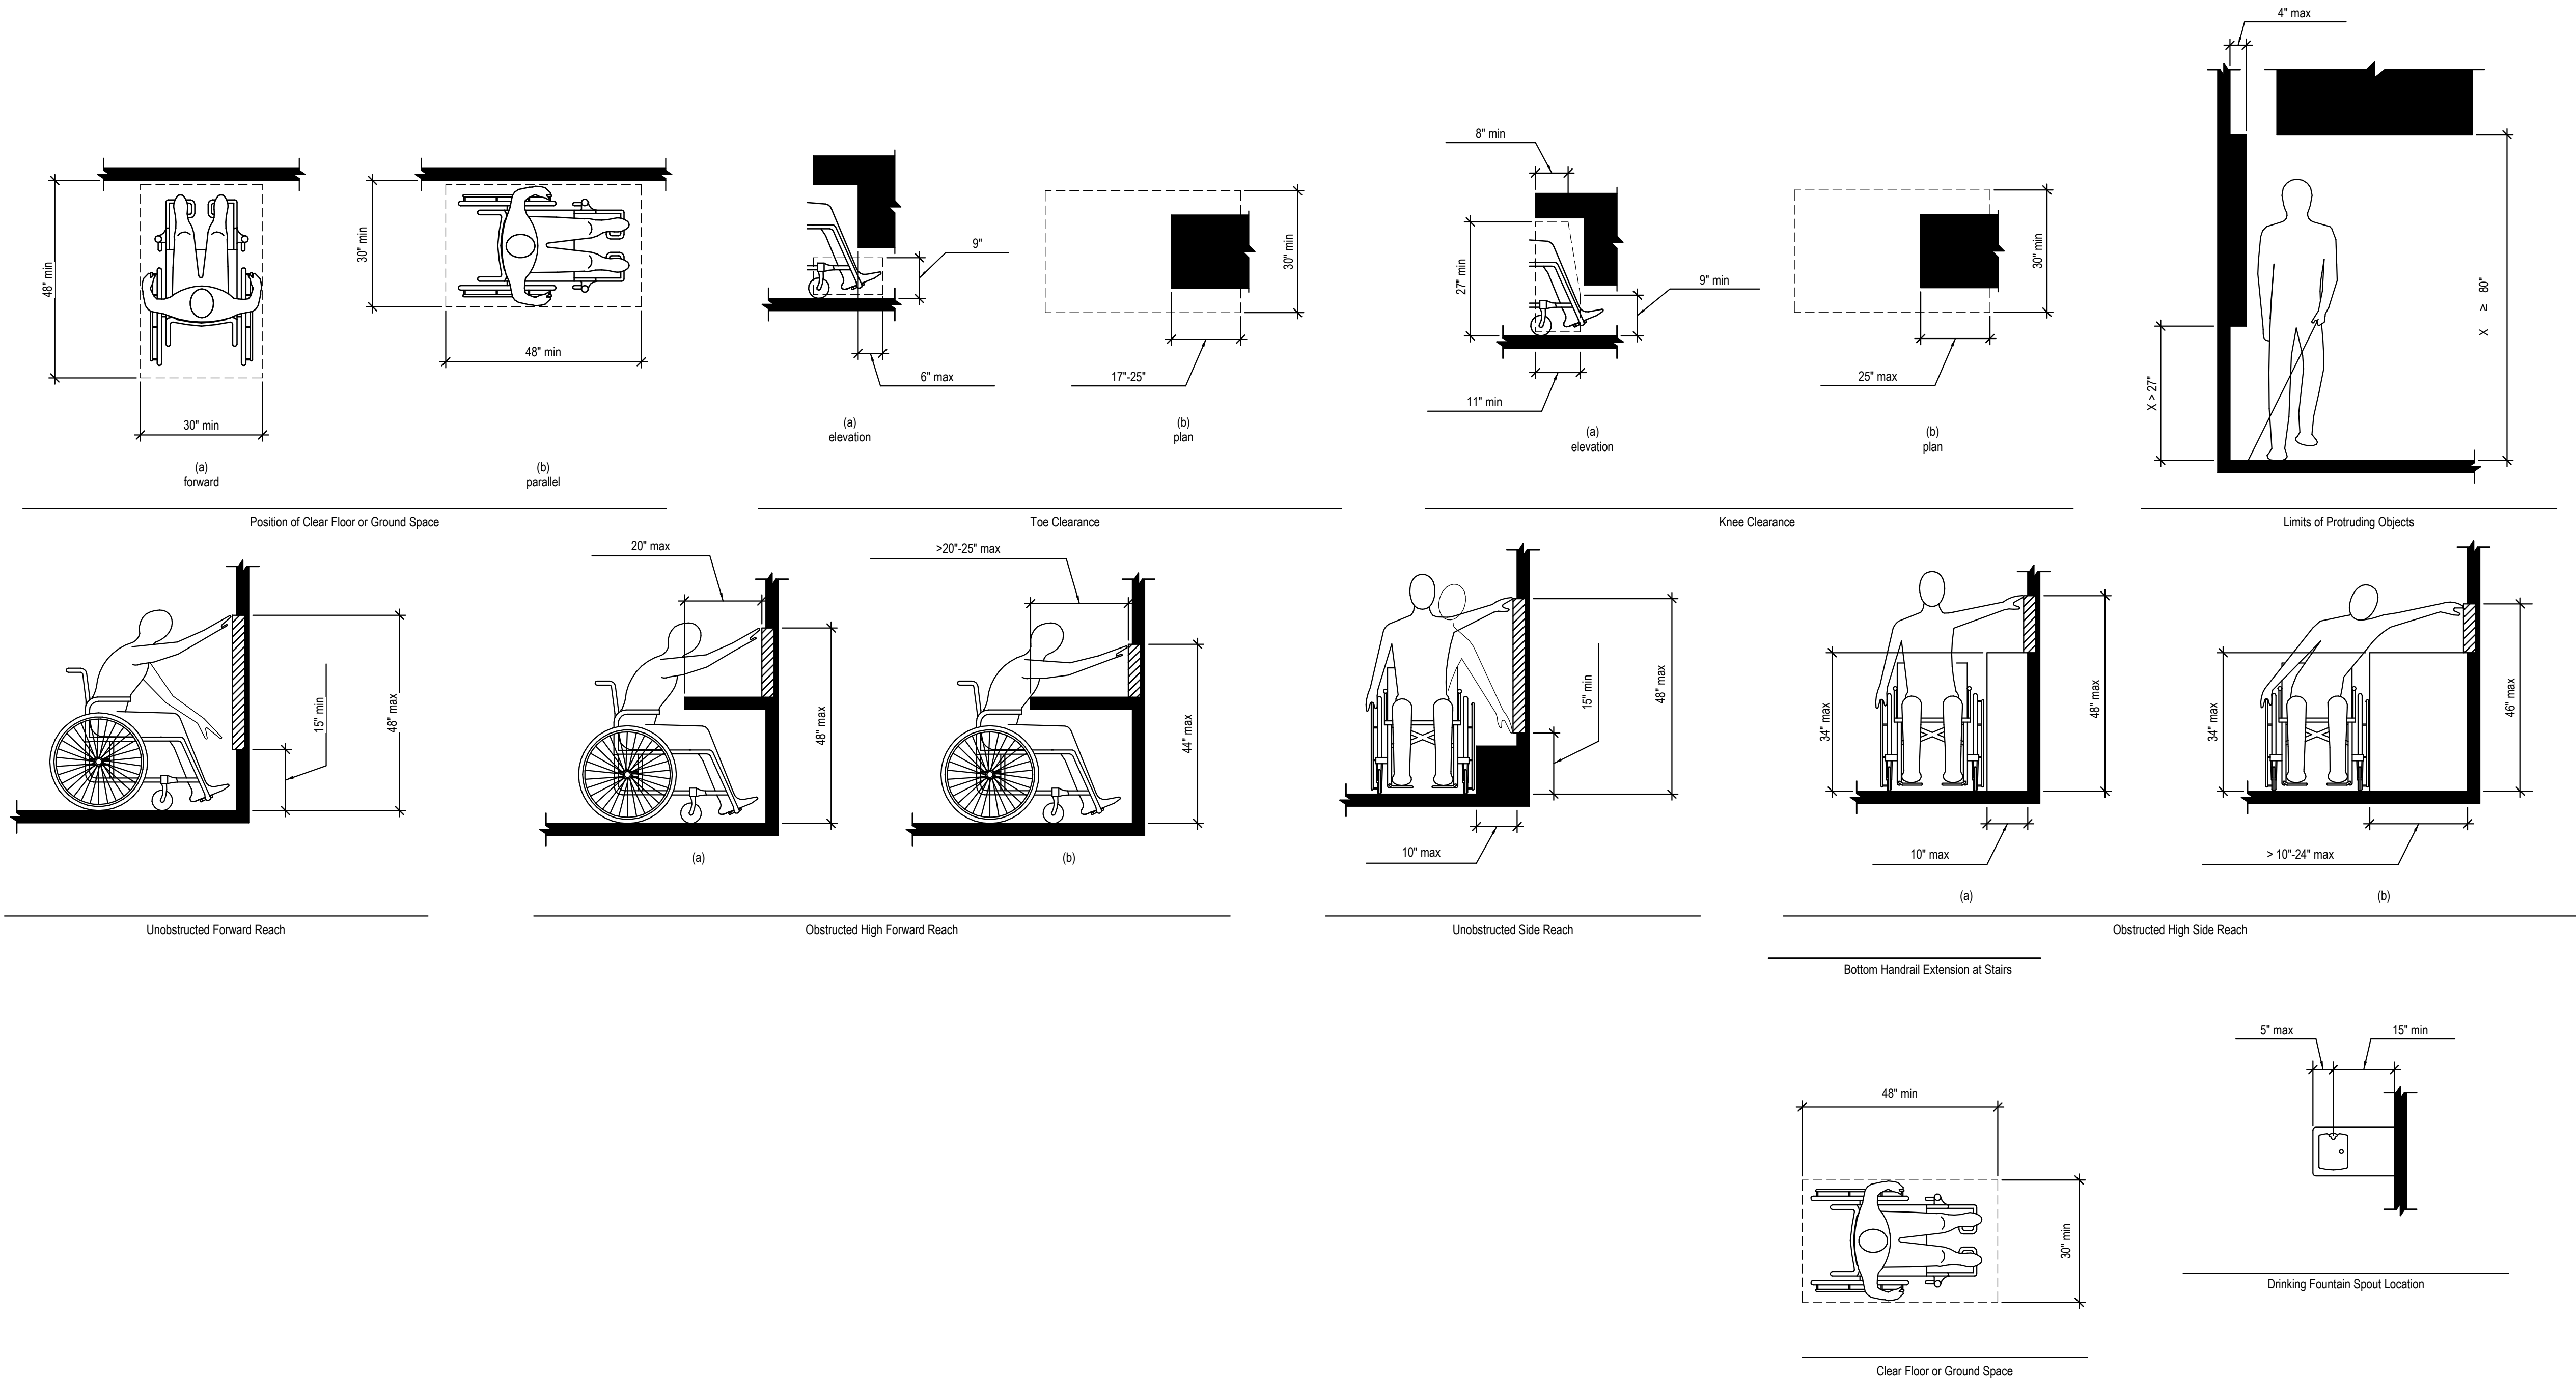

DRYE

McGLAMERY

ENGINEERING, PLLC

NC FIRM LICENSE #P-1305

PROFESSIONAL SEAL

040795

2025-04-02

DRYESTON DRYE

No.	Description	Date
1	ISSUED FOR PROGRESS	2025-02-27
2	ISSUED FOR CONSTRUCTION	2025-04-02

BLUE RIDGE CONSERVANCY
RESTROOM
BOONE GORGE PARK
BOONE, NC 28607

DRYE-MCGLAMERY
ENGINEERING, PLLC
325 MCGILL AVENUE NW SUITE 115
CONCORD, NC 28027



ISSUED FOR CONSTRUCTION

DME PROJECT #: 2025045

DRAWN BY CJH

CHECKED BY HWD

ADA DETAILS

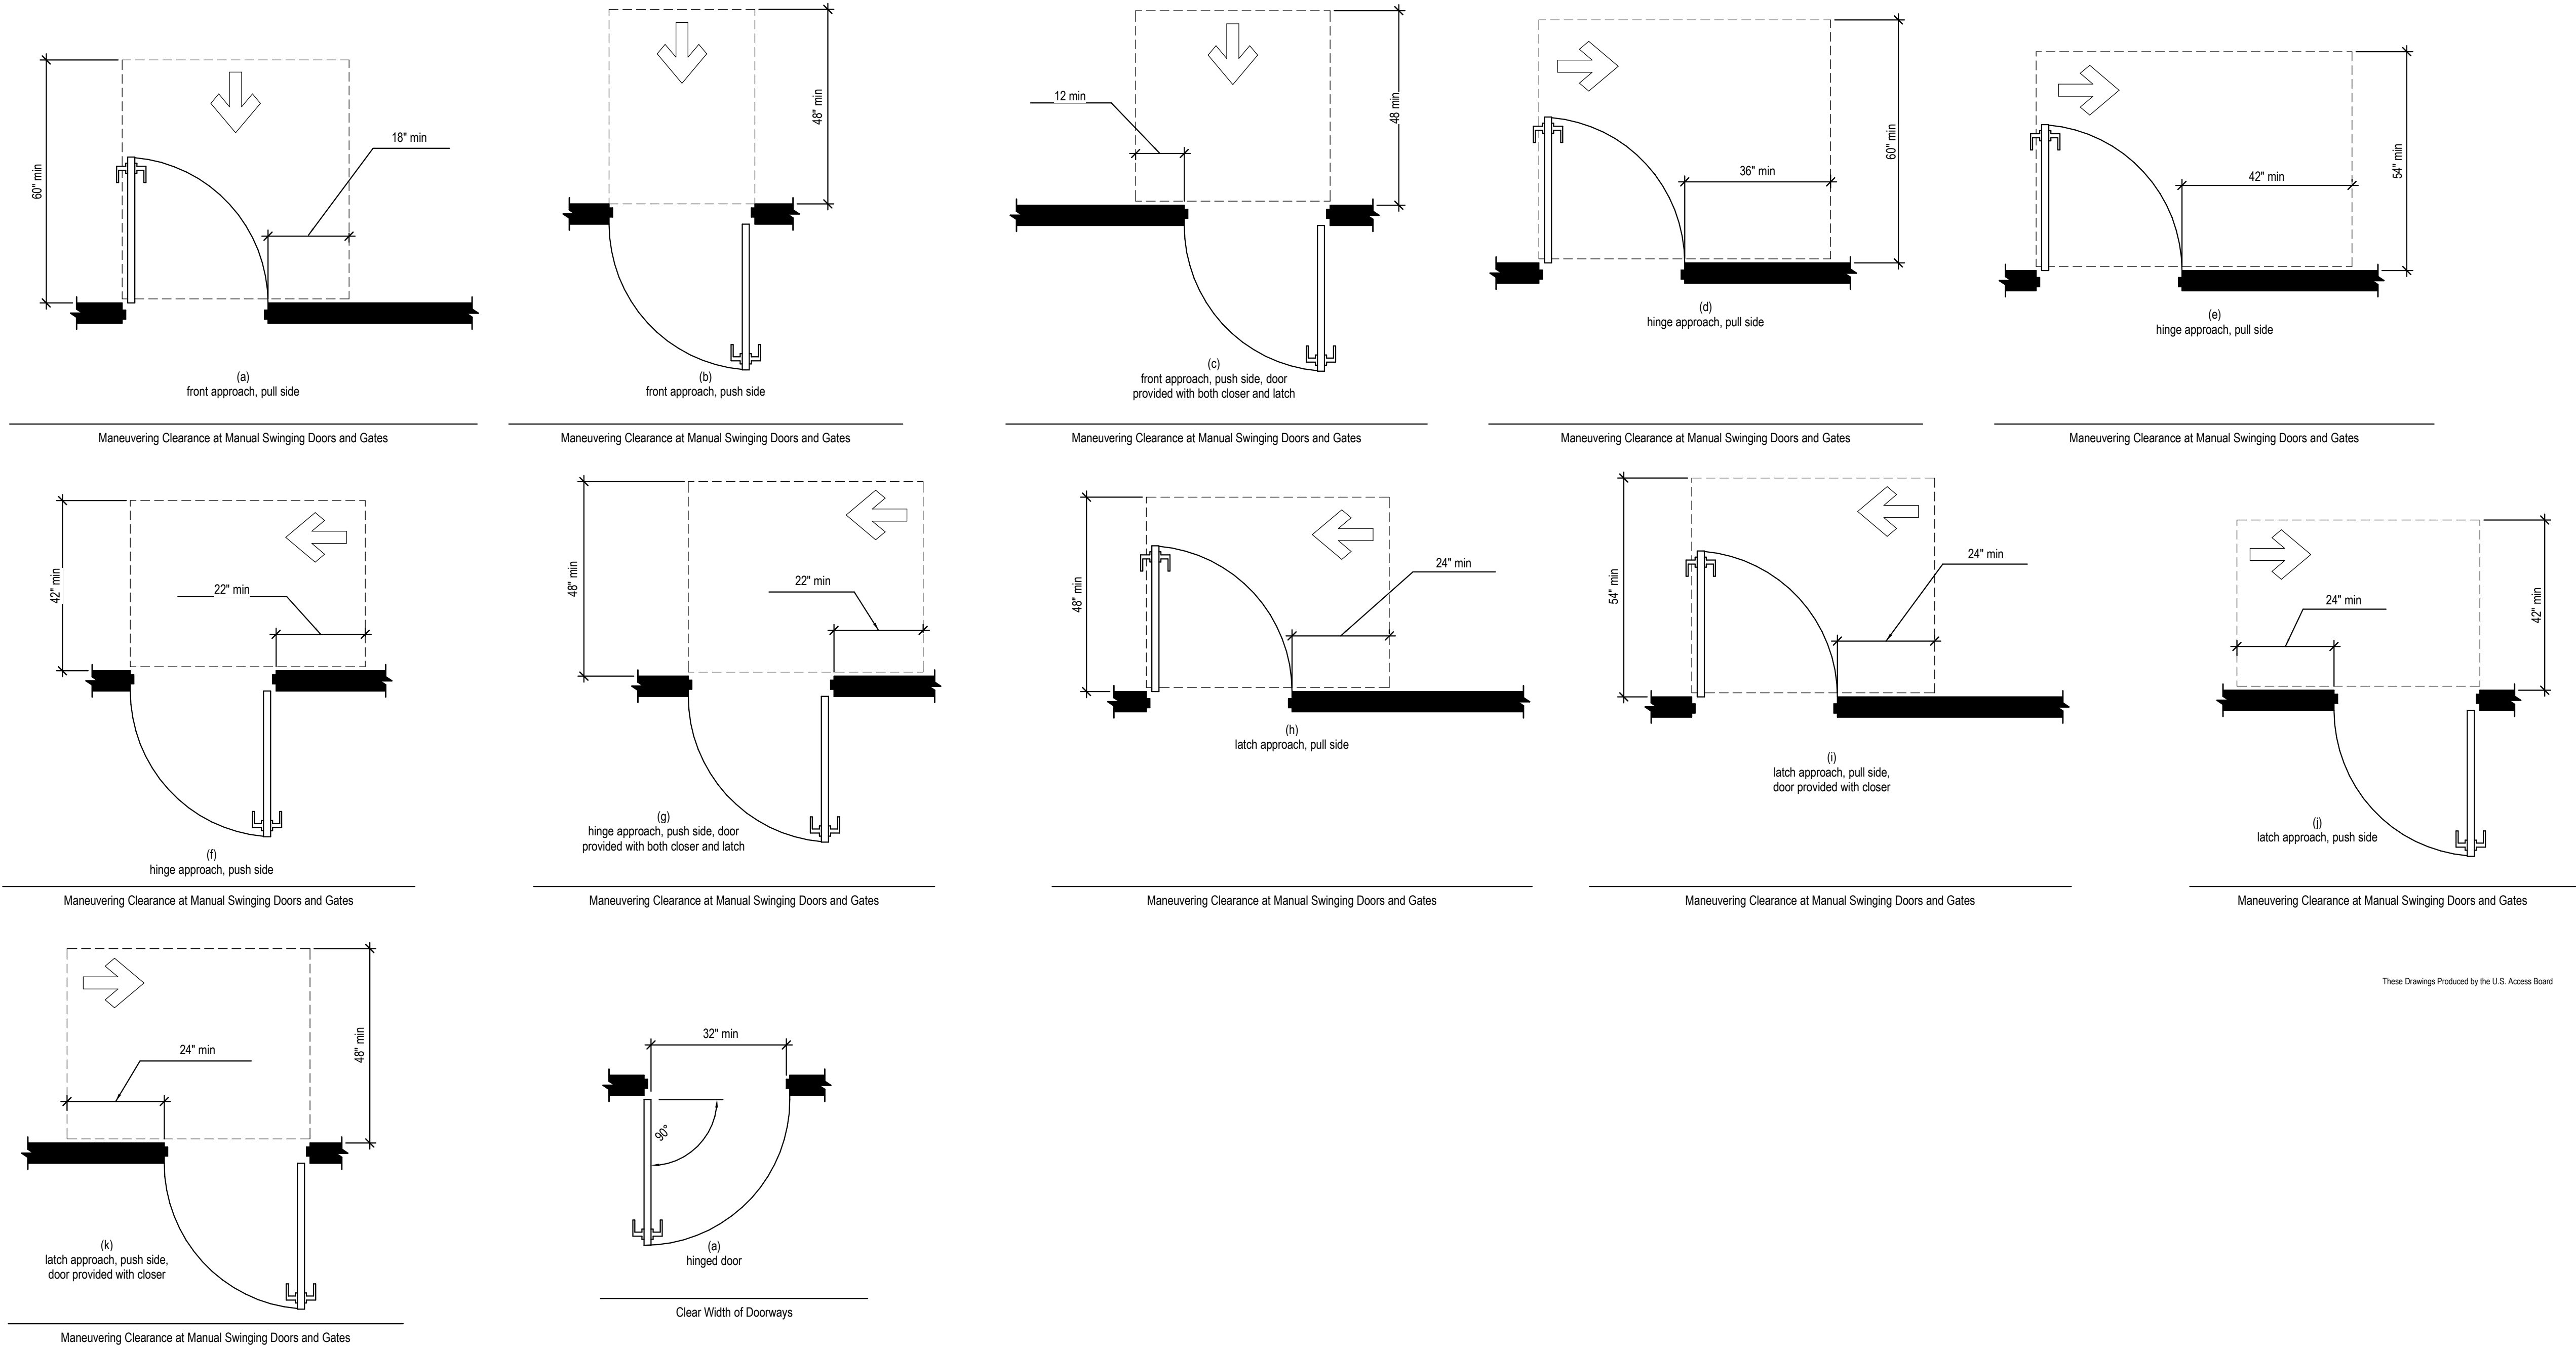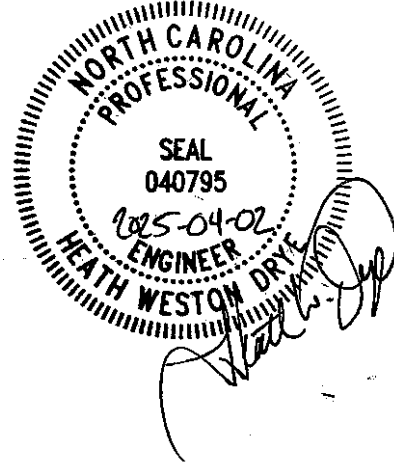

These Drawings Produced by the U.S. Access Board

1 TYPICAL ADA DETAILS 2
1/2" = 1'-0"

No.	Description	Date
1	ISSUED FOR PROGRESS	2025-02-27
2	ISSUED FOR CONSTRUCTION	2025-04-02

BLUE RIDGE CONSERVANCY
RESTROOM
BOONE GORGE PARK
BOONE, NC 28607

DRYE-McGLAMERY
ENGINEERING, PLLC
325 MCGILL AVENUE NW SUITE 115
CONCORD, NC 28027



ISSUED FOR
CONSTRUCTION

DME PROJECT #: 2025045


DRAWN BY CJH

CHECKED BY HWD


ADA DETAILS

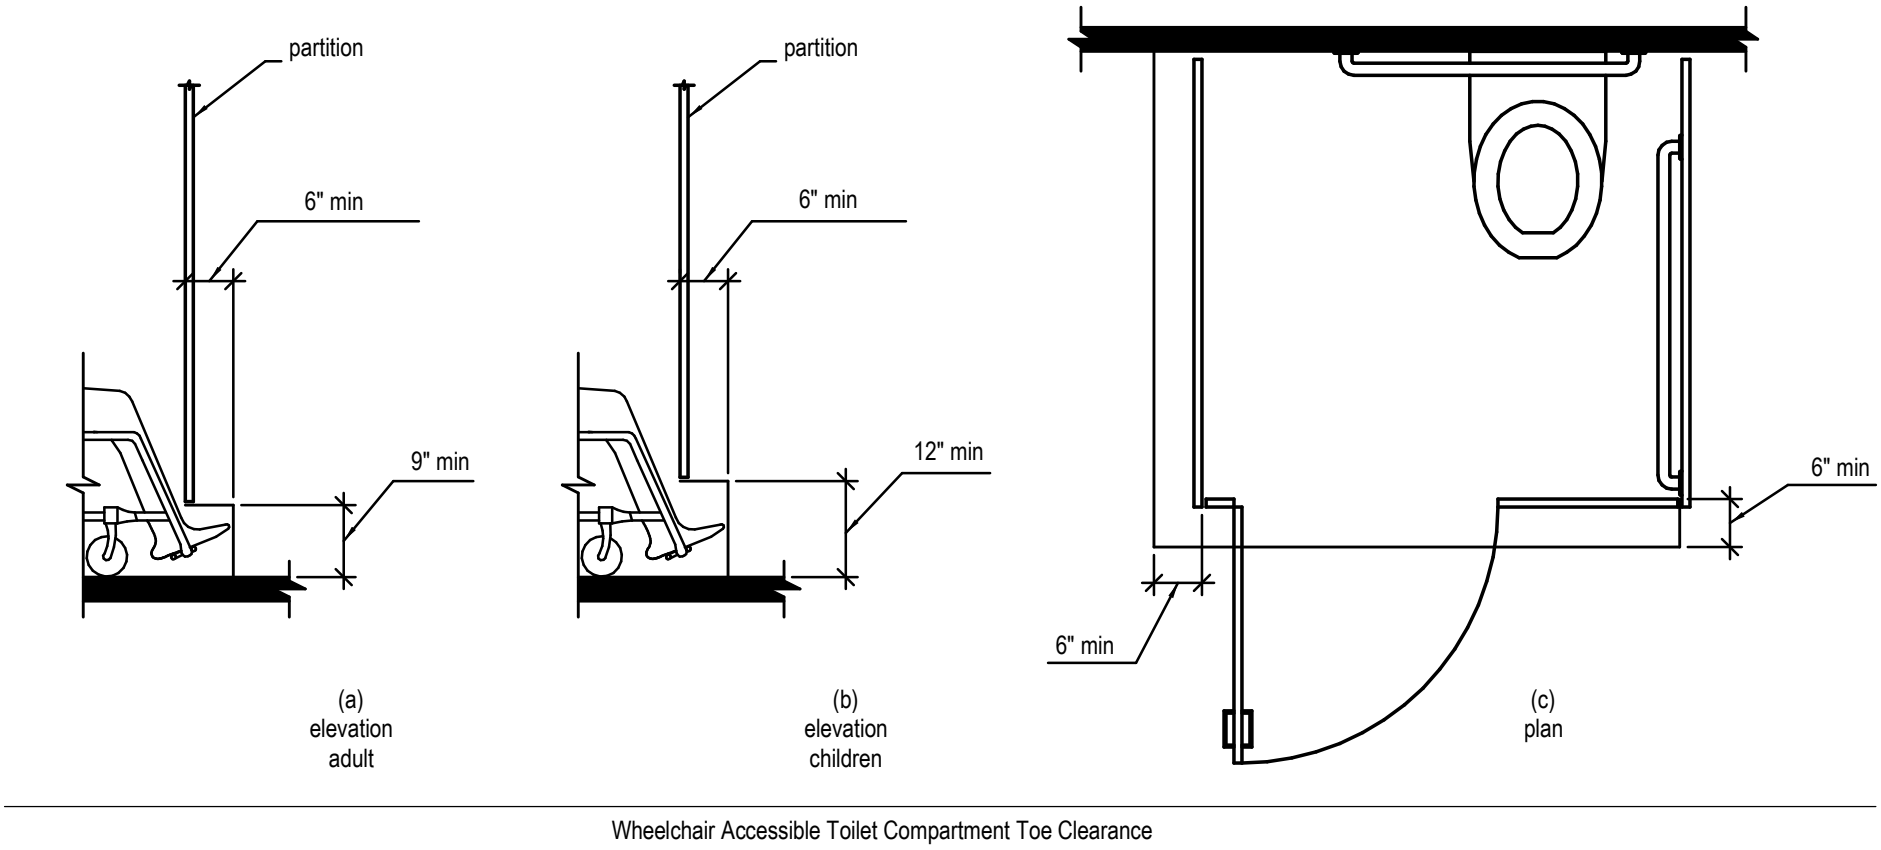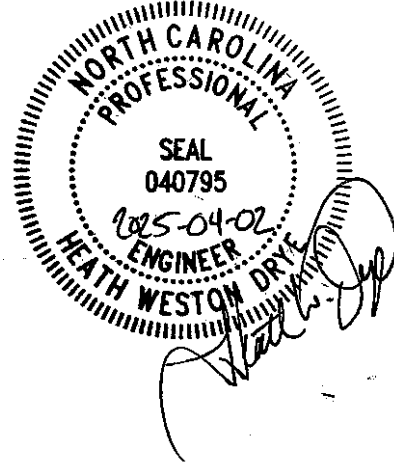


Wheelchair Accessible Toilet Compartment Toe Clearance

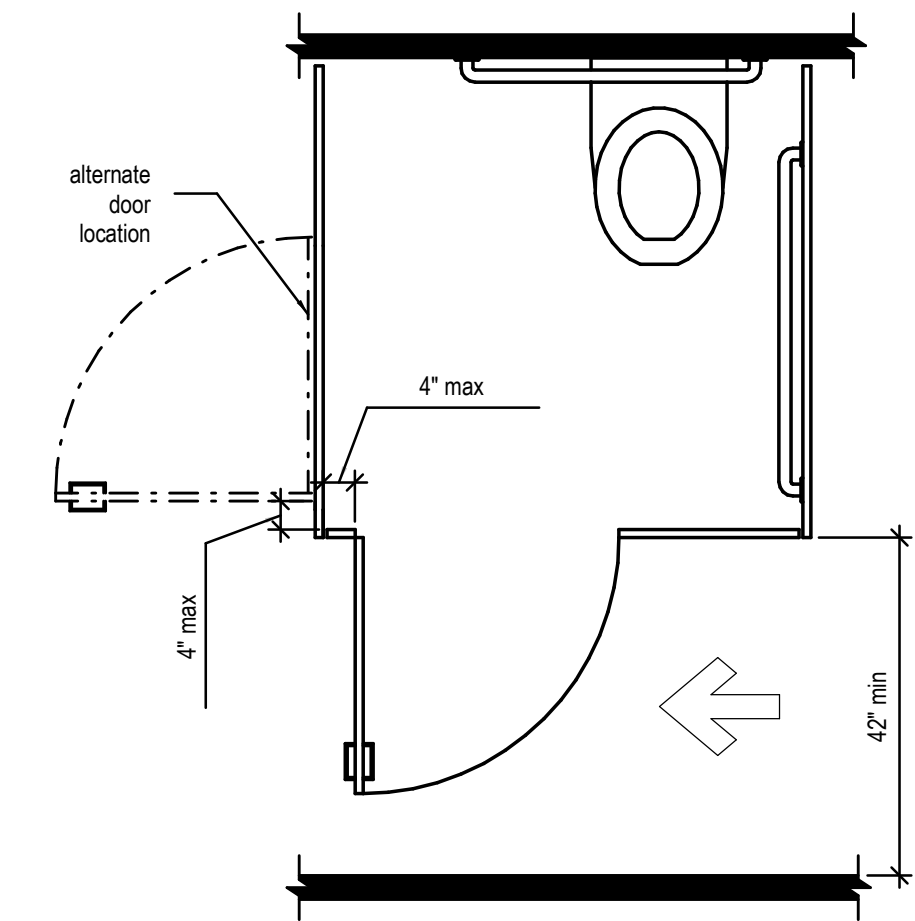


Wheelchair Accessible Toilet Compartment Doors

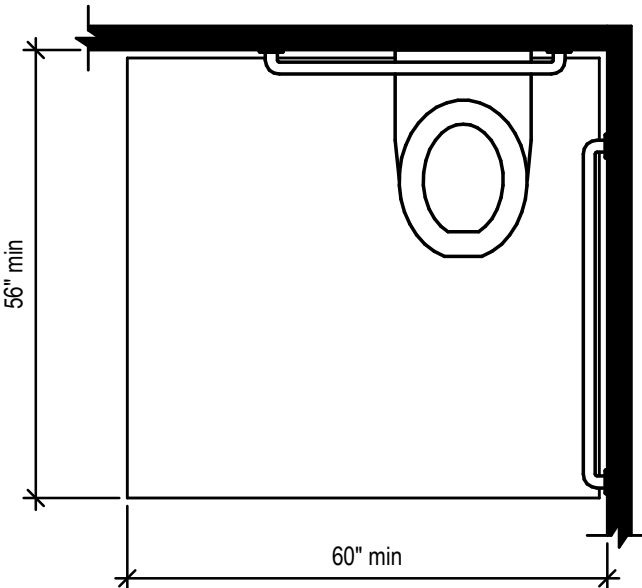


Size of Clearance at Water Closets

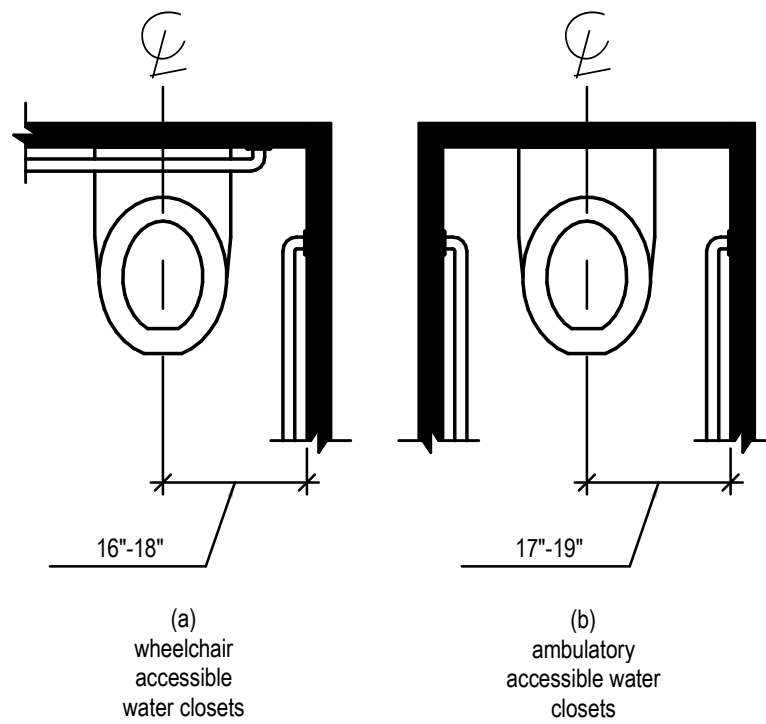


Water Closet Location

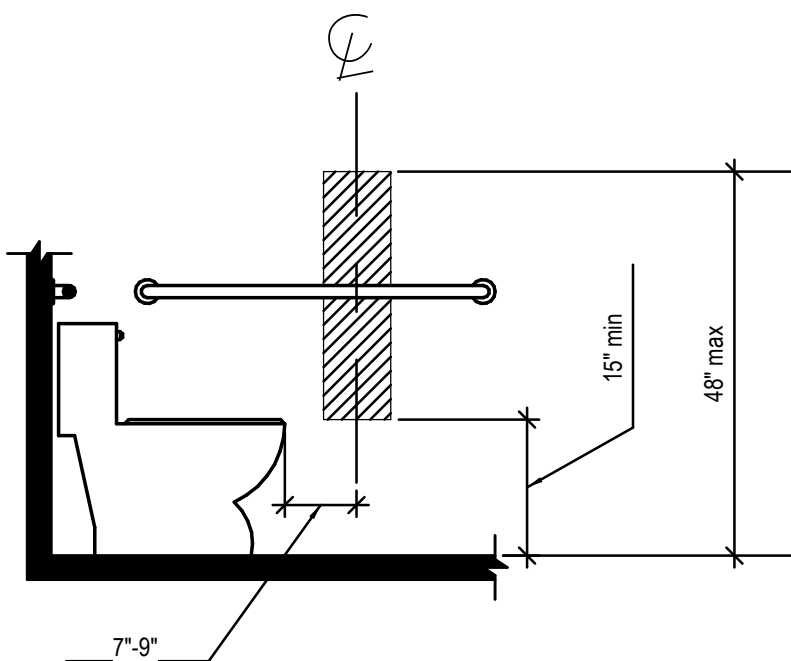

Dispenser Outlet Location

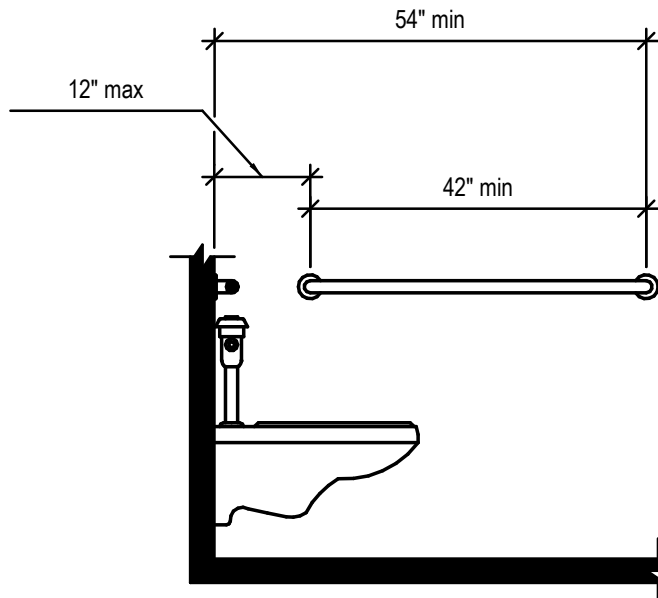

Side Wall Grab Bar at Water Closets

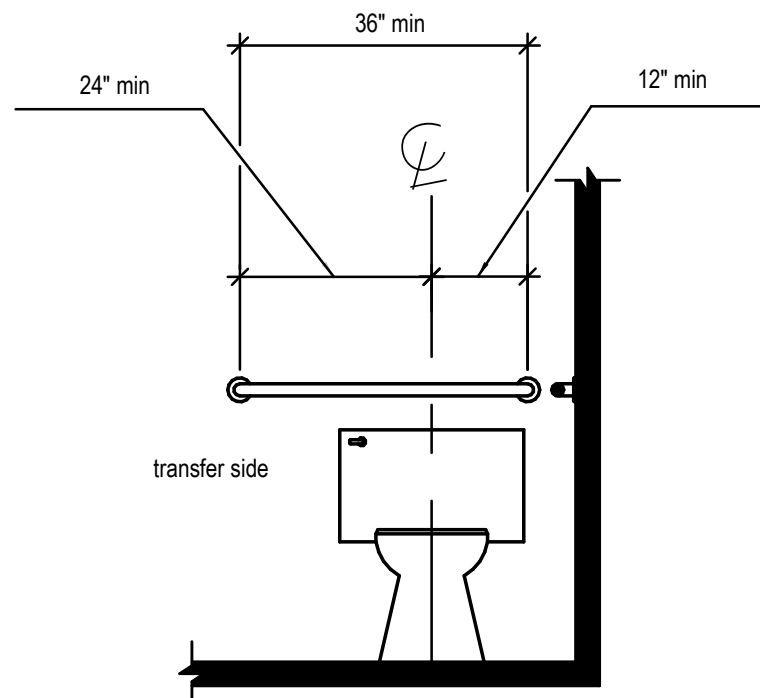

Rear Wall Grab Bar at Water Closets

These Drawings Produced by the U.S. Access Board

1 TYPICAL ADA DETAILS 3
1/2" = 1'-0"

No.	Description	Date
1	ISSUED FOR PROGRESS	2025-02-27
2	ISSUED FOR CONSTRUCTION	2025-04-02

BLUE RIDGE CONSERVANCY
RESTROOM
BOONE GORGE PARK
BOONE, NC 28607

DRYE-McGLAMERY
ENGINEERING, PLLC
325 MCGILL AVENUE NW SUITE 115
CONCORD, NC 28027


ISSUED FOR
CONSTRUCTION

DME PROJECT #: 2025045

DRAWN BY CJH

CHECKED BY HWD


ADA DETAILS

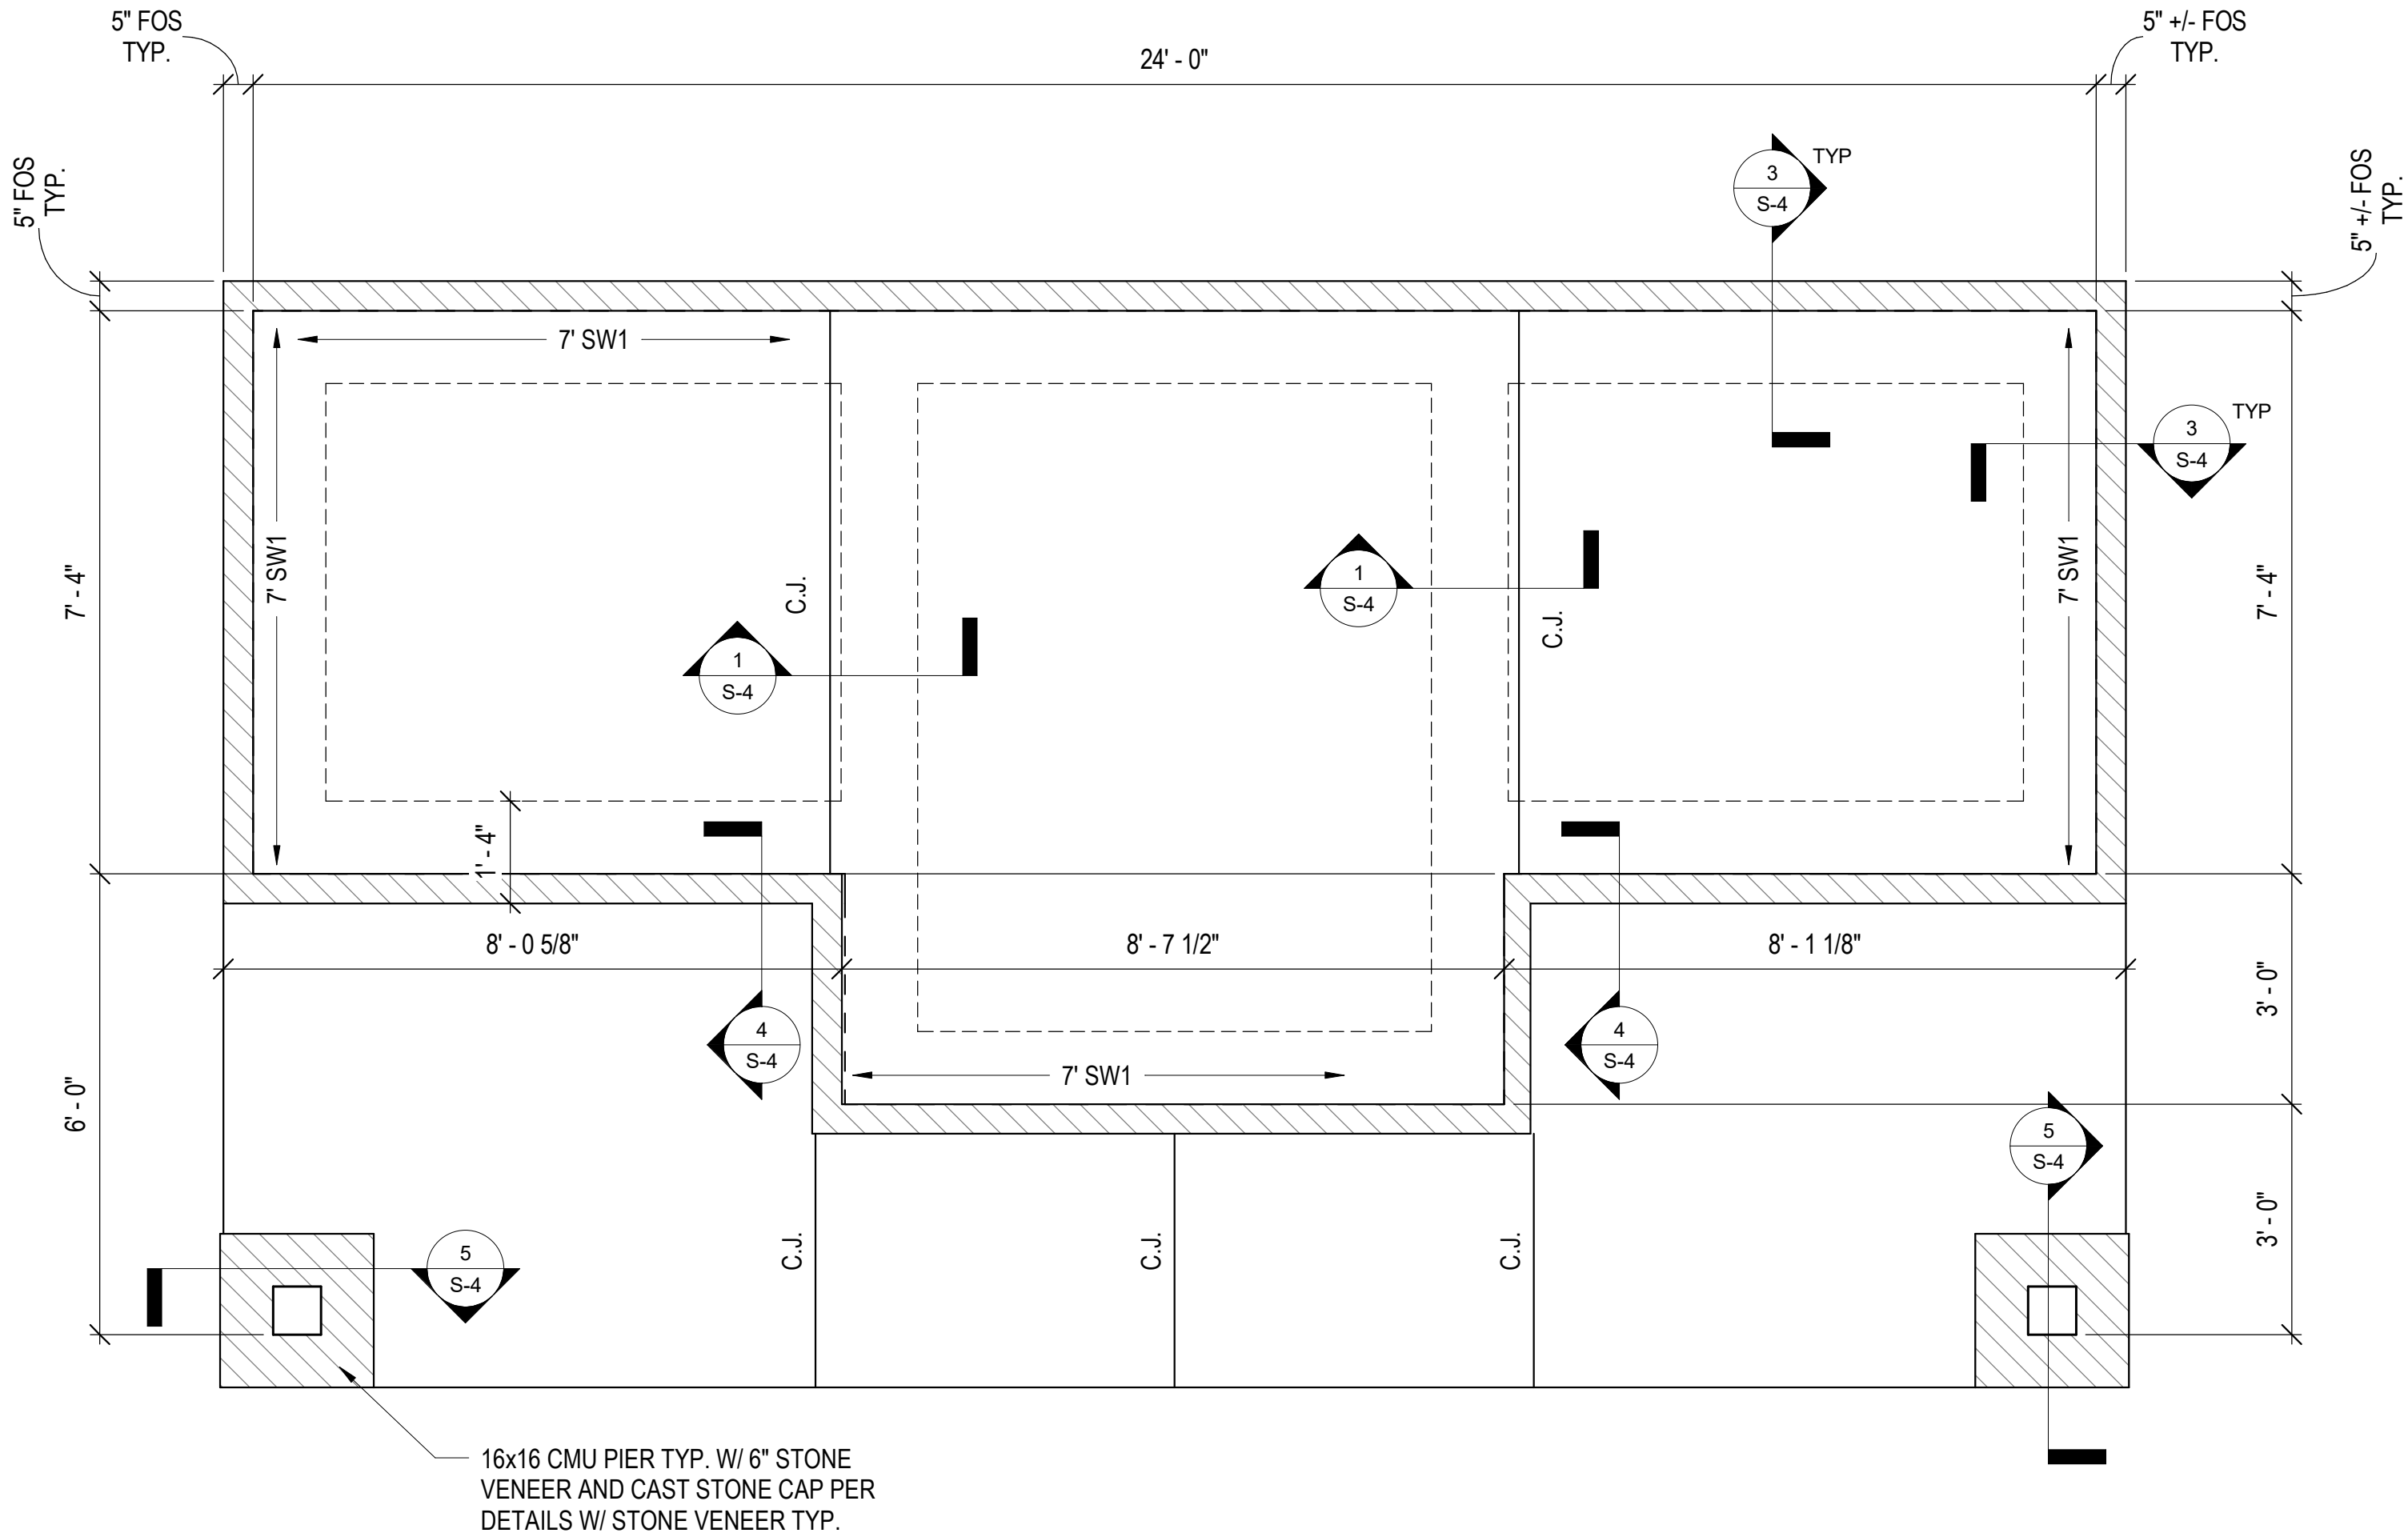


1 BATHROOM FOUNDATION PLAN
1/2" = 1'-0"

RESTROOM FOUNDATION NOTES:

- DIMENSIONS ARE TO FACE OF STUD OR BRICK VENEER TYP.
- REFERENCE ELEVATION $\pm 0'-0"$ SHALL BE TO TOP OF CONCRETE / FINISHED FLOOR TYP.
- SLAB ON GRADE TO BE 4" THICK 3000 PSI CONCRETE TYP. ON 6 MIL VAPOR OVER 4" OF #57 WASH STONE TYP. SLAB TO BE REINFORCED WITH 6x6xW2.1xW2.1 WWF IN MIDDLE 1/3 OF SLAB.
- REFER TO FOUNDATION DETAILS FOR THICKENED SLAB REQUIREMENTS, TYP. (SEE SHEET S-4).
- T/SPREAD FOOTINGS AT POSTS SHALL BE -1'-0" TYP. U.N.O.
- REINFORCE ALL CMU PIERS W/ #4 BARS EA. CELL TYP.
- REFER TO FLOOR PLANS FOR BATHROOM LAYOUTS, MECH ROOM LAYOUTS, AND DOOR LOCATIONS TYP.
- STUD WALLS SHALL BE 2x6 SPF NO. 1/2 AT 16' C/C MAX. TYP. PROVIDE DOUBLE BOTTOM PLATE ALL WALLS.
- WALL SHEATHING TO BE 7/16" OSB FASTENED W/ 8D NAILS AT 6" C/C AT PANEL EDGES AND 6" C/C IN FIELD.
- HEADERS IN STUD WALLS FOR DOORS SHALL BE (2) 2x8 MIN. TYP. WITH (1) JACK STUD AND (2) KING STUDS TYP.
- C.J. DENOTES CONTRACTION JOINT TYP. SEE DETAIL FOR CONSTRUCTION REQUIREMENTS, TYP.
- SW1 DENOTES SHEARWALL. SEE DETAILS AND SCHEDULE FOR REQUIREMENTS

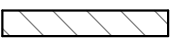 DENOTES BRICK VENEER TYP. SPECS PER OWNER TYP.

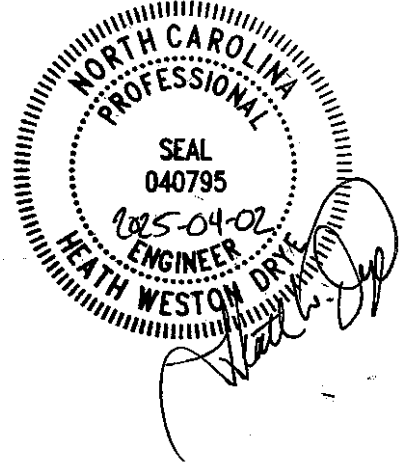


No.	Description	Date
1	ISSUED FOR PROGRESS	2025-02-27
2	ISSUED FOR CONSTRUCTION	2025-04-02


BLUE RIDGE CONSERVANCY
RESTROOM
BOONE GORGE PARK
BOONE, NC 28607

DRYE-McGLAMERY
ENGINEERING, PLLC
325 MCGILL AVENUE NW SUITE 115
CONCORD, NC 28027

ISSUED FOR CONSTRUCTION	
DME PROJECT #:	2025045
DRAWN BY	CJH
CHECKED BY	HWD
RESTROOM FOUNDATION PLAN	

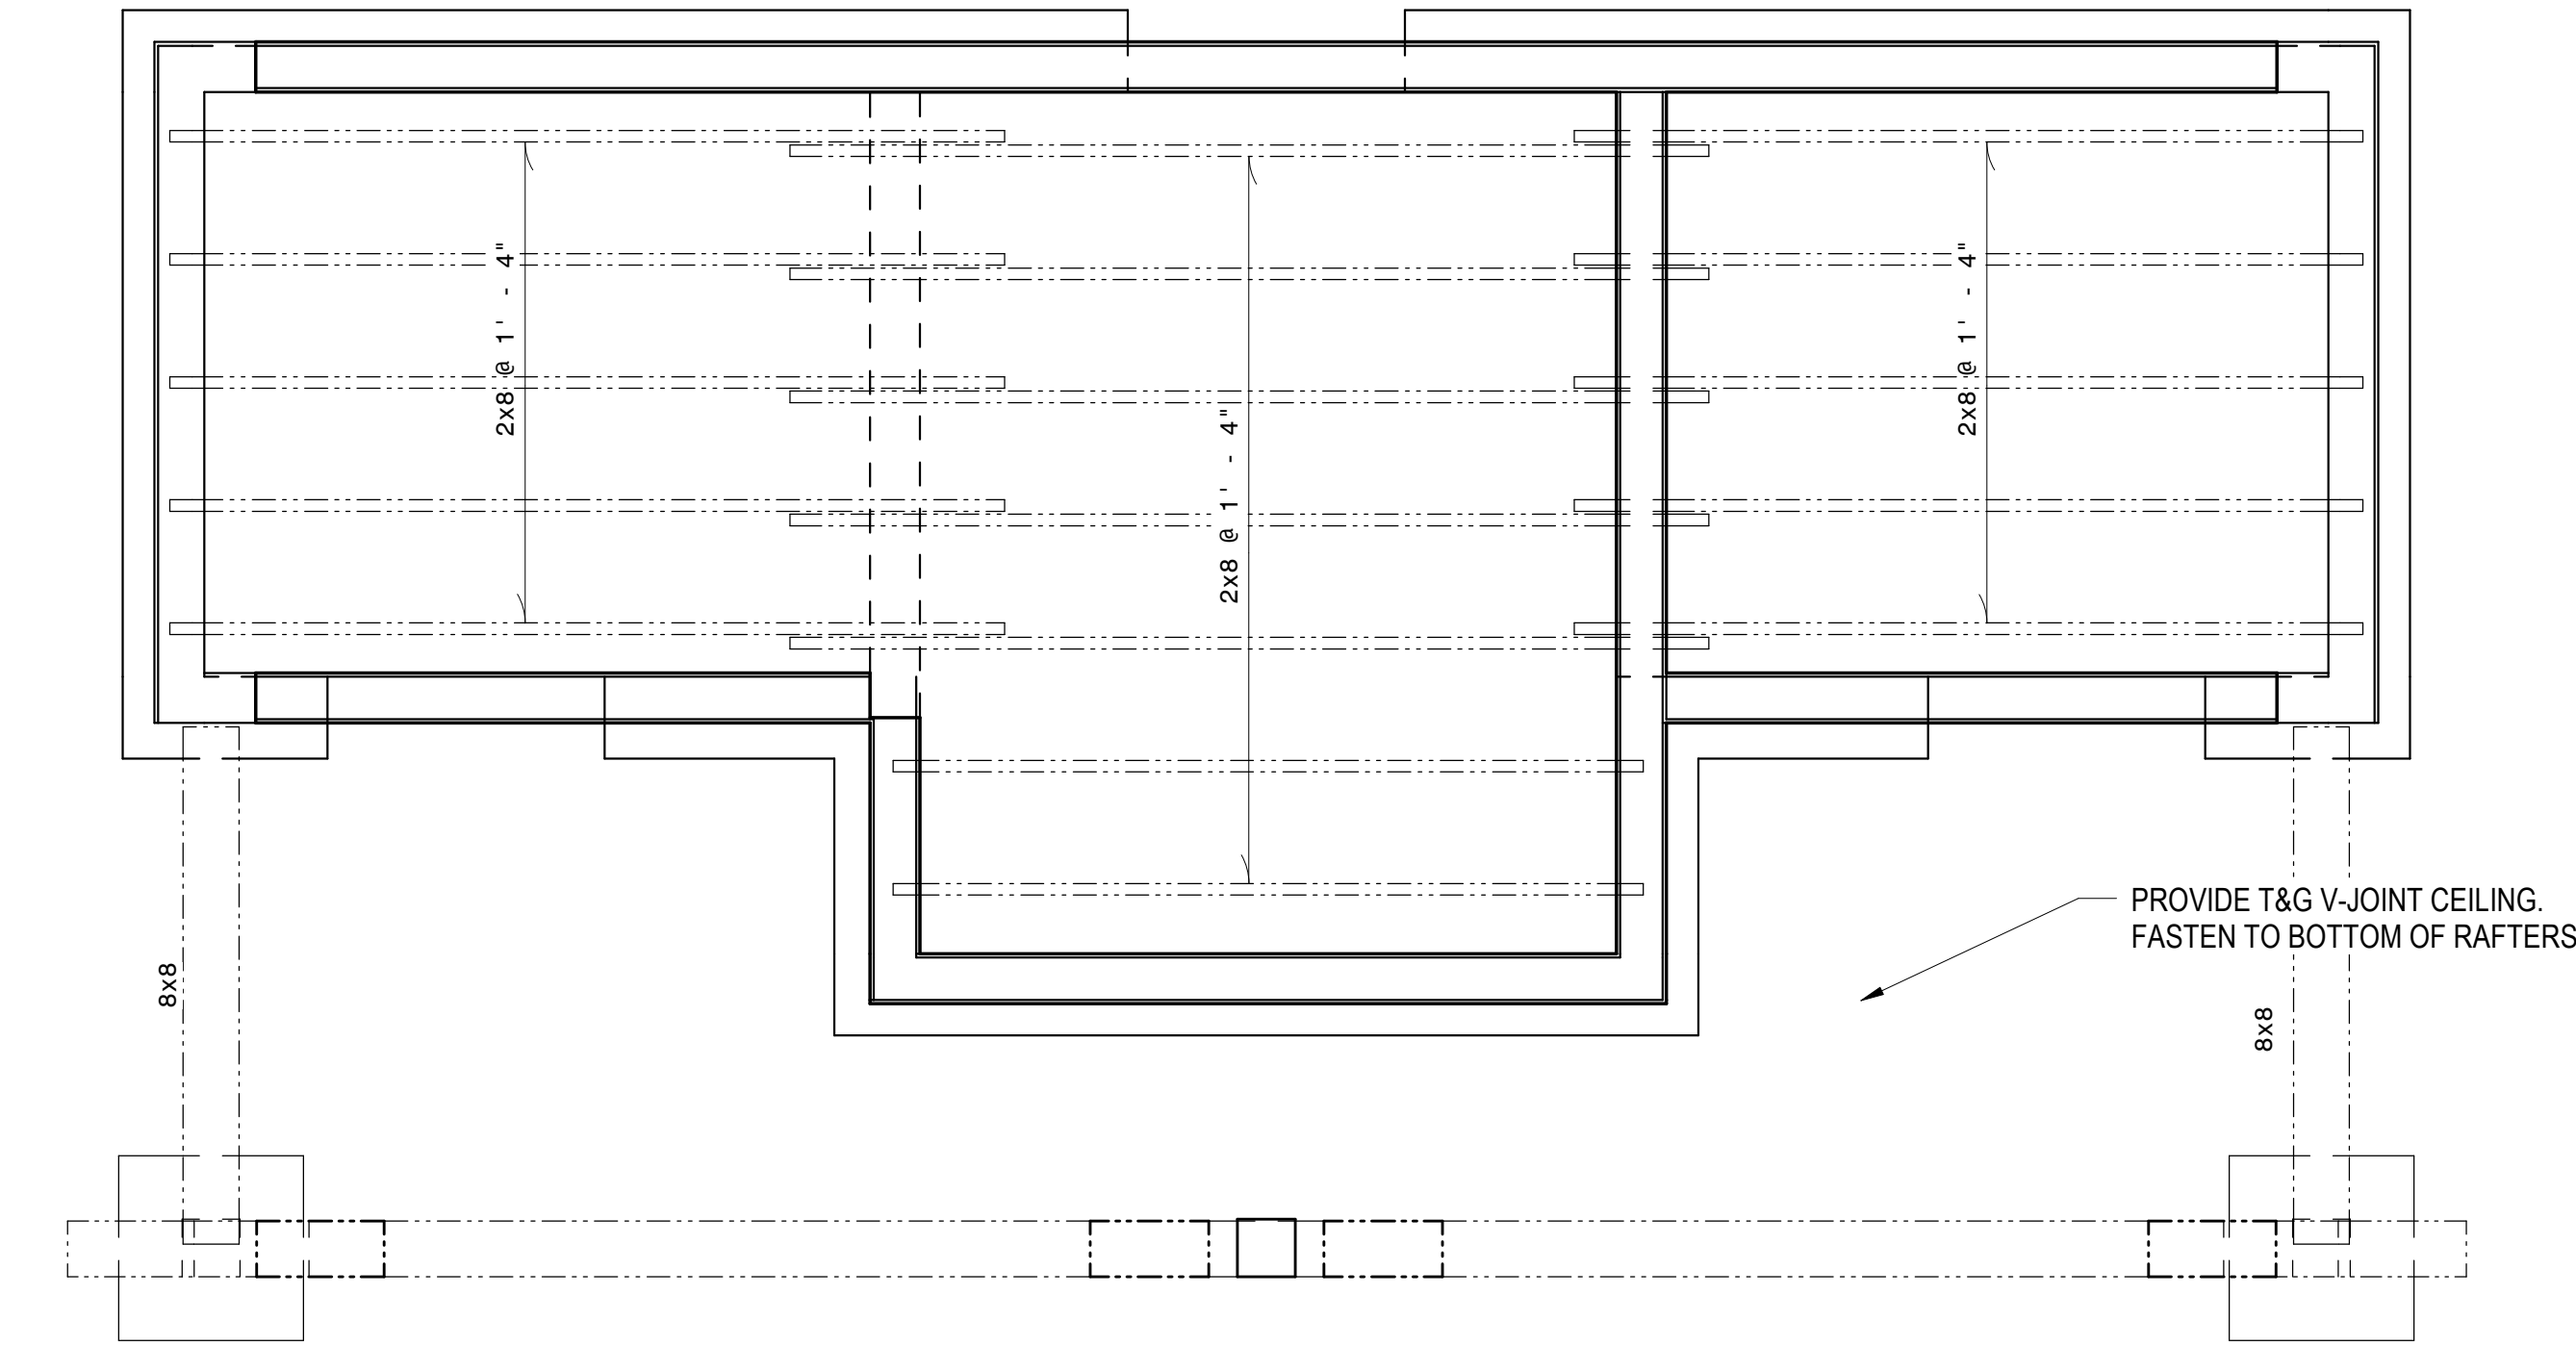


② CEILING FRAMING PLAN
1/2" = 1'-0"

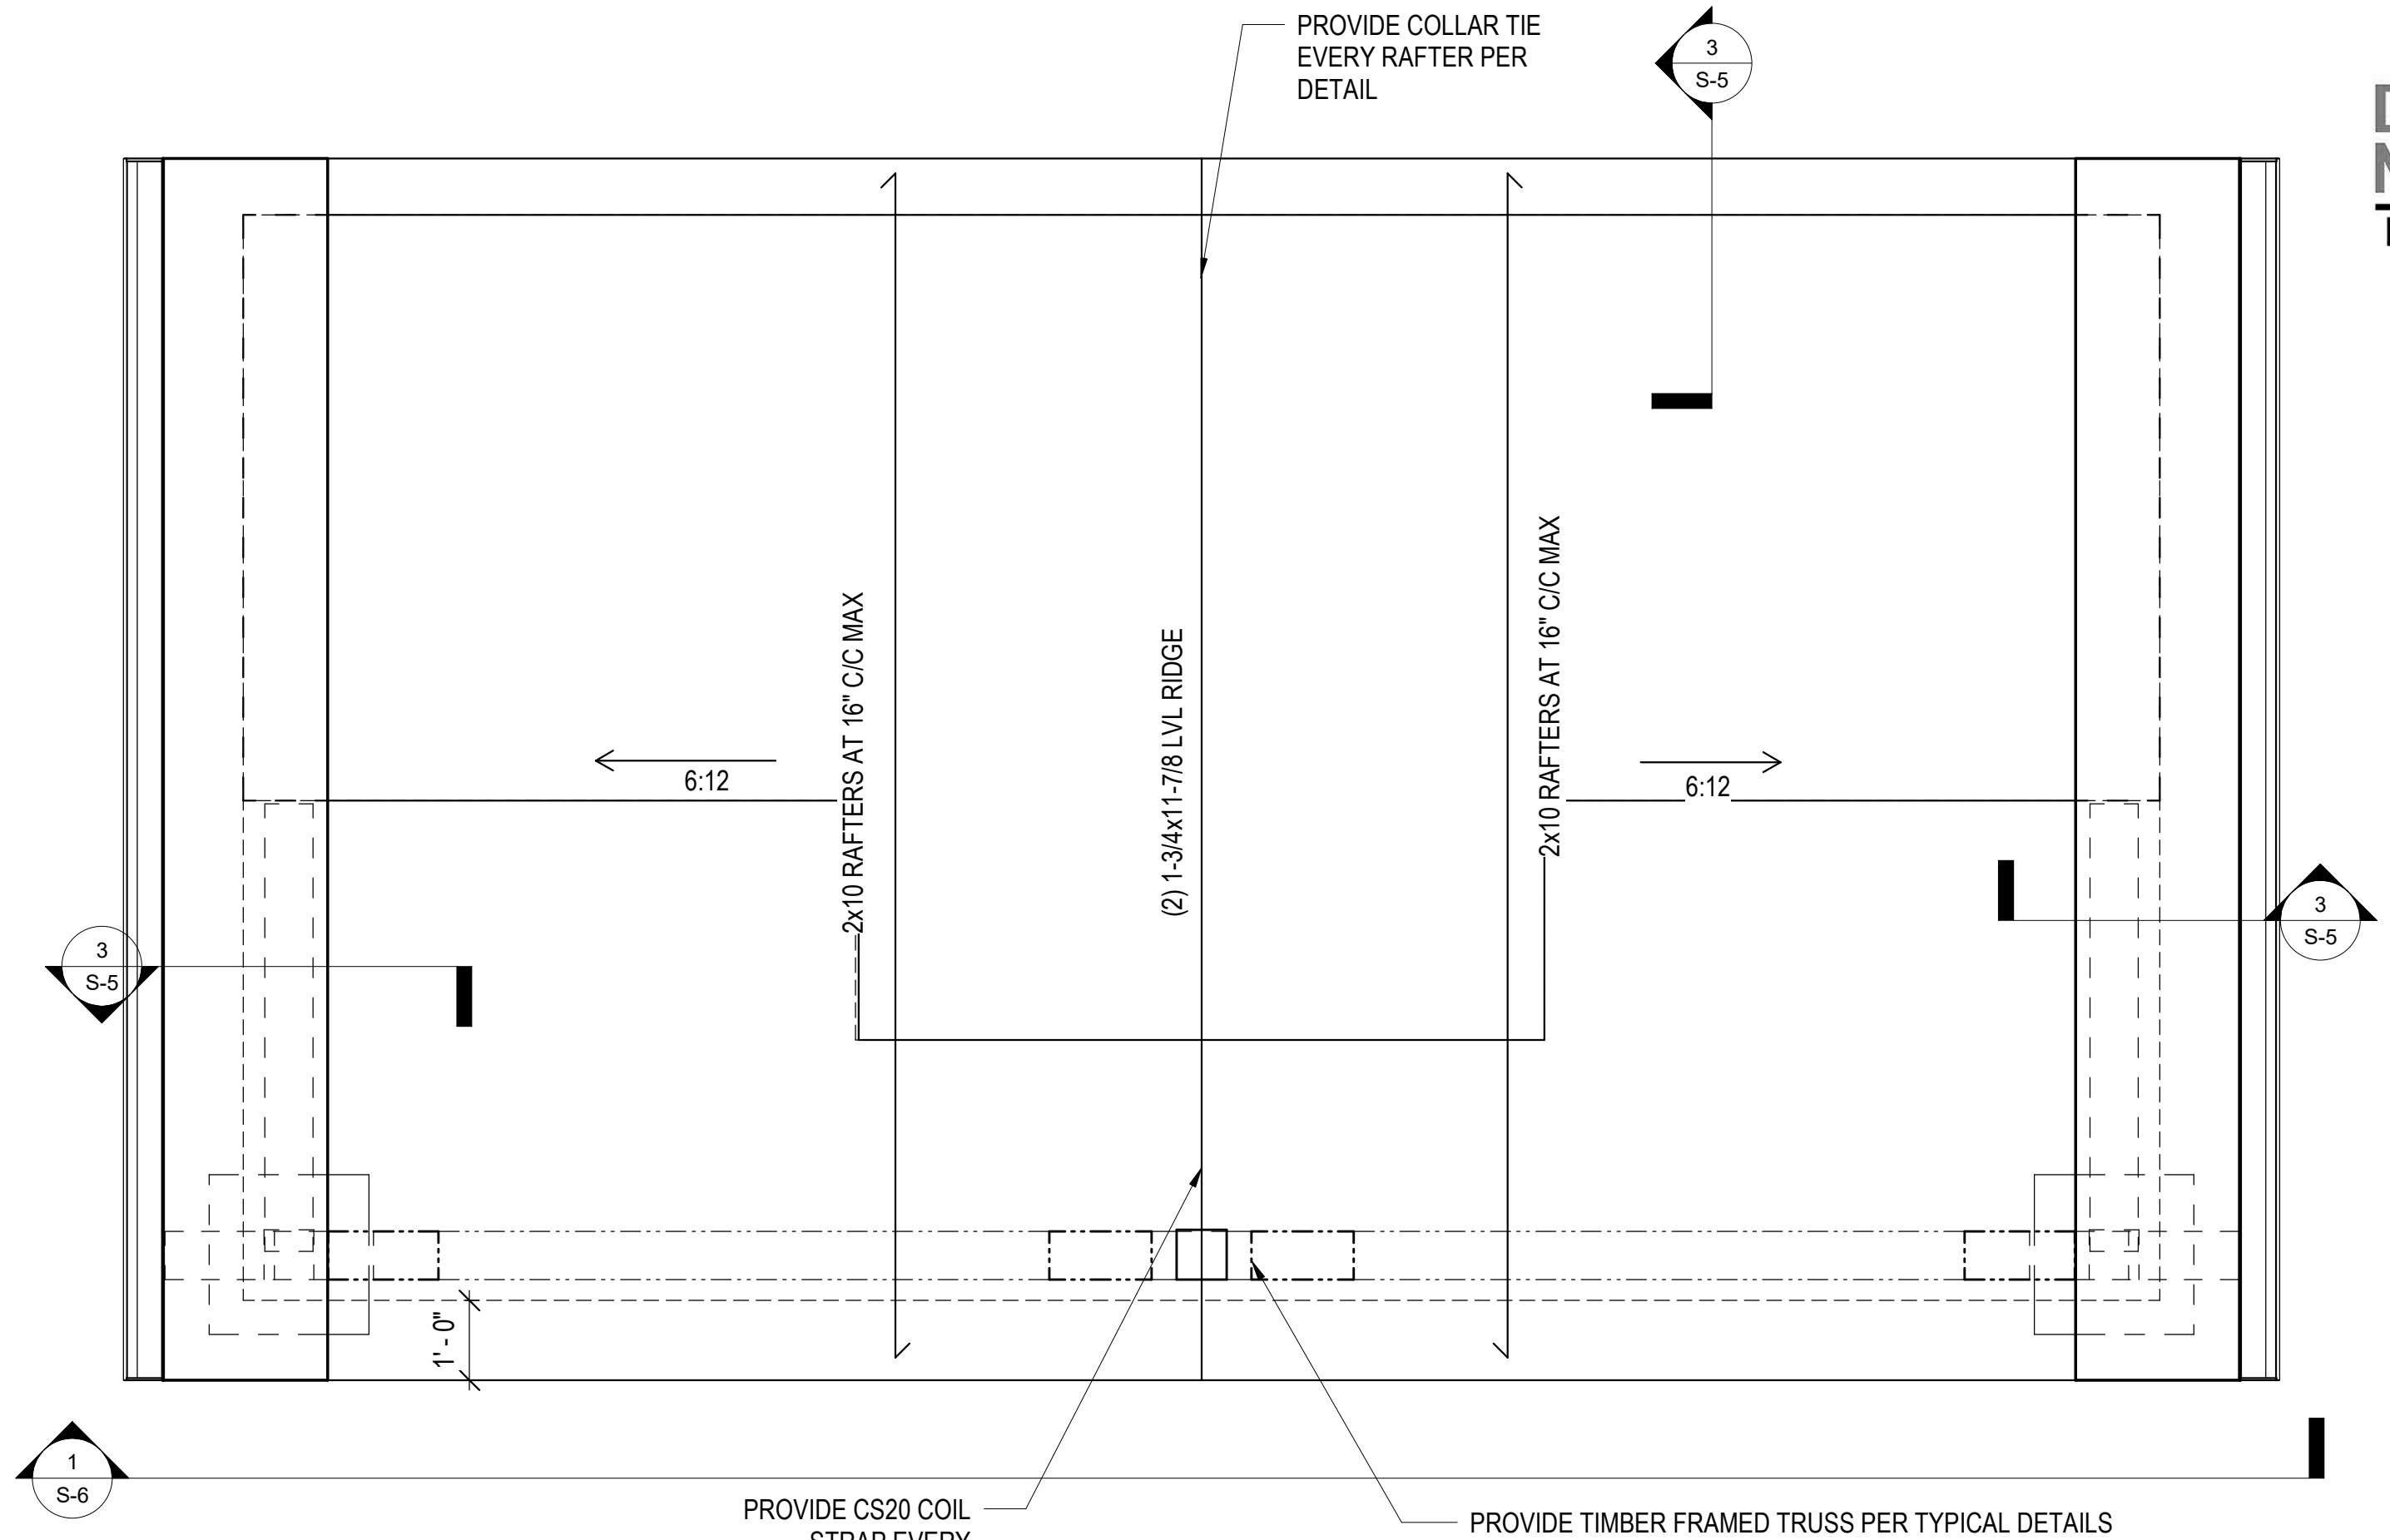

① RESTROOM ROOF PLAN
1/2" = 1'-0"

ROOF FRAMING NOTES:

1. PLATE HEIGHT SHALL BE +8'-8" AFF TYP. UNO.
2. SEE PLAN FOR RAFTER SIZES.
3. SEE CONNECTION SCHEDULE FOR REQ. CONNECTIONS
4. PROVIDE 19/32" 40/20 OSB ROOF SHEATHING MIN. FASTEN W/ 12D NAILS AT 4" C/C AT PANEL EDGES AND 6" C/C IN FIELD TYP. MIN 1-3/8" NAIL PENETRATION INTO SUPPORTING MEMBERS TYP.
5. HEADERS IN STUD WALLS FOR DOORS SHALL BE (2) 2x8 MIN. TYP. WITH (1) JACK STUD AND (2) KING STUDS TYP.


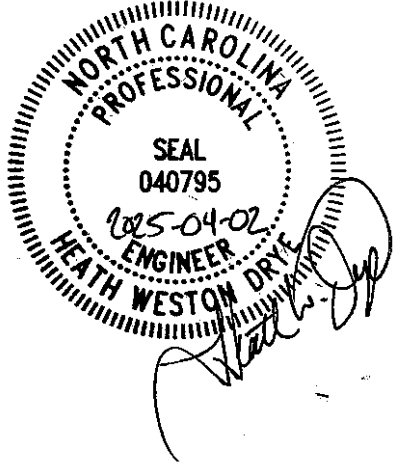


No.	Description	Date
1	ISSUED FOR PROGRESS	2025-02-27
2	ISSUED FOR CONSTRUCTION	2025-04-02

BLUE RIDGE CONSERVANCY
RESTROOM
BOONE GORGE PARK
BOONE, NC 28607

DRYE-McGLAMERY
ENGINEERING, PLLC
325 MCGILL AVENUE NW SUITE 115
CONCORD, NC 28027

ISSUED FOR CONSTRUCTION	
DME PROJECT #:	2025045
DRAWN BY	CJH
CHECKED BY	HWD
RESTROOM FRAMING PLANS	

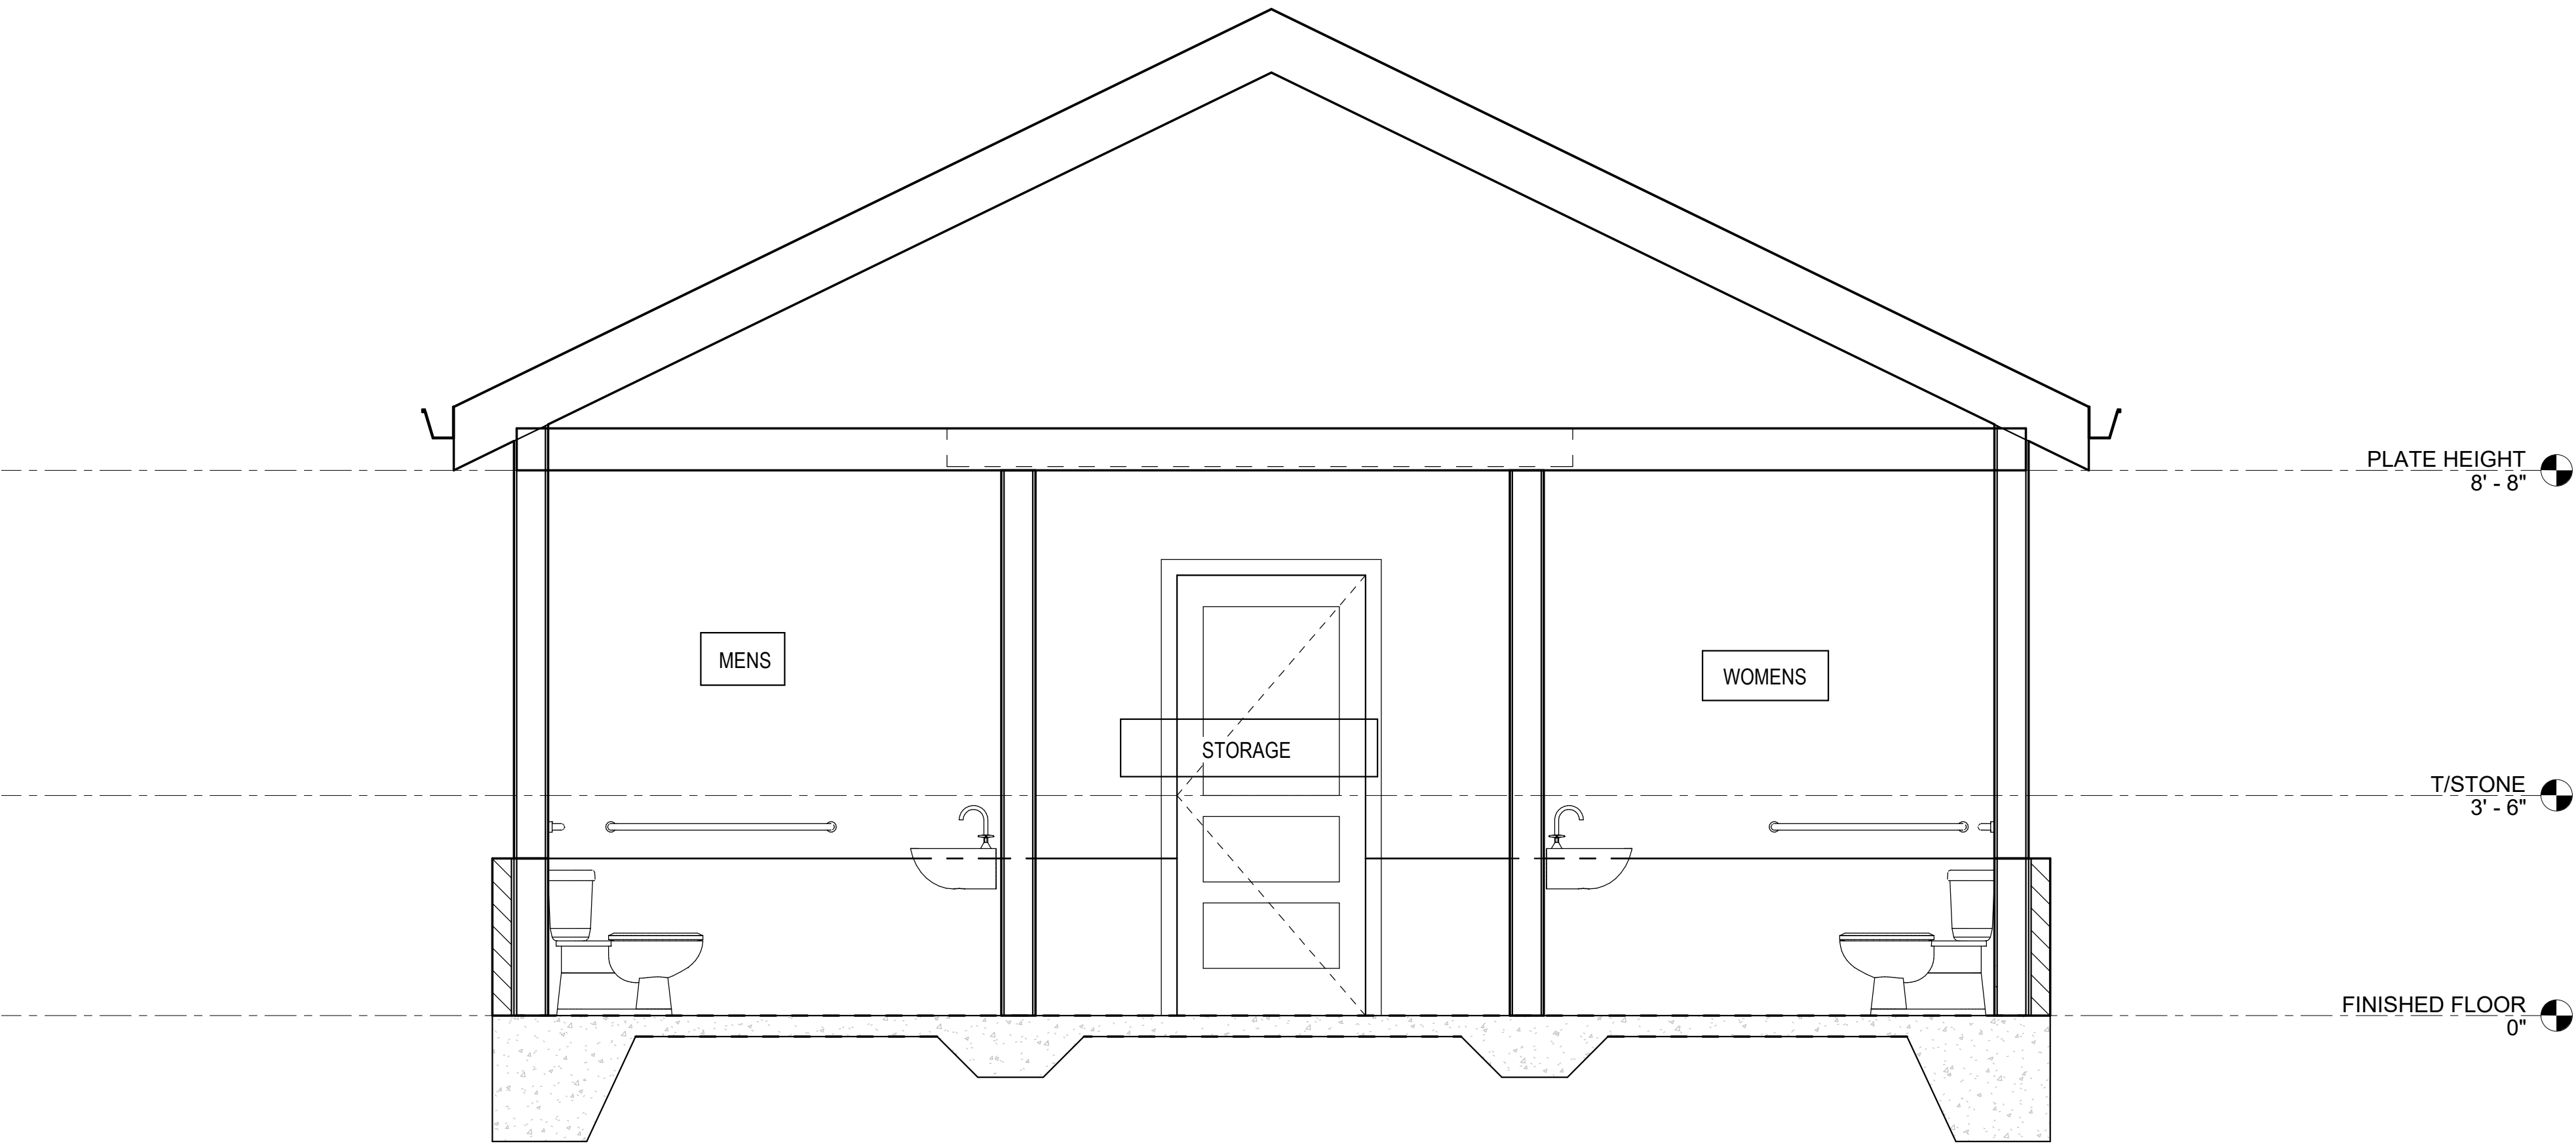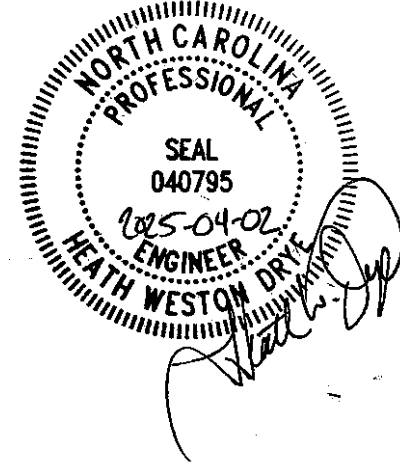

1 RESTROOM SECTION
1/2" = 1'-0"

No.	Description	Date
1	ISSUED FOR PROGRESS	2025-02-27
2	ISSUED FOR CONSTRUCTION	2025-04-02

BLUE RIDGE CONSERVANCY
RESTROOM
BOONE GORGE PARK
BOONE, NC 28607

DRYE-MCGLAMERY
ENGINEERING, PLLC
325 MCGILL AVENUE NW SUITE 115
CONCORD, NC 28027


ISSUED FOR CONSTRUCTION

DME PROJECT #: 2025045


DRAWN BY CJH

CHECKED BY HWD


RESTROOM SECTIONS

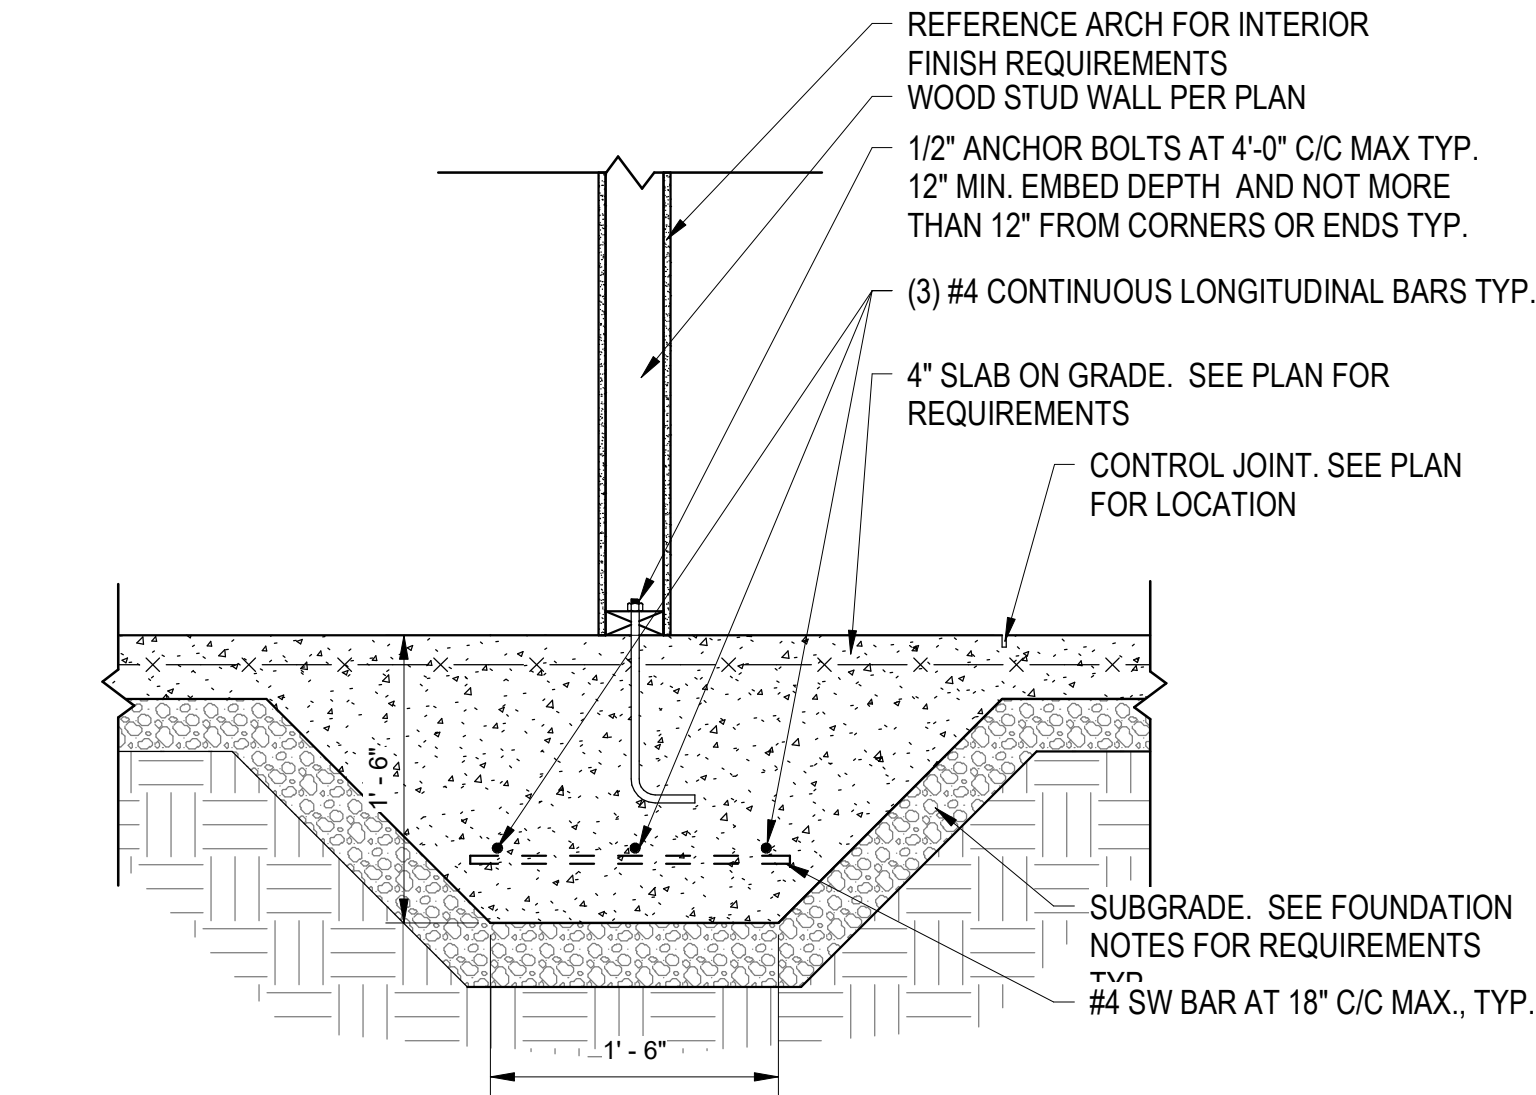


① TYPICAL INTERIOR BEARING WALL FOUNDATION DETAIL
1" = 1'-0"

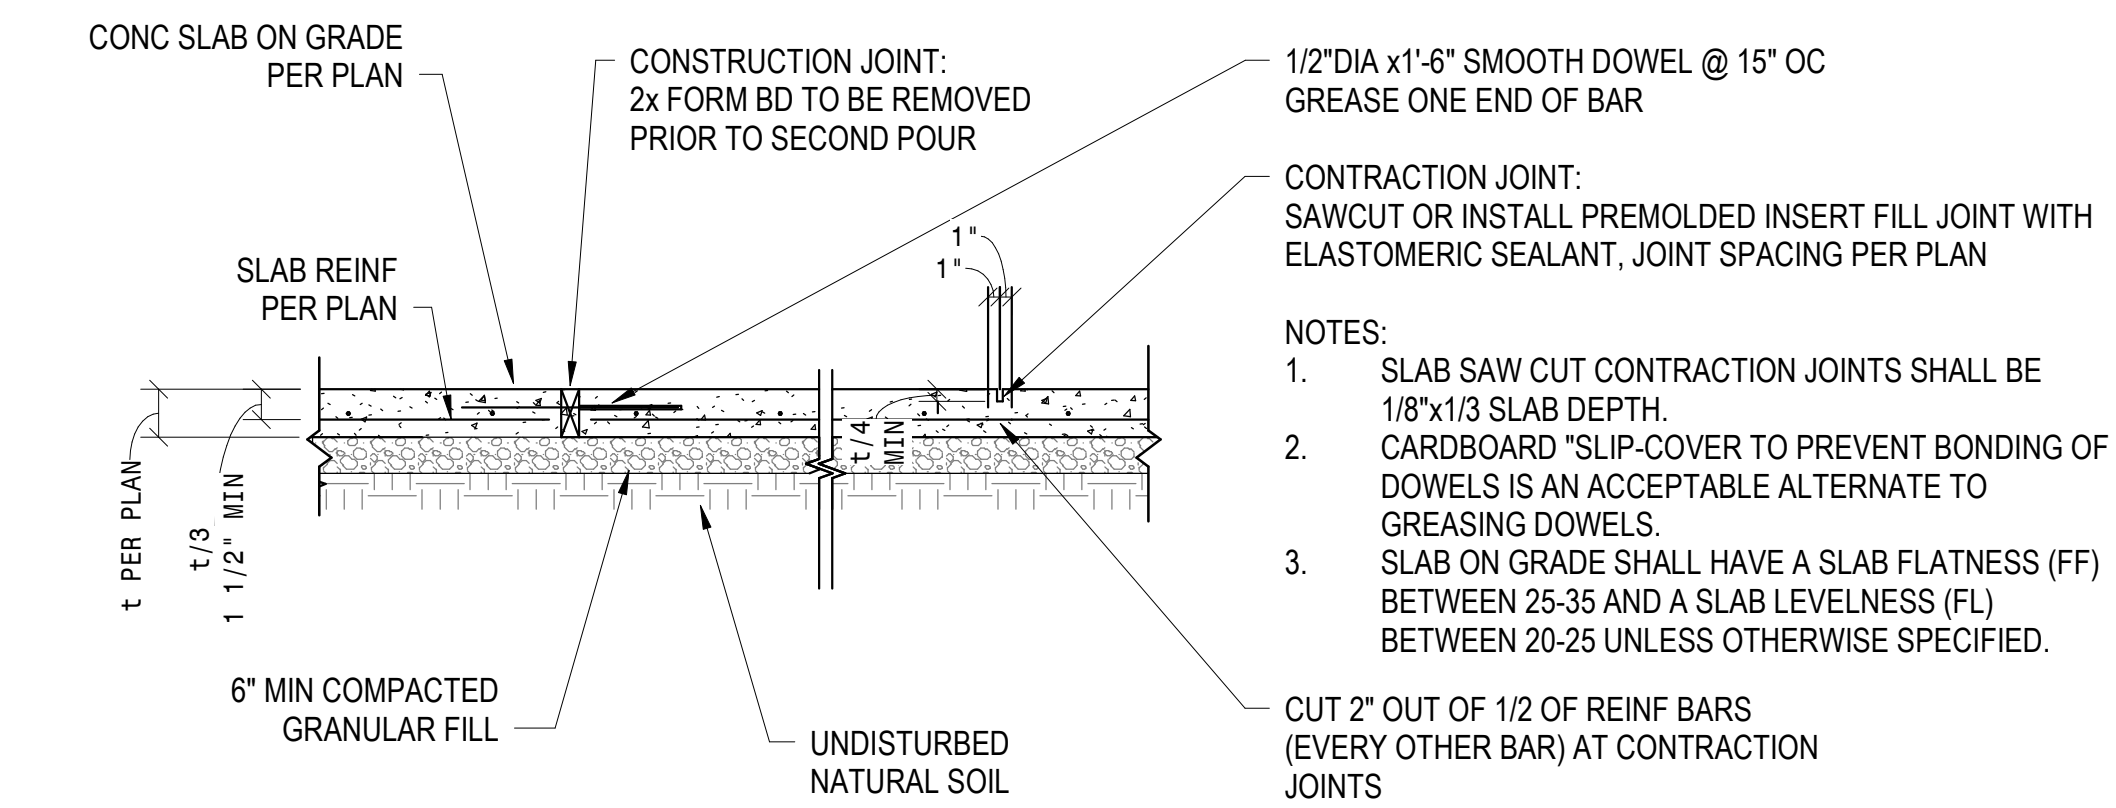


② TYPICAL SLAB ON GRADE AND JOINT DETAIL
3/4" = 1'-0"

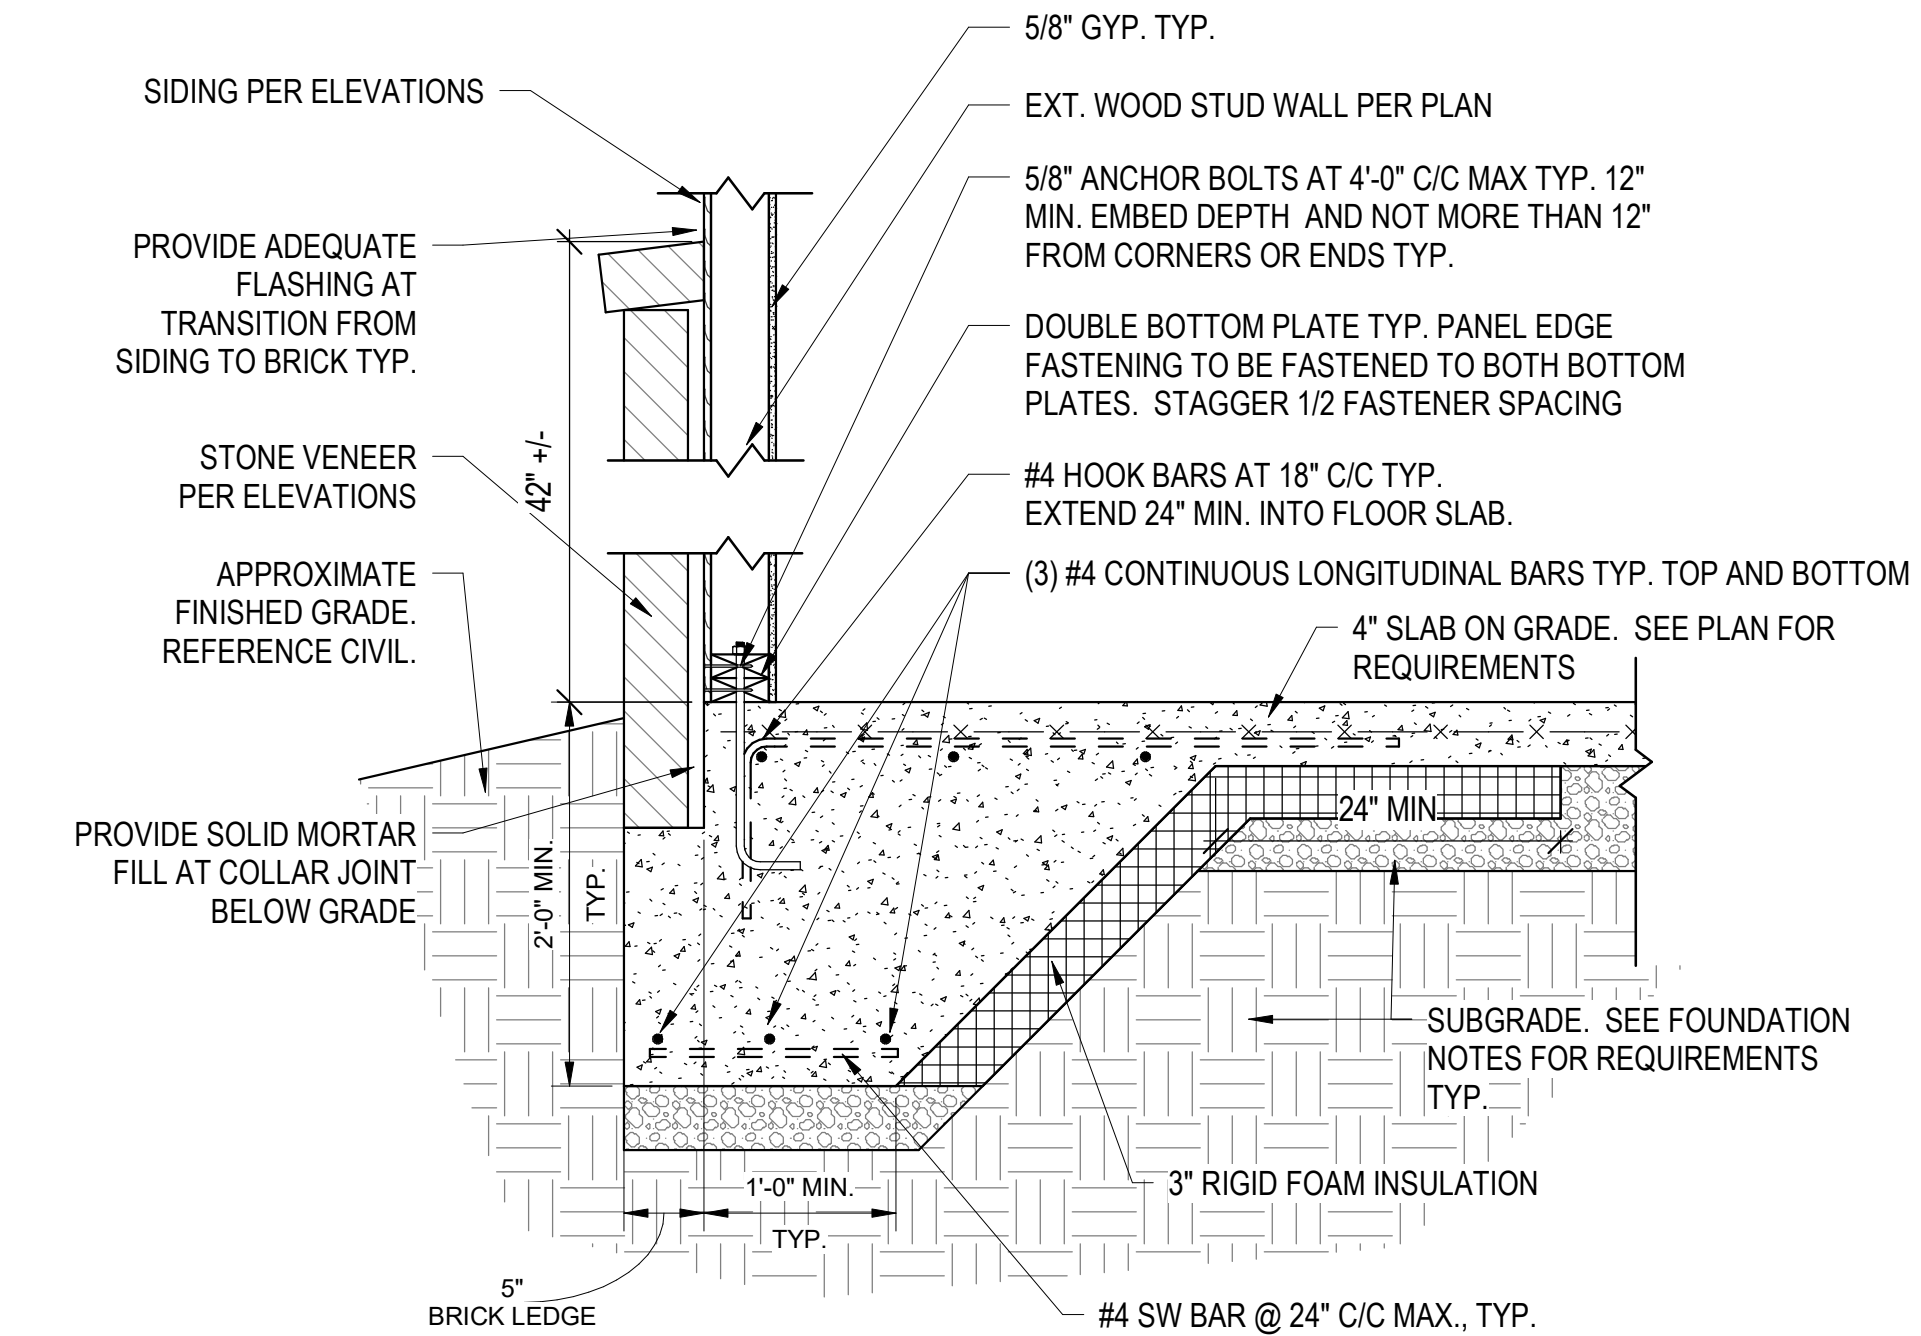


③ TYPICAL EXTERIOR FOUNDATION EDGE BRICK VENEER
1" = 1'-0"

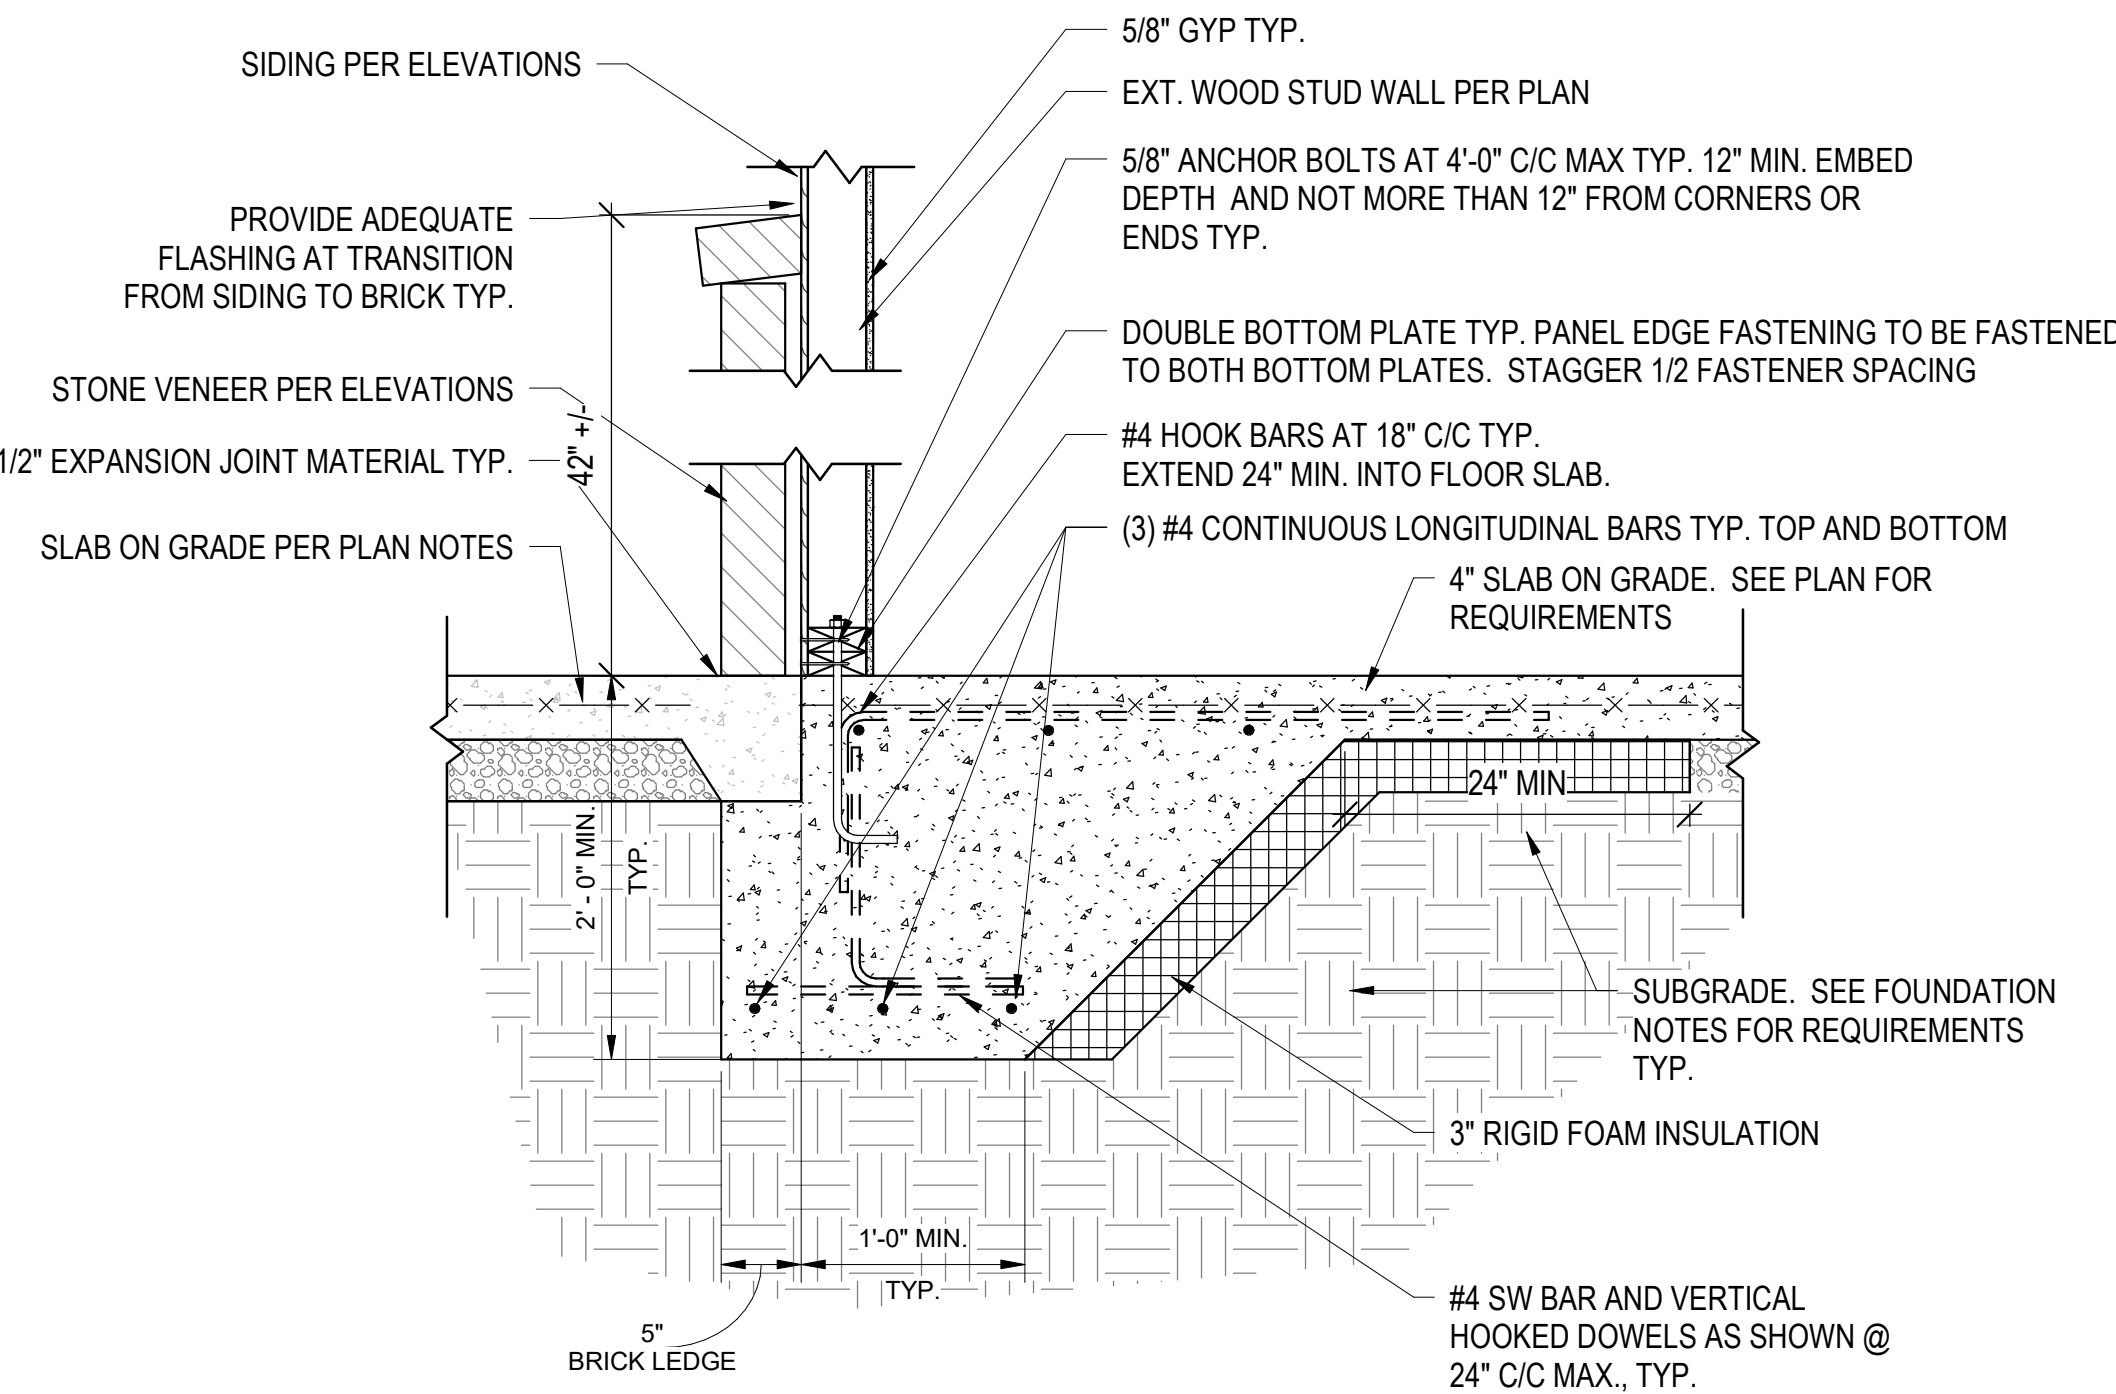

④ TYPICAL EXTERIOR FOUNDATION EDGE BRICK VENEER AT SLAB
1" = 1'-0"

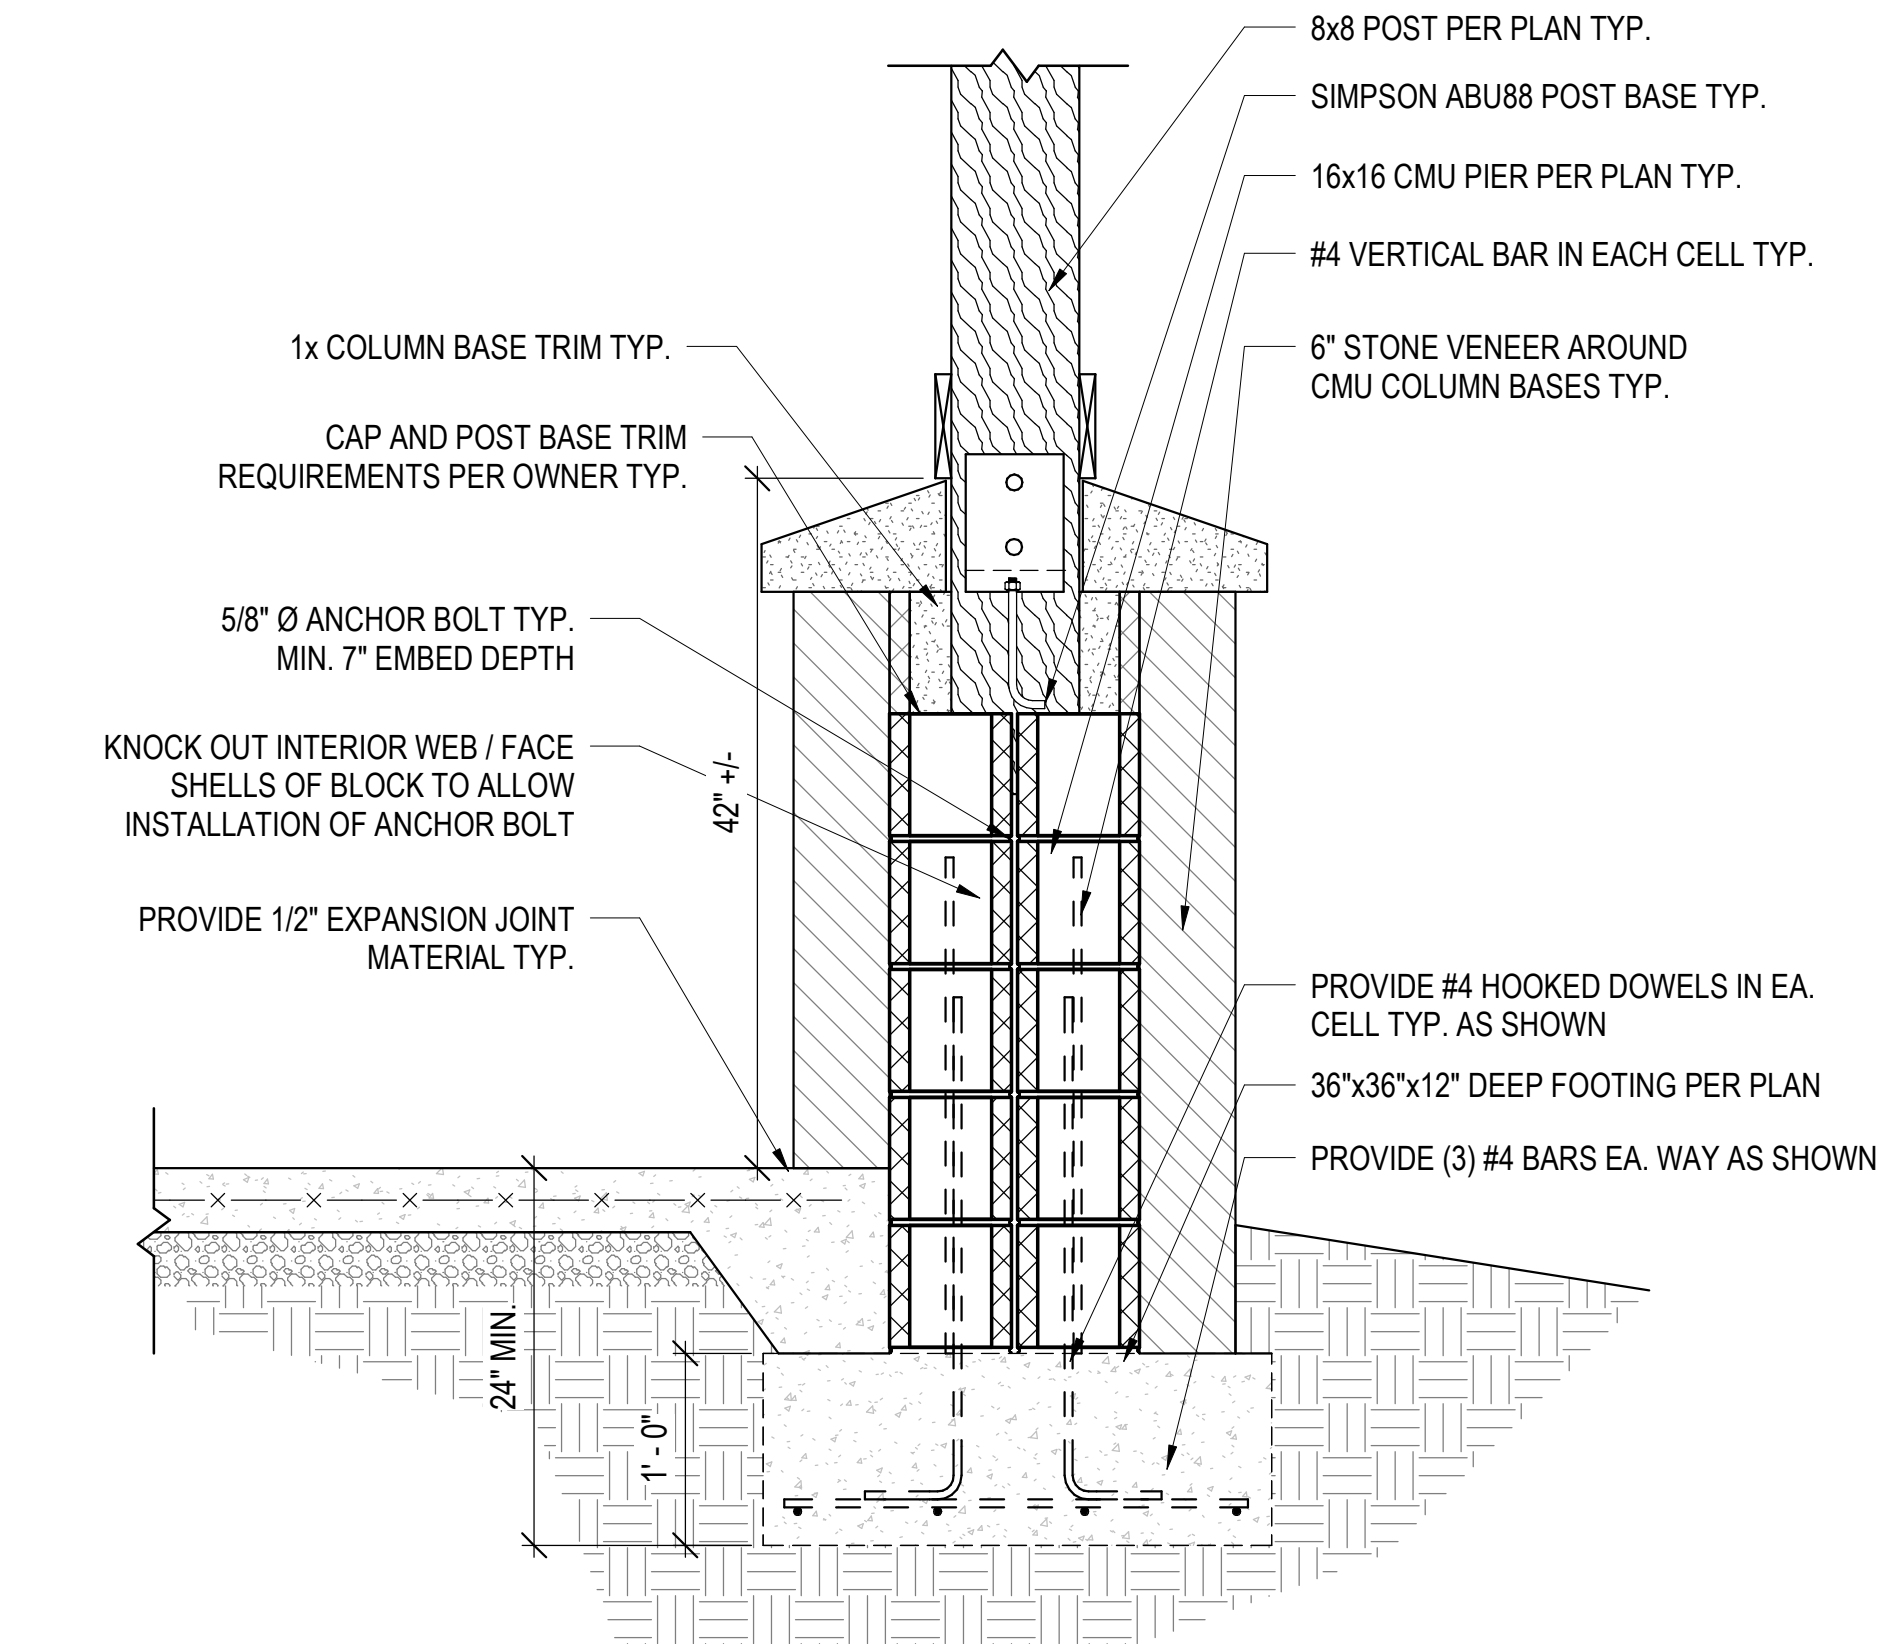


⑤ POST BEARING AT PIER
1" = 1'-0"

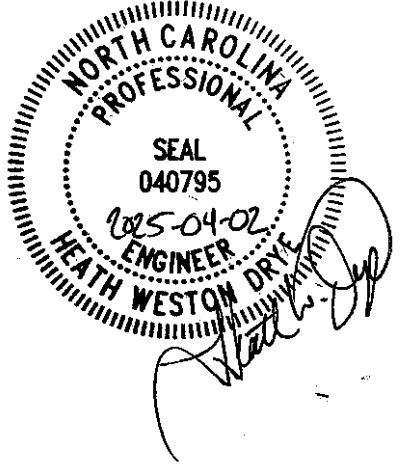


No.	Description	Date
1	ISSUED FOR PROGRESS	2025-02-27
2	ISSUED FOR CONSTRUCTION	2025-04-02

BLUE RIDGE CONSERVANCY
RESTROOM
BOONE GORGE PARK
BOONE, NC 28607


DRYE-McGLAMERY
ENGINEERING, PLLC
325 MCGILL AVENUE NW SUITE 115
CONCORD, NC 28607

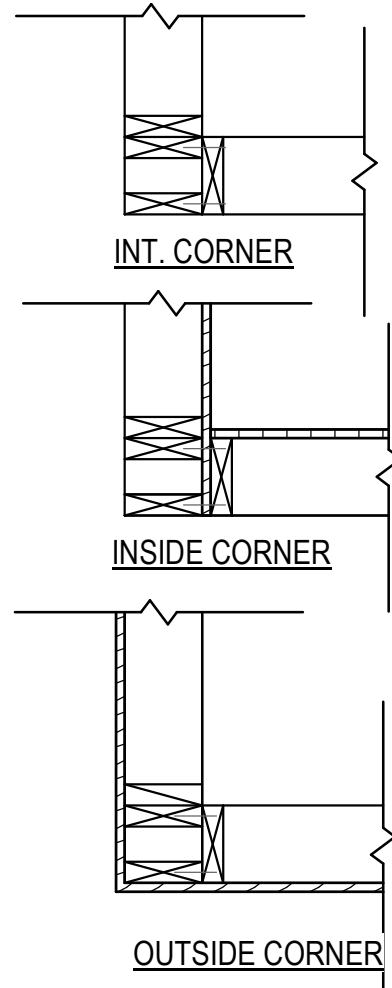


1 TYPICAL WALL FRAMING AT CORNER / INTERSECTION
3/4" = 1'-0"

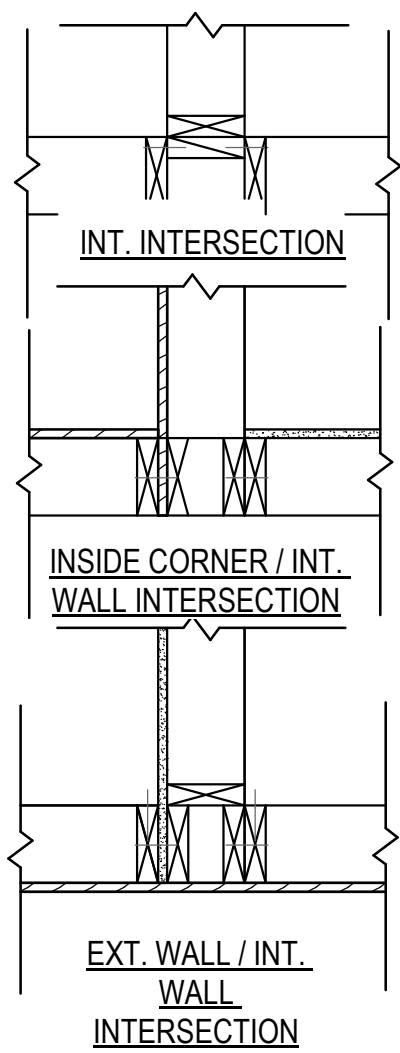


2 TYPICAL RAFTER TO PORCH BEAM CONNECTION DETAIL
1" = 1'-0"

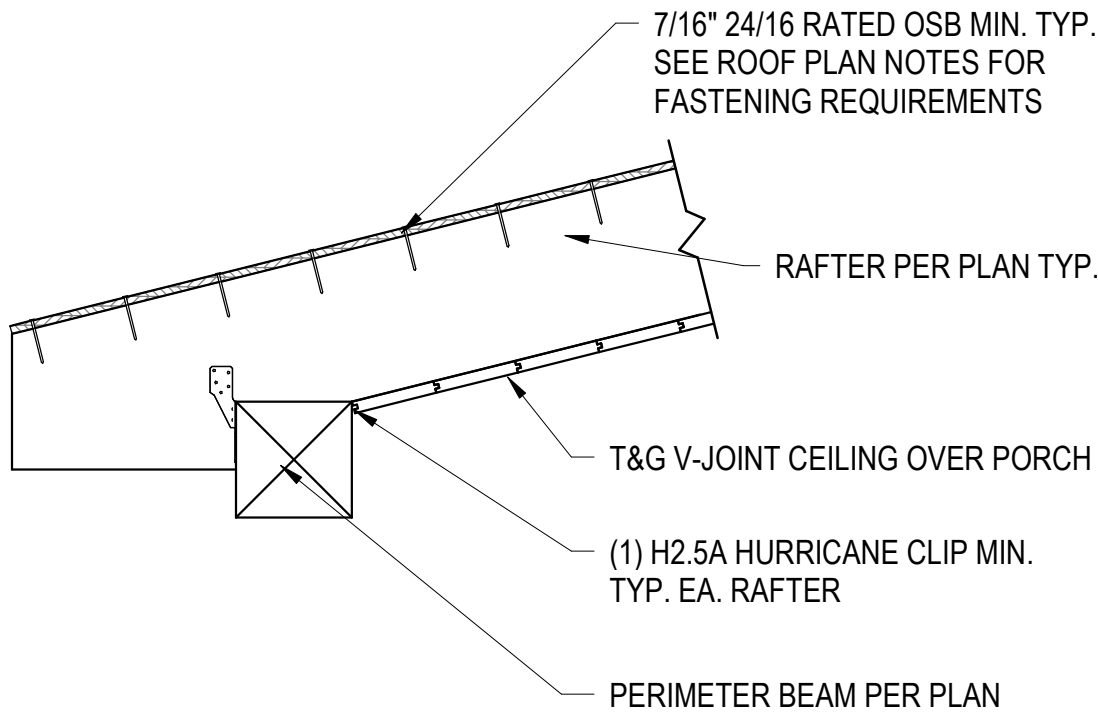


3 TYPICAL RAFTER TO BEARING WALL DETAIL
1" = 1'-0"

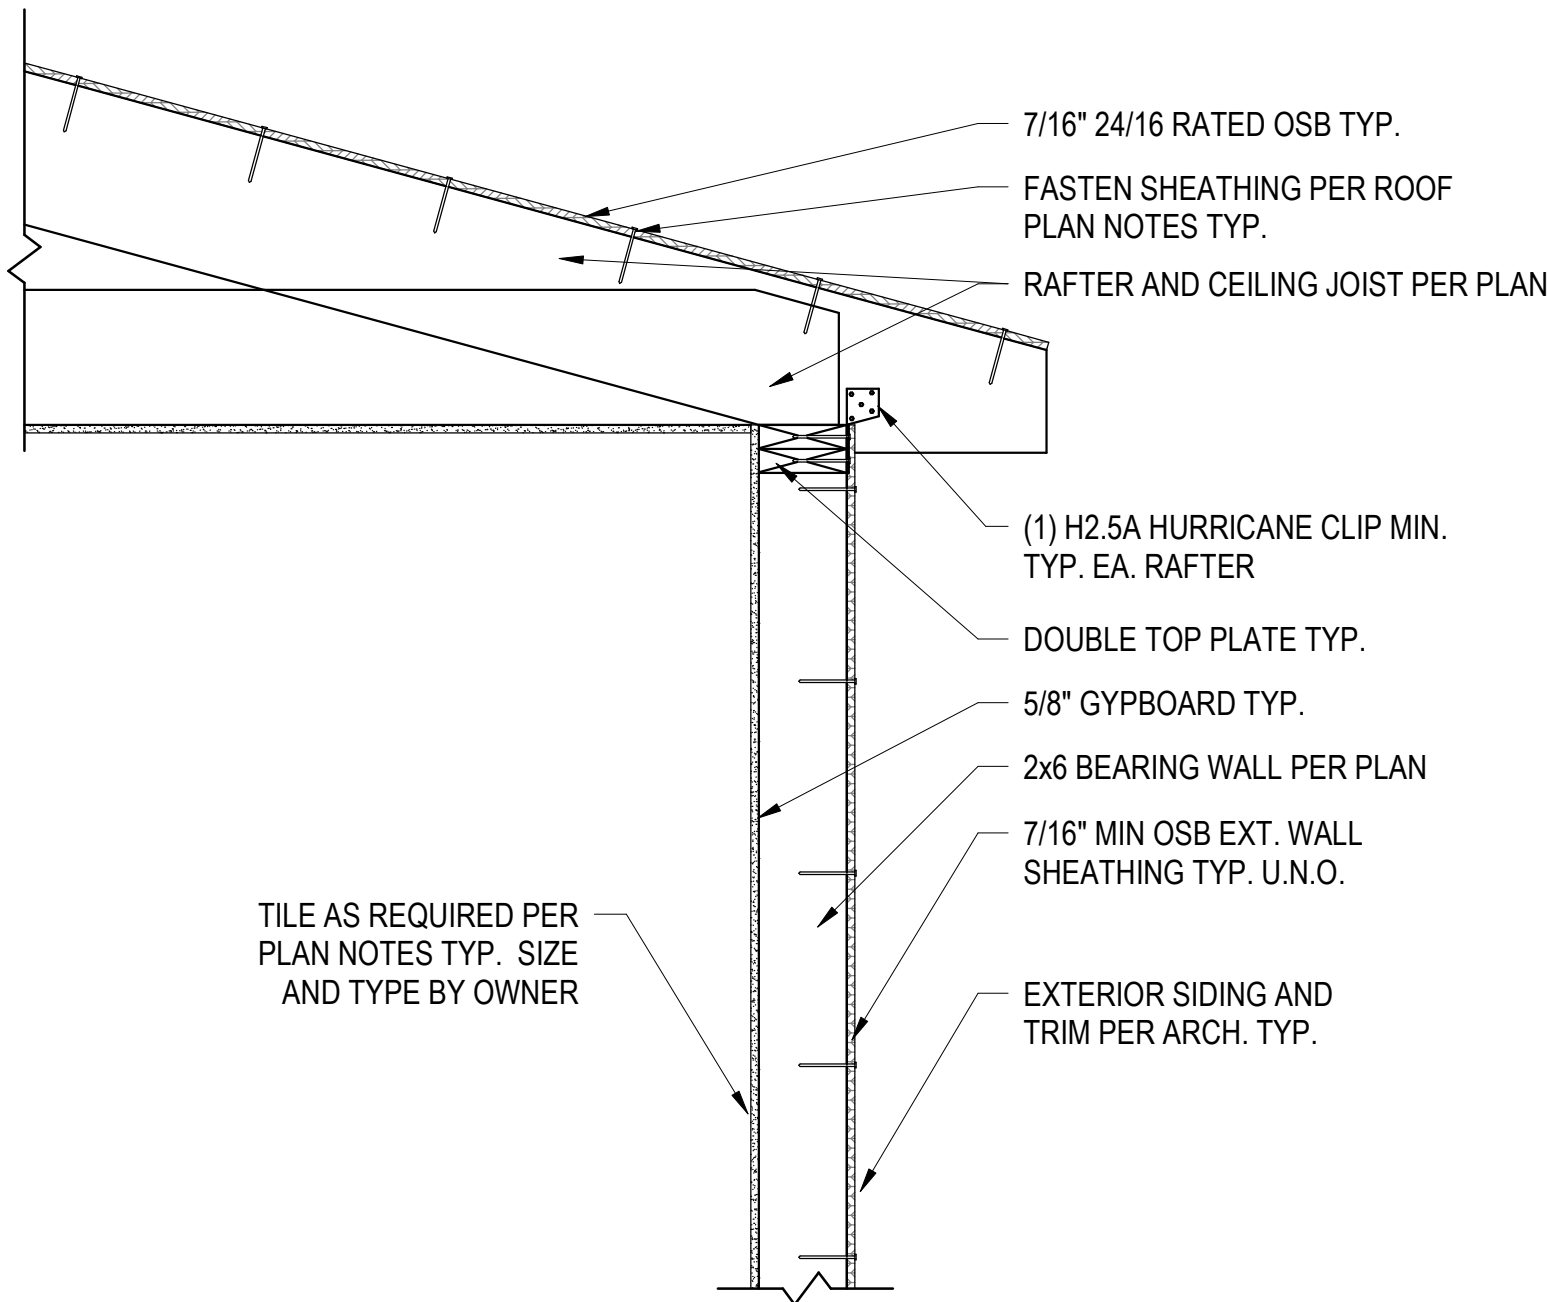

5 RIDGE BEAM DETAIL
3/4" = 1'-0"

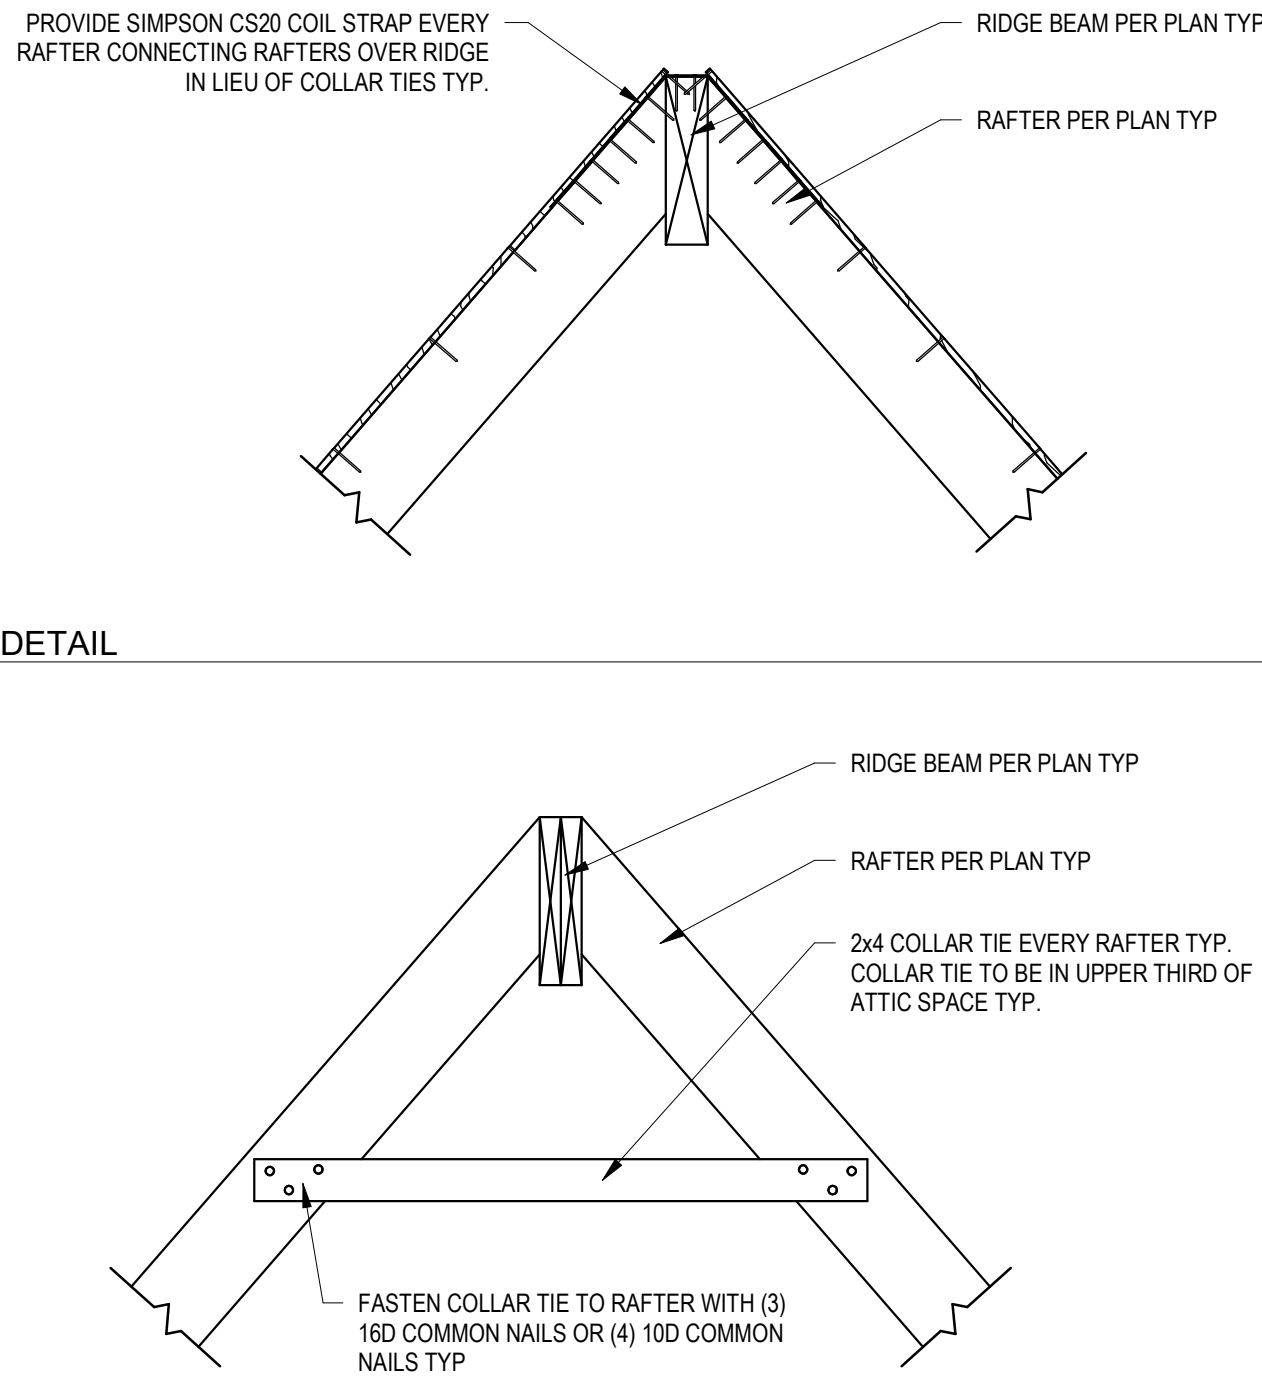

6 TYP COLLAR TIE DETAIL
3/4" = 1'-0"

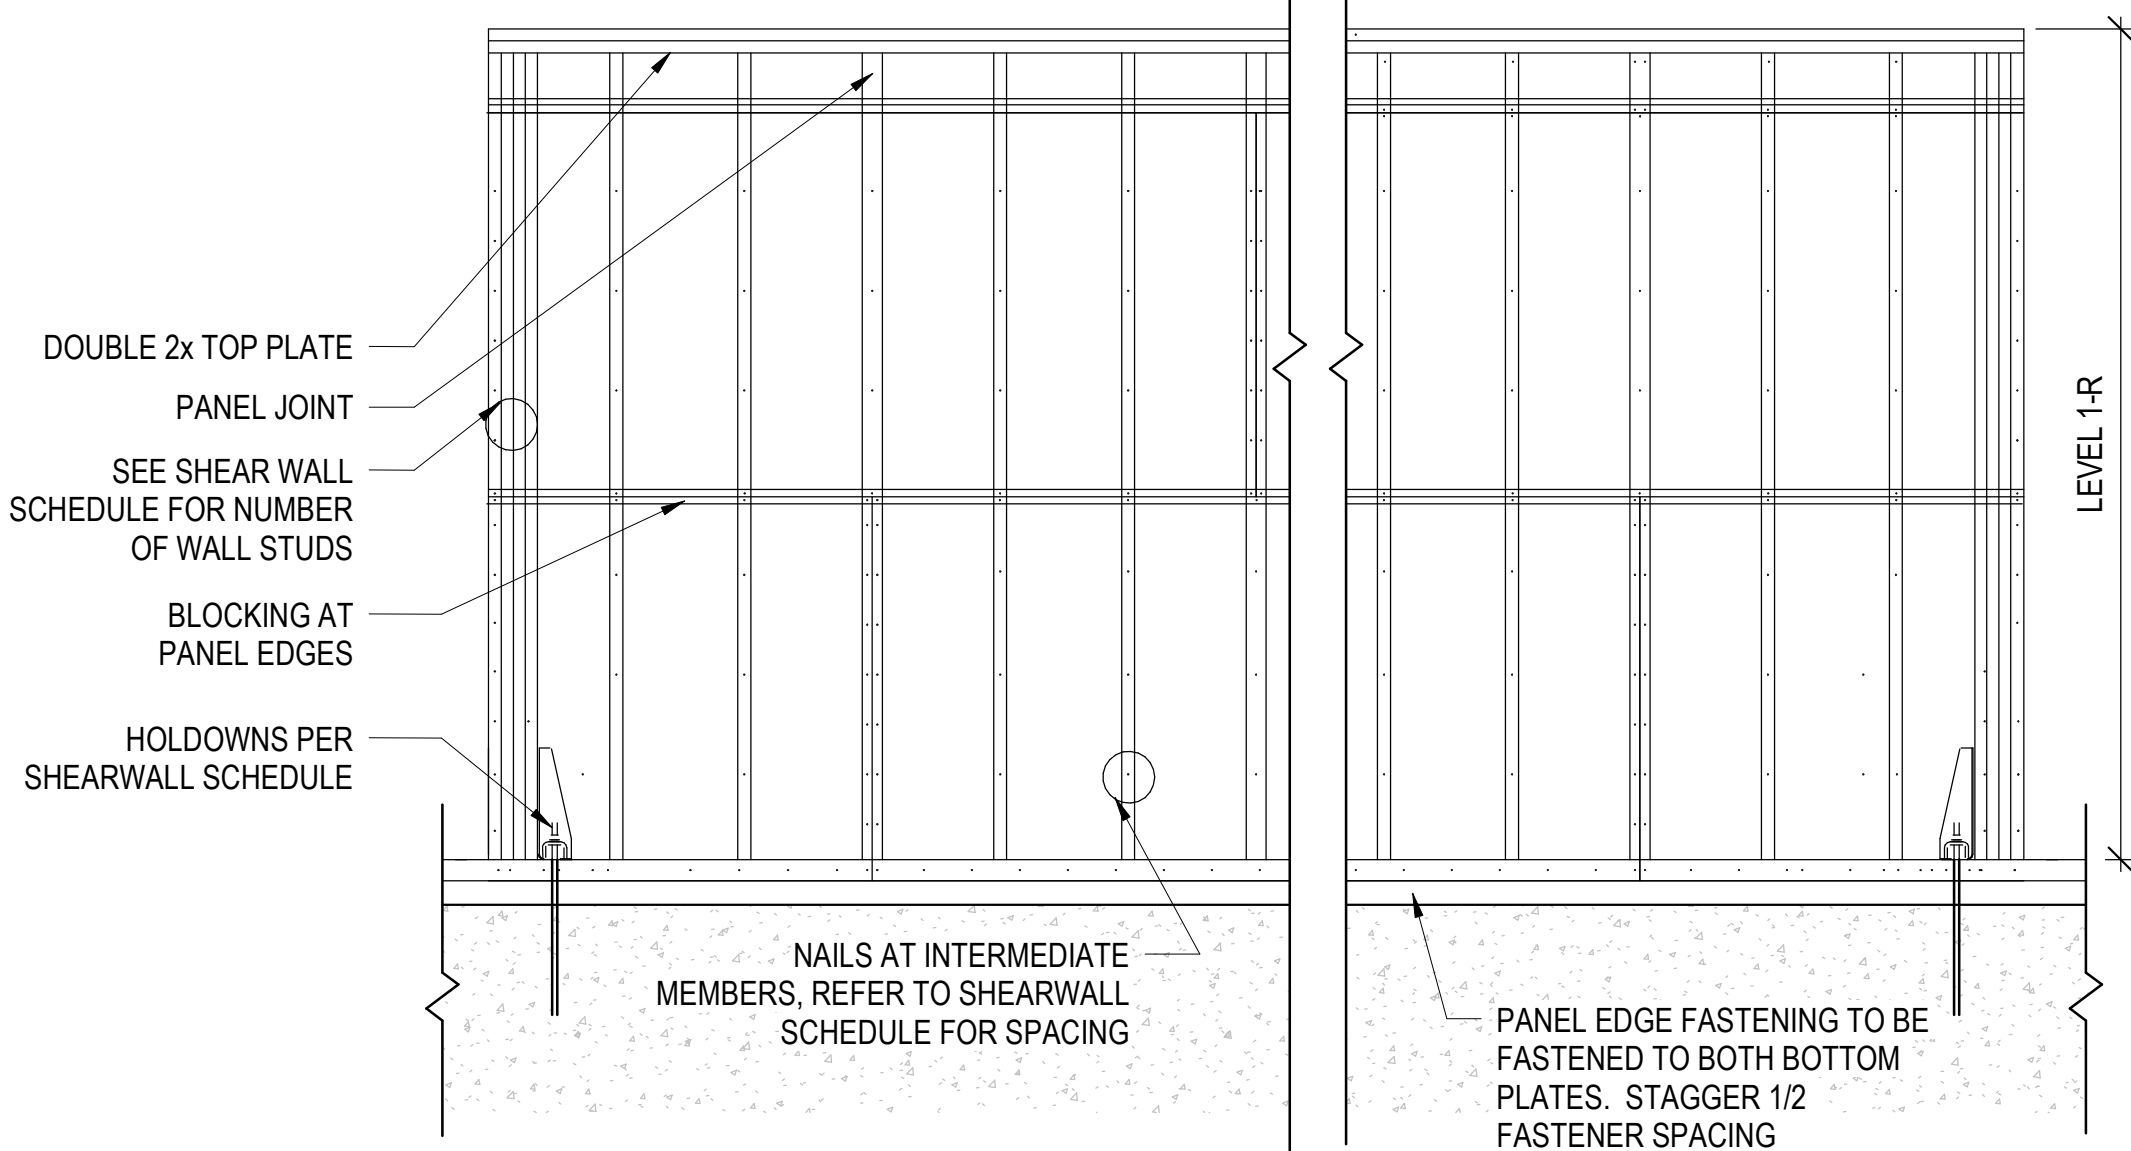

4 SHEAR WALL ELEVATION - PLYWOOD ON WOOD STUDS
1" = 1'-0"

- NOTES:
- PLYWOOD/OSB SHEAR WALLS EXTEND UP TO THE BOT. OF THE ROOF PLYWOOD/OSB DECK. INTERIOR SHEAR WALLS MAY STOP AT TOP PLATE WHERE TRUSSES ARE PERP. TO SHEAR WALL. PROVIDED TRUSSES ARE BLOCKED TO PREVENT ROLLOVER.
 - NAILS SHALL BE 8d COMMON (0.131"Ø) x 2" MIN. TO ACHIEVE 1-3/8" MIN. PENETRATION.
 - PLYWOOD/OSB SHALL BE 7/16" OR 15/32" OSB PANELS.
 - HOLDOWNS SHOWN ARE FOR REFERENCE ONLY. REFERENCE SCHEDULE FOR DETAILS.
 - SHEAR WALL PENETRATIONS UP TO A 14"x14" SQUARE OPENING BETWEEN TWO WALL STUDS IS ALLOWED WITH BLOCKING AT ALL UNSUPPORTED PANEL EDGES. OPENINGS CANNOT BE WITHIN 1'-4" OF A SHEAR WALL EDGE AND OPENINGS CANNOT EXCEED 10% OF THE TOTAL SHEAR WALL AREA. OPENINGS EXCLUDE WINDOWS AND DOORS.
 - UP TO 3" THICK OF 2x FILLER WOOD (SPF #1/#2 OR BETTER) MAY BE USED AS A CUSHION FOR THE ALIGNMENT OF THE HOLD DOWN AND THE PAB IN THE SLAB TO THE SHEAR WALL END STUDS. CONTRACTOR TO PROVIDE LONGER STRUCTURAL SCREWS THAN SPECIFIED FOR HOLD DOWN TO ACCOMMODATE FOR ADDITIONAL CUSHION WIDTH. ADDITIONAL LENGTH OF SCREW TO BE ≥ CUSHION WIDTH.


SHEARWALL SCHEDULE

SW #1

LEVEL	SHEATHING MATERIAL	PANEL EDGE FASTENING SPACING	SIMPSON HOLDOWN DESIGNATION	HOLDOWN ANCHOR BOLTS	MIN. # STUDS AT SW ENDS	HD ANCHOR EMBEDMENT
1-R	7/16" OSB	6" C/C	HDU4-SDS2.5	1/2"Ø THRD ROD	2	8"

SHEAR WALL SCHEDULE NOTES:

- OSB PANEL SHALL BE APPLIED OVER STUDS ON ONE SIDE OF WALL (U.N.O) PER SCHEDULE ABOVE.
- ALL THREADED ROD, REFERENCED AS "THRD ROD" IN SCHEDULE, SHALL BE ASTM F1554 Gr. 36 TYP U.N.O
- NAILING AT INTERMEDIATE MEMBERS TO BE SPACED AT 6" C/C
- REF DETAIL FOR POSITIONING AND DETAILING OF SHEARWALL HOLDOWNS.
- ALL NAILS TO BE 8d COMMON NAILS WITH 1 3/8" MIN. PENETRATION IN FRAMING.
- SHEARWALL LENGTHS ARE SHOWN ON PLAN.

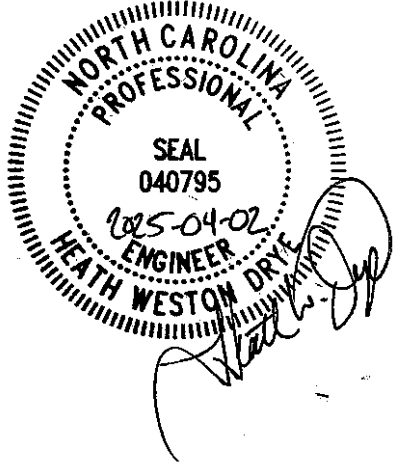

No.	Description	Date
1	ISSUED FOR PROGRESS	2025-02-27
2	ISSUED FOR CONSTRUCTION	2025-04-02

BLUE RIDGE CONSERVANCY
RESTROOM
BOONE GORGE PARK
BOONE, NC 28607

DRYE-McGLAMERY
ENGINEERING, PLLC
325 MCGILL AVENUE NW SUITE 115
CONCORD, NC 28027


ISSUED FOR
CONSTRUCTION

DME PROJECT #: 2025045


DRAWN BY CJH

CHECKED BY HWD


FRAMING DETAILS

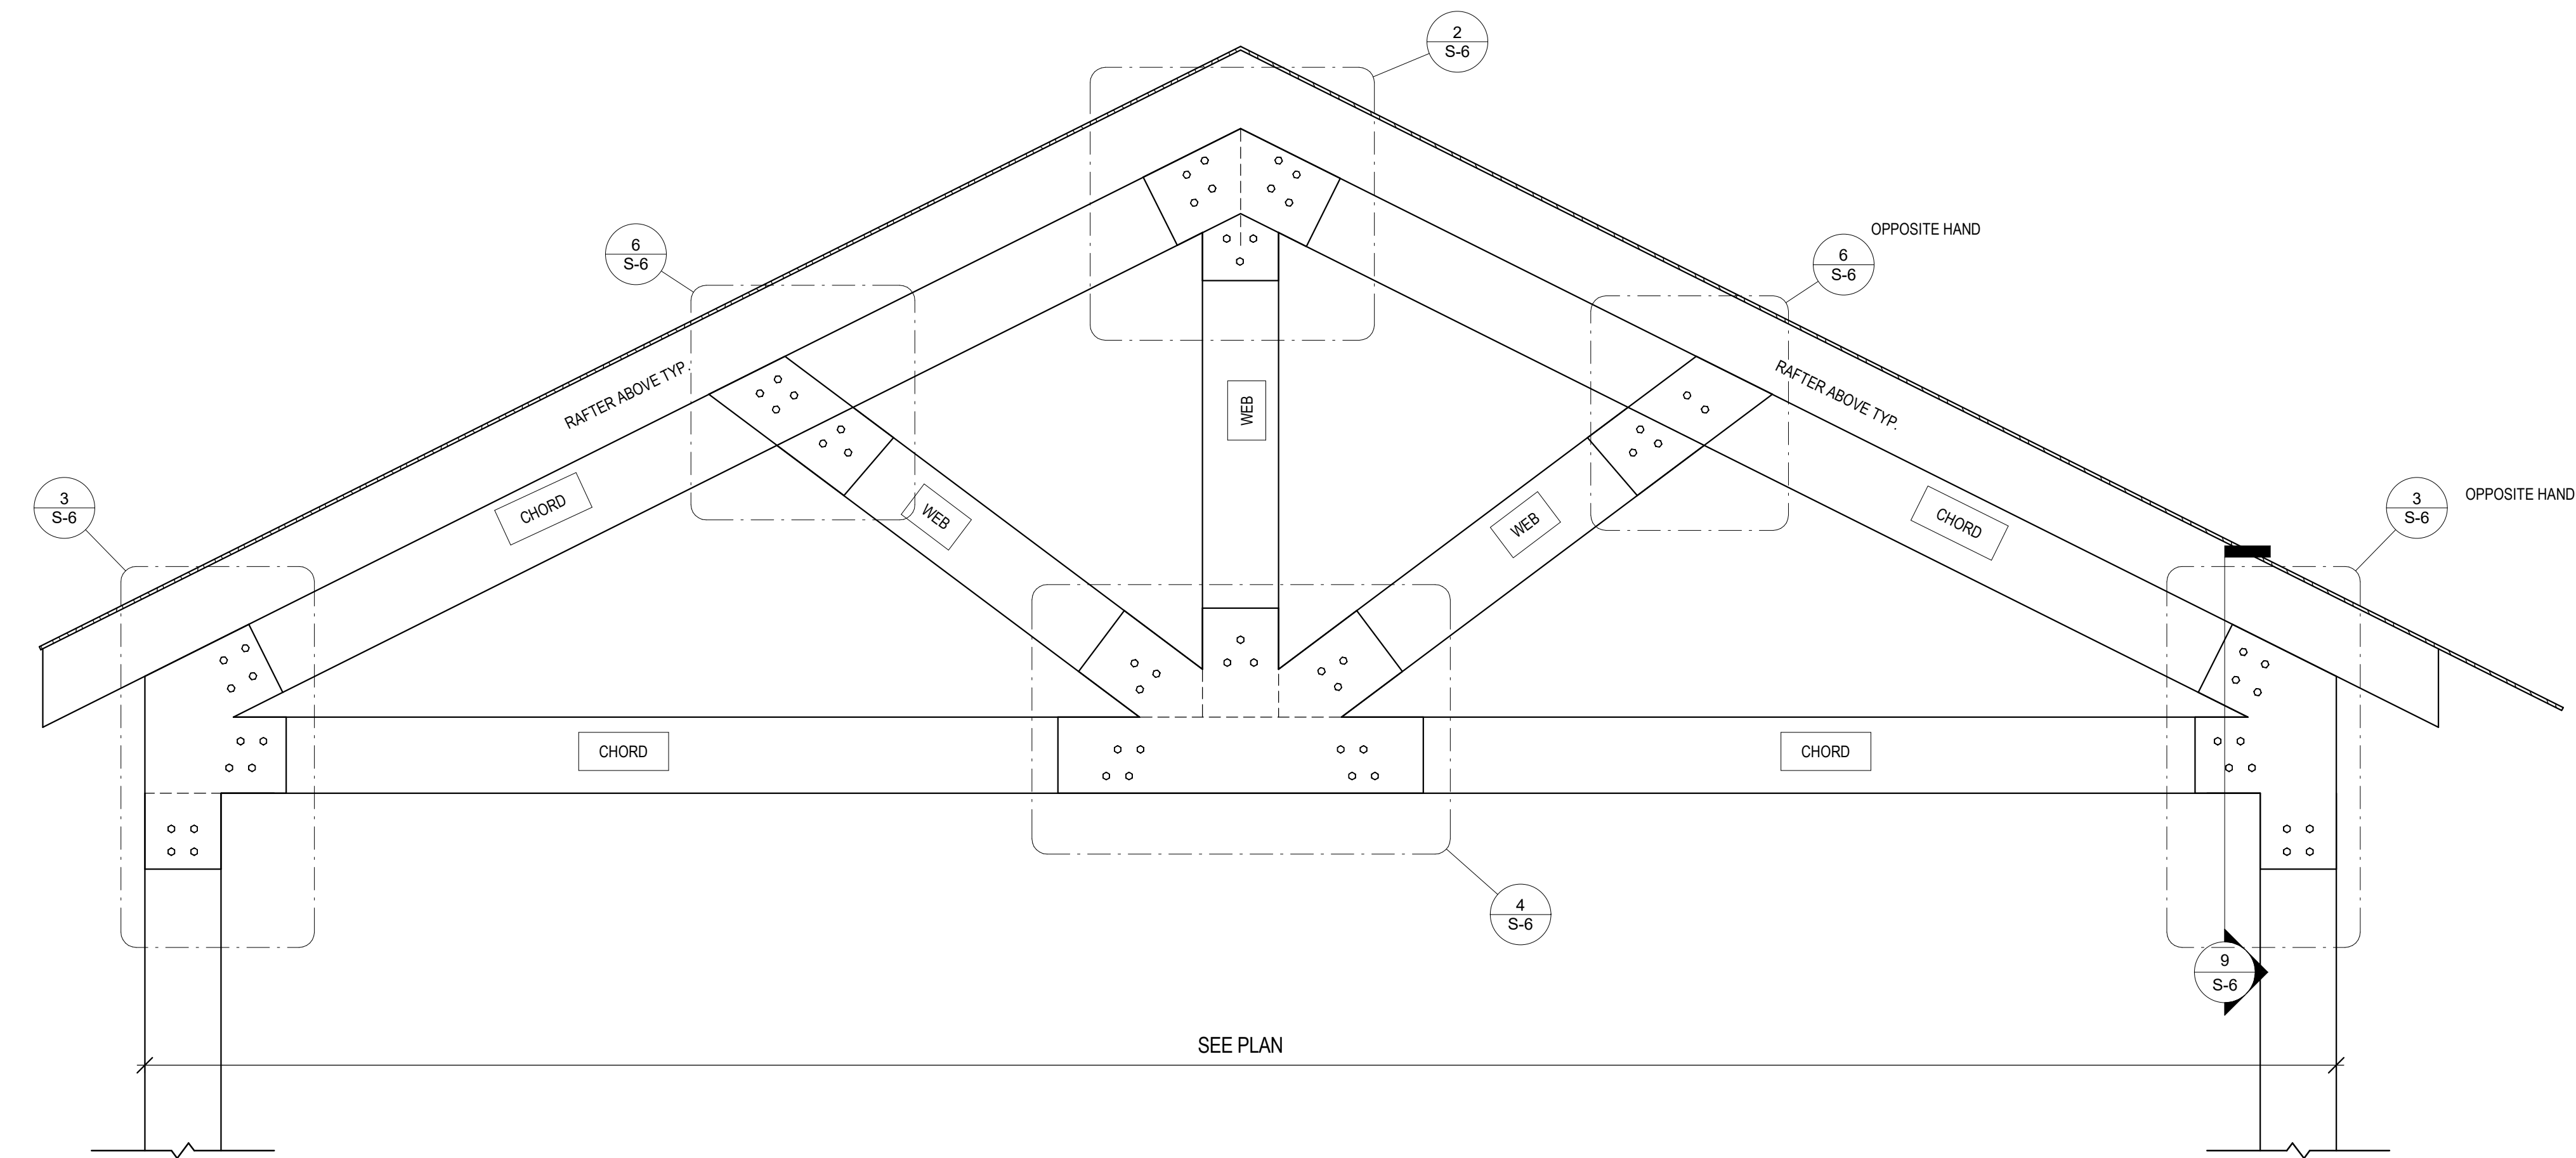


1 GABLE TRUSS ELEVATION
3/4" = 1'-0"

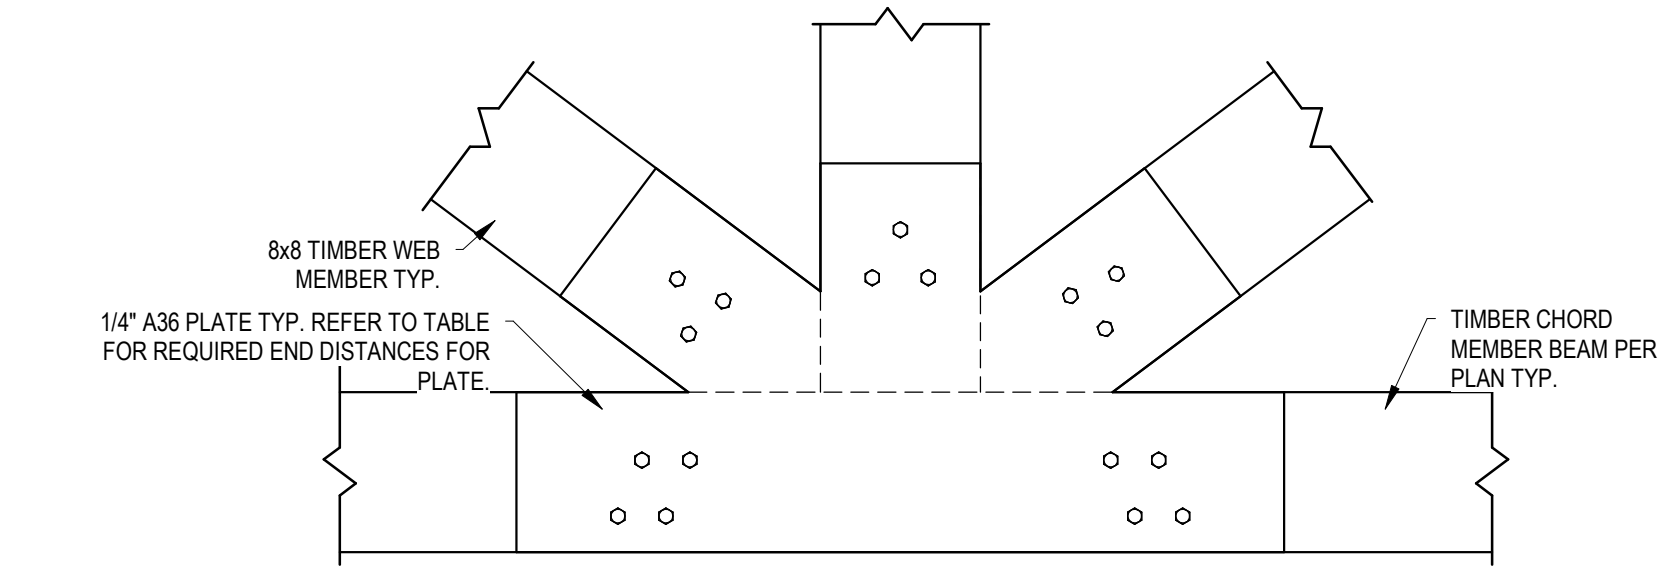


4 TIMBER TRUSS CONNECTION 1
1" = 1'-0"

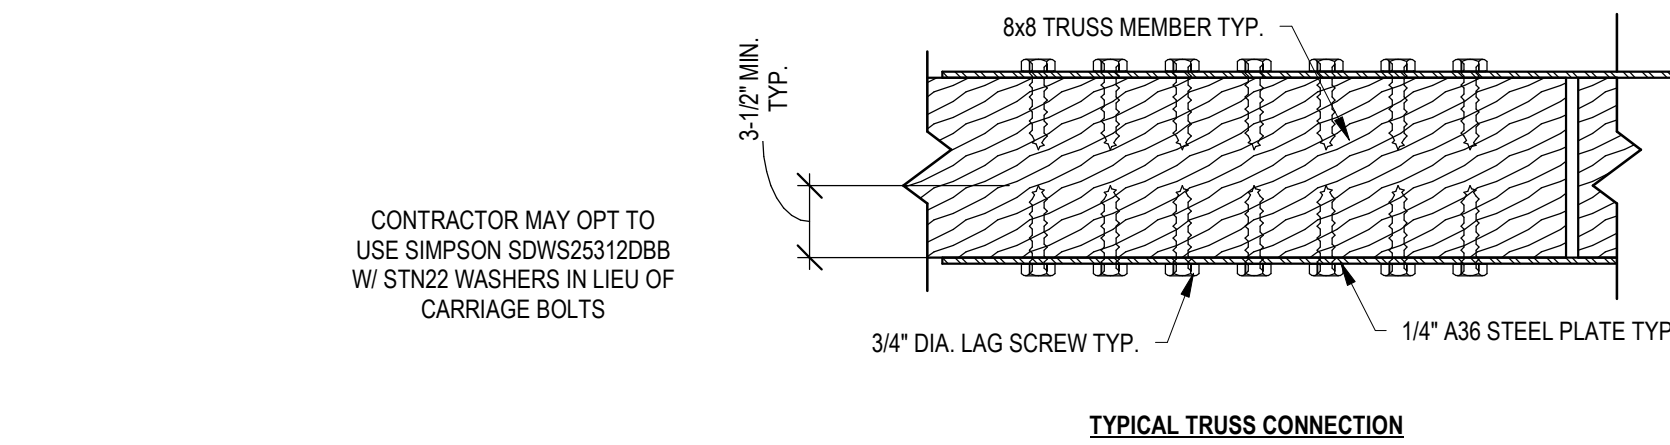


5 TYP TRUSS CONNECTION
1 1/2" = 1'-0"

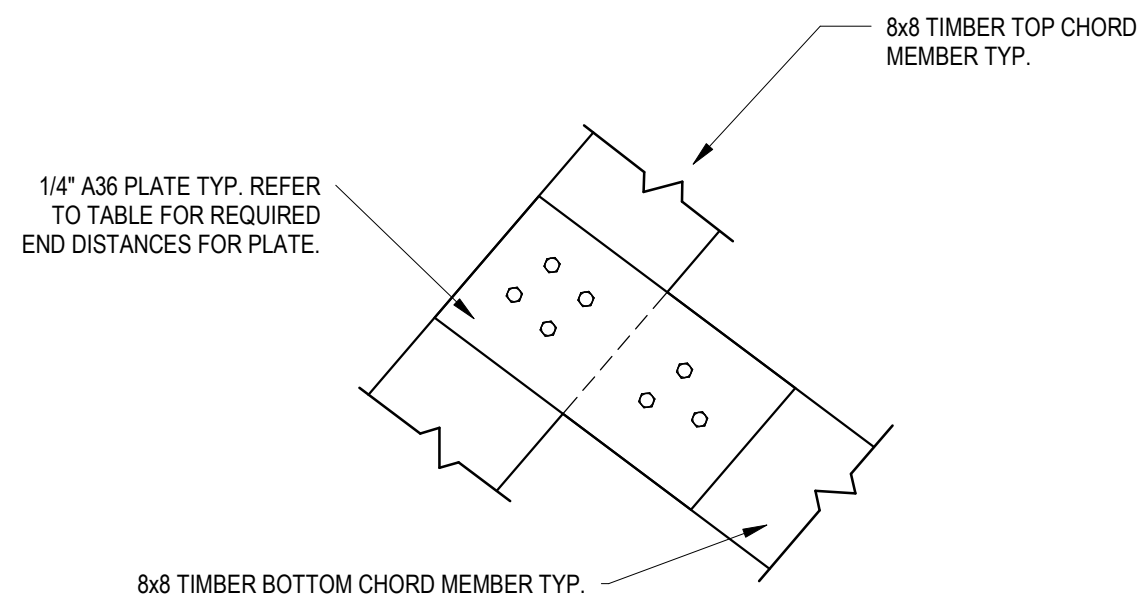


6 TIMBER TRUSS CONNECTION 2
1" = 1'-0"

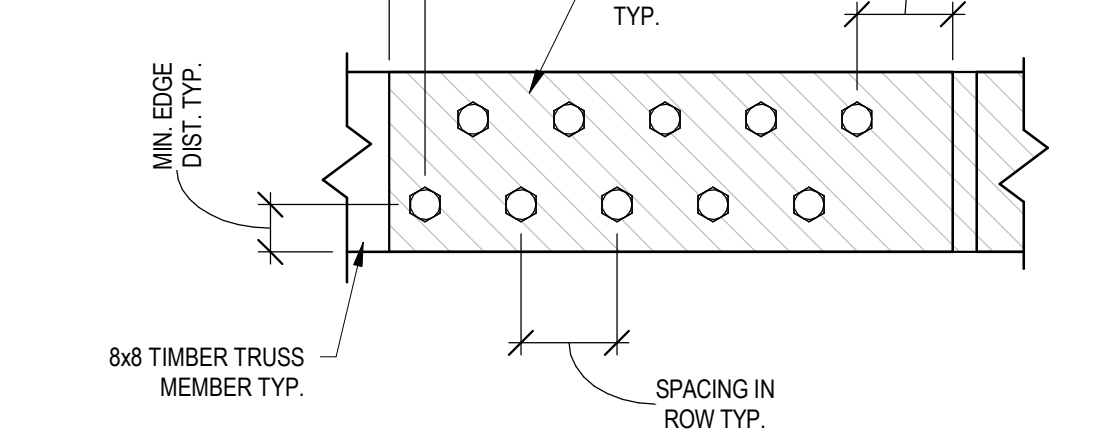


7 TRUSS CONNECTION SPACING
1 1/2" = 1'-0"

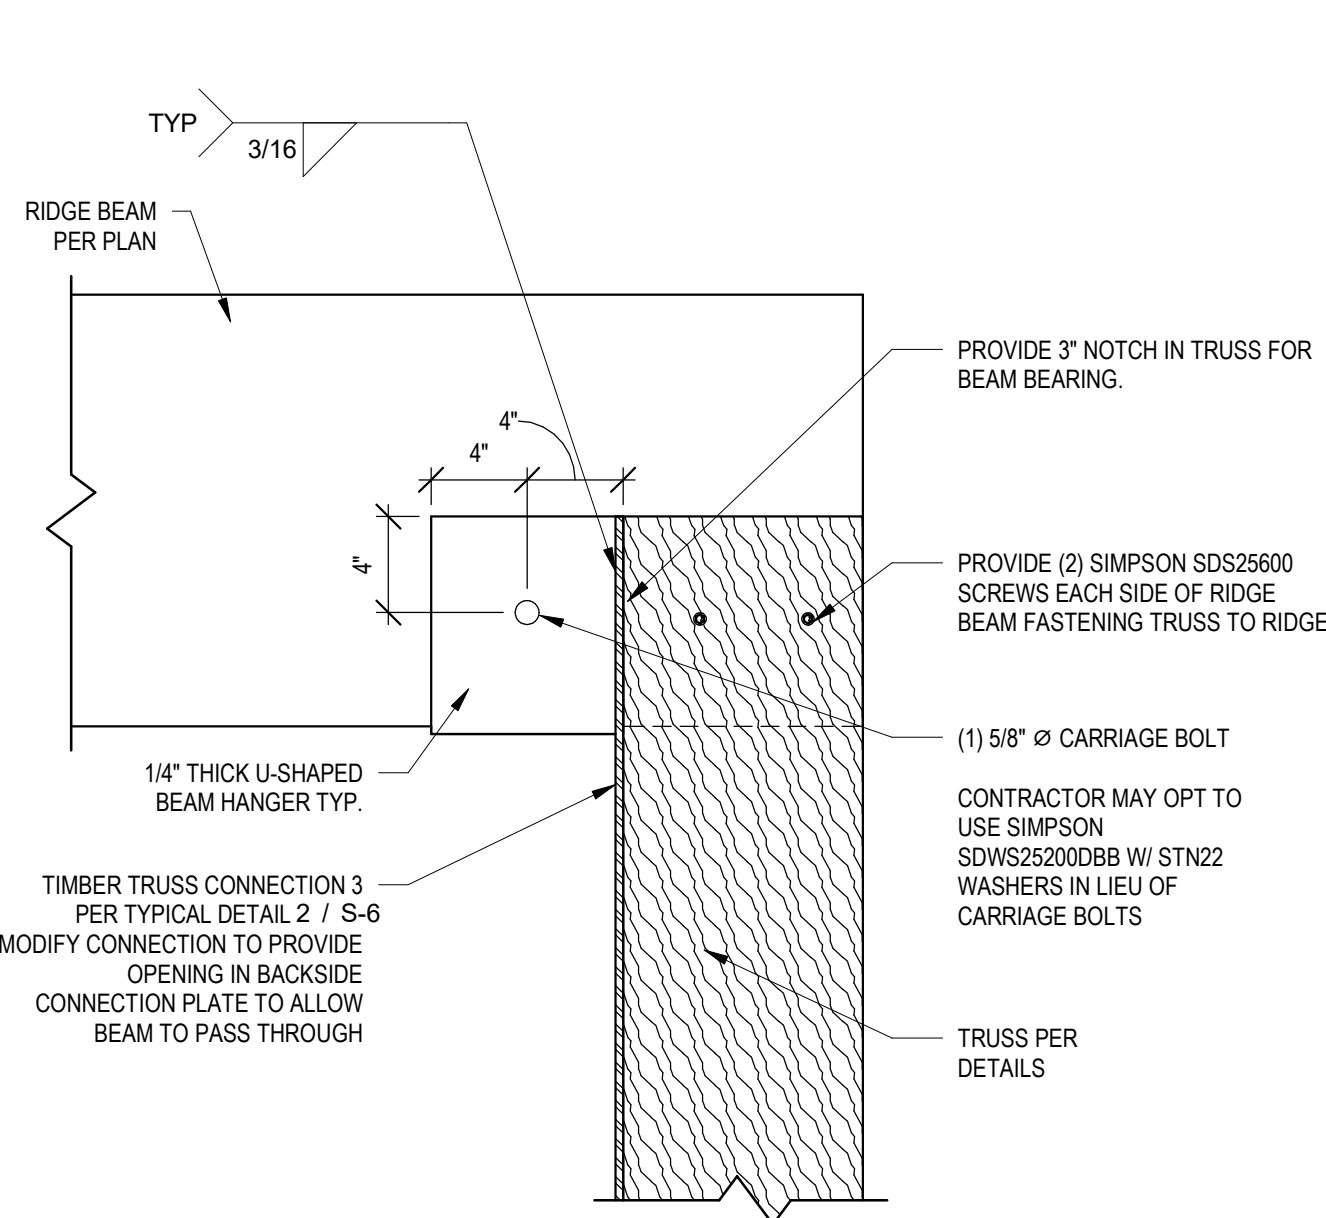


8 RIDGE BEAM CONNECTION TO TRUSS
1 1/2" = 1'-0"

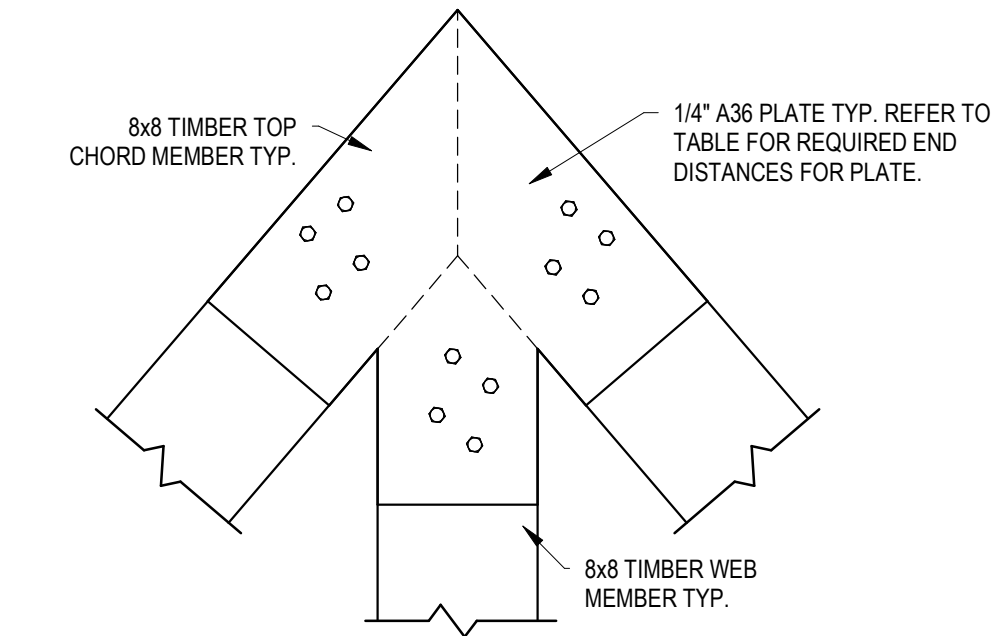


2 TIMBER TRUSS CONNECTION 3
1" = 1'-0"

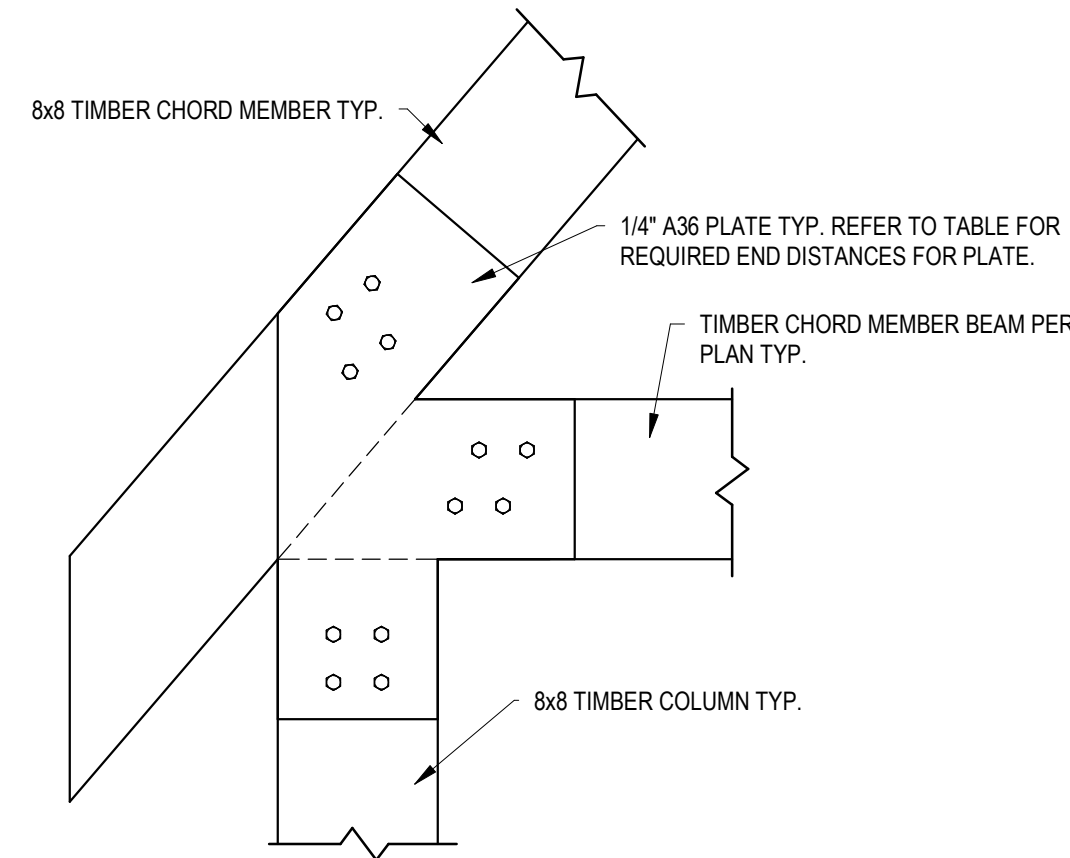

3 TIMBER TRUSS CONNECTION 4
1" = 1'-0"

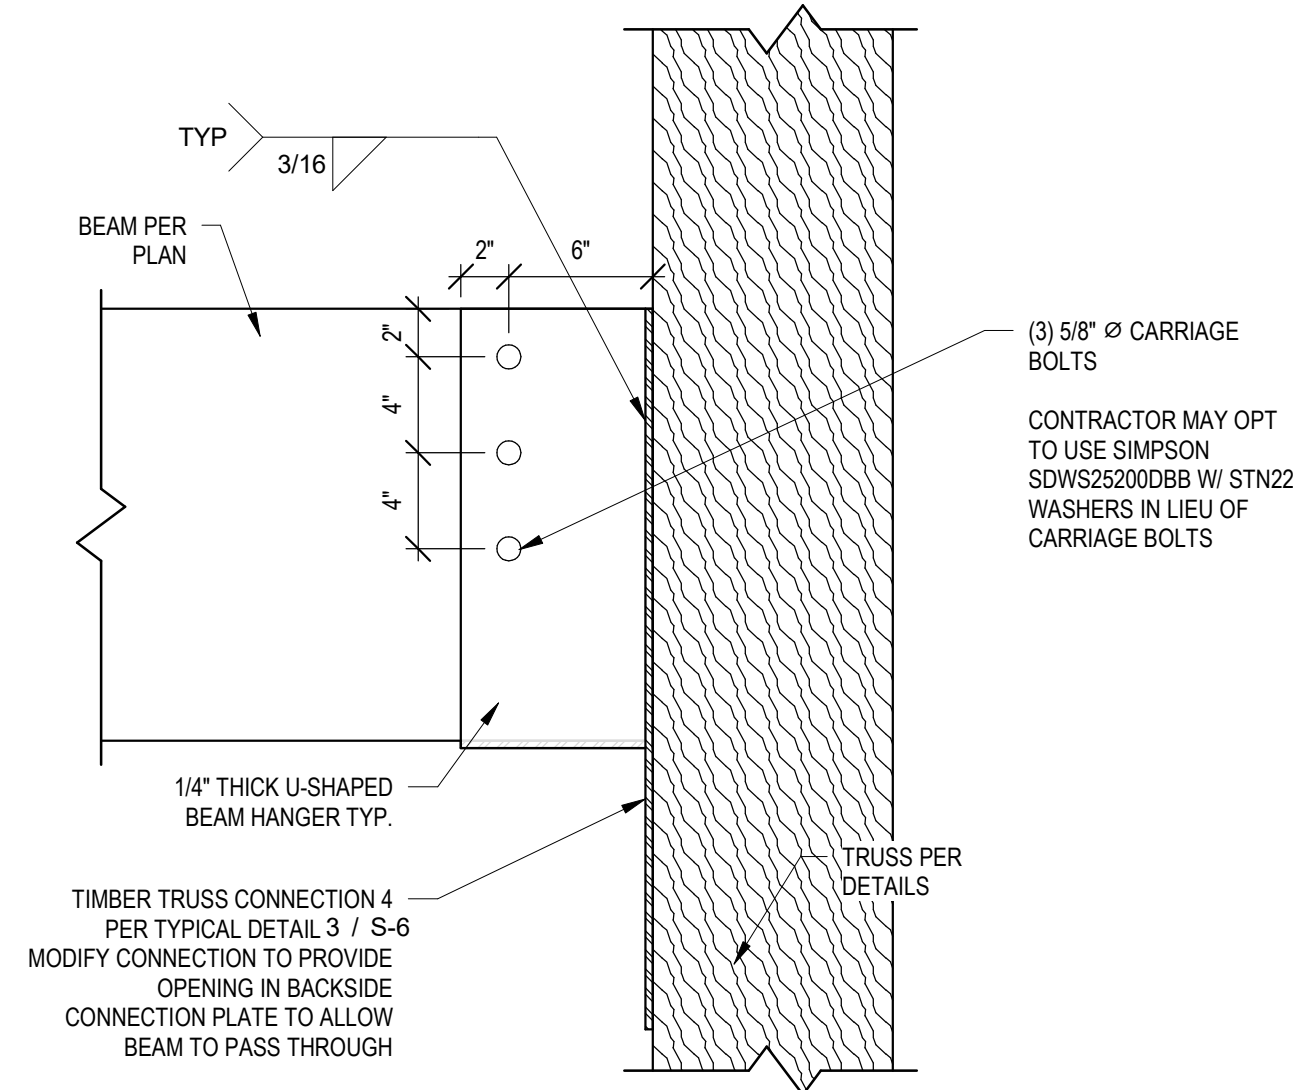

9 PORCH BEAM HANGER CONNECTION TO TRUSS
1 1/2" = 1'-0"

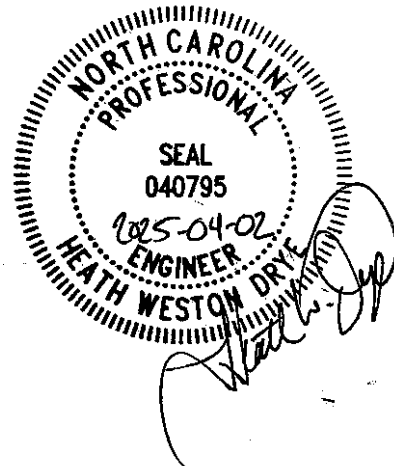

No.	Description	Date
1	ISSUED FOR PROGRESS	2025-02-27
2	ISSUED FOR CONSTRUCTION	2025-04-02

BLUE RIDGE CONSERVANCY
RESTROOM
BOONE GORGE PARK
BOONE, NC 28607

DRYE-McGLAMERY
ENGINEERING, PLLC
325 MCGILL AVENUE NW SUITE 115
CONCORD, NC 28027

FASTENER SCHEDULE - WALL FRAMING (A,E,F)

2018 NCBC - TABLE 2304.10		
DESCRIPTION OF BUILDING ELEMENTS/ CONNECTION TYPE (B)	FASTENER MIN. LENGTH AND TYPE (INCHES)	QUANTITY OR SPACING BETWEEN FASTENERS (INCHES O.C.)
TOP OR SOLE PLATE TO STUD (FACE NAIL)	3-1/2" X 0.162" NAIL (16D COMMON NAIL) (C)	2
	3" X 0.148" NAIL (10D COMMON NAIL)	3
STUD TO TOP OR SOLE PLATE (TOE NAIL)	2-1/2" X 0.131" NAIL (8D COMMON NAIL) (C)	4
	3-1/2" X 0.162" NAIL (16D COMMON NAIL)	3
	3" X 0.148" NAIL (10D COMMON NAIL)	4
CAP/TOP PLATE LAPS AND INTERSECTIONS	3-1/2" X 0.162" NAIL (16D COMMON NAIL) (C)	2 EA. SIDE OF LAP
DIAGONAL BRACING	2-1/2" X 0.131" NAIL (8D COMMON NAIL) (C)	2
	3-1/2" X 0.162" NAIL (16D COMMON NAIL)	2
	3" X 0.148" NAIL (10D COMMON NAIL)	2
SOLE PLATE TO JOIST OR BLOCKING AT BRACED PANELS	3-1/2" X 0.135" NAIL (16D BOX NAIL) (C)	3 PER 16" SPACE
	3-1/2" X 0.162" NAIL (16D COMMON NAIL)	2 PER 16" SPACE
	3" X 0.148" NAIL (10D COMMON NAIL)	3 PER 16" SPACE
SOLE PLATE TO JOIST OR BLOCKING	3-1/2" X 0.162" NAIL (16D COMMON NAIL) (C)	16 INCHES O.C.
	3" X 0.148" NAIL (10D COMMON NAIL)	8 INCHES O.C.
DOUBLE TOP PLATE	3" X 0.148" NAIL (10D COMMON NAIL) (C)	16 INCHES O.C.
	3-1/2" X 0.162" NAIL (16D COMMON NAIL)	16 INCHES O.C.
DOUBLE STUDS	3" X 0.148" NAIL (10D COMMON NAIL) (C)	12 INCHES O.C.
	3-1/2" X 0.162" NAIL (16D COMMON NAIL)	12 INCHES O.C.
CORNER STUDS	3-1/2" X 0.162" NAIL (16D COMMON NAIL) (C)	24 INCHES O.C.
	3" X 0.148" NAIL (10D COMMON NAIL)	16 INCHES O.C.

FASTENER SCHEDULE - CEILING AND ROOF FRAMING (A,E)

2018 NCBC - TABLE 2304.10		
DESCRIPTION OF BUILDING ELEMENTS/ CONNECTION TYPE (B)	FASTENER MIN. LENGTH AND TYPE (INCHES)	QUANTITY OR SPACING BETWEEN FASTENERS (INCHES O.C.)
CEILING JOIST TO PLATE	3-1/2" X 0.162" NAIL (16D COMMON NAIL) (C)	3
	3" X 0.148" NAIL (10D COMMON NAIL)	4
CEILING JOIST, LAPS OVER PARTITIONS & CEILING JOIST TO PARALLELL RAFTER	3-1/2" X 0.162" NAIL (16D COMMON NAIL) (C)	3
	3" X 0.148" NAIL (10D COMMON NAIL)	4
COLLAR TIE TO RAFTER	3" X 0.148" NAIL (10D COMMON NAIL) (C)	3
	3-1/2" X 0.162" NAIL (16D COMMON NAIL)	3
JACK RAFTER TO HIP, TOE-NAILED	3" X 0.148" NAIL (10D COMMON NAIL) (C)	3
	3-1/2" X 0.162" NAIL (16D COMMON NAIL)	3
JACK RAFTER TO HIP, FACE NAILED	3-1/2" X 0.162" NAIL (16D COMMON NAIL) (C)	2
	3" X 0.148" NAIL (10D COMMON NAIL)	3
ROOF RAFTER TO PLATE (TOE-NAILED)	2-1/2" X 0.131" NAIL (8D COMMON NAIL) (C)	3
	3-1/2" X 0.162" NAIL (16D COMMON NAIL)	3
	3" X 0.148" NAIL (10D COMMON NAIL)	3
ROOF RAFTER TO 2-BY RIDGE BEAM, FACE NAILED	3-1/2" X 0.162" NAIL (16D COMMON NAIL) (C)	2
	3" X 0.148" NAIL (10D COMMON NAIL)	3
ROOF RAFTER TO 2-BY RIDGE BEAM, TOE-NAILED	3-1/2" X 0.162" NAIL (16D COMMON NAIL) (C)	2
	3" X 0.148" NAIL (10D COMMON NAIL)	3

FASTENER SCHEDULE - FLOOR FRAMING (A,E)


2018 NCBC - TABLE 2304.10		
DESCRIPTION OF BUILDING ELEMENTS/ CONNECTION TYPE (B)	FASTENER MIN. LENGTH AND TYPE (INCHES)	QUANTITY OR SPACING BETWEEN FASTENERS (INCHES O.C.)
JOIST TO BAND JOIST	3-1/2" X 0.162" NAIL (16D COMMON NAIL) (C)	3
	3" X 0.148" NAIL (10D COMMON NAIL)	5
LEDGER STRIP	3-1/2" X 0.162" NAIL (16D COMMON NAIL) (C)	3
	3" X 0.148" NAIL (10D COMMON NAIL)	4
JOIST TO SILL OR GIRDER TOE-NAILED & BLOCKING BETWEEN JOIST OR RAFTER TO TOP PLATE (TOE- NAILED)	2-1/2" X 0.131" NAIL (8D COMMON NAIL) (C)	3
	3" X 0.148" NAIL (10D COMMON NAIL)	3
BRIDGE TO JOIST (LISTED NUMBER OF FASTENERS AT EACH END)	2-1/2" X 0.131" NAIL (8D COMMON NAIL) (C)	2
RIM JOIST TO TOP PLATE (TOE-NAILED)	3-1/2" X 0.162" NAIL (16D COMMON NAIL)	8" O.C.
	3" X 0.148" NAIL (10D COMMON NAIL)	6" O.C.
BUILT-UP GIRDERS AND BEAMS	3-1/2" X 0.162" NAIL (16D COMMON NAIL)	24" O.C. AND 3 AT EA. END AND SPLICE
	3" X 0.148" NAIL (10D COMMON NAIL)	24" O.C. AND 3 AT EA. END AND SPLICE
	2-1/2" X 0.131" NAIL (8D COMMON NAIL)	16" O.C. AND 4 AT EA. END AND SPLICE

FASTENER SCHEDULE - STRUCTURAL MEMBERS (J,K)

2018 NCBC - TABLE 2304.10			
DESCRIPTION OF BUILDING ELEMENTS/ CONNECTION TYPE (B)	FASTENER MIN. LENGTH AND TYPE (INCHES)	SPACING OF FASTENERS	
		EDGES (INCHES) (I)	INTERMEDIATE SUPPORTS (INCHES) (C,E)
<u>WOOD STRUCTURAL PANELS, SUBFLOOR, ROOF AND INTERIOR WALL SHEATHING TO FRAMING AND PARTICLEBOARD WALL SHEATHING TO FRAMING</u>			
3/8" TO 1/2"	6D COMMON NAIL (SUBFLOOR WALL)	6	12 (G)
	8D COMMON NAIL (ROOF) (F)	6	12 (G)
19/32" TO 1"	8D COMMON NAIL	6	12 (G)
1-1/8" TO 1-1/4"	10D COMMON NAIL	6	12
	8D DEFORMED NAIL	6	12
<u>OTHER WALL SHEATHING (H)</u>			
1/2" STRUCTURAL CELLULOSIC FIBERBOARD SHEATHING	1-1/2" GALVANIZED ROOFING NAIL, 7/16" CROWN OR 1" CROWN STAPLE 16 GA., 1-1/4" LONG	3	6
25/32" STRUCTURAL CELLULOSIC FIBERBOARD SHEATHING	1-3/4" GALVANIZED ROOFING NAIL, 7/16" CROWN OR 1" CROWN STAPLE 16 GA., 1-1/2" LONG	3	6
1/2" GYPSUM SHEATHING (D)	1-1/2" GALVANIZED ROOFING NAIL, STAPLE GALVANIZED, 1-1/2 LONG; 1-1/4" SCREWS, TYPE W OR S	7	7
5/8" GYPSUM SHEATHING (D)	1-3/4" GALVANIZED ROOFING NAIL, STAPLE GALVANIZED, 1-5/8 LONG; 1-5/8" SCREWS, TYPE W OR S	7	7
<u>WOOD STRUCTURAL PANELS, COMBINATION SUBFLOOR UNDERLAYMENT TO FRAMING</u>			
3/4" AND LESS	6D DEFORMED NAIL	6	12
	8D COMMON NAIL	6	12
7/8" TO 1"	8D COMMON NAIL	6	12
	8D DEFORMED NAIL	6	12
1-1/8" TO 1-1/4"	10D COMMON NAIL	6	12
	8D DEFORMED NAIL	6	12

- NOTES TO TABLE 2304.10 - WALL FRAMING, CEILING AND ROOF FRAMING, AND FLOOR FRAMING SCHEDULES**
- (A). THIS FASTENING SCHEDULE APPLIES TO FRAMING MEMBERS HAVING AN ACTUAL THICKNESS OF 1-1/2" INCHES (NOMINAL "2X" LUMBER)
- (B). FASTENINGS LISTED ABOVE MAY ALSO BE USED FOR OTHER CONNECTIONS THAT ARE NOT LISTED BUT THAT HAVE THE SAME CONFIGURATION AND THE SAME CODE REQUIREMENTS FOR FASTENER QUANTITY/SPACING AND FASTENER SIZE (PENNYWEIGHT AND STYLE, E.G. 8D COMMON, "8-PENNY COMMON NAIL")
- (C). THIS FASTENER, IN THE QUANTITY OR SPACING SHOWN IN THE RIGHTMOST COLUMN, COMPRISES THE MOST STRINGENT FASTENING OF THE CONNECTION LISTED IN THE *INTERNATIONAL RESIDENTIAL CODE*. FASTENING SCHEDULE ONLY APPLIES TO BUILDINGS OF CONVENTIONAL WOOD FRAME CONSTRUCTION WHERE WIND OR SEISMIC ANALYSIS IS NOT REQUIRED BY THE APPLICABLE CODE. IN AREAS WHERE WIND OR SEISMIC ANALYSIS IS REQUIRED, REQUIRED FASTENING MUST BE DETERMINED BY STRUCTURAL ANALYSIS. THE FOLLOWING ARE CONDITIONS FOR WHICH CODES REQUIRE STRUCTURAL ANALYSIS:
- i. FOR NOMINAL DIMENSIONS OF NAILS SEE 2018 NCBC TABLE 2304.10
- ii. BUILDINGS LOCATED IN AREAS WHERE THE DESIGN WIND SPEED EXCEEDS 130 MPH OR AREAS ASSIGNED TO SEISMIC CATEGORY C
- (E). REPRINTED BY PERMISSION OF THE ICC EVALUATION SERVICE LLC, FROM EVALUATION REPORT ESR-1539-09.
- (F). NAILS AND STAPLES SHALL CONFORM TO THE REQUIREMENTS OF ASTM F1667.

- NOTES TO TABLE 2304.10 - STRUCTURAL MEMBERS SCHEDULE**
- (A). DELETED
- (B). STAPLES ARE 16 GAGE WIRE AND HAVE A MIN. 7/16 INCH ON DIAMETER CROWN WIDTH
- (C). NAILS SHALL BE SPACED AT NOT MORE THAN 6 INCHES ON CENTER AT ALL SUPPORTS WHERE SPANS ARE 48 INCHES OR GREATER
- (D). FOUR FOOT BY 8-FOOT OR 4-FOOT BY 9-FOOT PANELS SHALL BE APPLIED VERTICALLY
- (E). SPACING OF FASTENERS NOT INCLUDED IN THIS TABLE SHALL BE BASED ON TABLE 2304.10.
- (F). FOR REGIONS HAVING ULTIMATE WIND SPEED OF 130 MPH OR GREATER, 8D DEFORMED NAILS SHALL BE USED FOR ATTACHING PLYWOOD AND WOOD STRUCTURAL PANEL ROOF SHEATHING TO FRAMING WITHIN MINIMUM 48-INCH DISTANCE FROM GABLE END WALLS, IF MEAN ROOF HEIGHT IS MORE THAN 25 FEET, UP TO 35 FEET MAXIMUM.
- (G). FOR REGIONS HAVING ULTIMATE WIND SPEED OF 120 MPH OR LESS, NAILS FOR ATTACHING WOOD STRUCTURAL PANEL ROOF SHEATHING TO GABLE END WALL FRAMING SHALL BE SPACED 6 INCHES ON CENTER WHEN BASIC WIND SPEED IS GREATER THAN 100 MPH. NAILS FOR ATTACHING PANEL ROOF SHEATHING TO INTERMEDIATE SUPPORTS SHALL BE SPACED 6 INCHES ON CENTER FOR MINIMUM 48-INCH DISTANCE FROM RIDGES, EAVES AND GABLE END WALLS, AND 4 INCHES ON CENTER TO GABLE END WALL FRAMING.
- (H). GYPSUM SHEATHING SHALL CONFORM TO ASTM C79 AND SHALL BE INSTALLED IN ACCORDANCE WITH GA 253. FIBERBOARD SHEATHING SHALL CONFORM TO ASTM C208.
- (I). SPACING OF FASTENERS ON FLOOR SHEATHING, PANEL EDGES APPLIES TO PANEL EDGES SUPPORTED BY FRAMING MEMBERS AND REQUIRED BLOCKING AND AT ALL FLOOR PERIMETERS ONLY. SPACING OF FASTENERS ON ROOF SHEATHING, PANEL EDGES APPLIES TO PANEL EDGES SUPPORTED BY FRAMING MEMBERS AND REQUIRED BLOCKING. BLOCKING OF ROOF OR FLOOR SHEATHING PANEL EDGES PERPENDICULAR TO THE FRAMING MEMBERS NEED NOT BE PROVIDED EXCEPT AS REQUIRED BY OTHER PROVISIONS OF THIS CODE. FLOOR PERIMETER SHALL BE SUPPORTED BY FRAMING MEMBERS OR SOLID BLOCKING. ROOF SHEATHING 7/16 INCH OR GREATER IN THICKNESS DOES NOT REQUIRE PERIMETER BLOCKING.
- (J). FOR NOMINAL DIMENSIONS OF NAILS SEE TABLE 2304.10
- (K). NAILS AND STAPLES SHALL CONFORM TO THE REQUIREMENTS OF ASTM F1667.

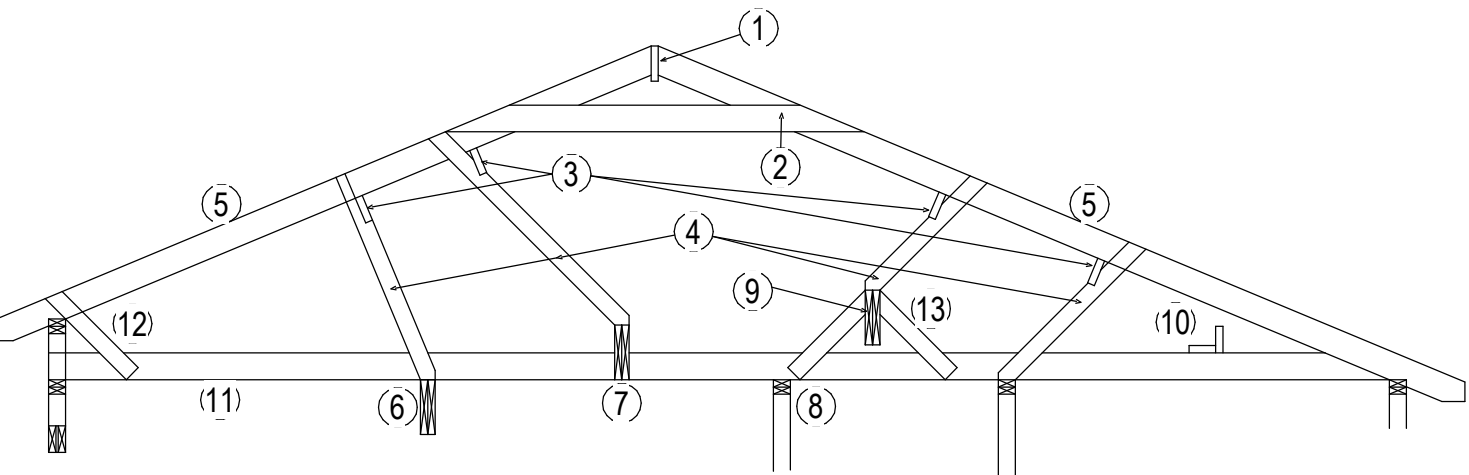

NOTES: APPLY UNLESS NOTED OTHERWISE ON STRUCTURAL DRAWINGS.

- RIDGE MUST BE MINIMUM 1" NOMINAL THICKNESS AND MINIMUM HT EQUAL OR GREATER THAN THE END CUT ON RAFTER.
- COLLAR TIES PLACED AT THE UPPER 1/3 AND SIZED EQUAL OR GREATER THAN THE RAFTER SPACED AT NO MORE THAN 4' OC.
- PURLIN EQUAL OR GREATER THAN THE SIZE OF THE RAFTER AND INSTALLED ON EDGE. LOCATION GIVEN ON DRAWINGS.
- PURLIN BRACES MINIMUM 2X4 AND SLOPED NO GREATER THAN 45 DEGREES.
- RAFTER SIZED BY THE DRAWINGS.
- DROP BEAM.
- FLUSH BEAM.
- DBL TOP PLATED WALL.
- RAISED BEAM. (6, 7, 8, AND 9 ARE ACCEPTABLE MEANS OF ROOF SUPPORT.)
- STRONG BACK WITH EACH MEMBER EQUAL OR GREATER THAN CEILING JOIST REQUIRED ON SPANS GREATER THAN 10'.
- CEILING JOIST SIZED BY THE DRAWINGS.
- 2X4 RAFTER TIES BRACE AT 4' OC WHERE REQUIRED.
- 2X4 BACK BRACE AT 4' OC CONTINUOUS EACH SIDE.

POST BASE SCHEDULE		
POST SIZE	SIMPSON EMBEDDED POST BASE	SIMPSON BOLTED POST BASE
4X4	CB44	ABU44
6X6	CB66	ABU66
8X8	CB88	ABU88

DRYE
McGLAMERY

ENGINEERING, PLLC

NC FIRM LICENSE #P-1305

SEAL
040795
10-5-04-02
NORTH CAROLINA
PROFESSIONAL
ENGINEER
HATTY WESTON DRYE

No.	Description	Date
1	ISSUED FOR PROGRESS	2025-02-27
2	ISSUED FOR CONSTRUCTION	2025-04-02


BLUE RIDGE CONSERVANCY
RESTROOM
BOONE GORGE PARK
BOONE, NC 28607

DRYE-McGLAMERY
ENGINEERING, PLLC
325 MCGILL AVENUE NW SUITE 115
CONCORD, NC 28027


ISSUED FOR CONSTRUCTION	
DME PROJECT #:	2025045
DRAWN BY	CJH
CHECKED BY	HWD

FRAMING DETAILS


S-7

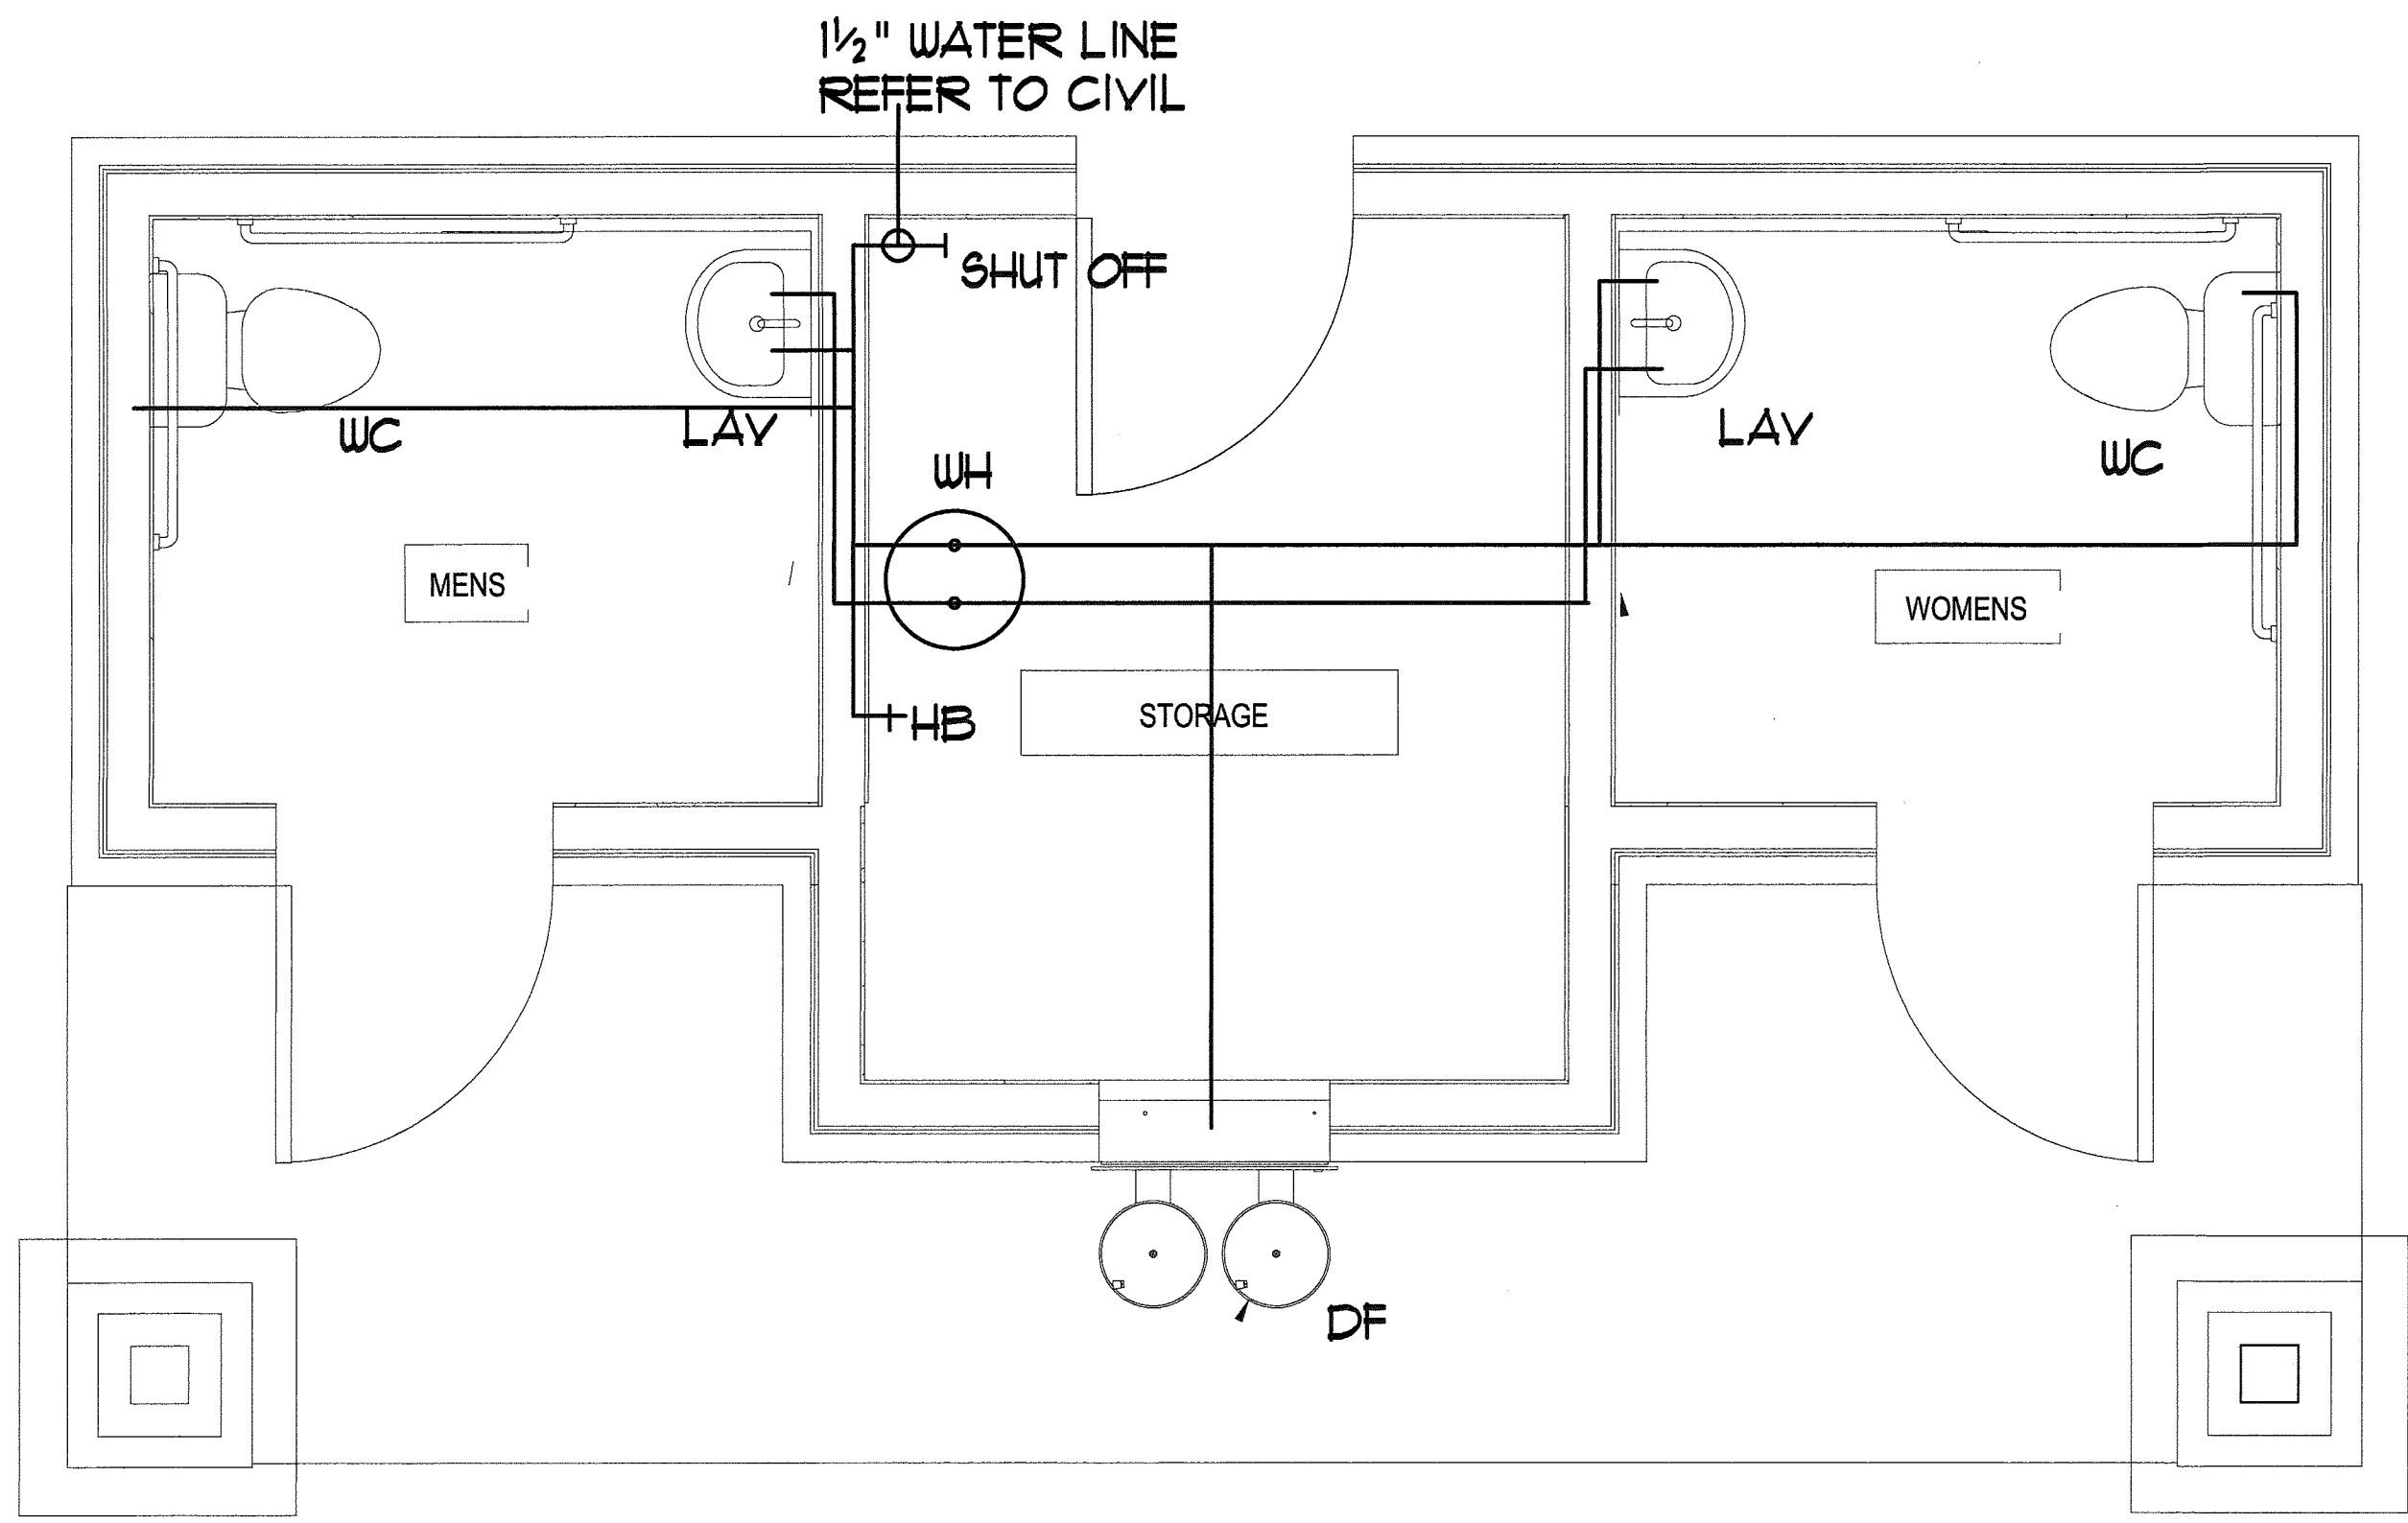


1 SUPPLY PLUMBING PLAN
SCALE 1/2" = 1'-0"

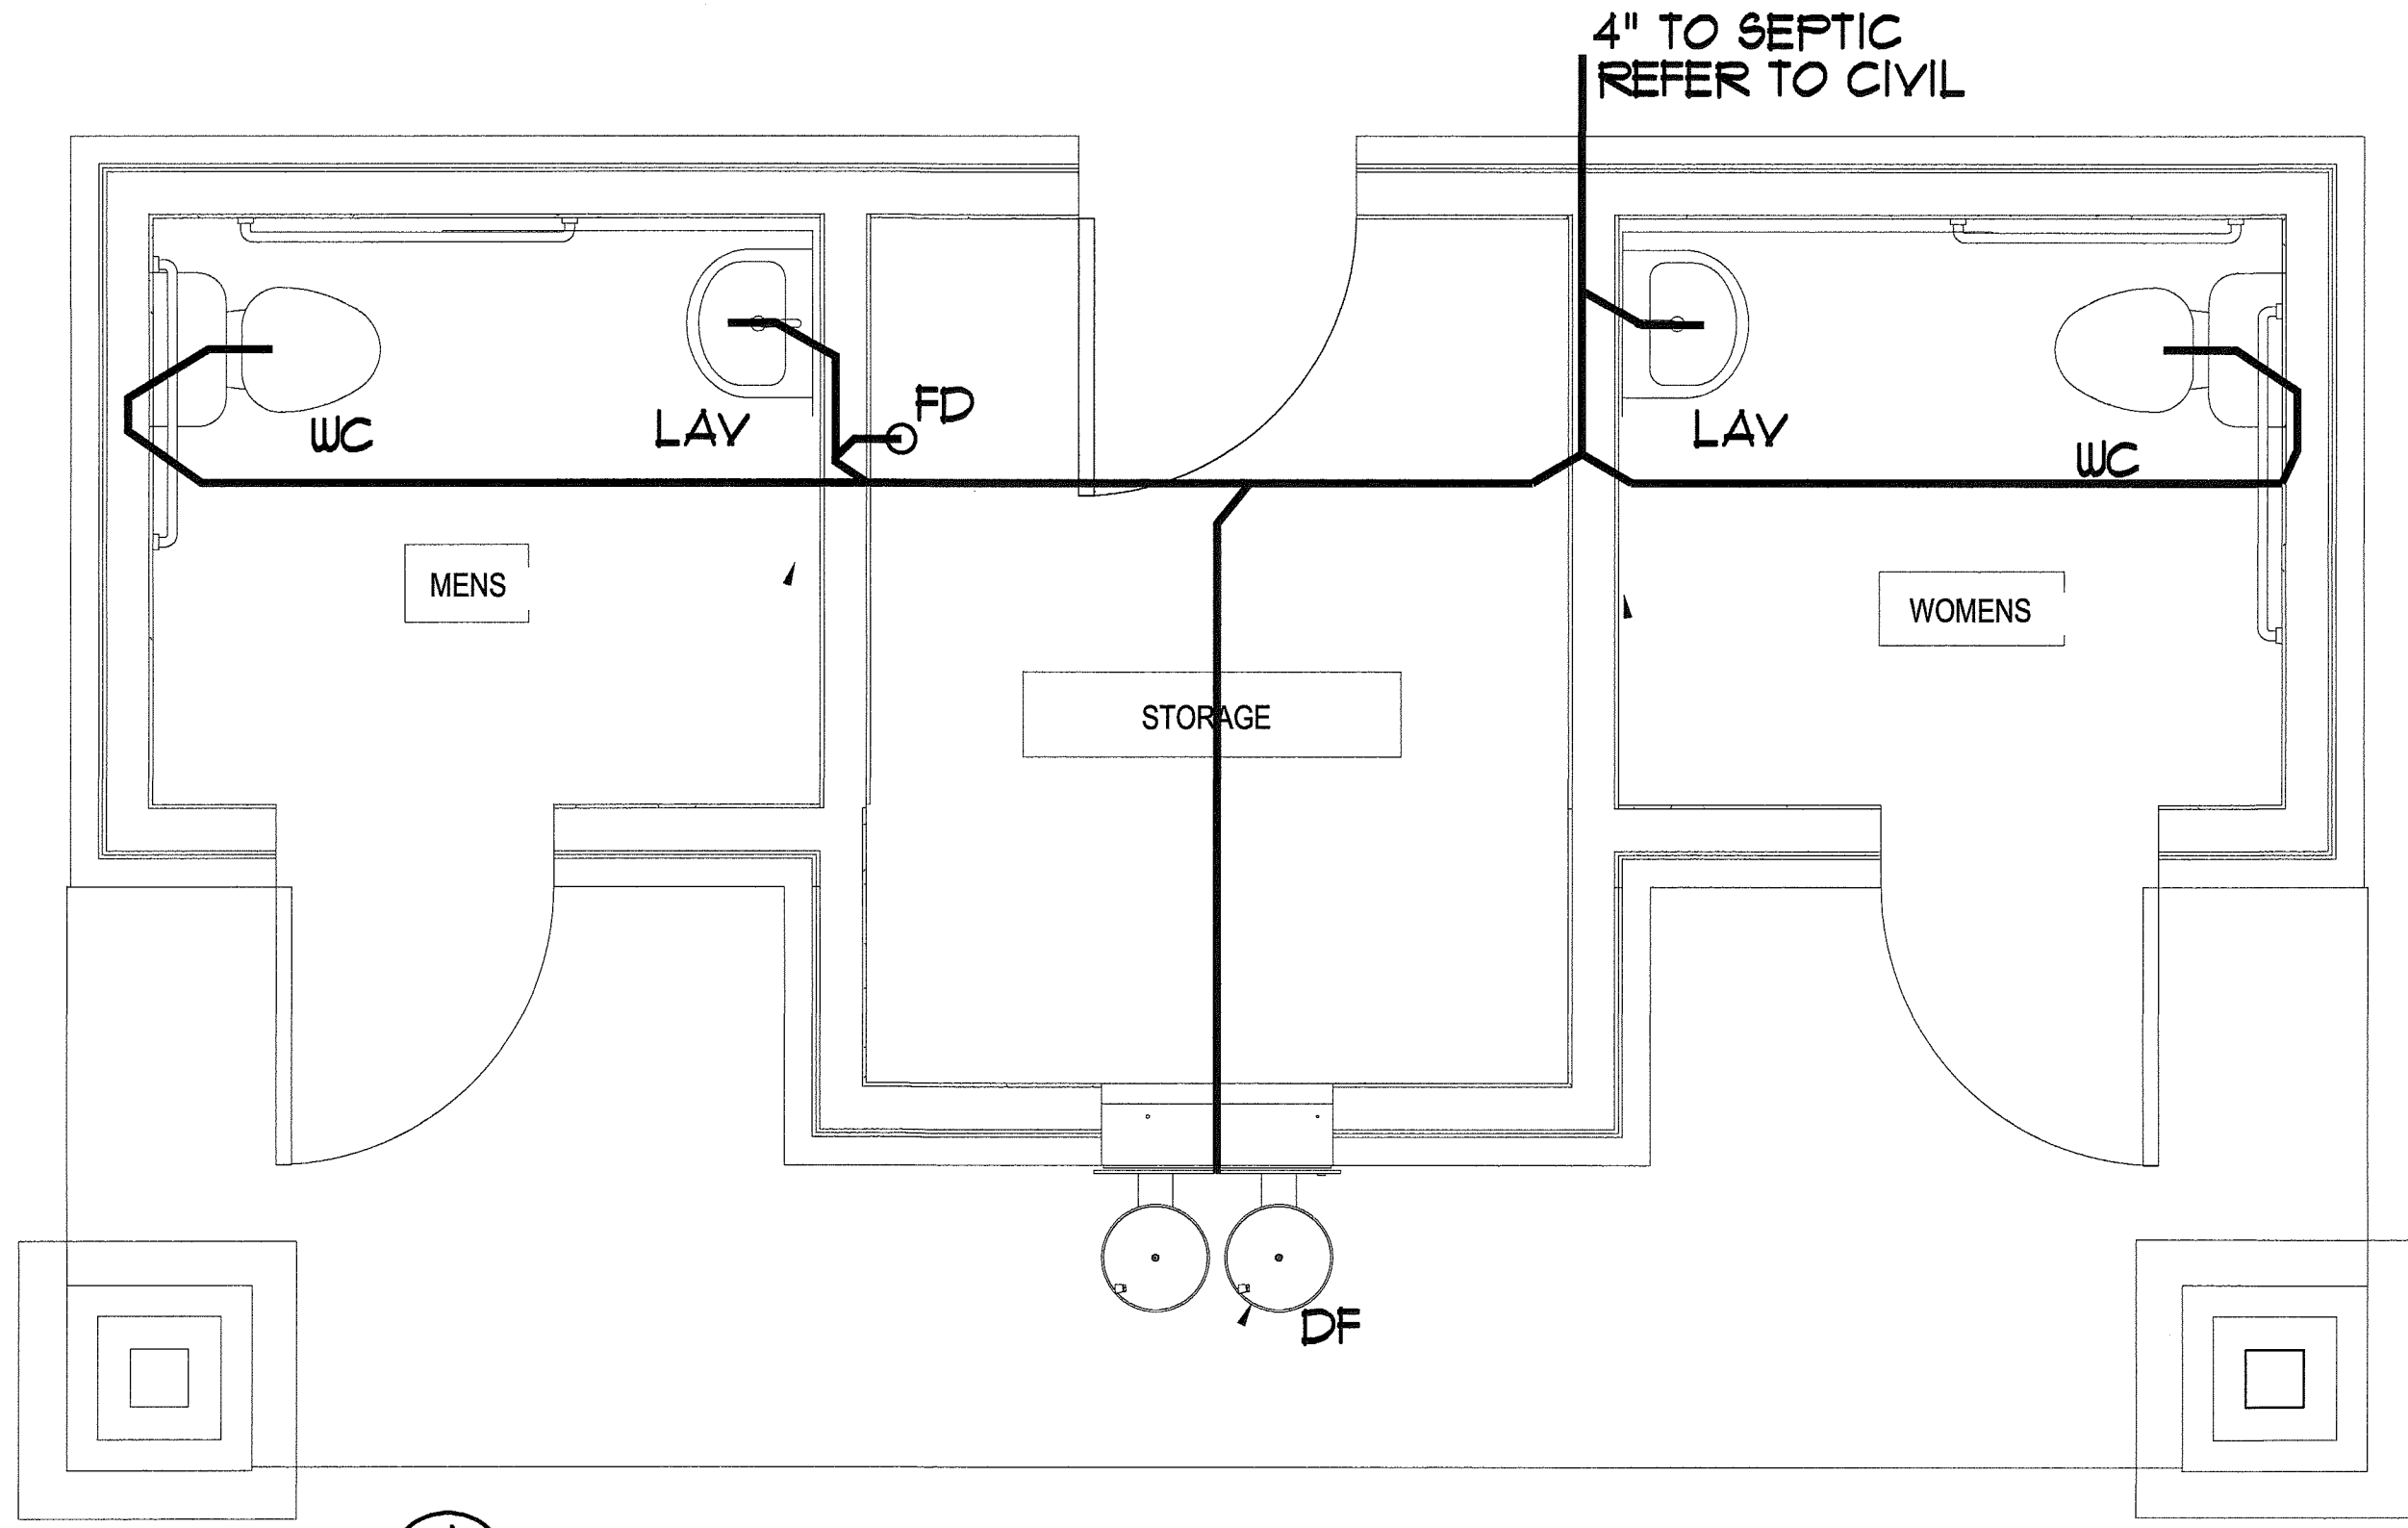

4 WASTE PLUMBING PLAN
SCALE 1/2" = 1'-0"

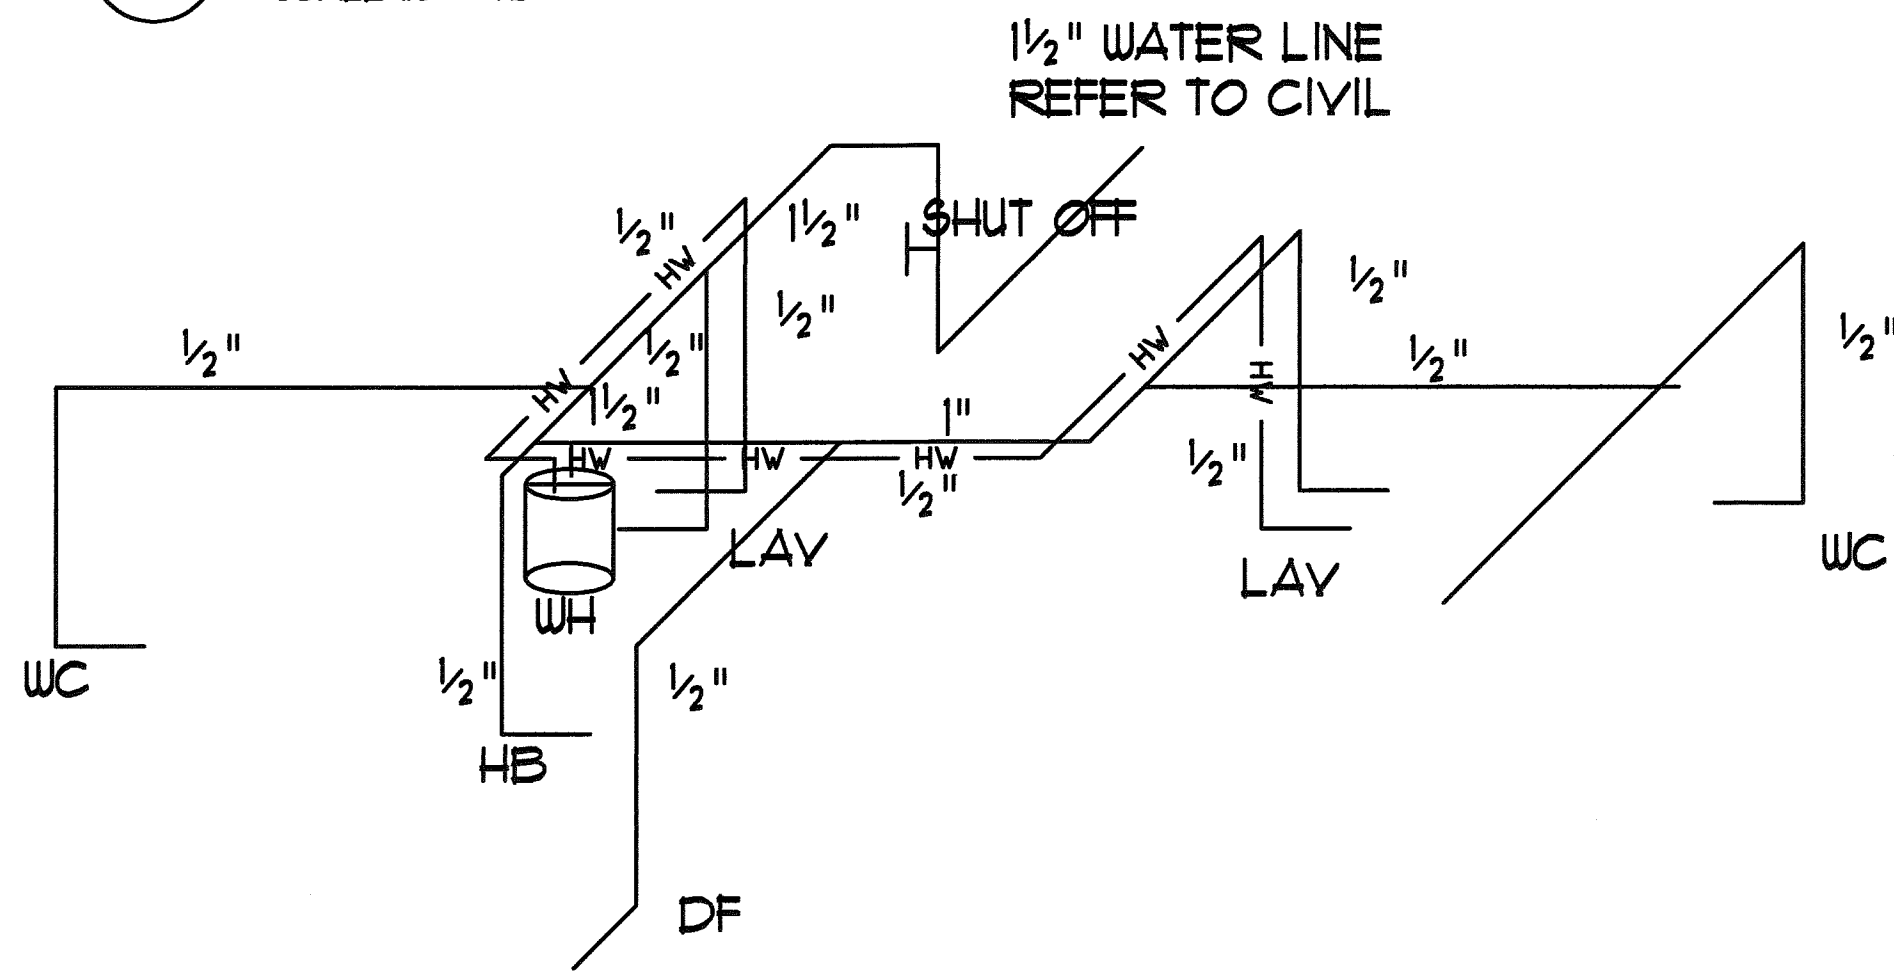


2 SUPPLY DIAGRAM
P-01

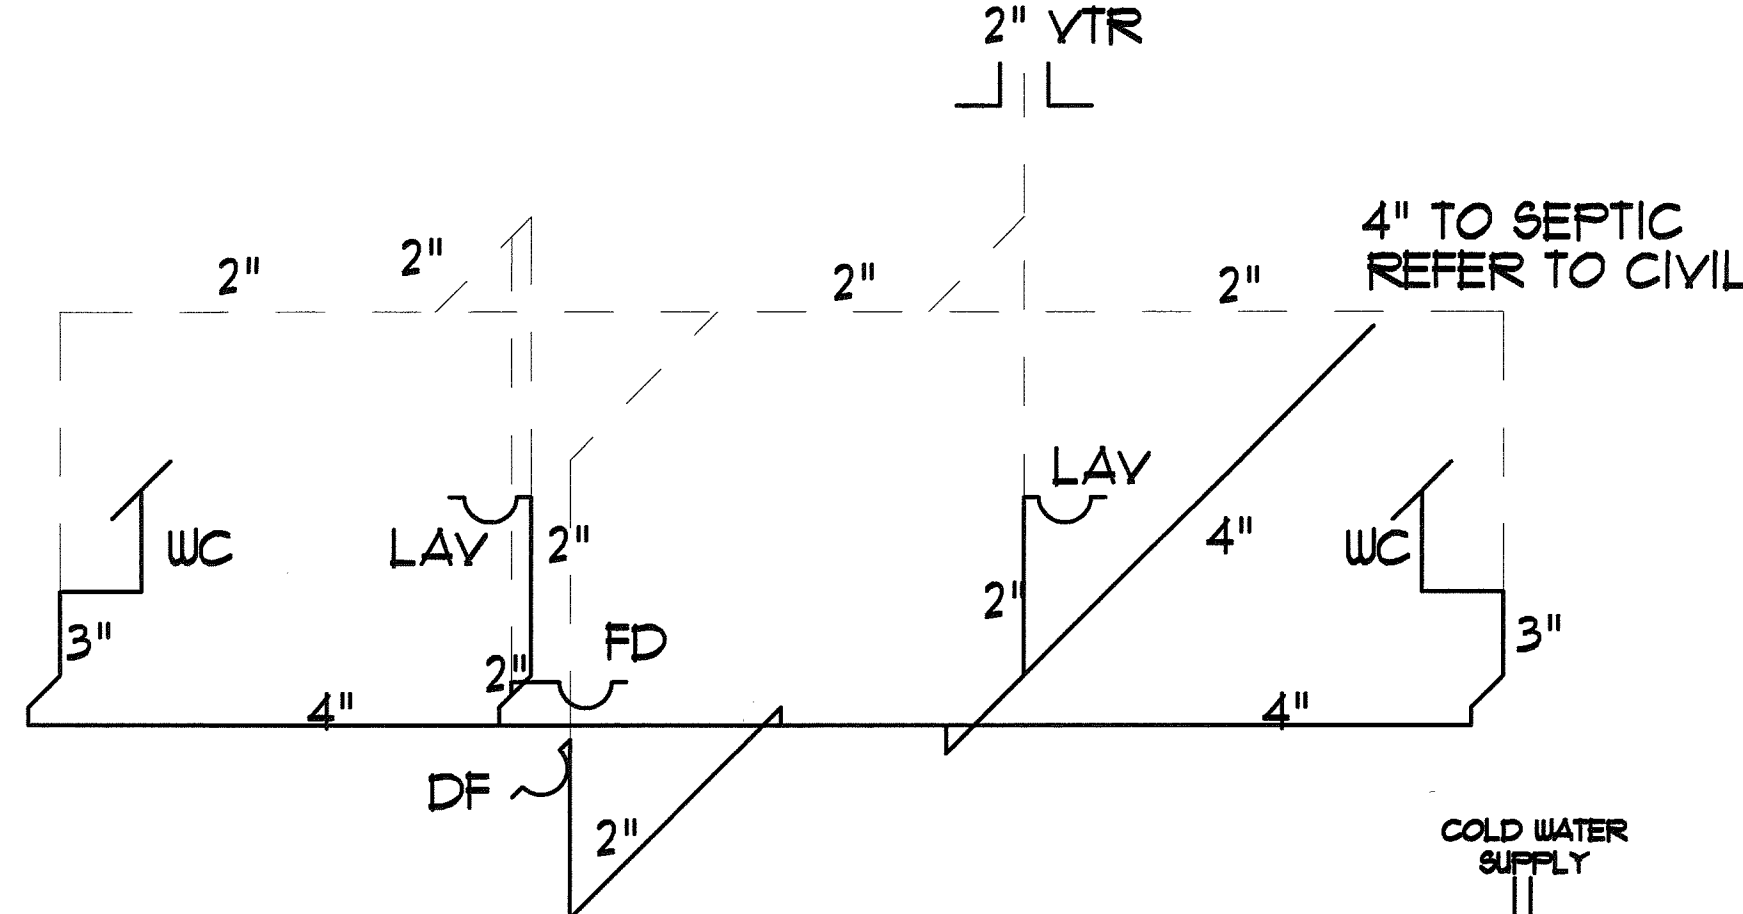

5 WASTE DIAGRAM
P-01

3 PLUMBING FIXTURE & EQUIPMENT SCHEDULE
P-01

SYM.	DESCRIPTION	CONNECTIONS (IN)				SPECIFICATION	REMARKS	COUNT	WUR/FUR	DRU/FUR	TOTAL WUR/FUR	TOTAL DRU
		WASTE	VENT	COLD	HOT							
WC	WATER CLOSET, TANK TYPE, ADA 1/2 GPF PRESSURE ASSIST	3"	2"	1/2"		PROFLO FF610P/ALH FF610P/ALH	OR APPROVED EQUAL	2	5	4	10	8
LAV	LAVATORY, WALL HUNG WITH METERING FAUCET	2"	2"	1/2"	1/2"	PROFLO FF644H PROFLO FF64331	OR APPROVED EQUAL	2	2	1	4	2
DF	EXTERIOR DRINKING FOUNTAIN	2"	2"	1/2"		HAUB THFRP	OR APPROVED EQUAL	1	25	3	25	25
WH	ELEC WATER HEATER 20 GAL 35 KW			1/2"	1/2"	AO BTH AEN6302/2012845 WITH WALL HANG KIT	OR APPROVED EQUAL					
FD	FLOOR DRAIN	2"	2"			SLOX CHIEF 68222F6	OR APPROVED EQUAL					
HB	HOSE BIBB			1/2"		PROFLO FF655H4ED	OR APPROVED EQUAL					
APPROVED EQUALS								TOTAL			1425 WUR/FUR	
THE CONTRACTOR IS RESPONSIBLE FOR PROVIDING ANY NON-LISTED TRIM AND COMPONENTS								TOTAL ESTIMATED DEMAND			115 GPM	1025 DRU
ADA COMPLIANCE NOTE THE PLUMBING CONTRACTOR IS TO VERIFY THAT ALL PLUMBING FIXTURES ARE INSTALLED IN ACCORDANCE WITH THE NC ACCESSIBILITY CODE AS SHOWN ON ARCHITECTURAL PLANS								TOTAL			1425 WUR/FUR	

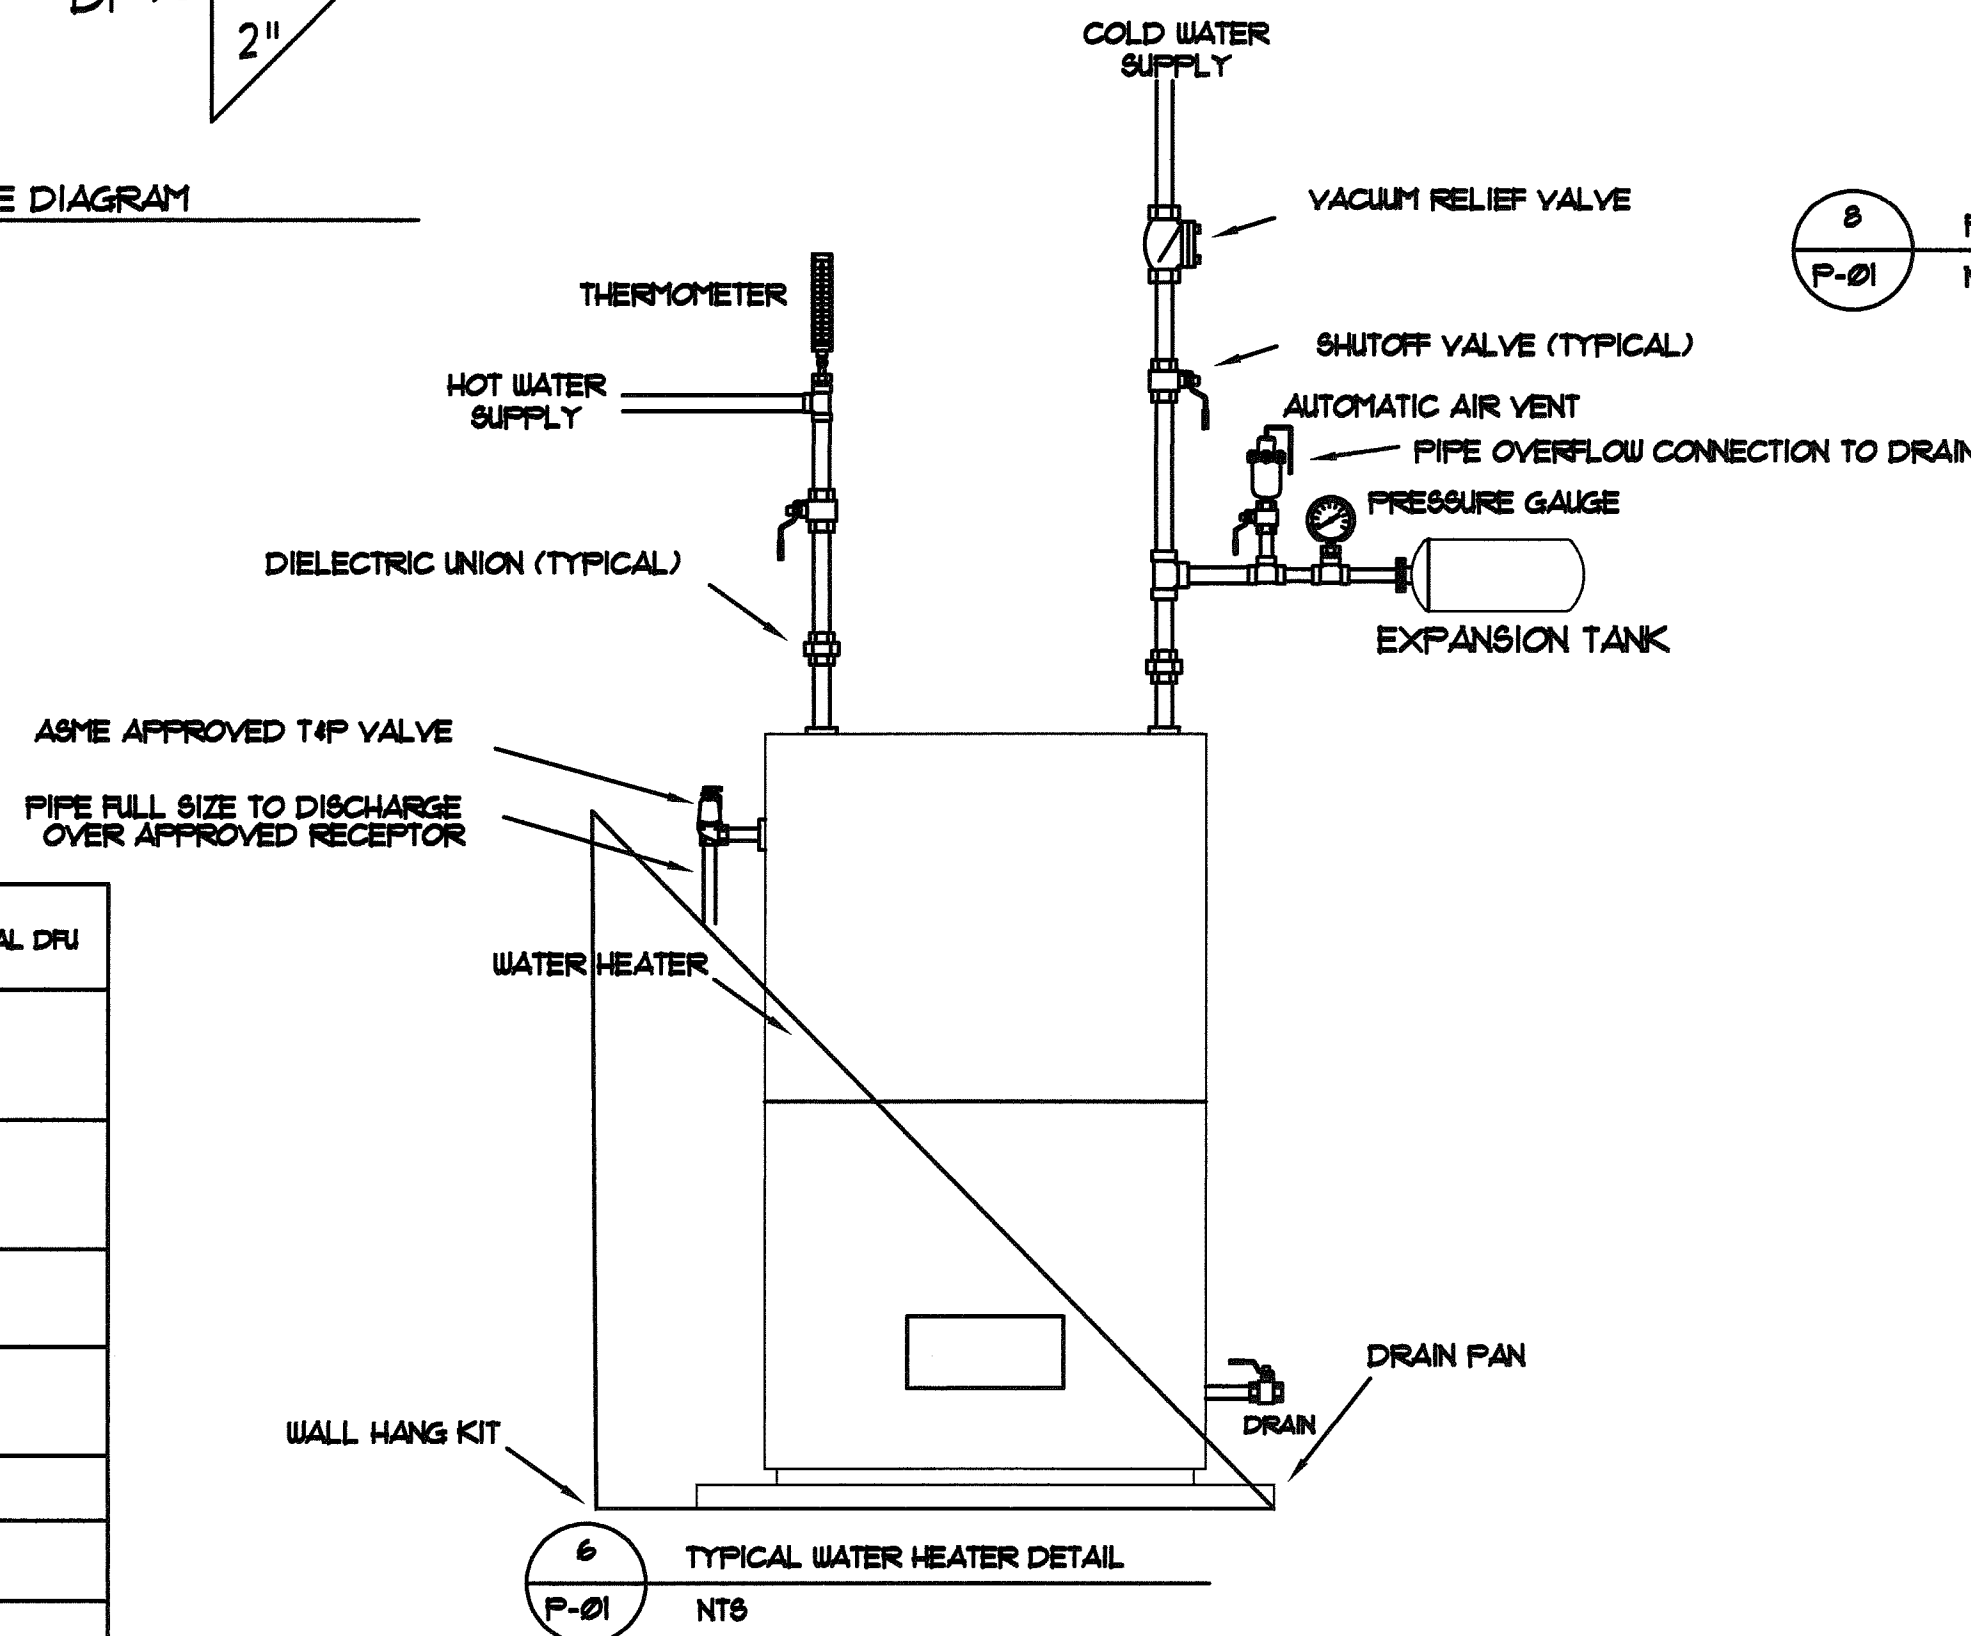

6 TYPICAL WATER HEATER DETAIL
P-01 NT6


7 MATERIAL SPECIFICATION
P-01

- 1) PIPE INSULATION: DG TURBOLIT FOAM VINYL JACKETED WHERE EXPOSED
- 2) WASTE: CAST / PVC
- 3) VENT: CAST / PVC
- 4) DOMESTIC WATER: PEX/COPPER/STAINLESS

8 PLUMBING NOTES
P-01 NT6

1. THE PLUMBING CONTRACTOR SHALL PROVIDE ALL LABOR, MATERIAL, AND EQUIPMENT REQUIRED FOR THE COMPLETION AND OPERATION OF ALL SYSTEMS IN THIS SECTION OF WORK IN ACCORDANCE WITH THE APPROVED EDITIONS OF THE 2018 NC PLUMBING CODE, THE LOCAL ADMINISTRATIVE AUTHORITY AND APPLICABLE NFPA CODES. INSULATE DOMESTIC COLD & HOT WATER PIPING PATCH EXISTING INSULATION WHERE DAMAGED UNDER CONSTRUCTION AND WHERE NEW CONNECTIONS ARE MADE.
2. THE CONTRACTOR SHALL APPLY AND PAY FOR ALL NECESSARY PERMITS, FEES, AND INSPECTIONS REQUIRED BY ANY PUBLIC AUTHORITY HAVING JURISDICTION. ACREAGE CHARGES, BONDS, PROPERTY ASSESSMENTS AND FACILITIES CHARGE SHALL NOT BE CONSIDERED TO BE A PART OF THIS.
3. ALL MATERIALS AND EQUIPMENT PROVIDED AND/OR INSTALLED UNDER THIS SECTION OF THE SPECIFICATIONS SHALL BE GUARANTEED FOR A PERIOD OF 1 YEAR FROM THE DATE OF TURNOVER OF THE WORK TO THE OWNER.
4. THE PLUMBING CONTRACTOR SHALL COORDINATE WORK WITH THE CONTRACTORS OF OTHER TRADES, AND COMPLETE THE ENTIRE INSTALLATION AS SOON AS THE CONDITIONS OF THE BUILDING PERMITS.
5. FIRESTOP ALL PENETRATIONS, BY PIPING OR CONDUITS, OF FIRE RATED WALLS, FLOORS AND PARTITIONS, PROVIDE A DEVICE(S) OR SYSTEM(S) WHICH HAS BEEN TESTED AND LISTED AS COMPLYING WITH ASTM E-814. INSTALL THE DEVICE(S) OR SYSTEM(S) IN ACCORDANCE WITH THE CONDITIONS OF THEIR LISTING, PROVIDE A DEVICE(S) OR SYSTEM(S) AS REQUIRED BY THE LISTING.
6. ALL PLUMBING FIXTURES ARE TO BE EQUIPPED WITH WATER HAMMER ARRESTORS AS PER 2018 NC PLUMBING CODE 604.3.
7. ALL PLUMBING MATERIALS USED SHALL COMPLY WITH THE 2018 NC PLUMBING CODE.
 - A) ANY ABOVE-GROUND DRAINAGE AND VENT PIPING SHALL COMPLY WITH SECTION 102.1
 - B) ANY UNDERGROUND SANITARY DRAINAGE AND VENT PIPING SHALL COMPLY WITH SECTION 102.2
 - C) ANY WATER SERVICE PIPE SHALL COMPLY WITH SECTION 605.3
 - D) ANY WATER DISTRIBUTION PIPE SHALL COMPLY WITH SECTION 605.4
8. PROVIDE ALL MATERIALS AND EQUIPMENT AND PERFORM ALL LABOR REQUIRED TO INSTALL, COMPLETE AND OPERABLE PLUMBING SYSTEMS AS INDICATED ON THE DRAWINGS, SPECIFIED AND AS REQUIRED BY CODE. REFER TO ARCHITECTURAL DRAWINGS FOR ANY DISCREPANCIES OF INTENT OR DISCREPANCIES OR CONFLICTING INFORMATION.
9. THE CONTRACTOR SHALL NOTIFY THE ENGINEER OF ANY MATERIALS, EQUIPMENT, OR CONFIGURATION BELIEVED TO BE INADEQUATE, UNUSABLE, IN VIOLATION OF LAWS, ORDINANCES, RULES, OR REGULATIONS OF AUTHORITIES HAVING JURISDICTION PRIOR TO INSTALLATION.
10. THE CONTRACTOR SHALL CAREFULLY EXAMINE THE CONTRACT DOCUMENTS, VISIT THE SITE, AND BECOME THOROUGHLY FAMILIAR WITH THE BUILDING STANDARDS AND LOCAL CONDITIONS RELATING TO THE WORK PRIOR TO SUBMITTING THE BID. PROCEED WITH THE WORK WITHOUT DELAY. THE CONTRACTOR SHALL BE RESPONSIBLE FOR VERIFYING ALL DISCREPANCIES TO THE ENGINEER. THERE SHALL BE NO EXTRA CHARGES ACCEPTED FOR THE WORK THAT HAS TO BE CORRECTED DUE TO THE CONTRACTOR'S NEGLIGENCE TO VERIFY THE EXISTING.
11. NO EXTRA COMPENSATION WILL BE CONSIDERED FOR WORK REFERENCED OR IMPLIED IN THE CONTRACT DOCUMENTS. THE CONTRACT DOCUMENTS MAY INCLUDE BUT NOT BE LIMITED TO ELECTRICAL, MECHANICAL, PLUMBING, ARCHITECTURAL, OR STRUCTURAL WORK. NO WORK SHALL BE CONSIDERED AS NOT INCLUDED IN THE BID UNLESS ABSOLUTELY NOTED AS SUCH ON THE SUBMITTED BID DOCUMENTS.
12. COORDINATE WITH ARCHITECTURAL WORKING DRAWINGS PRIOR TO ROUGHING- IN.
13. FIELD VERIFY ALL DIMENSIONS.

GAR Engineering
A DIVISION OF GARCON CONSULTANTS, LLC
1400 N. HARRIS STREET, SUITE 100, COVINGTON, LA 70424
PHONE: (504) 771-6446

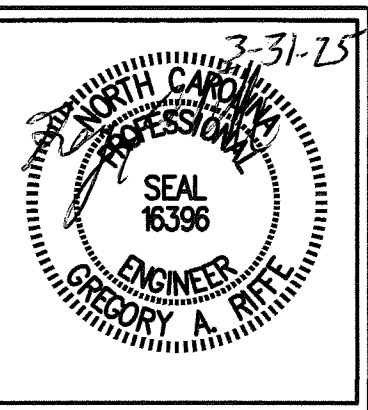

BLUE RIDGE CONSERVANCY
RESTROOM
BOONE GORGE PARK
BOONE, NC 28607

PROJECT

PLUMBING PLAN

Drawn By: RUC/JZ/ETP
Check By: GMP/ETP

DATE	DESCRIPTION

DATE: 3/31/25
SHEET NUMBER: P-01

1. GENERAL

- 1.01. THE STRUCTURE IS DESIGNED IN ACCORDANCE AND MEETS THE DESIGN CRITERIA OF THE FOLLOWING CODES:
2018 NORTH CAROLINA BUILDING CODE
ASCE 7-10, MINIMUM DESIGN LOADS FOR BUILDING AND OTHER STRUCTURES
NDS-15, NATIONAL DESIGN SPECIFICATIONS FOR WOOD CONSTRUCTION
- 1.02. METHODS, PROCEDURES, AND SEQUENCES OF CONSTRUCTION ARE THE RESPONSIBILITY OF THE CONTRACTOR. THE CONTRACTOR SHALL TAKE ALL NECESSARY PRECAUTIONS TO MAINTAIN AND INSURE THE INTEGRITY OF THE STRUCTURE AT ALL STAGES OF CONSTRUCTION.
- 1.03. SCALES NOTED ON THE DRAWINGS ARE FOR GENERAL REFERENCE ONLY. NO DIMENSIONAL INFORMATION SHALL BE OBTAINED BY DIRECT SCALING OF THE DRAWINGS.
- 1.04. THE GENERAL CONTRACTOR IS RESPONSIBLE FOR COORDINATION OF ALL RESULTING REVISIONS TO THE STRUCTURAL SYSTEM OR OTHER TRADES AS A RESULT OF ACCEPTANCE OF CONTRACTOR PROPOSED ALTERNATIVES OR SUBSTITUTIONS.
- 1.05. ELEVATIONS SHOWN ON PLAN ARE BASED ON FINISHED FLOOR ELEVATION +/-0'-0".

2. MATERIAL STRENGTHS

- 2.01. CONCRETE (fc @ 28 DAYS)
ALL CONCRETE U.N. 4,000 PSI (w/cm=0.45)
- 2.02. REINFORCING STEEL (Fy)
REBAR (ASTM A615) 60,000 PSI
- 2.02. STRUCTURAL STEEL (Fy)
ANGLES, PLATES, MISC, (ASTM A36) 36,000 PSI
- 2.04. WOOD FRAMING (2015 NDS)
COLUMNS
SP - No. 2, 5"x5" AND LARGER


BEAMS / STUDS / TRUSS MEMBERS
SPF - No. 2, 5"x5" AND LARGER
- 2.05. SOIL/SUBGRADE PROPRIETIES (ASSUMED)
ALLOWABLE SOIL BEARING PRESSURE ASSUMED 2000 PSF

3. FOUNDATION AND SLAB ON GRADE

- 3.01. THE SUBSURFACE INFORMATION AND FOUNDATION DESIGN ARE BASED ON THE FOUNDATION SECTION OF THE BUILDING CODE AND SHALL BE VERIFIED BY THE CONTRACTOR PRIOR TO THE START OF CONSTRUCTION. THE FOUNDATION IS ASSUMED TO BE BEARING ON A SUBGRADE WITH A MINIMUM BEARING CAPACITY OF 2000PSF.
- 3.02. SLAB-ON-GRADE AND THICKENED SLAB SHALL BEAR ON ORIGINAL, UNDISTURBED SOIL OR WELL COMPACTED FILL (95% OF STANDARD PROCTOR).
- 3.03. CONTRACTOR TO KEEP EXCAVATIONS DRY AND PROTECTED FROM FROST AT ALL TIMES DURING THE FOUNDATION CONSTRUCTION.
- 3.04. FOUNDATION CONDITIONS ENCOUNTERED DURING CONSTRUCTION, WHICH DIFFER FROM THOSE DESCRIBED "ASSUMED VALUES" AND CONDITIONS SHALL BE REPORTED TO THE ENGINEER (DRYE- MCGMALERY ENGINEERING, PLLC), BEFORE FURTHER CONSTRUCTION IS ATTEMPTED.
- 3.05. SLABS-ON-GRADE SHALL BE CONSTRUCTED IN ACCORDANCE WITH THE PLANS AND NOTES AND SHALL HAVE CONTRACTION JOINTS INSTALLED PER PLAN. CONTRACTION JOINTS SHALL BE TYPICALLY PROVIDED SUCH THAT NO AREA BOUNDED BY CONSTRUCTION AND/OR CRACK CONTROL JOINTS CONTAINS MORE THAN 450 SQUARE FEET OF SLAB AREA. THE SPACING OF THE JOINTS DOES NOT EXCEED 36 TIMES THE SLAB THICKNESS, AND THE RESULTING ASPECT RATIO OF THE DIMENSIONS OF SLAB AREA DOES NOT EXCEED 1.5 TO 1. CRACK CONTROL JOINTS SHALL BE MADE USING A "SOFT-CUT" CONCRETE SAW AS SOON AS THE SLAB WILL SUPPORT THE WEIGHT OF THE SAW AND OPERATOR WITHOUT DISTURBING THE FINAL FINISH. THE CRACK CONTROL JOINTS SHALL BE A MAXIMUM WIDTH OF 1/8" WIDE AND A MINIMUM DEPTH OF 1/3 THE SLAB THICKNESS. REFER TO DRAWINGS FOR PRESCRIBED LOCATIONS OF CONTRACTION / CRACK CONTROL JOINTS.

4. WOOD CONSTRUCTION CONNECTORS

- 4.01. ALL WOOD CONSTRUCTION CONNECTORS SHOWN SHALL BE SIMPSON STRONG-TIE CONNECTORS MANUFACTURED BY SIMPSON STRONG-TIE COMPANY, INC. (OR APPROVED EQUIVALENT). BEFORE SUBSTITUTING ANOTHER BRAND, CONFORM LOAD CAPACITY BASED ON RELIABLE PUBLISHED TESTING DATA OR CALCULATIONS AND SUBMIT TO DRYE-MCGLAMERY ENGINEERING, PLLC FOR EVALUATION AND WRITTEN APPROVAL FOR SUBSTITUTION PRIOR TO INSTALLATION.
- 4.02. ALL SPECIFIED FASTENERS SHALL BE INSTALLED ACCORDING TO THE DETAILS AND THE MANUFACTURER'S INSTRUCTIONS. ALL HOLES IN CONNECTORS SHALL BE PROPERLY NAILED TO THE WOOD STRUCTURE. CONTACT DRYE-MCGLAMERY ENGINEERING, PLLC FOR FASTENERS NOT SHOWN. INCORRECT FASTENER QUANTITY, SIZE, TYPE, MATERIAL, OR FINISH MAY CAUSE THE CONNECTION TO FAIL. 16D FASTENERS ARE COMMON NAILS (8 GA. X 3 1/2") AND CANNOT BE REPLACED WITH 16D SINKERS (9GA. X 3 1/4") UNLESS OTHERWISE SPECIFIED.
- 4.03. DIAMETER (PER THE NDS, SECTION 8.1.2.1).
- 4.04. INSTALL ALL SPECIFIED FASTENERS BEFORE LOADING THE CONNECTION.
- 4.05. PNEUMATIC OR POWDER-ACTUATED FASTENERS MAY DEFLECT AND INJURE THE OPERATOR OR OTHERS. NAIL GUNS MAY BE USED TO INSTALL CONNECTORS, PROVIDED THE CORRECT QUANTITY AND TYPE OF NAILS ARE PROPERLY INSTALLED IN THE NAIL HOLES. GUNS WITH NAIL HOLE-LOCATING MECHANISMS SHOULD BE USED. FOLLOW THE MANUFACTURER'S INSTRUCTIONS AND USE THE APPROPRIATE SAFETY EQUIPMENT.
- 4.06. MEMBERS JOISTS SHALL BEAR COMPLETELY ON THE CONNECTOR SEAT, AND THE GAP BETWEEN THE JOIST END AND THE HEADER SHALL NOT EXCEED 1/8" PER ASTM TEST STANDARDS.
- 4.07. UNLESS OTHERWISE NOTED, BOLTS AND NAILS SHALL NOT BE COMBINED. 8D, 10D, AND 16D SPECIFY COMMON NAILS.
- 4.08. UNLESS OTHERWISE NOTED, BENDING STEEL IN THE FIELD MAY CAUSE FRACTURES AT THE BEND LINE. FRACTURED STEEL WILL NOT CARRY LOAD AND MUST BE REPLACED.
- 4.09. A FASTENER THAT SPLITS THE WOOD WILL NOT SUPPORT THE DESIGN LOAD. IF THE WOOD HAS A TENDENCY TO SPLIT, PRE-BORE HOLES TO ¾ OF THE NAIL DIAMETER (1997 NATIONAL DESIGN SPECIFICATION, 2.1.3.1).

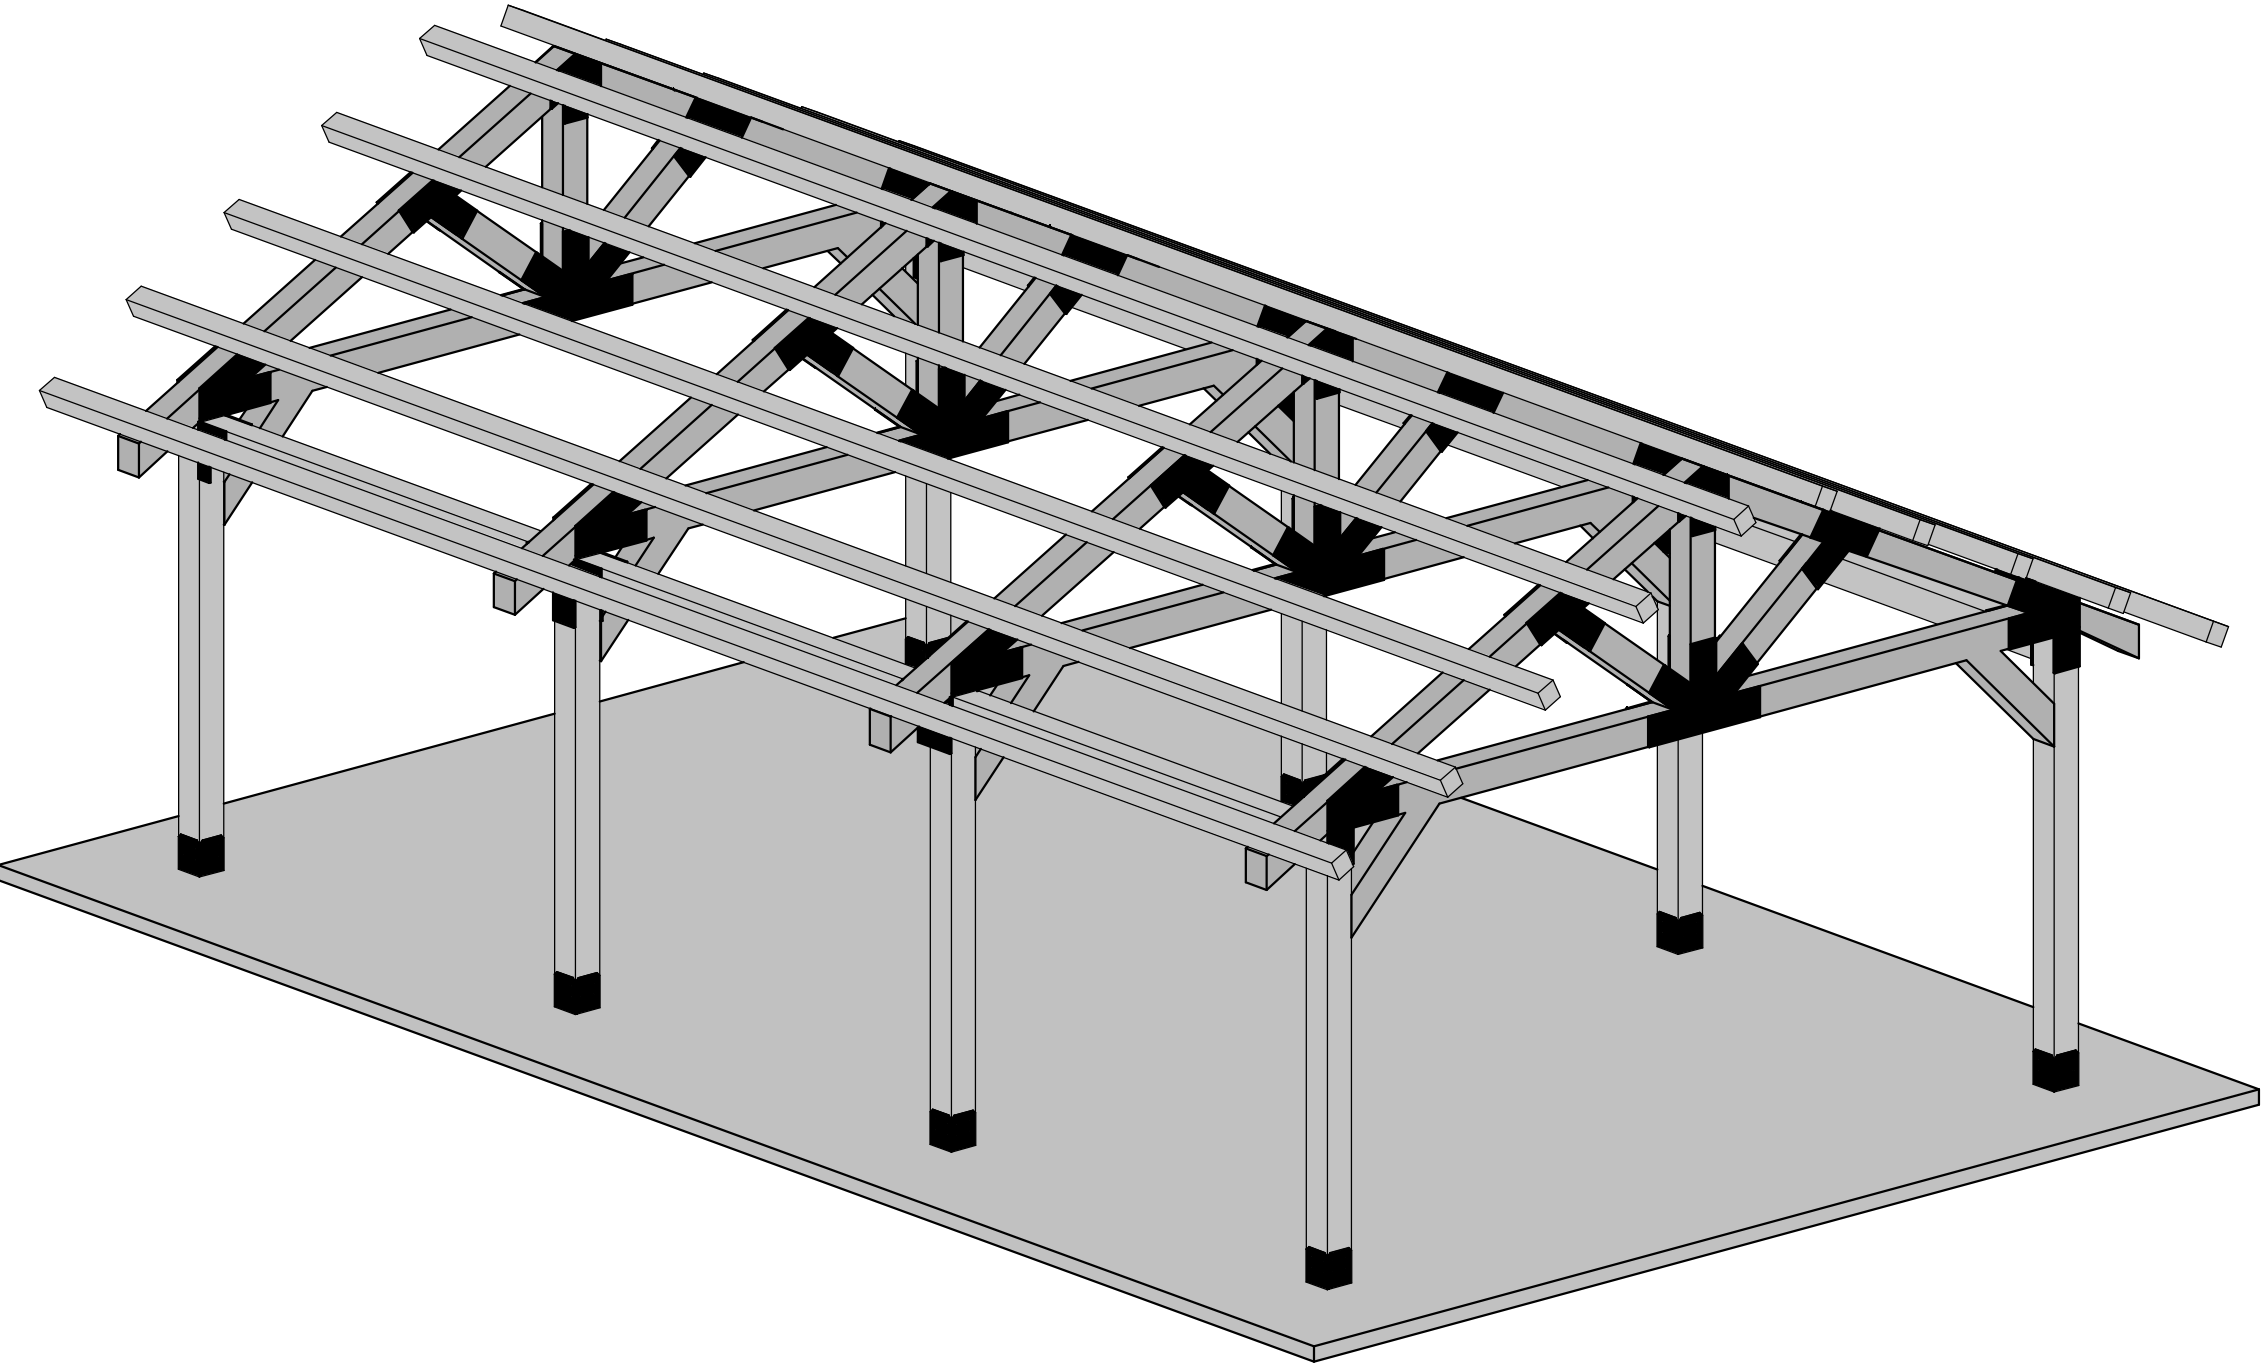


DRYE-MCGLAMERY ENGINEERING STRUCTURAL ABBREVIATIONS

@	AT	MECH	MECHANICAL
AB	ANCHOR BOLT	MFR	MANUFACTURER
ACI	AMERICAN CONCRETE INSTITUTE	MIN	MINIMUM
ADDL	ADDITIONAL	MISC	MISCELLANEOUS
ALT	ALTERNATE	MK	MARK
ANSI	AMERICAN NATIONAL STANDARDS INSTITUTE	MO	MASONRY OPENING
ARCH	ARCHITECTURAL	MPH	MILES PER HOUR
ASTM	AMERICAN SOCIETY OF TESTING MATERIALS	NS	NON SHRINK OR NEAR SIDE
B/	BOTTOM OF	NTS	NOT TO SCALE
BLDG	BUILDING	C/C	CENTER TO CENTER
BRG	BEARING	OF	OUTSIDE FACE
BTWN	BETWEEN	OH	OVERHANG
BYND	BEYOND	PL	PLATE
CIP	CAST IN PLACE	PLF	POUNDS PER LINEAR FOOT
CJ	CONTRACTION OR CONSTRUCTION JOINT	PLYWD	PLYWOOD
CL	CENTERLINE	PSF	POUNDS PER SQUARE FOOT
CLR	CLEAR	PSI	POUNDS PER SQUARE INCH
COMP	COMPOSITE	QTY	QUANTITY
CONC	CONCRETE	R	RADIUS
CONN	CONNECTION	REF	REFERENCE
CONT	CONTINUOUS	REINF	REINFORCED OR REINFORCING
CTR	CENTER	REQD	REQUIRED
Ø	DIAMETER	REV	REVISION
DIM	DIMENSION	RO	ROUGH OPENING
DL	DEAD LOAD	SCHED	SCHEDULE
DN	DOWN	SIM	SIMILAR
DWG	DRAWING	SOG	SLAB ON GRADE
EA	EACH	T/	TOP OF
EW	EACH WAY	T&B	TOP AND BOTTOM
EXIST	EXISTING	T&G	TONGUE AND GROOVE
EXP	EXPANSION	TOC	TOP OF CONCRETE
FD	FLOOR DRAIN	TOF	TOP OF FOOTING
FDTN	FOUNDATION	TOJ	TOP OF JOIST
FTG	FOOTING	TOS	TOP OF STEEL
GALV	GALVANIZED	TOW	TOP OF WALL
ID	INSIDE DIAMETER	TYP	TYPICAL
IF	INSIDE FACE	UNO	UNLESS NOTED OTHERWISE
INT	INTERIOR	VAR	VARIES
K	KIP=1000 LB	VEF	VERTICAL EACH FACE
L	ANGLE	VERT	VERTICAL
LB	POUND	VIF	VERIFY IN FIELD
LG	LONG	W/	WITH
LL	LIVE LOAD	W/O	WITHOUT
		WWF	WELDED WIRE FABRIC

DESIGN DATA

1. ALL CONSTRUCTION SHALL COMPLY AS APPROPRIATE WITH THE FOLLOWING CODES AND/OR SPECIFICATIONS:
2018 NORTH CAROLINA BUILDING CODE
ASCE 7-10, MINIMUM DESIGN LOADS FOR BUILDINGS AND OTHER STRUCTURES
AISC 360-16, SPECIFICATION FOR STRUCTURAL STEEL BUILDINGS
2. DESIGN LOADS:
- A. ROOF LOADS:
DEAD LOAD
LIVE LOAD
SELF-WEIGHT
20 PSF
- B. WIND LOAD:
BASIC WIND SPEED (3-SEC GUST)
EXPOSURE
IMPORTANCE FACTOR, I
DIRECTIONALITY FACTOR, kd
INTERNAL PRESSURE COEFFICIENT
130 MPH (Vult)
C
1.00
0.85
0
- C. SNOW LOAD:
GROUND SNOW LOAD
20 PSF
- D. SEISMIC LOAD:
SOIL SITE CLASS
IMPORTANCE FACTOR, I
0.2 SECOND Ss
1.0 SECOND S1
0.2 SECOND Sds
1.0 SECOND Sd1
SEISMIC DESIGN CATEGORY
D (ASSUMED)
1.00
0.262g
0.097g
0.234g
0.227g
C
- E. FOUNDATION:
ALLOWABLE BEARING CAPACITY
2000 PSF (ASSUMED)

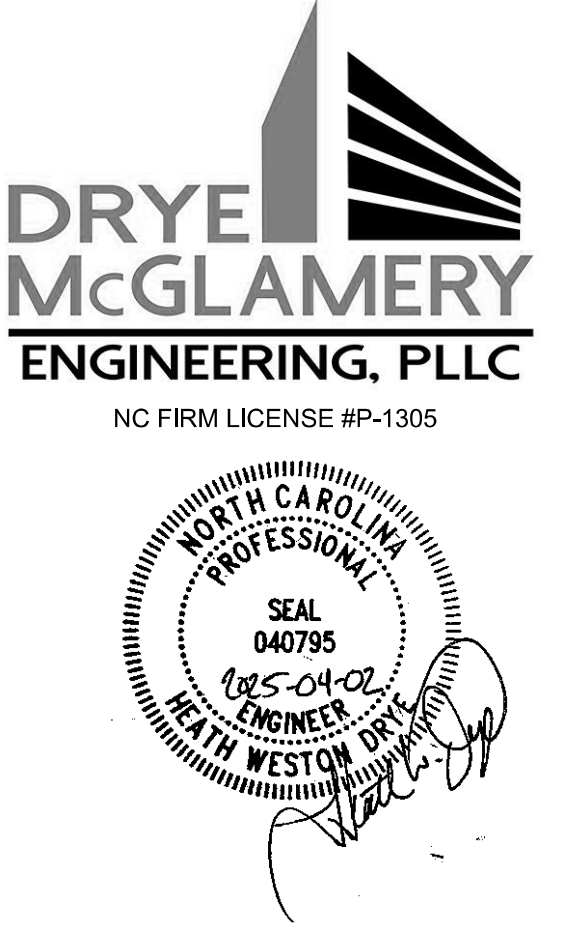


No.	Description	Date
1	ISSUED FOR REVIEW	2025-03-05
0	ISSUED FOR CONSTRUCTION	2025-04-02


BLUE RIDGE CONSERVANCY
PAVILION
BOONE GORGE PARK
BOONE, NC 28607

DRYE-MCGLAMERY
ENGINEERING, PLLC
325 MCGILL AVENUE NW SUITE 115
CONCORD, NC 28027

ISSUED FOR CONSTRUCTION	
DME PROJECT #:	2025045
DRAWN BY	CJH
CHECKED BY	HWD
GENERAL NOTES	

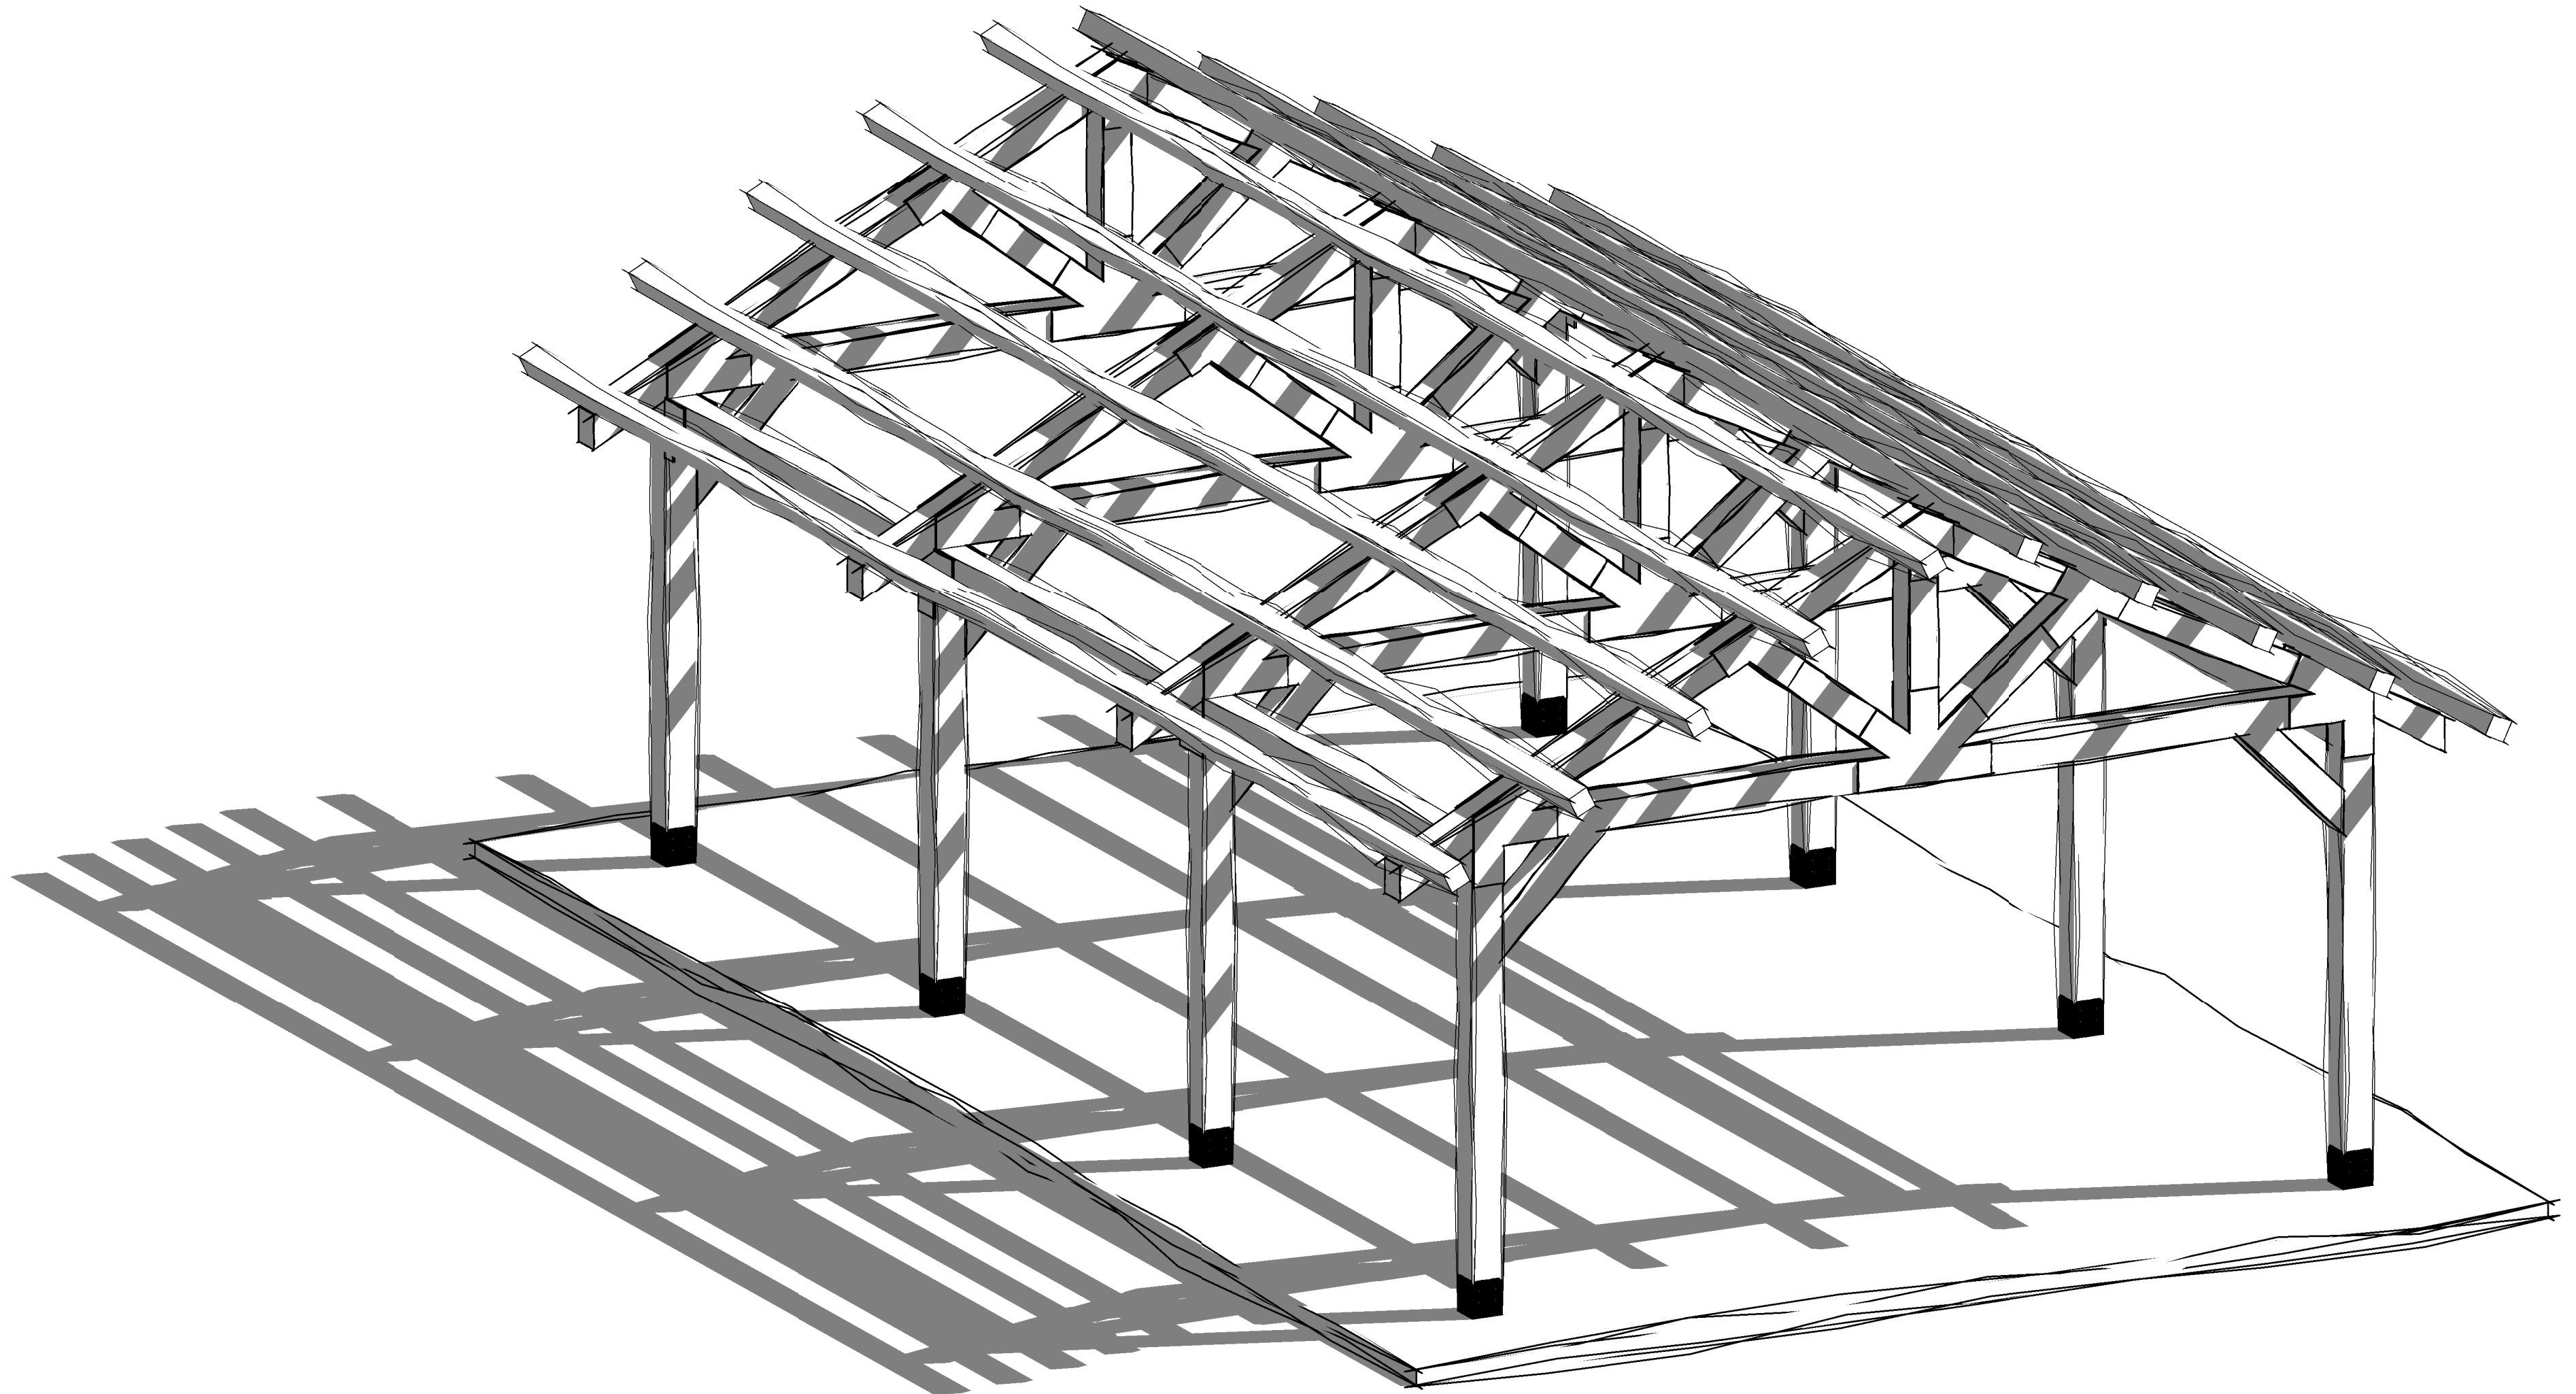

1 Project Overview

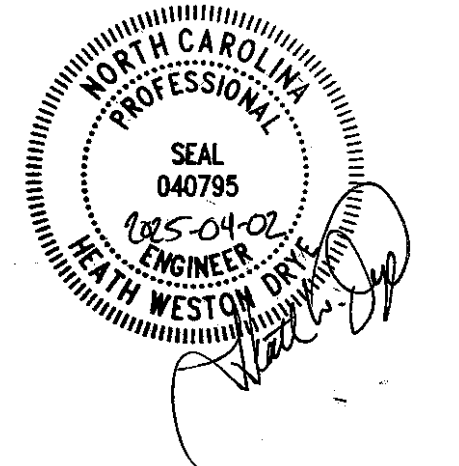

No.	Description	Date
1	ISSUED FOR REVIEW	2025-03-05
0	ISSUED FOR CONSTRUCTION	2025-04-02

BLUE RIDGE CONSERVANCY
PAVILLION
BOONE GORGE PARK
BOONE, NC 28607

DRYE-McGLAMERY
ENGINEERING, PLLC
325 MCGILL AVENUE NW SUITE 115
CONCORD, NC 28027


ISSUED FOR CONSTRUCTION

DME PROJECT #: 2025045


DRAWN BY C.JH

CHECKED BY HWD

BUILDING ISOMETRICS

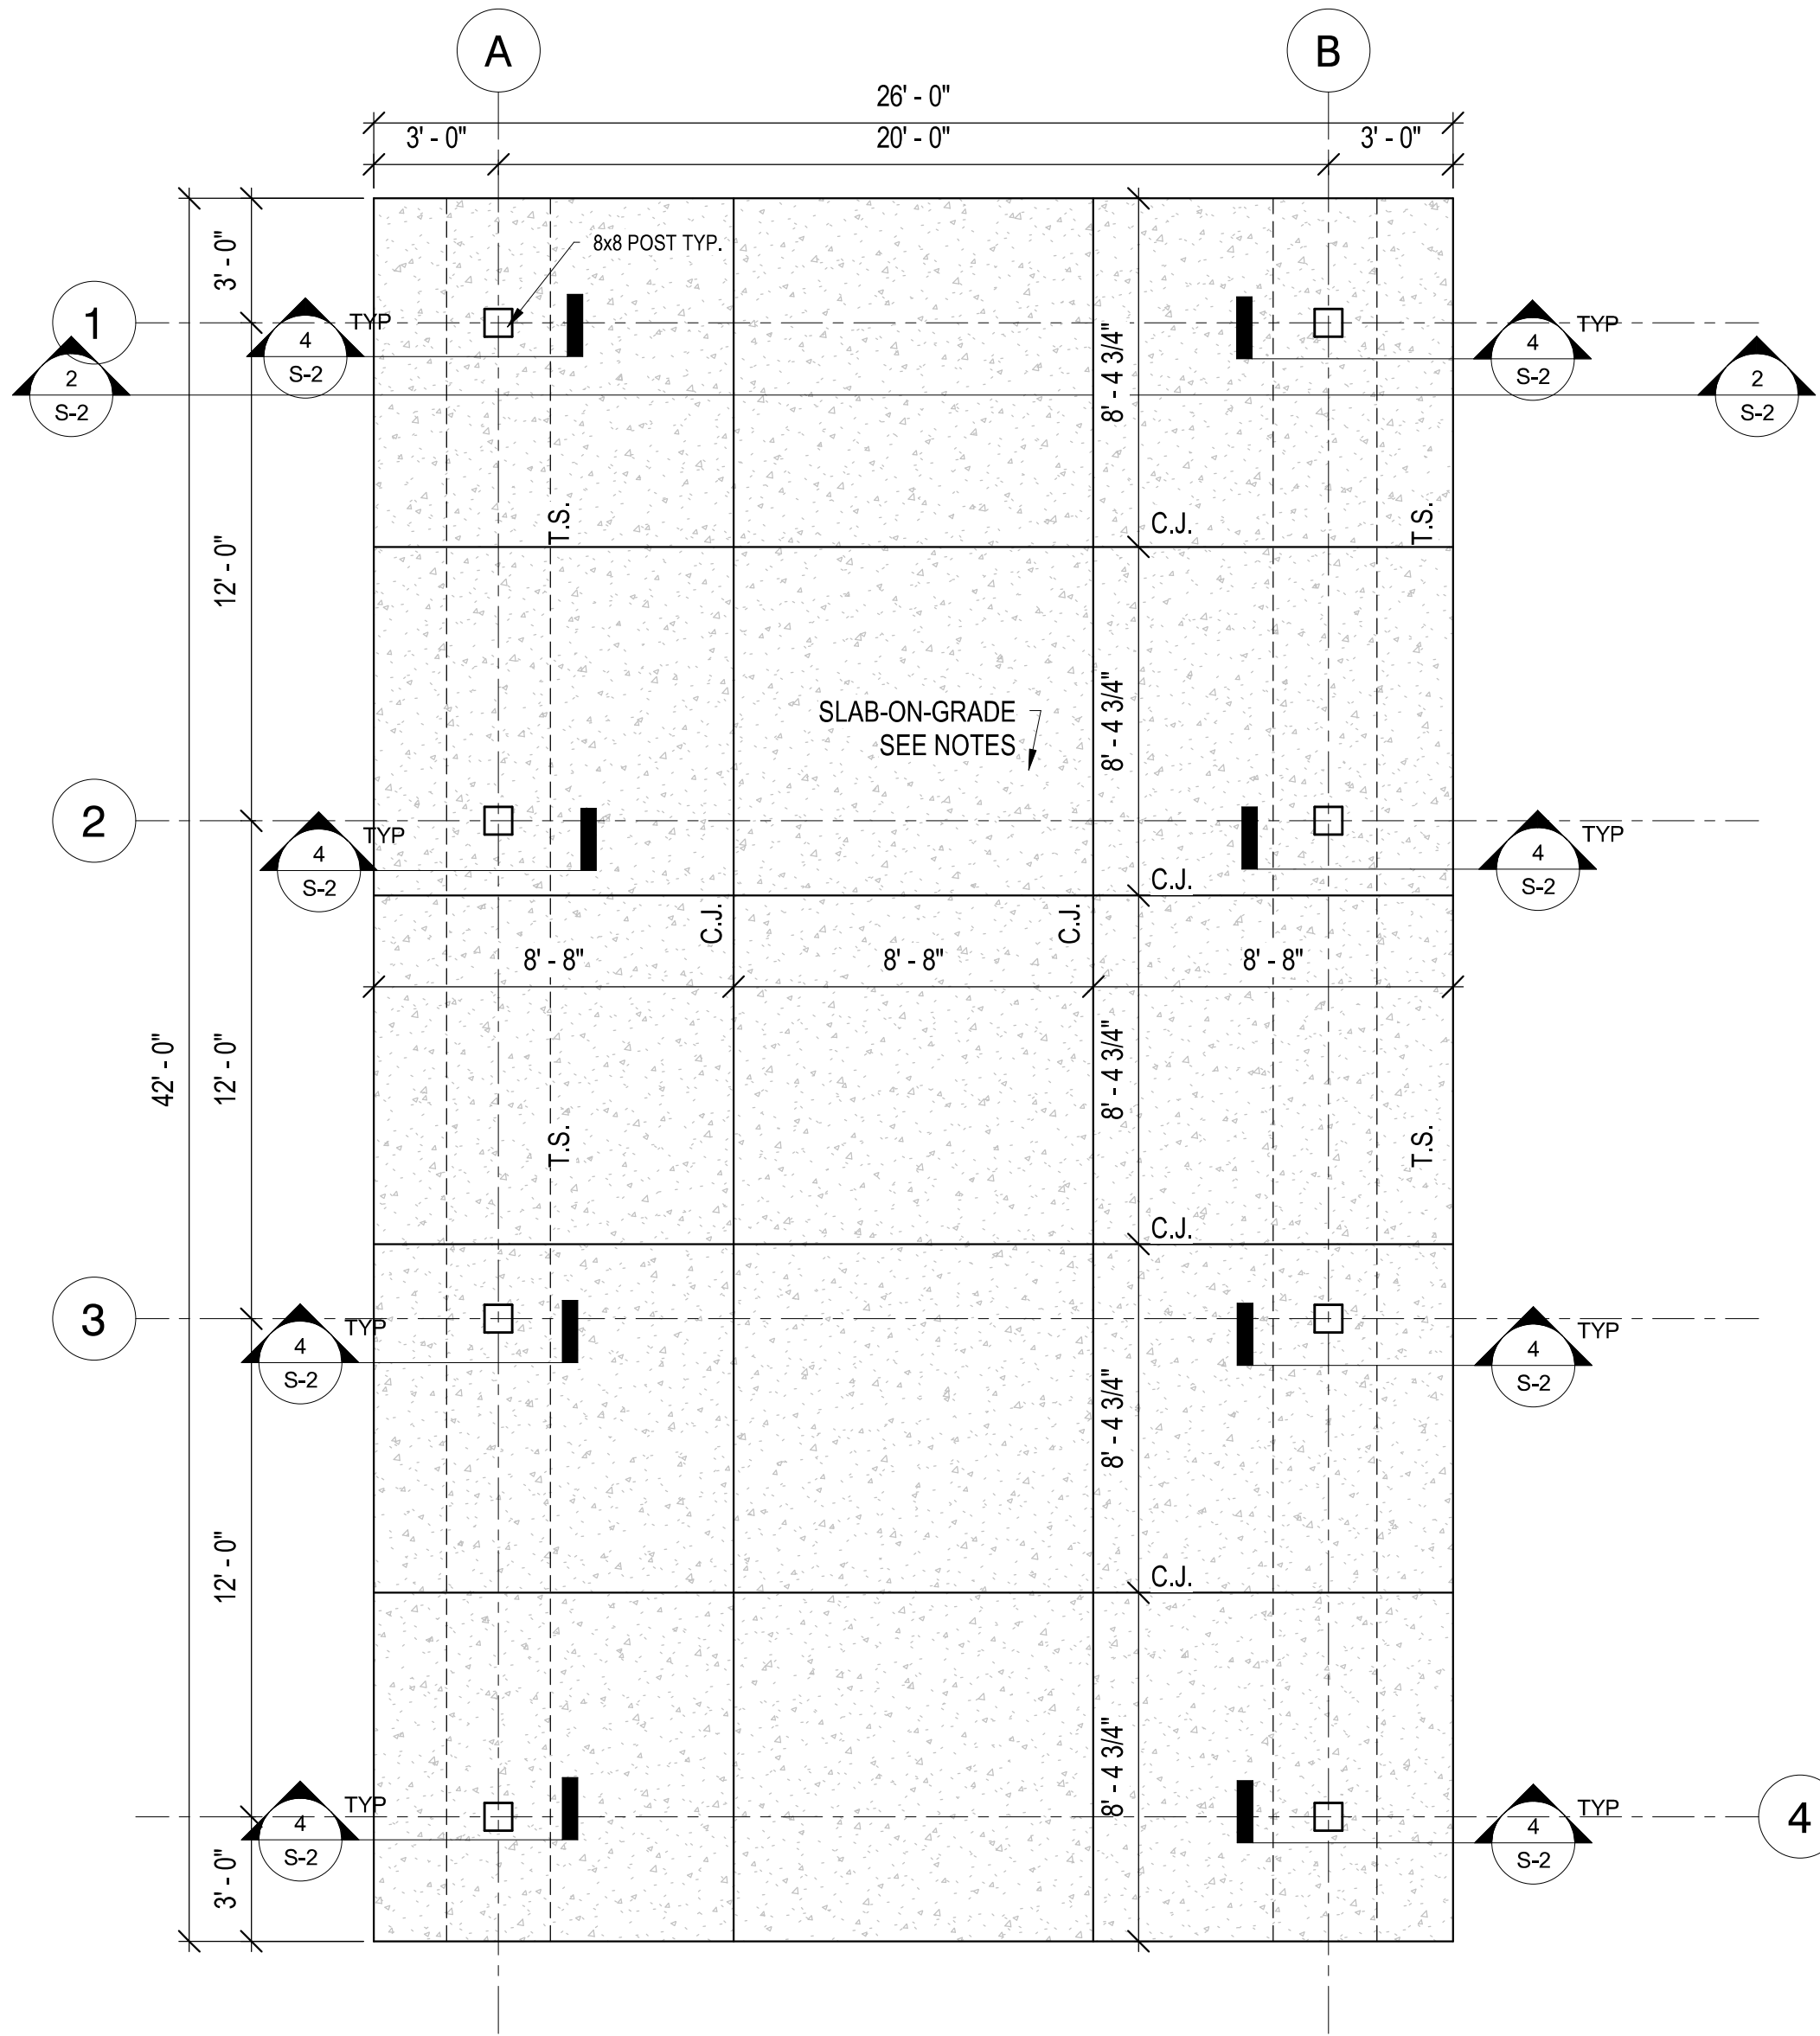


1 TIMBER BUILDING FOUNDATION PLAN
1/4" = 1'-0"

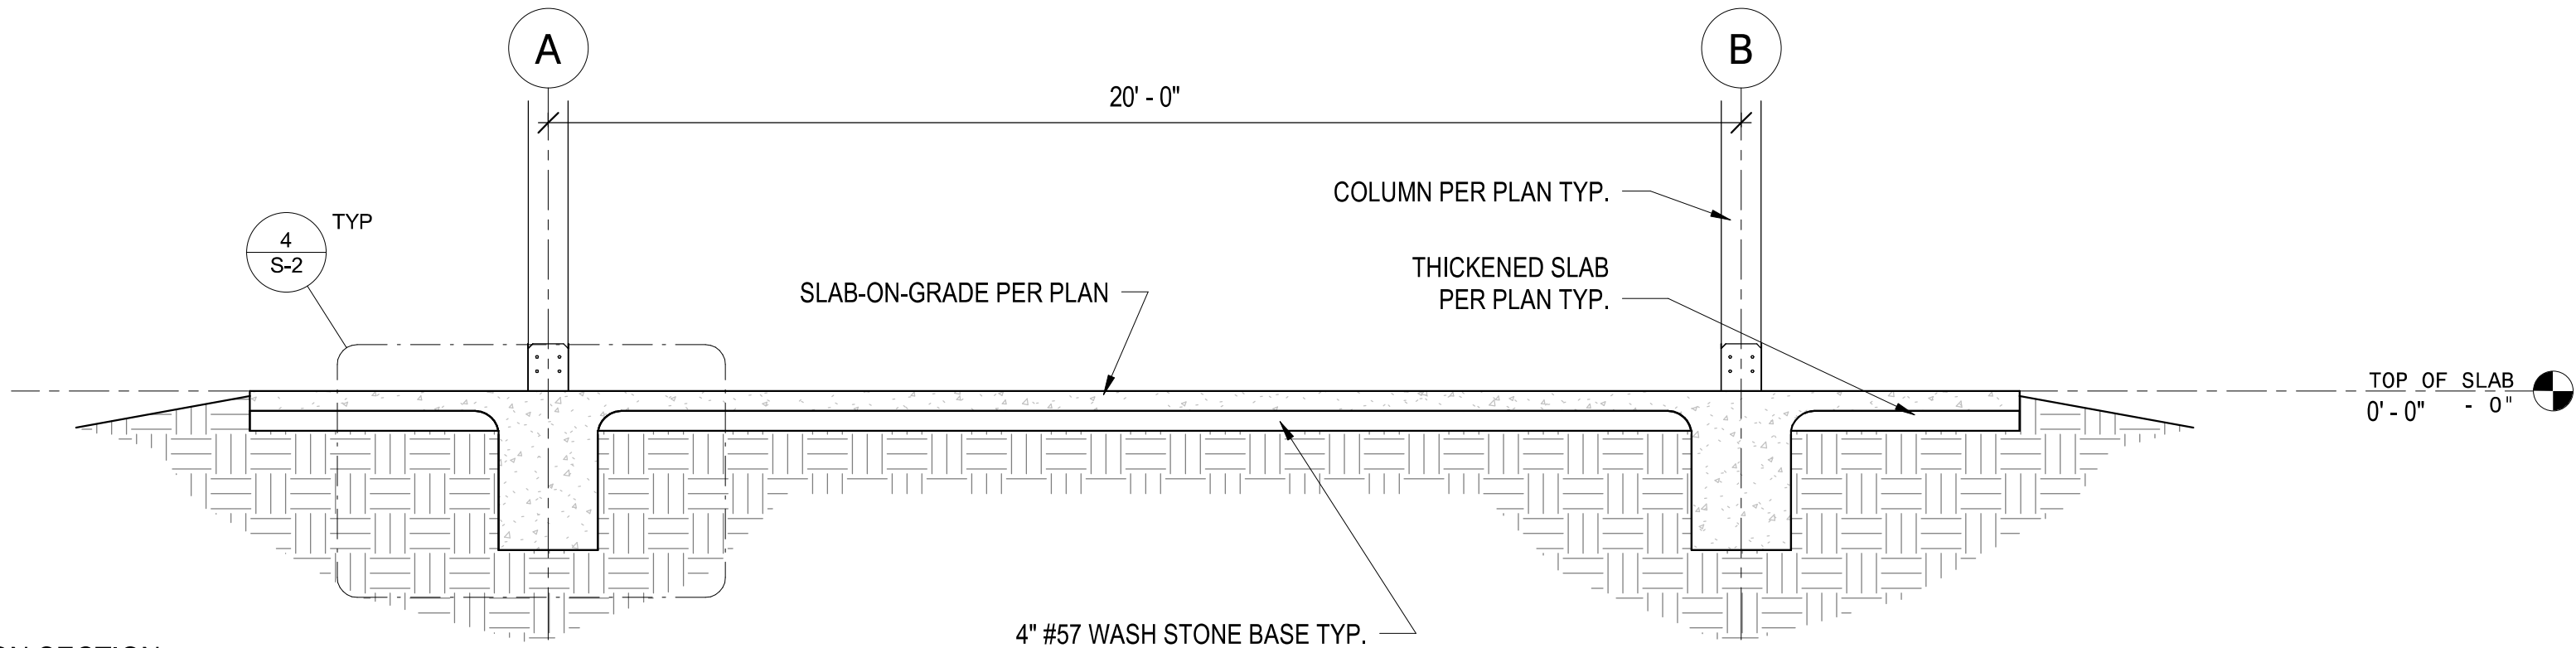

2 FOUNDATION SECTION
3/8" = 1'-0"

FOUNDATION NOTES:


- CONCRETE SLAB-ON-GRADE TO BE 4" THICK REINFORCED WITH #4 BARS AT 24" C/C EACH WAY CENTERED IN SLAB CROSS SECTION.
- PROVIDE 4" #57 WASH STONE BASE BENEATH SLAB-ON-GRADE.
- COLUMN GRID DIMENSIONS ARE TO CENTERLINE OF POSTS / FRAMING OR TYP. SLAB DIMENSIONS ARE TO EDGE OF SLAB TYP.
- REFERENCE ELEVATION +/-0'-0" SHALL BE TO TOP OF SLAB-ON-GRADE.
- POSTS SHALL BE 8x8 SP NO. 2 TYP. PROVIDE SIMPSON MPB88Z MOMENT POST BASE TYP. FOR FASTENING POST BASES TO THICKENED SLAB.
- SLAB-ON-GRADE / THICKENED SLAB SHALL BEAR ON UNDISTURBED SOIL OR WELL COMPACTED FILL (95% OF STANDARD PROCTOR).
- ALL WOOD SHALL BE PRESSURE TREATED TYP.
- CJ DENOTES CONTRACTION JOINT. REFER TO DETAILS FOR REQUIREMENTS.
- T.S. DENOTES THICKENED SLAB EDGE. REFER TO DETAILS FOR REQUIREMENTS.

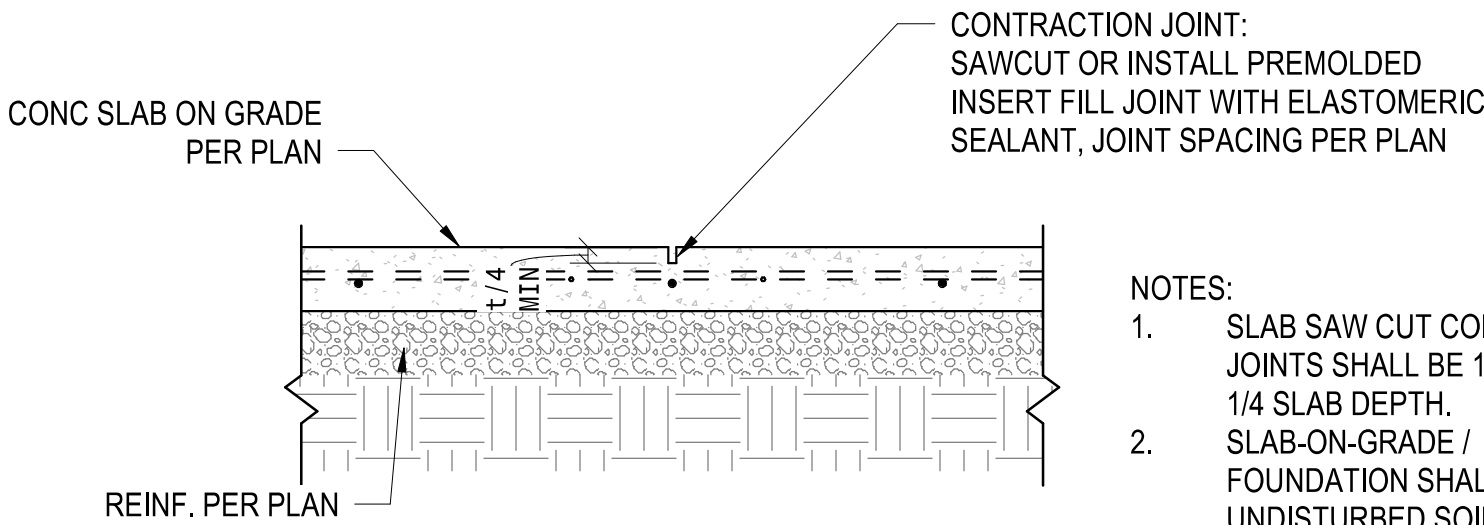


NOTES:

- SLAB SAW CUT CONTRACTION JOINTS SHALL BE 1/8" WIDE x 1/4 SLAB DEPTH.
- SLAB-ON-GRADE / FOUNDATION SHALL BEAR ON UNDISTURBED SOIL OR WELL COMPACTED FILL (95% OF STANDARD PROCTOR).

3 TYPICAL SLAB ON GRADE AND CONTRACTION JOINT DETAIL
1" = 1'-0"

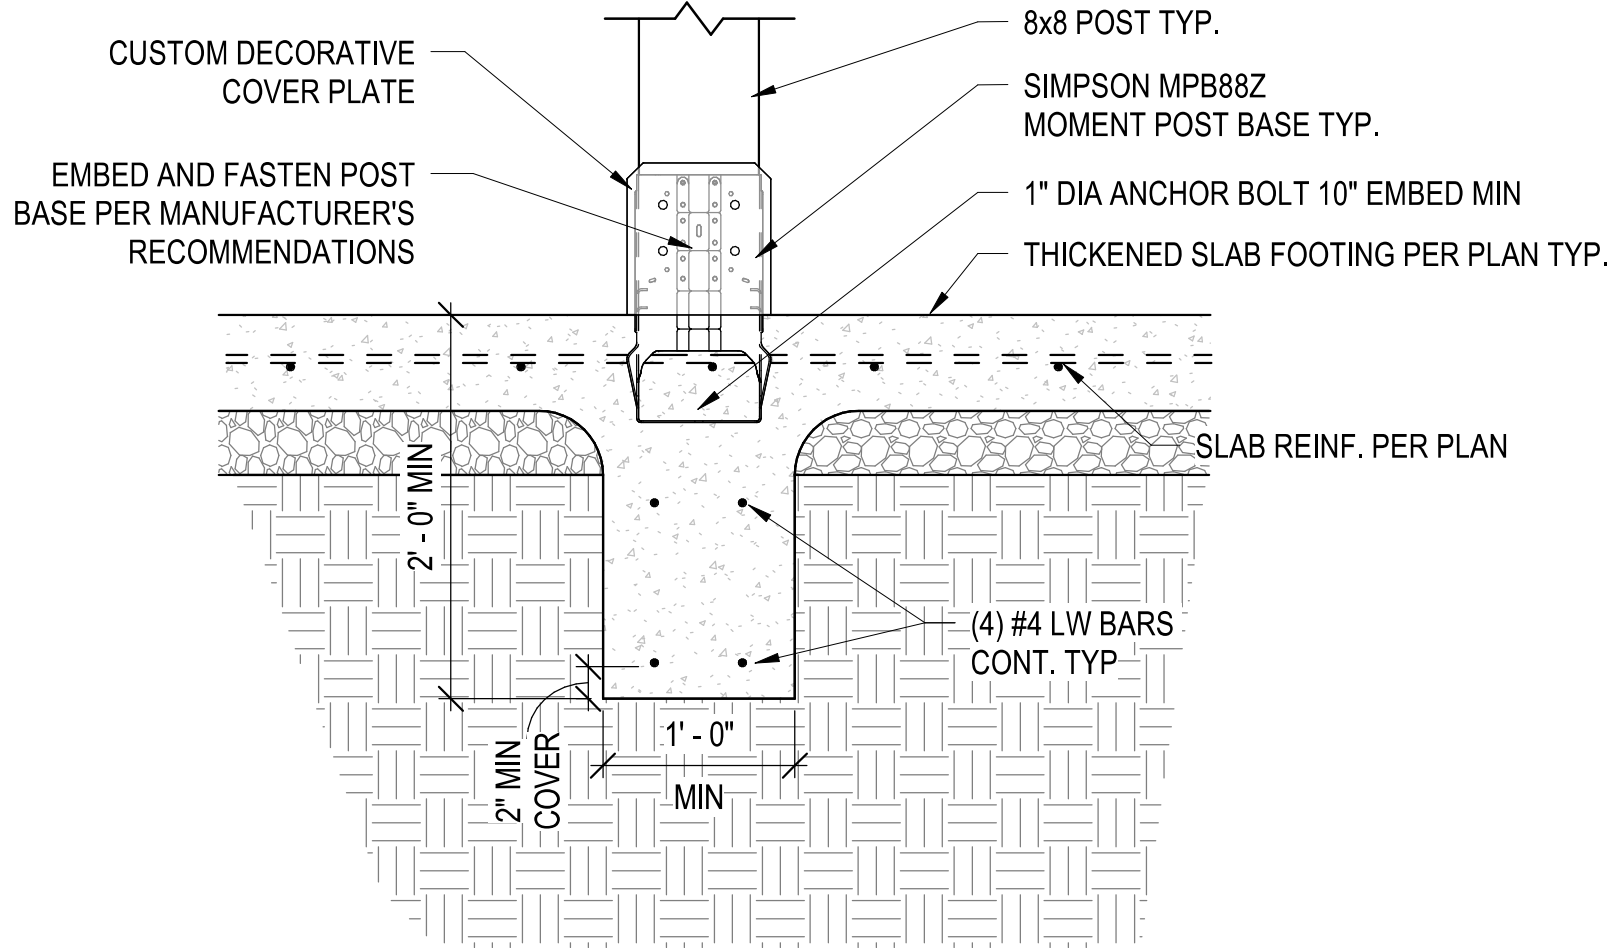

4 TYPICAL INTERIOR POST BASE DETAIL
1" = 1'-0"

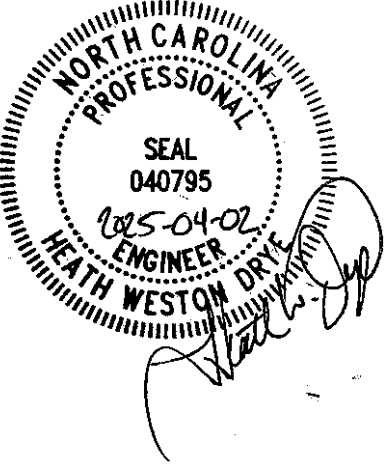

No.	Description	Date
1	ISSUED FOR REVIEW	2025-03-05
0	ISSUED FOR CONSTRUCTION	2025-04-02

BLUE RIDGE CONSERVANCY
PAVILION
BOONE GORGE PARK
BOONE, NC 28607

DRYE-McGLAMERY
ENGINEERING, PLLC
325 MCGILL AVENUE NW SUITE 115
CONCORD, NC 28027


ISSUED FOR
CONSTRUCTION

DME PROJECT #: 2025045

DRAWN BY CJH

CHECKED BY HWD

FOUNDATION PLAN

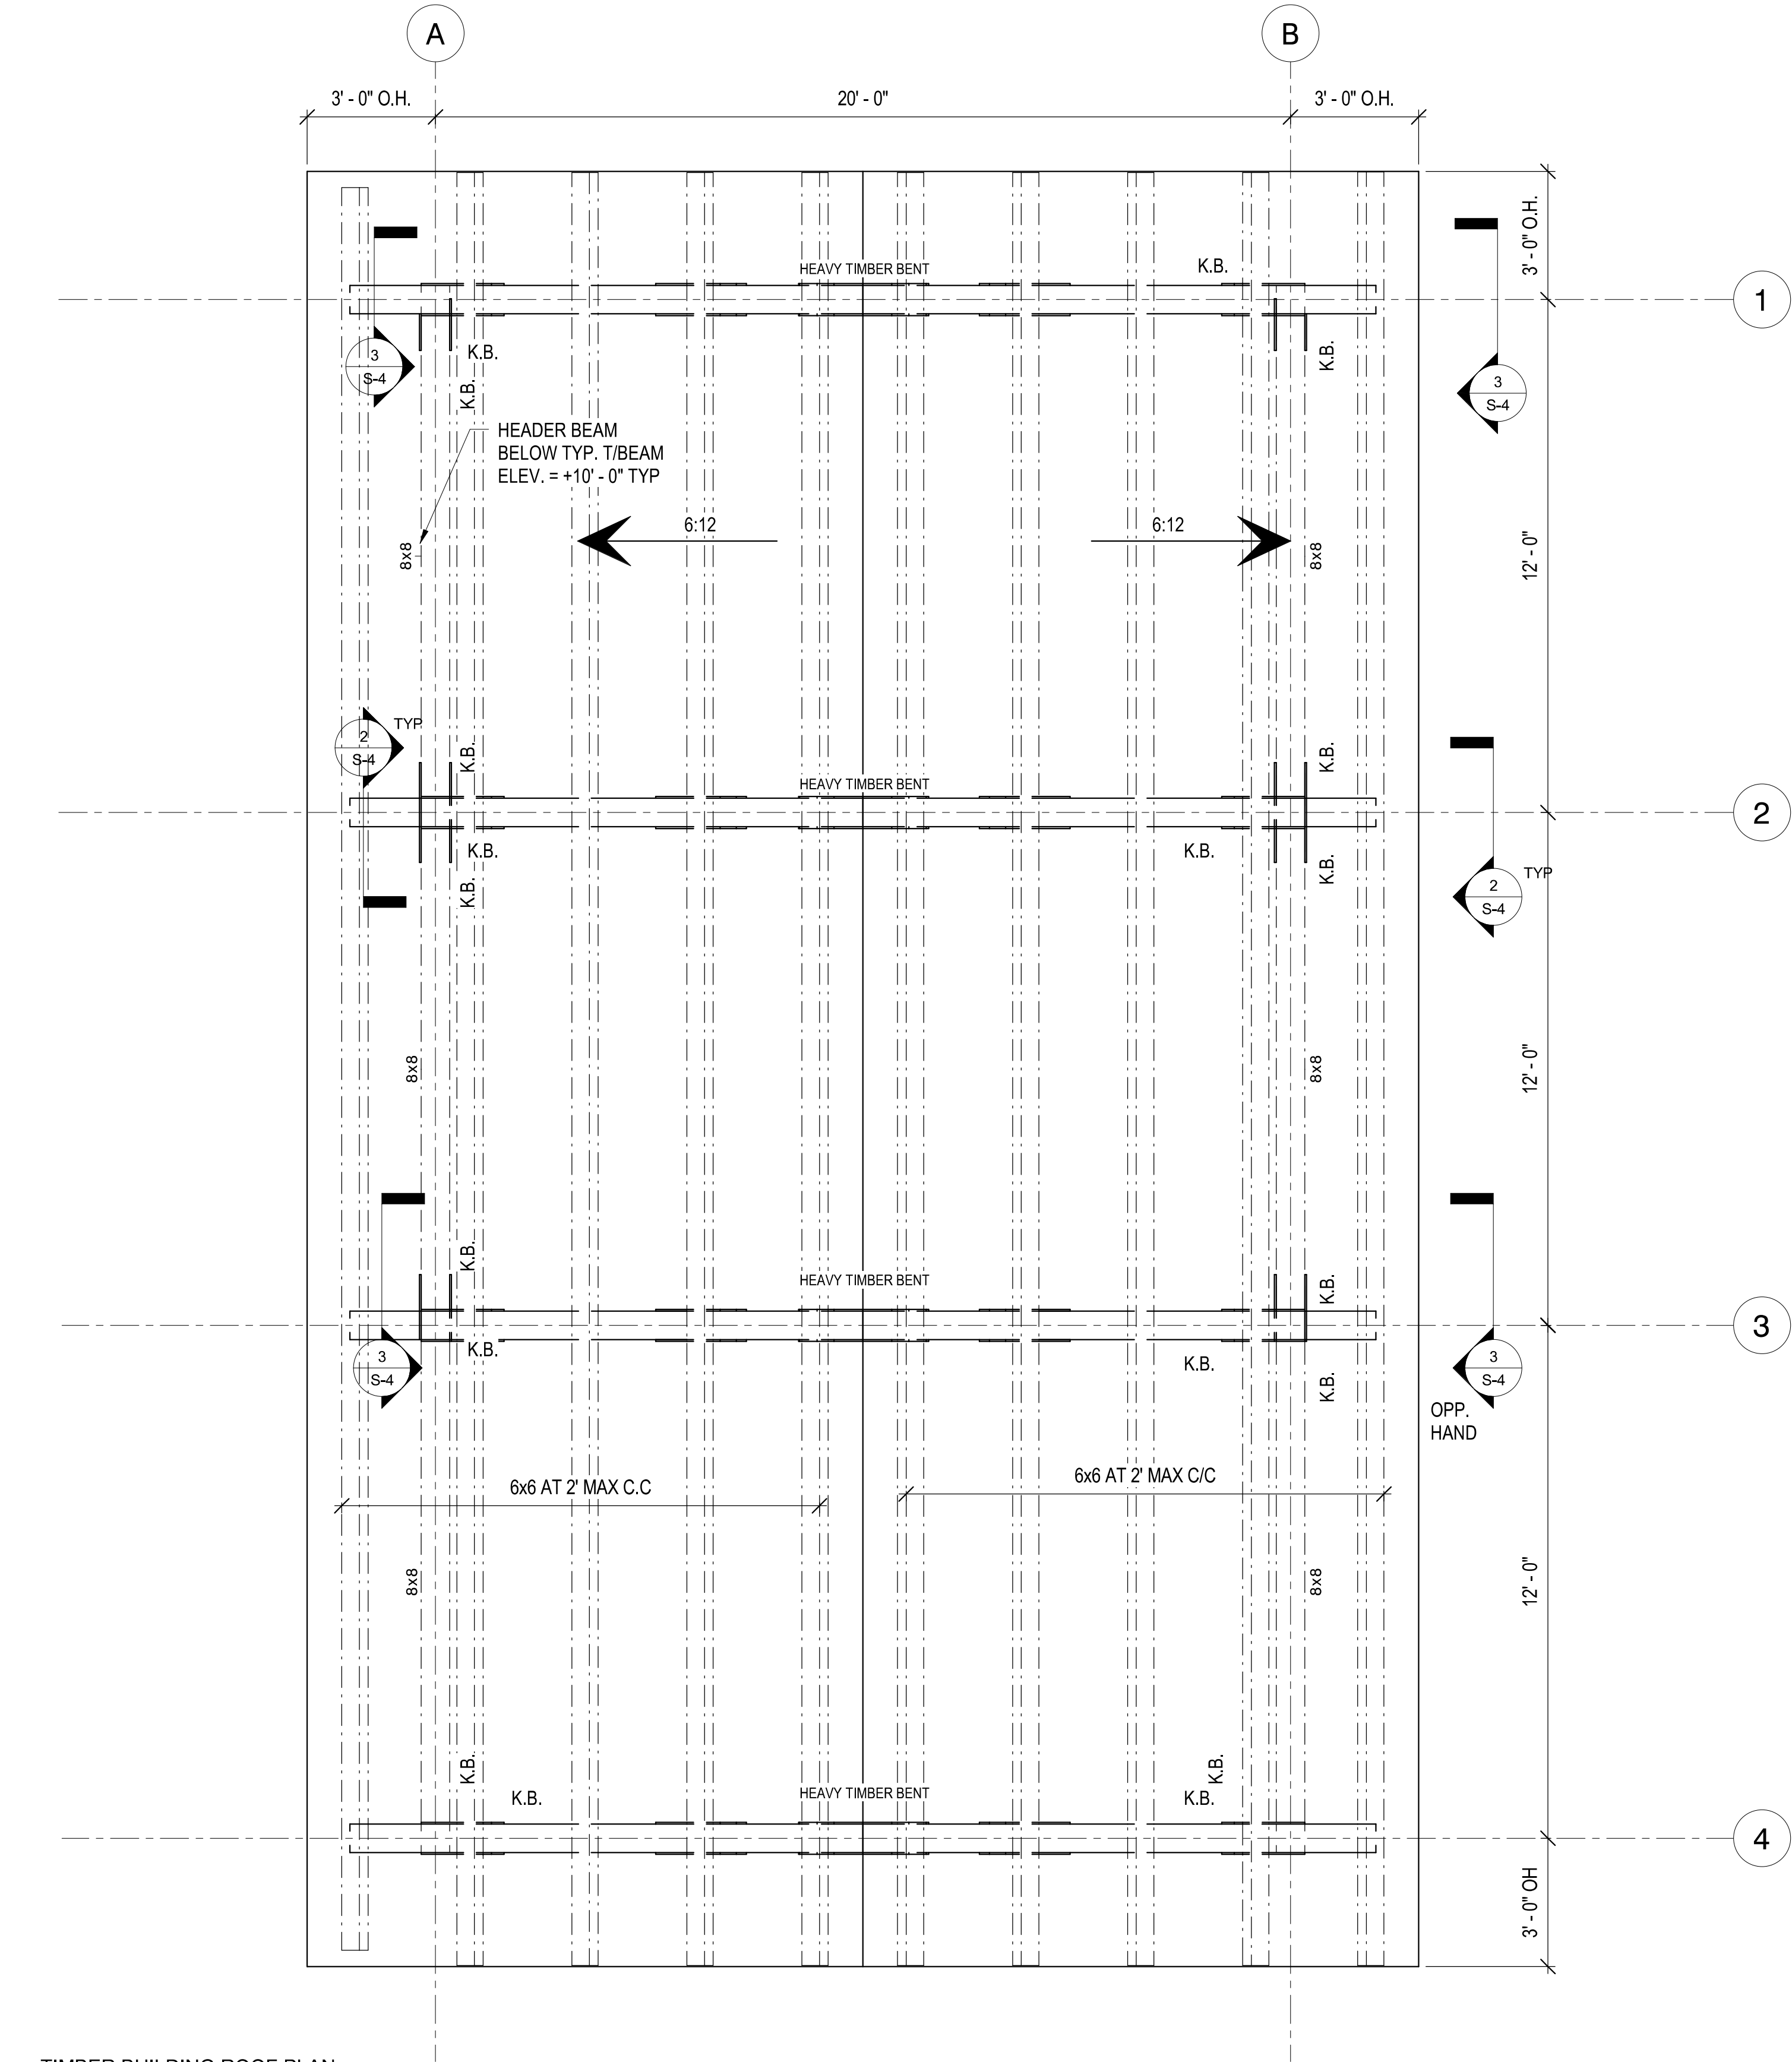


ROOF FRAMING NOTES:

1. TIMBER FRAMED TRUSSES / BENTS SHALL BE CONSTRUCTED PER DETAILS PROVIDED HEREIN. TRUSSES / BENTS SHALL BE CONSTRUCTED ON THE GROUND COMPLETELY AND THEN LIFTED INTO PLACE. IF CONTRACTOR ELECTS TO CONSTRUCT TRUSS IN PLACE, TEMPORARY SHORING OF TRUSS BOTTOM CHORD SHALL BE PROVIDED UNTIL TRUSS IS FULLY CONSTRUCTED AS DETAILED HEREIN.
2. (2) 1/4" A36 PLATES MUST BE USED (ONE PLATE ON EACH SIDE OF TRUSS). REFER TO TRUSS CONNECTION DETAILS.
3. SEE DETAILS FOR EACH TRUSS CONNECTIONS TYP.
4. PURLINS SHALL BE FRAMED WITH 6x6 NO. 2 SP TIMBER MEMBERS TYP.
5. PURLINS SHALL BE FASTENED TO TRUSS TOP CHORDS WITH SIMPSON A44 ANGLE OR EQUIVALENT AND (4) 10D RING SHANK NAILS TYP. OR EQUIVALENT.
6. TRUSSES / BENTS SHALL BEAR ON TOP OF 8x8 POSTS TYP. TOP OF POST ELEVATION SHALL BE +10'-0" ABOVE FINISHED FLOOR / FINISHED GRADE TYP.
7. PROVIDE 29 GAUGE STANDING SEAM METAL ROOFING FASTENED DIRECTLY TO PURLINS. COLOR PER OWNER.

6:12 → INDICATES ROOF SLOPE TYP.

NC FIRM LICENSE #P-1305

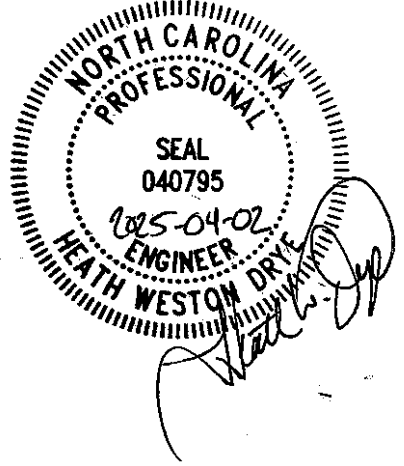

No.	Description	Date
1	ISSUED FOR REVIEW	2025-03-05
0	ISSUED FOR CONSTRUCTION	2025-04-02

BLUE RIDGE CONSERVANCY
PAVILION
BOONE GORGE PARK
BOONE, NC 28607

DRYE-MCGILMERY
ENGINEERING, PLLC
325 MCGILL AVENUE NW SUITE 115
CONCORD, NC 28027

ISSUED FOR
CONSTRUCTION



DME PROJECT #: 2025045

DRAWN BY CJH


CHECKED BY HWD

ROOF FRAMING PLAN

1 TIMBER BUILDING ROOF PLAN
3/8" = 1'-0"

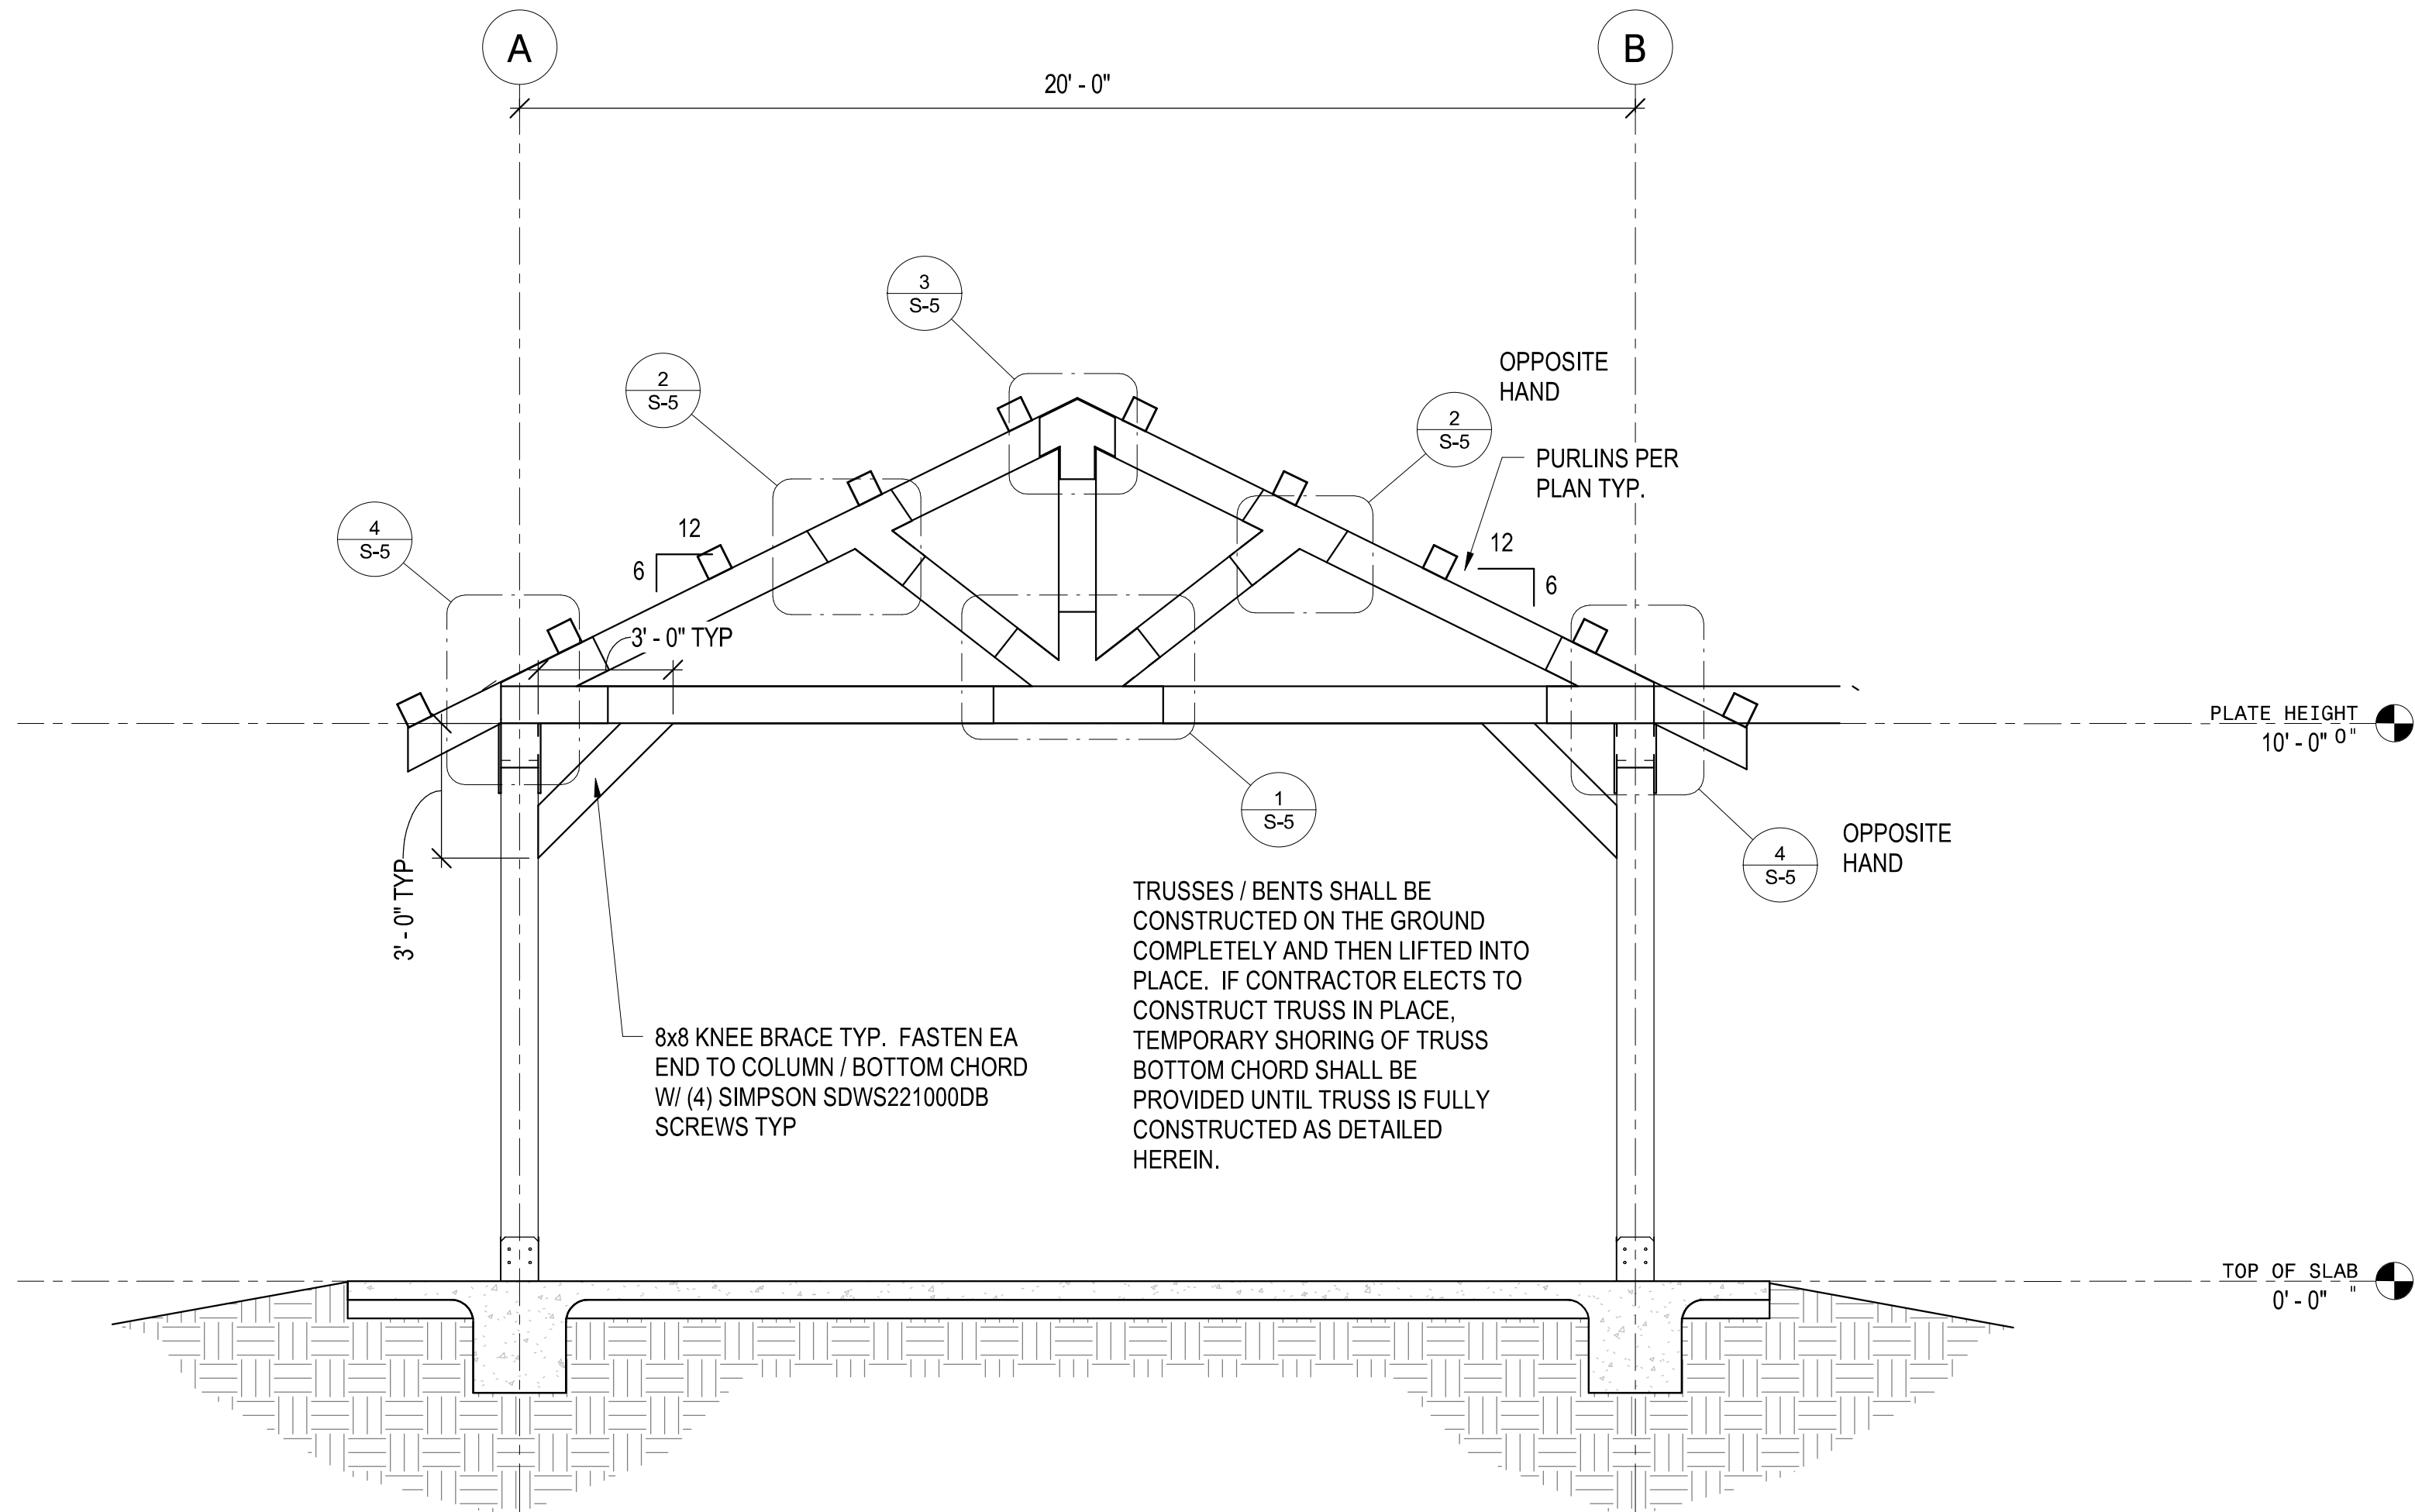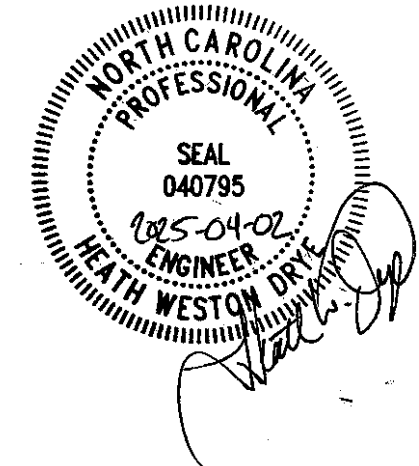

① TYPICAL HEAVY TIMBER TRUSS / BENT
3/8" = 1'-0"

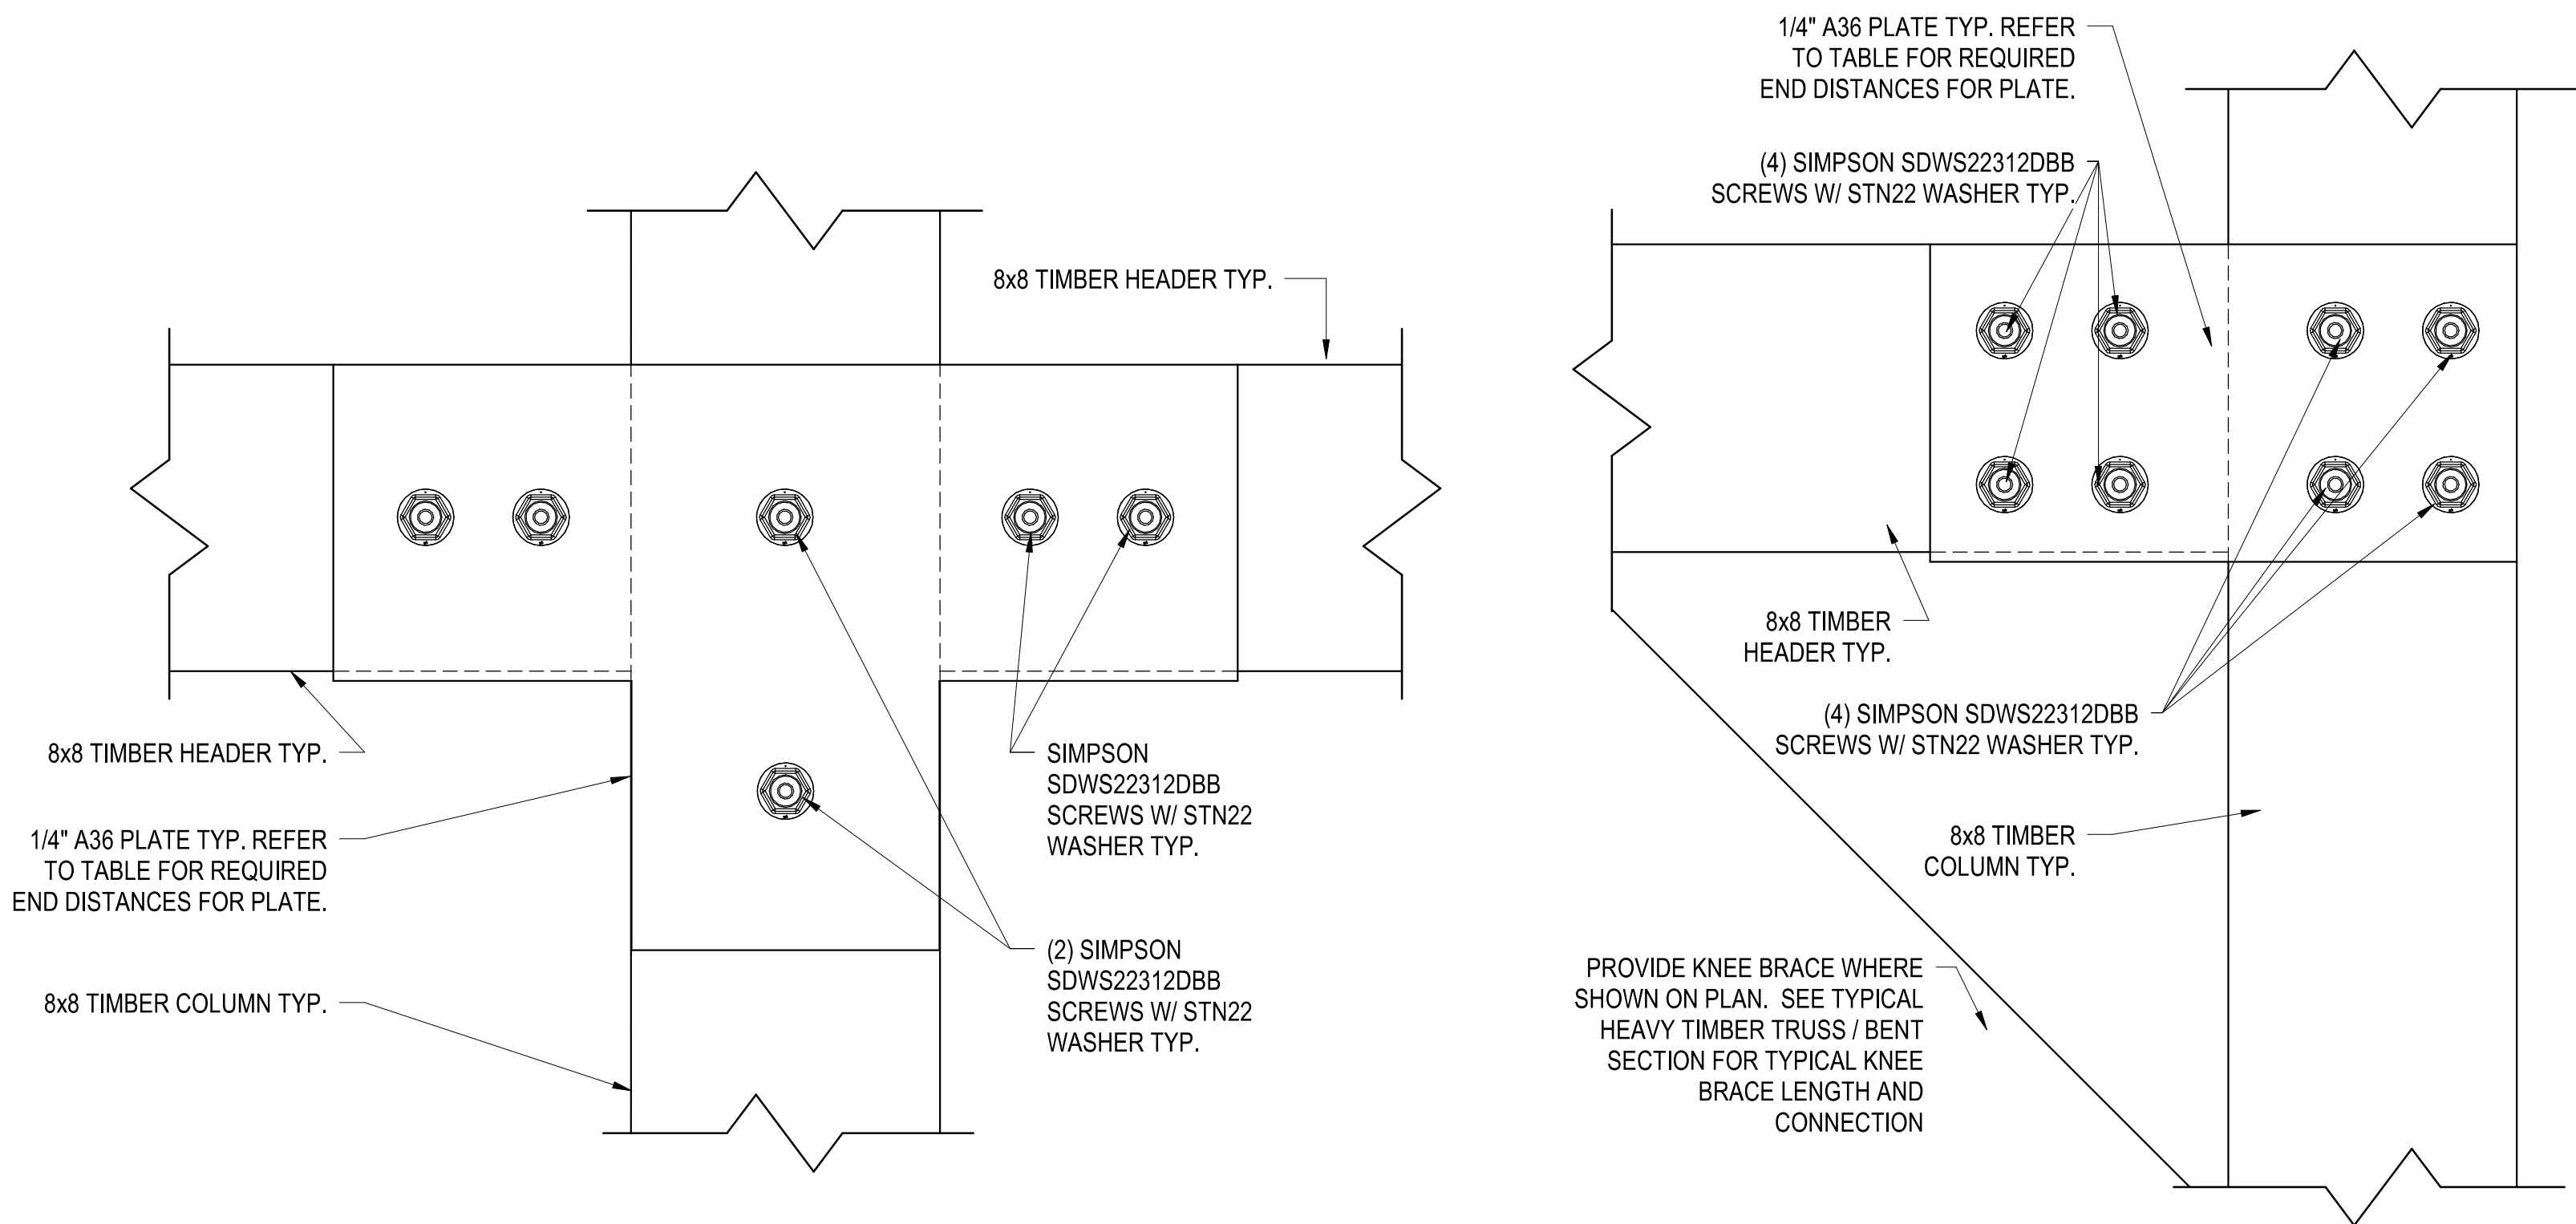

② INTERIOR TIMBER HEADER CONNECTION DETAIL
3" = 1'-0"

③ TIMBER HEADER CONNECTION DETAIL
3" = 1'-0"

No.	Description	Date
1	ISSUED FOR REVIEW	2025-03-05
0	ISSUED FOR CONSTRUCTION	2025-04-02

BLUE RIDGE CONSERVANCY
PAVILION
BOONE GORGE PARK
BOONE, NC 28607

DRYE-McGLAMERY
ENGINEERING, PLLC
325 MCGILL AVENUE NW SUITE 115
CONCORD, NC 28027






ISSUED FOR
CONSTRUCTION

DME PROJECT #: 2025045


DRAWN BY CJH

CHECKED BY HWD

BUILDING SECTIONS

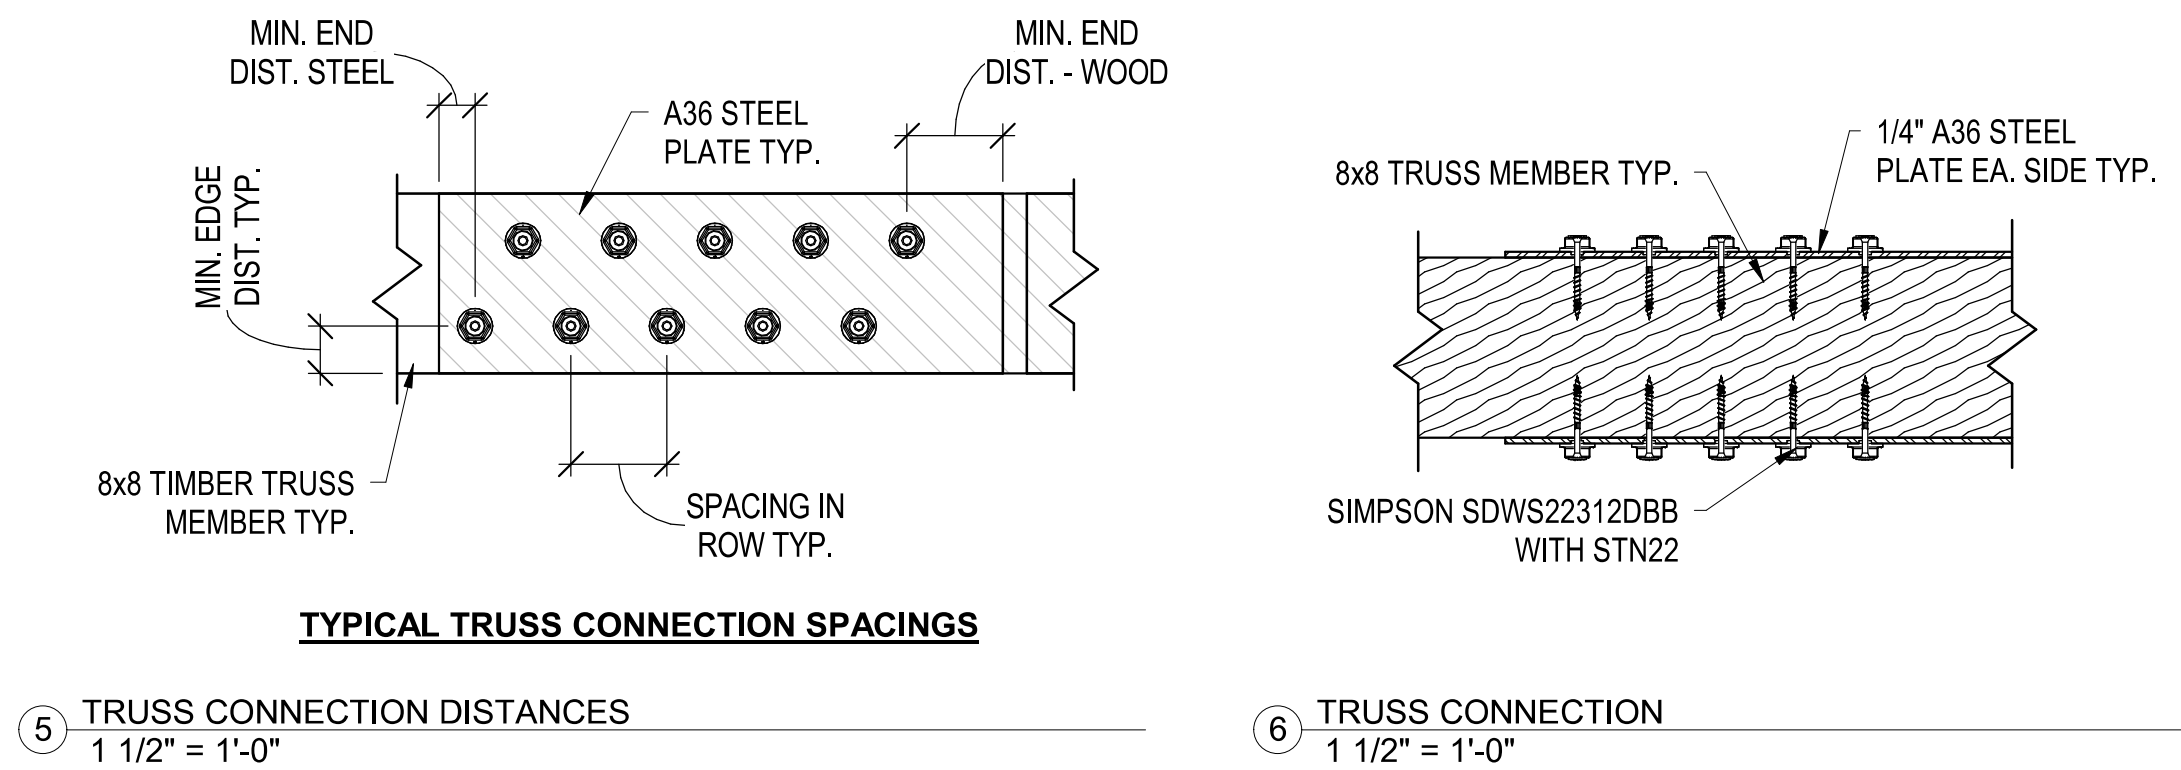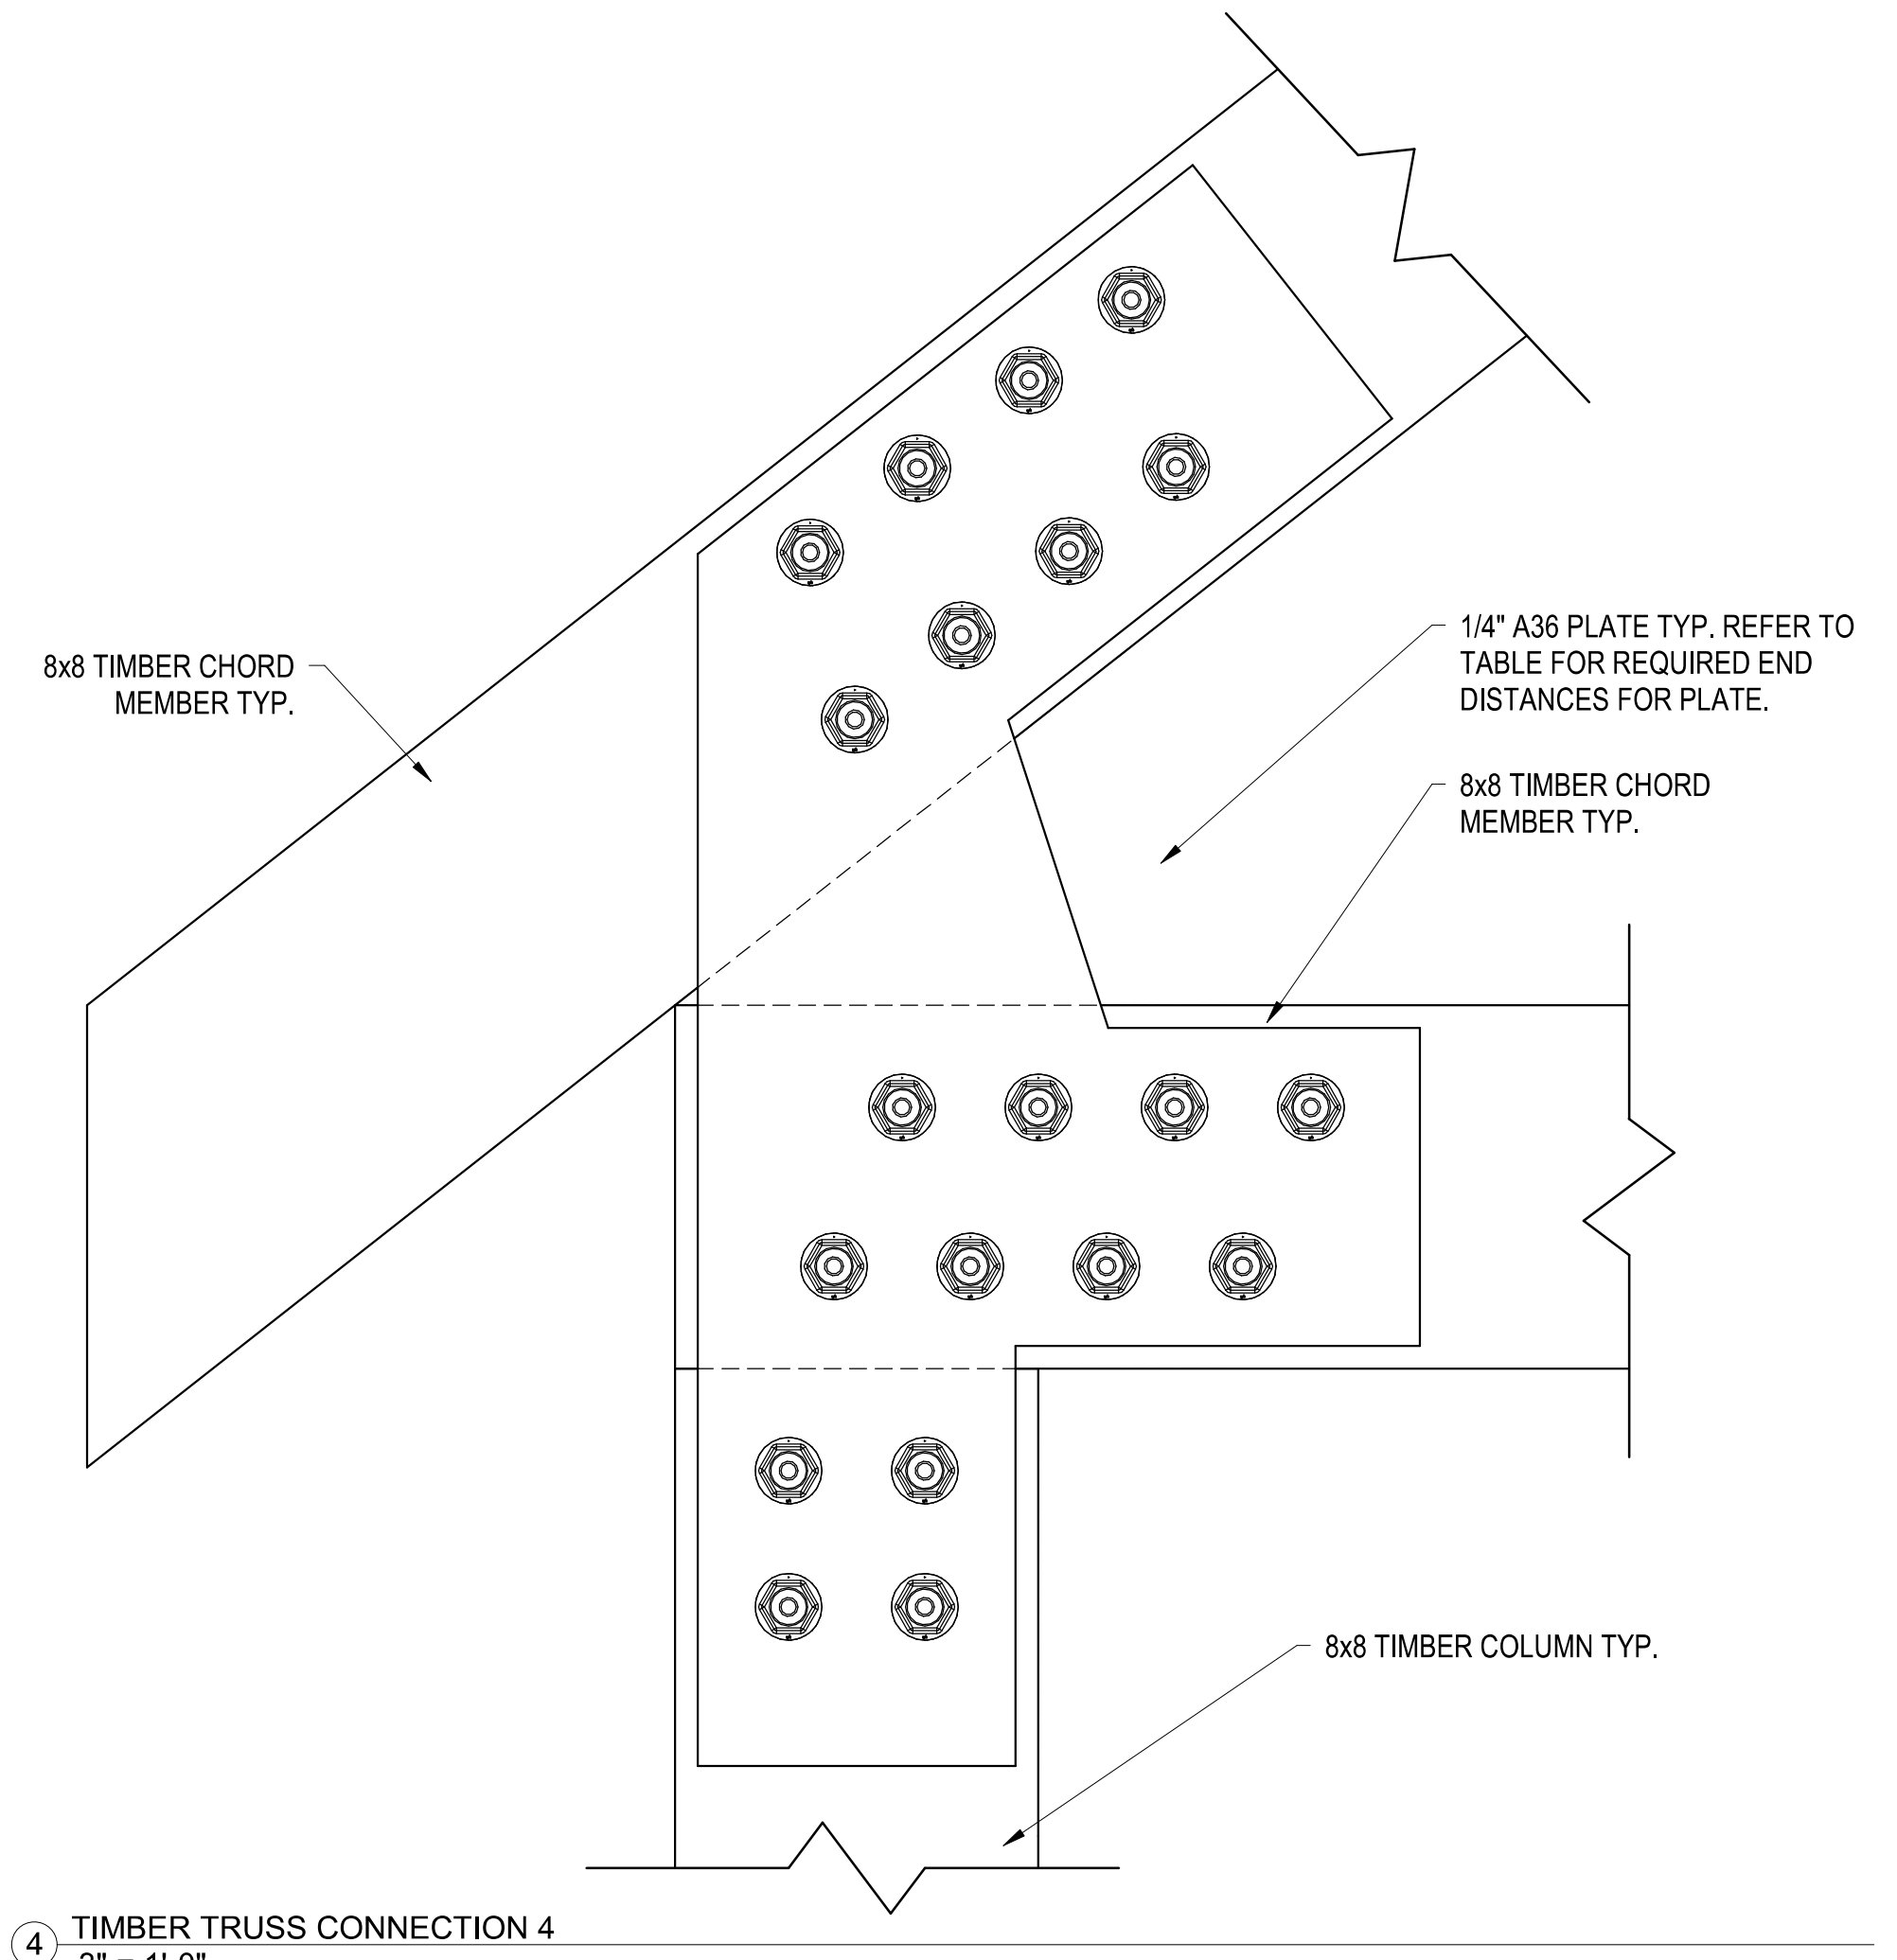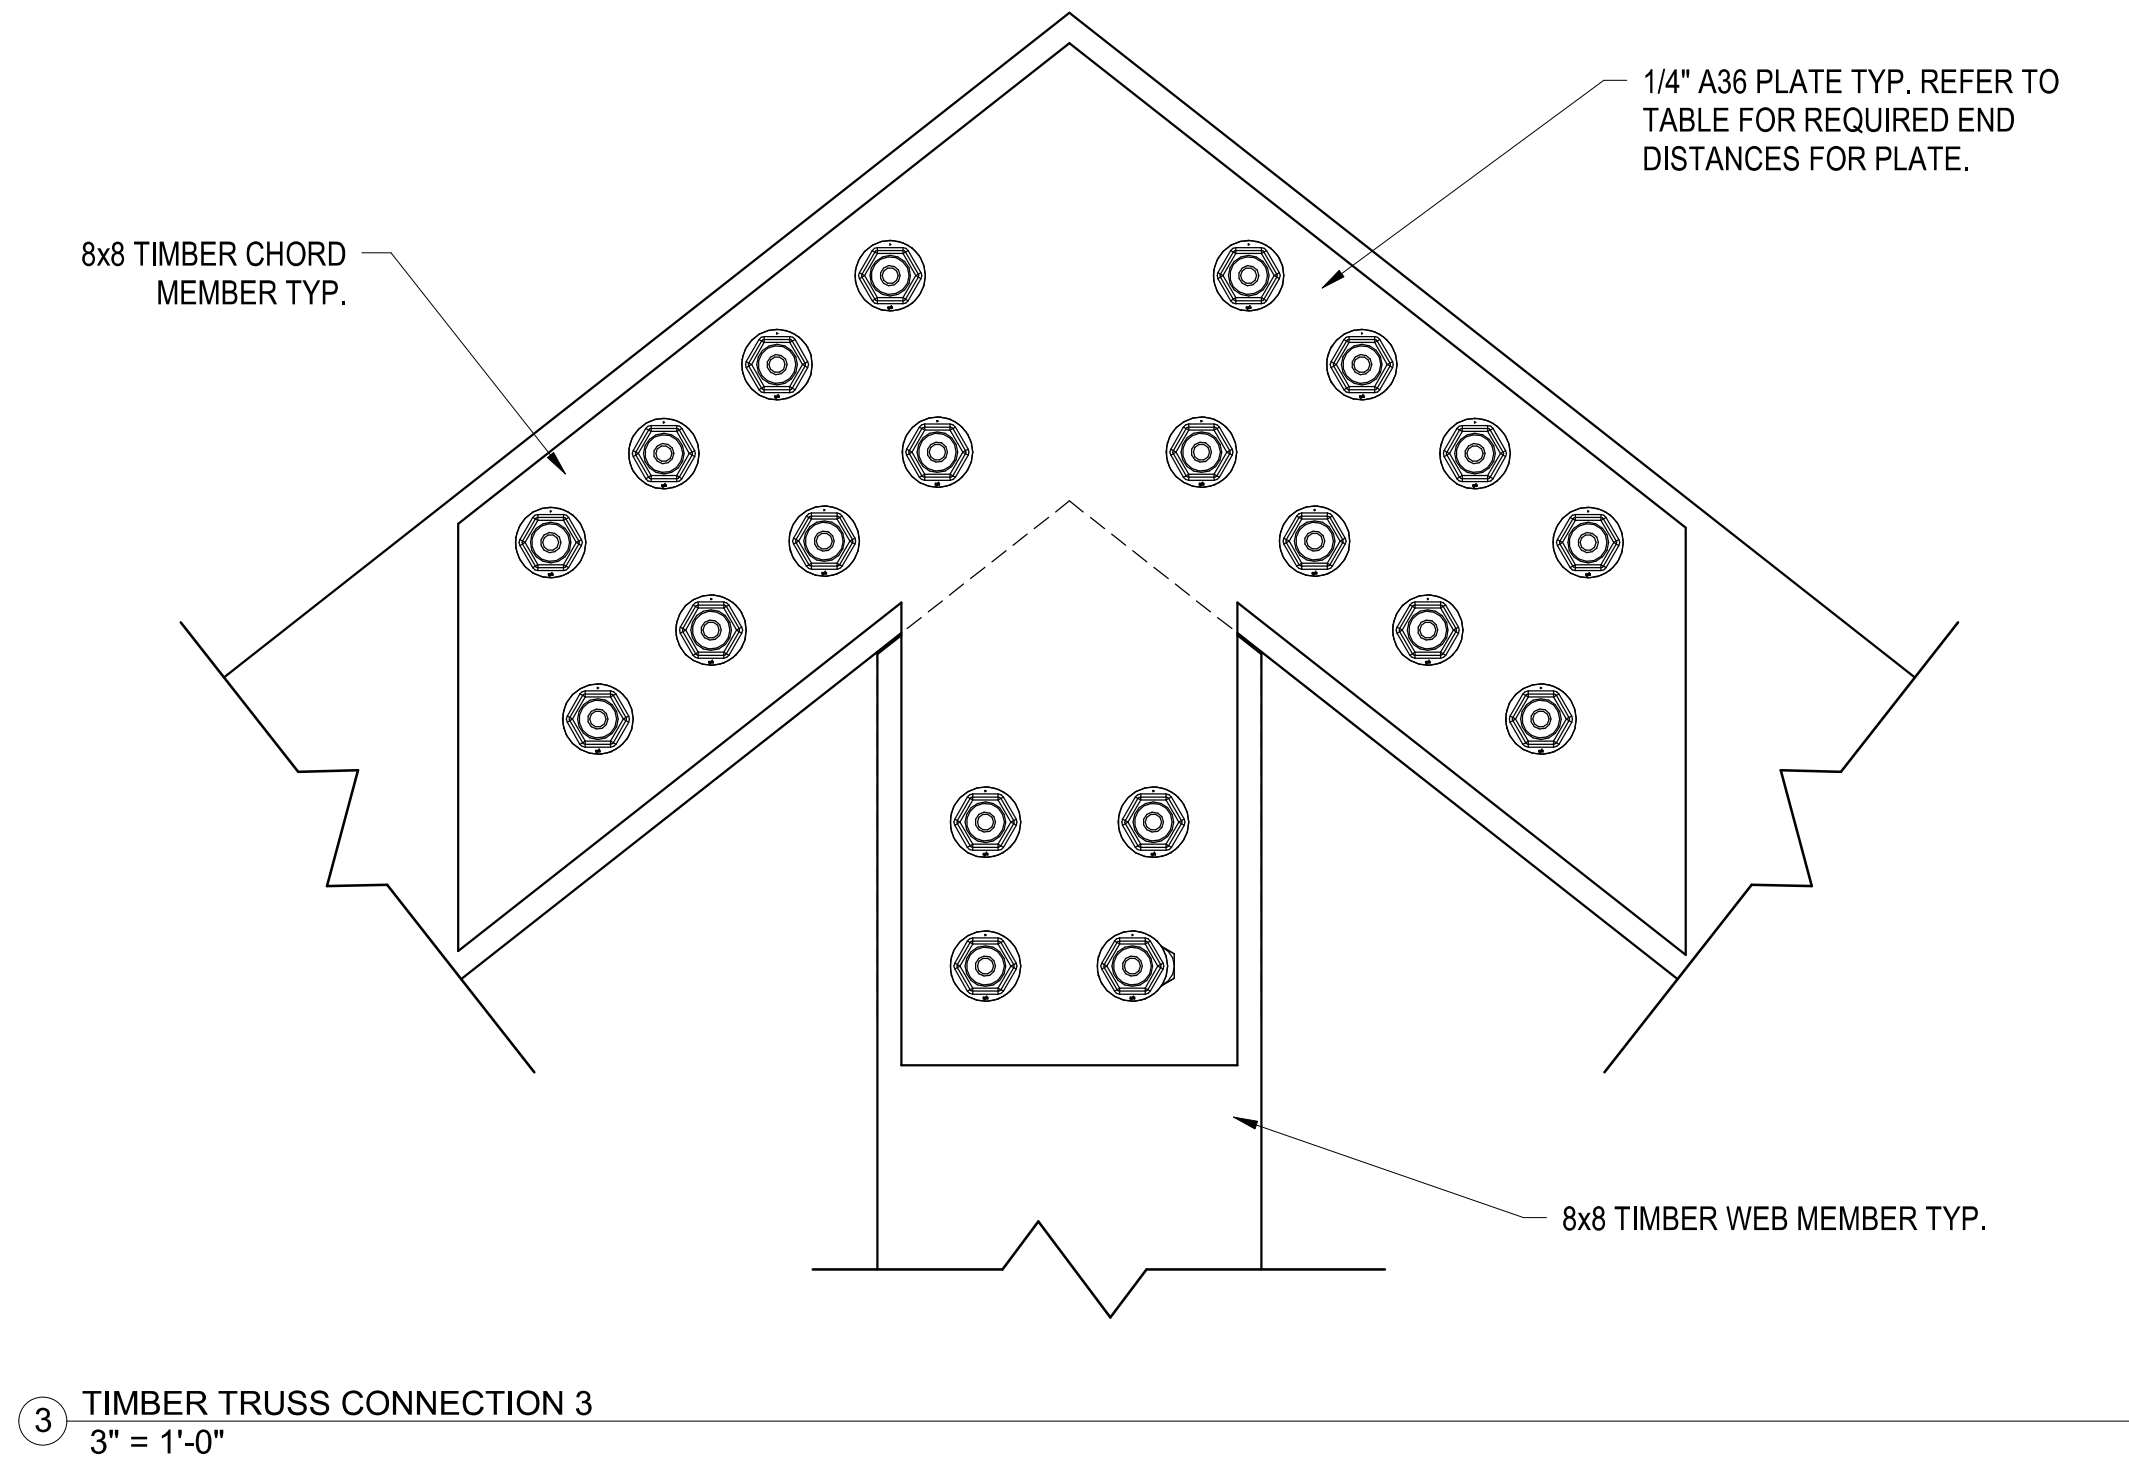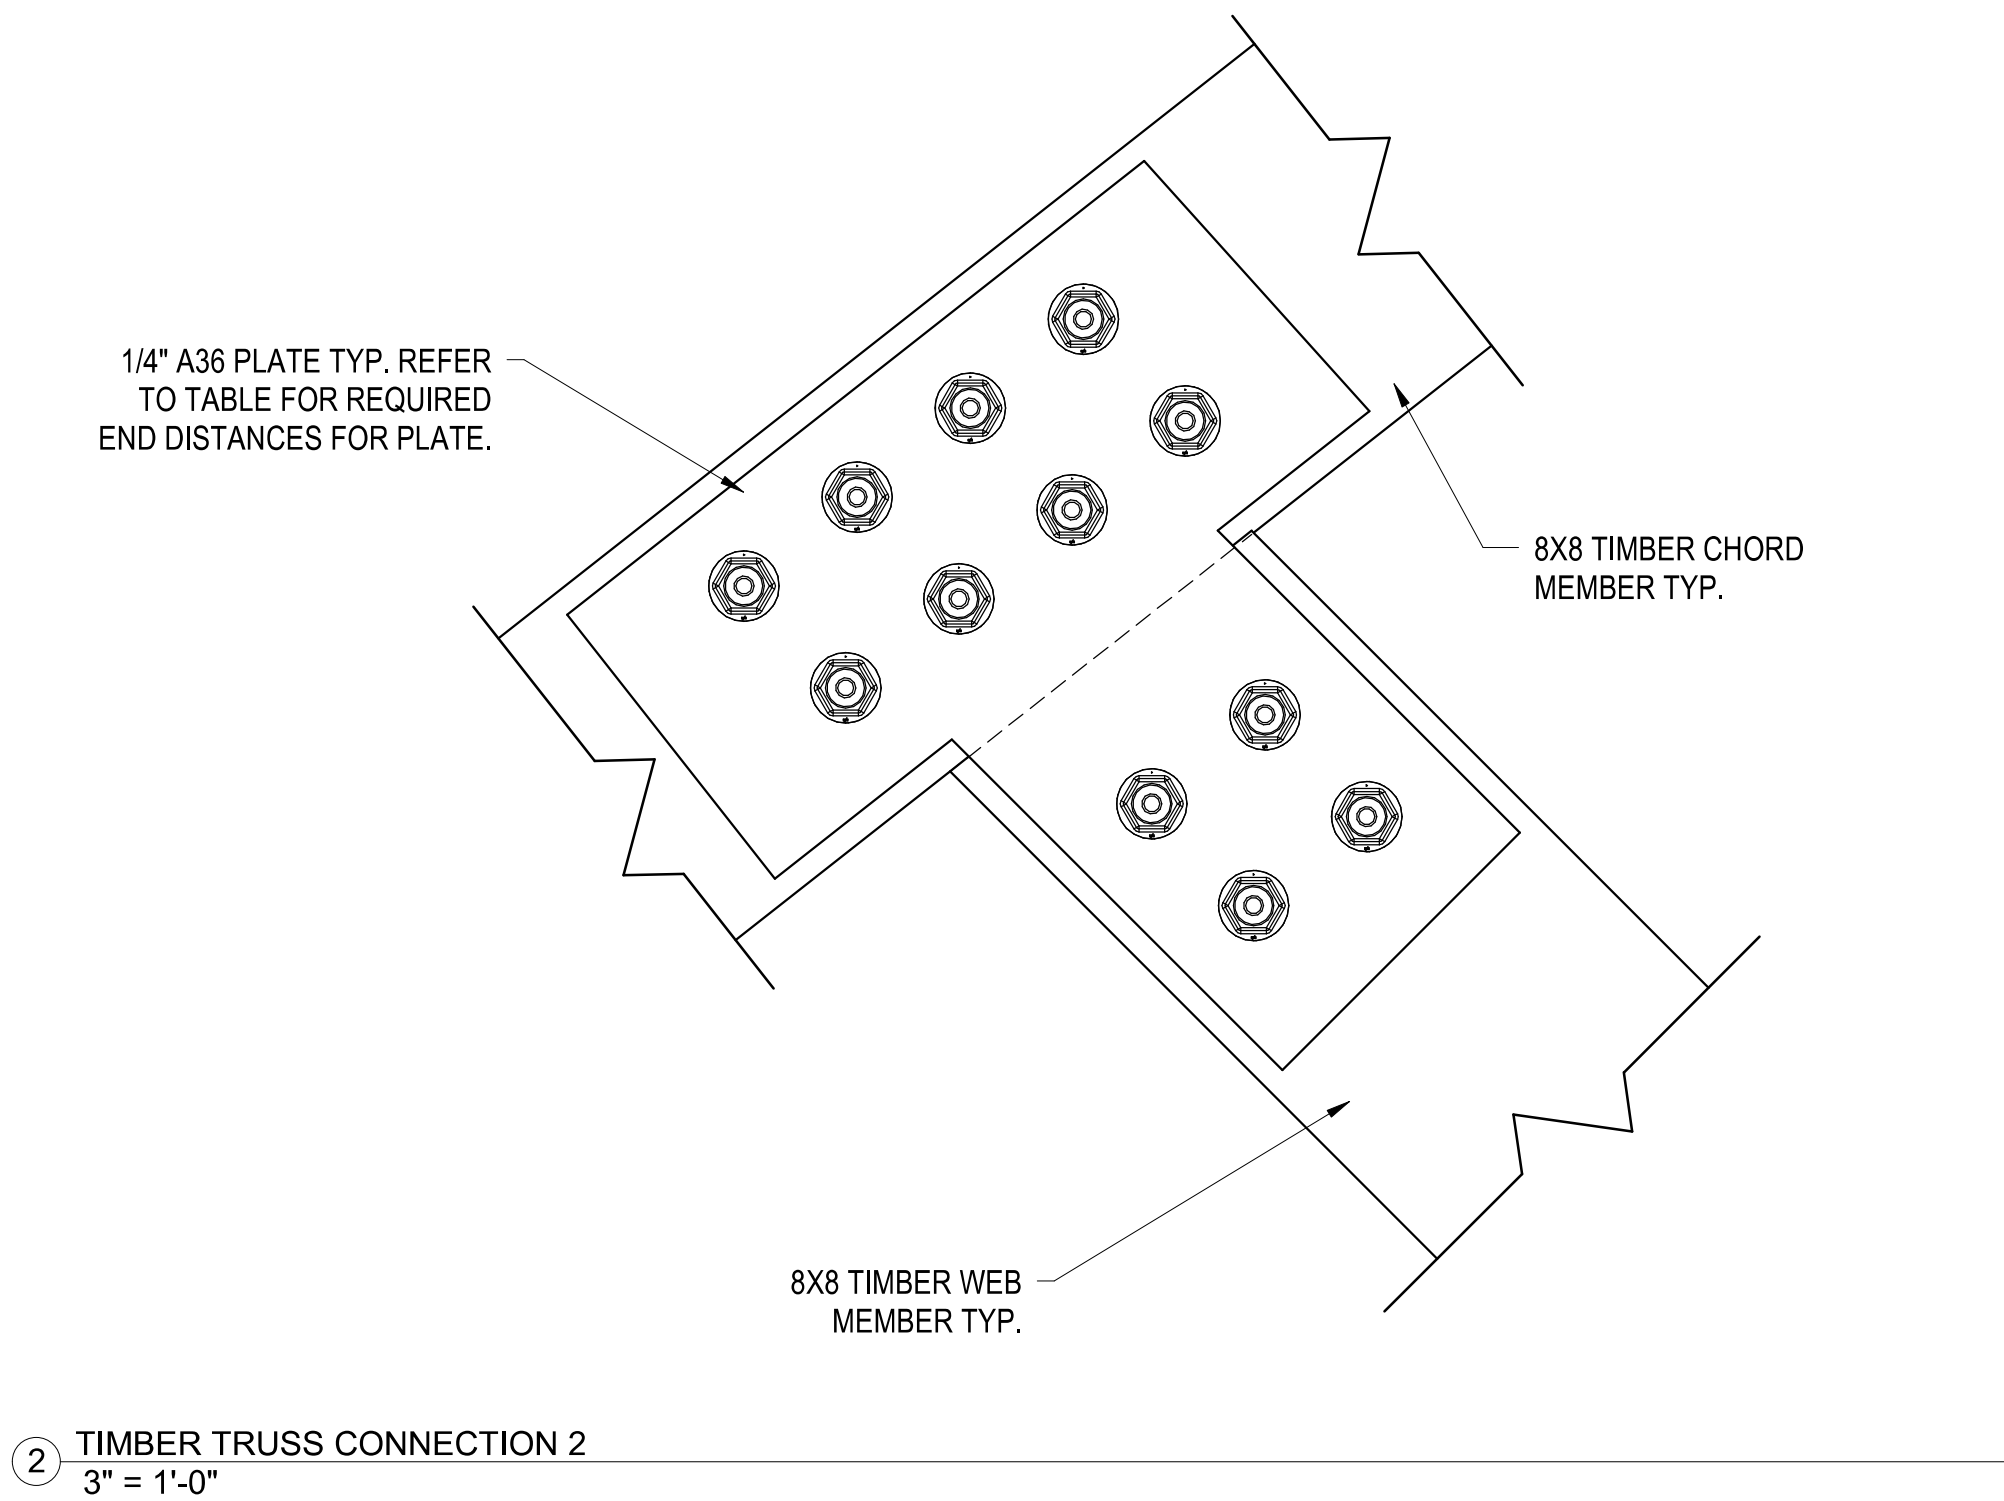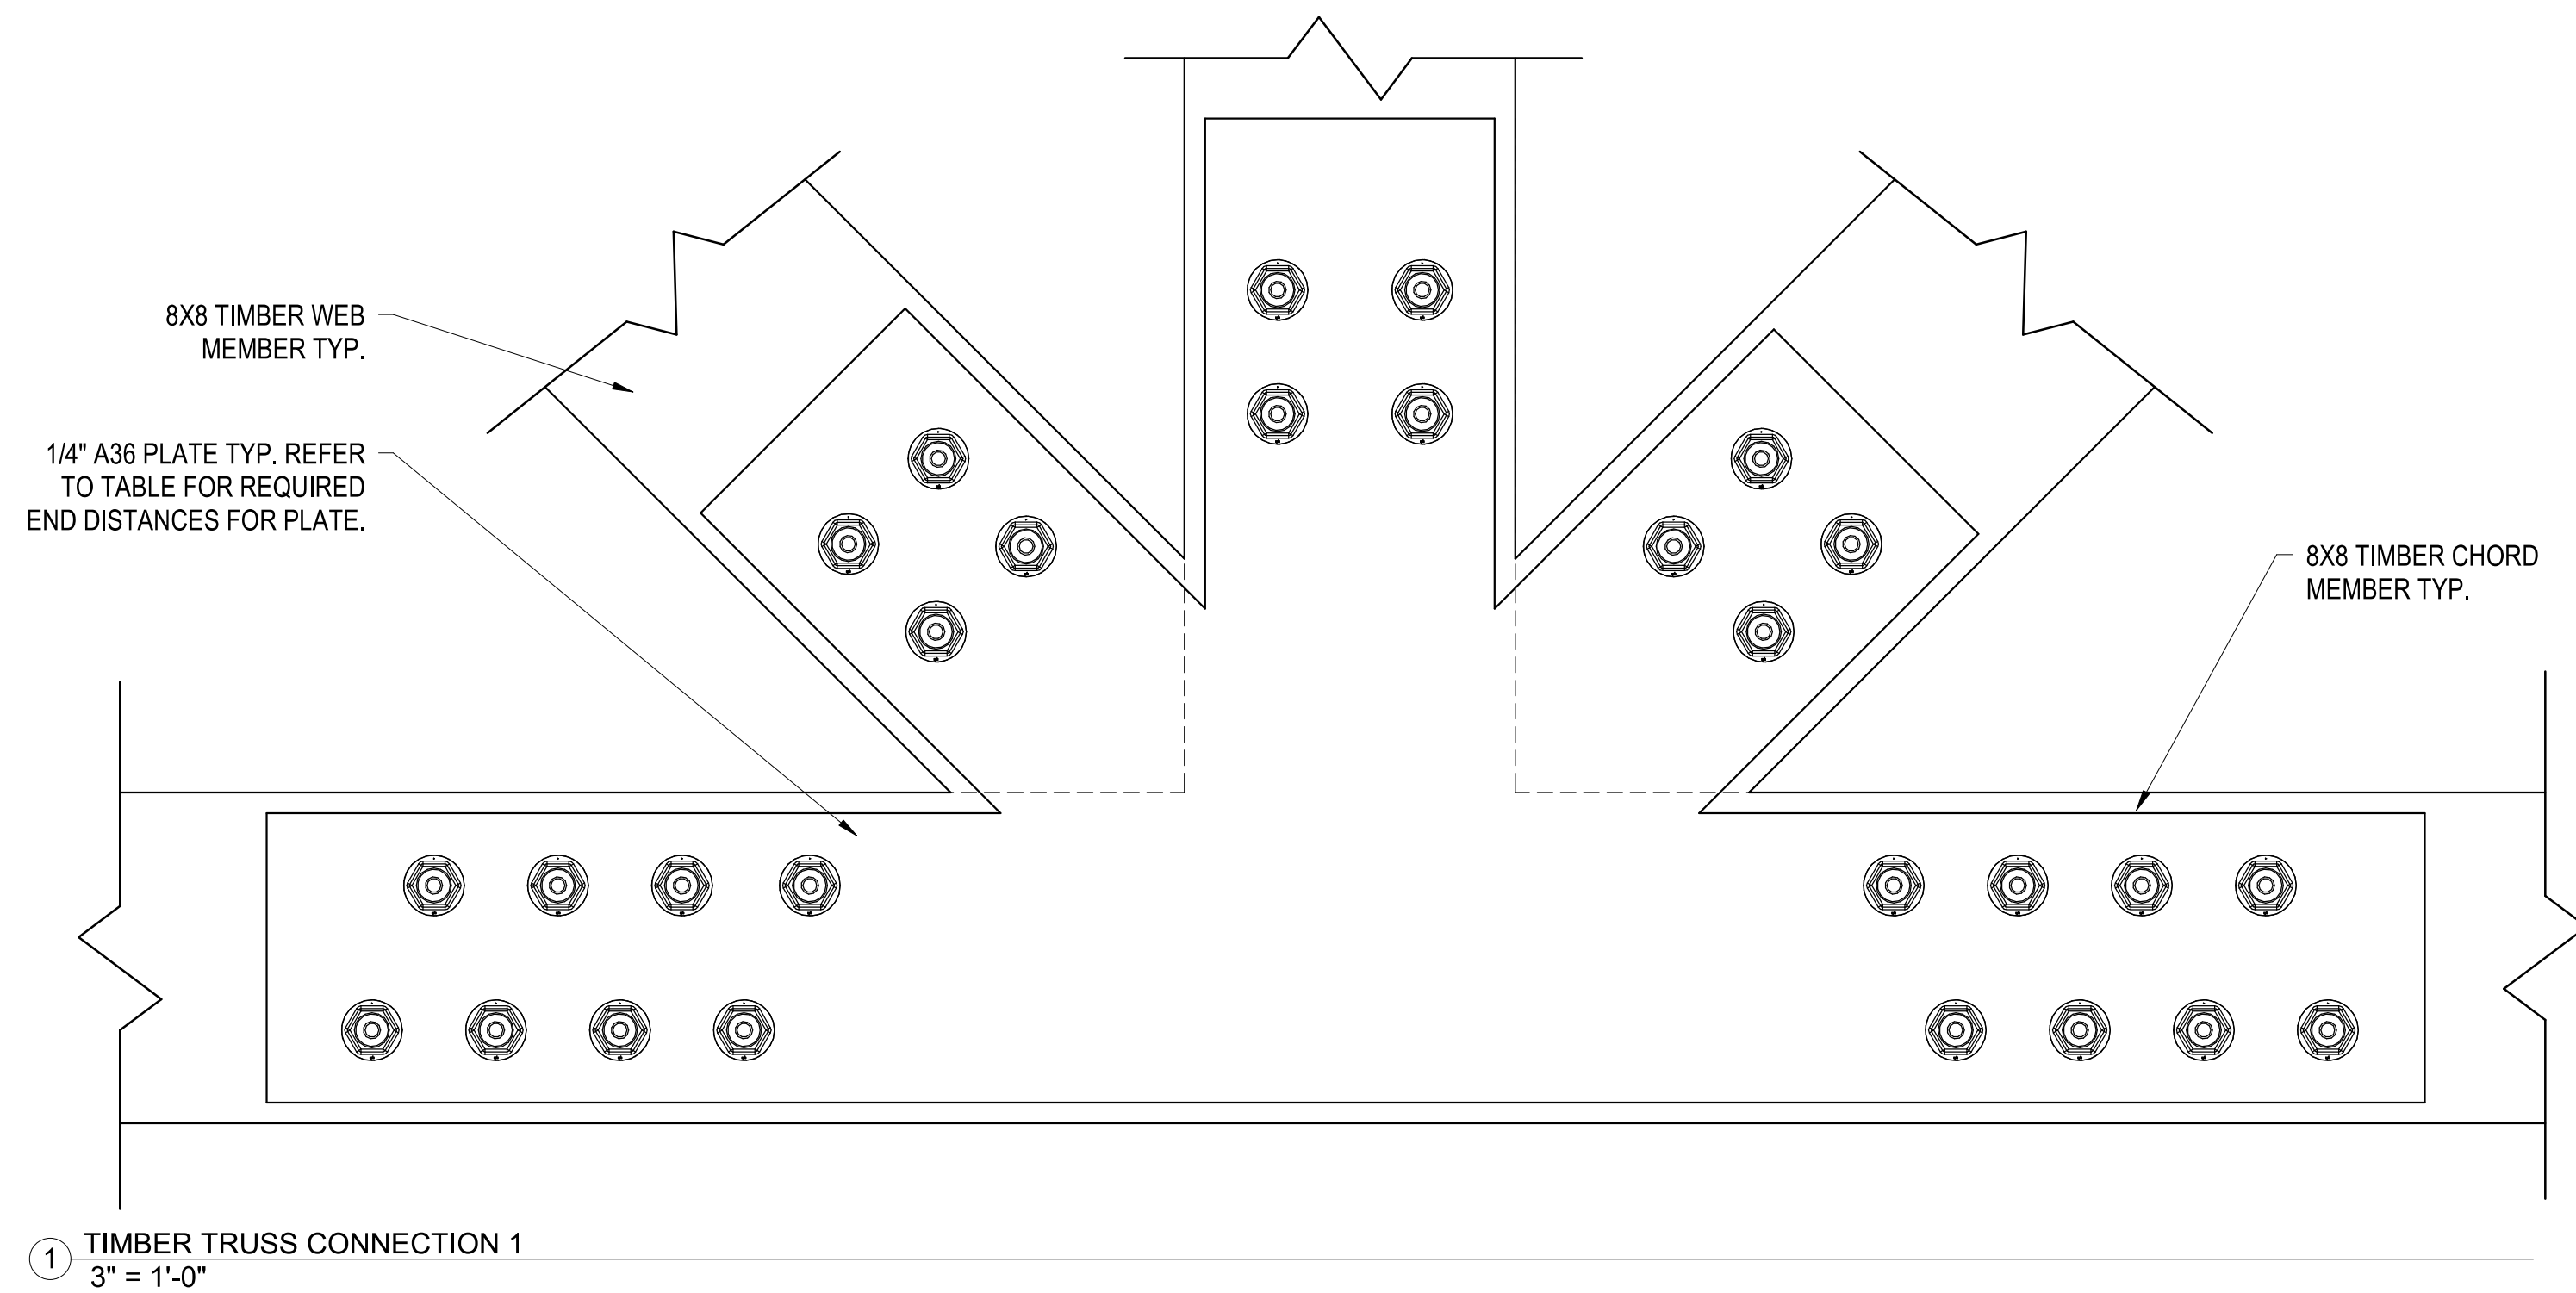

ALL TIMBER TRUSS CONNECTIONS - SIMPSON SDWS22DBB WITH STN22								
TRUSS SPAN	TRUSS SPACING	ROOF PITCH	MINIMUM SCREW SPACING (IN ROW)	MINIMUM END DIST. - WOOD	MINIMUM END DIST. - STEEL	MINIMUM EDGE DISTANCE	NUMBER OF BOLTS REQ. - CHORD	NUMBER OF BOLTS REQ. - WEB
20 FT.	12 FT. C/C	6:12	2-1/2 INCHES	3 INCHES	1-1/2 INCHES	1-1/2 INCHES	8 SCREWS	4 SCREWS

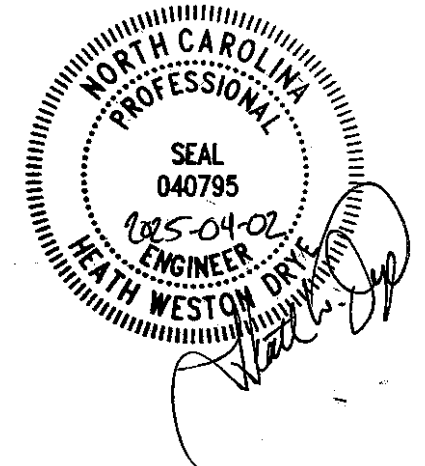

No.	Description	Date
1	ISSUED FOR REVIEW	2025-03-05
0	ISSUED FOR CONSTRUCTION	2025-04-02

BLUE RIDGE CONSERVANCY
PAVILLION
BOONE GORGE PARK
BOONE, NC 28607

DRYE-McGLAMERY
ENGINEERING, PLLC
325 MCGILL AVENUE NW SUITE 115
CONCORD, NC 28027

ISSUED FOR CONSTRUCTION

DME PROJECT #: 2025045

DRAWN BY C.JH

CHECKED BY HWD

TRUSS CONNECTION DETAILS